


NEW JERSEY TURNPIKE AUTHORITY
DEPARTMENT OF MAINTENANCE

SNOW PLOW PROCUREMENT
DRAWINGS

MAY 2019

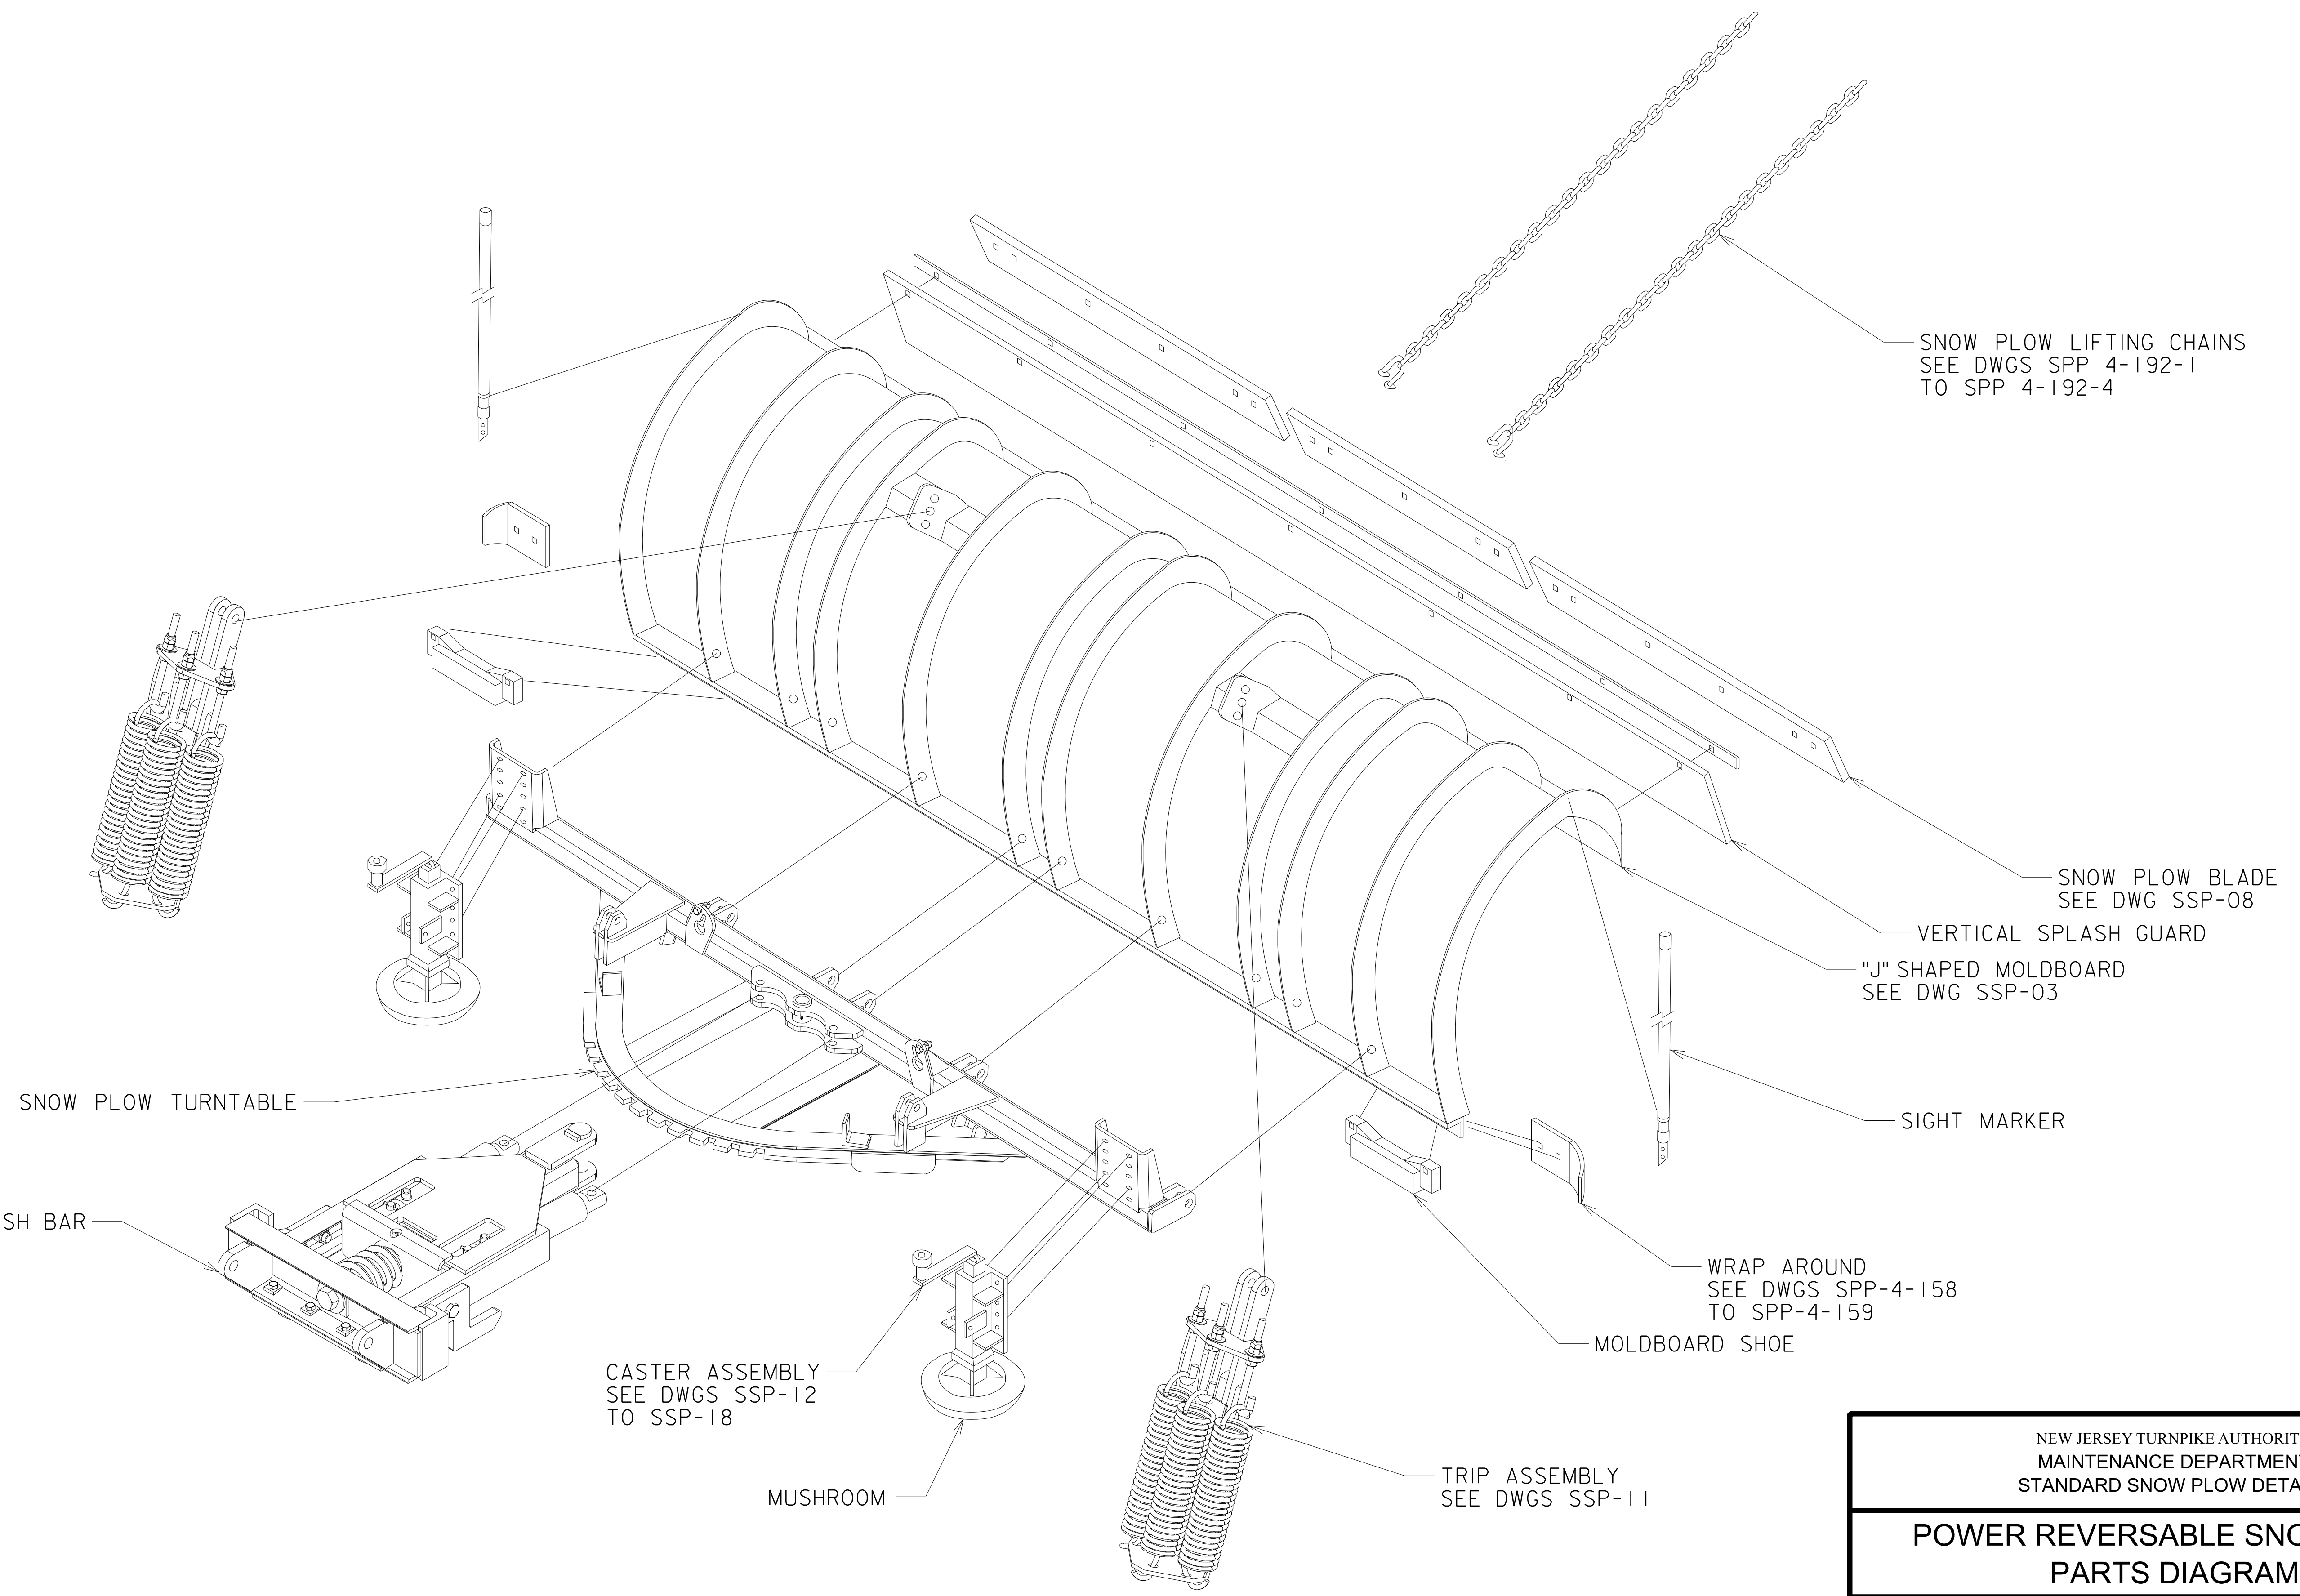

SNOW PLOW LIFTING CHAINS
SEE DWGS SPP 4-192-1
TO SPP 4-192-4

SNOW PLOW BLADE
SEE DWG SSP-08

VERTICAL SPLASH GUARD

"J" SHAPED MOLDBOARD
SEE DWG SSP-03

SIGHT MARKER

WRAP AROUND
SEE DWGS SPP-4-158
TO SPP-4-159

MOLDBOARD SHOE

TRIP ASSEMBLY
SEE DWGS SSP-11

MUSHROOM

CASTER ASSEMBLY
SEE DWGS SSP-12
TO SSP-18


SNOW PLOW TURNTABLE

LARGE SNOW PLOW PUSH BAR
SEE DWG SPP-4-132


NEW JERSEY TURNPIKE AUTHORITY MAINTENANCE DEPARTMENT STANDARD SNOW PLOW DETAILS	
POWER REVERSABLE SNOW PLOW PARTS DIAGRAM	
OFFICE OF THE DIRECTOR OF MAINTENANCE WOODBIDGE, NEW JERSEY	DRAWING SSP-01

PROCUREMENT NO.:


PRICE LINES:

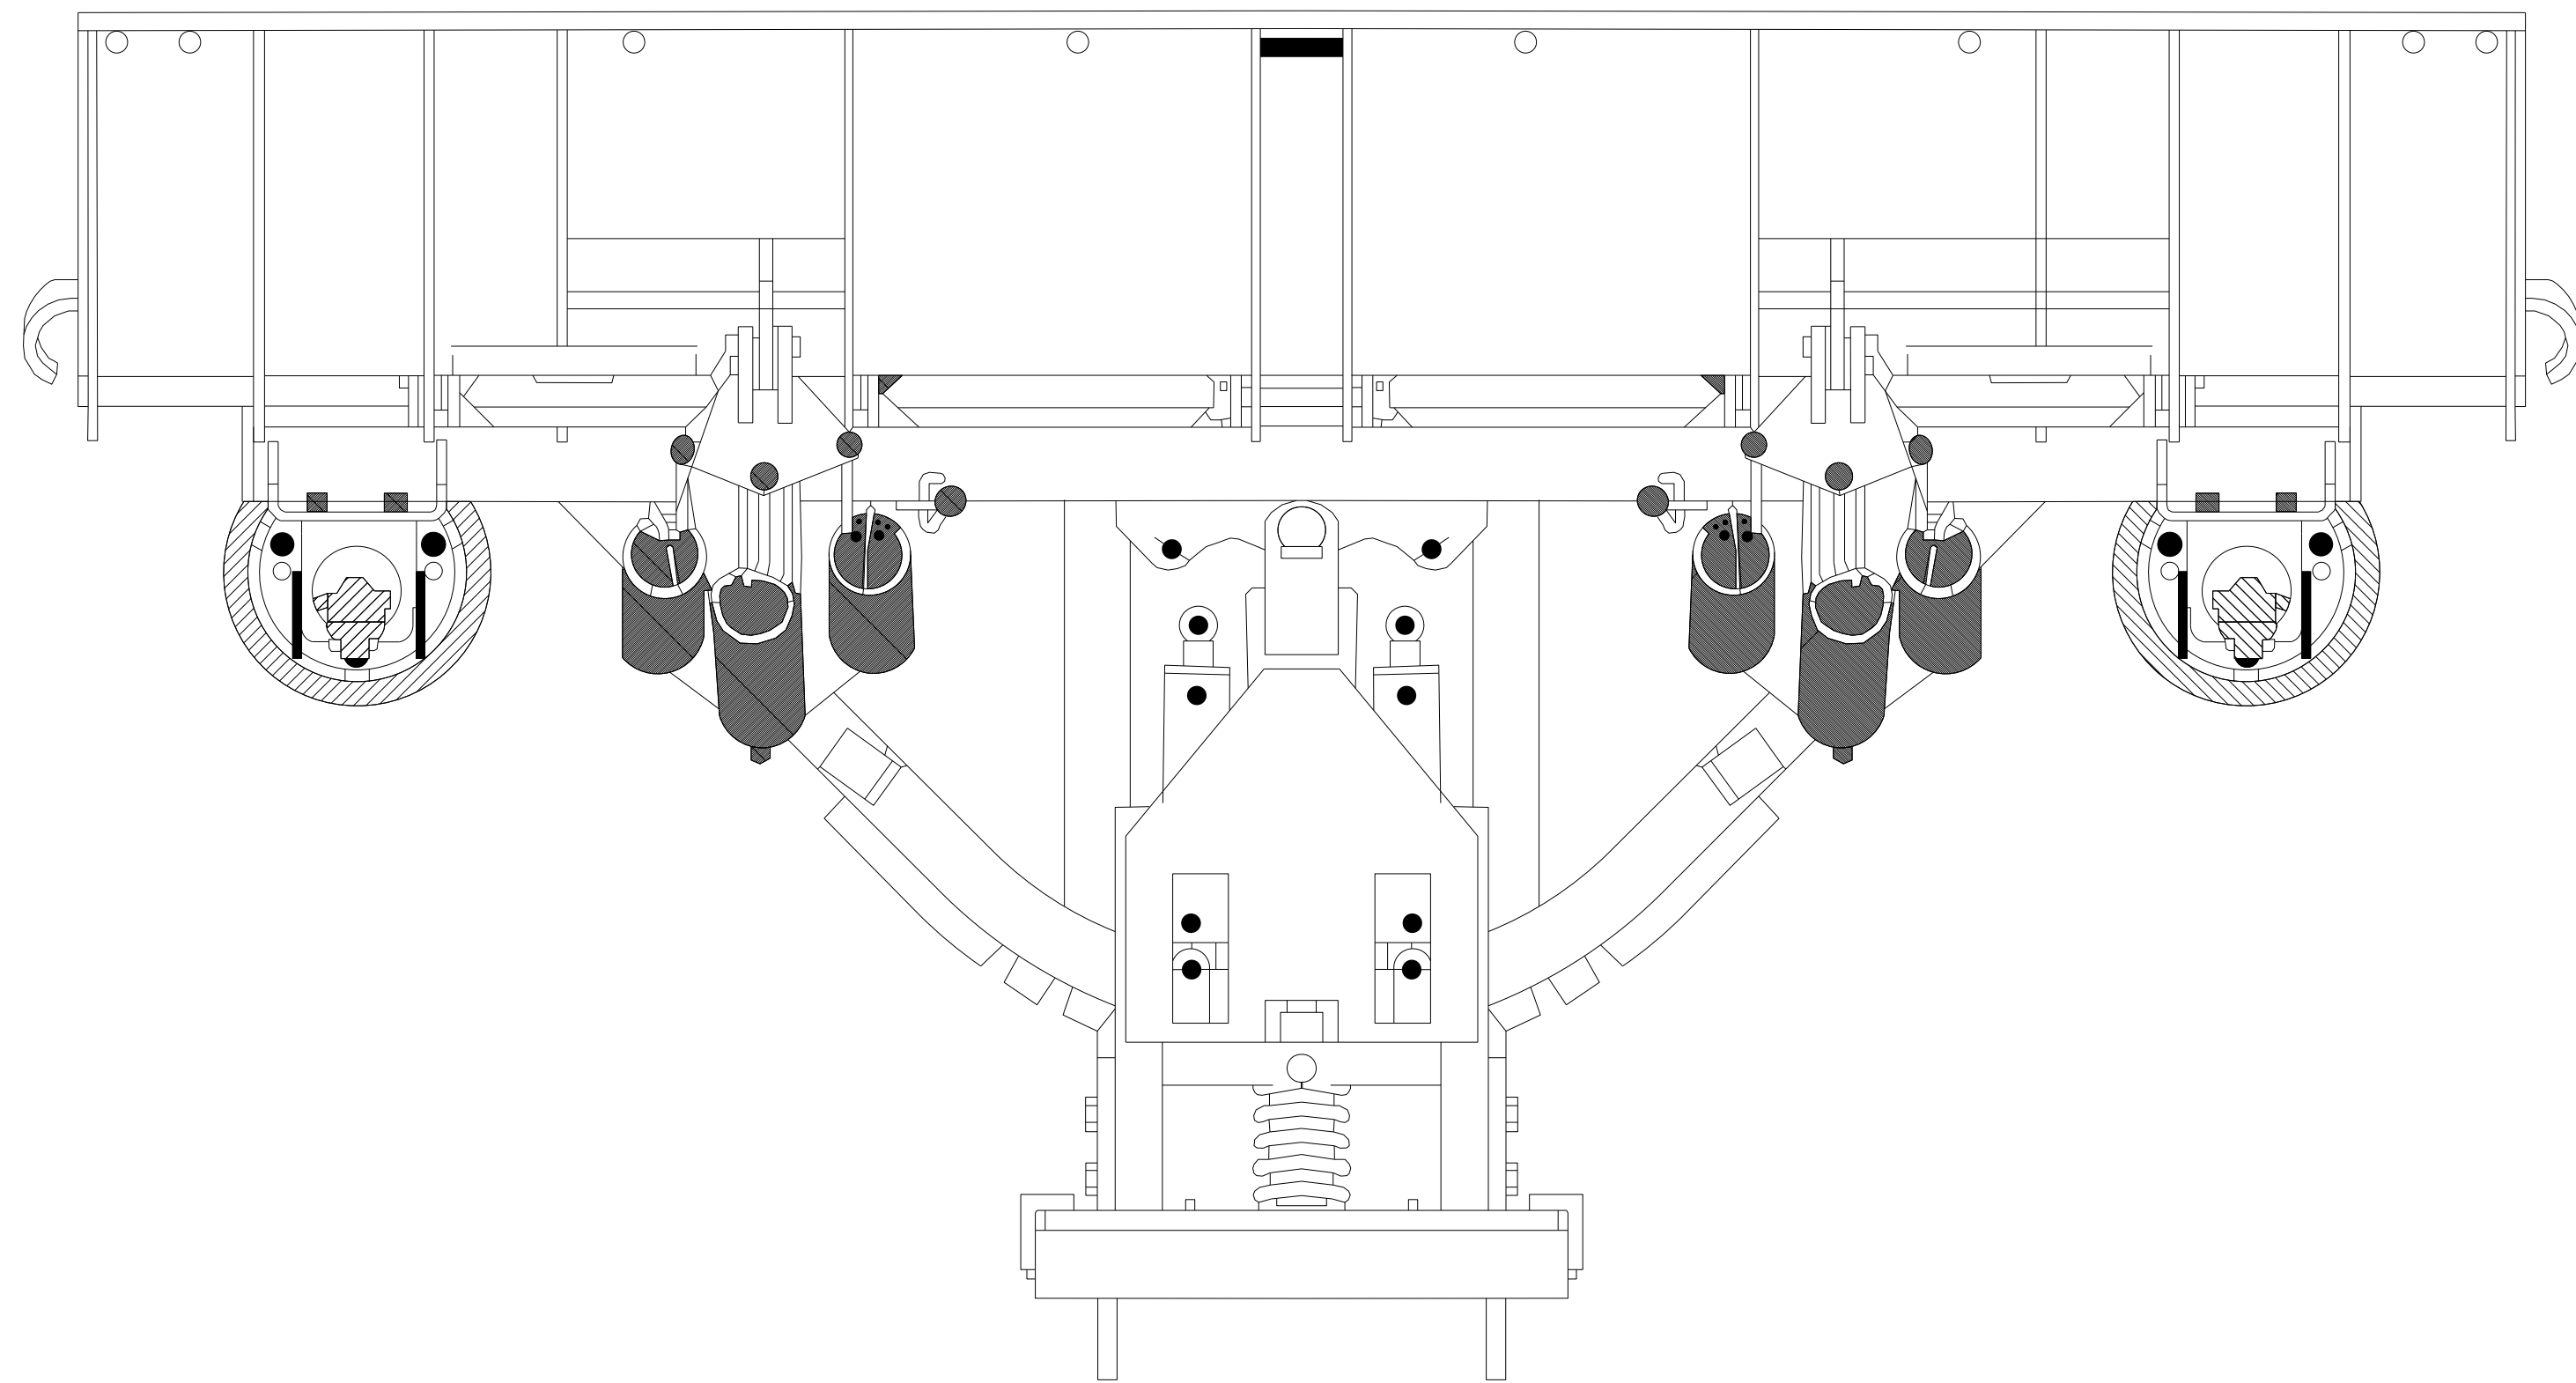

TOP VIEW

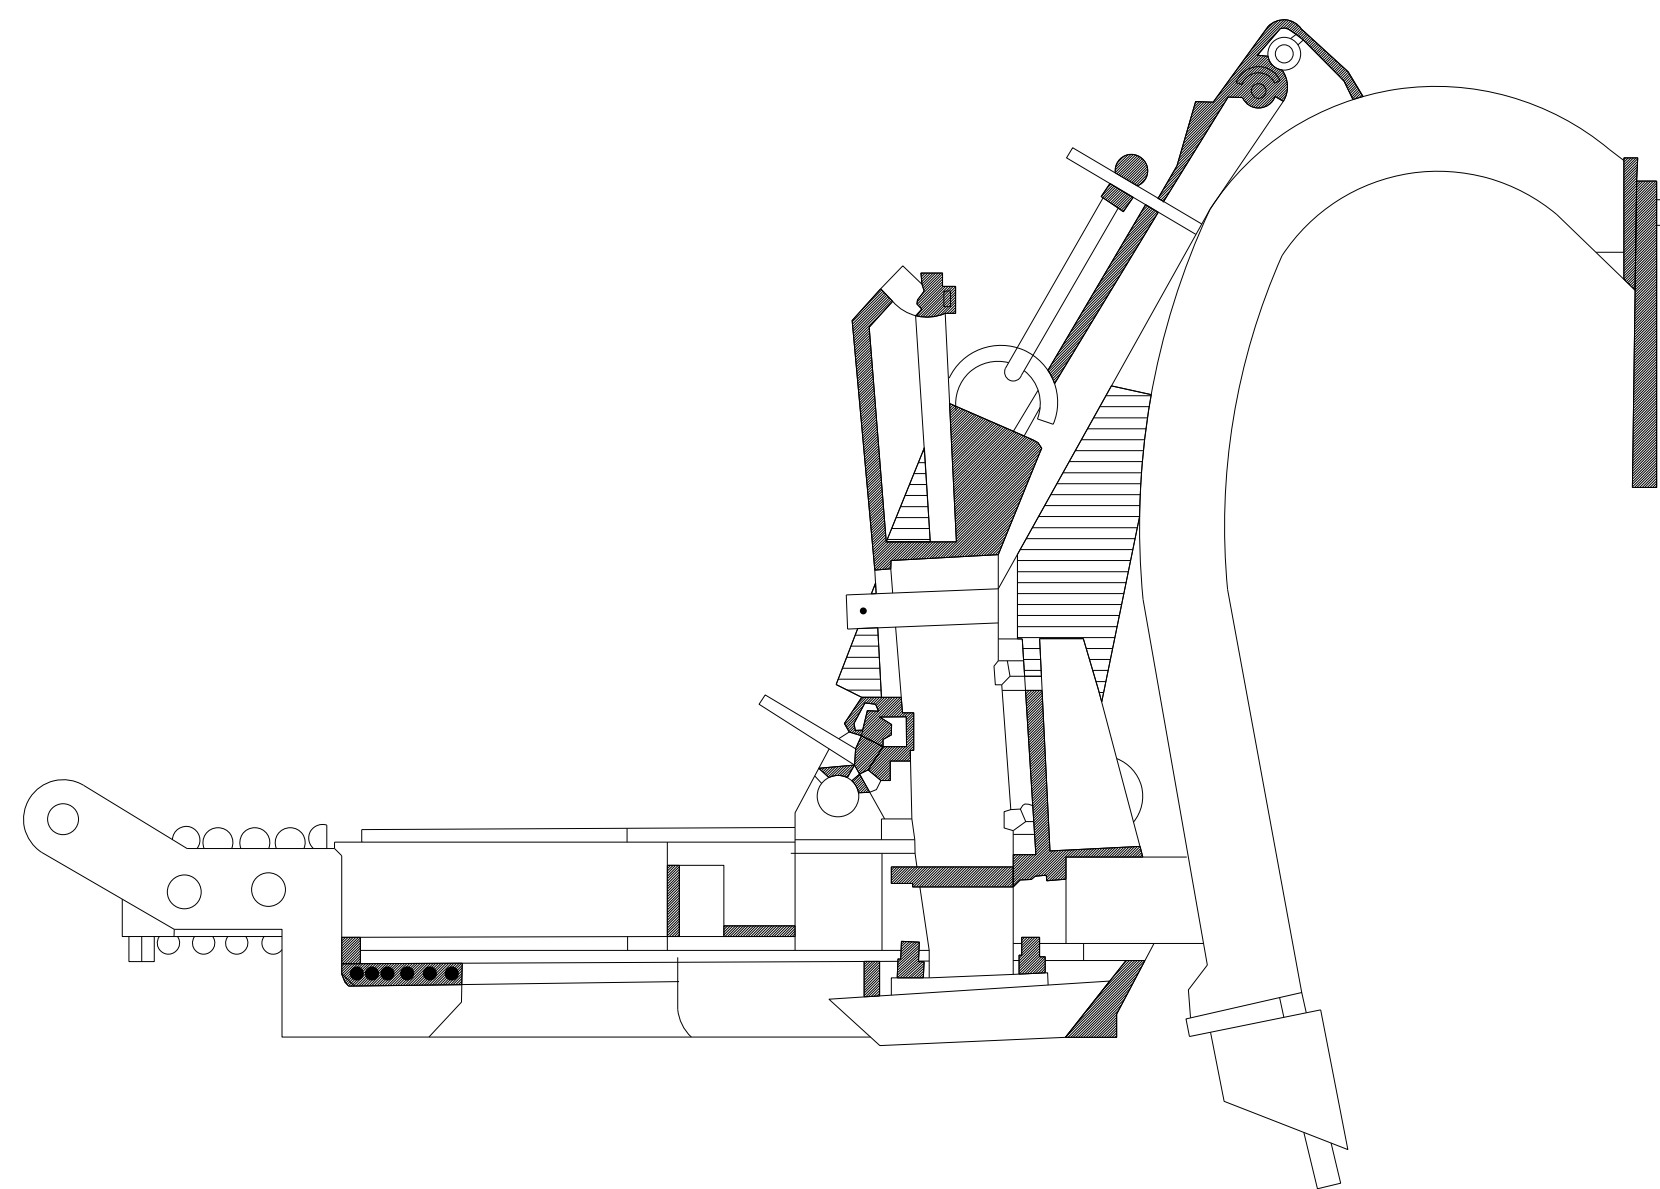


SIDE VIEW

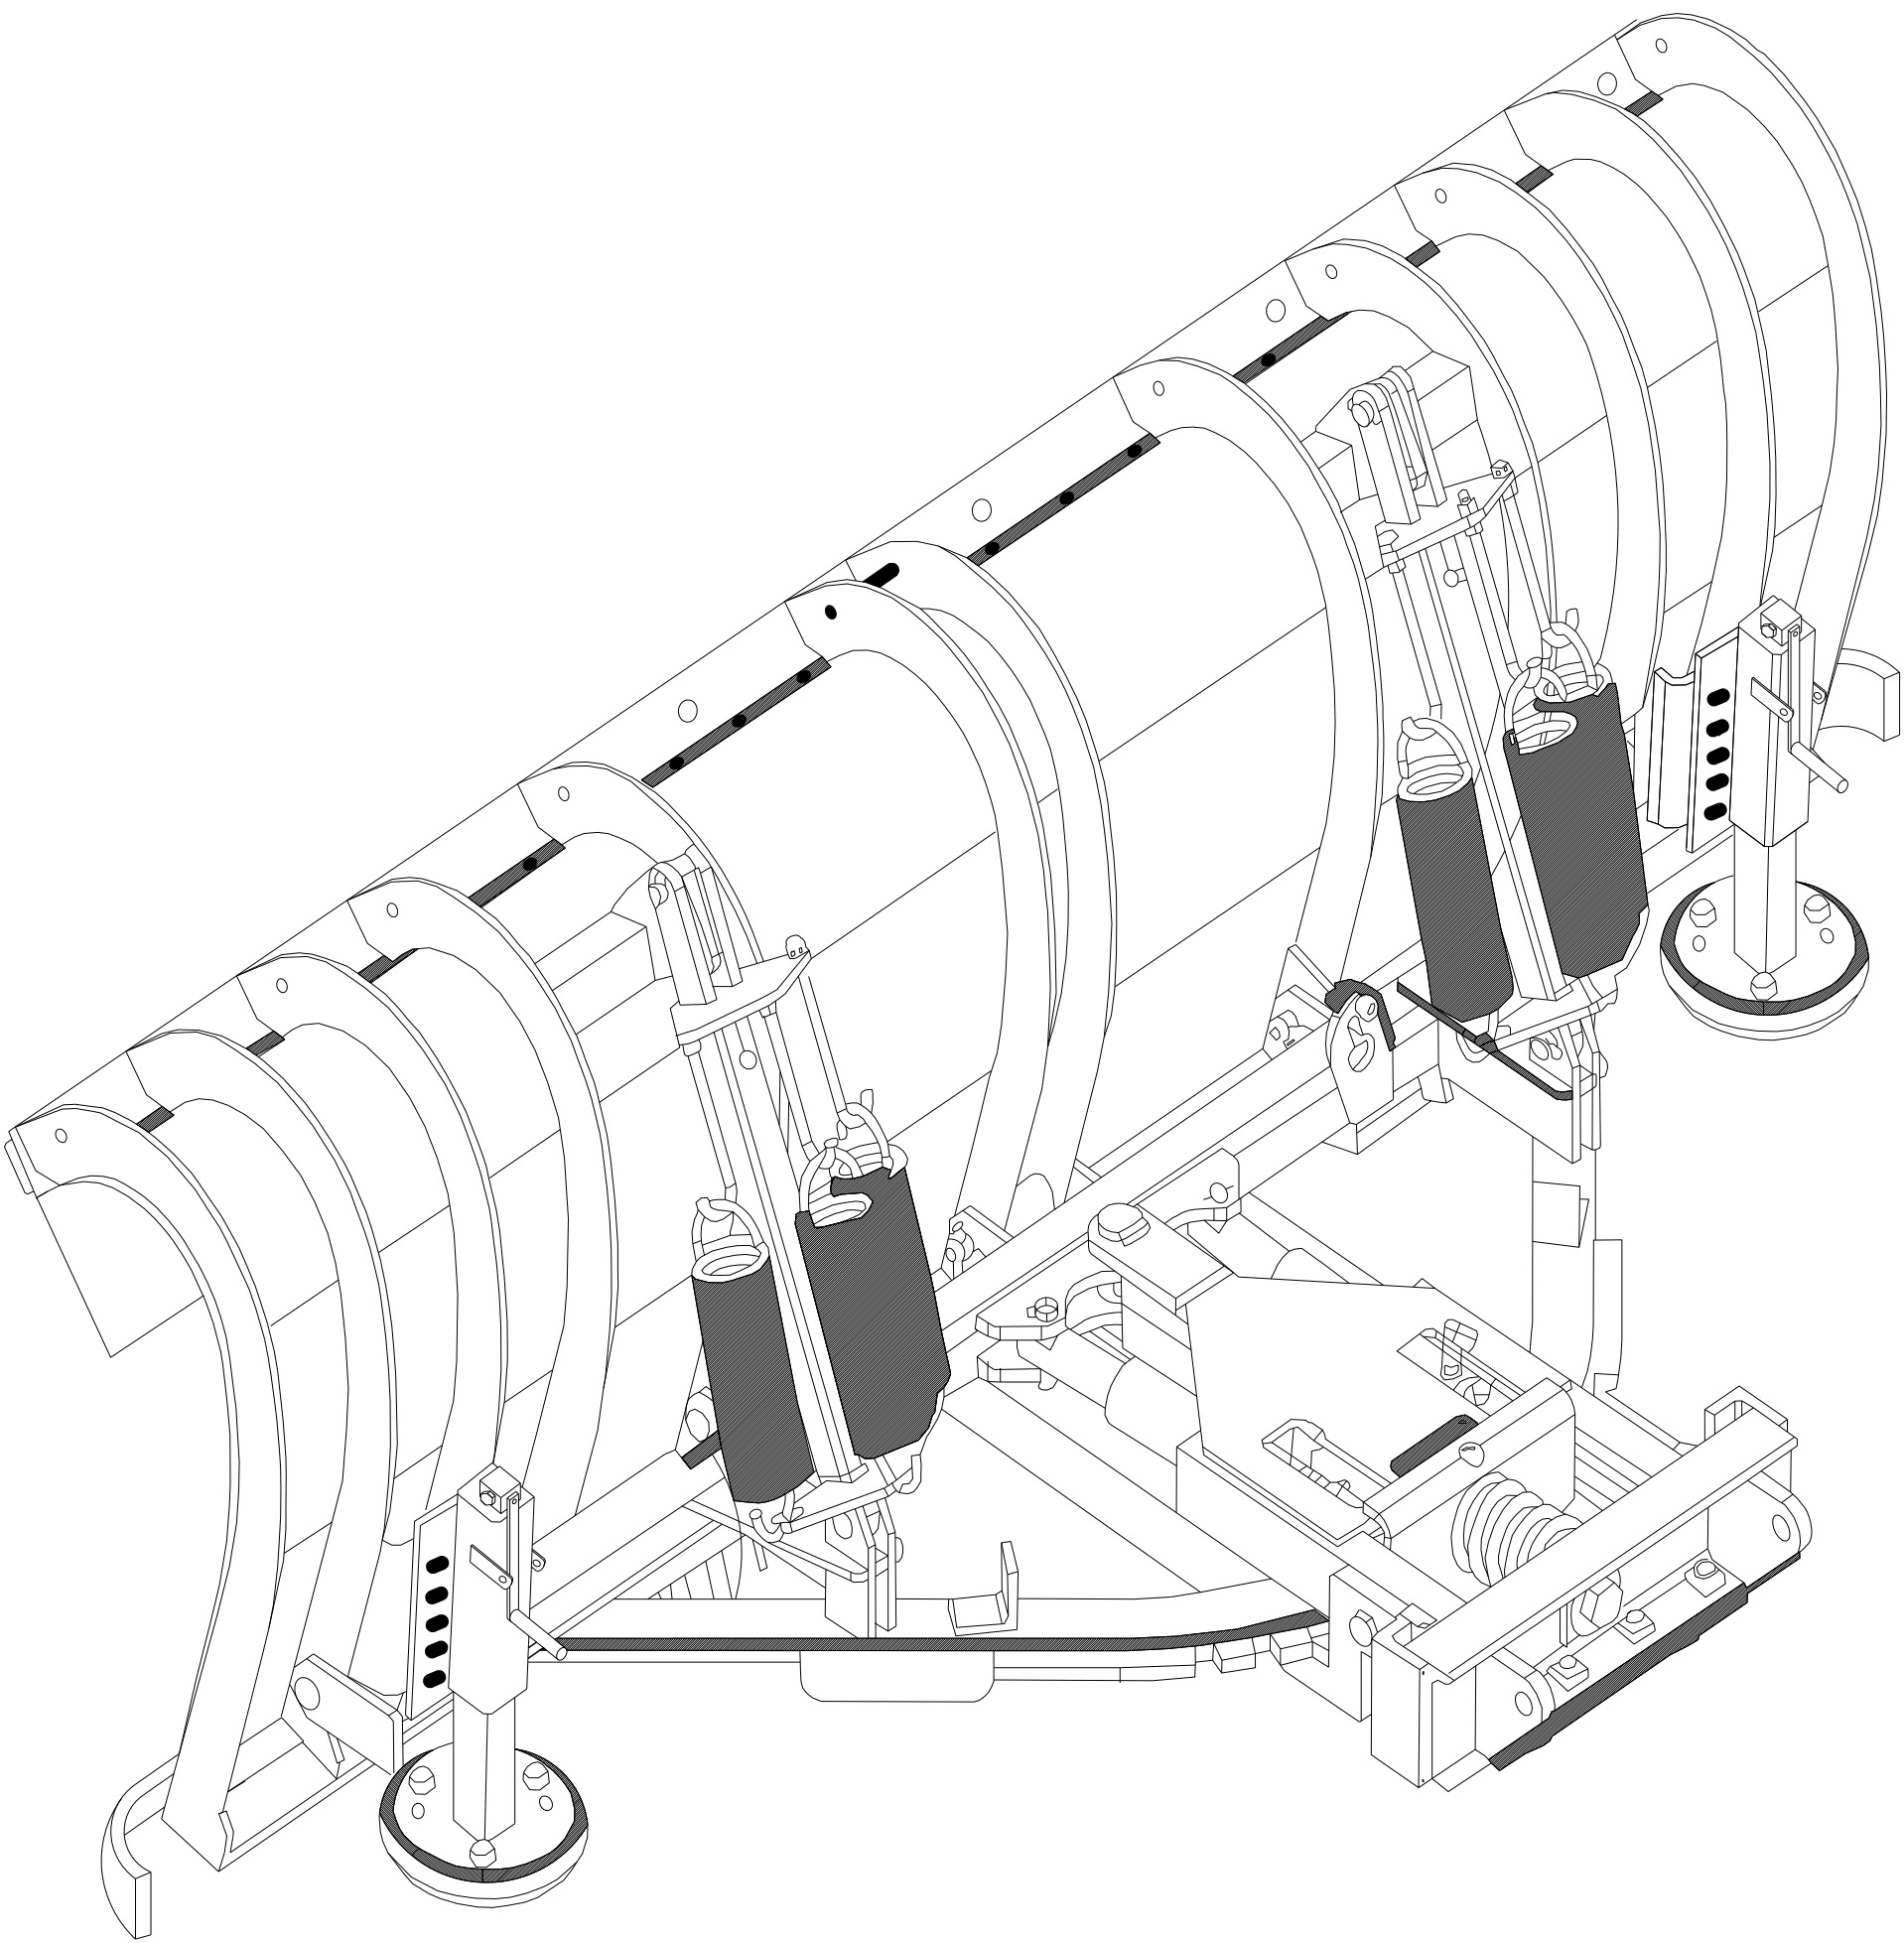


FULL VIEW

NEW JERSEY TURNPIKE AUTHORITY MAINTENANCE DEPARTMENT STANDARD SNOW PLOW DETAILS	
ASSEMBLED STANDARD SNOW PLOW	
OFFICE OF THE DIRECTOR OF MAINTENANCE WOODBIDGE, NEW JERSEY	DRAWING SSP-02

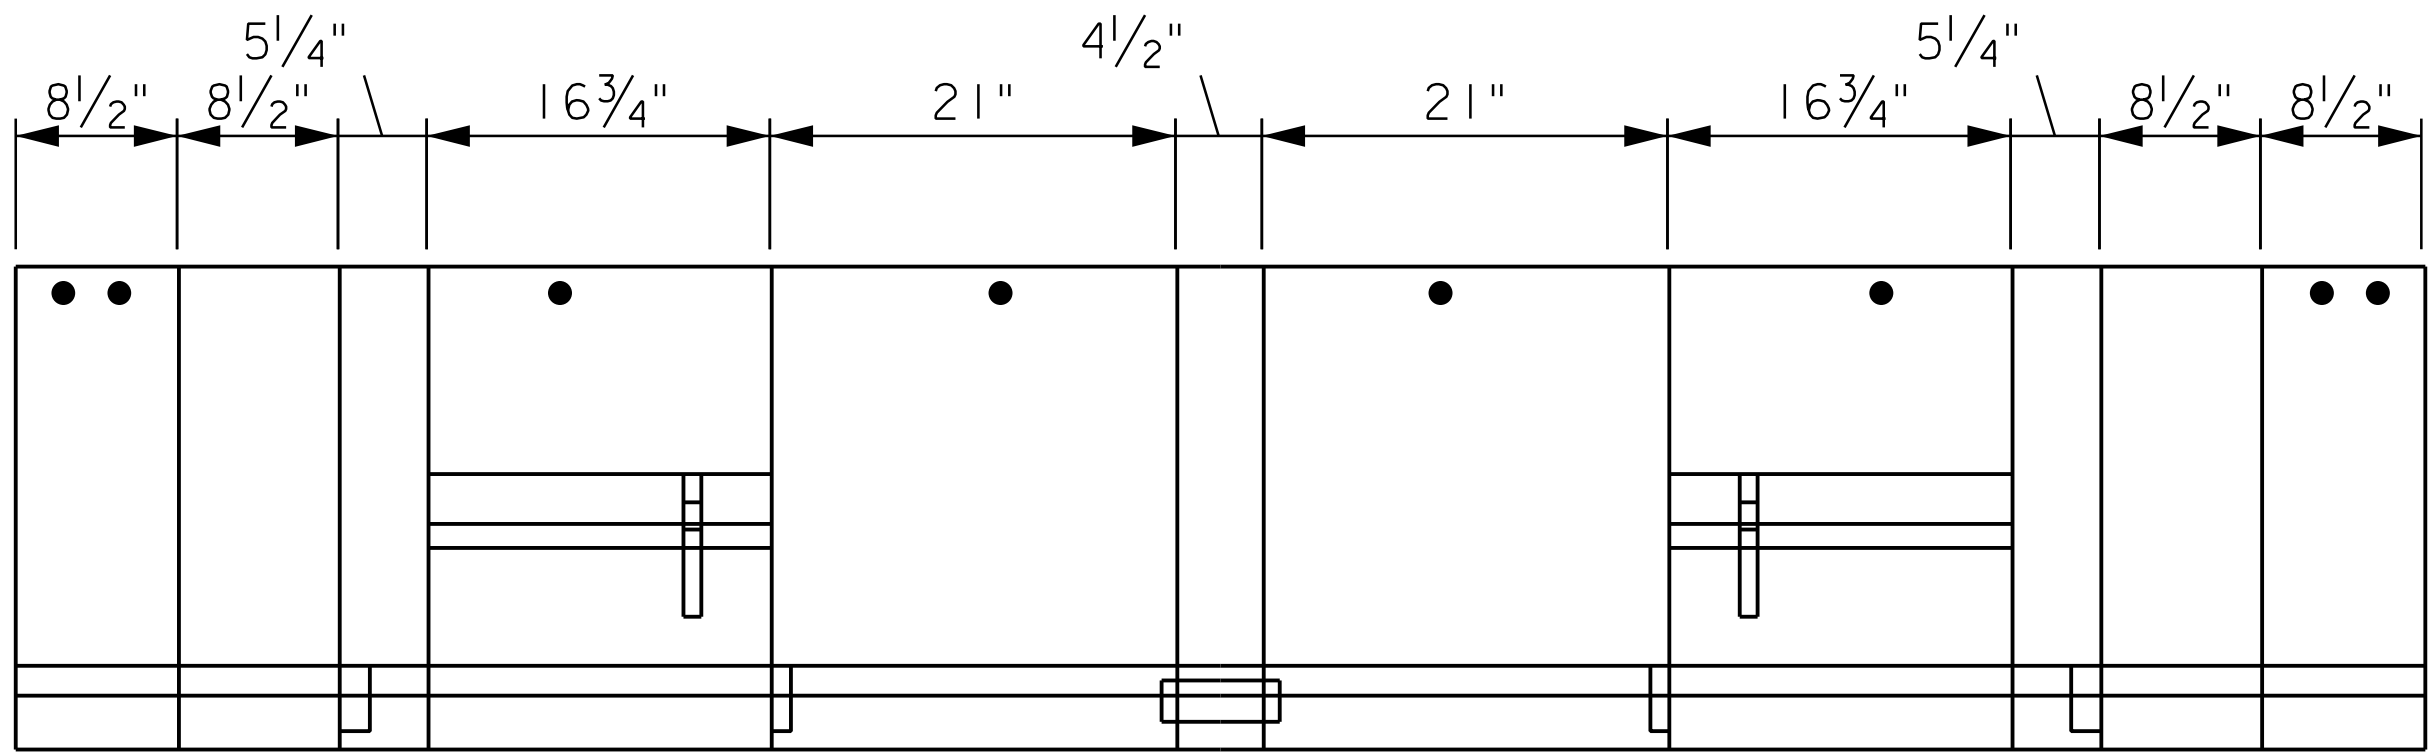


TOP VIEW

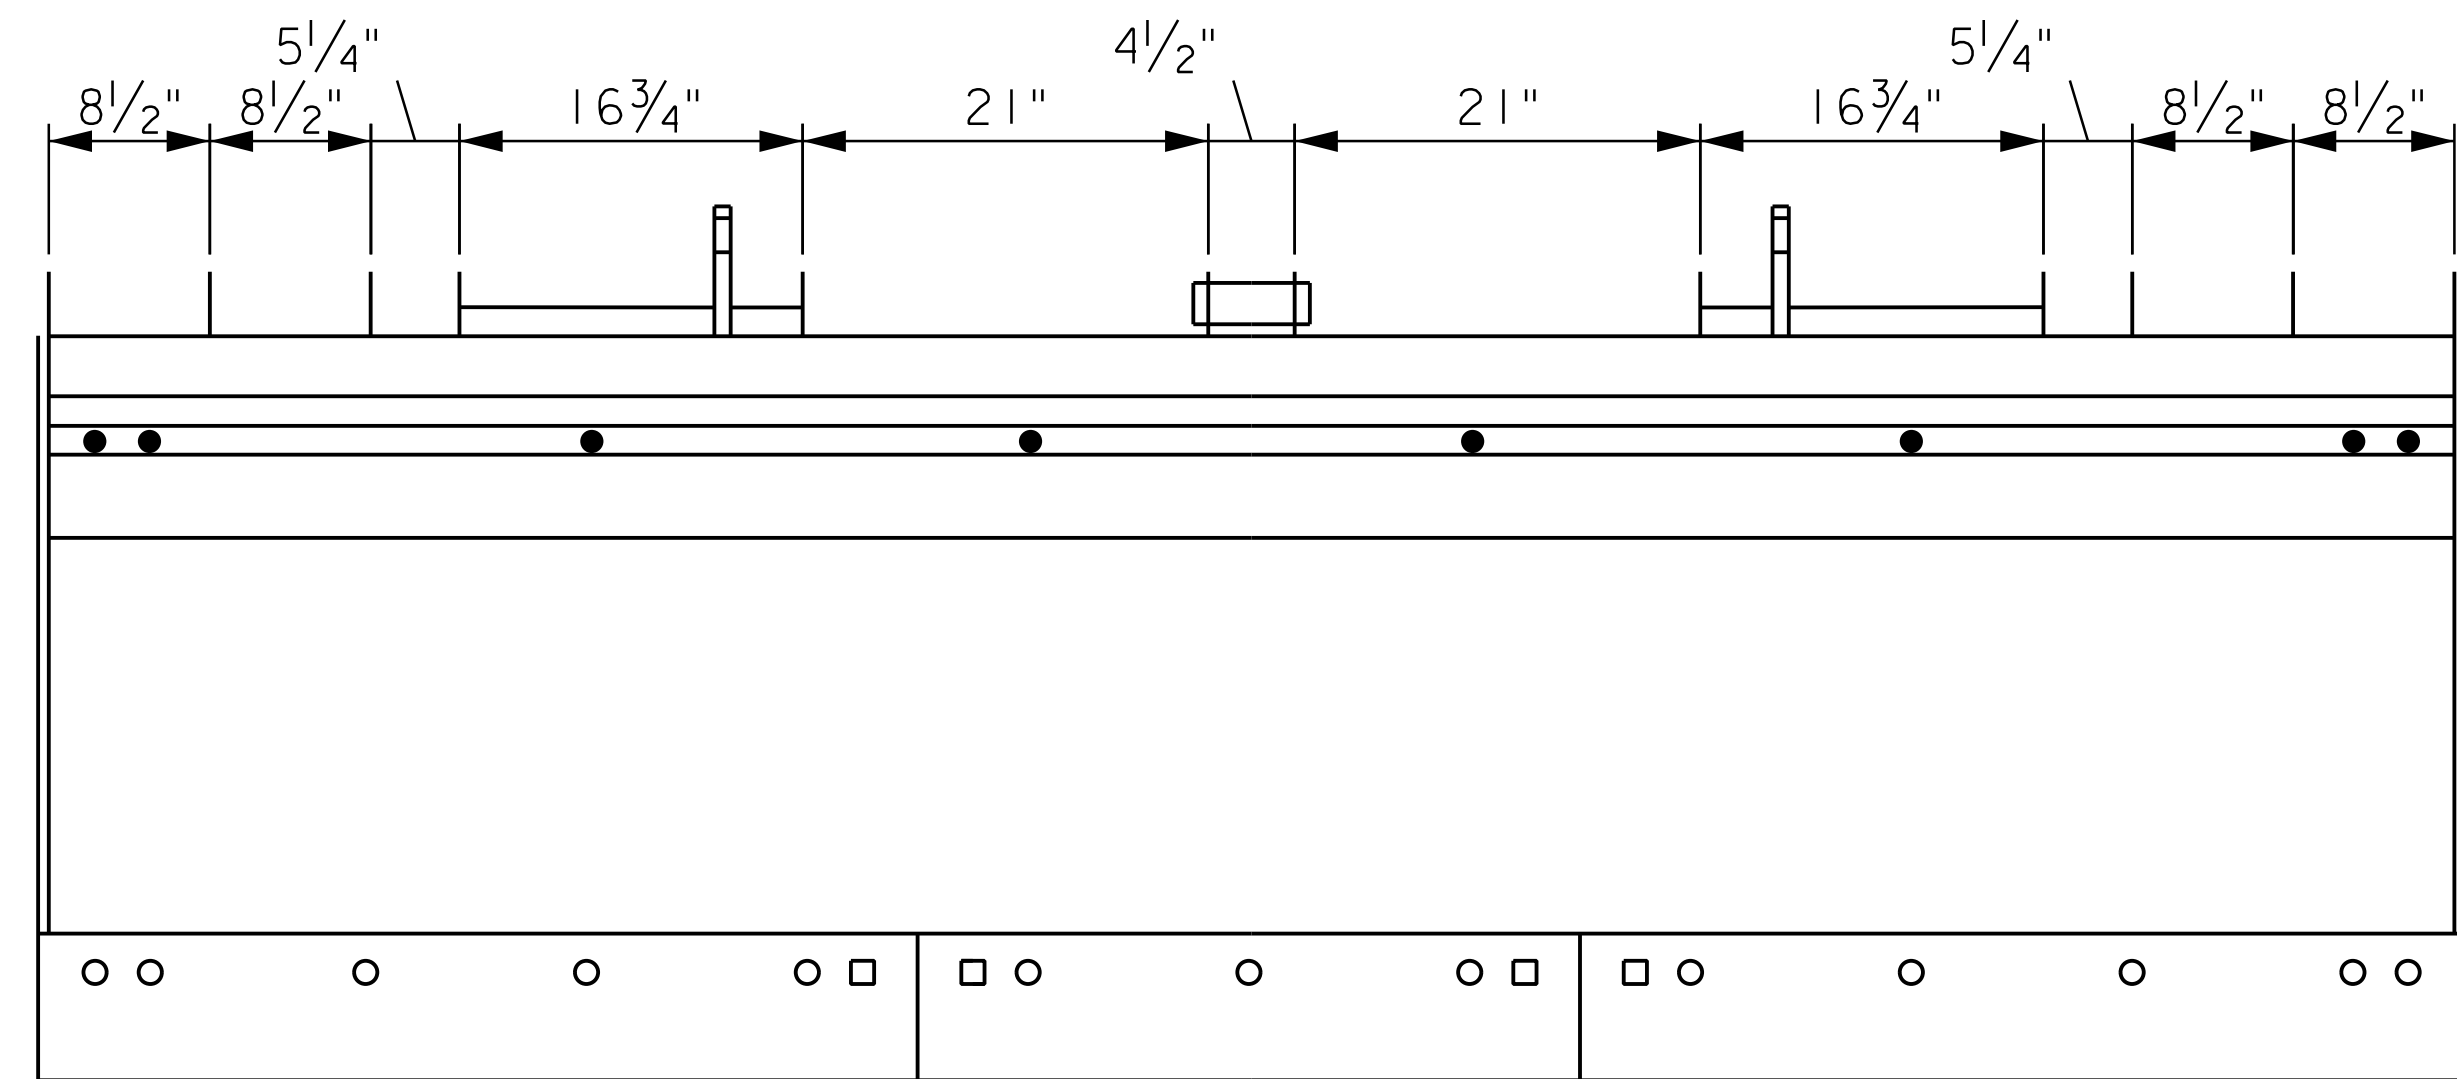


FRONT VIEW


- PLOW BLADE MOUNTING HOLE
- UNUSED PLOW BLADE MOUNTING HOLE

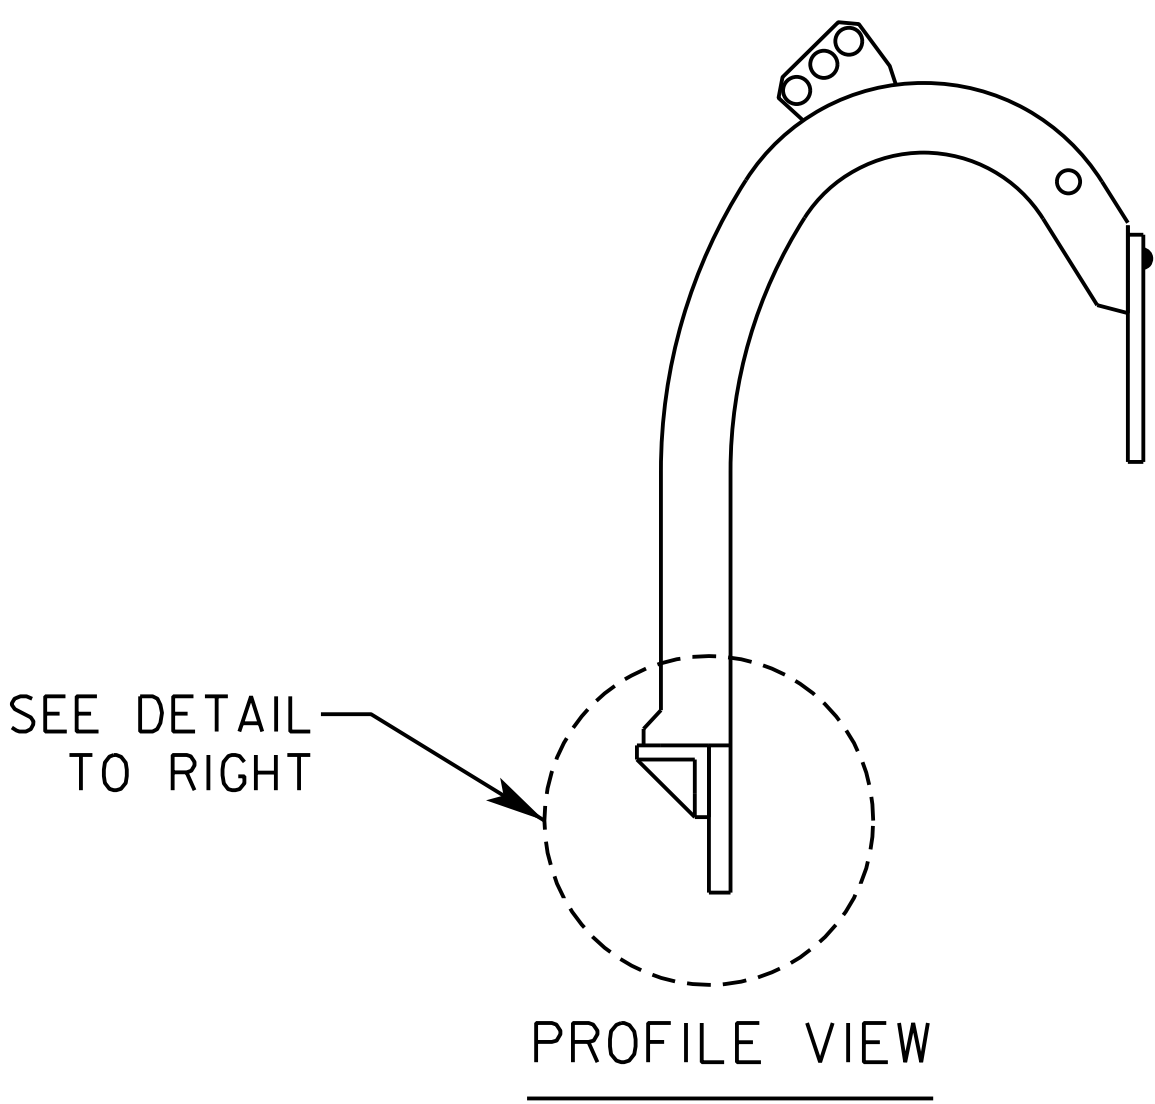

PROFILE VIEW

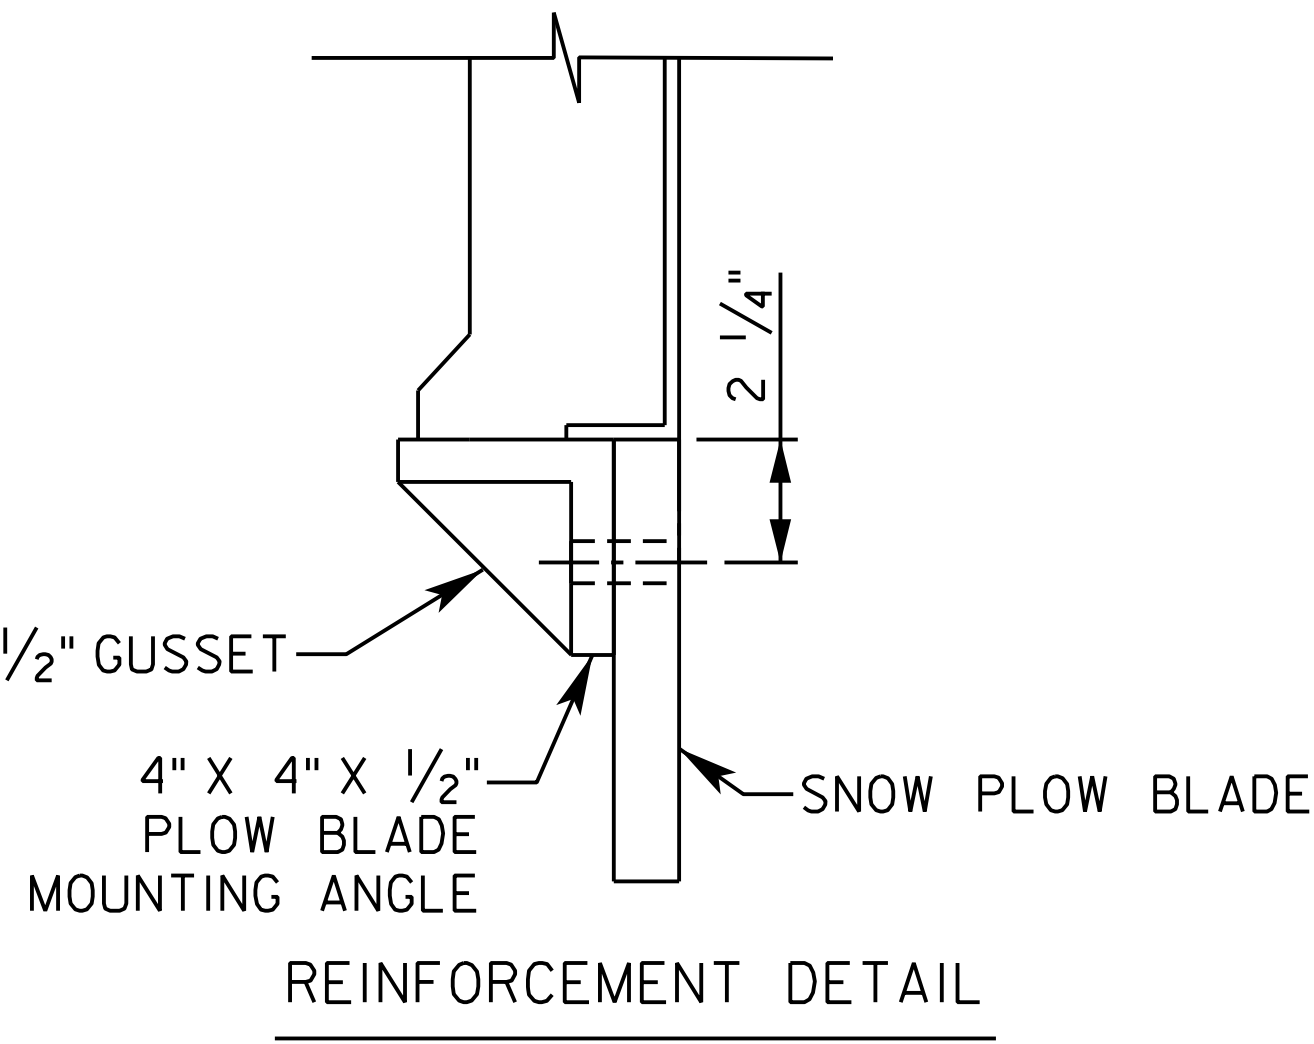

REINFORCEMENT DETAIL

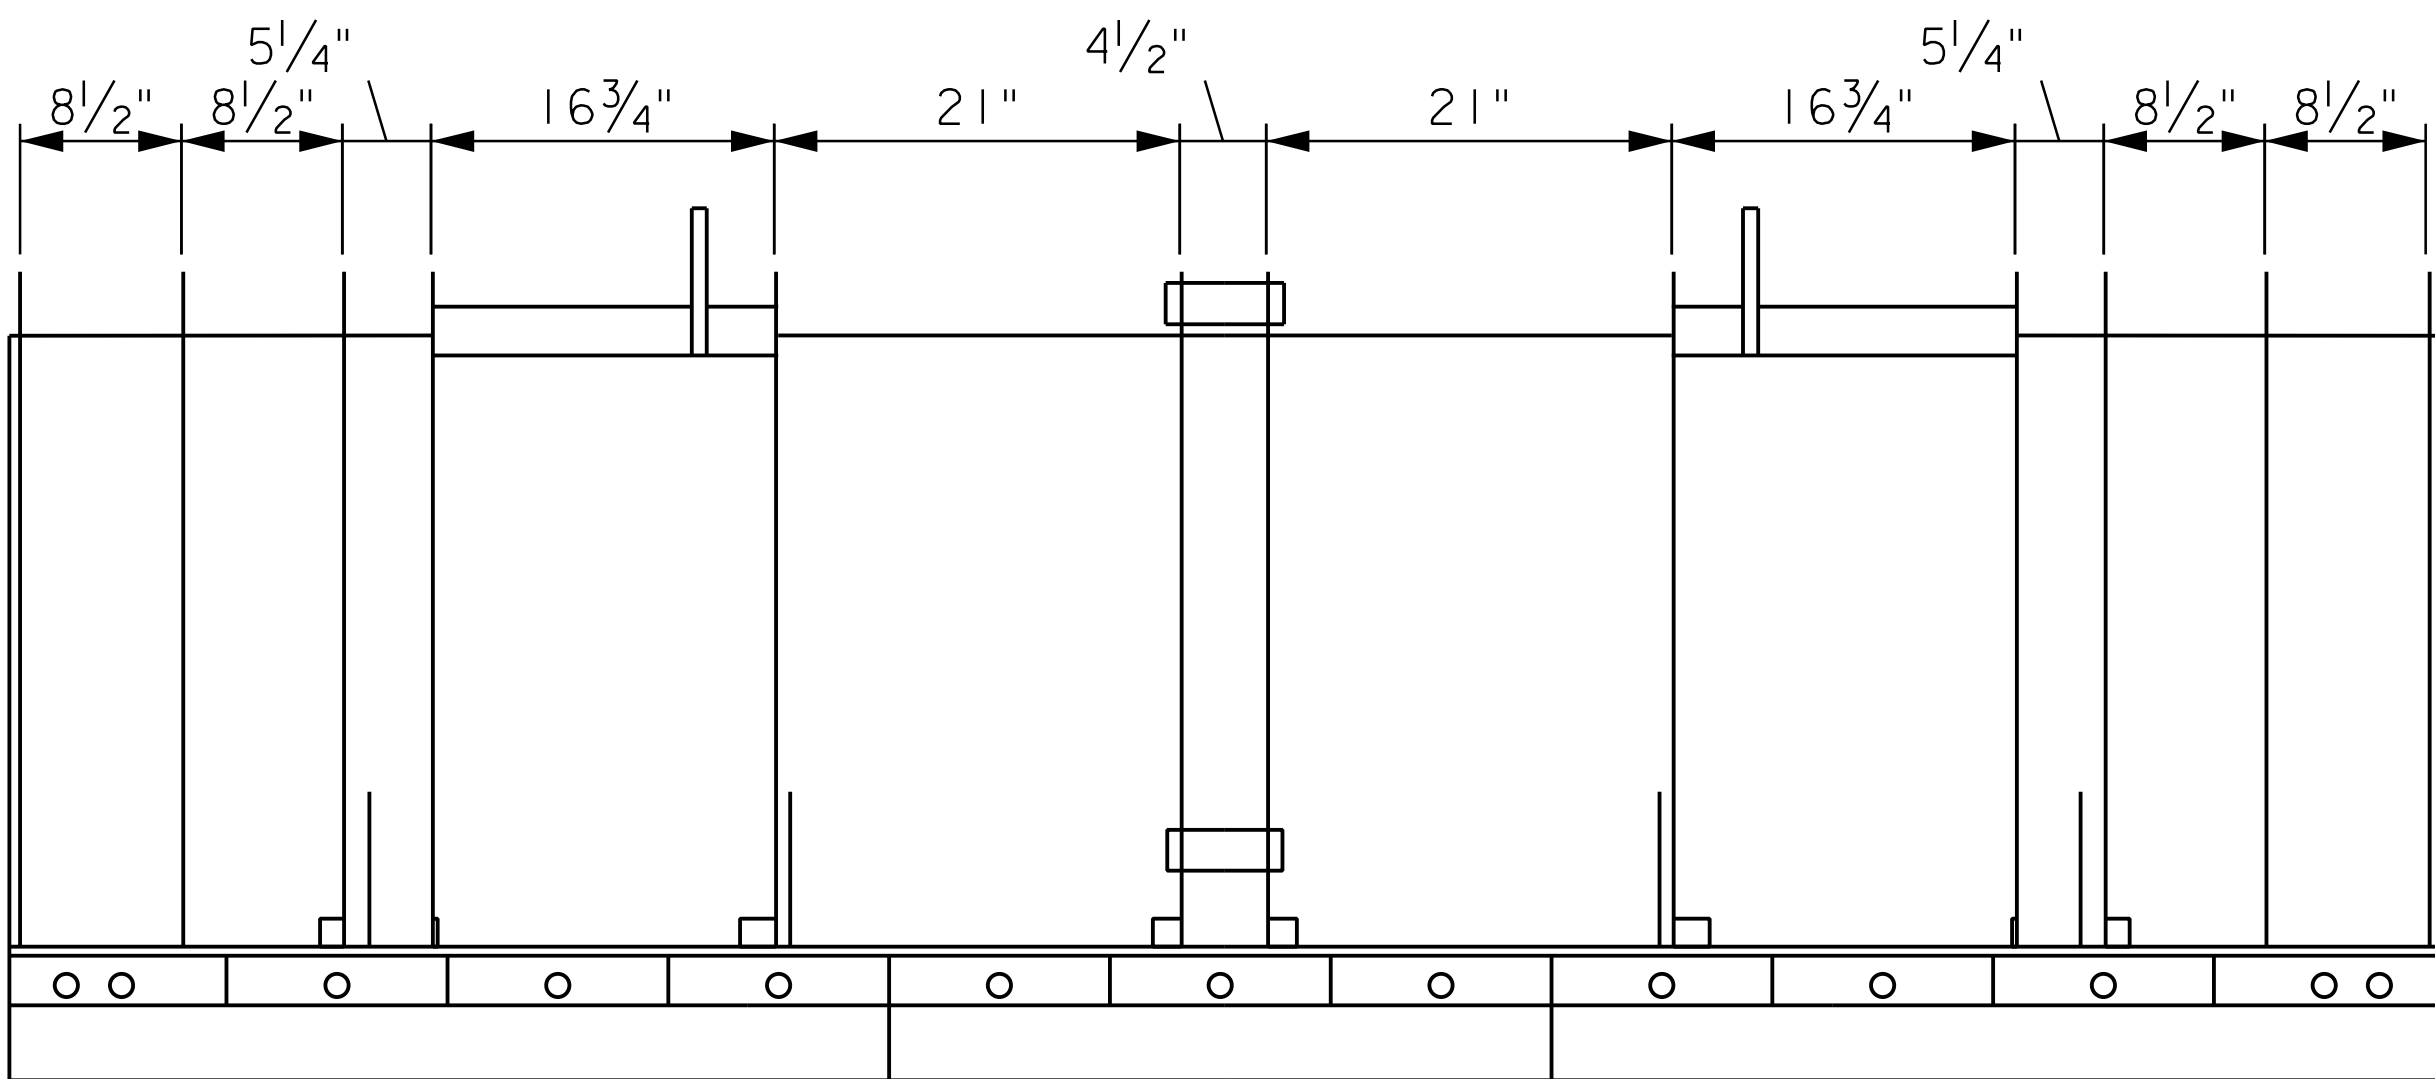


REAR VIEW

NOTE:

- ALL DIMENSIONS ARE TAKEN BETWEEN RIB SPACES AND DO NOT ACCOUNT FOR 1/2" RIB WIDTH
- MOLDBOARD PLOW BLADE MOUNTING ANGLE DRILLED TO ACCEPT STANDARD AASHTO HIGHWAY PUNCH, UNLESS OTHERWISE NOTED.


NEW JERSEY TURNPIKE AUTHORITY MAINTENANCE DEPARTMENT STANDARD SNOW PLOW DETAILS	
STANDARD NJTA "J" MOLDBOARD	
OFFICE OF THE DIRECTOR OF MAINTENANCE WOODBRIIDGE, NEW JERSEY	DRAWING SSP-03

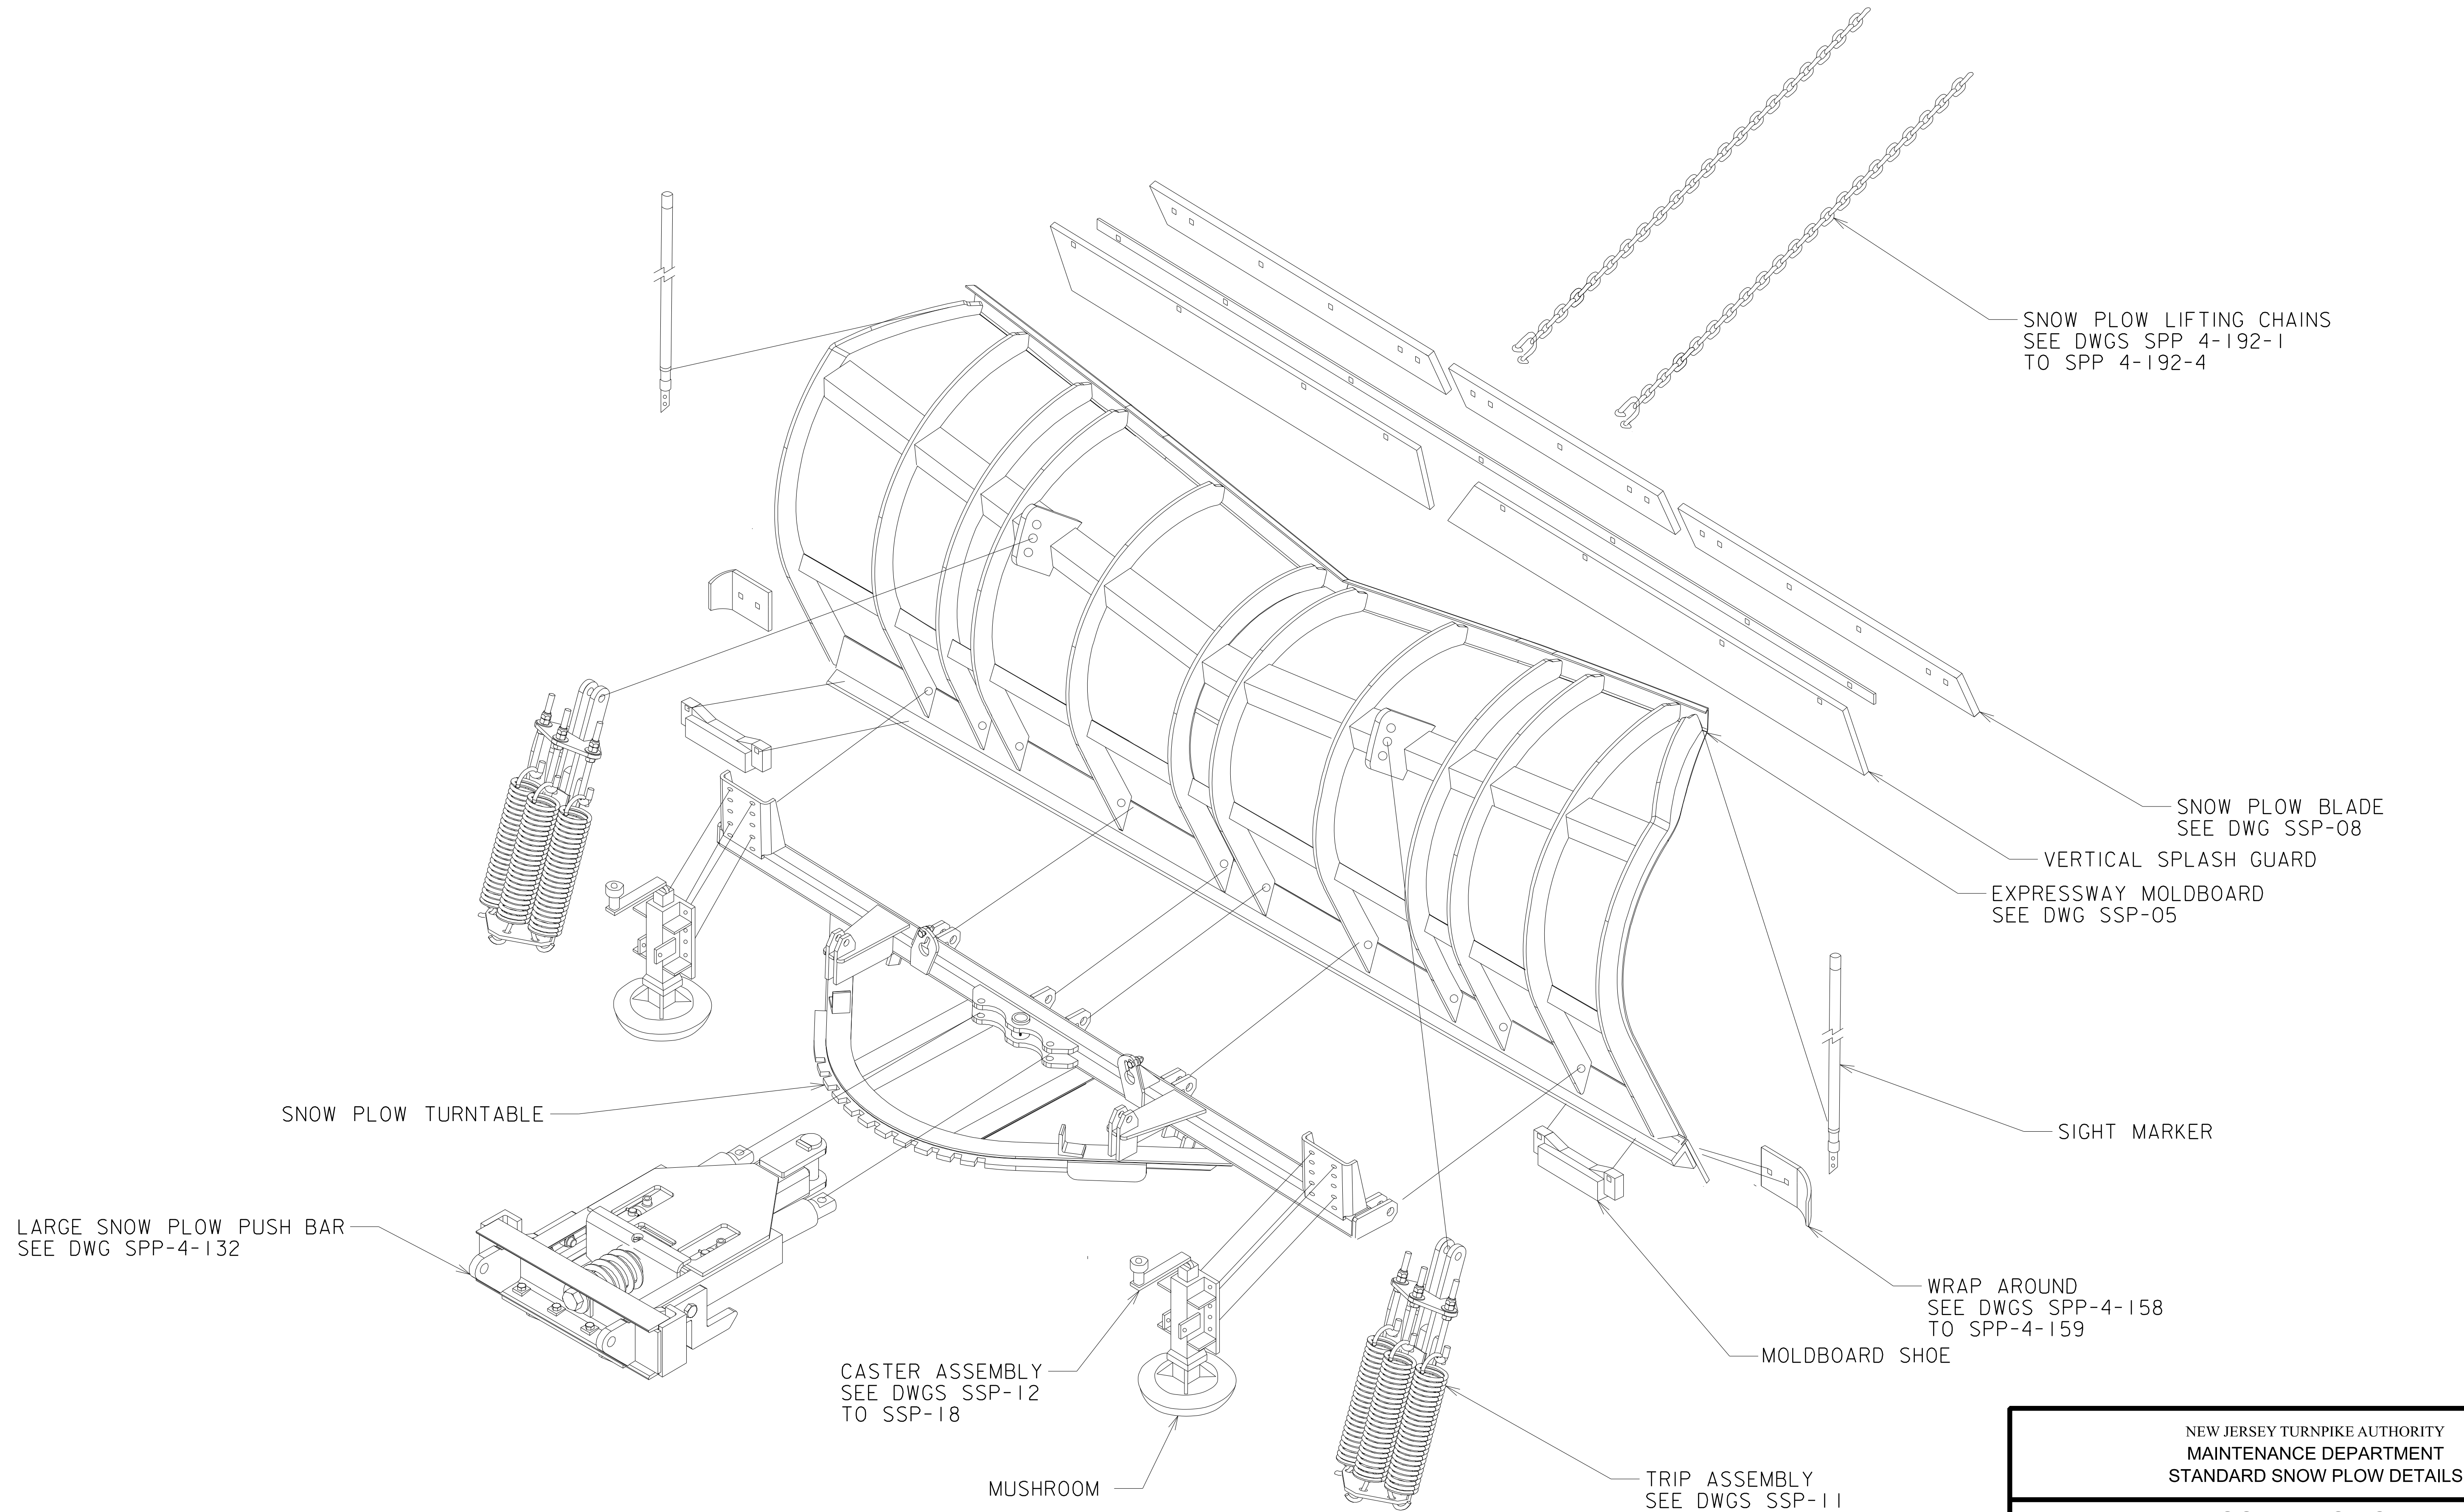

NEW JERSEY TURNPIKE AUTHORITY MAINTENANCE DEPARTMENT STANDARD SNOW PLOW DETAILS	
EXPRESSWAY SNOW PLOW PARTS DIAGRAM	
OFFICE OF THE DIRECTOR OF MAINTENANCE WOODBIDGE, NEW JERSEY	DRAWING SSP-04


PROCUREMENT NO.:

PRICE LINES:

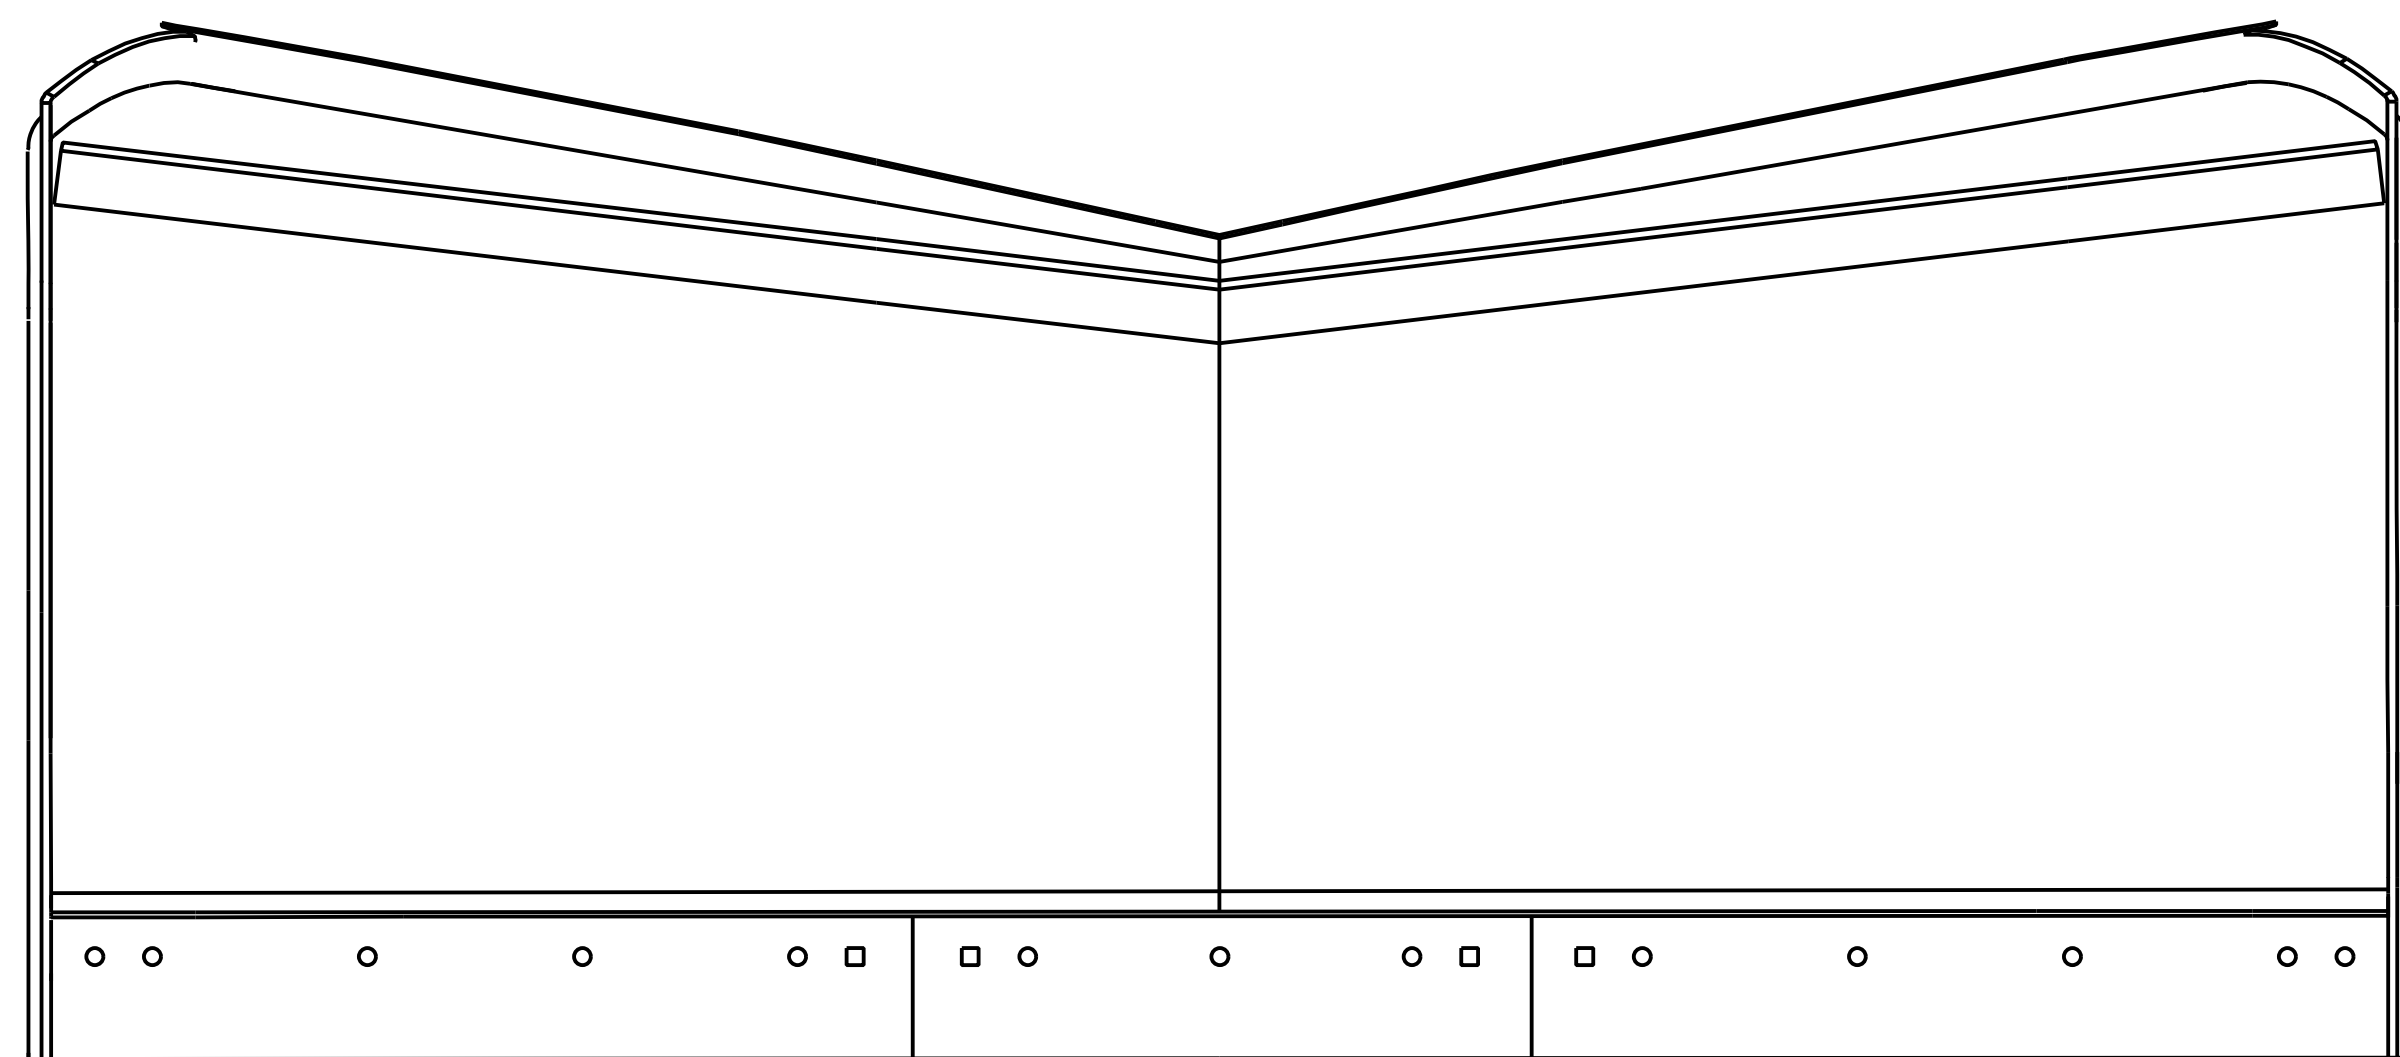


FRONT VIEW


- PLOW BLADE MOUNTING HOLE
- ◻ UNUSED PLOW BLADE MOUNTING HOLE

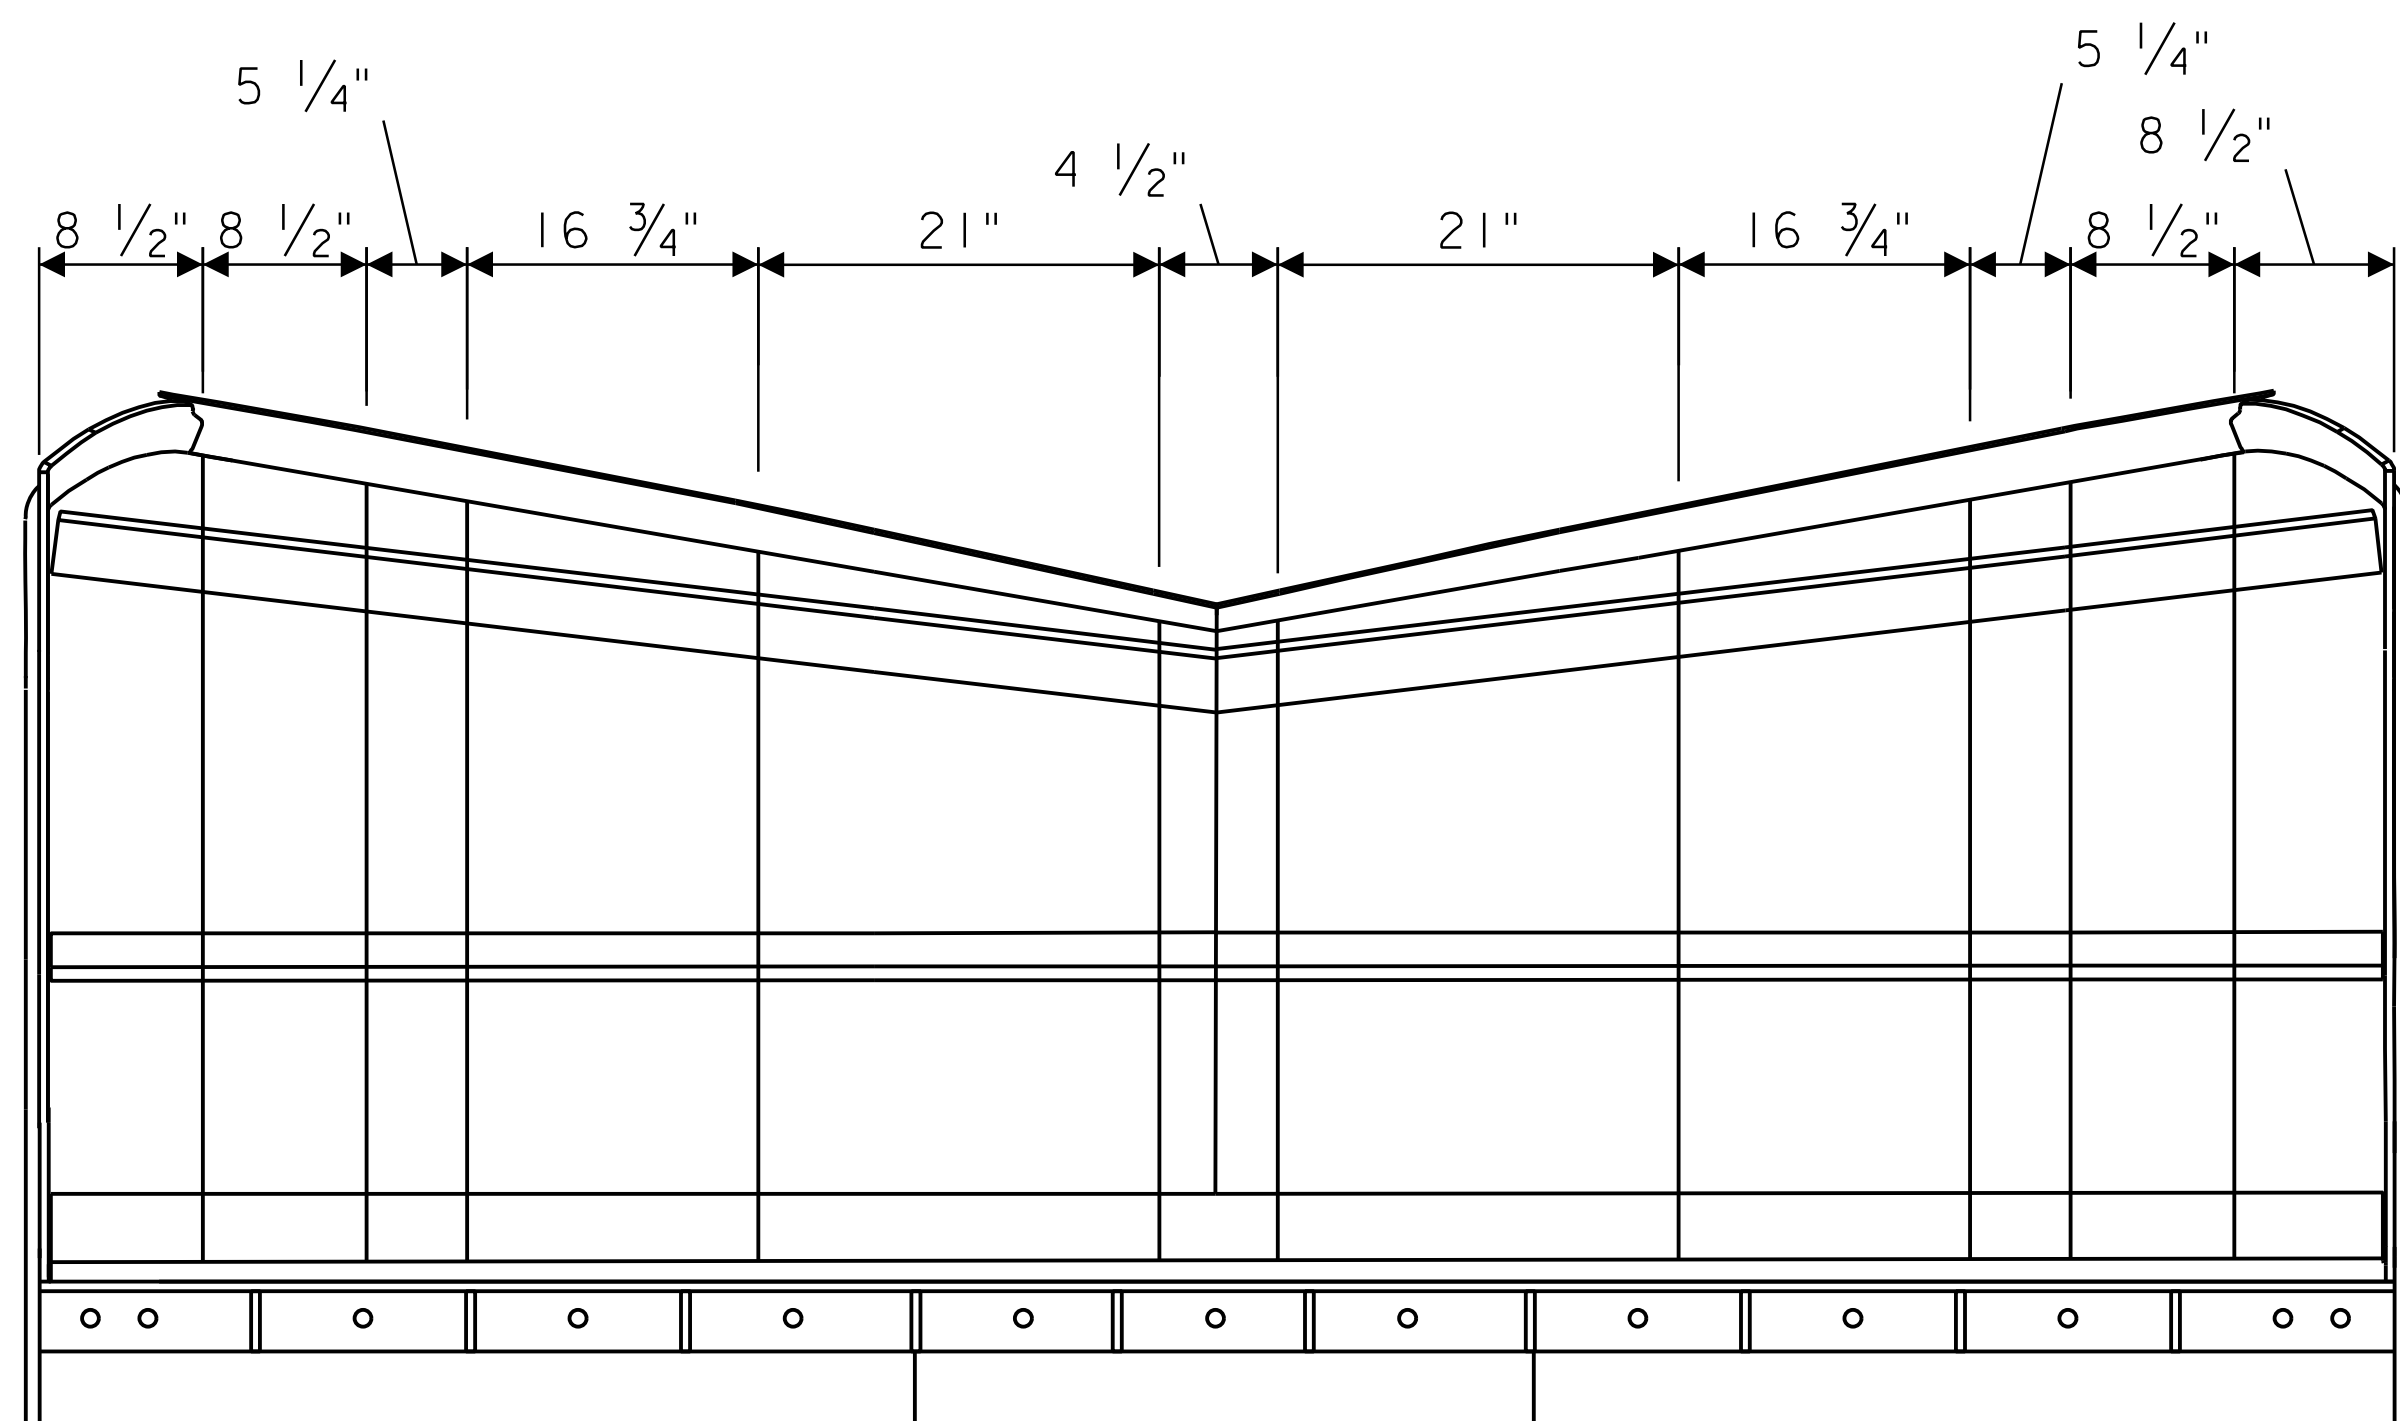


REAR VIEW

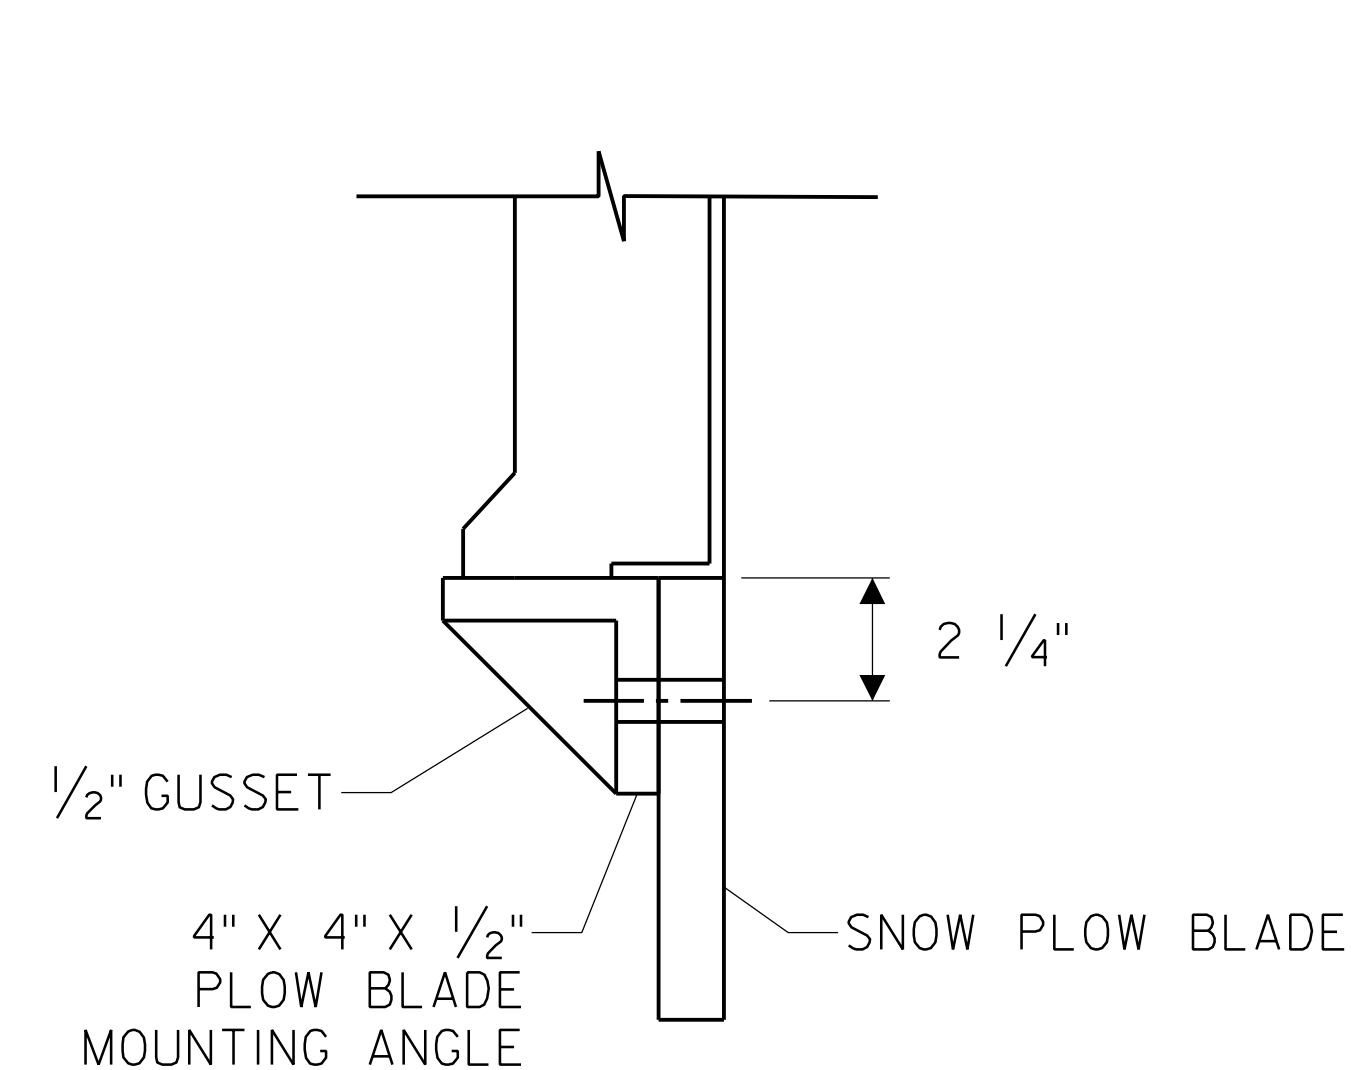

DETAIL "A" -
BLADE REINFORCEMENT

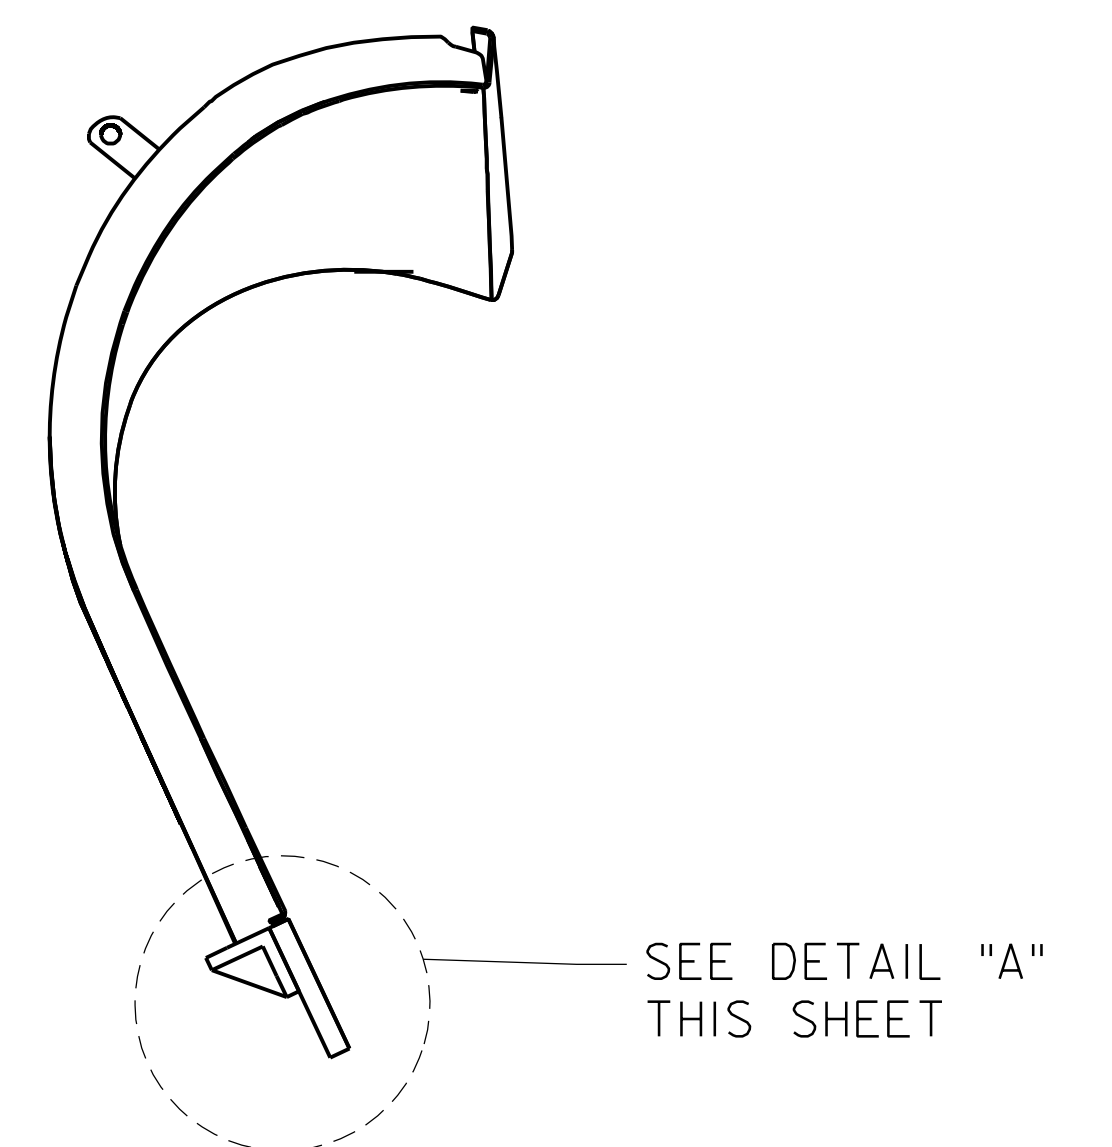

SIDE VIEW

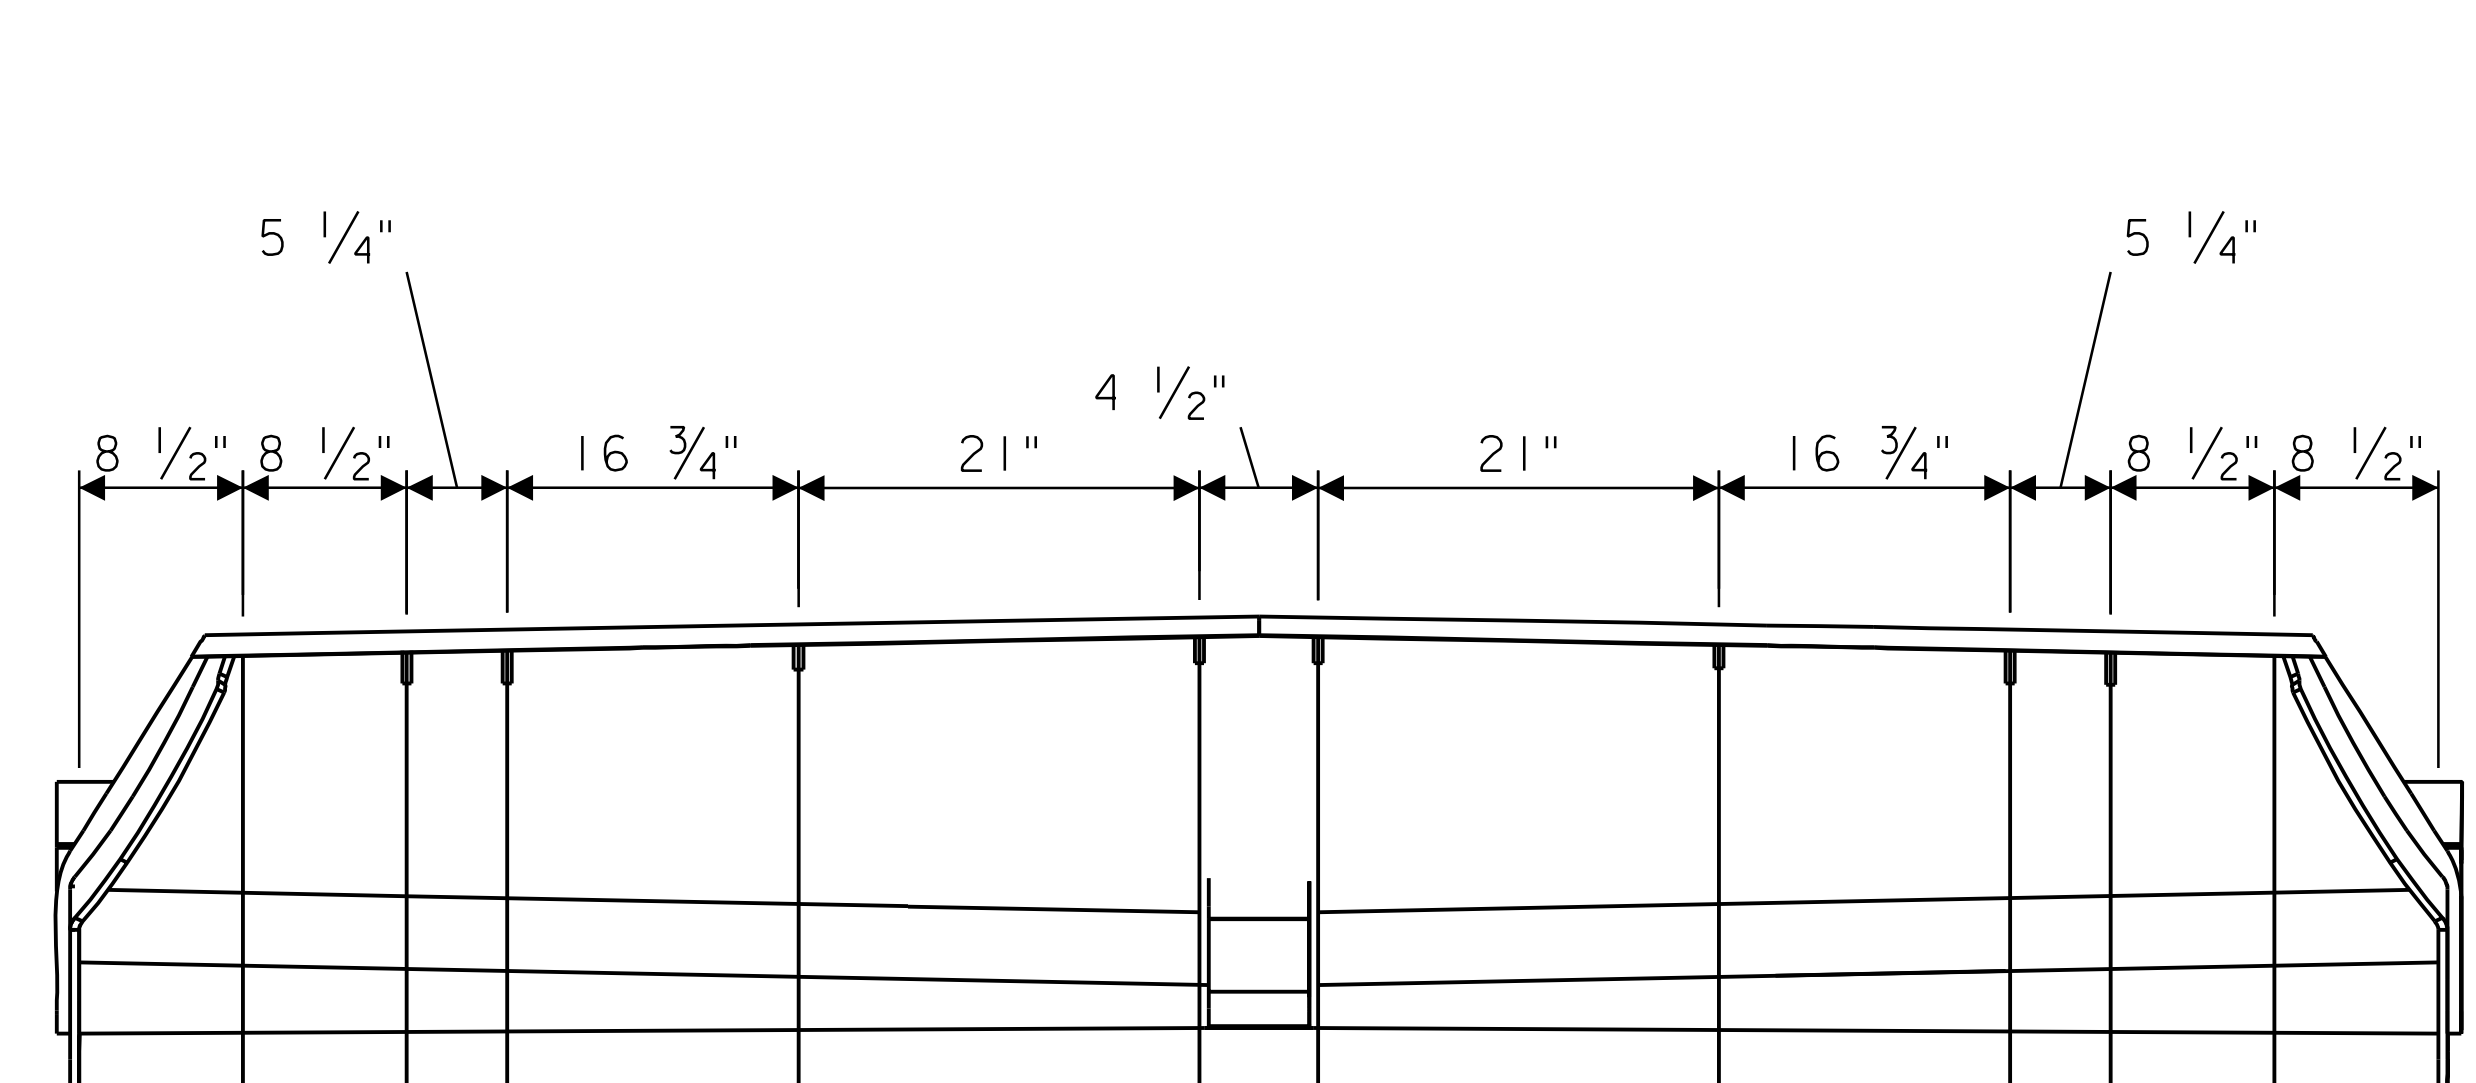

TOP VIEW

NOTE:

1. ALL DIMENSIONS ARE TAKEN BETWEEN RIB SPACES AND DO NOT ACCOUNT FOR 1/2" RIB WIDTH
2. MOLDBOARD PLOW BLADE MOUNTING ANGLE DRILLED TO ACCEPT STANDARD AASHTO HIGHWAY PUNCH, UNLESS OTHERWISE NOTED.

NEW JERSEY TURNPIKE AUTHORITY
MAINTENANCE DEPARTMENT
STANDARD SNOW PLOW DETAILS

EXPRESSWAY MOLDBOARD


OFFICE OF THE DIRECTOR OF MAINTENANCE
WOODBRIIDGE, NEW JERSEY

DRAWING

SSP-05

PROCUREMENT NO.:

PRICE LINES:

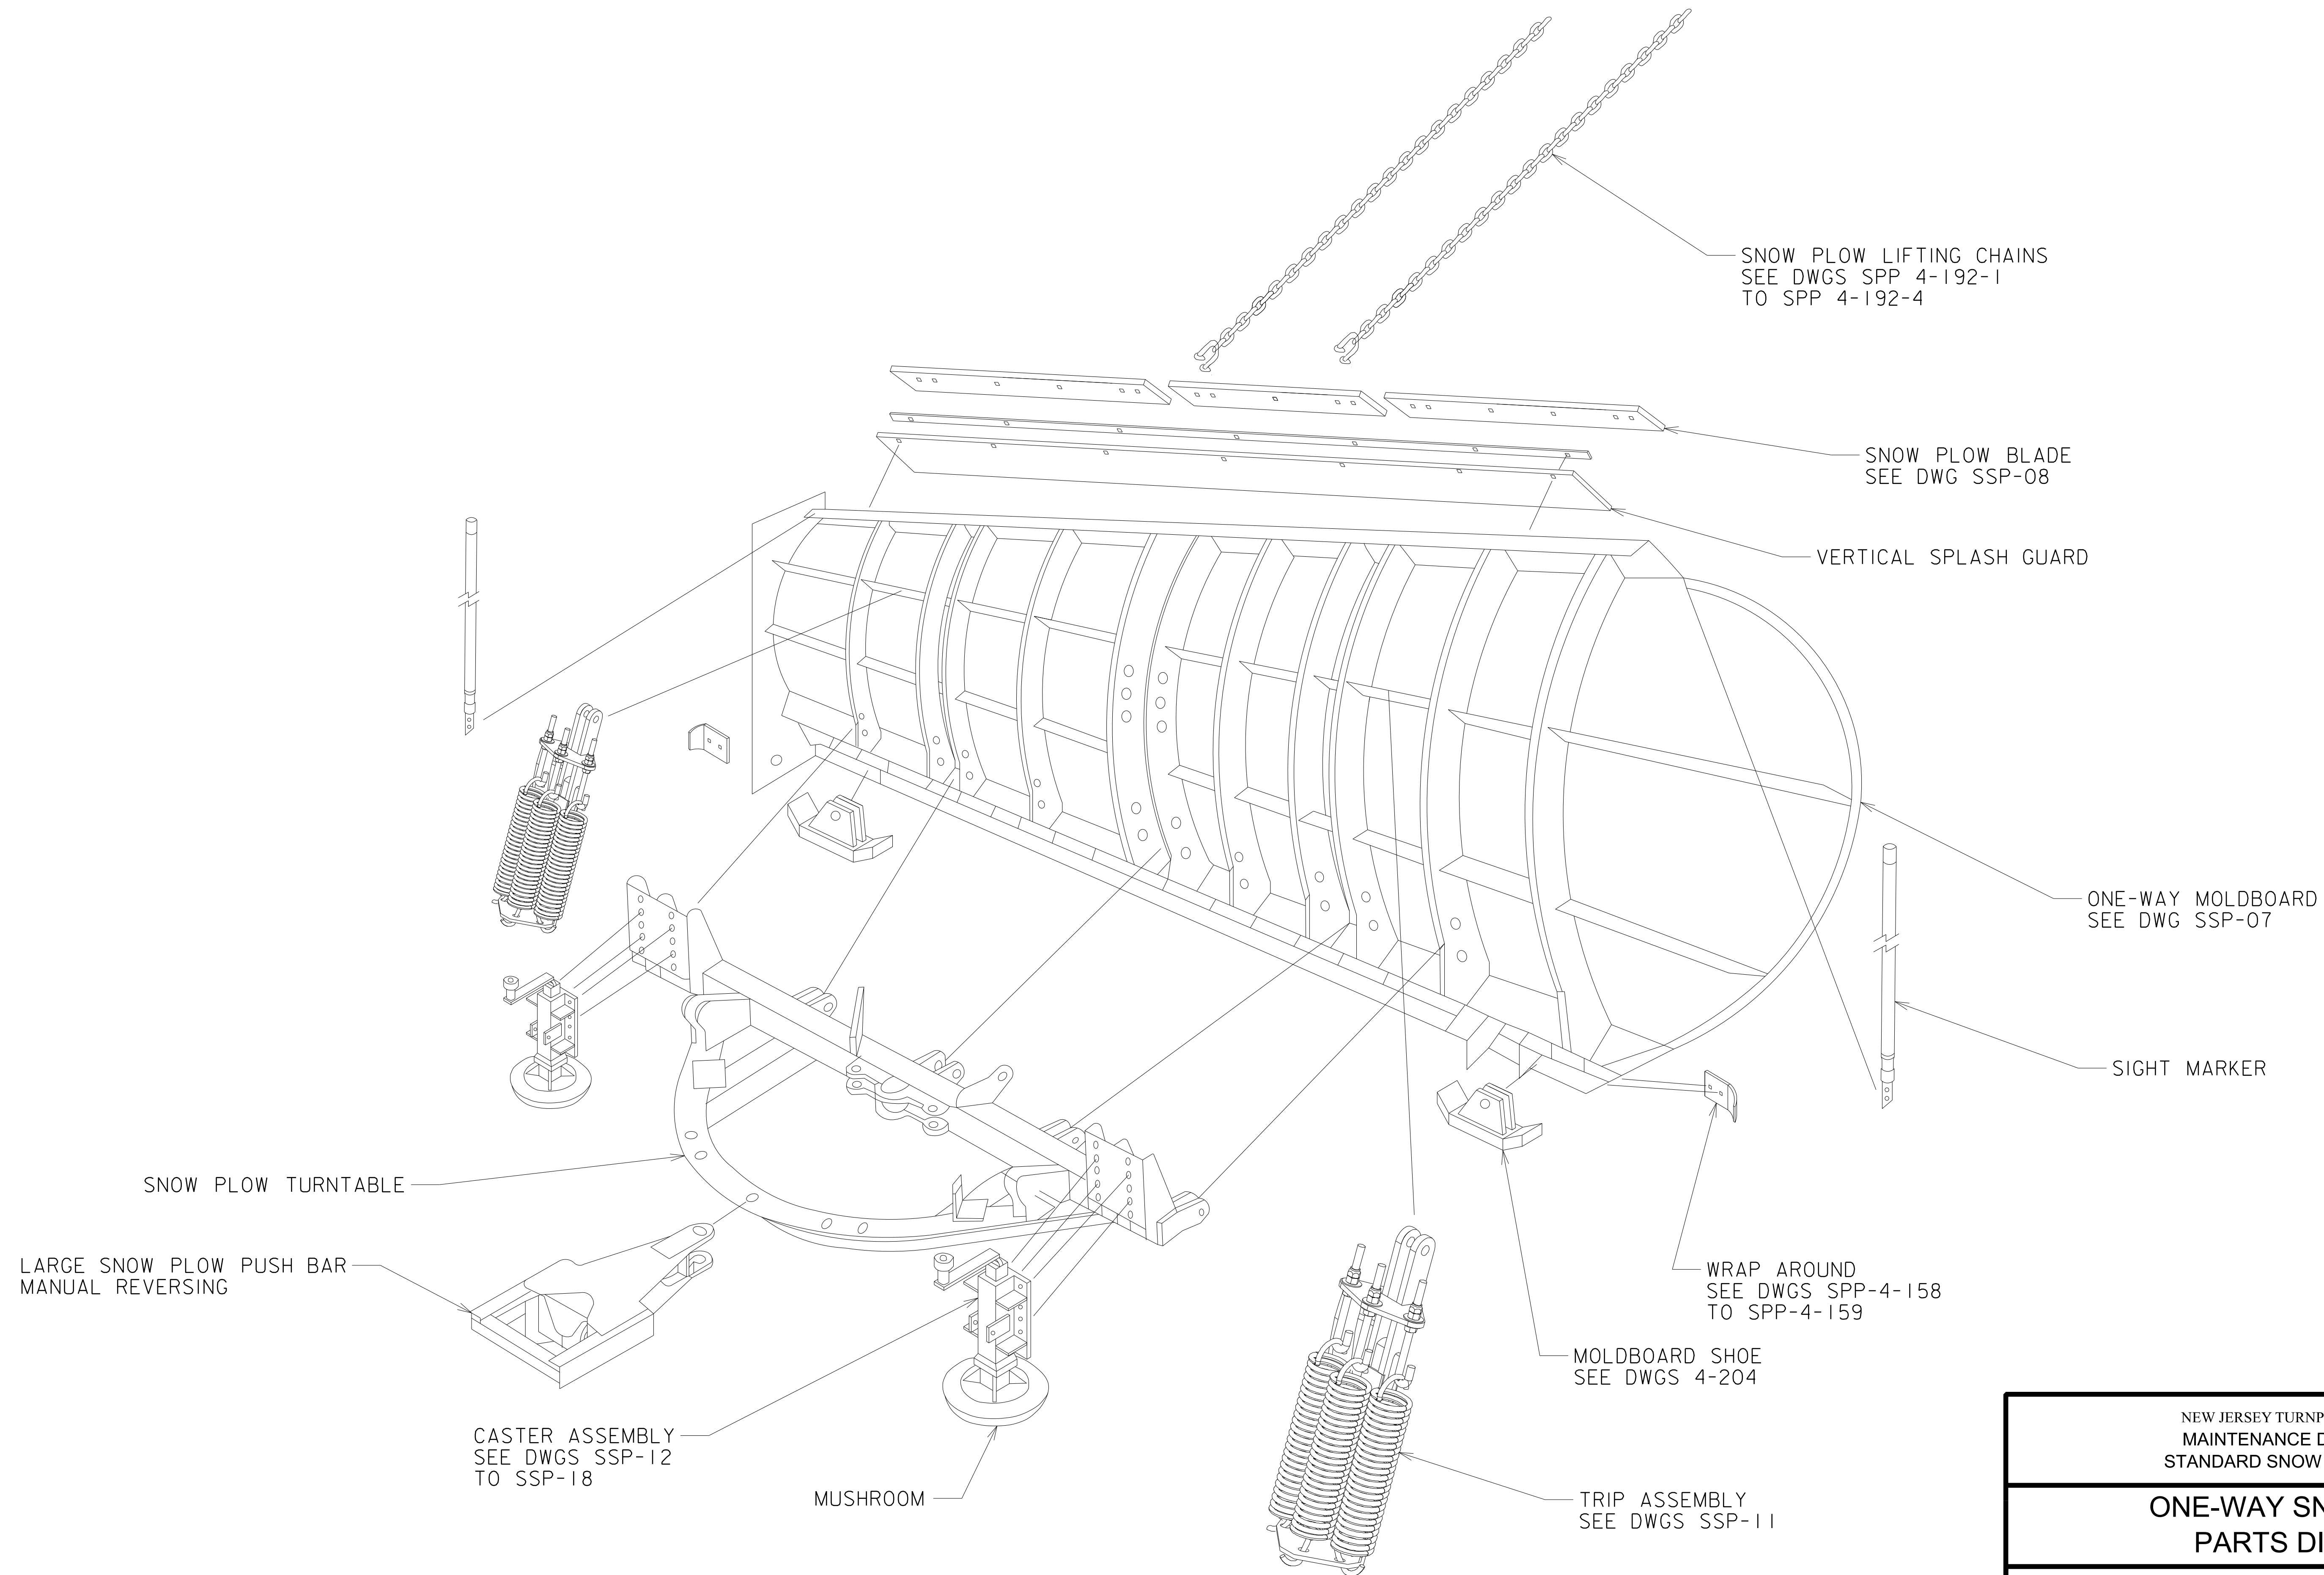

NEW JERSEY TURNPIKE AUTHORITY
MAINTENANCE DEPARTMENT
STANDARD SNOW PLOW DETAILS

**ONE-WAY SNOW PLOW
PARTS DIAGRAM**


OFFICE OF THE DIRECTOR OF MAINTENANCE
WOODBIDGE, NEW JERSEY

DRAWING

SSP-06


PROCUREMENT NO.:

PRICE LINES:

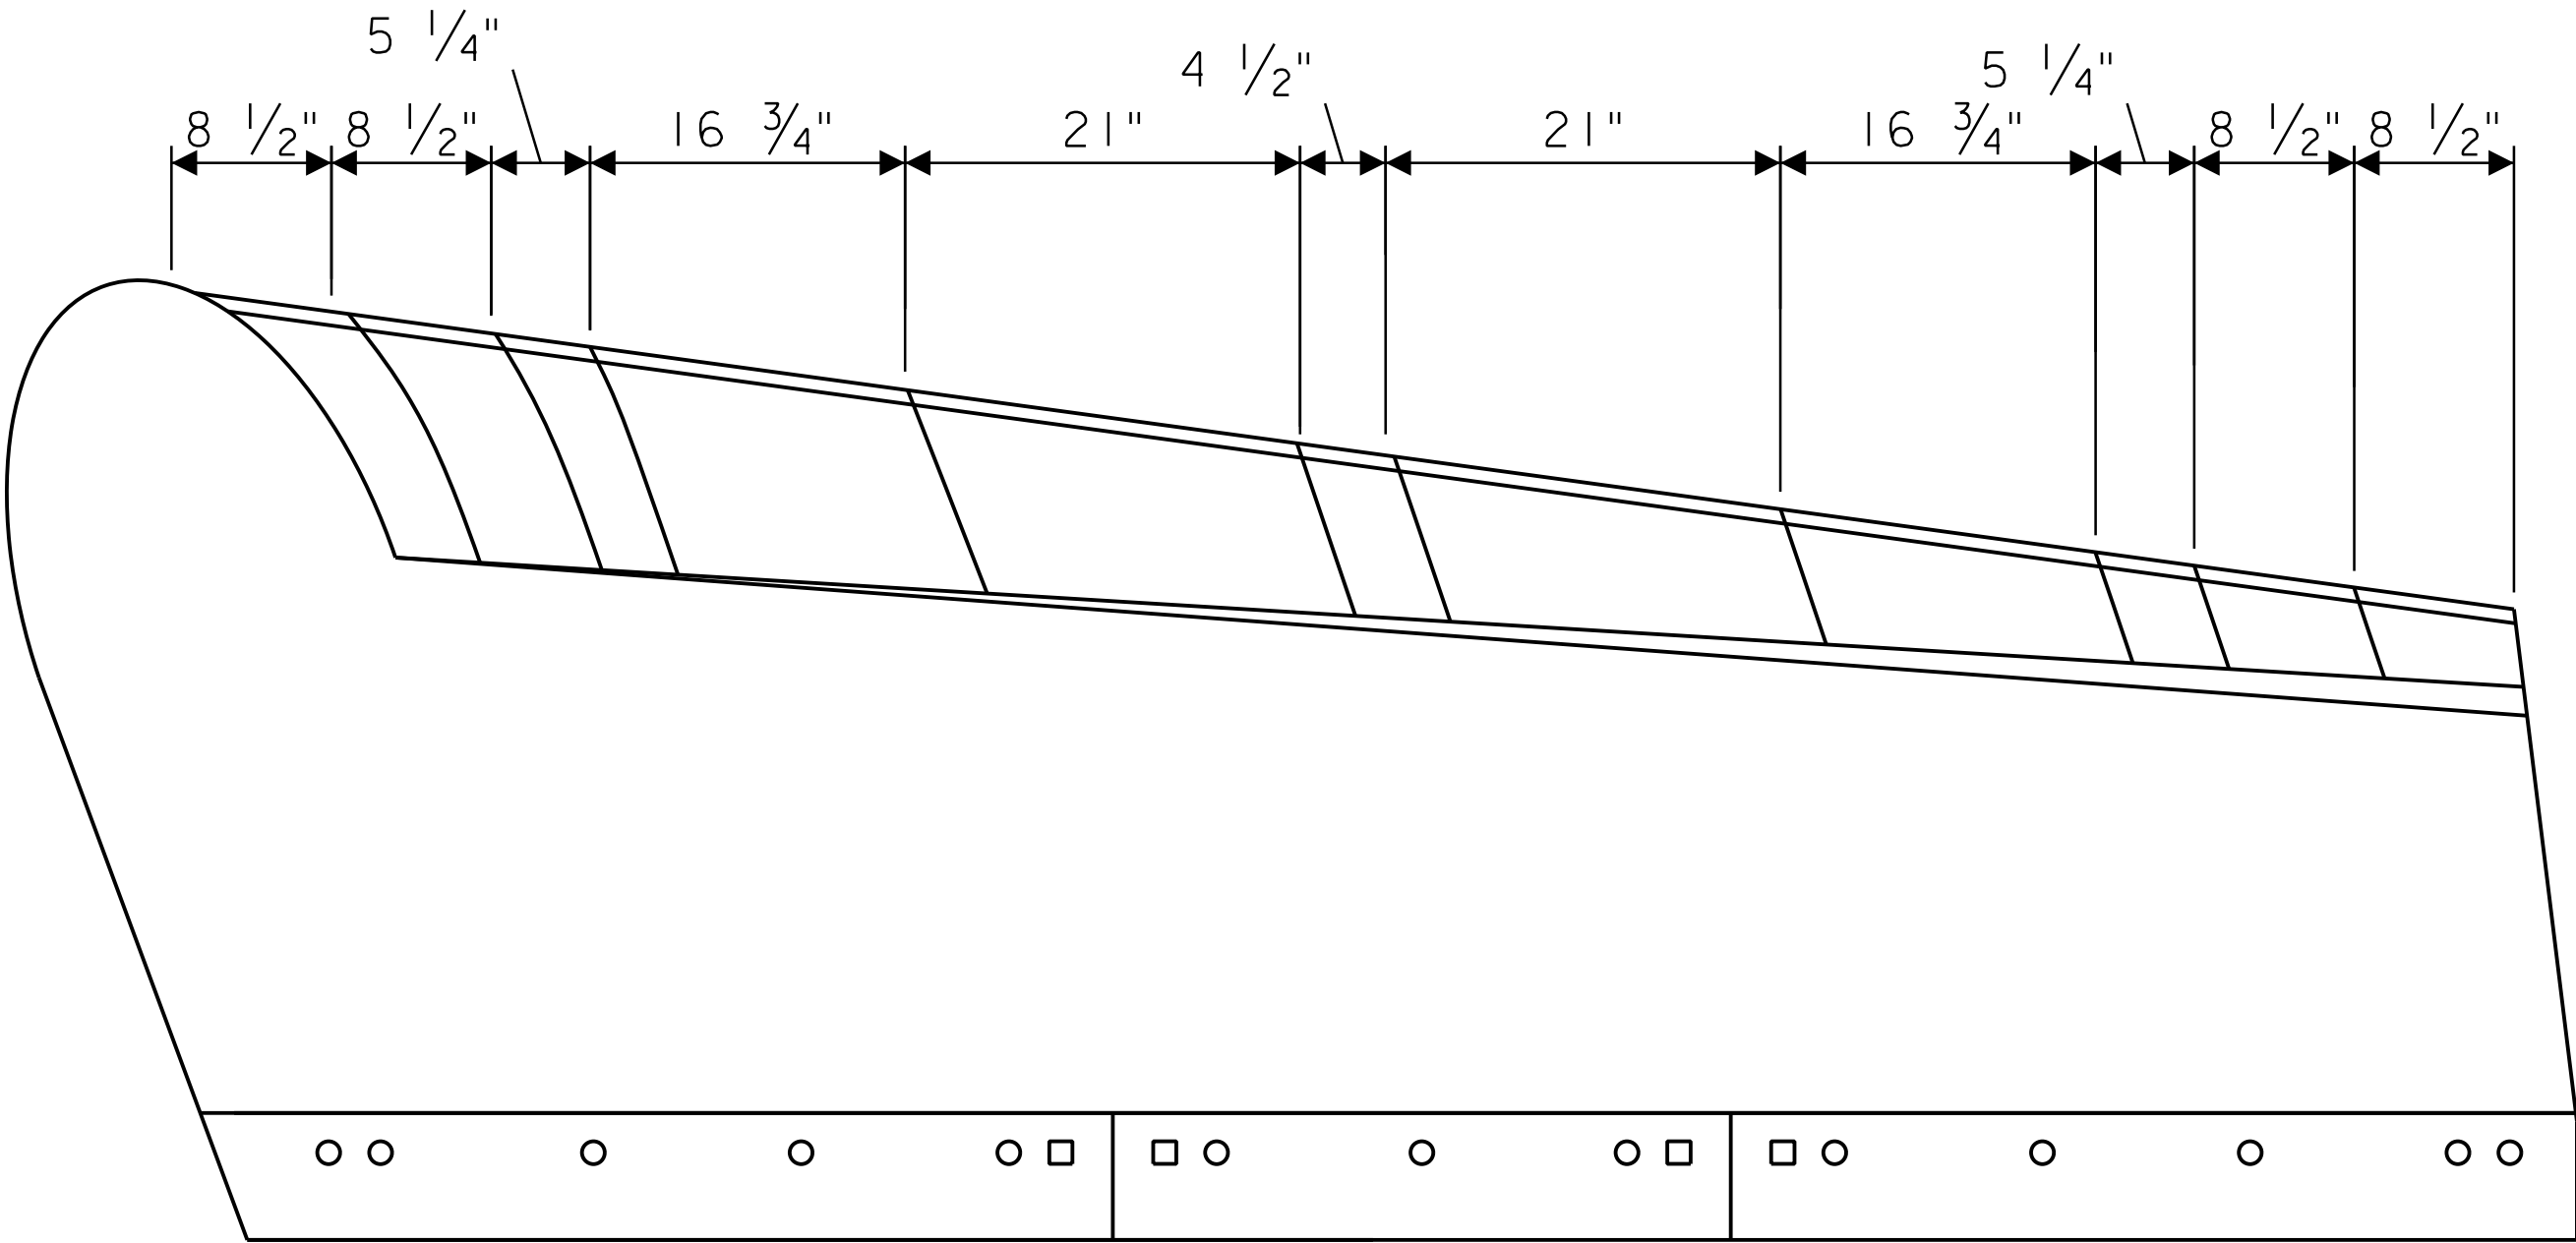


FRONT VIEW


- PLOW BLADE MOUNTING HOLE
- UNUSED PLOW BLADE MOUNTING HOLE

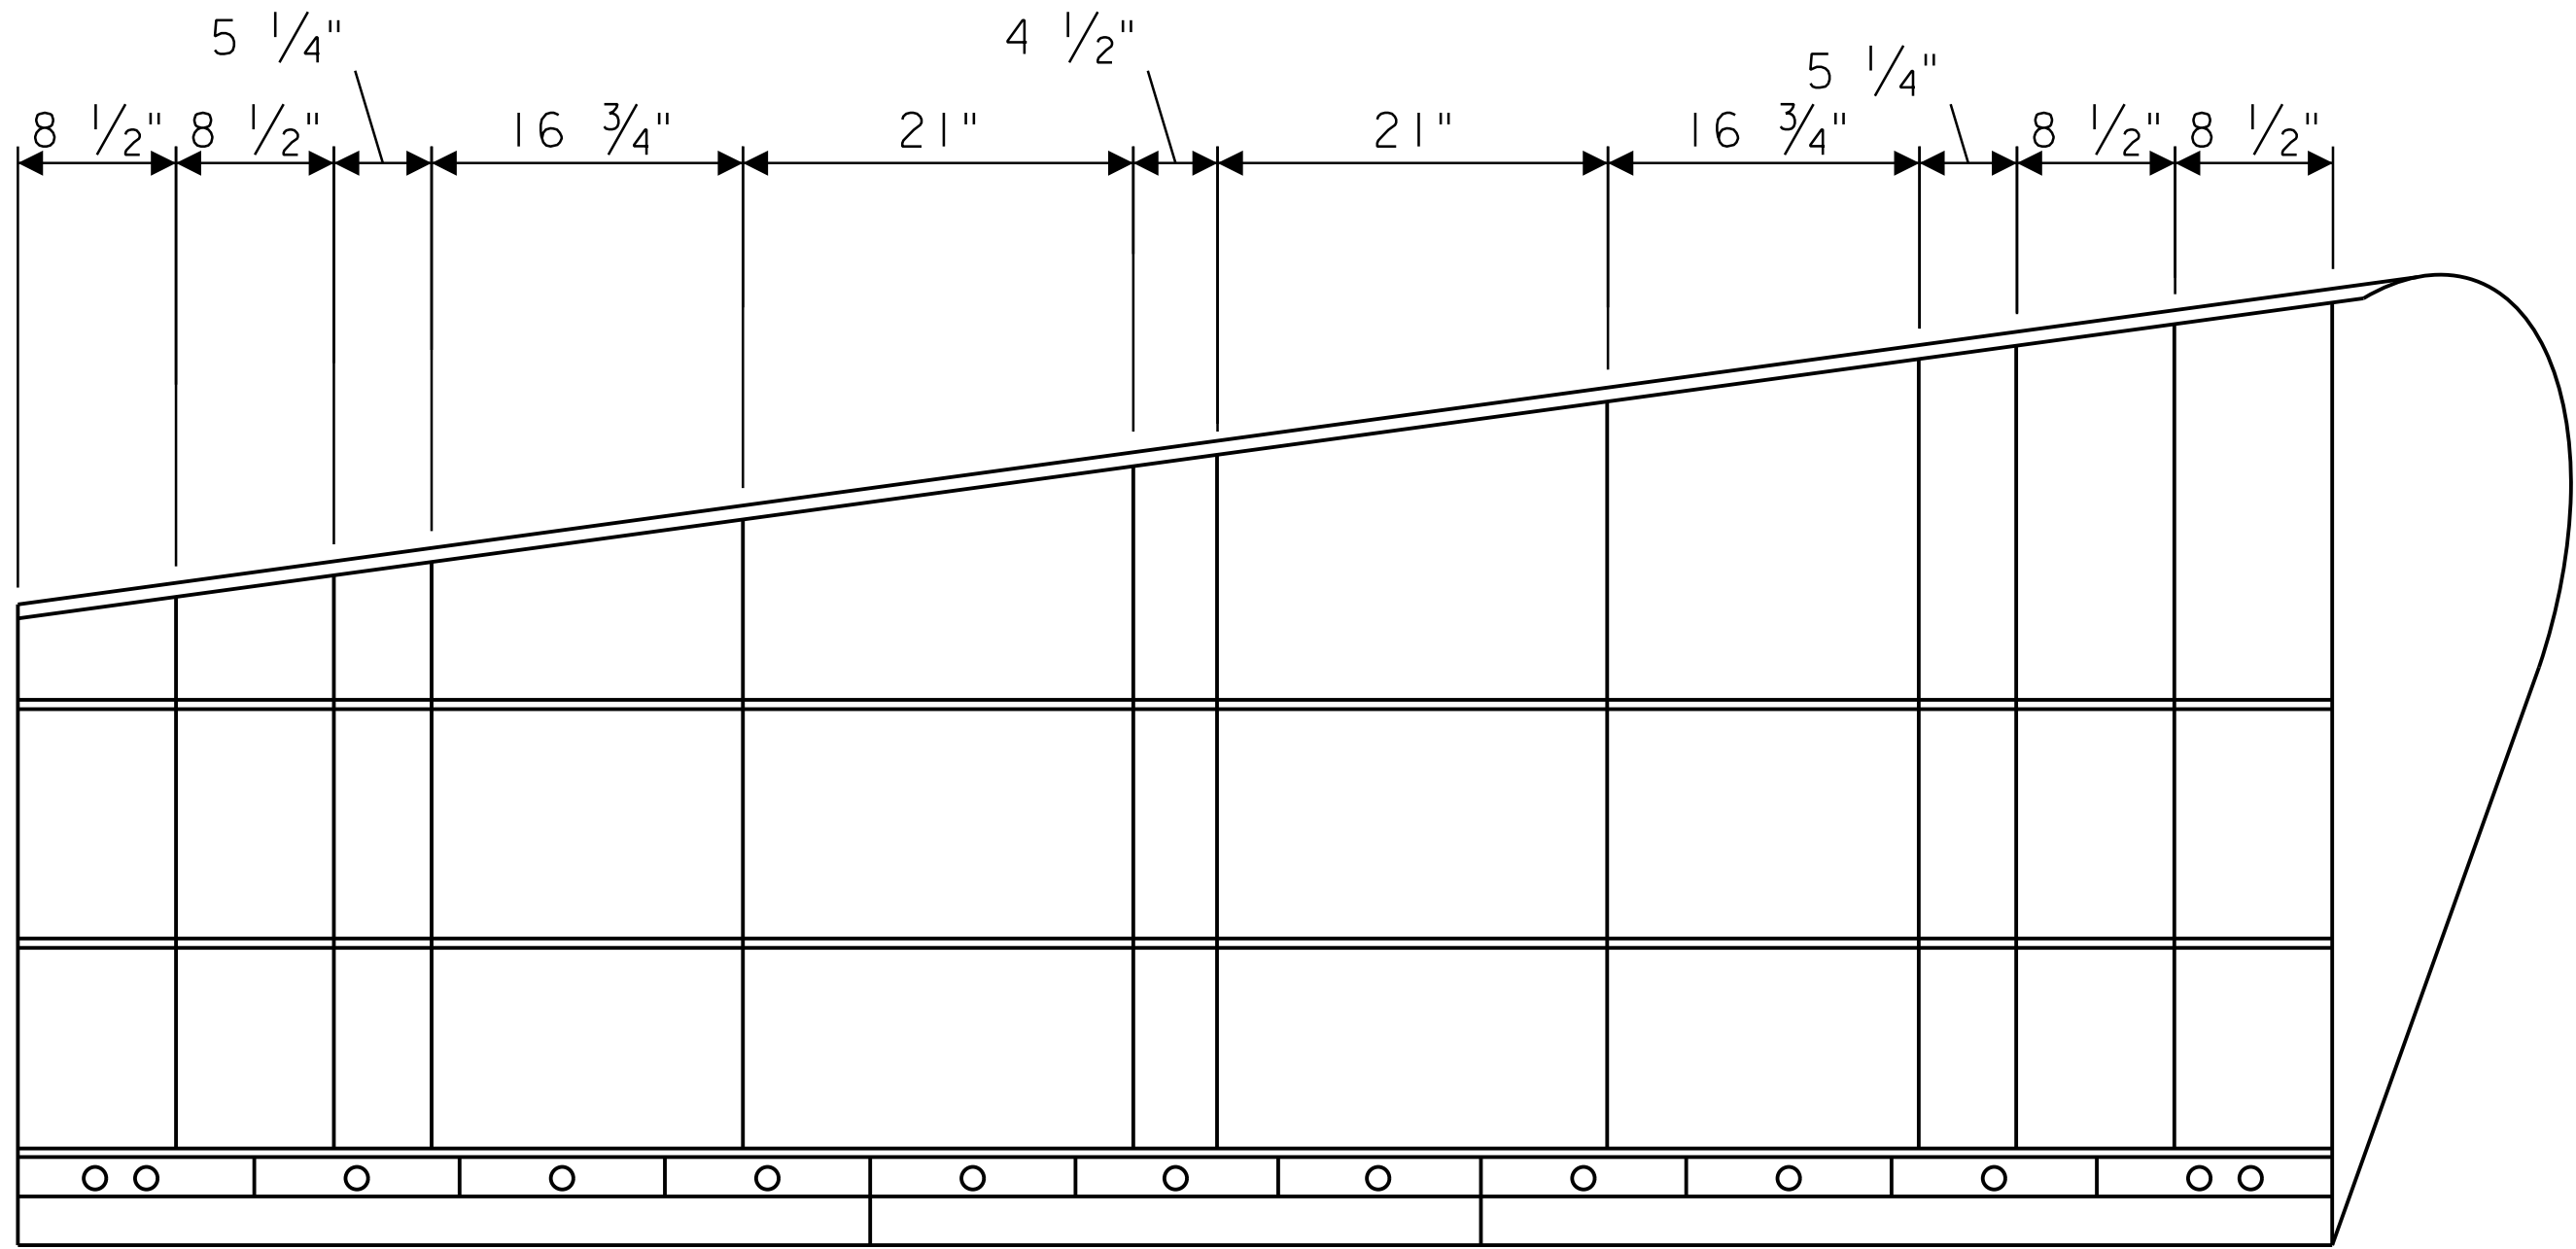

REAR VIEW

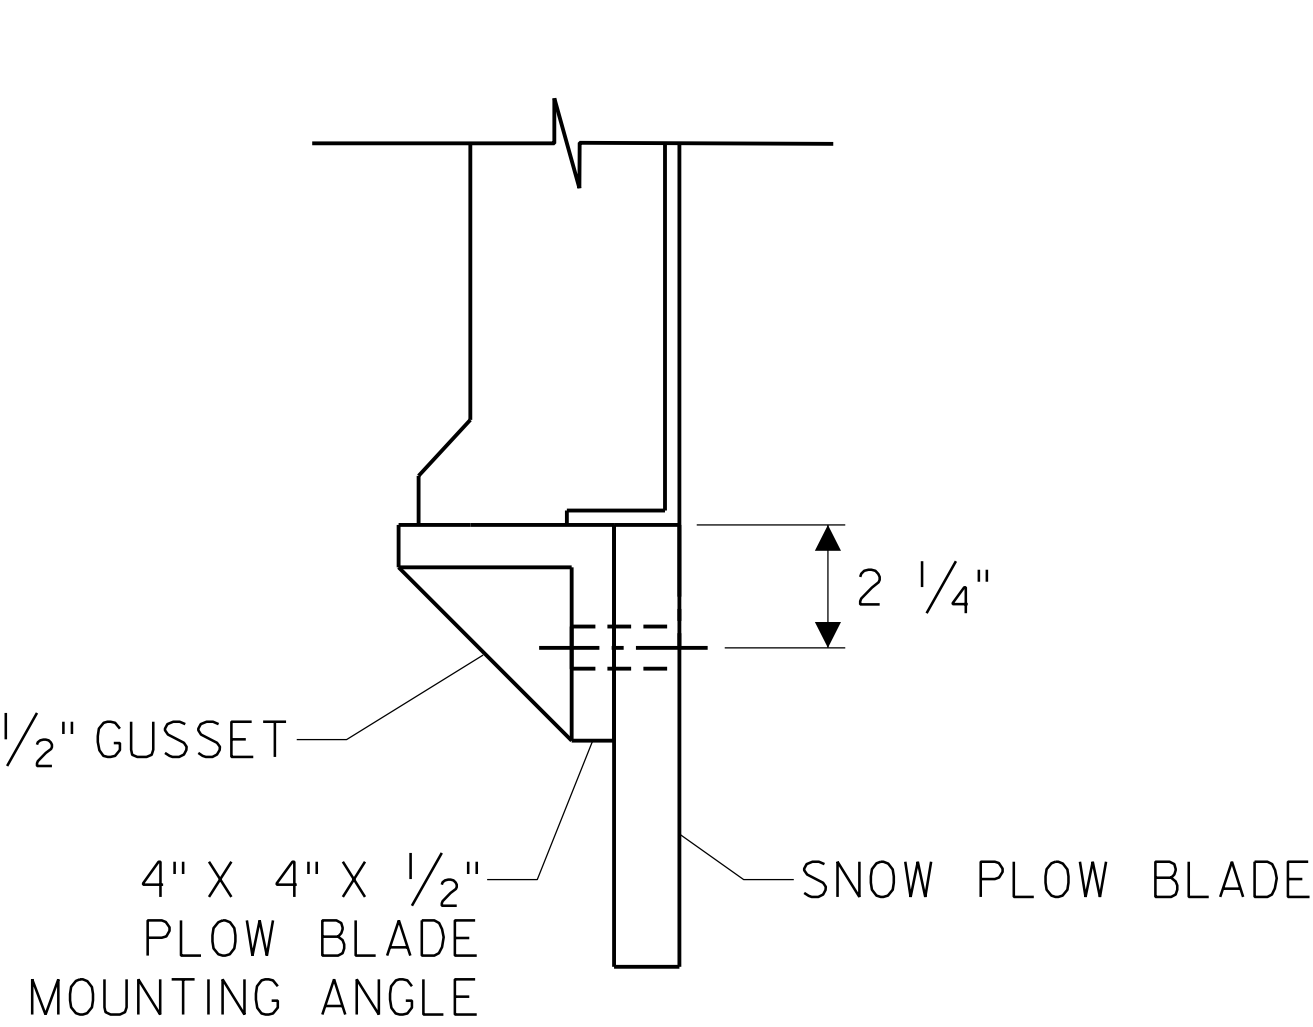


DETAIL "A" -
BLADE REINFORCEMENT

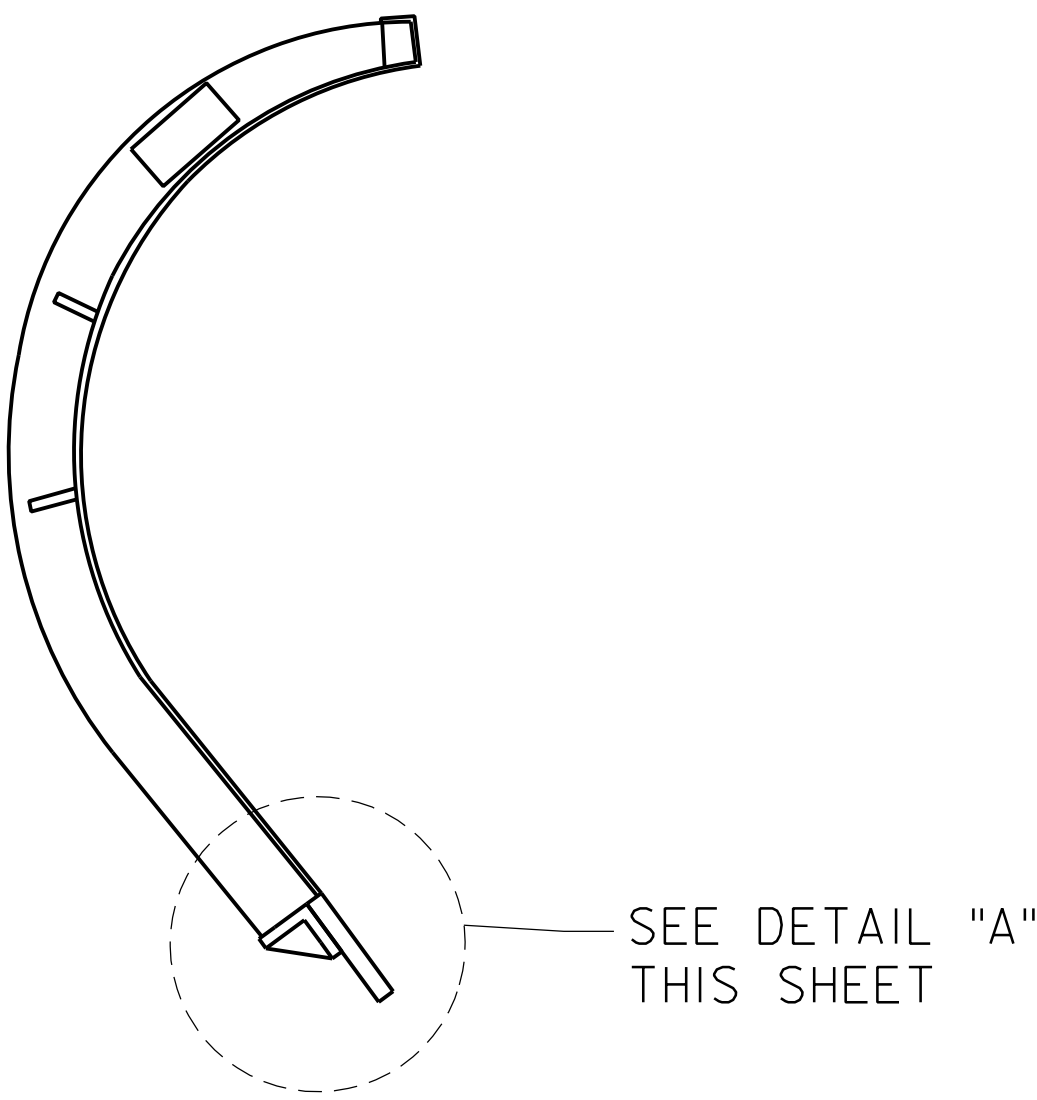

SIDE VIEW

SEE DETAIL "A"
THIS SHEET

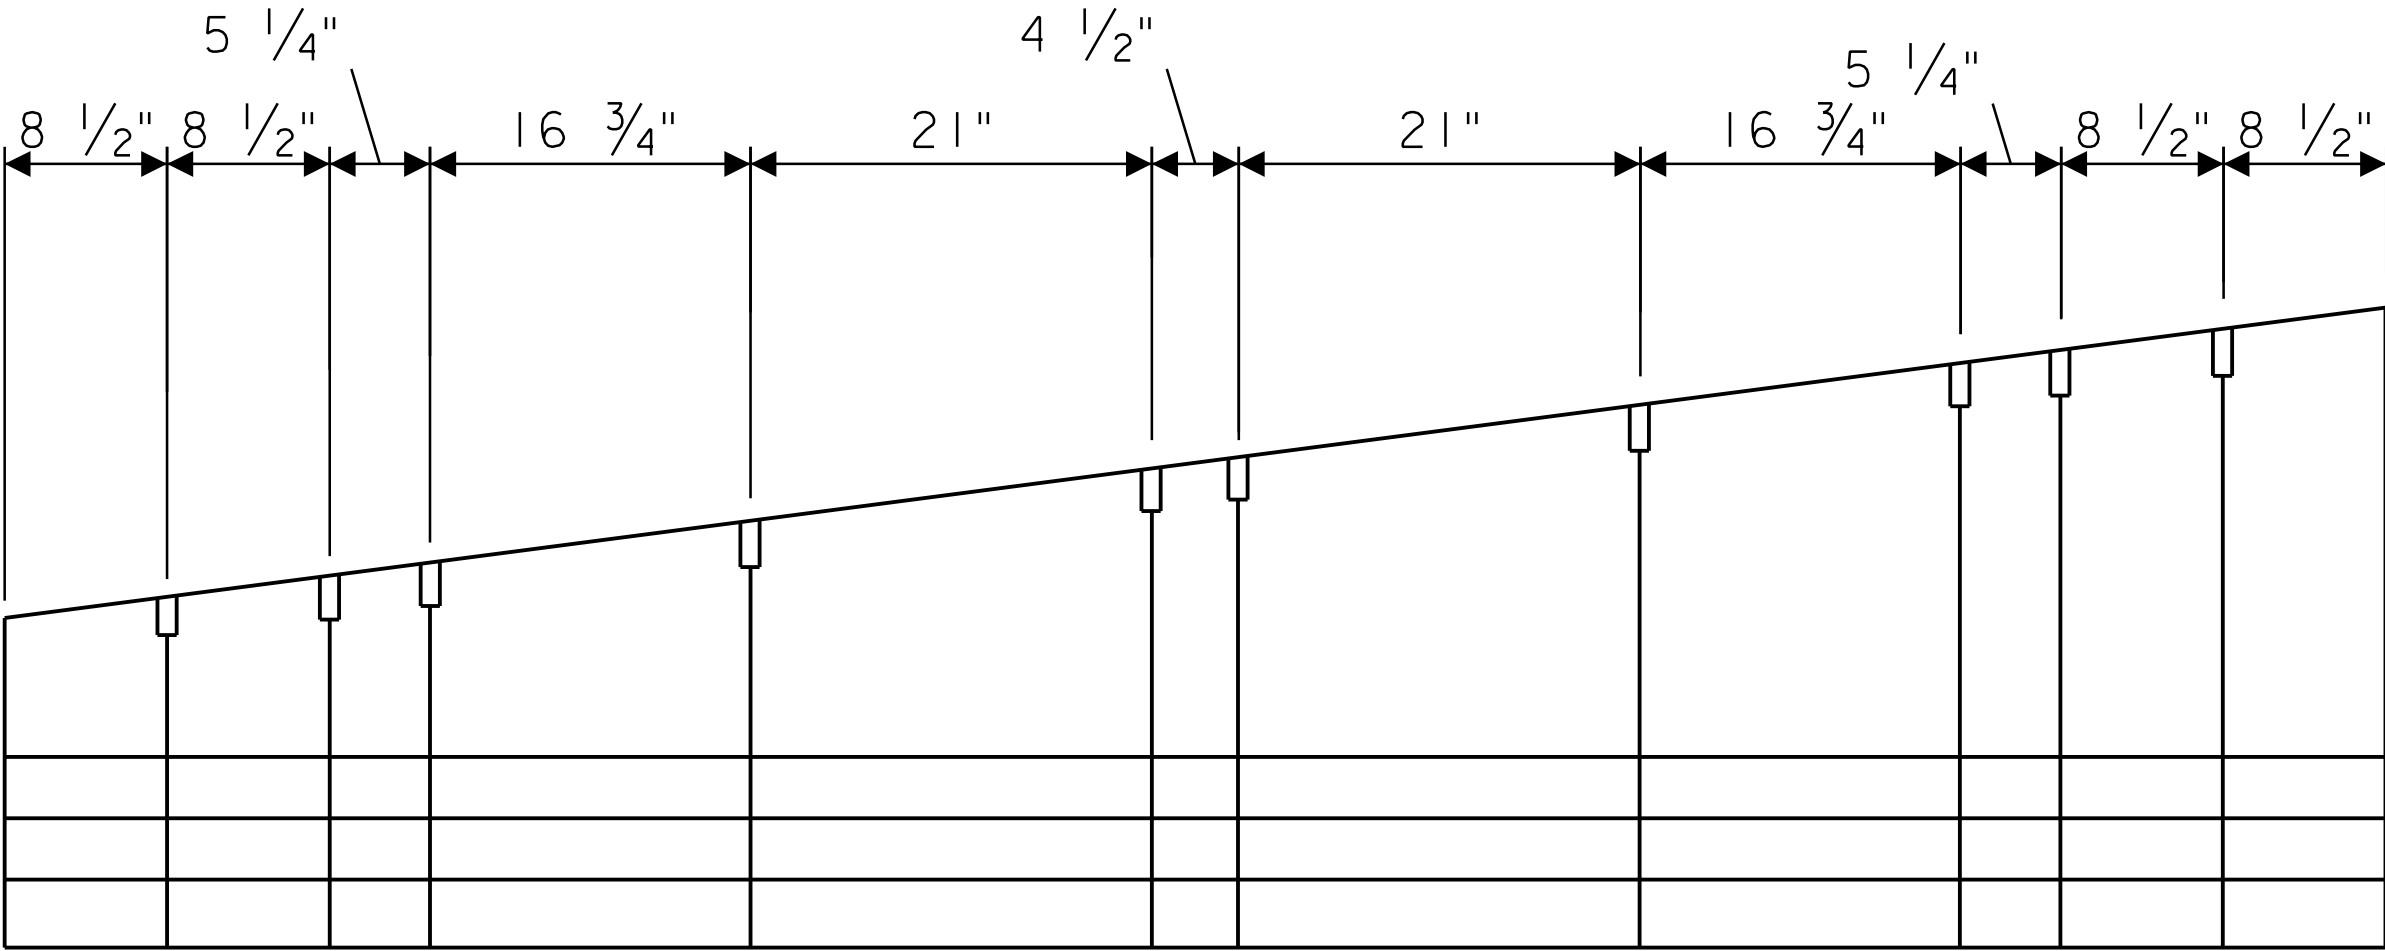


TOP VIEW

- NOTE:
1. ALL DIMENSIONS ARE TAKEN BETWEEN RIB SPACES AND DO NOT ACCOUNT FOR 1/2" RIB WIDTH
 2. MOLDBOARD PLOW BLADE MOUNTING ANGLE DRILLED TO ACCEPT STANDARD AASHTO HIGHWAY PUNCH, UNLESS OTHERWISE NOTED.

NEW JERSEY TURNPIKE AUTHORITY MAINTENANCE DEPARTMENT STANDARD SNOW PLOW DETAILS	
ONE-WAY MOLDBOARD	
OFFICE OF THE DIRECTOR OF MAINTENANCE WOODBIDGE, NEW JERSEY	DRAWING SSP-07


PROCUREMENT NO.:

PRICE LINES:

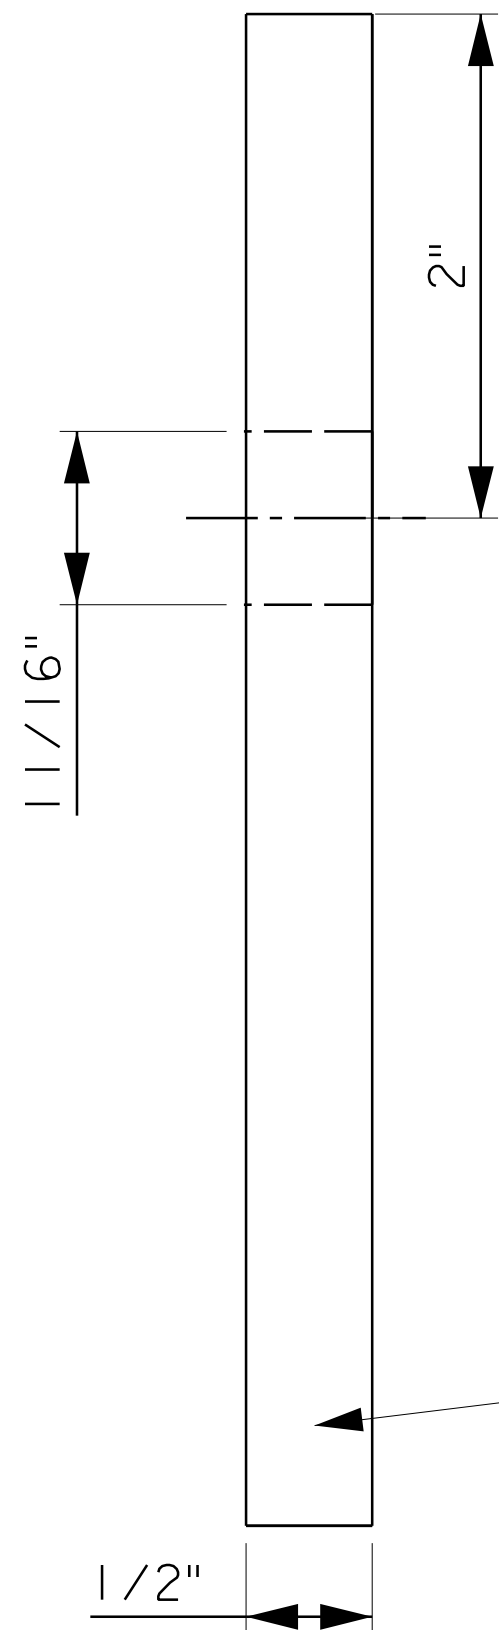


SECTION VIEW A-A


ABRASION RESISTANT STEEL
BRINELL HARDNESS 250 MIN, 325 MAX

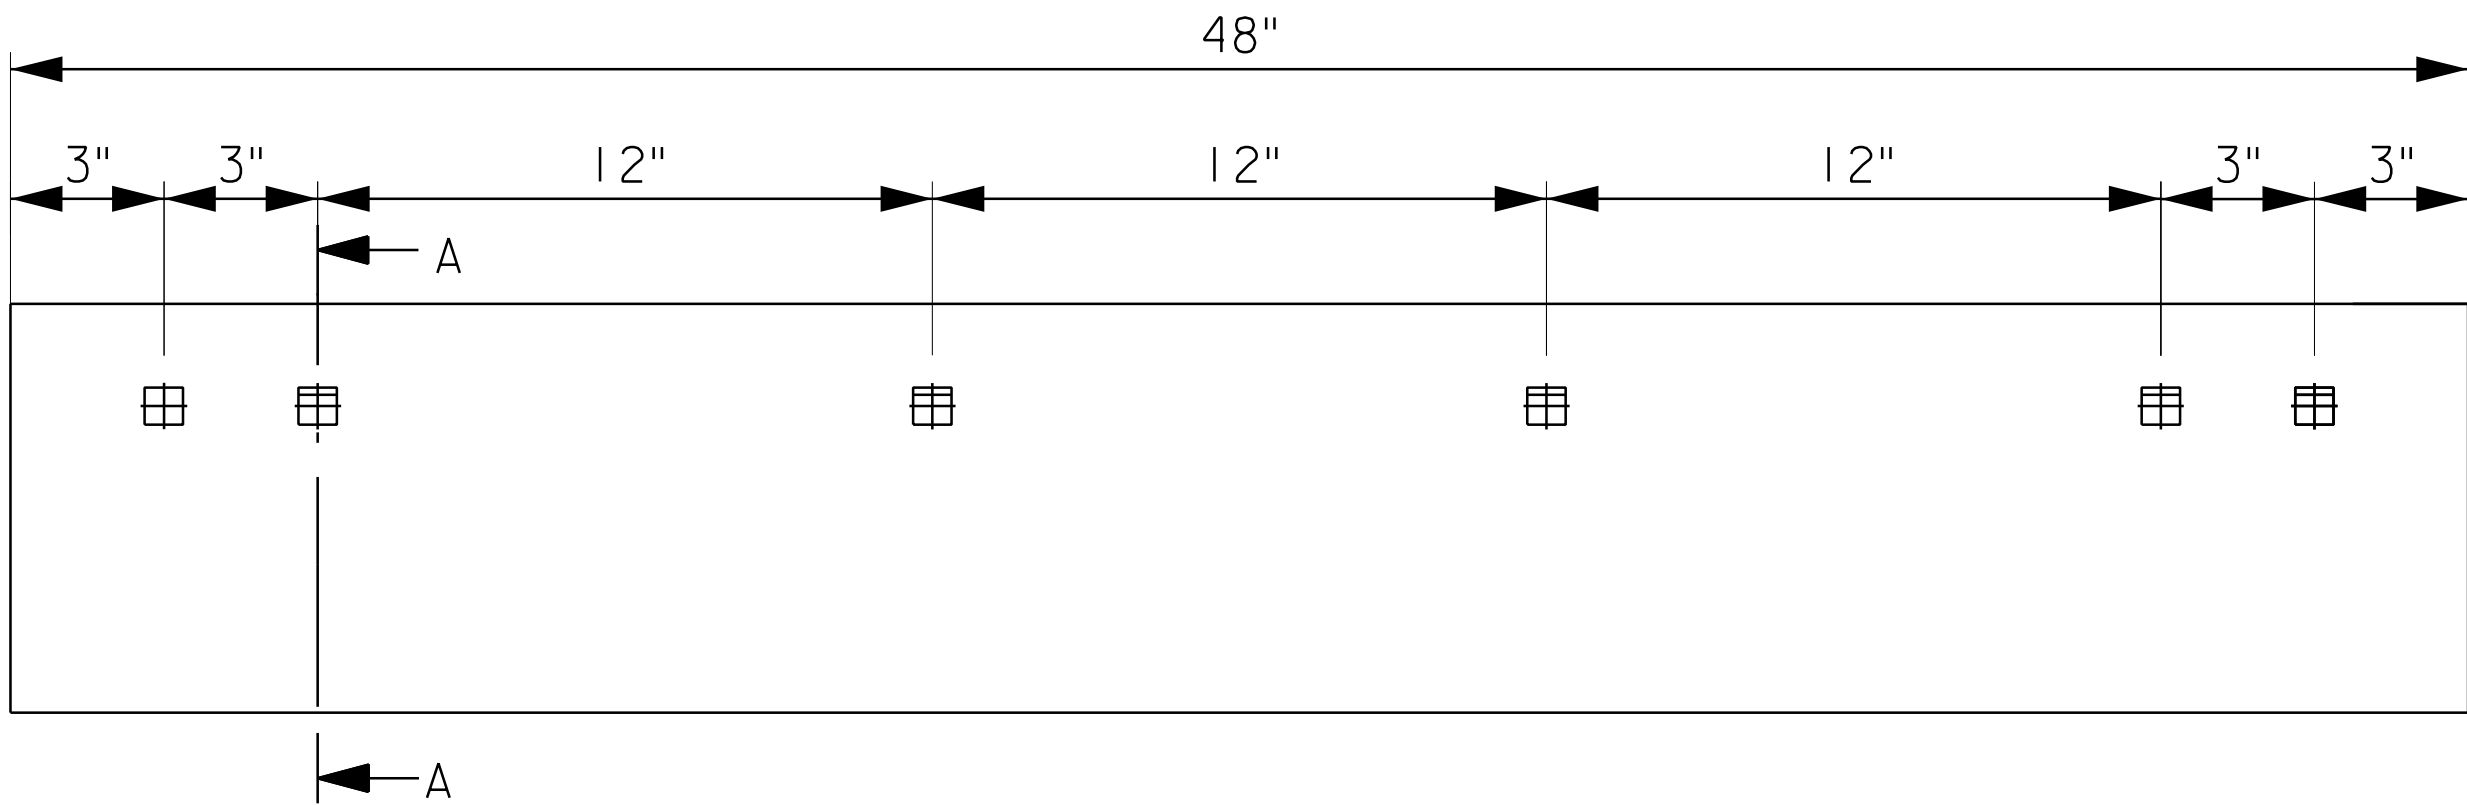

FRONT VIEW - 48" BLADE

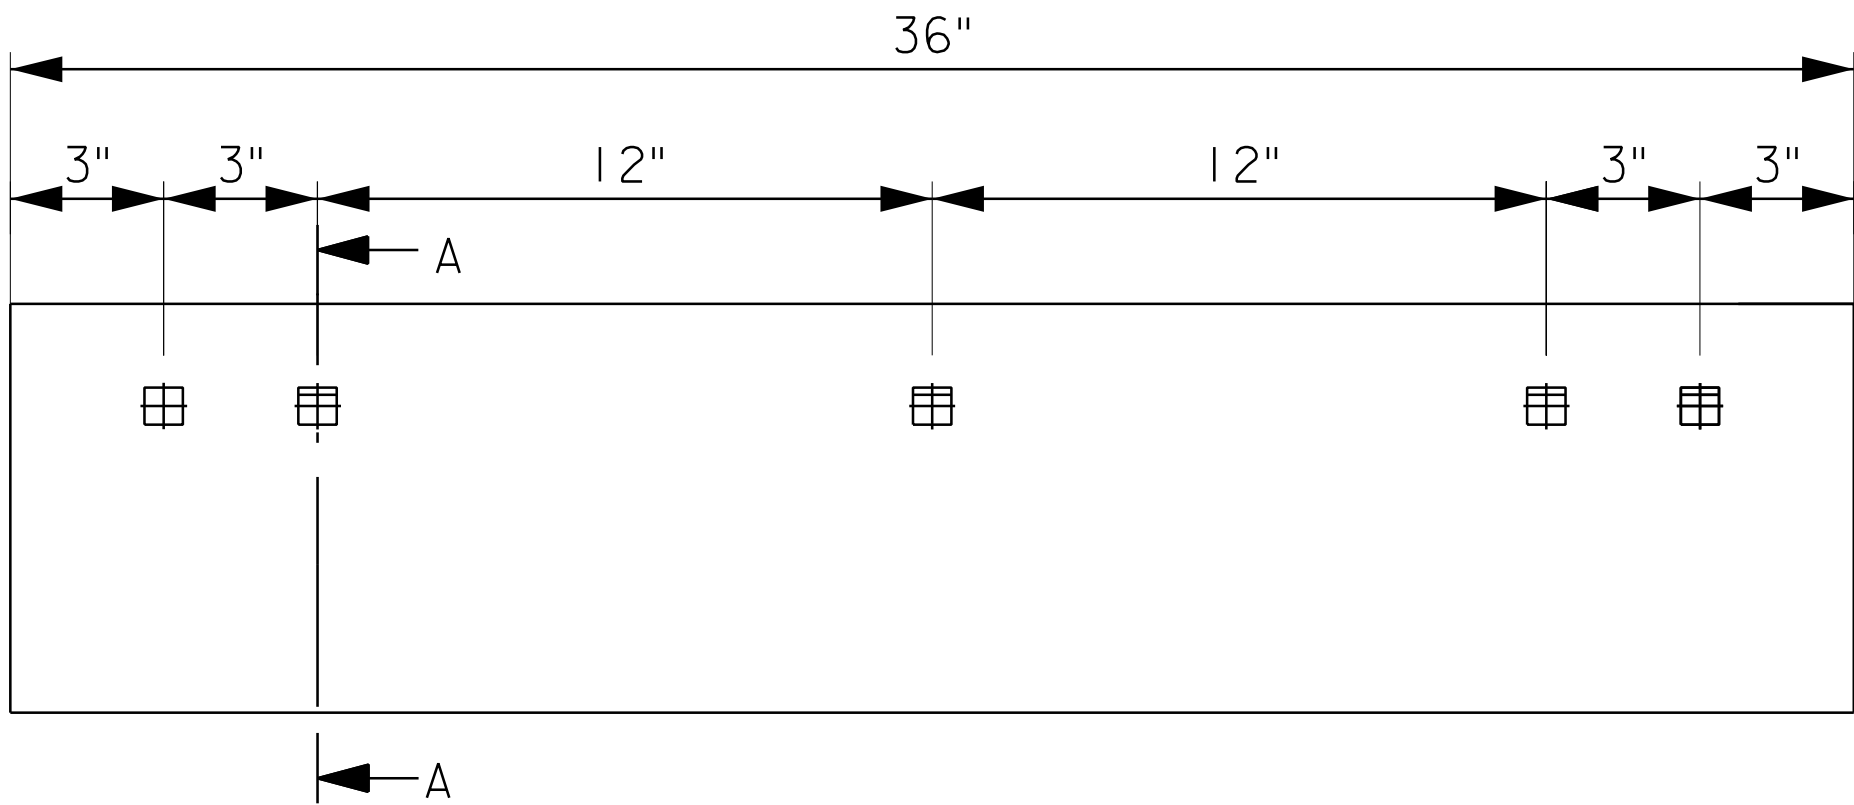

FRONT VIEW - 36" BLADE

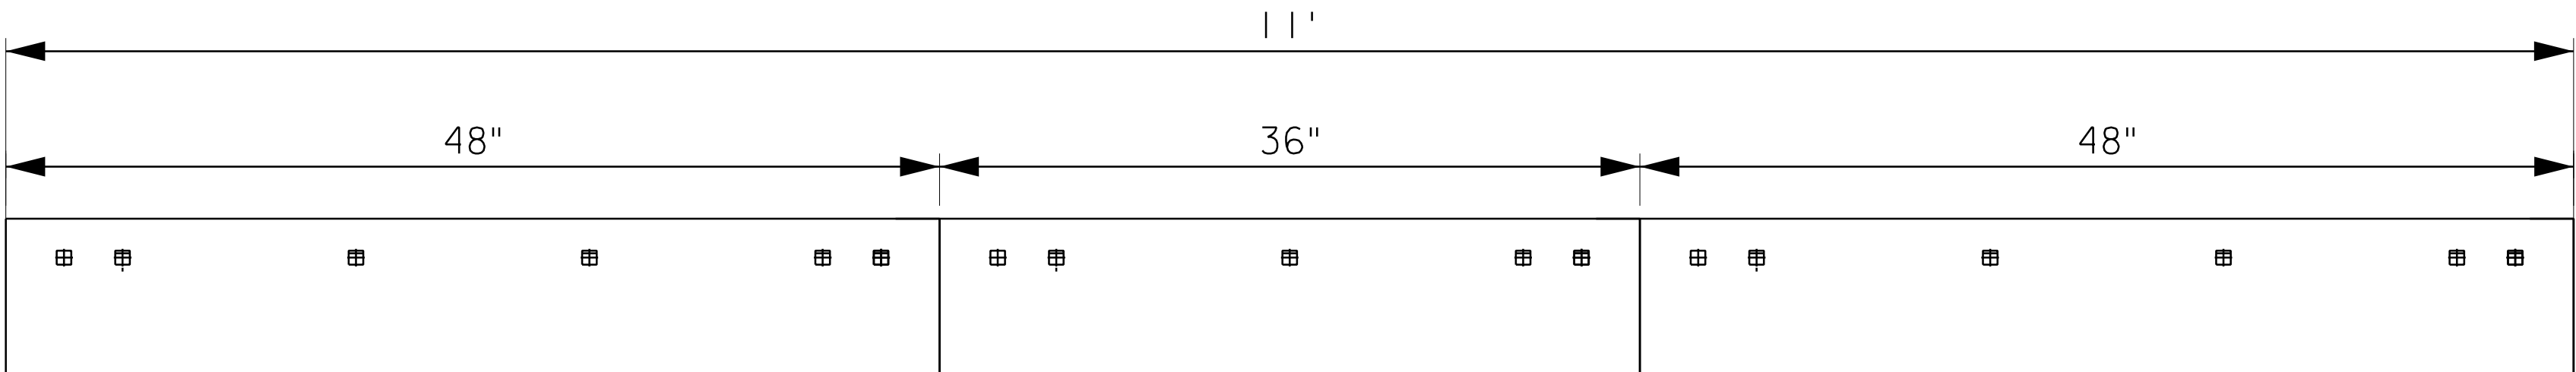

FRONT VIEW - INSTALLED

- NOTE:
1. MOUNTING HOLES SPACED TO CONFORM TO AASHTO HIGHWAY PUNCH MOLDBOARDS.

NEW JERSEY TURNPIKE AUTHORITY
MAINTENANCE DEPARTMENT
STANDARD SNOW PLOW DETAILS

STANDARD 36" AND 48"
SNOW PLOW BLADE


OFFICE OF THE DIRECTOR OF MAINTENANCE
WOODBIDGE, NEW JERSEY

DRAWING


SSP-08

PROCUREMENT NO.:


PRICE LINES:

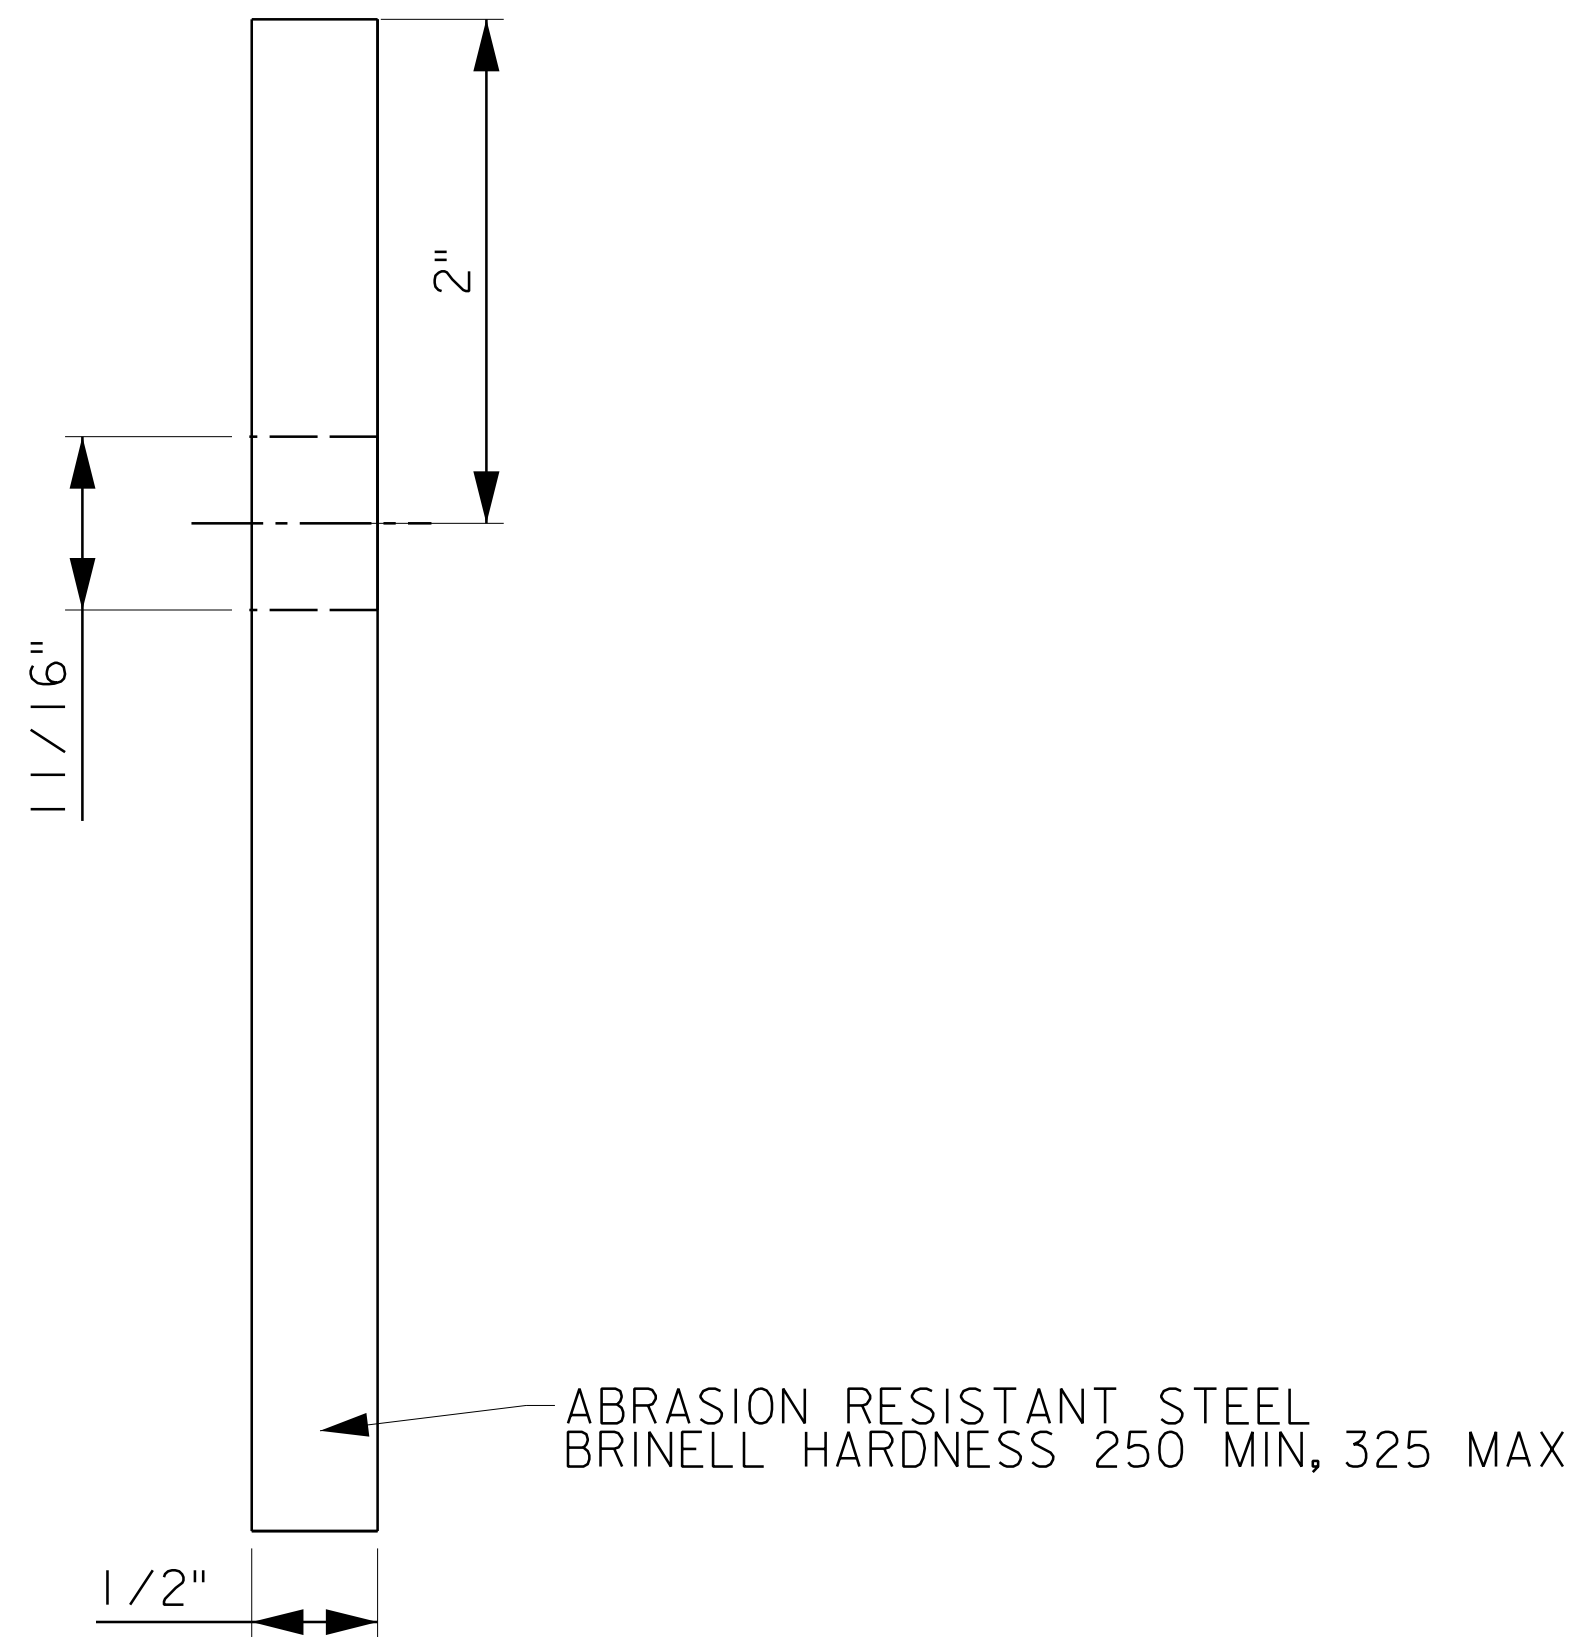

SECTION VIEW A-A

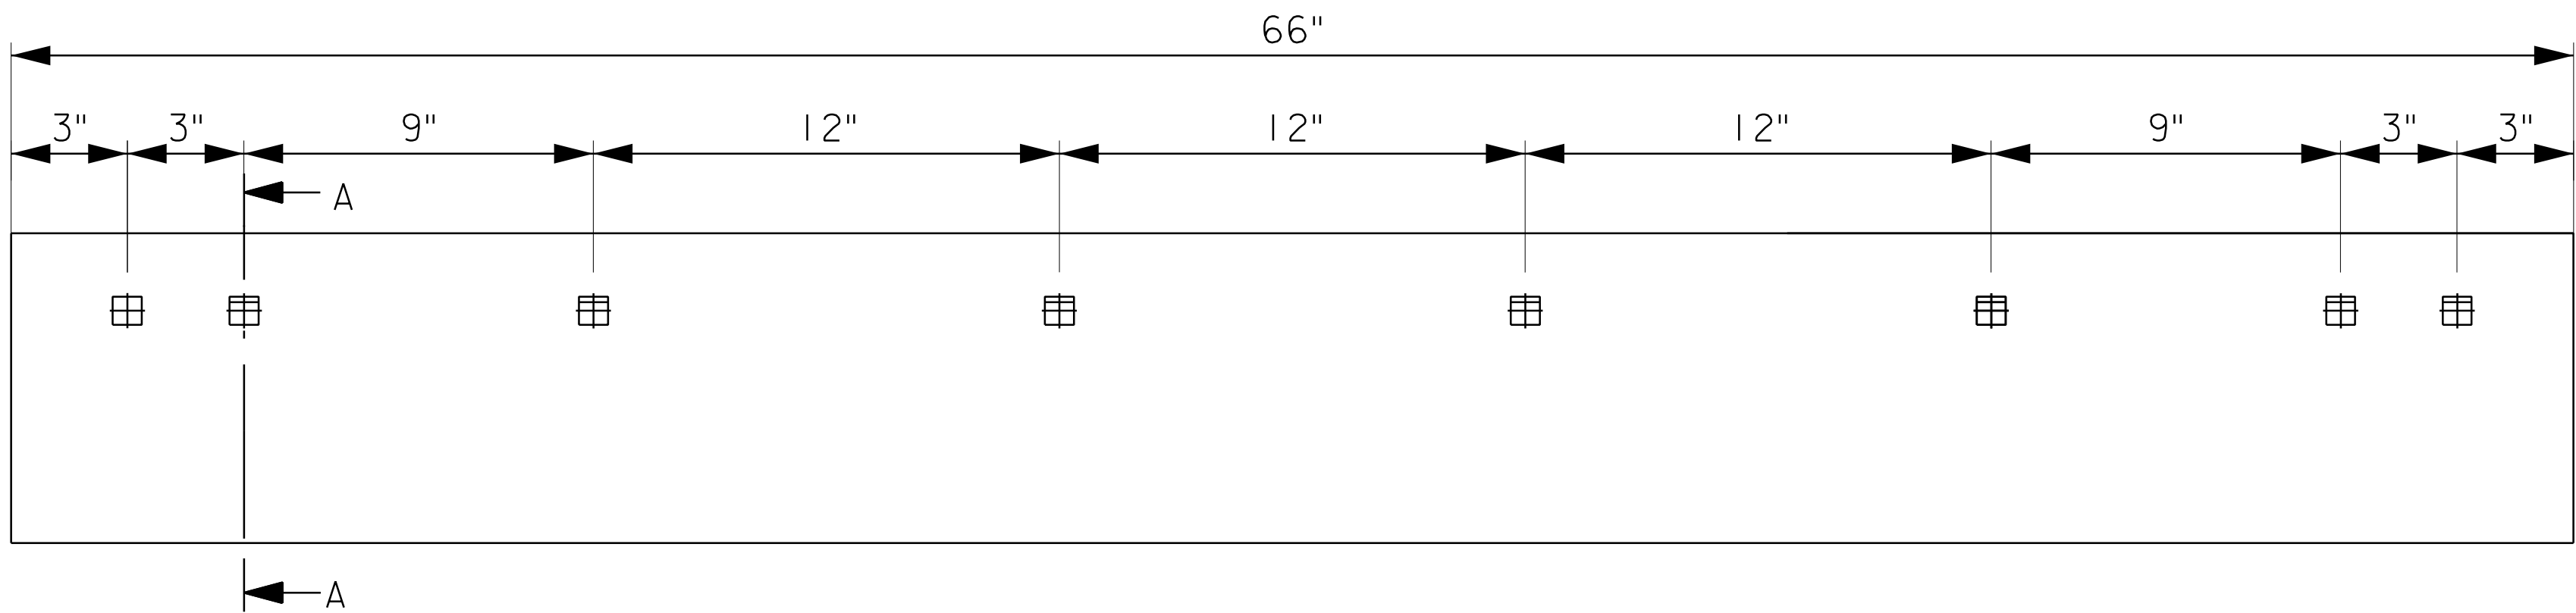

FRONT VIEW

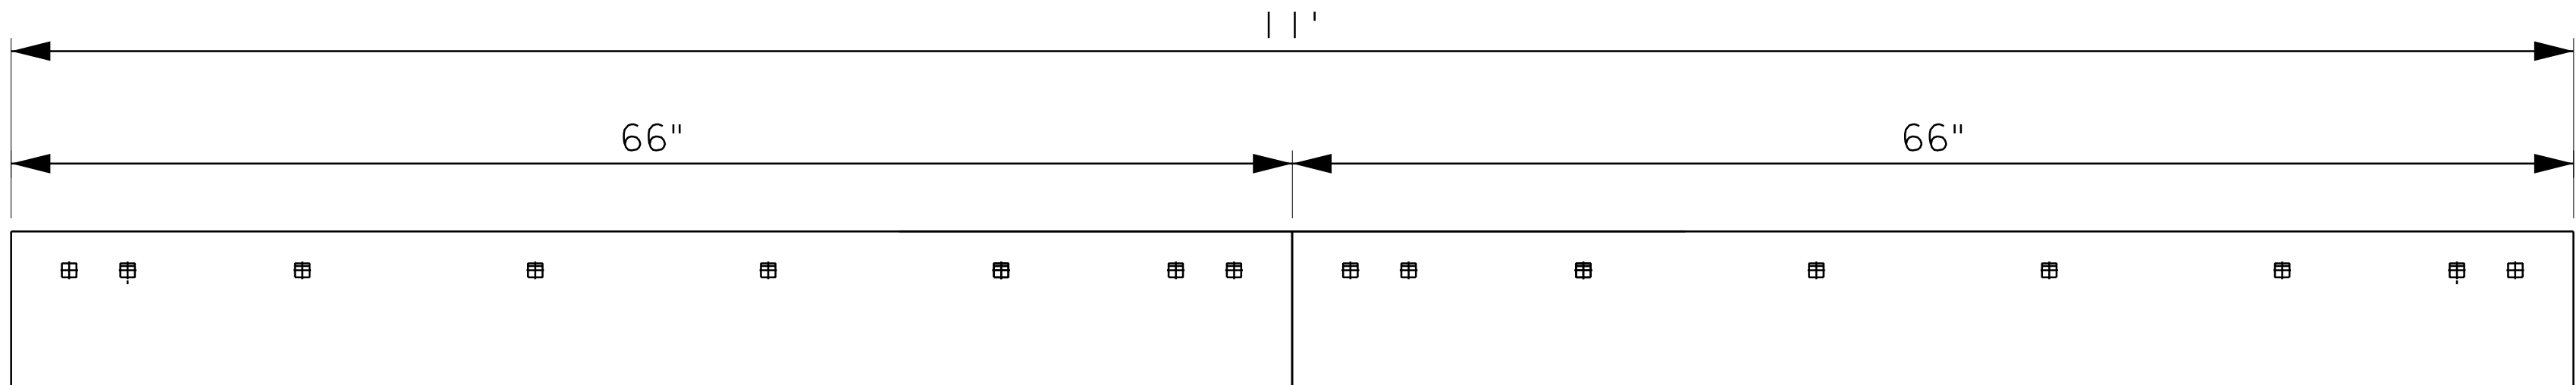



FRONT VIEW - INSTALLED

NOTE:
1. MOUNTING HOLES SPACED FOR USE ON
LEGACY PLOW MOLDBOARDS (2009).


NEW JERSEY TURNPIKE AUTHORITY MAINTENANCE DEPARTMENT STANDARD SNOW PLOW DETAILS	
STANDARD 11' SNOW PLOW BLADE (LEGACY)	
OFFICE OF THE DIRECTOR OF MAINTENANCE WOODBIDGE, NEW JERSEY	DRAWING SSP-08A

PROCUREMENT NO.:


PRICE LINES:

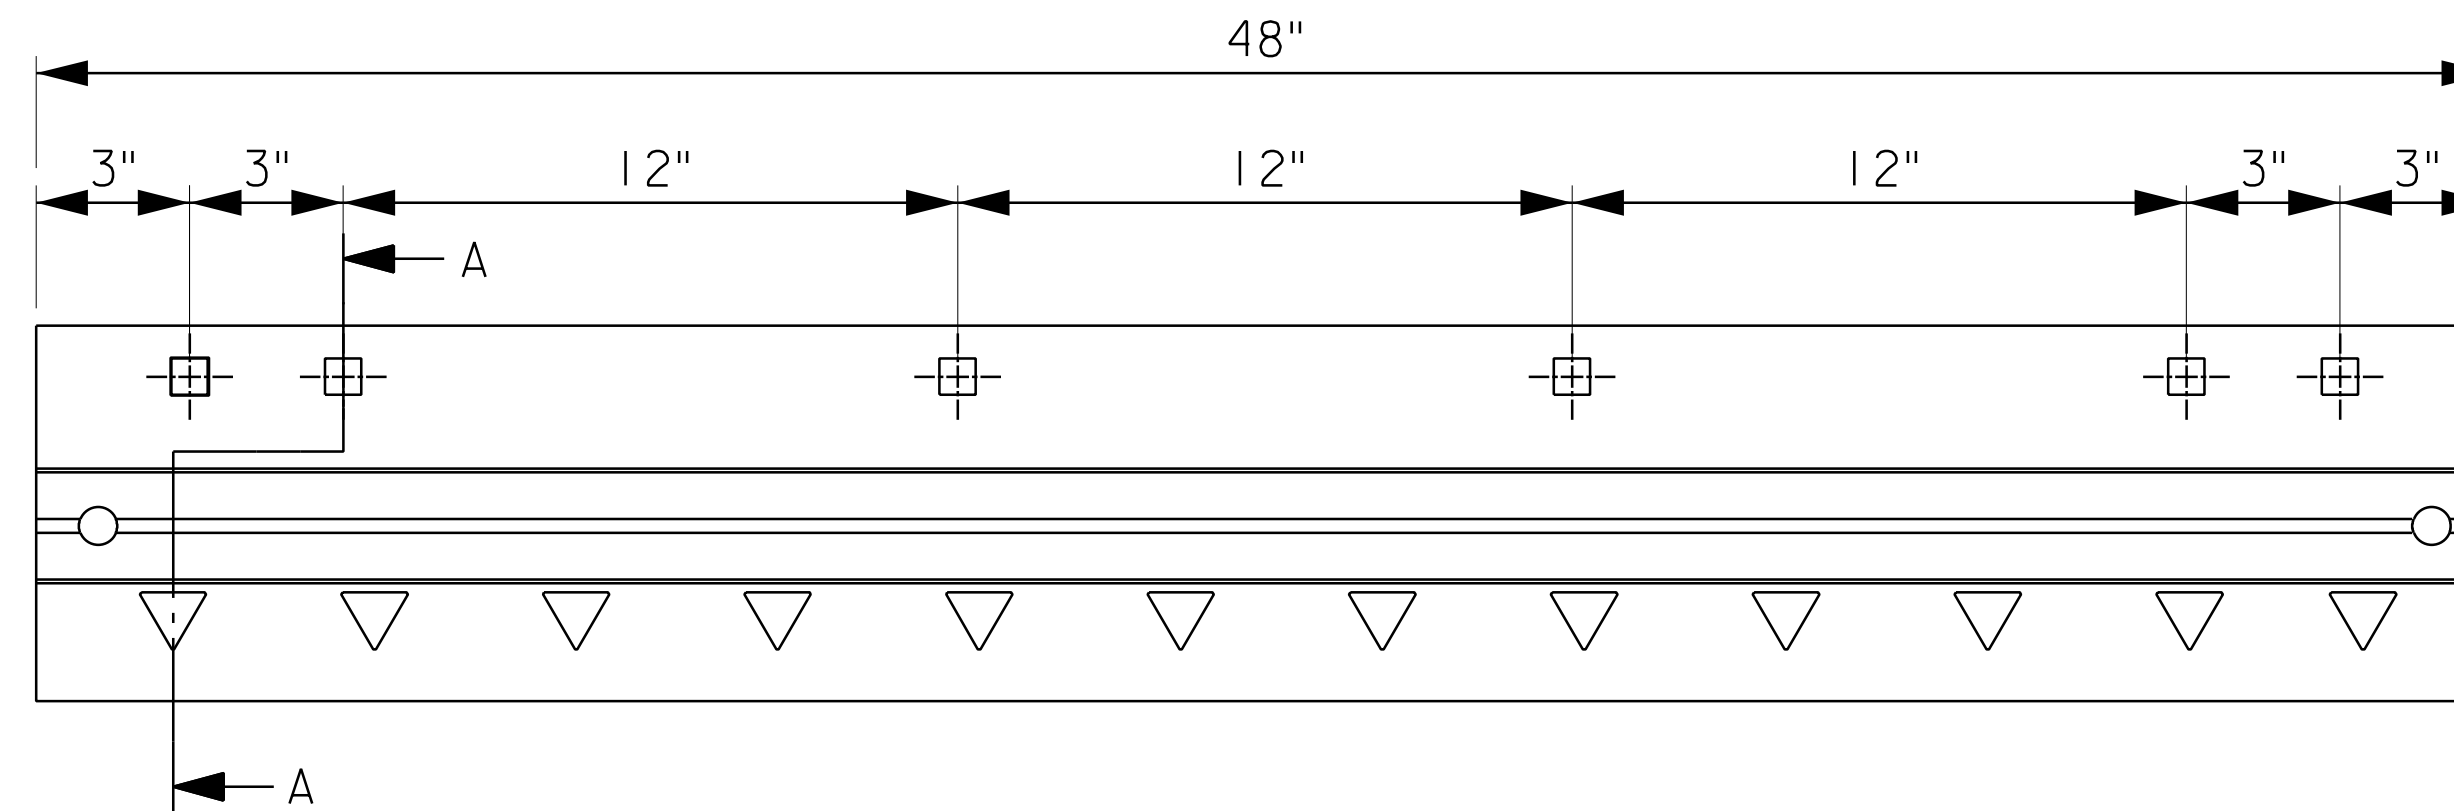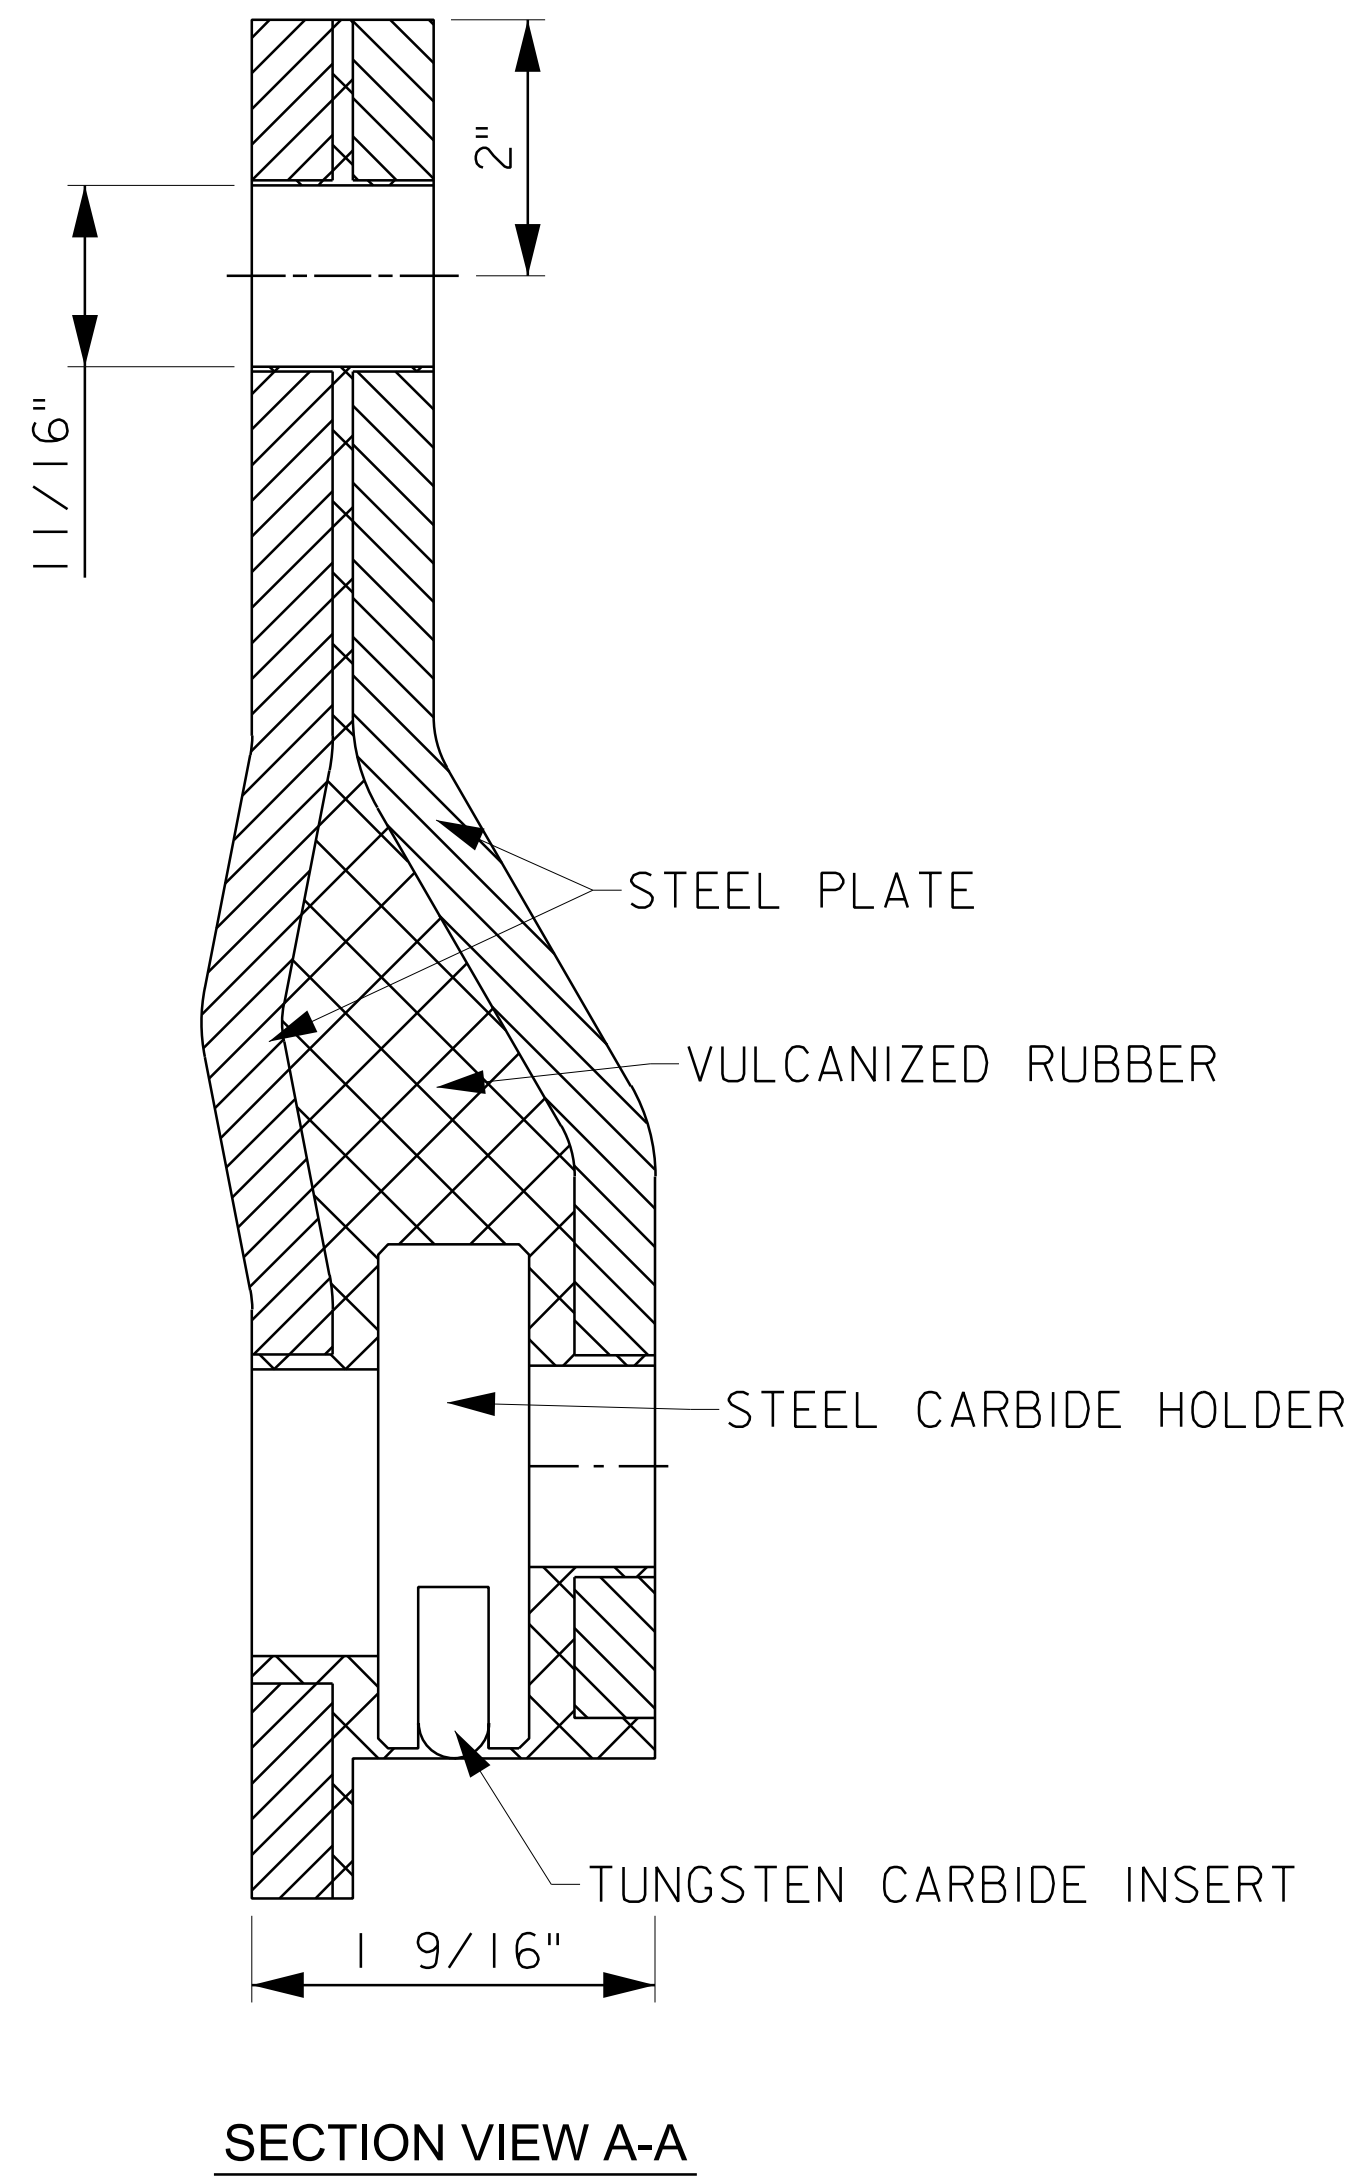


FRONT VIEW - 48" BLADE

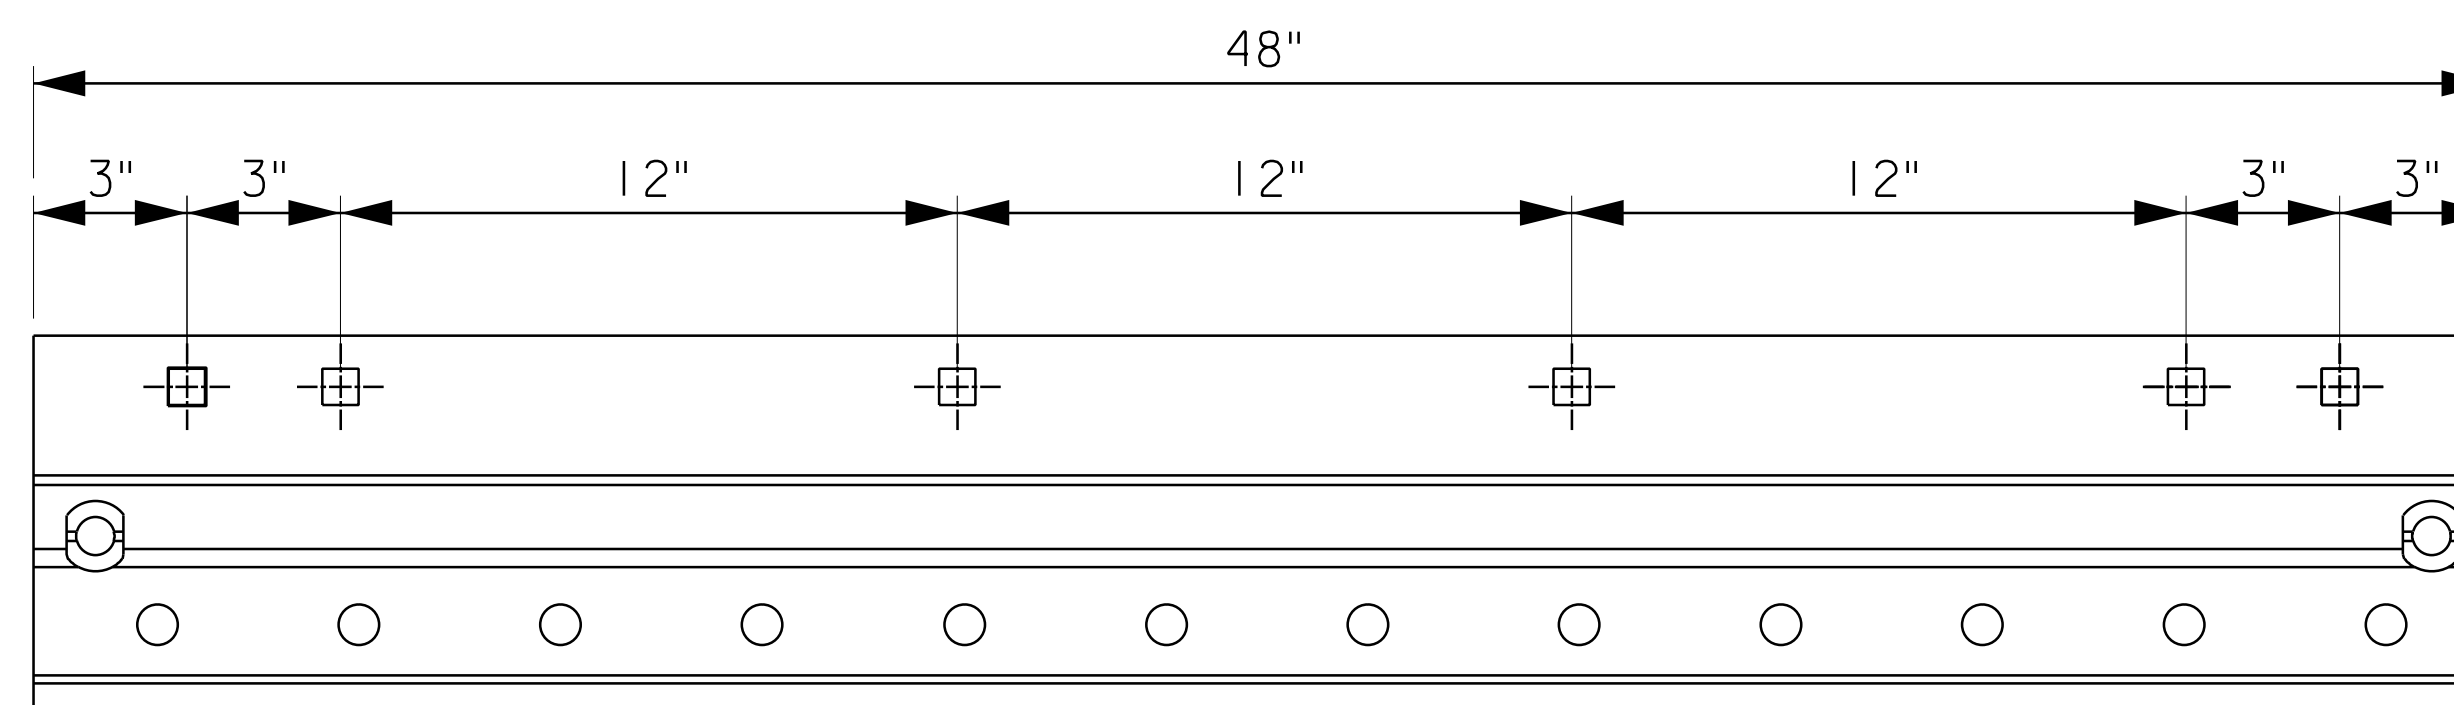


REAR VIEW - 48" BLADE

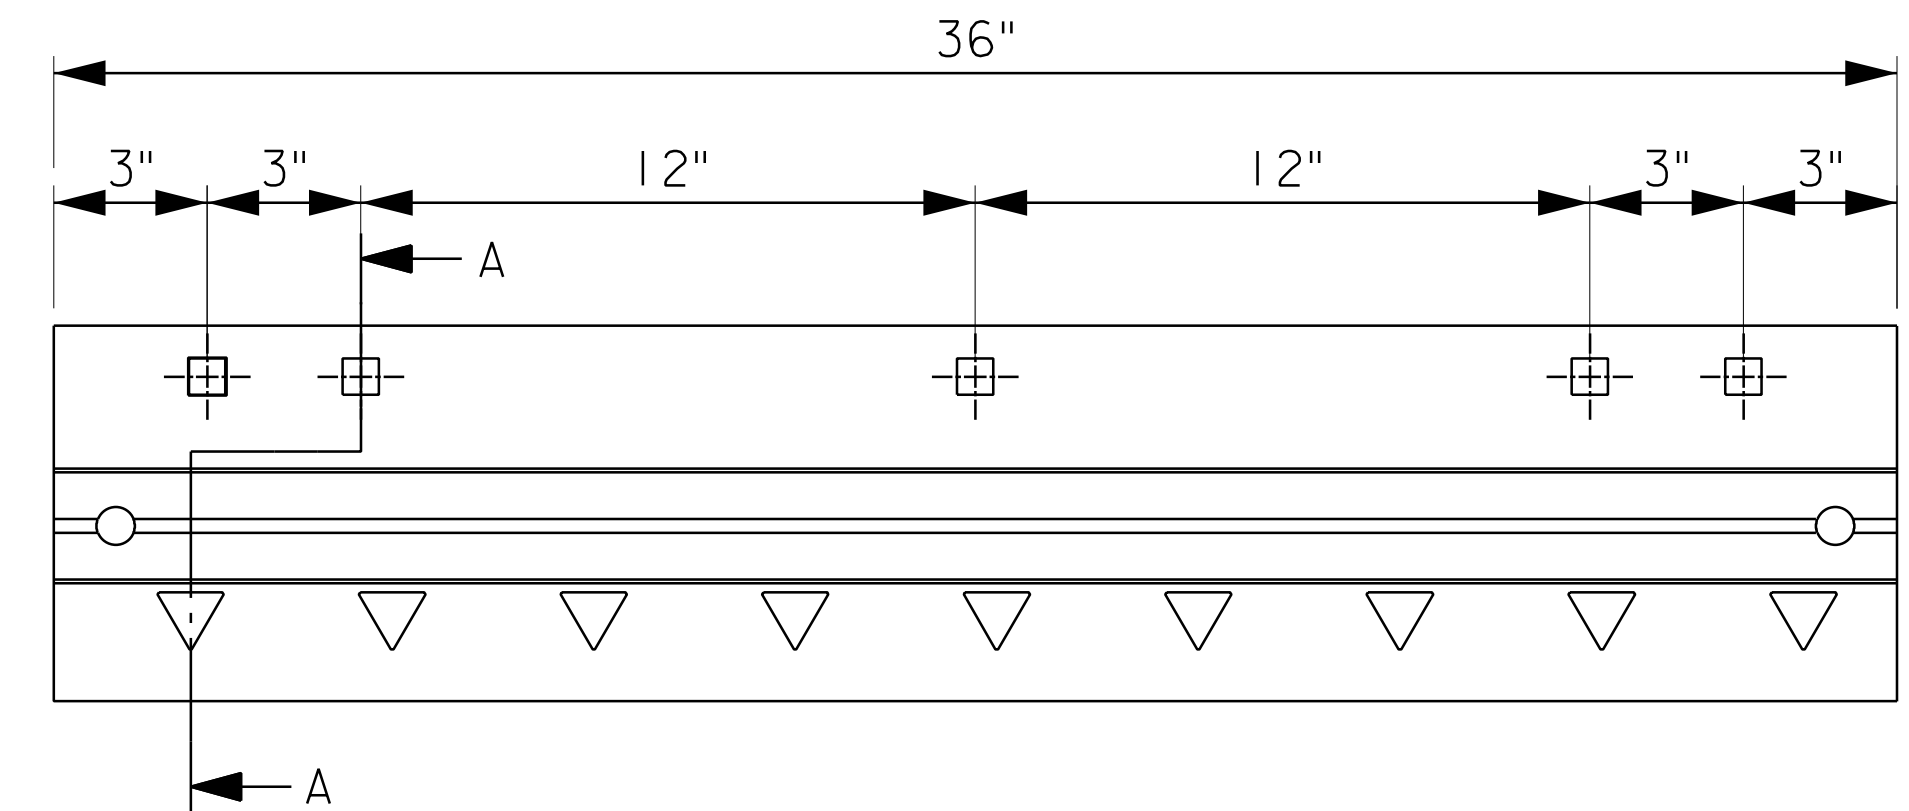

FRONT VIEW - 36" BLADE

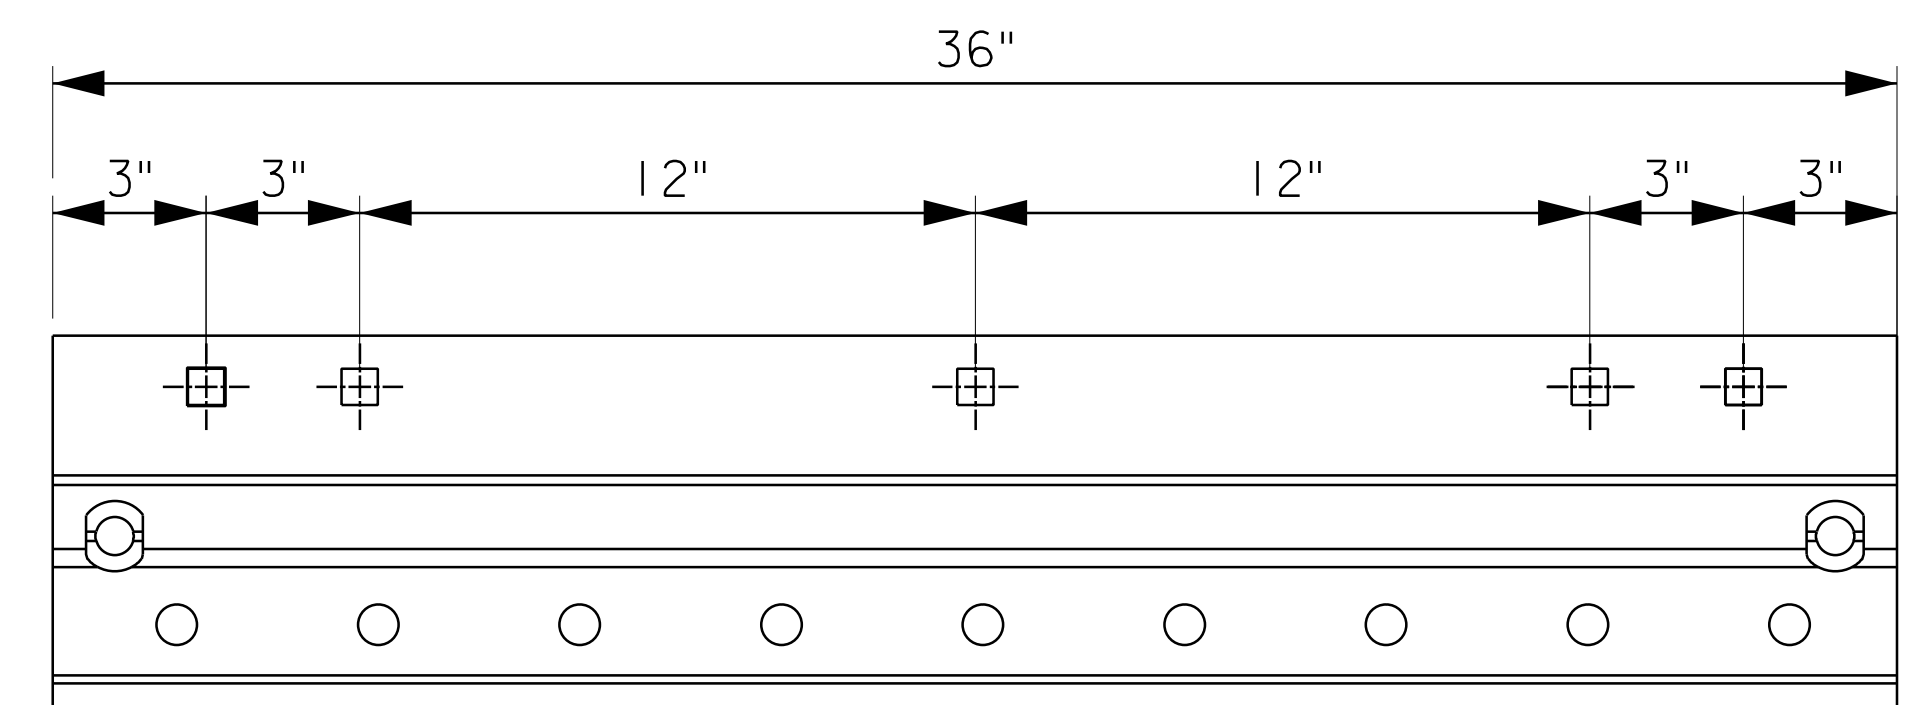

REAR VIEW - 36" BLADE

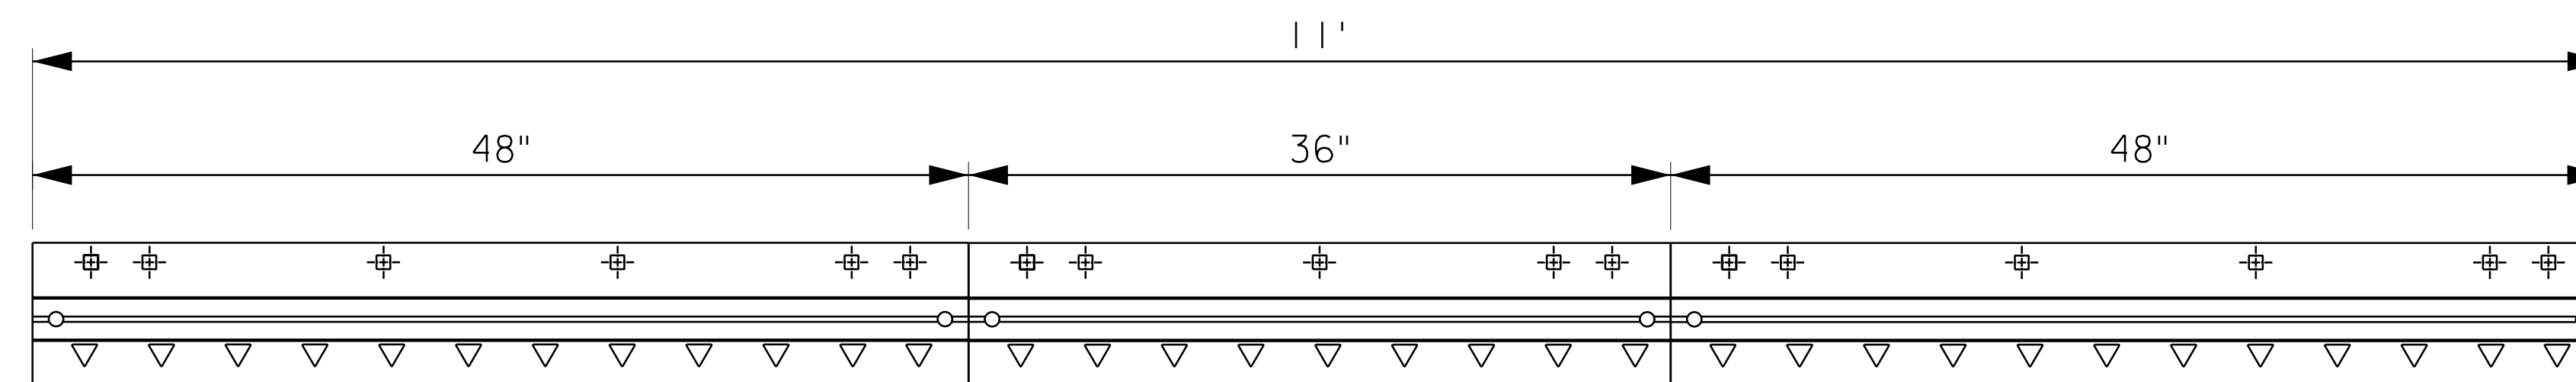

FRONT VIEW - INSTALLED

NOTE:

1. MOUNTING HOLES SPACED TO CONFORM TO AASHTO HIGHWAY PUNCH MOLDBOARDS.

NEW JERSEY TURNPIKE AUTHORITY
MAINTENANCE DEPARTMENT
STANDARD SNOW PLOW DETAILS

**36" AND 48" CARBIDE TIPPED
SNOW PLOW BLADE**





OFFICE OF THE DIRECTOR OF MAINTENANCE
WOODBIDGE, NEW JERSEY

DRAWING

SSP-09

PROCUREMENT NO.:

PRICE LINES:

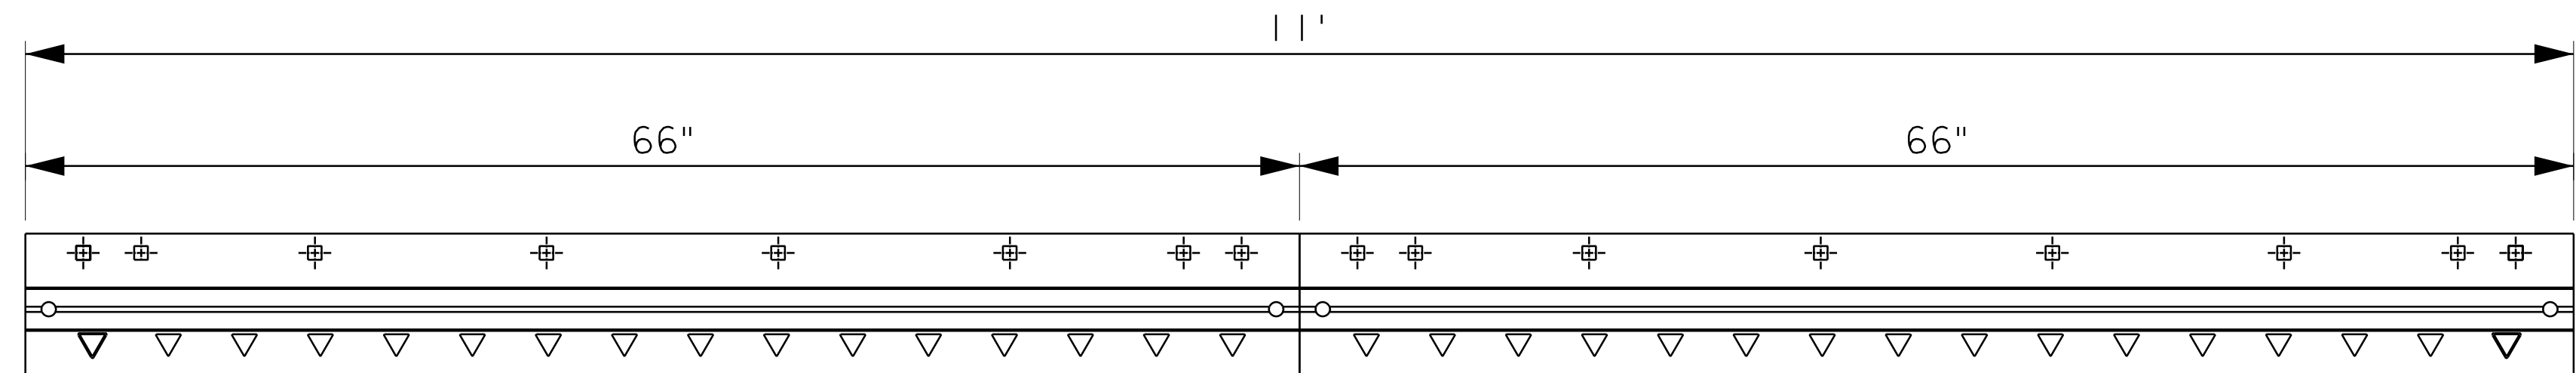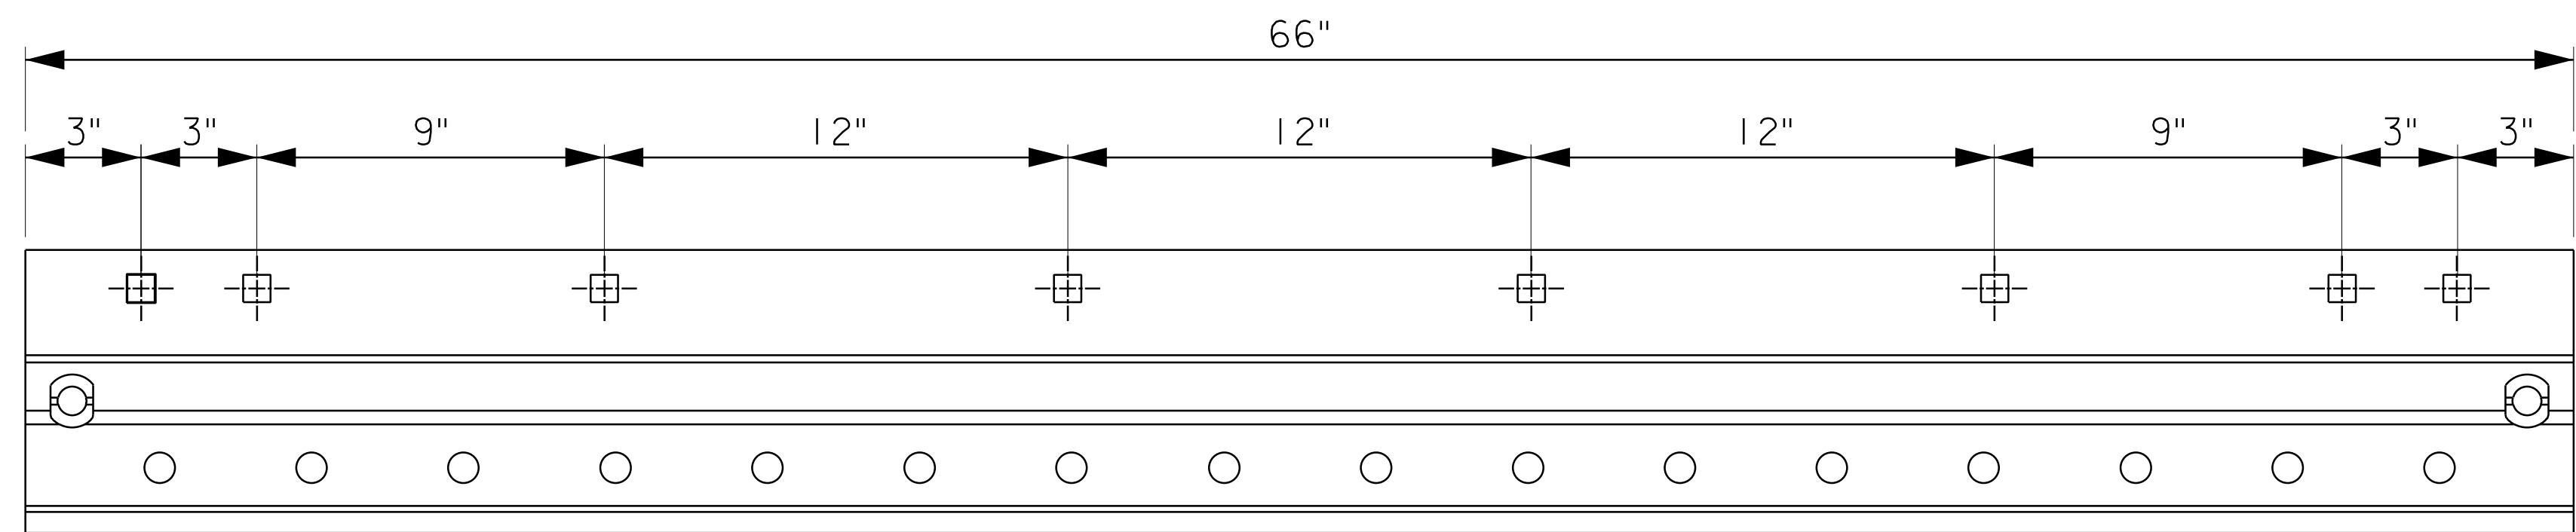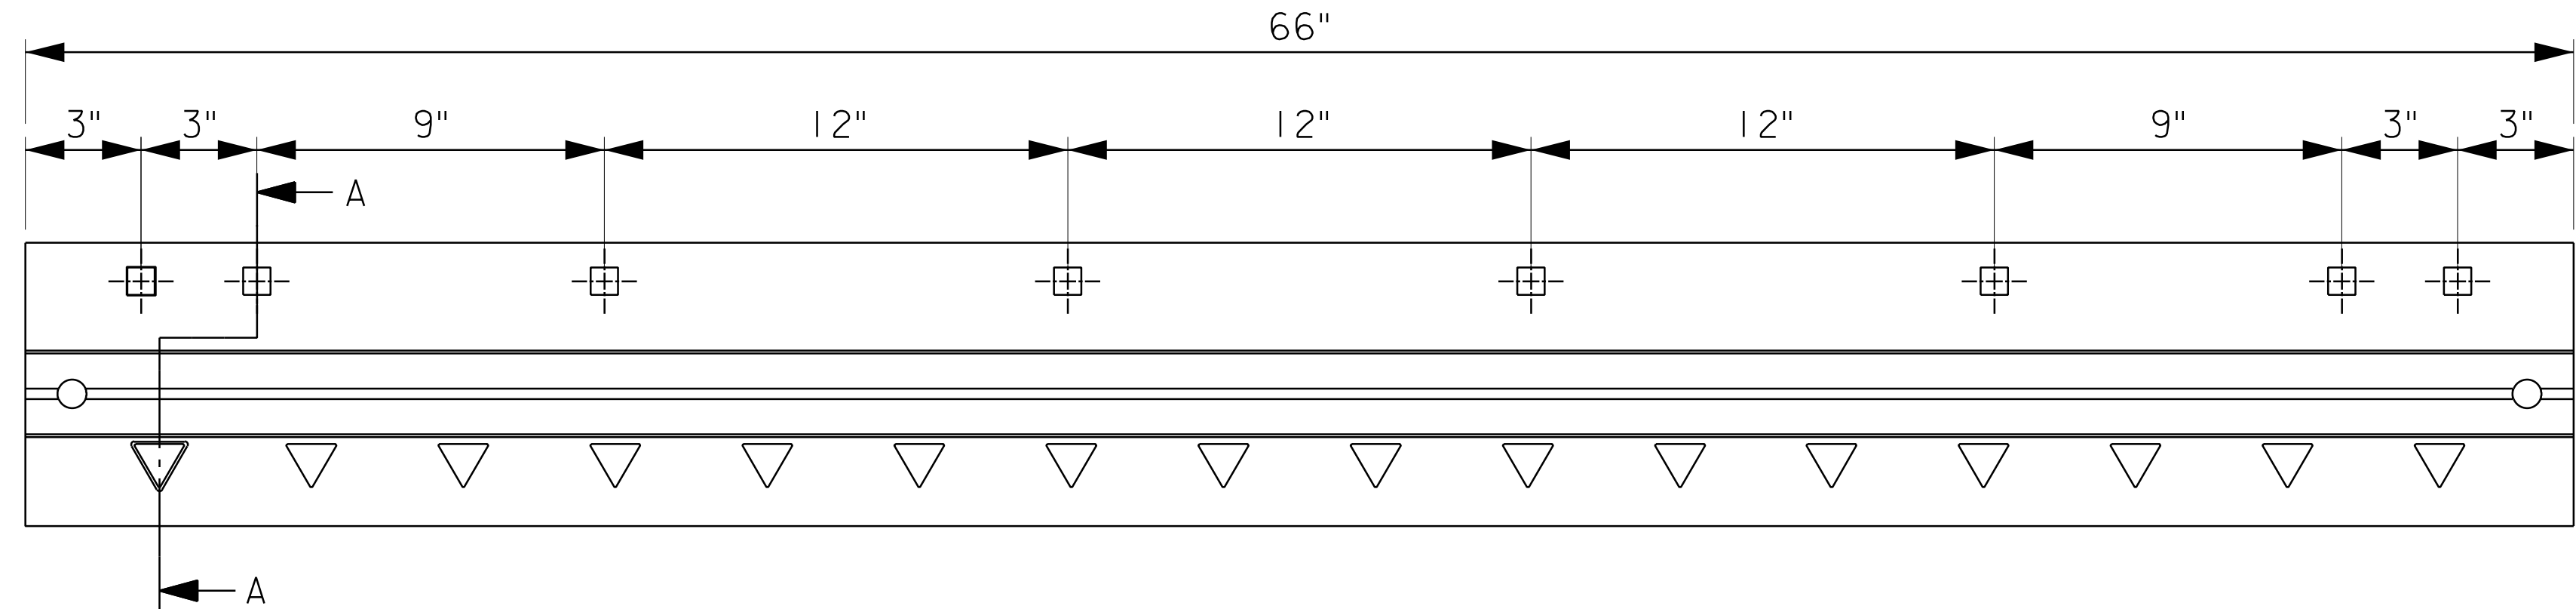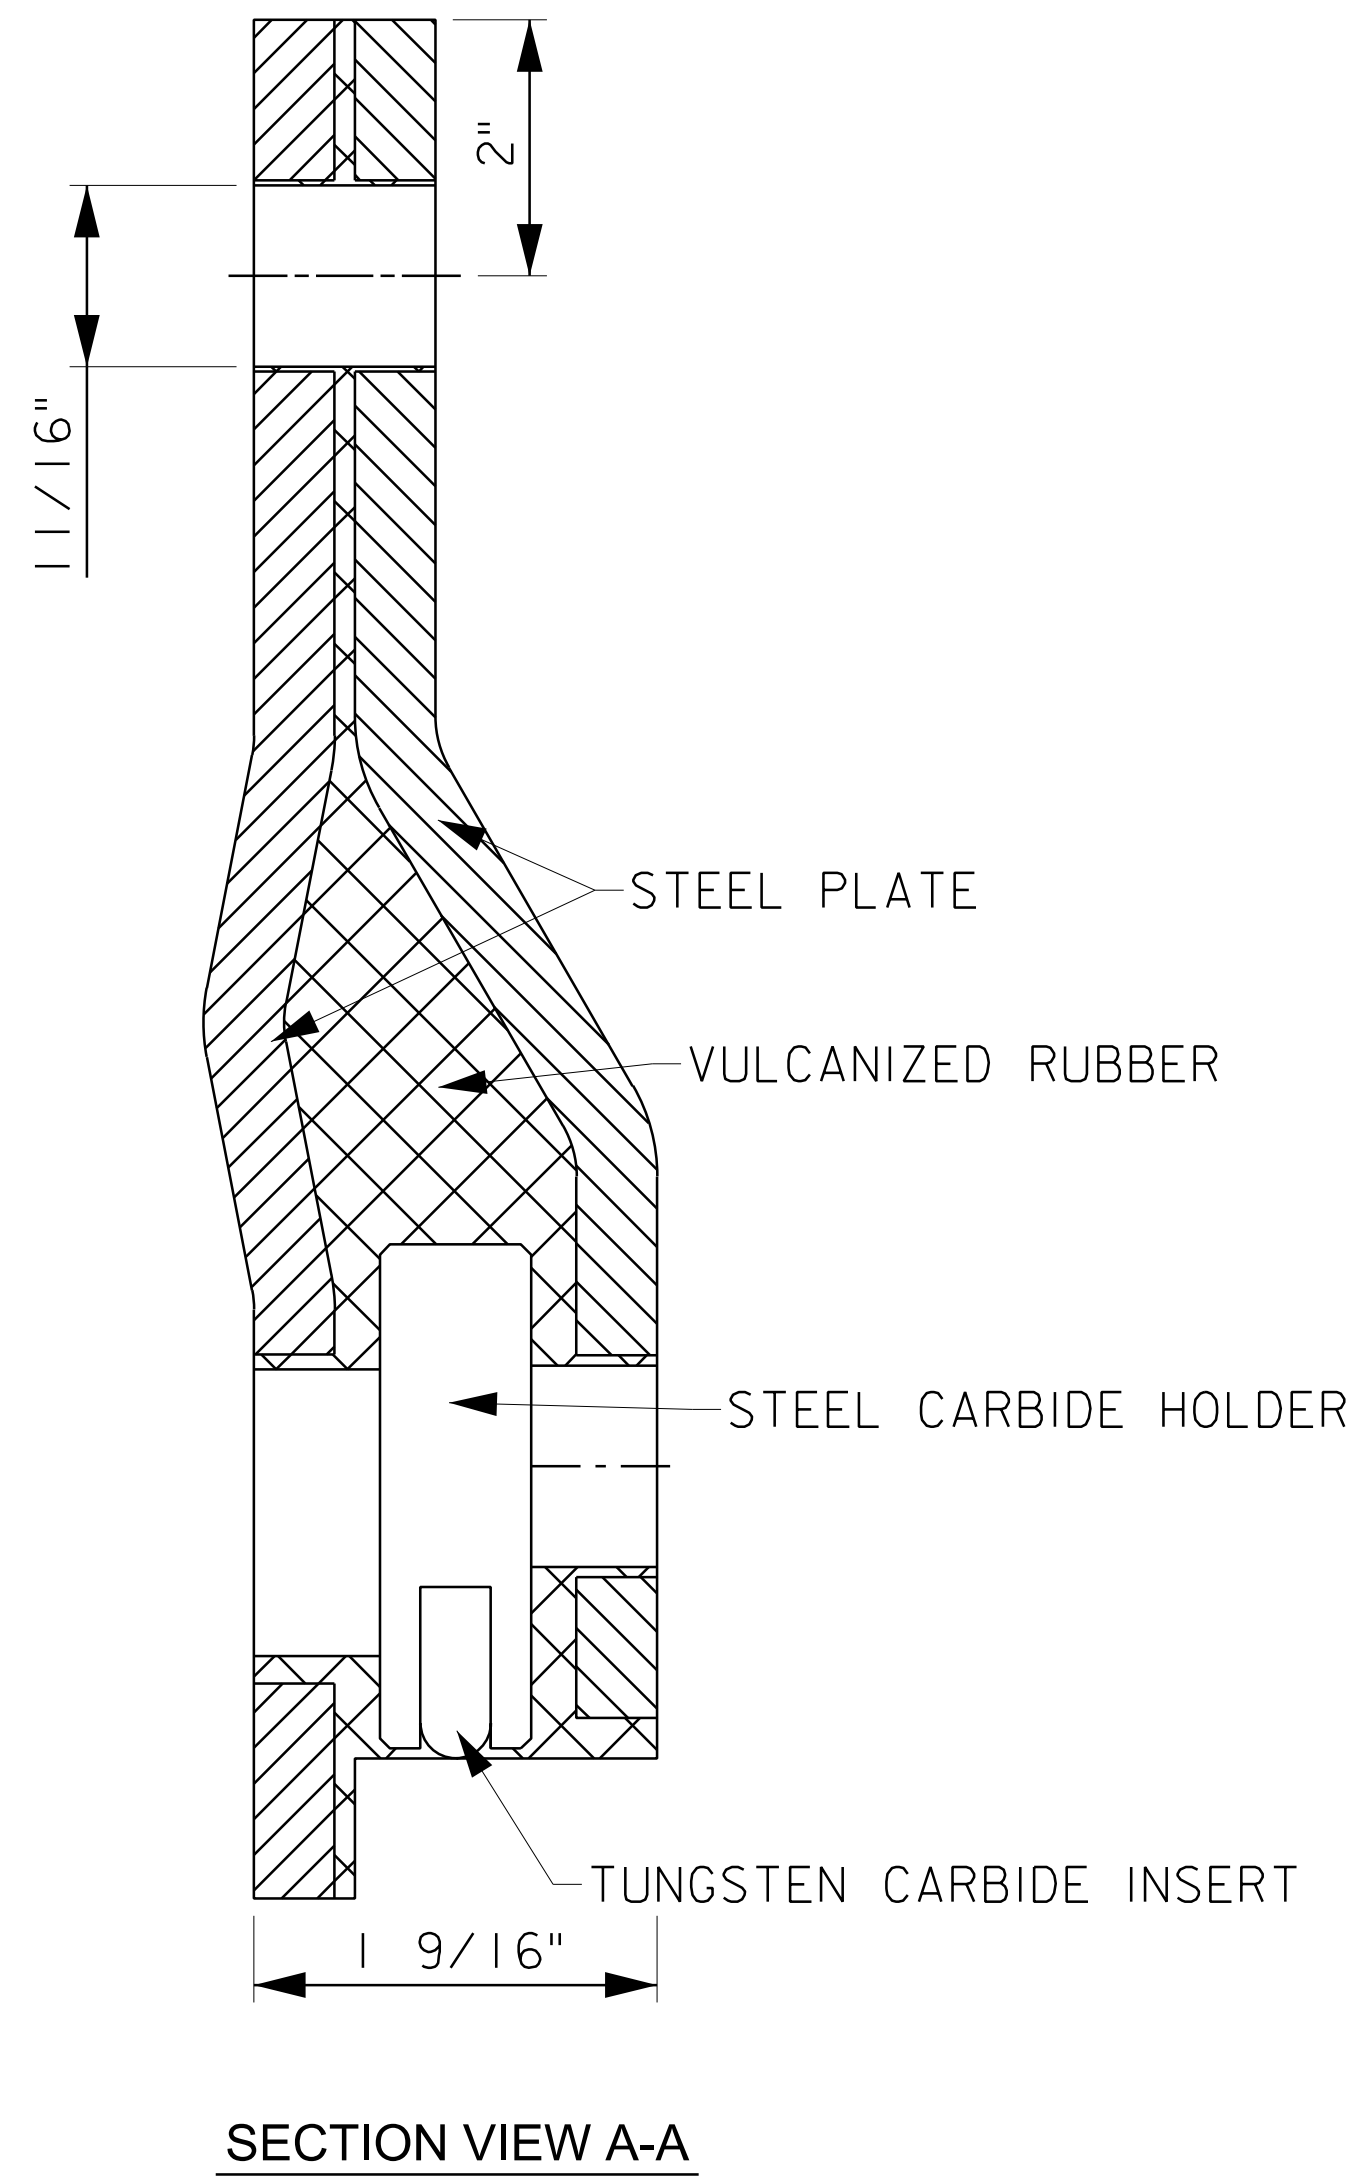

NOTE:

1. MOUNTING HOLES SPACED FOR USE ON LEGACY PLOW MOLDBOARDS (2009).

NEW JERSEY TURNPIKE AUTHORITY
MAINTENANCE DEPARTMENT
STANDARD SNOW PLOW DETAILS

11' CARBIDE TIPPED
SNOW PLOW BLADE (LEGACY)



OFFICE OF THE DIRECTOR OF MAINTENANCE
WOODBIDGE, NEW JERSEY

DRAWING


SSP-09A

PROCUREMENT NO.:


PRICE LINES:

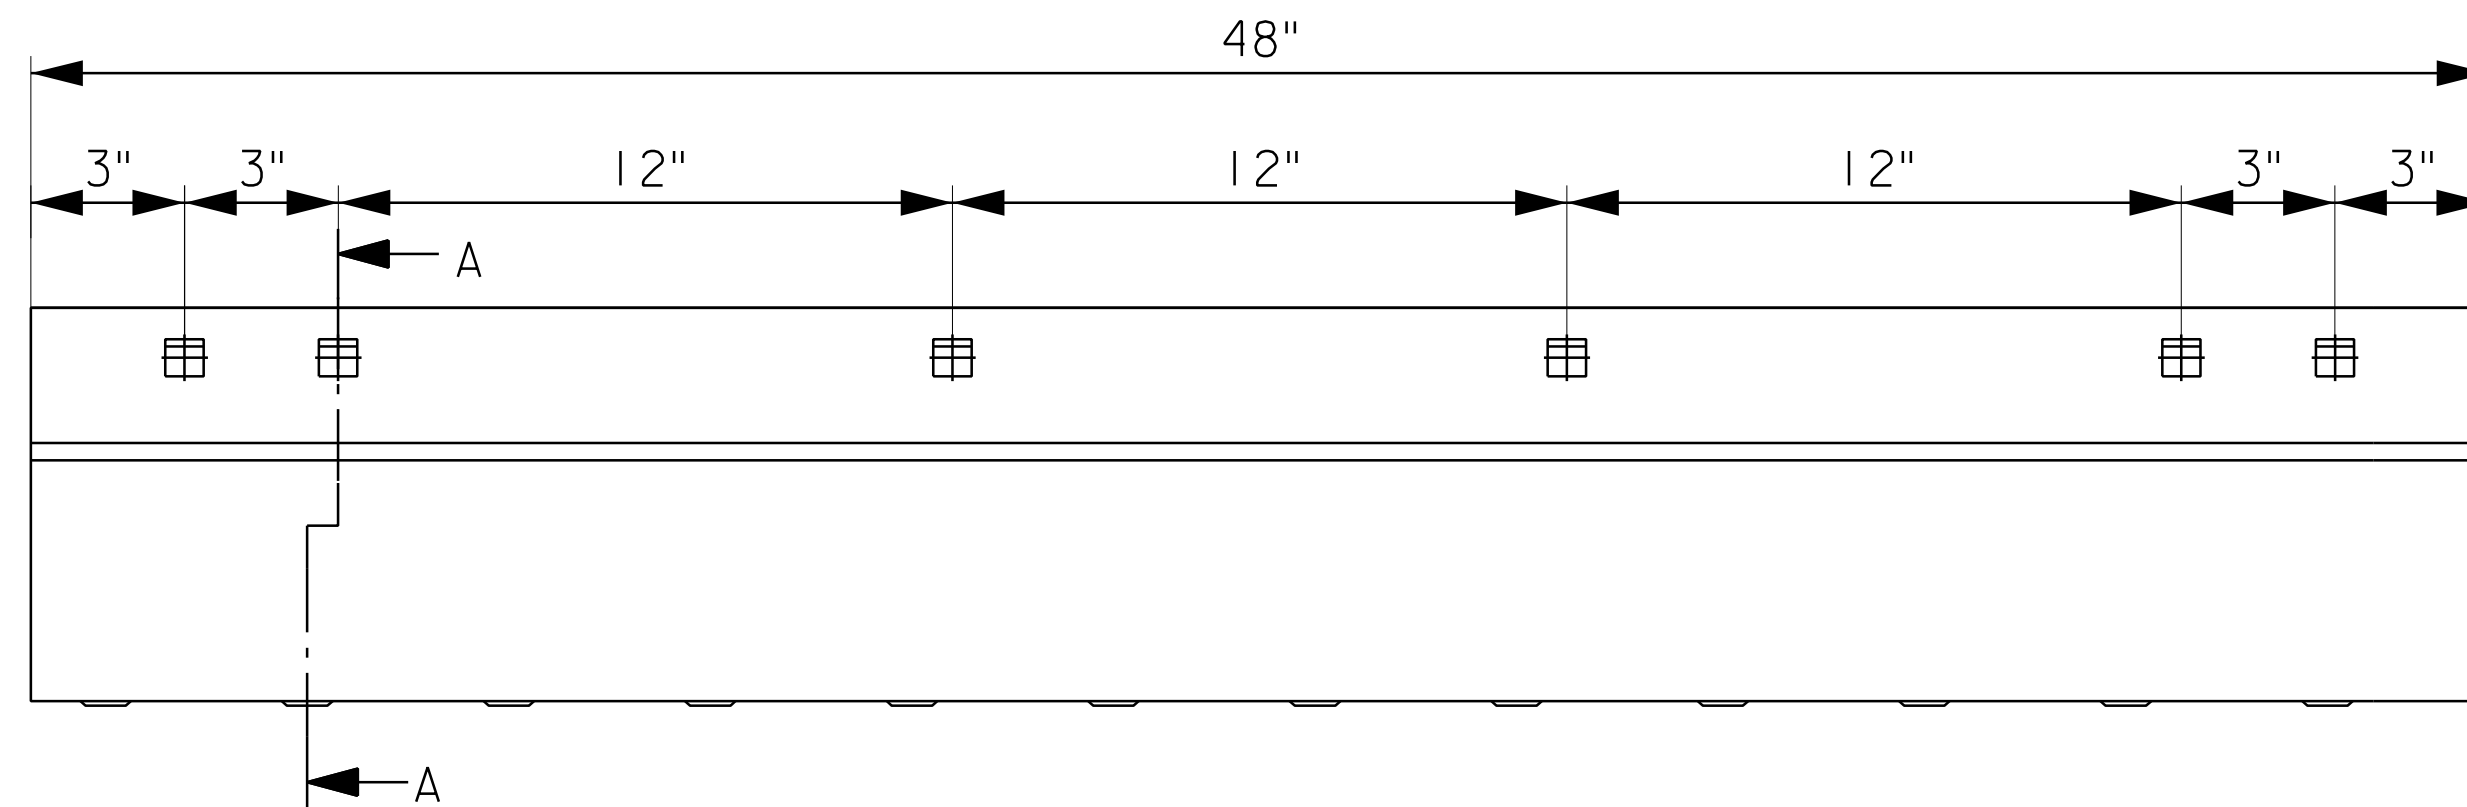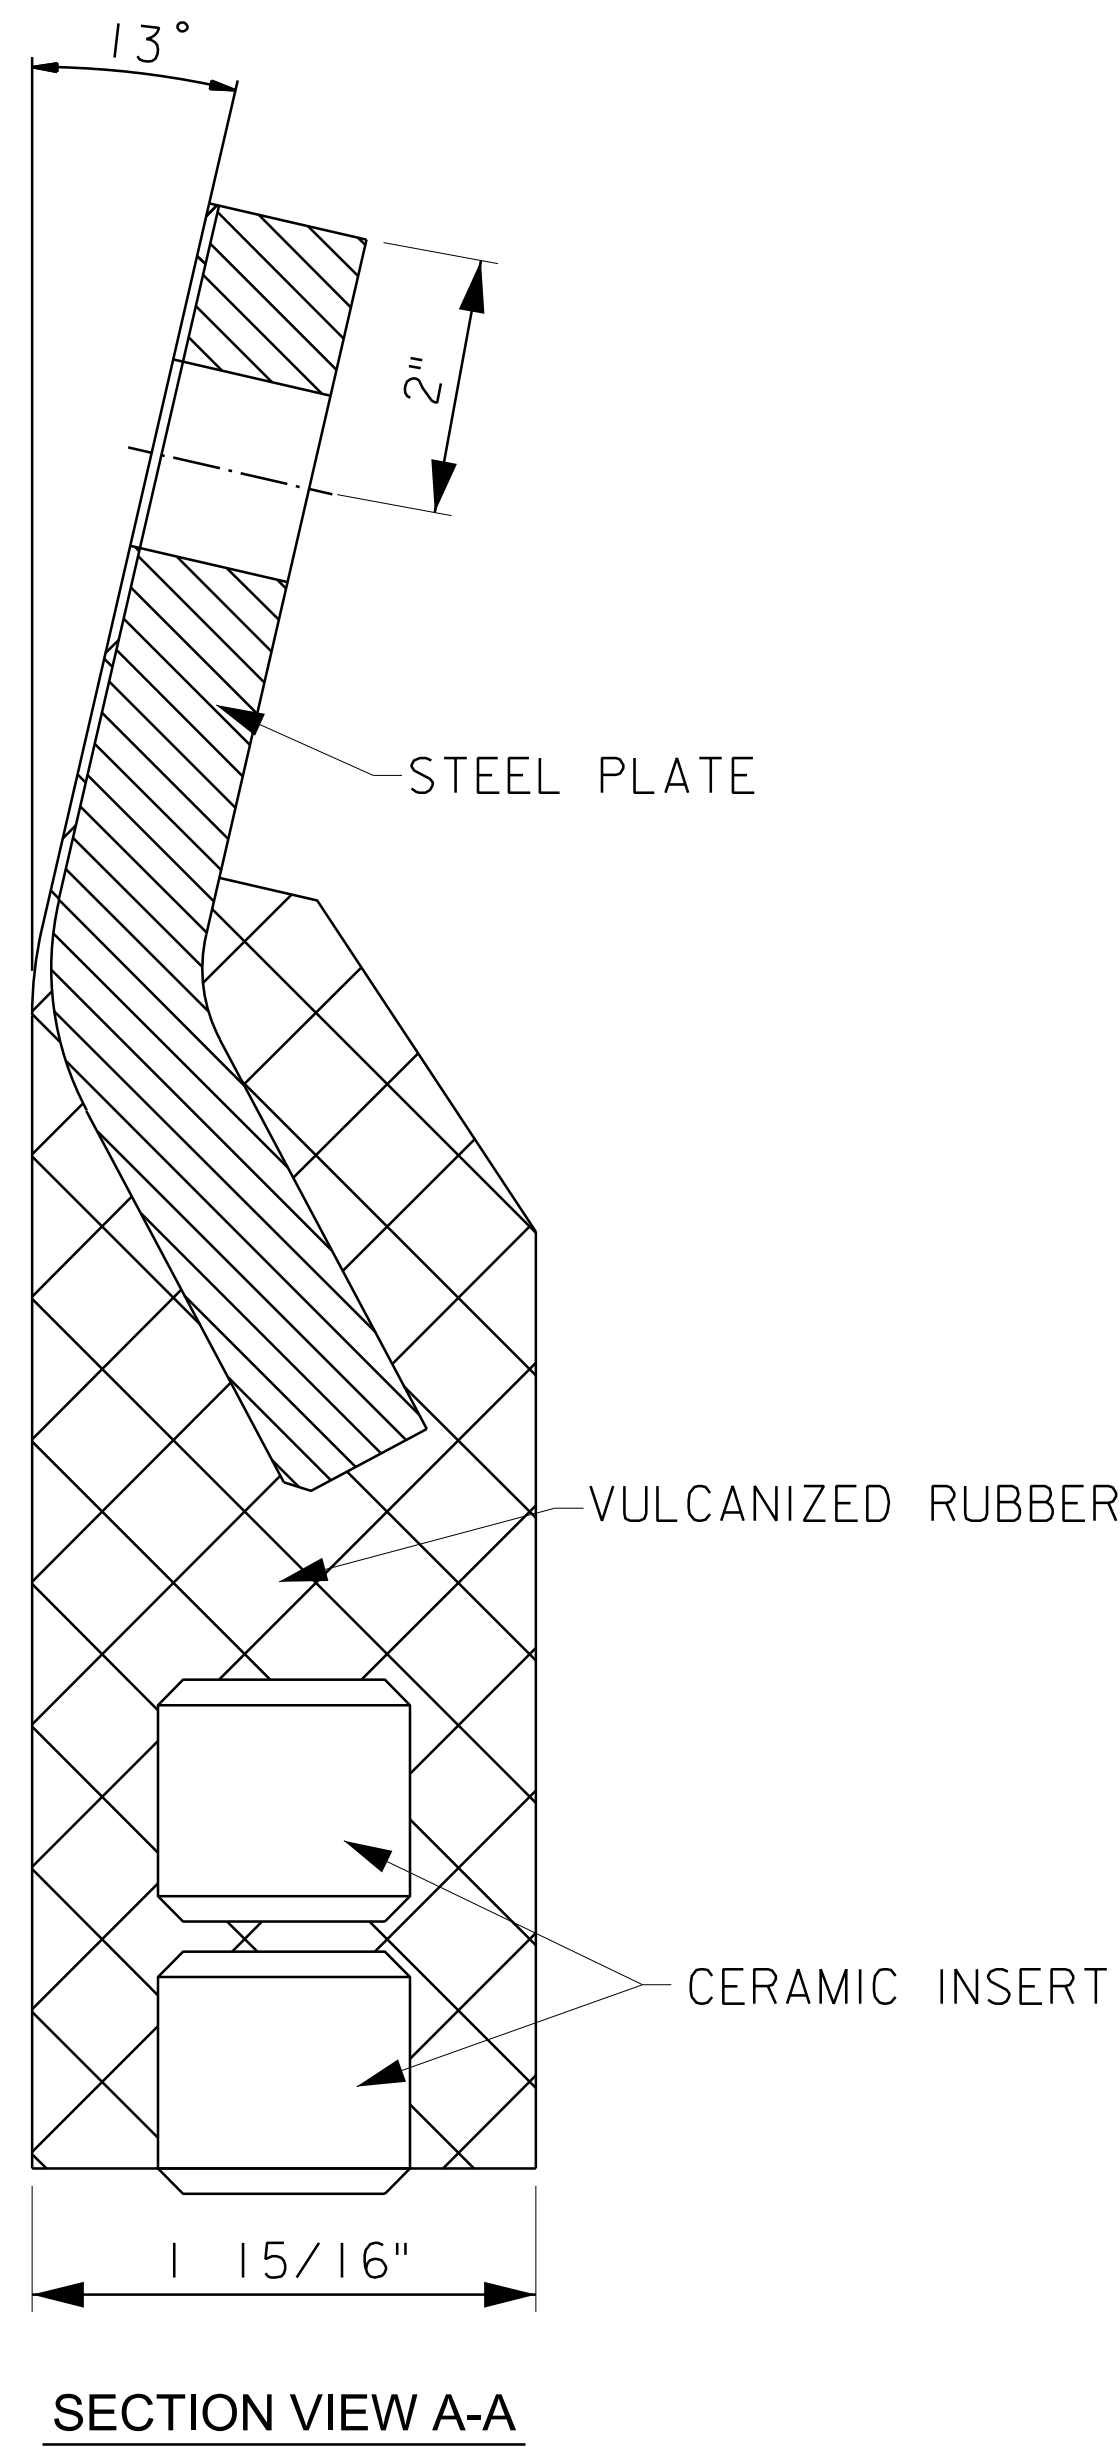


FRONT VIEW - 48" BLADE

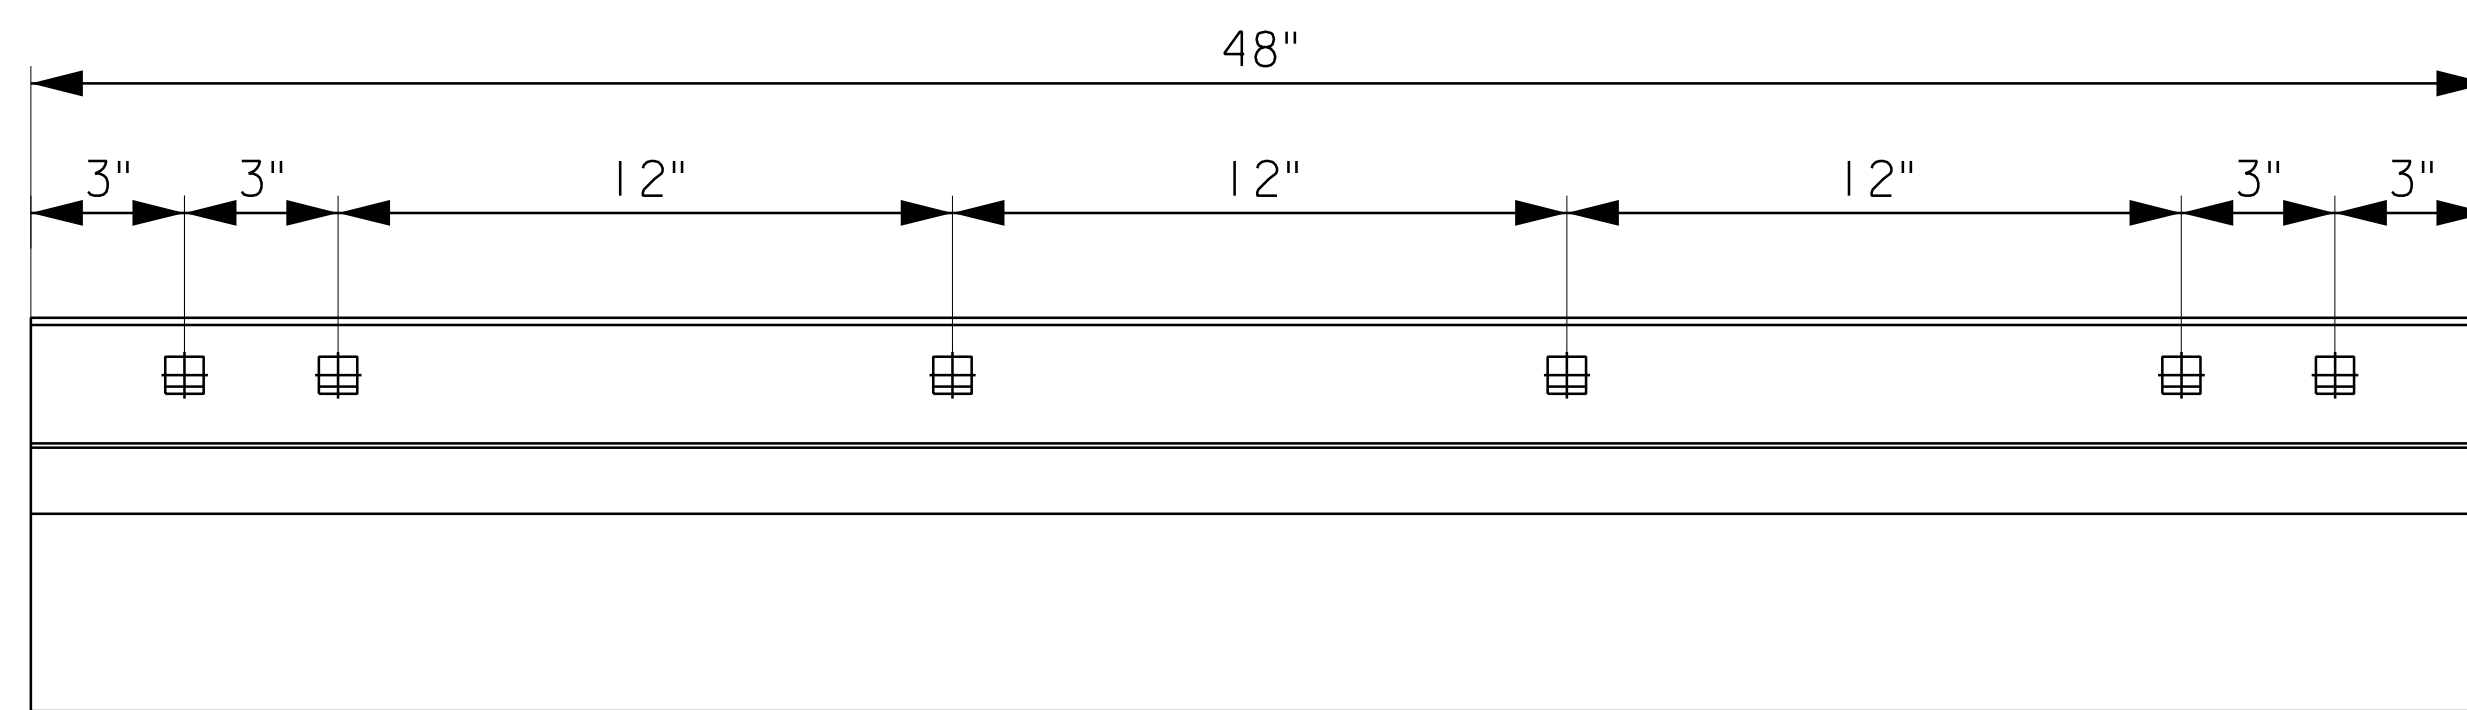


REAR VIEW - 48" BLADE

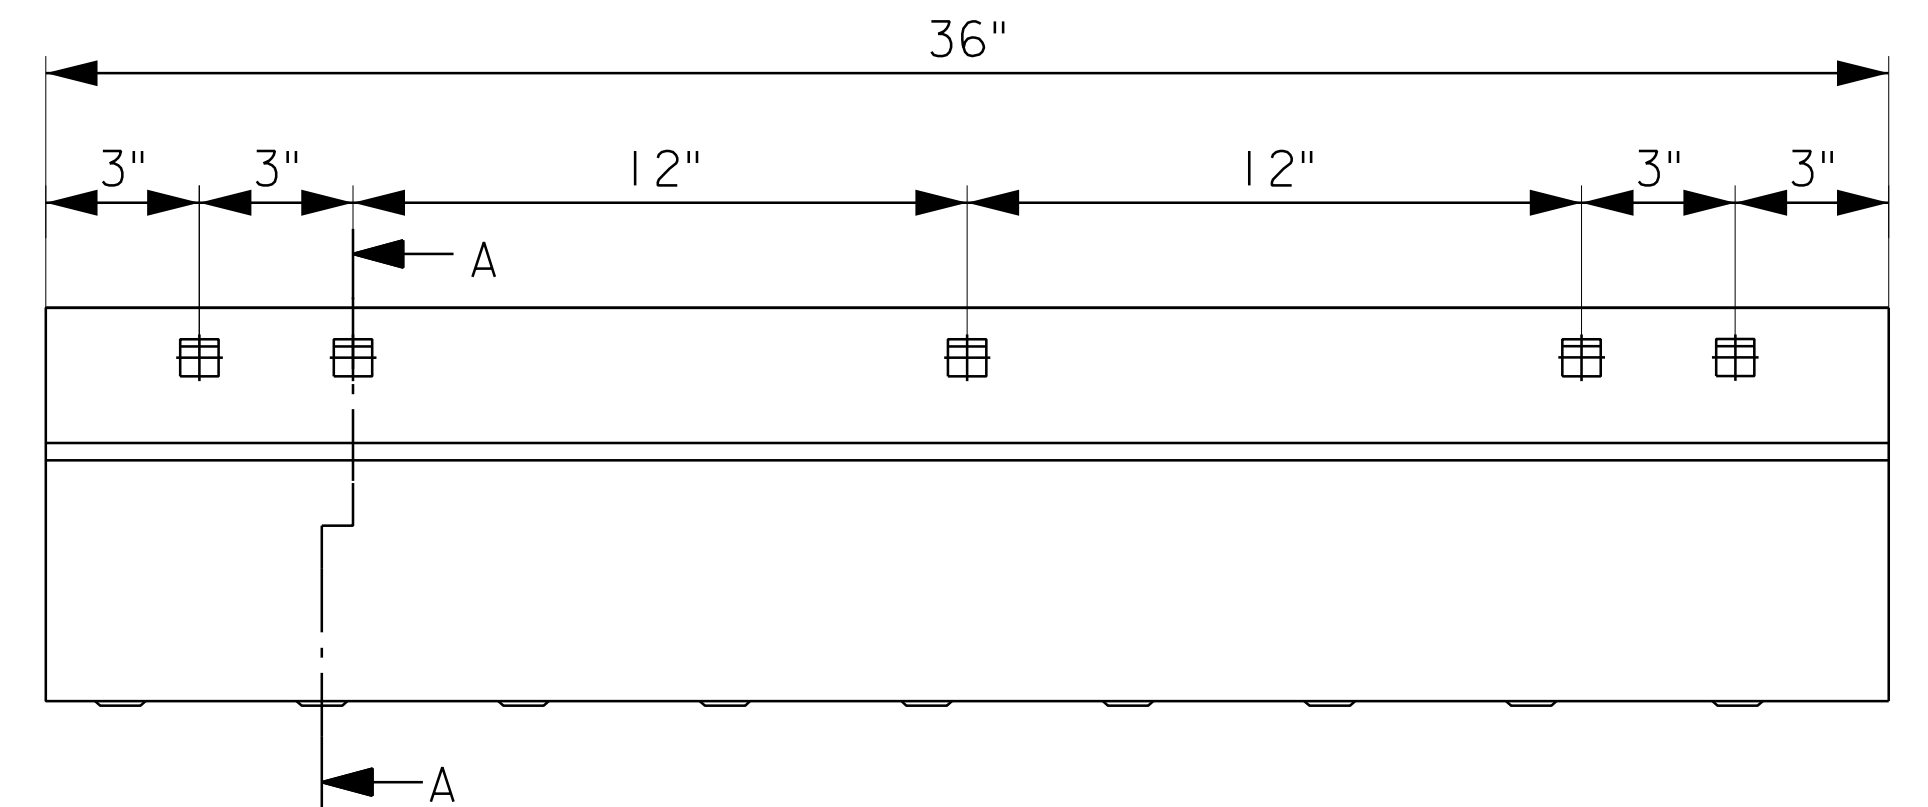

FRONT VIEW - 36" BLADE

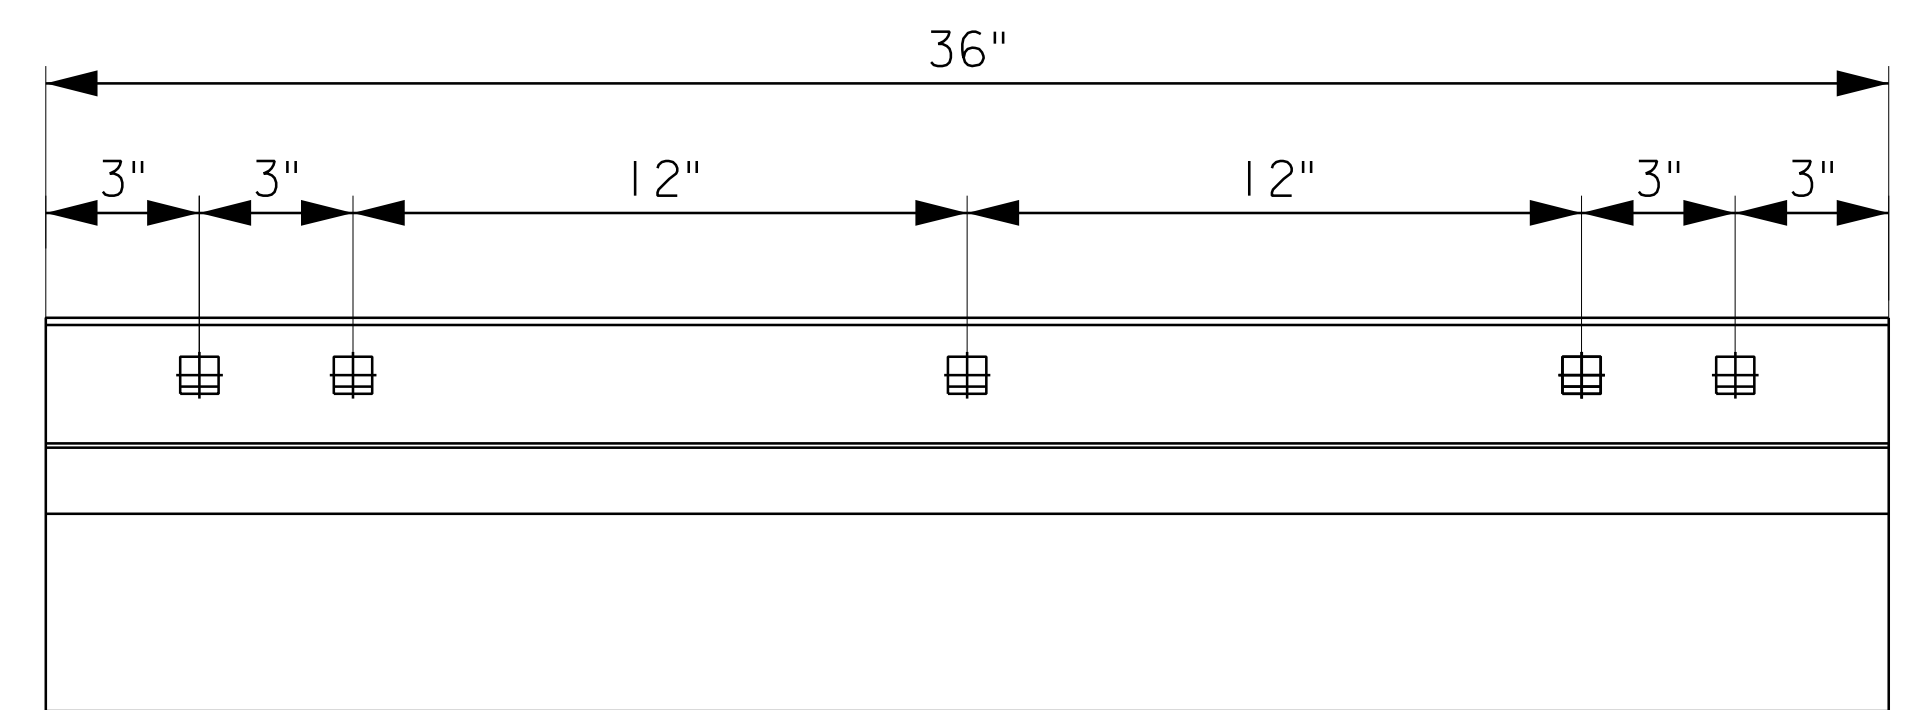

REAR VIEW - 36" BLADE

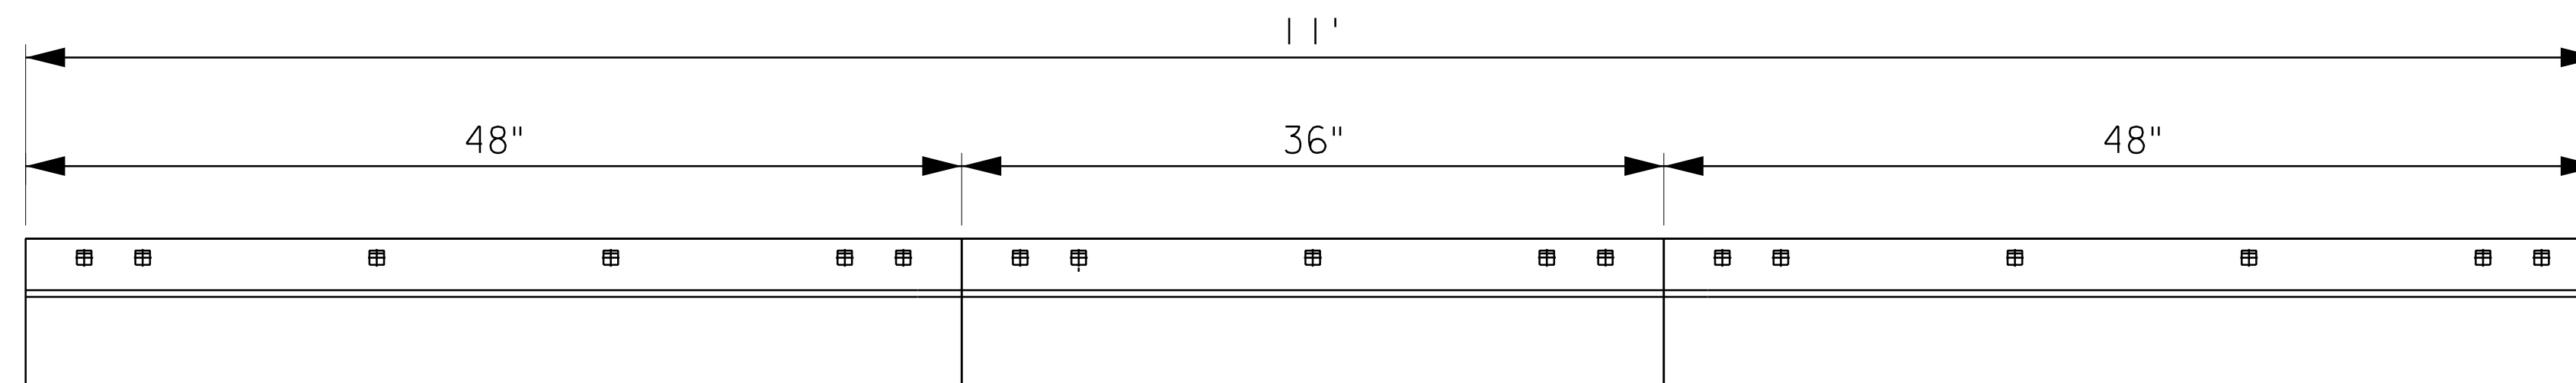

FRONT VIEW - INSTALLED

NOTE:

1. MOUNTING HOLES SPACED TO CONFORM TO AASHTO HIGHWAY PUNCH MOLDBOARDS.

NEW JERSEY TURNPIKE AUTHORITY
MAINTENANCE DEPARTMENT
STANDARD SNOW PLOW DETAILS

**36" AND 48" RUBBER CERAMIC
SNOW PLOW BLADE**





OFFICE OF THE DIRECTOR OF MAINTENANCE
WOODBIDGE, NEW JERSEY

DRAWING

SSP-10

PROCUREMENT NO.:

PRICE LINES:

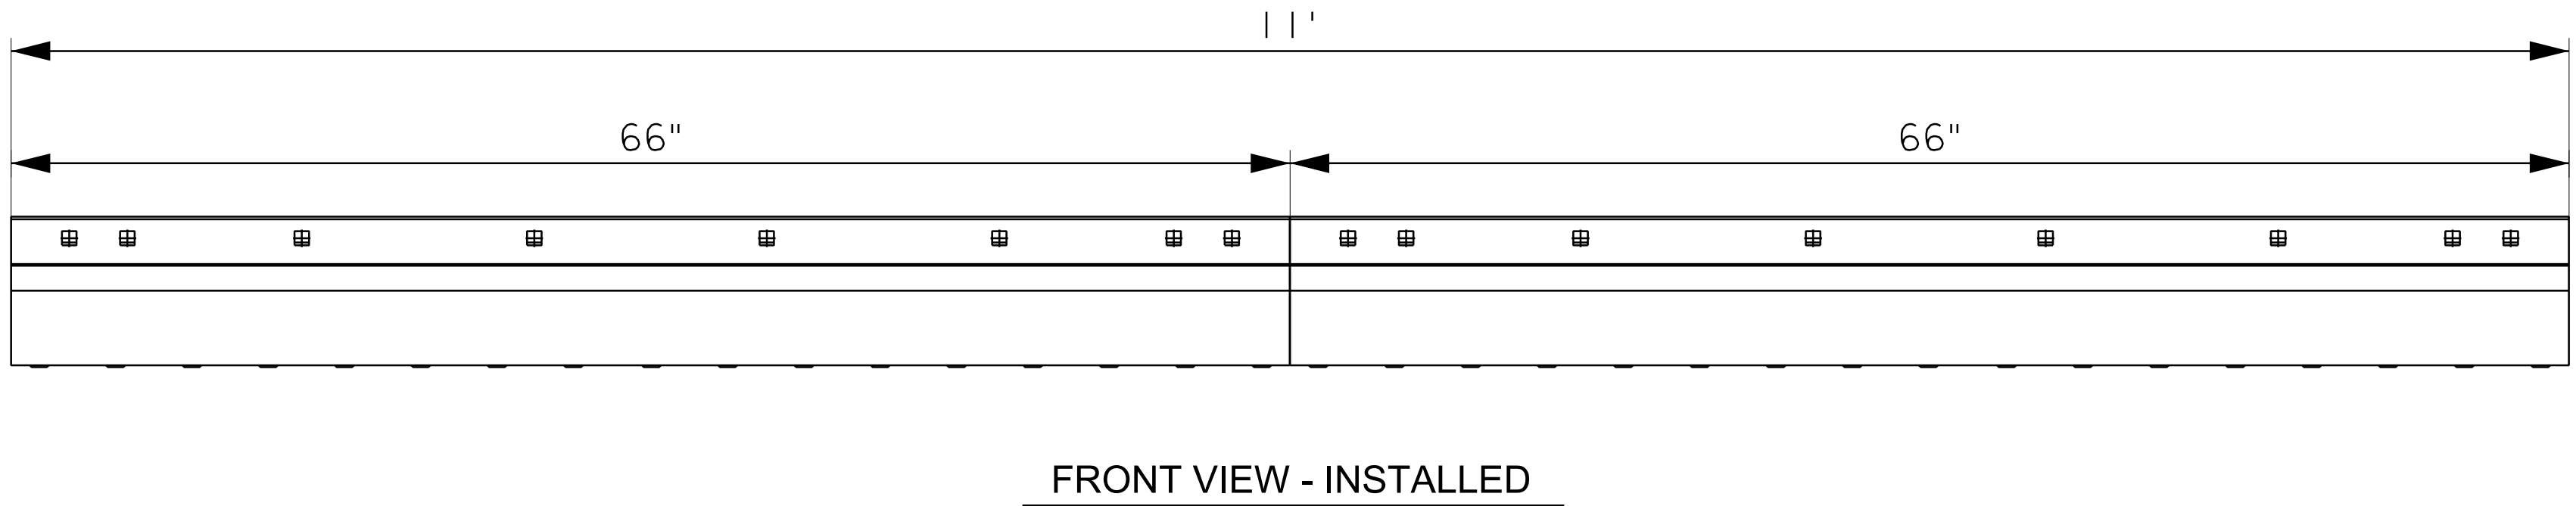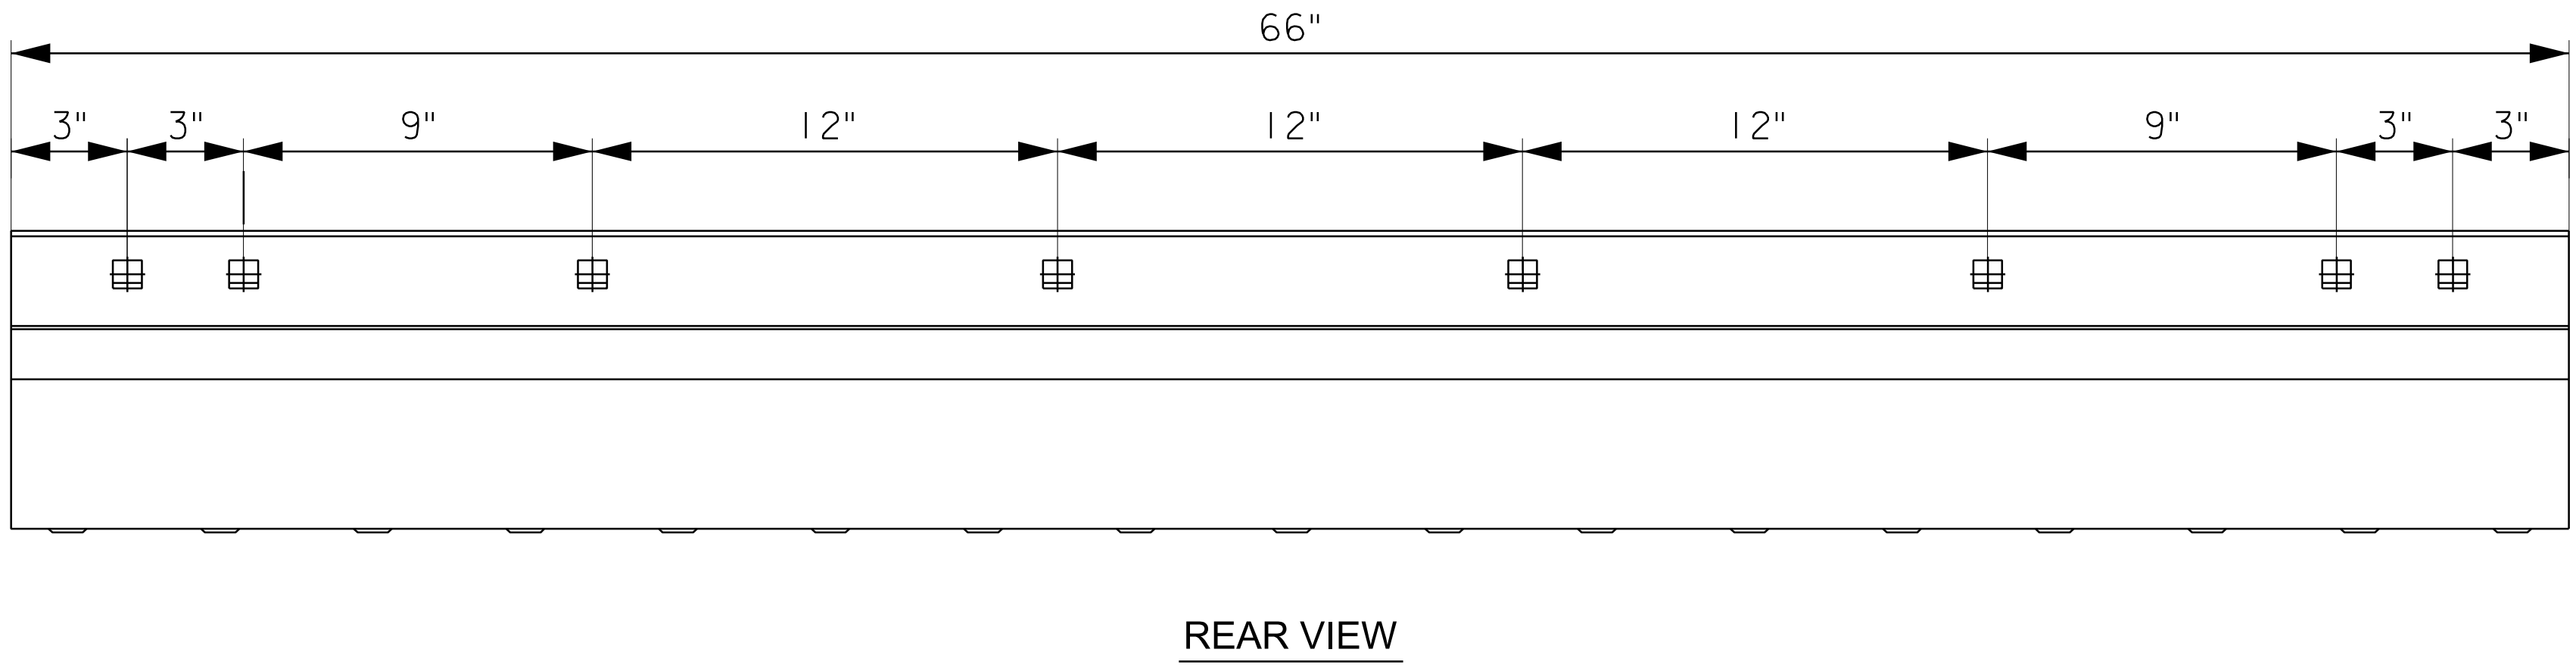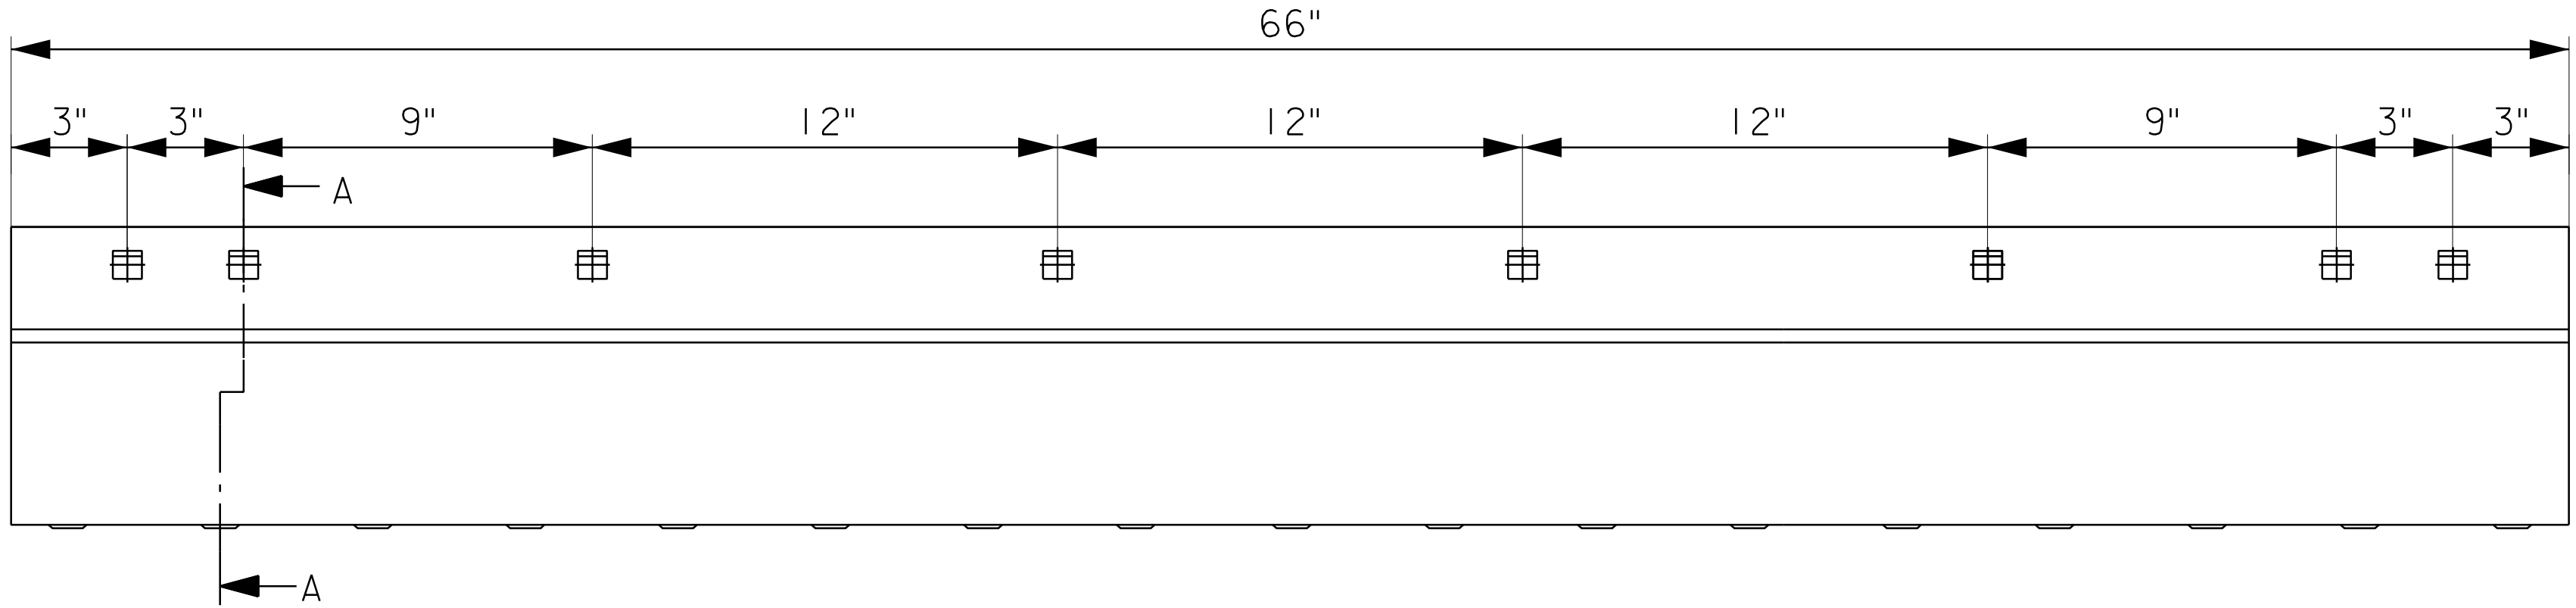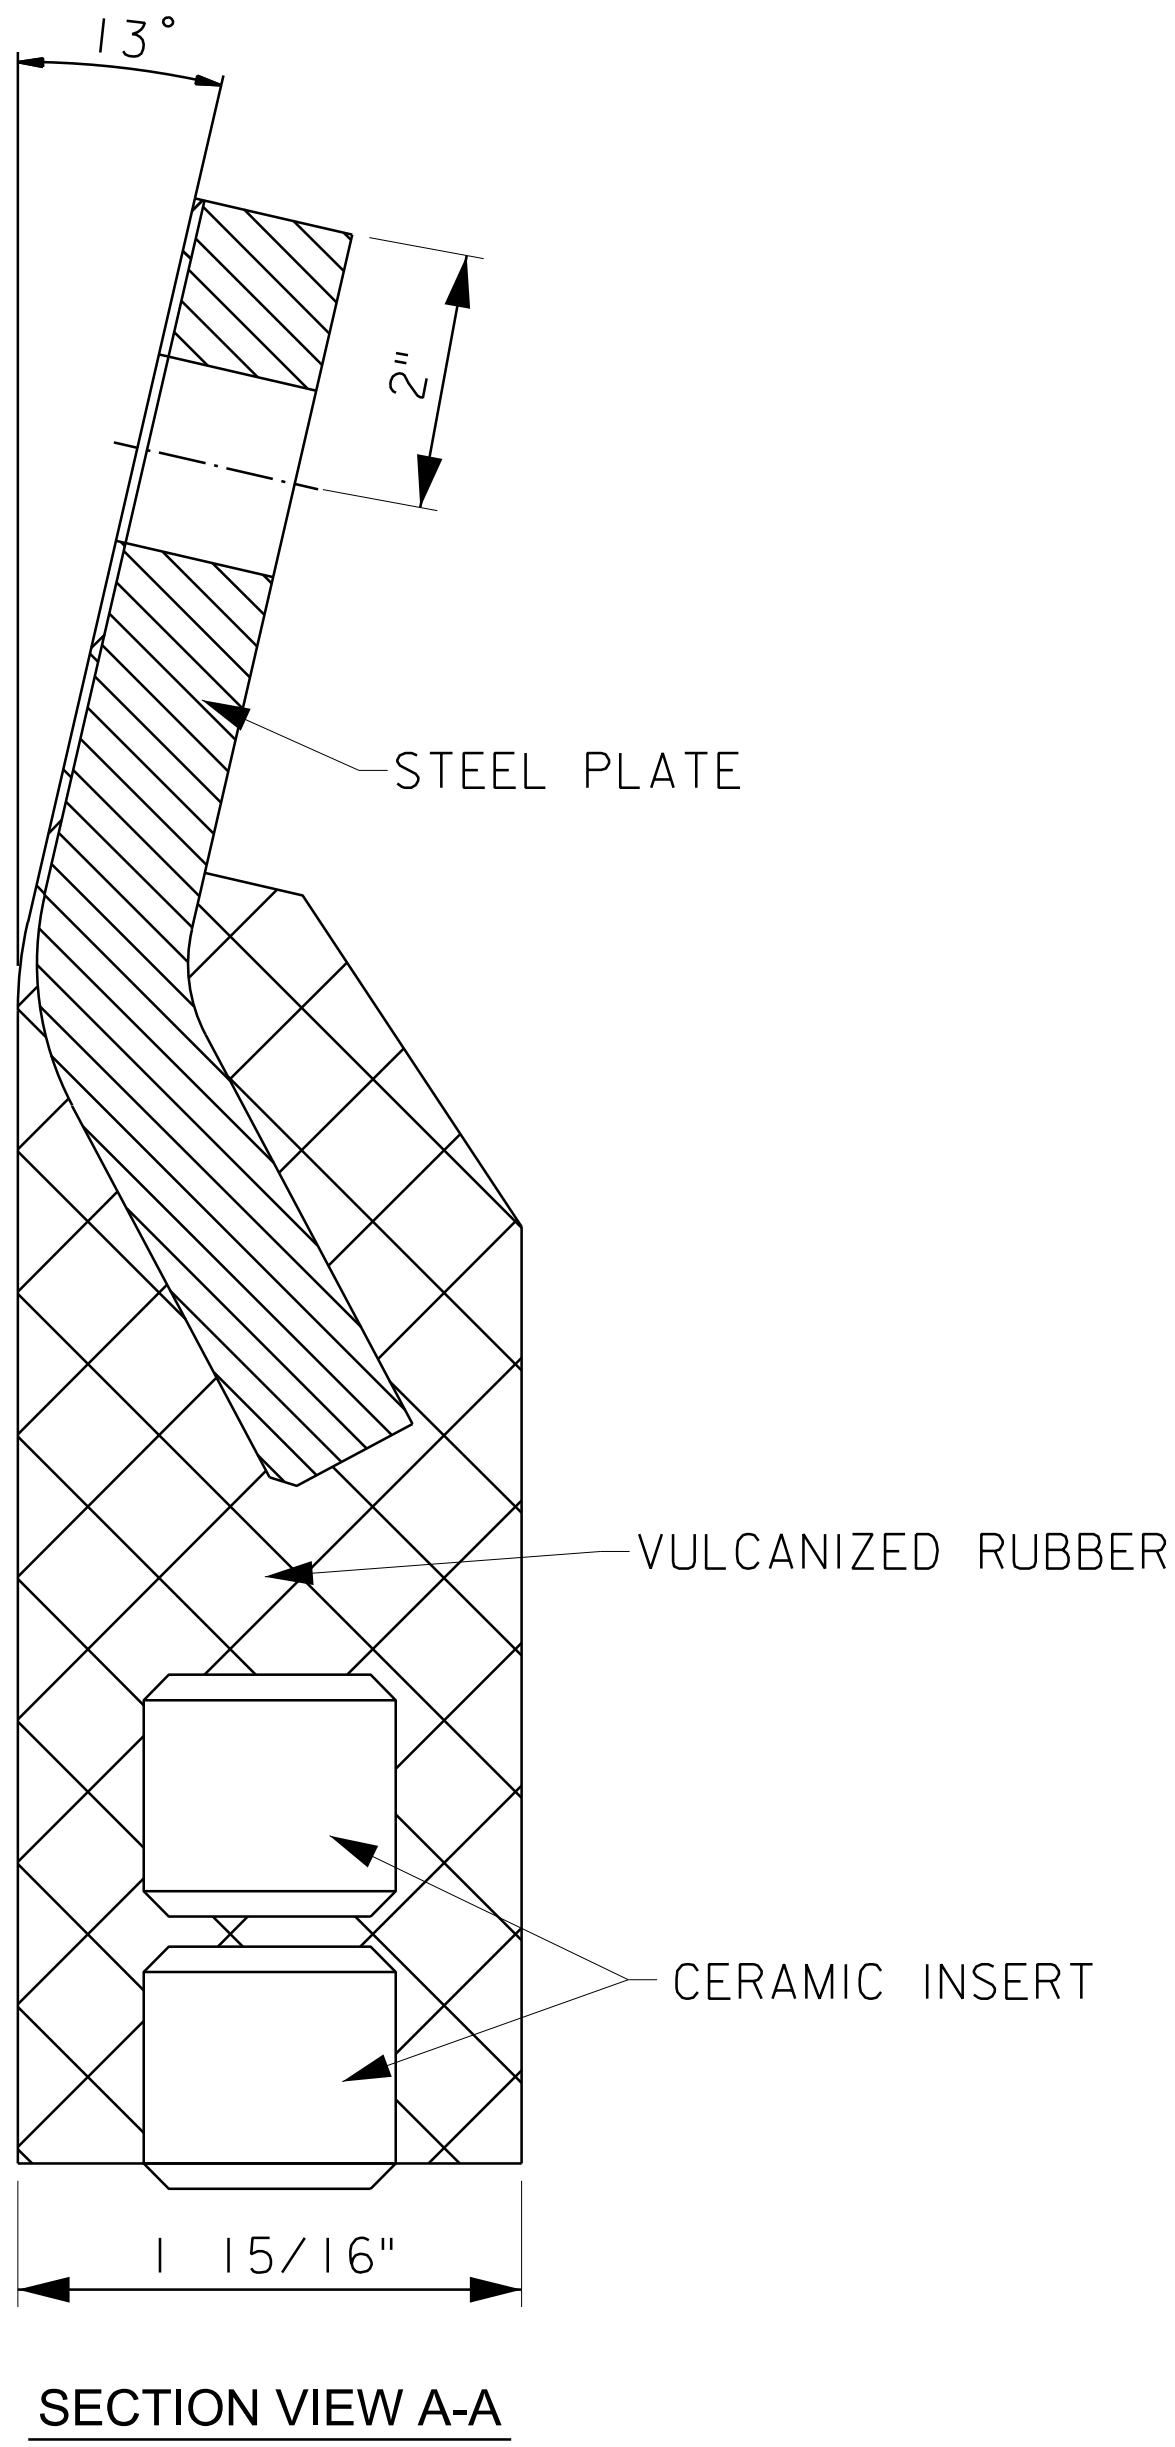

NOTE:


1. MOUNTING HOLES SPACED FOR USE ON LEGACY PLOW MOLDBOARDS (2009).

NEW JERSEY TURNPIKE AUTHORITY MAINTENANCE DEPARTMENT STANDARD SNOW PLOW DETAILS		
11' RUBBER CERAMIC SNOW PLOW BLADE (LEGACY)		
OFFICE OF THE DIRECTOR OF MAINTENANCE WOODBIDGE, NEW JERSEY	DRAWING	SSP-10A

PROCUREMENT NO.:

PRICE LINES:

BILL OF MATERIALS		
ITEM	QUANTITY	DESCRIPTION
1	1	TRIP LOCK, WELDMENT, TOP, NJ TURNPIKE
2	1	TRIP LOCK, WELDMENT, LOWER
3	3	BOLT, J , 5/8-11X9.75 G5
4	6	NUT, HEX, 5/8-11NC, SS
5	3	SPRING, EXTENSION, .5 X 4.50 X 17.25

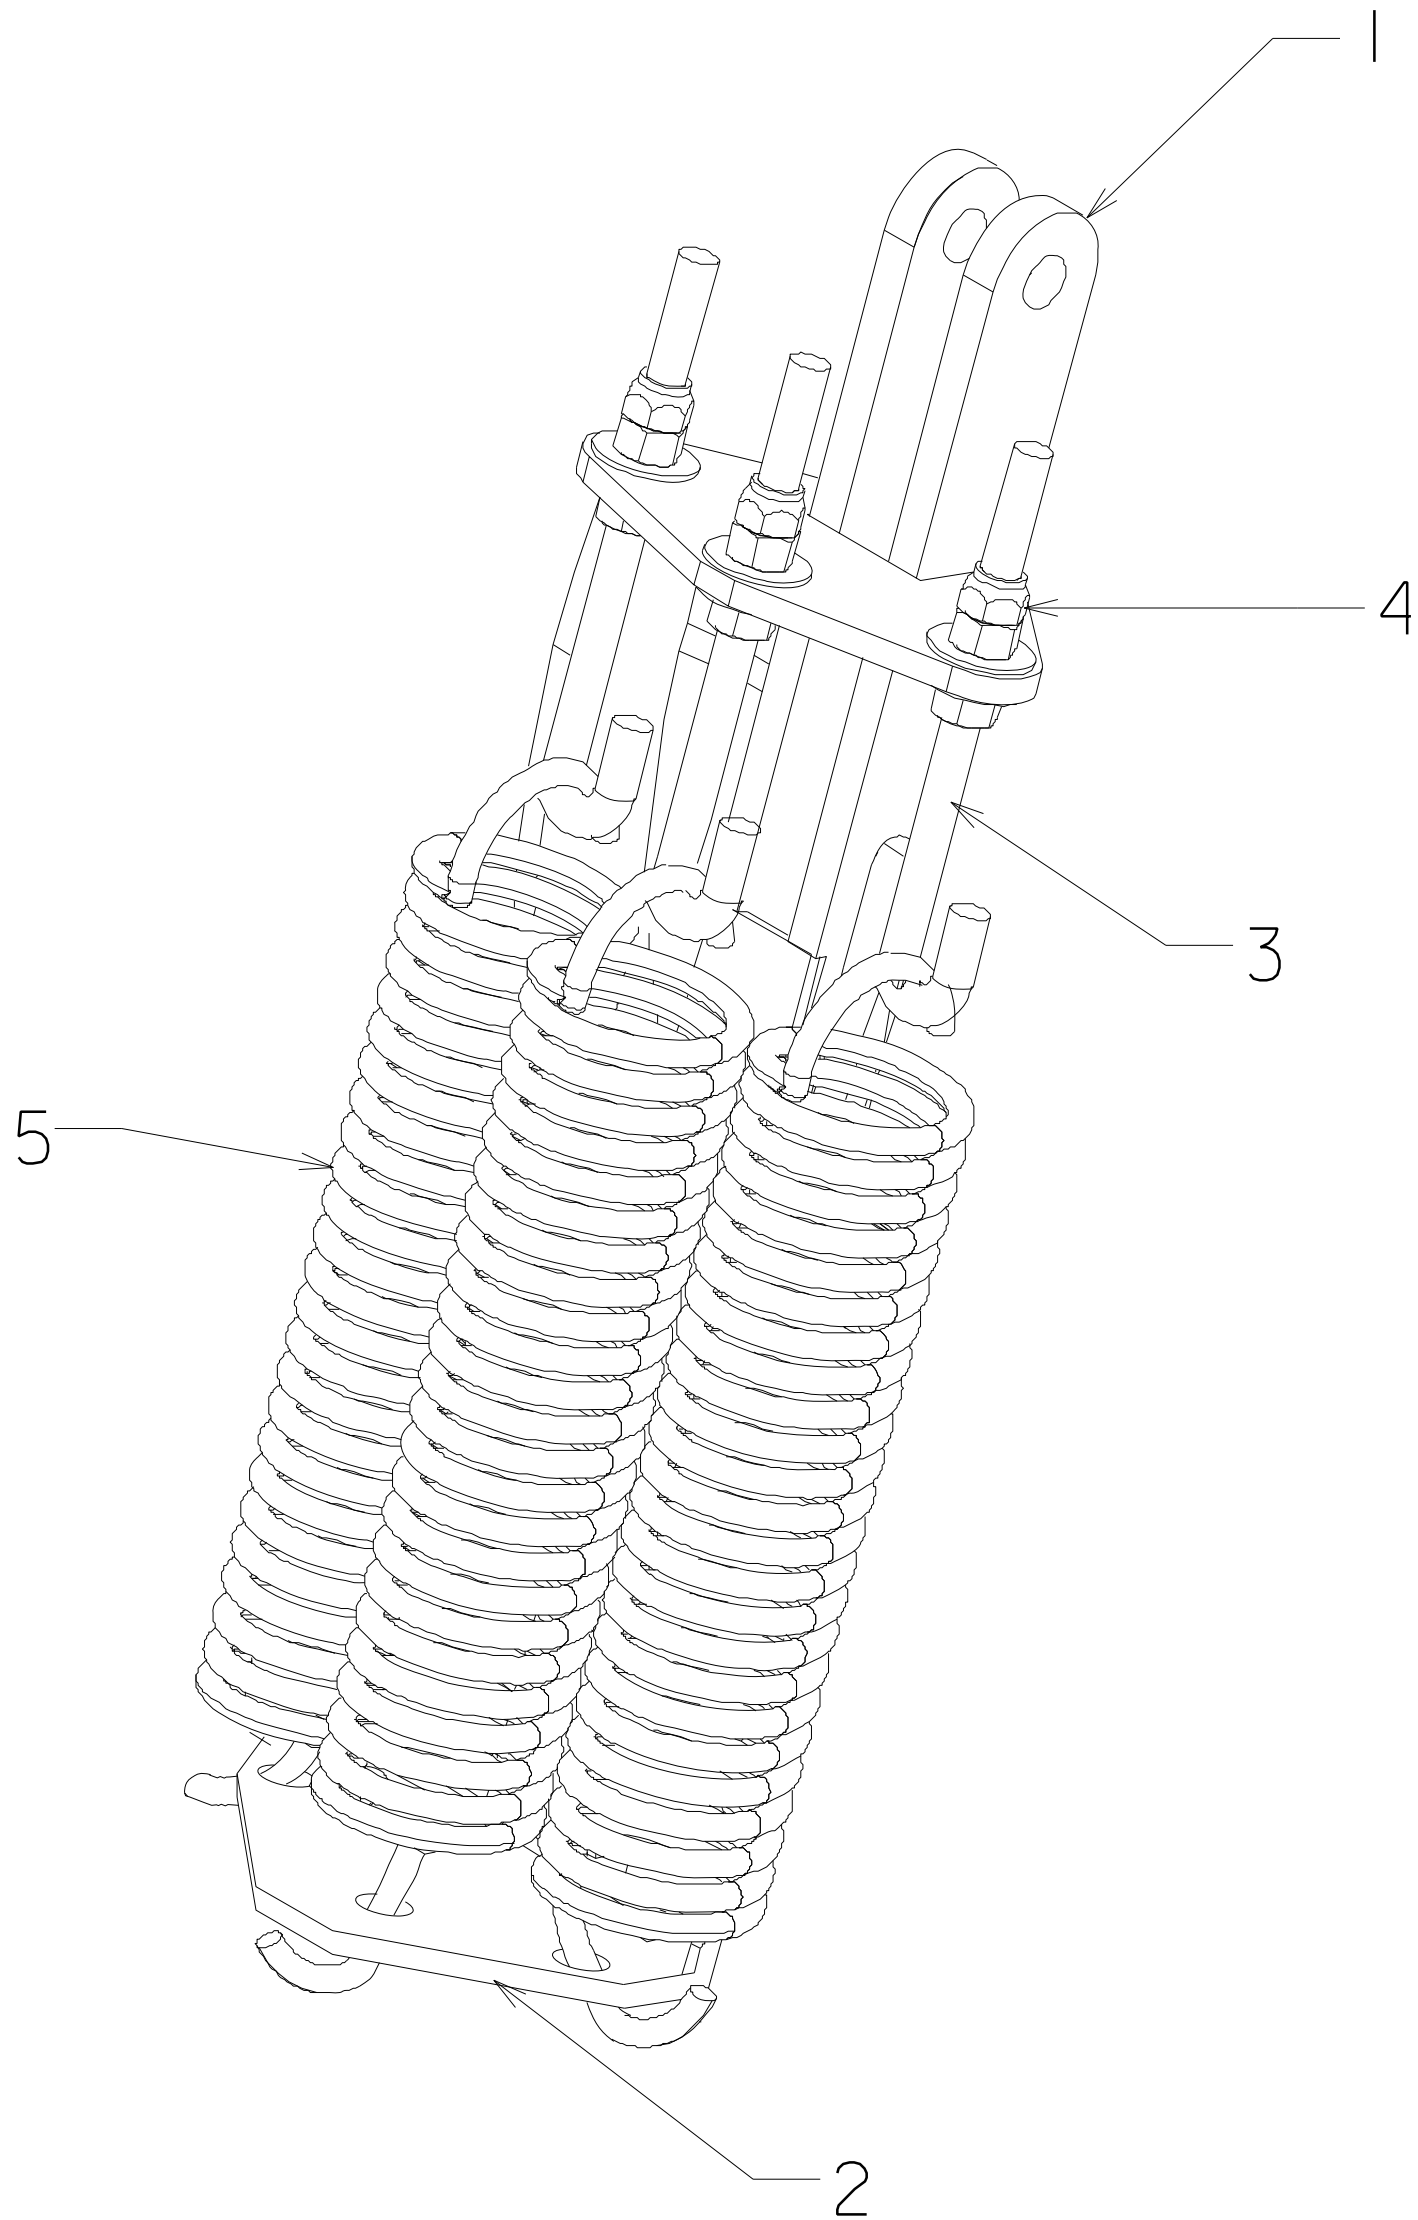

NEW JERSEY TURNPIKE AUTHORITY
MAINTENANCE DEPARTMENT
STANDARD SNOW PLOW DETAILS

TRIP ASSEMBLY



OFFICE OF THE DIRECTOR OF MAINTENANCE
WOODBIDGE, NEW JERSEY

DRAWING

SSP-11

PROCUREMENT NO.:

PRICE LINES:

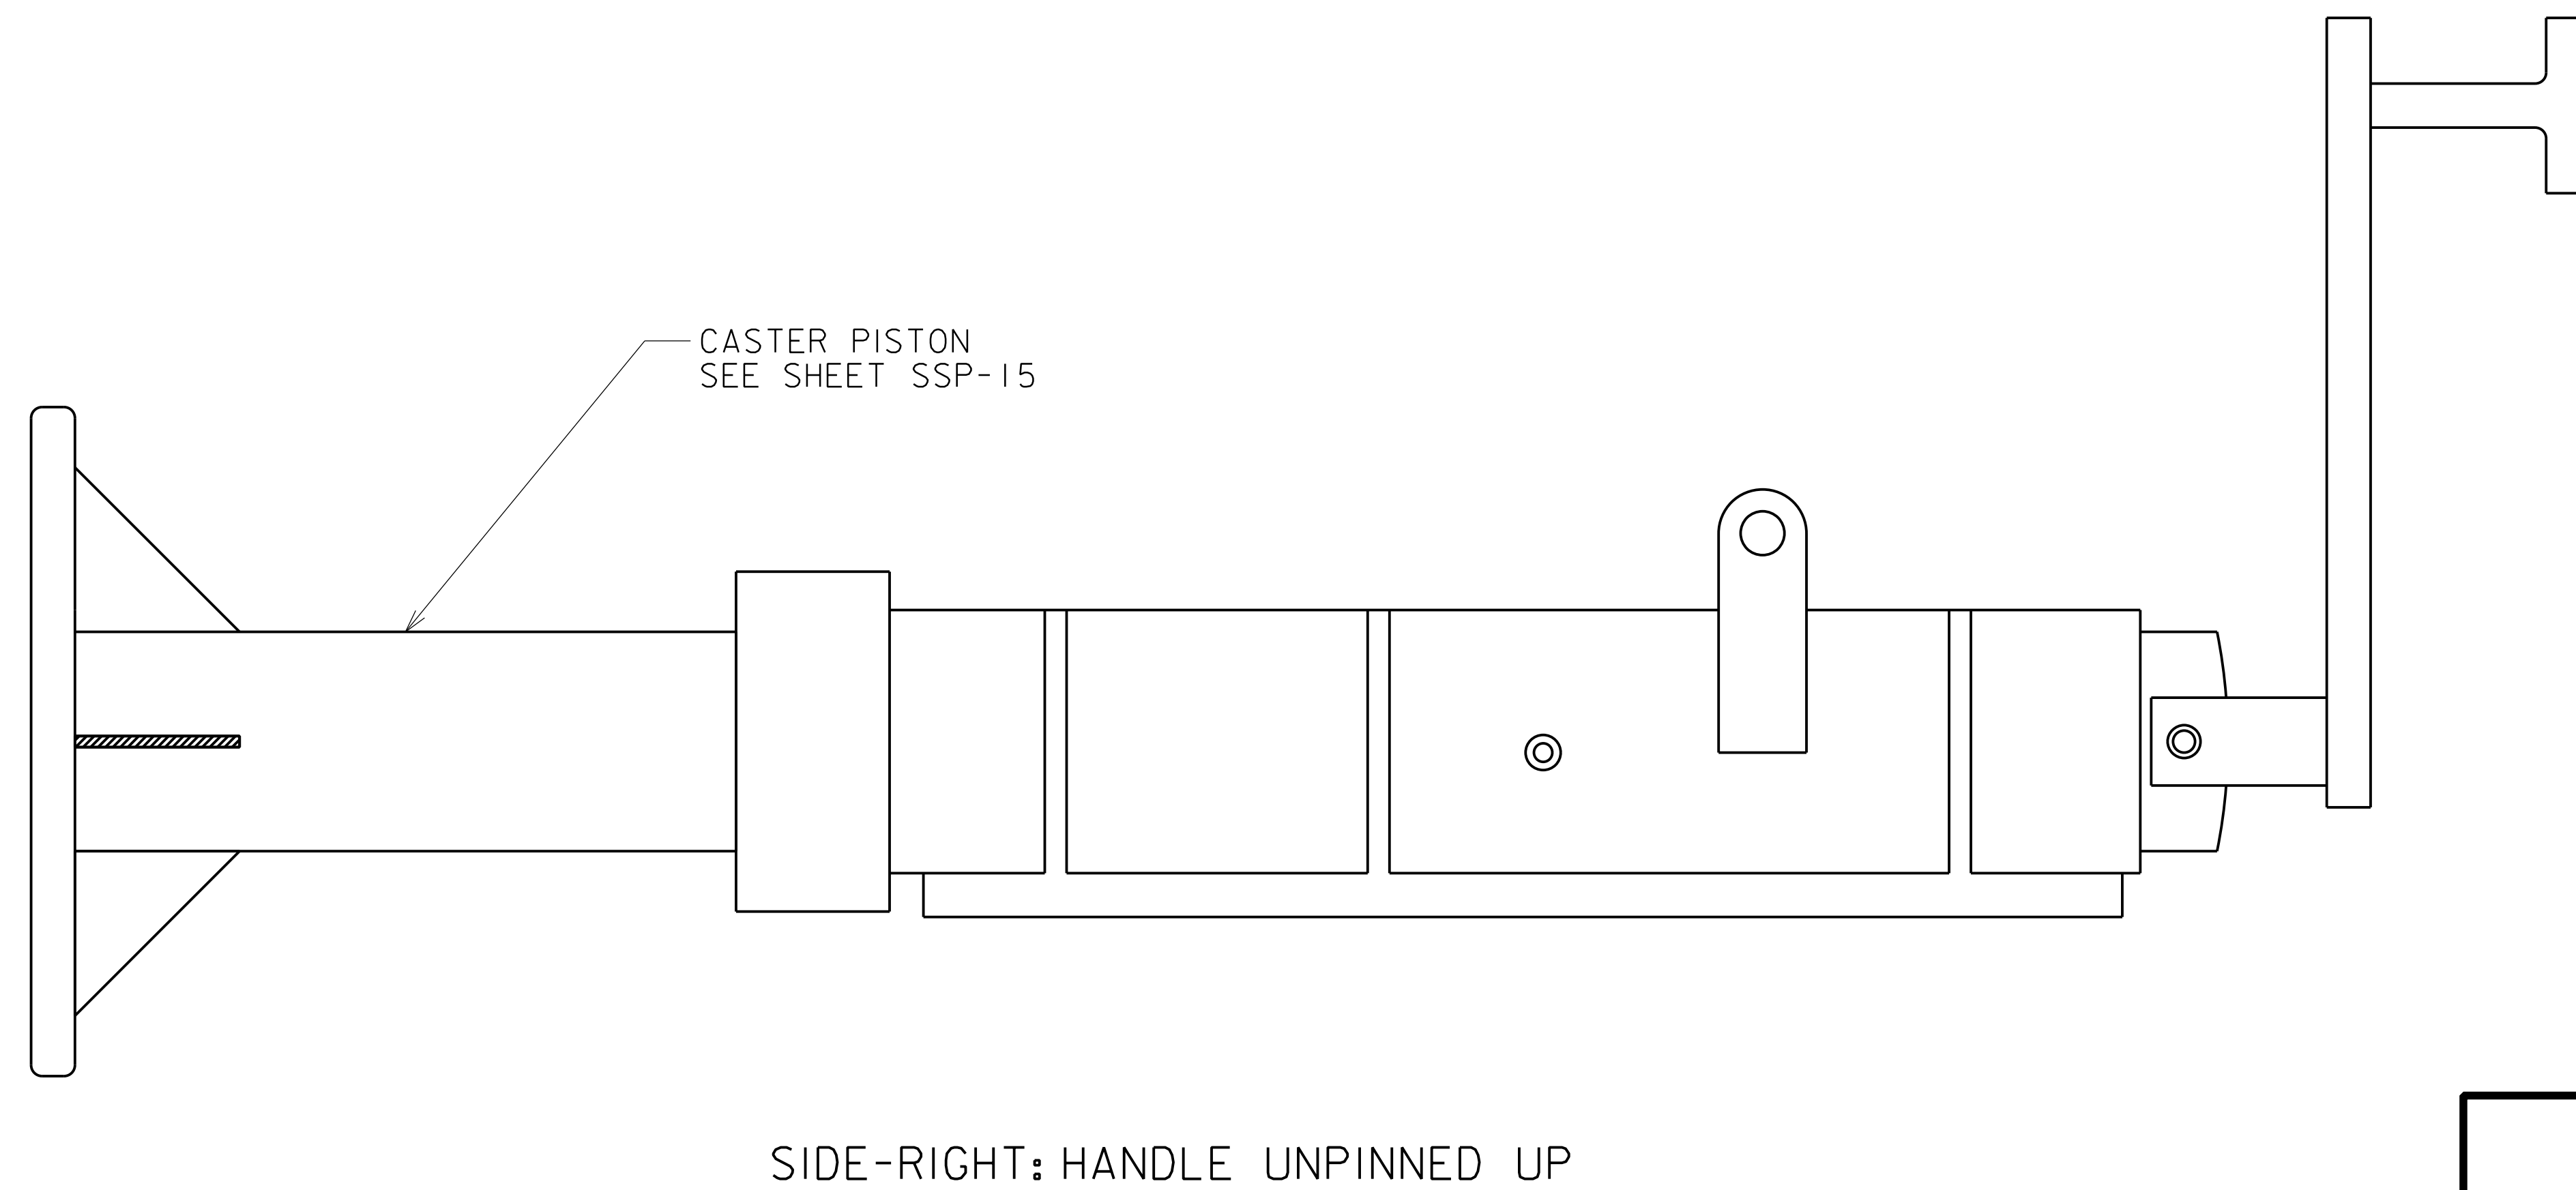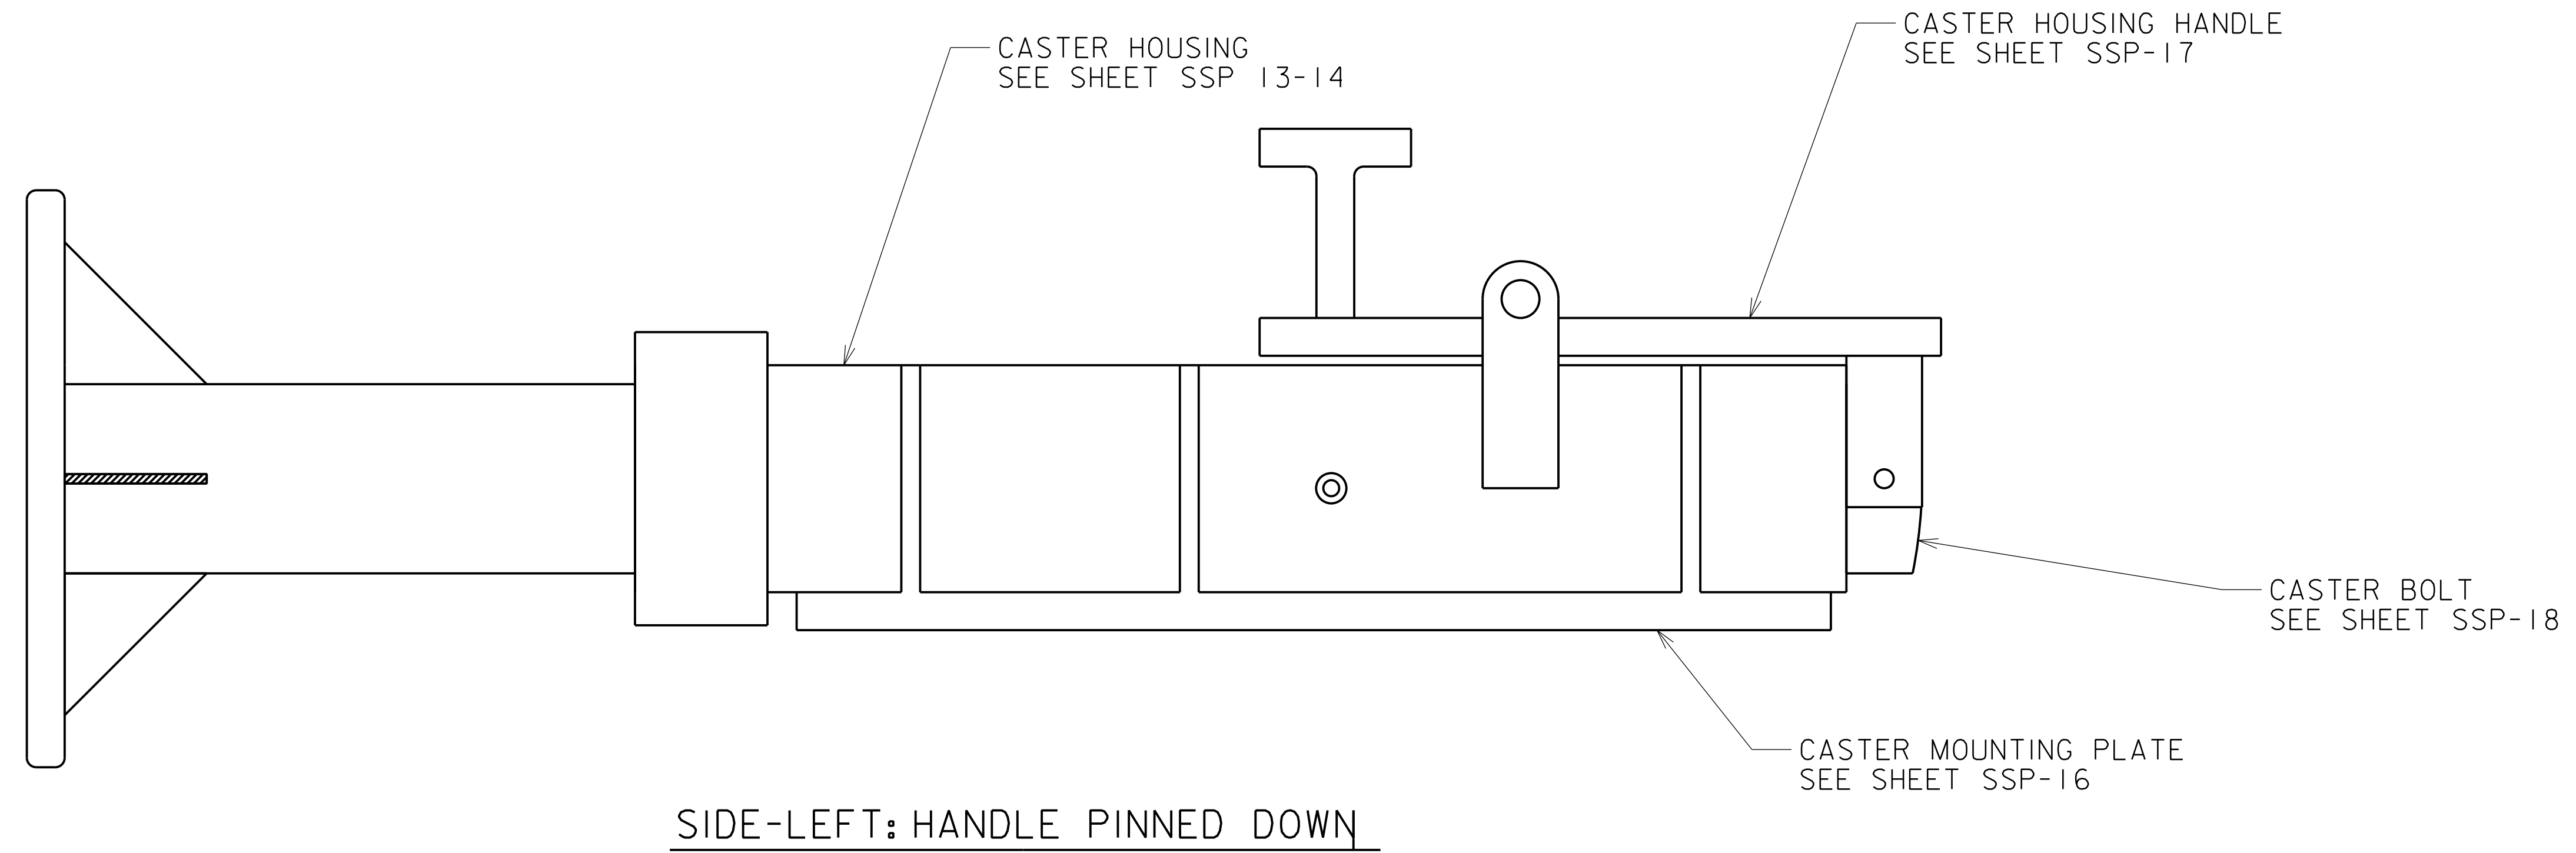

NEW JERSEY TURNPIKE AUTHORITY
MAINTENANCE DEPARTMENT
STANDARD SNOW PLOW DETAILS

FULL CASTER ASSEMBLY


OFFICE OF THE DIRECTOR OF MAINTENANCE
WOODBIDGE, NEW JERSEY

DRAWING

SSP-12


PROCUREMENT NO.:

PRICE LINES:

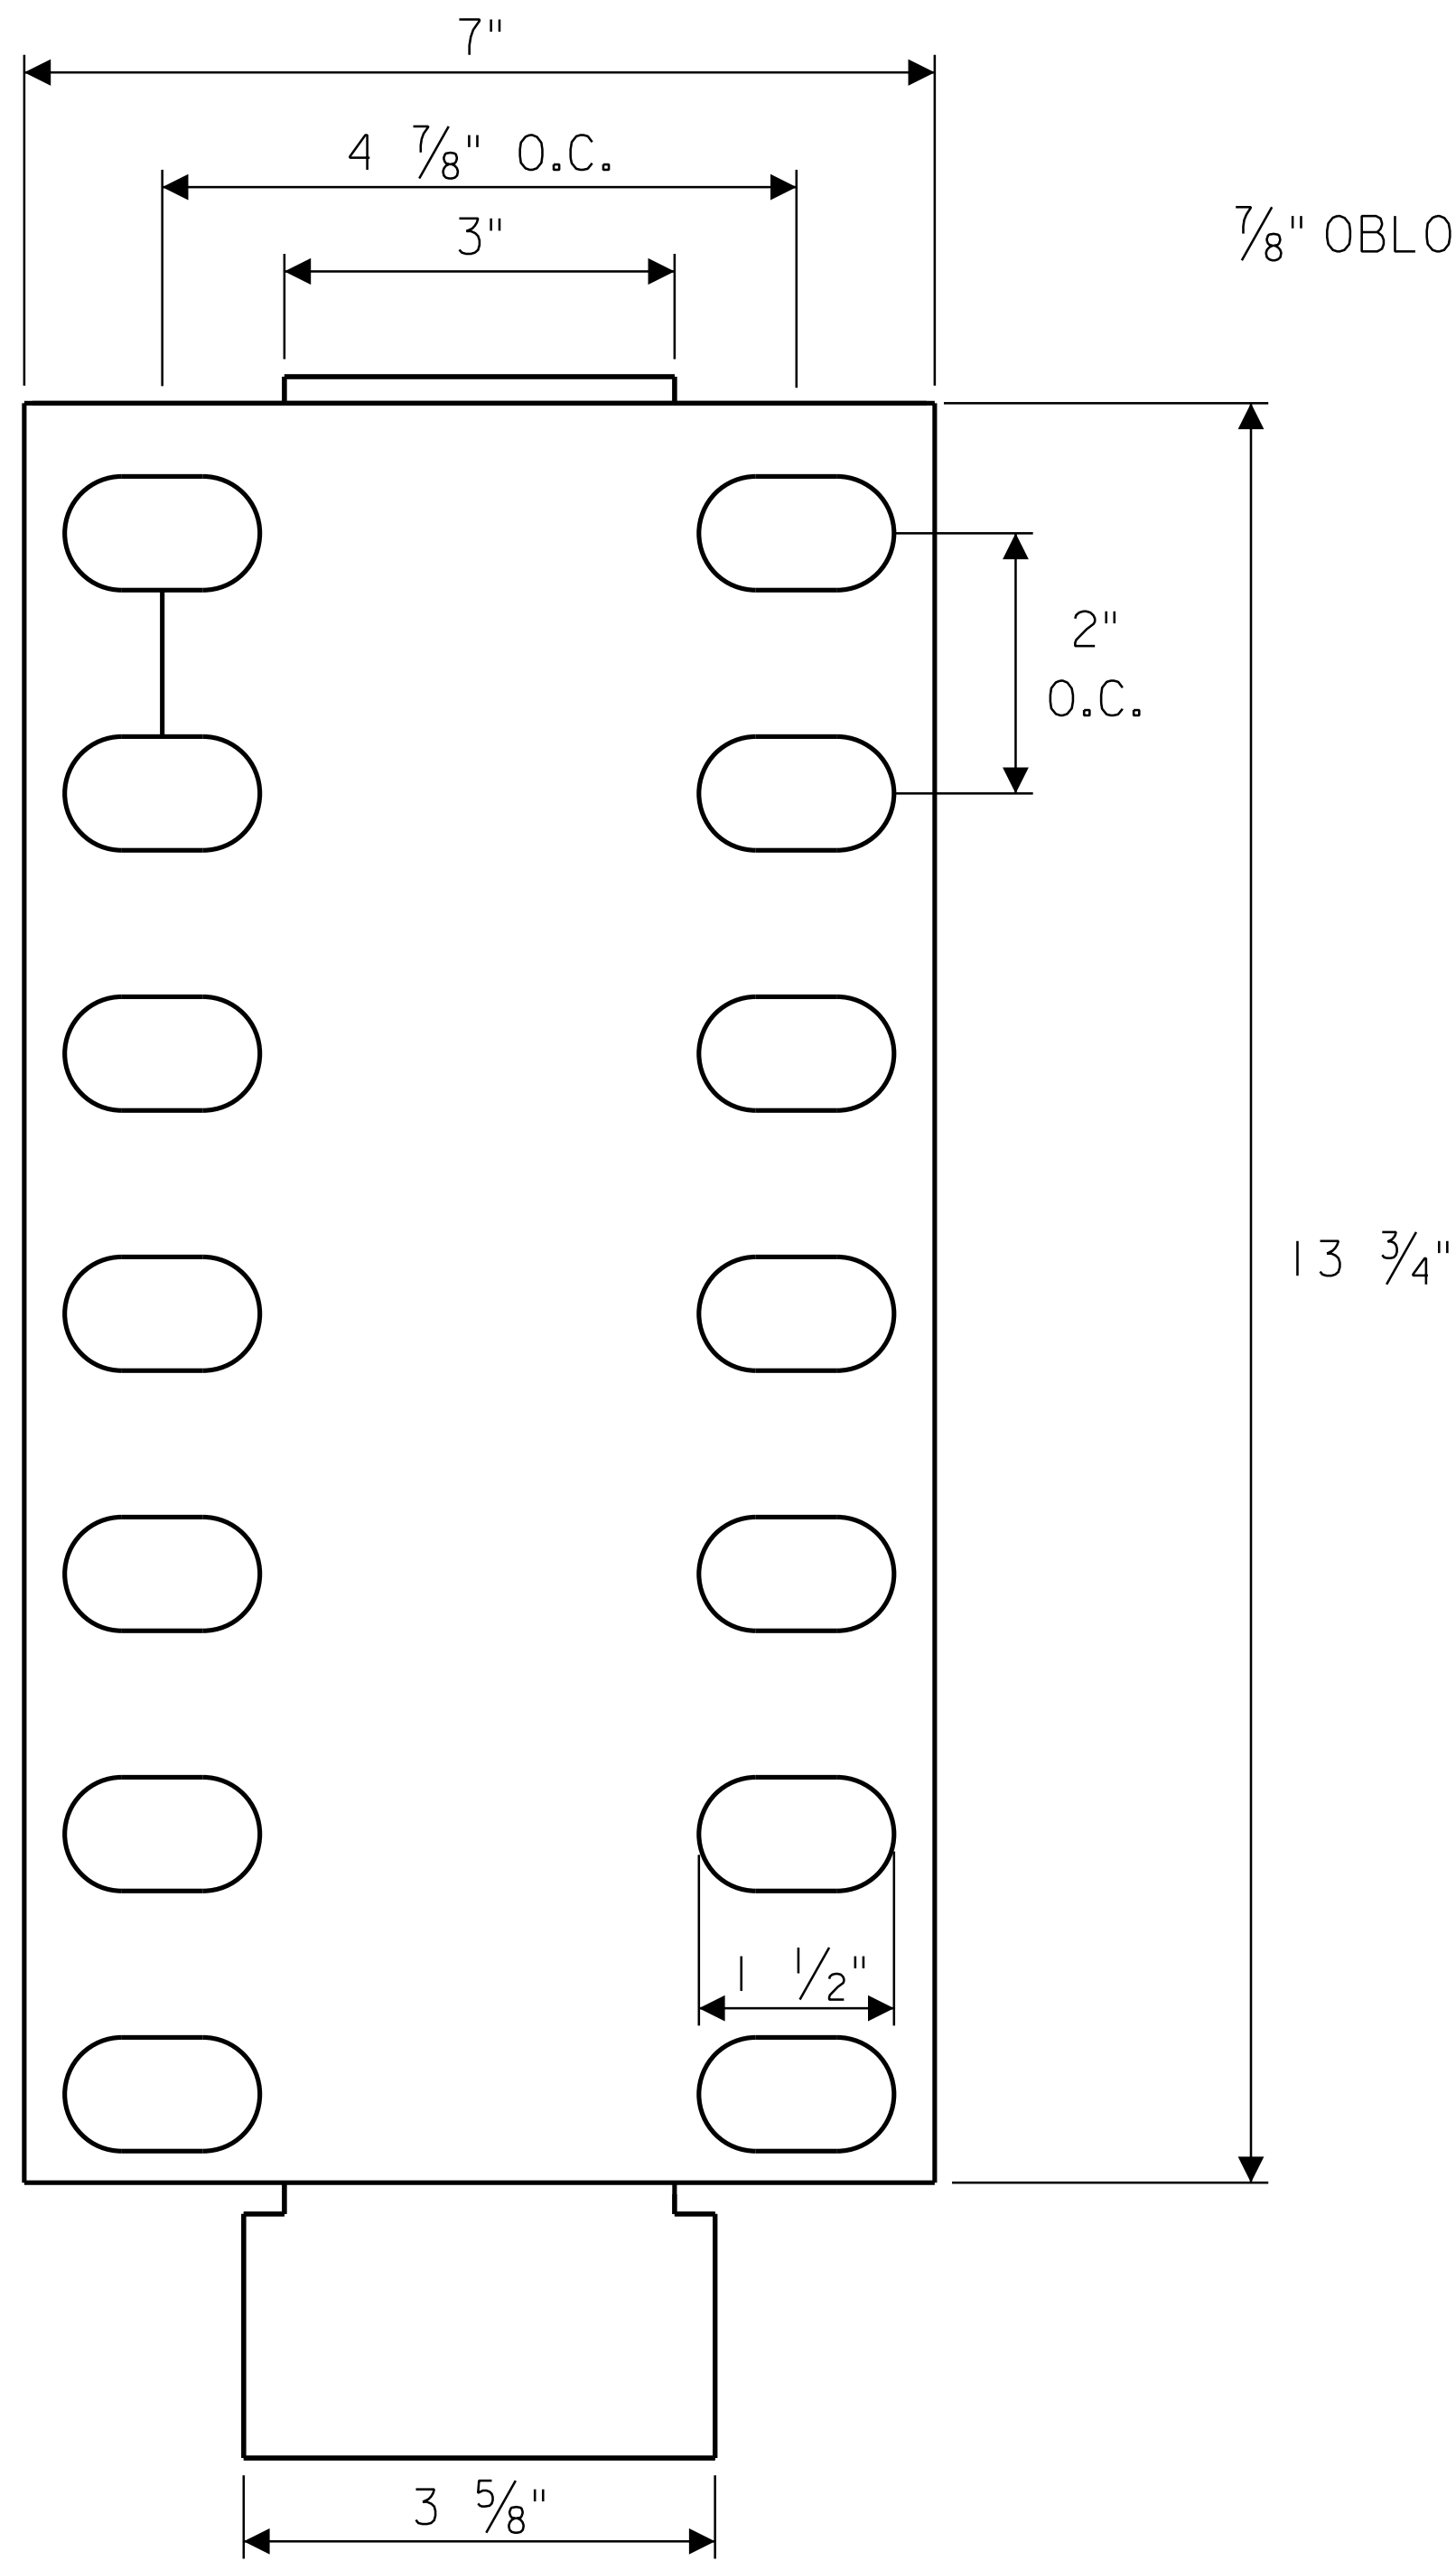

FRONT


$\frac{7}{8}$ " OBLONG BOLT HOLE (TYP.)

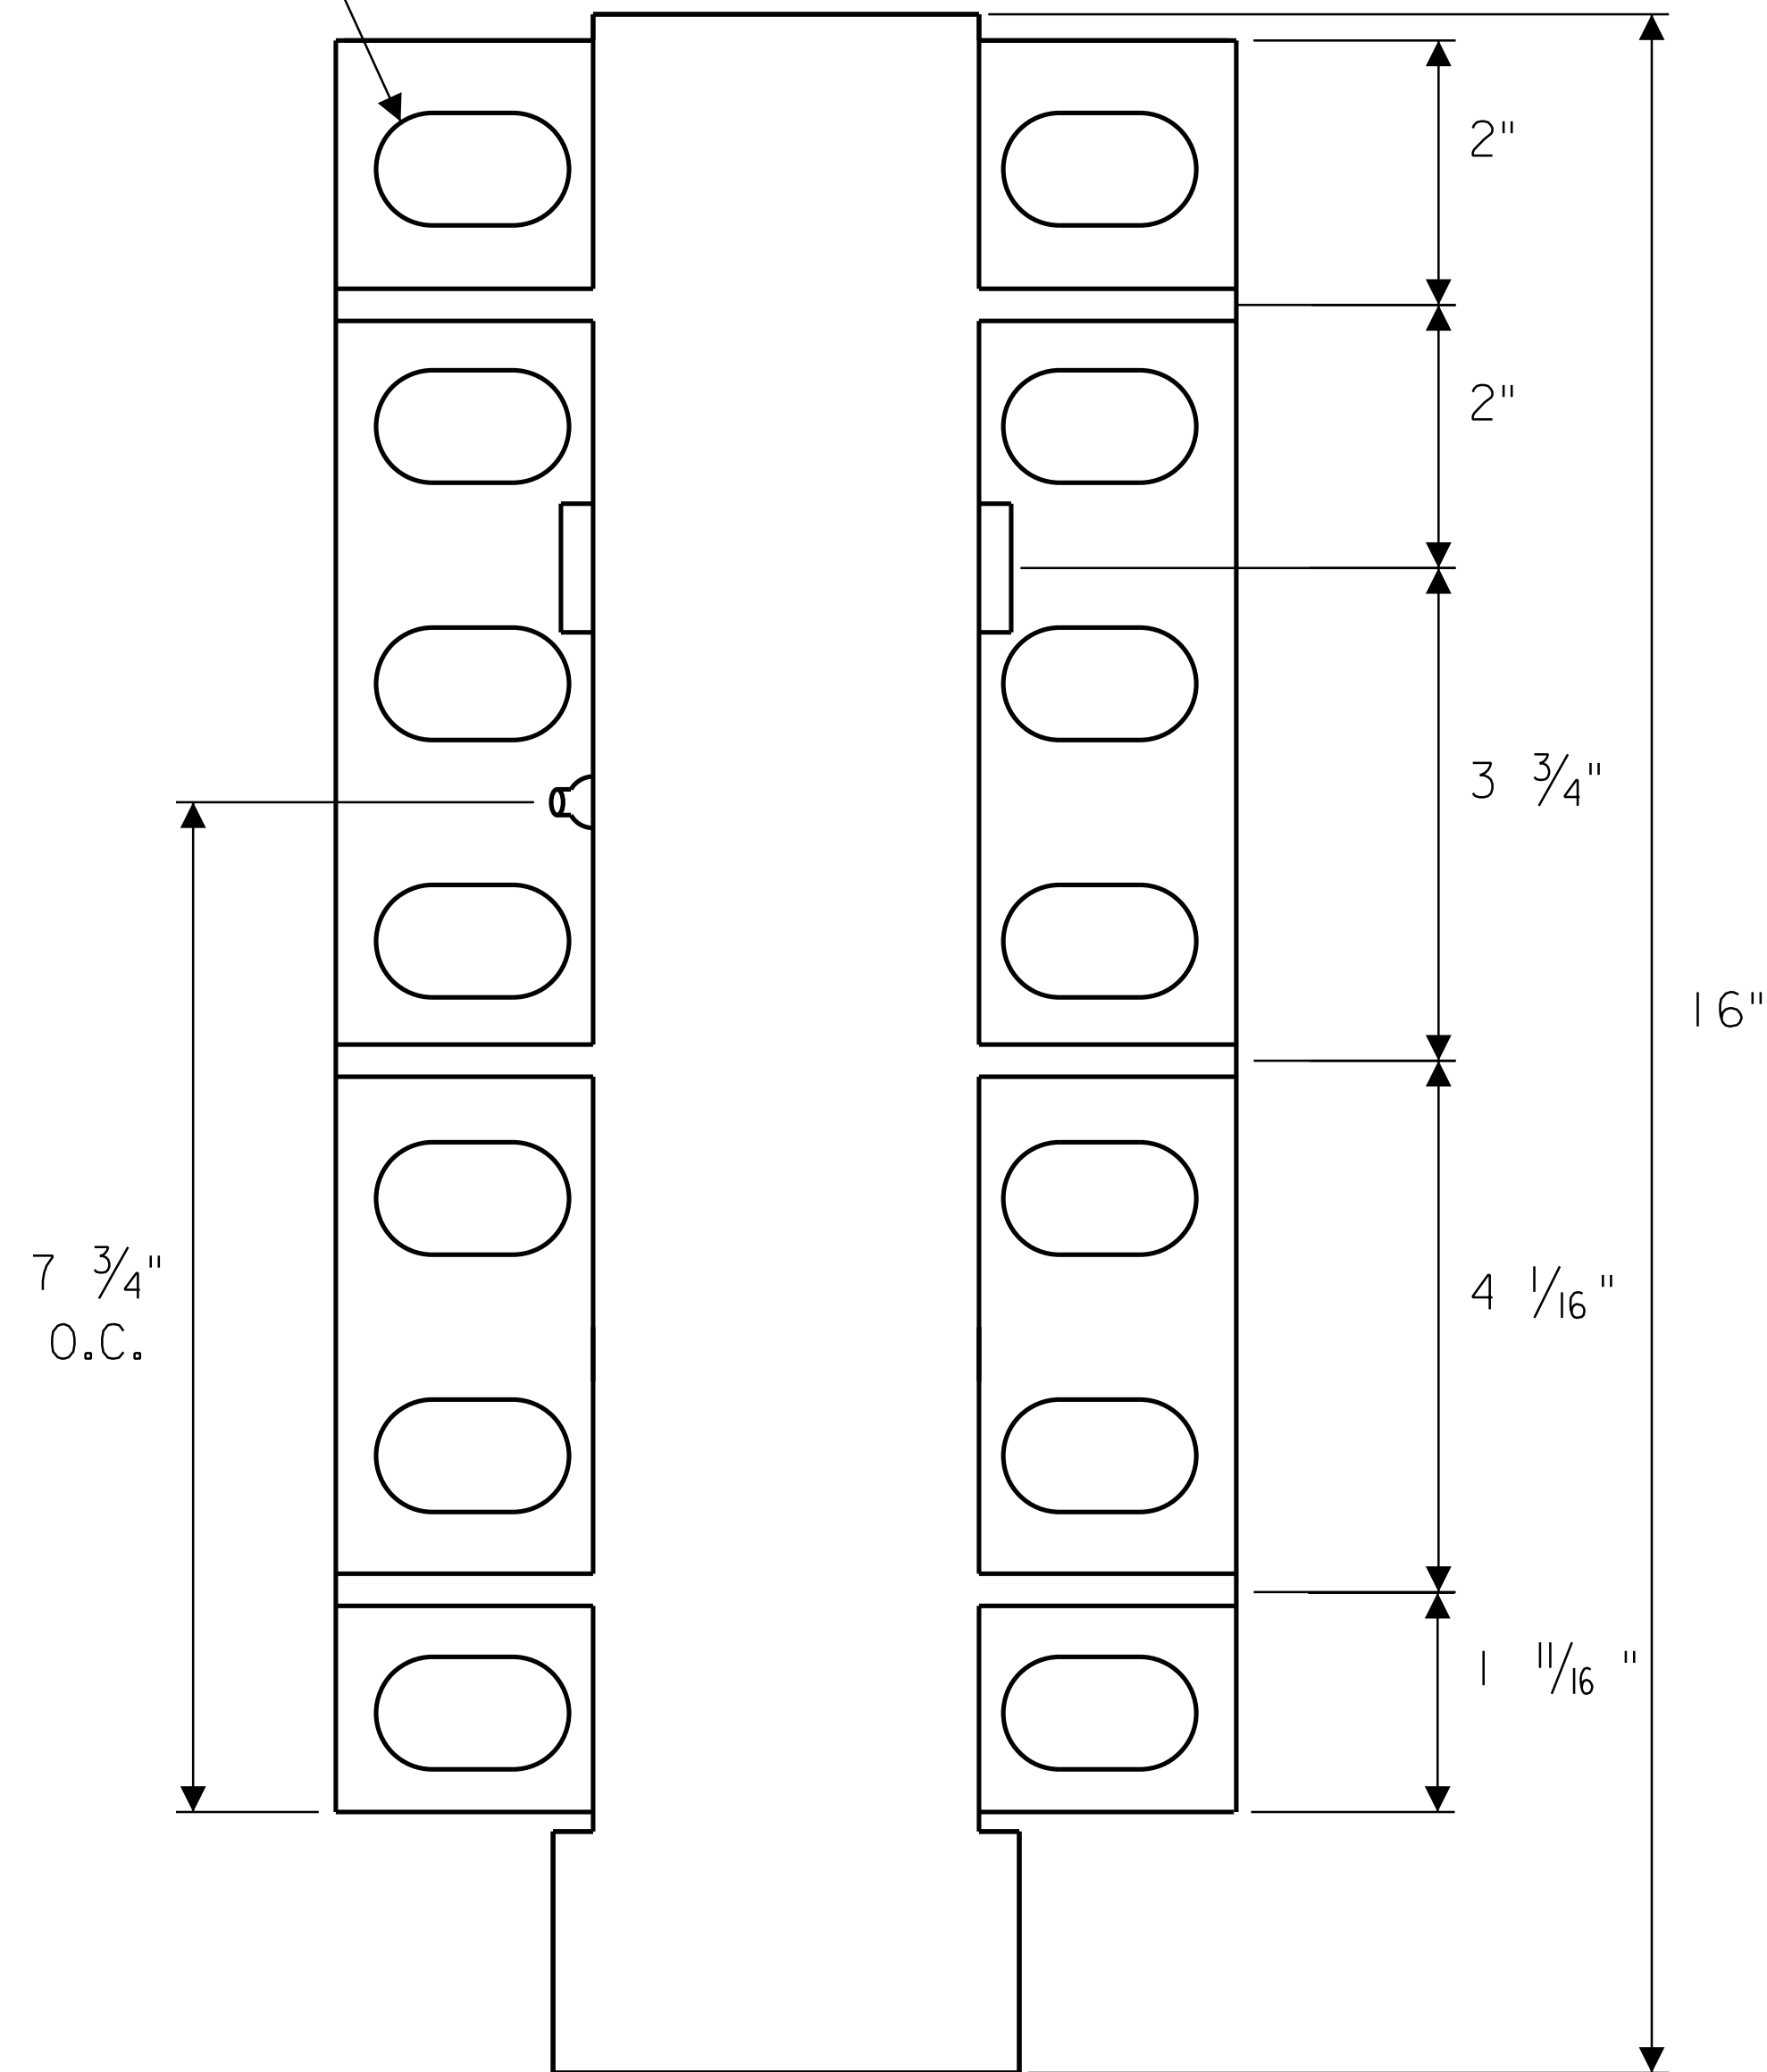


REAR

NOTE:

- FOR SIDE VIEW OF CASTER HOUSING, SEE SSP-14.

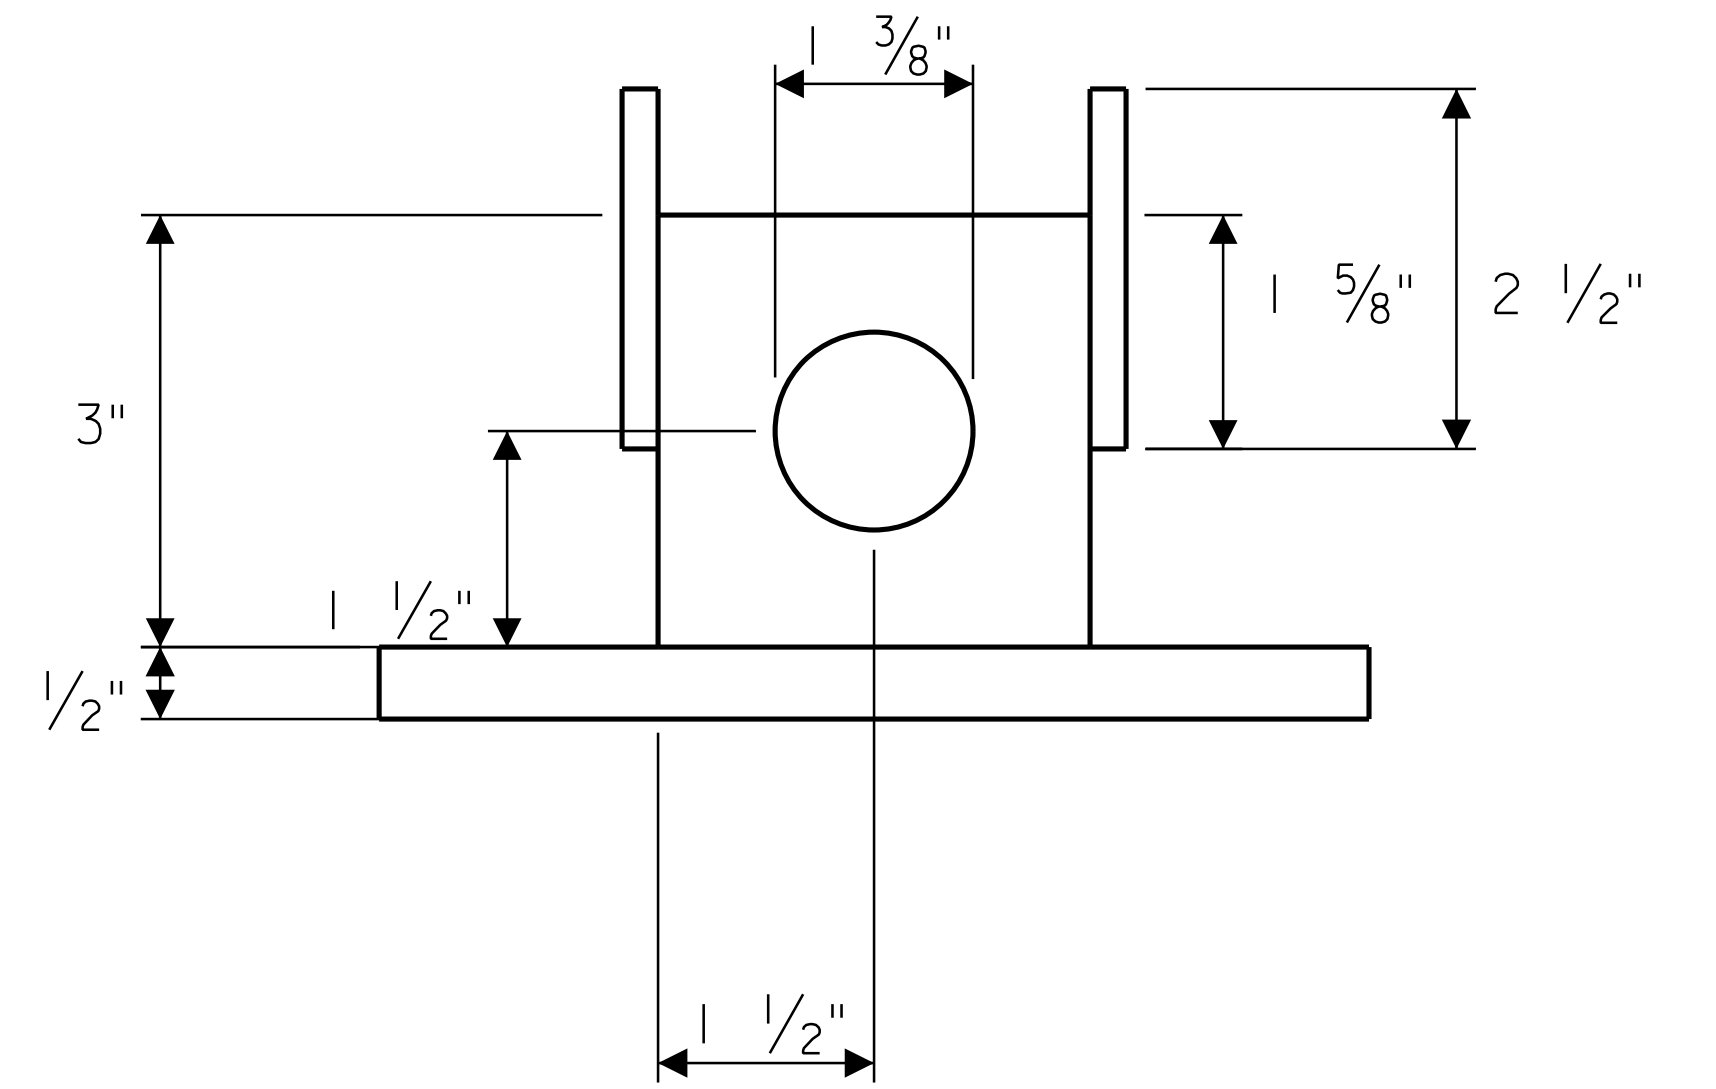

TOP

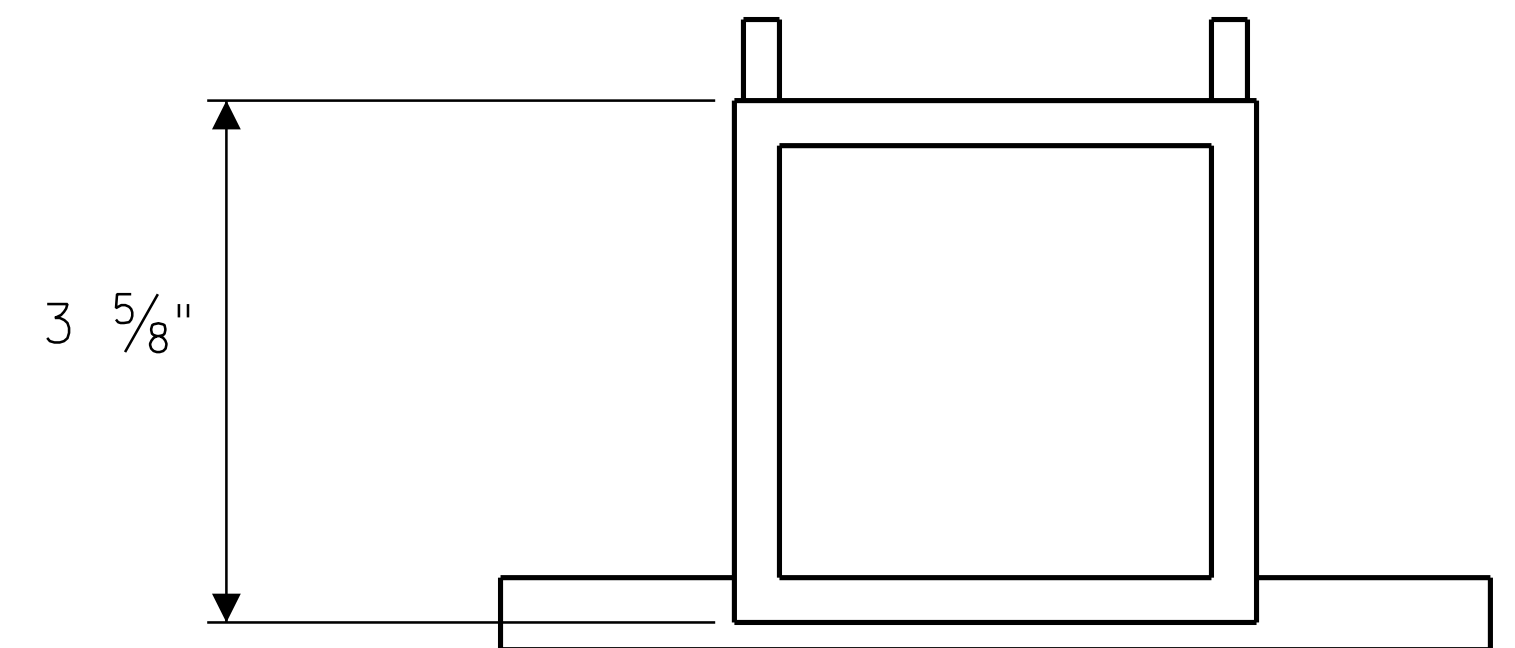

BOTTOM

NEW JERSEY TURNPIKE AUTHORITY
MAINTENANCE DEPARTMENT
STANDARD SNOW PLOW DETAILS

CASTER HOUSING


OFFICE OF THE DIRECTOR OF MAINTENANCE
WOODBRIIDGE, NEW JERSEY

DRAWING


SSP-13

PROCUREMENT NO.:

PRICE LINES:

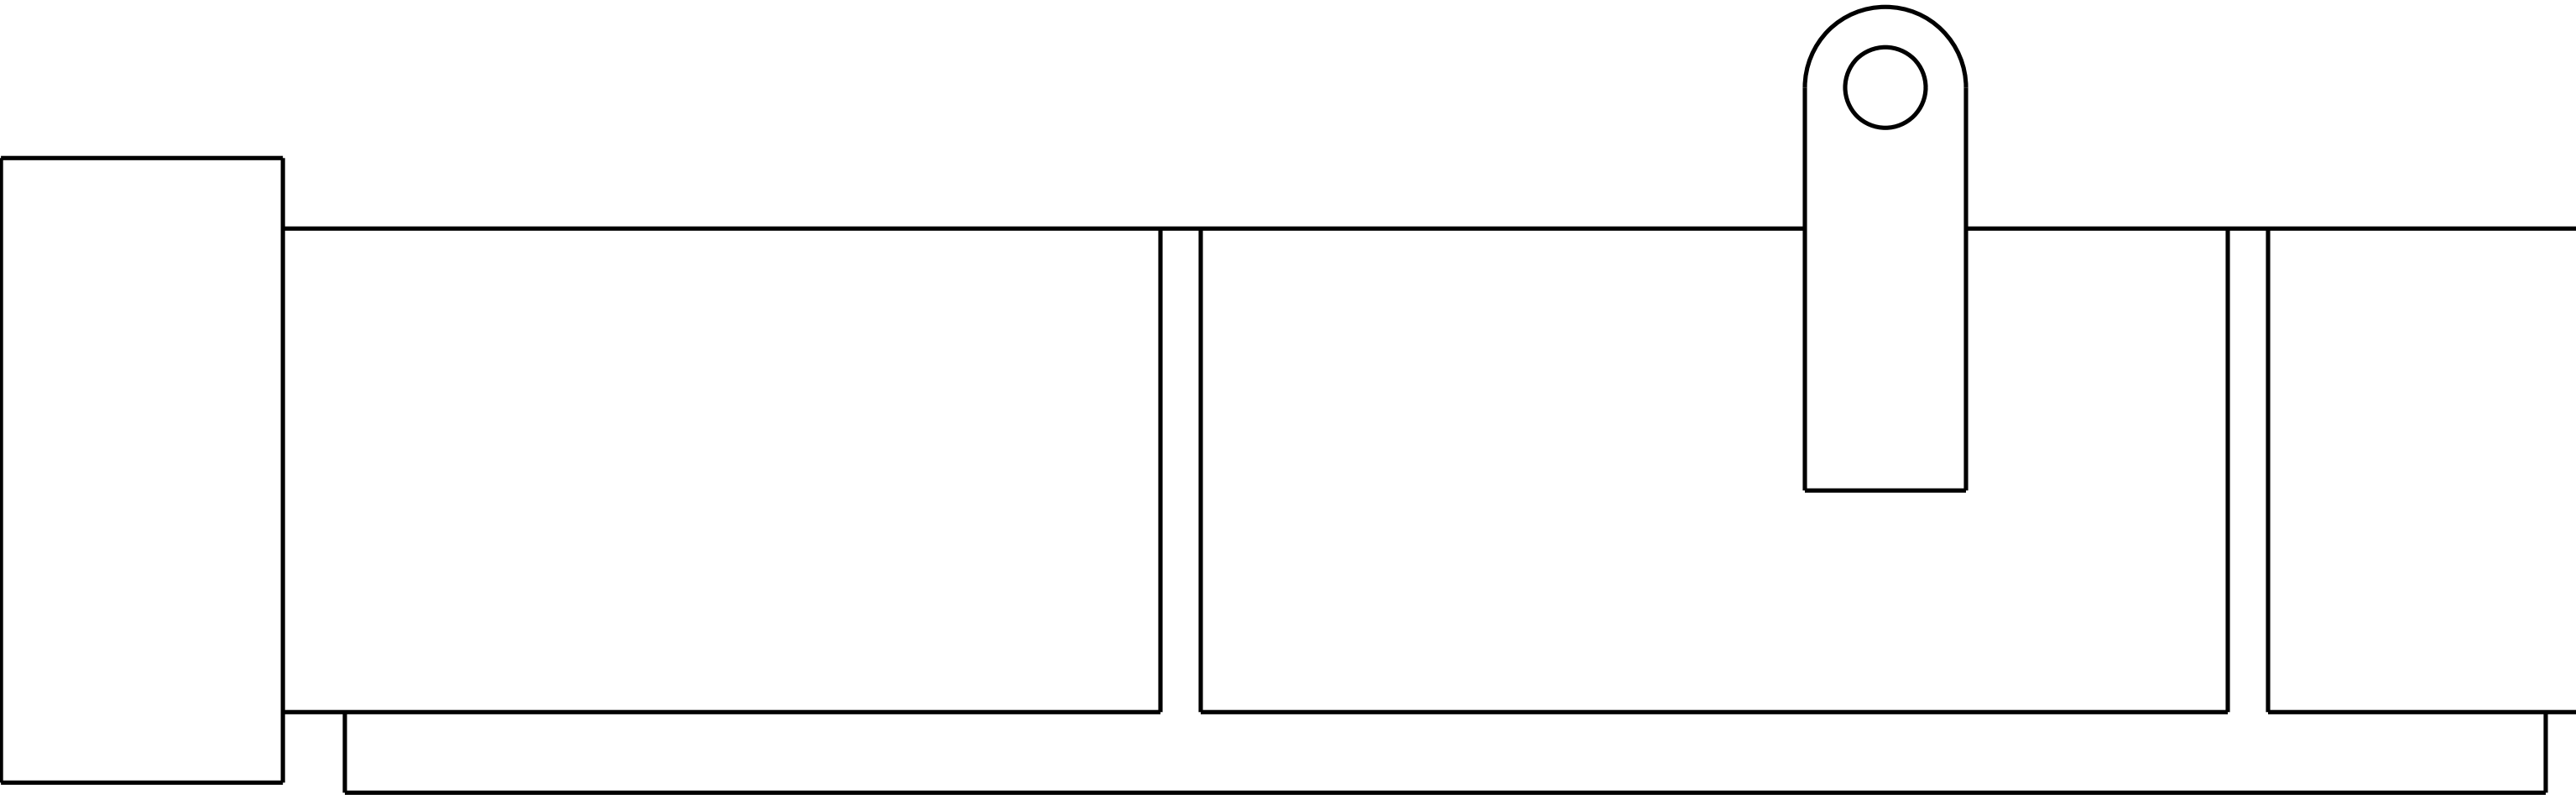

SIDE - LEFT

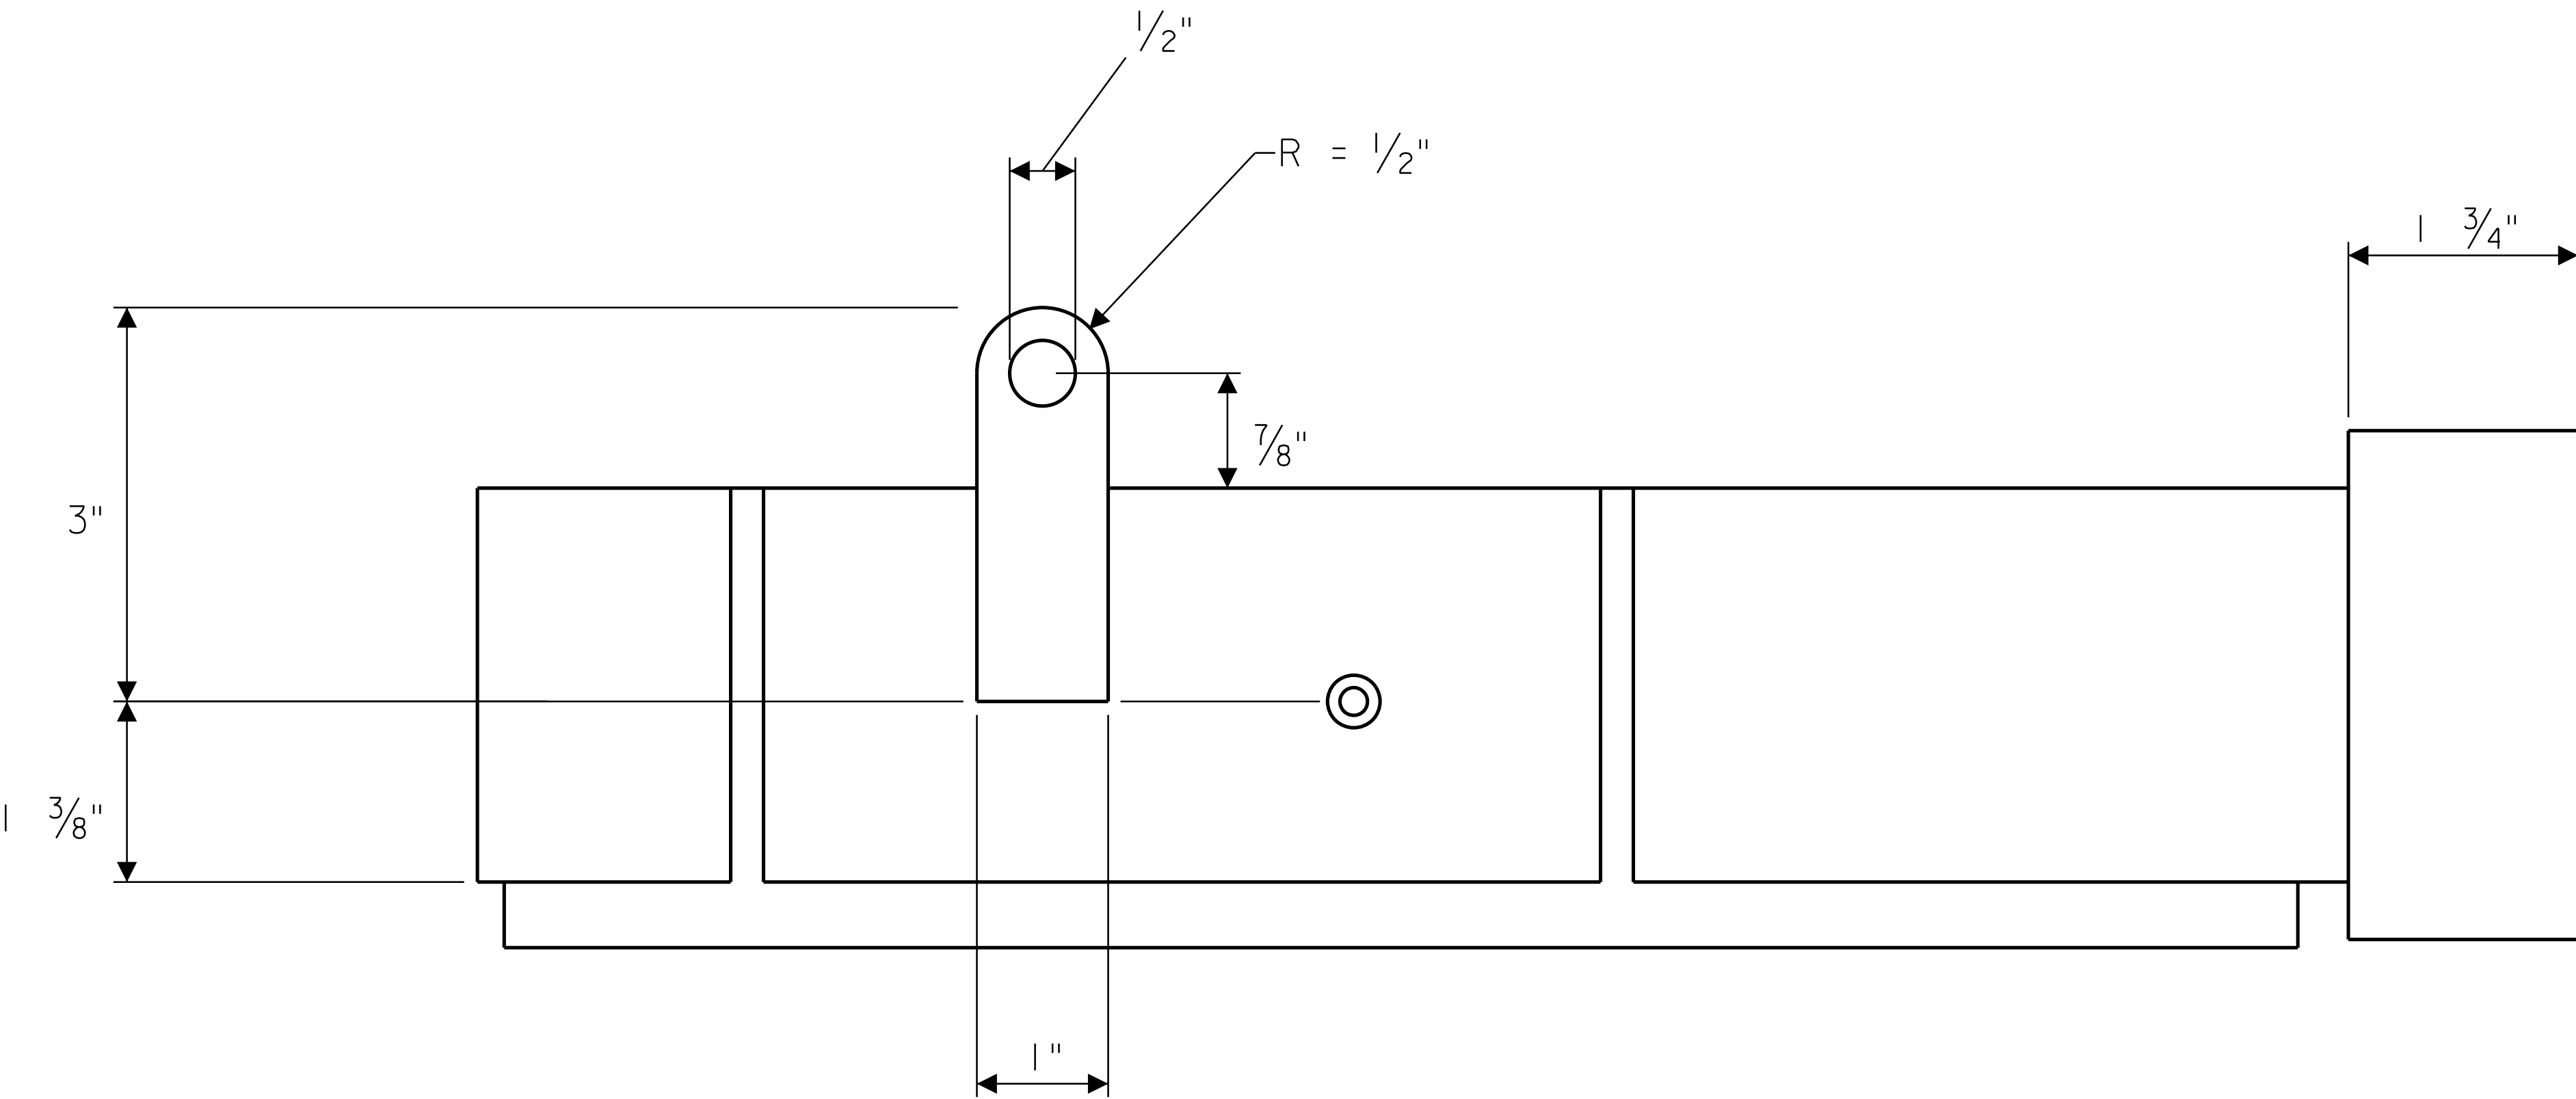

SIDE - RIGHT

NEW JERSEY TURNPIKE AUTHORITY
MAINTENANCE DEPARTMENT
STANDARD SNOW PLOW DETAILS

CASTER HOUSING - SIDE VIEWS


OFFICE OF THE DIRECTOR OF MAINTENANCE
WOODBIDGE, NEW JERSEY

DRAWING


SSP-14

PROCUREMENT NO.:


PRICE LINES:

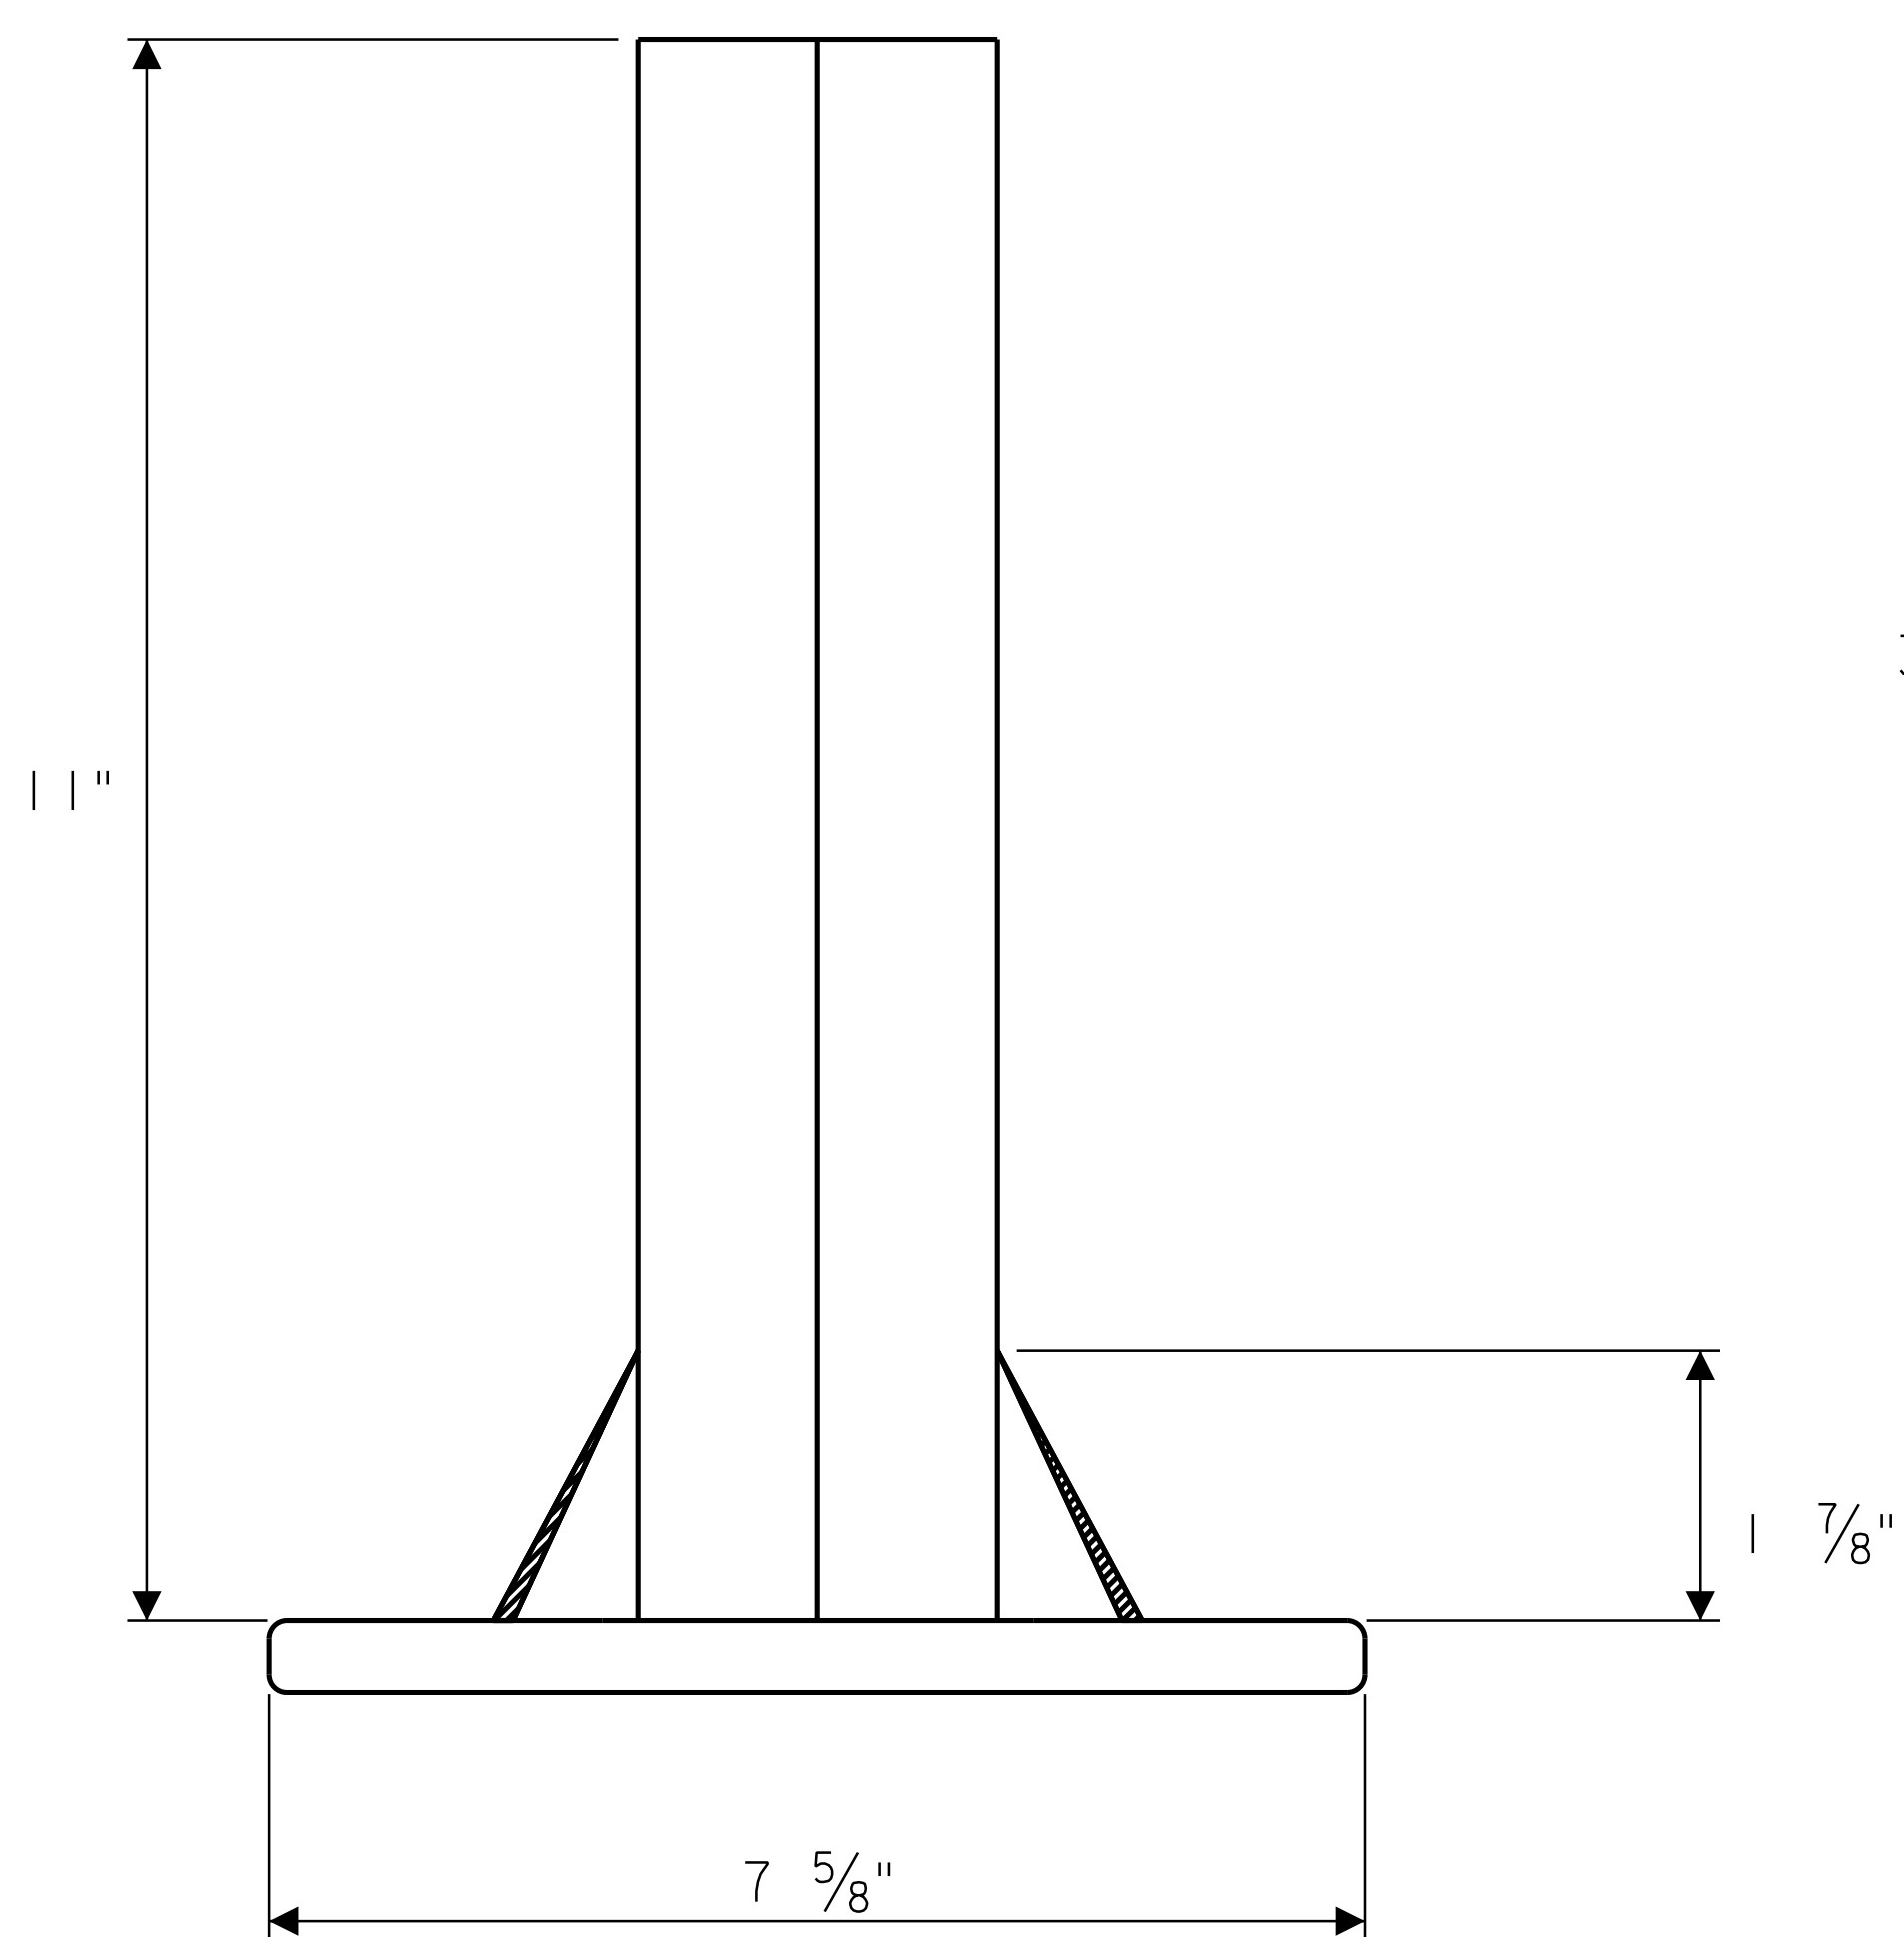

SIDE

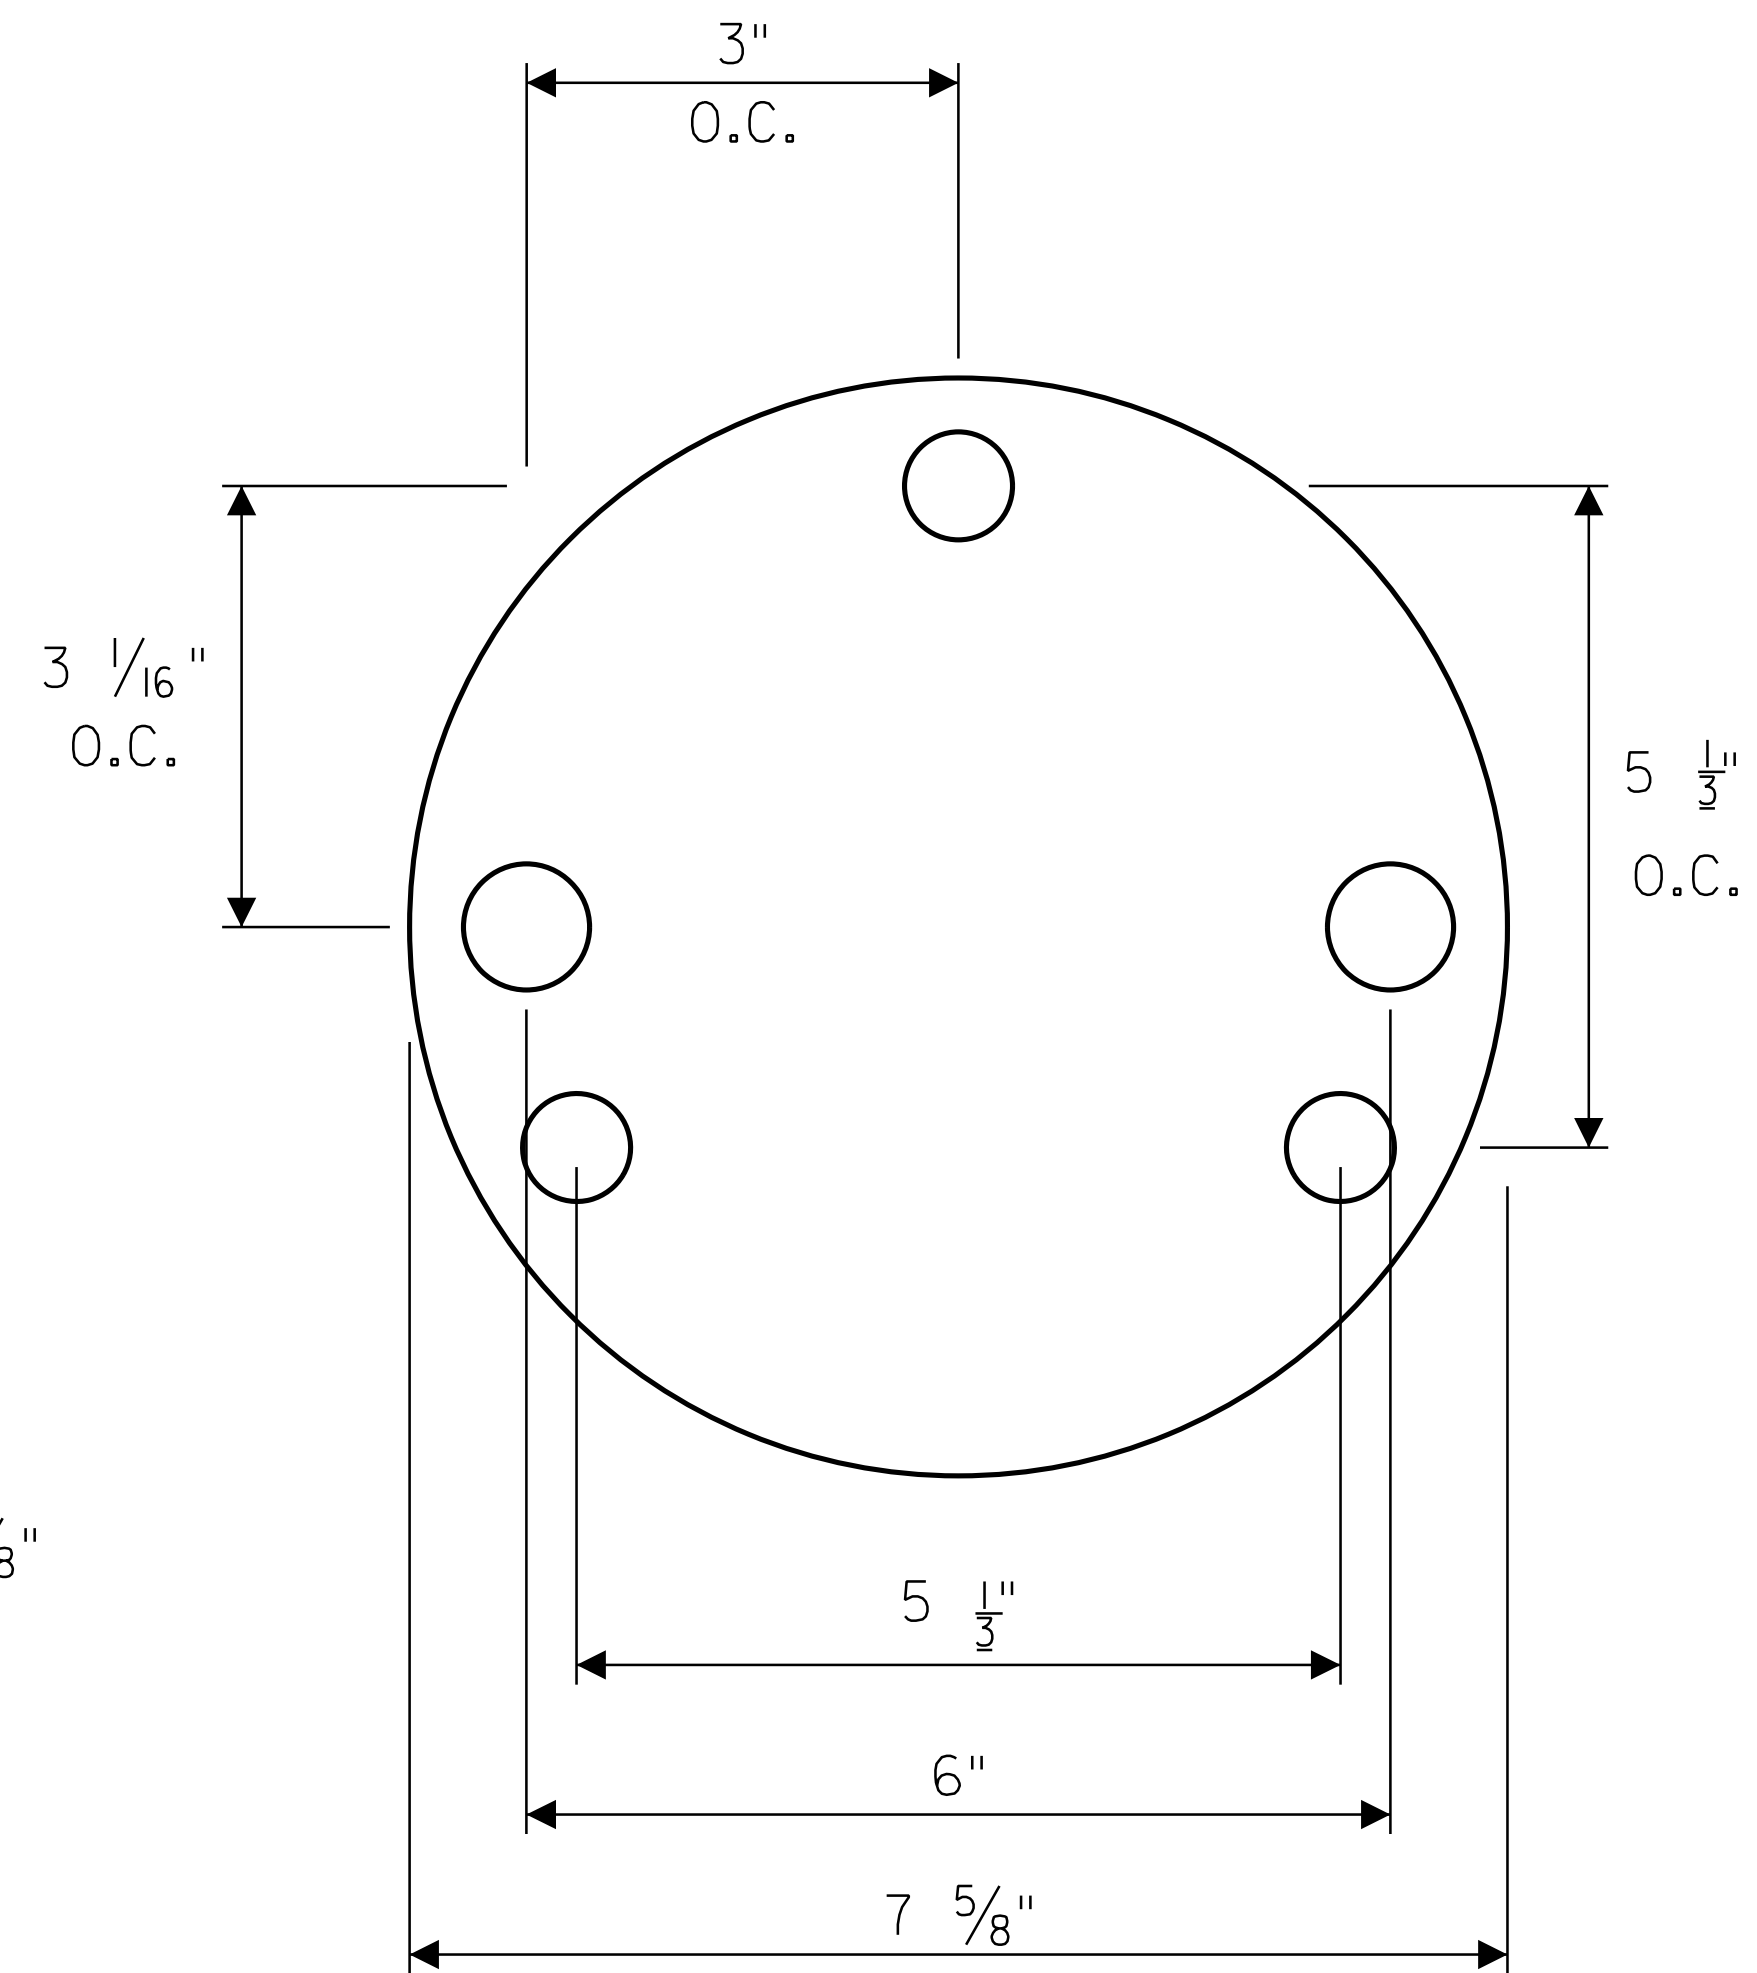

BOTTOM

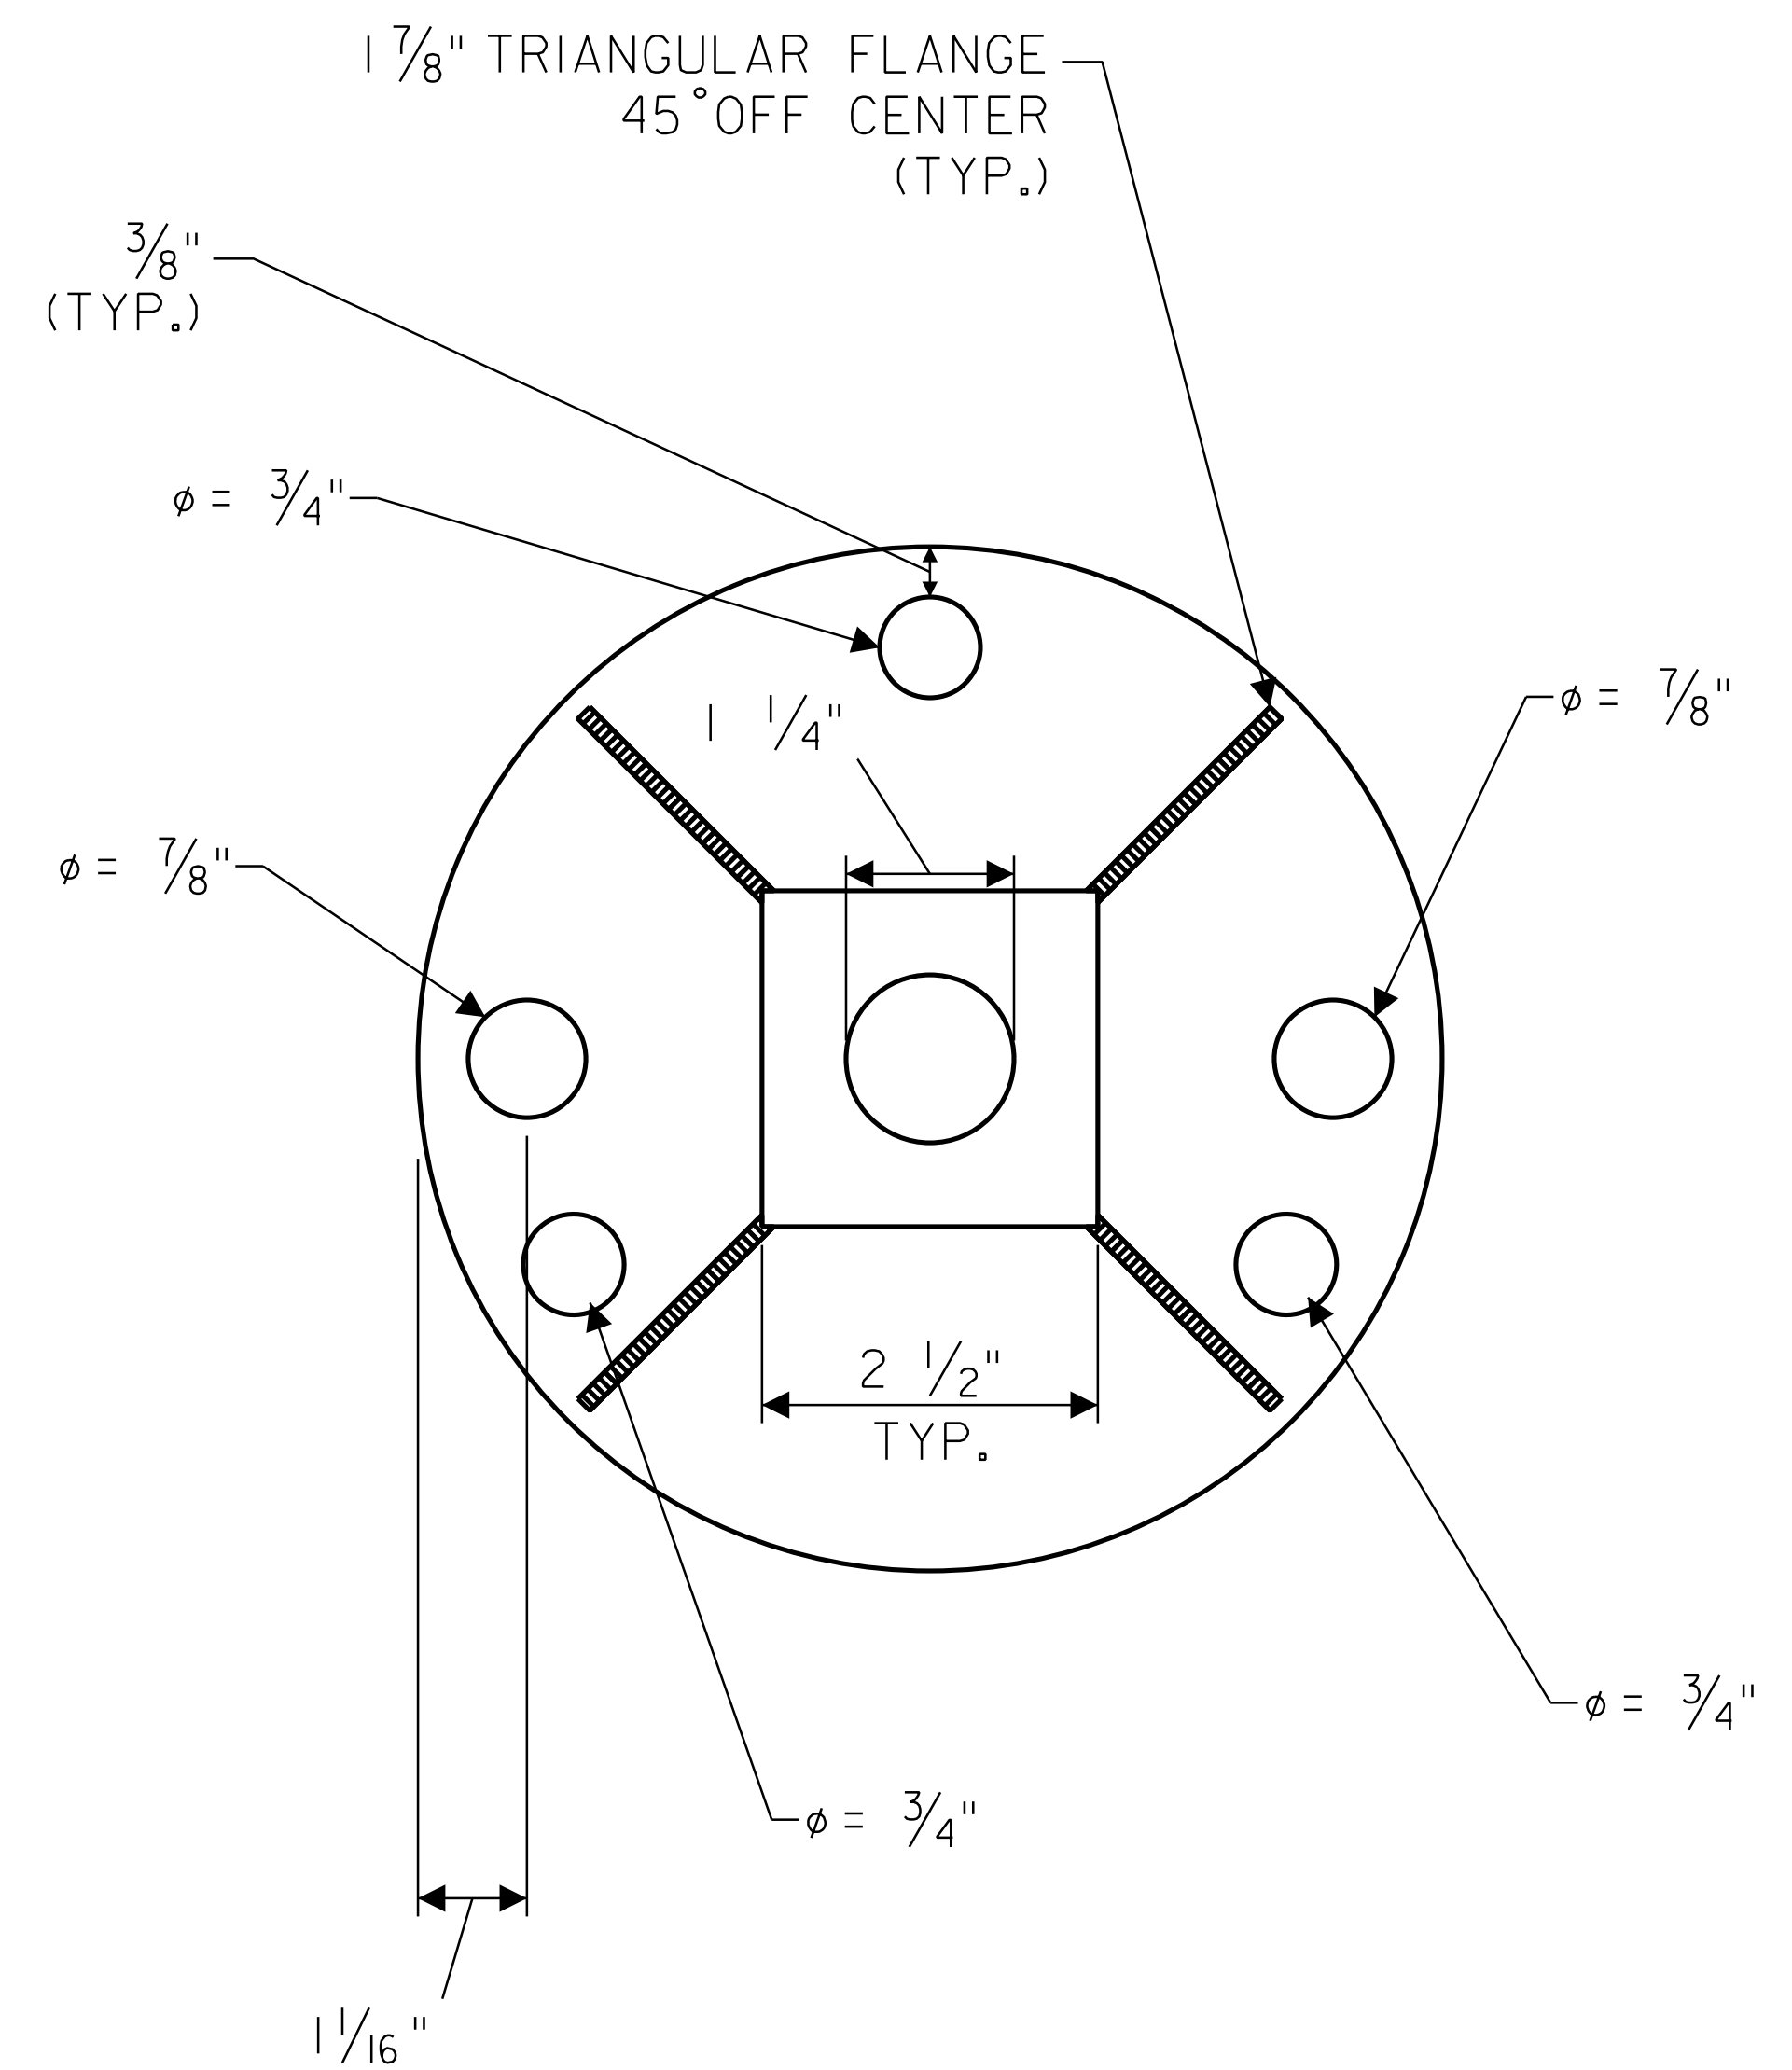

TOP

NOTE:

1. 3/8" EDGE DISTANCE IS TYPICAL FOR ALL BOLT HOLES

NEW JERSEY TURNPIKE AUTHORITY
MAINTENANCE DEPARTMENT
STANDARD SNOW PLOW DETAILS

CASTER PISTON


OFFICE OF THE DIRECTOR OF MAINTENANCE
WOODBIDGE, NEW JERSEY

DRAWING

SSP-15

PROCUREMENT NO.:

PRICE LINES:

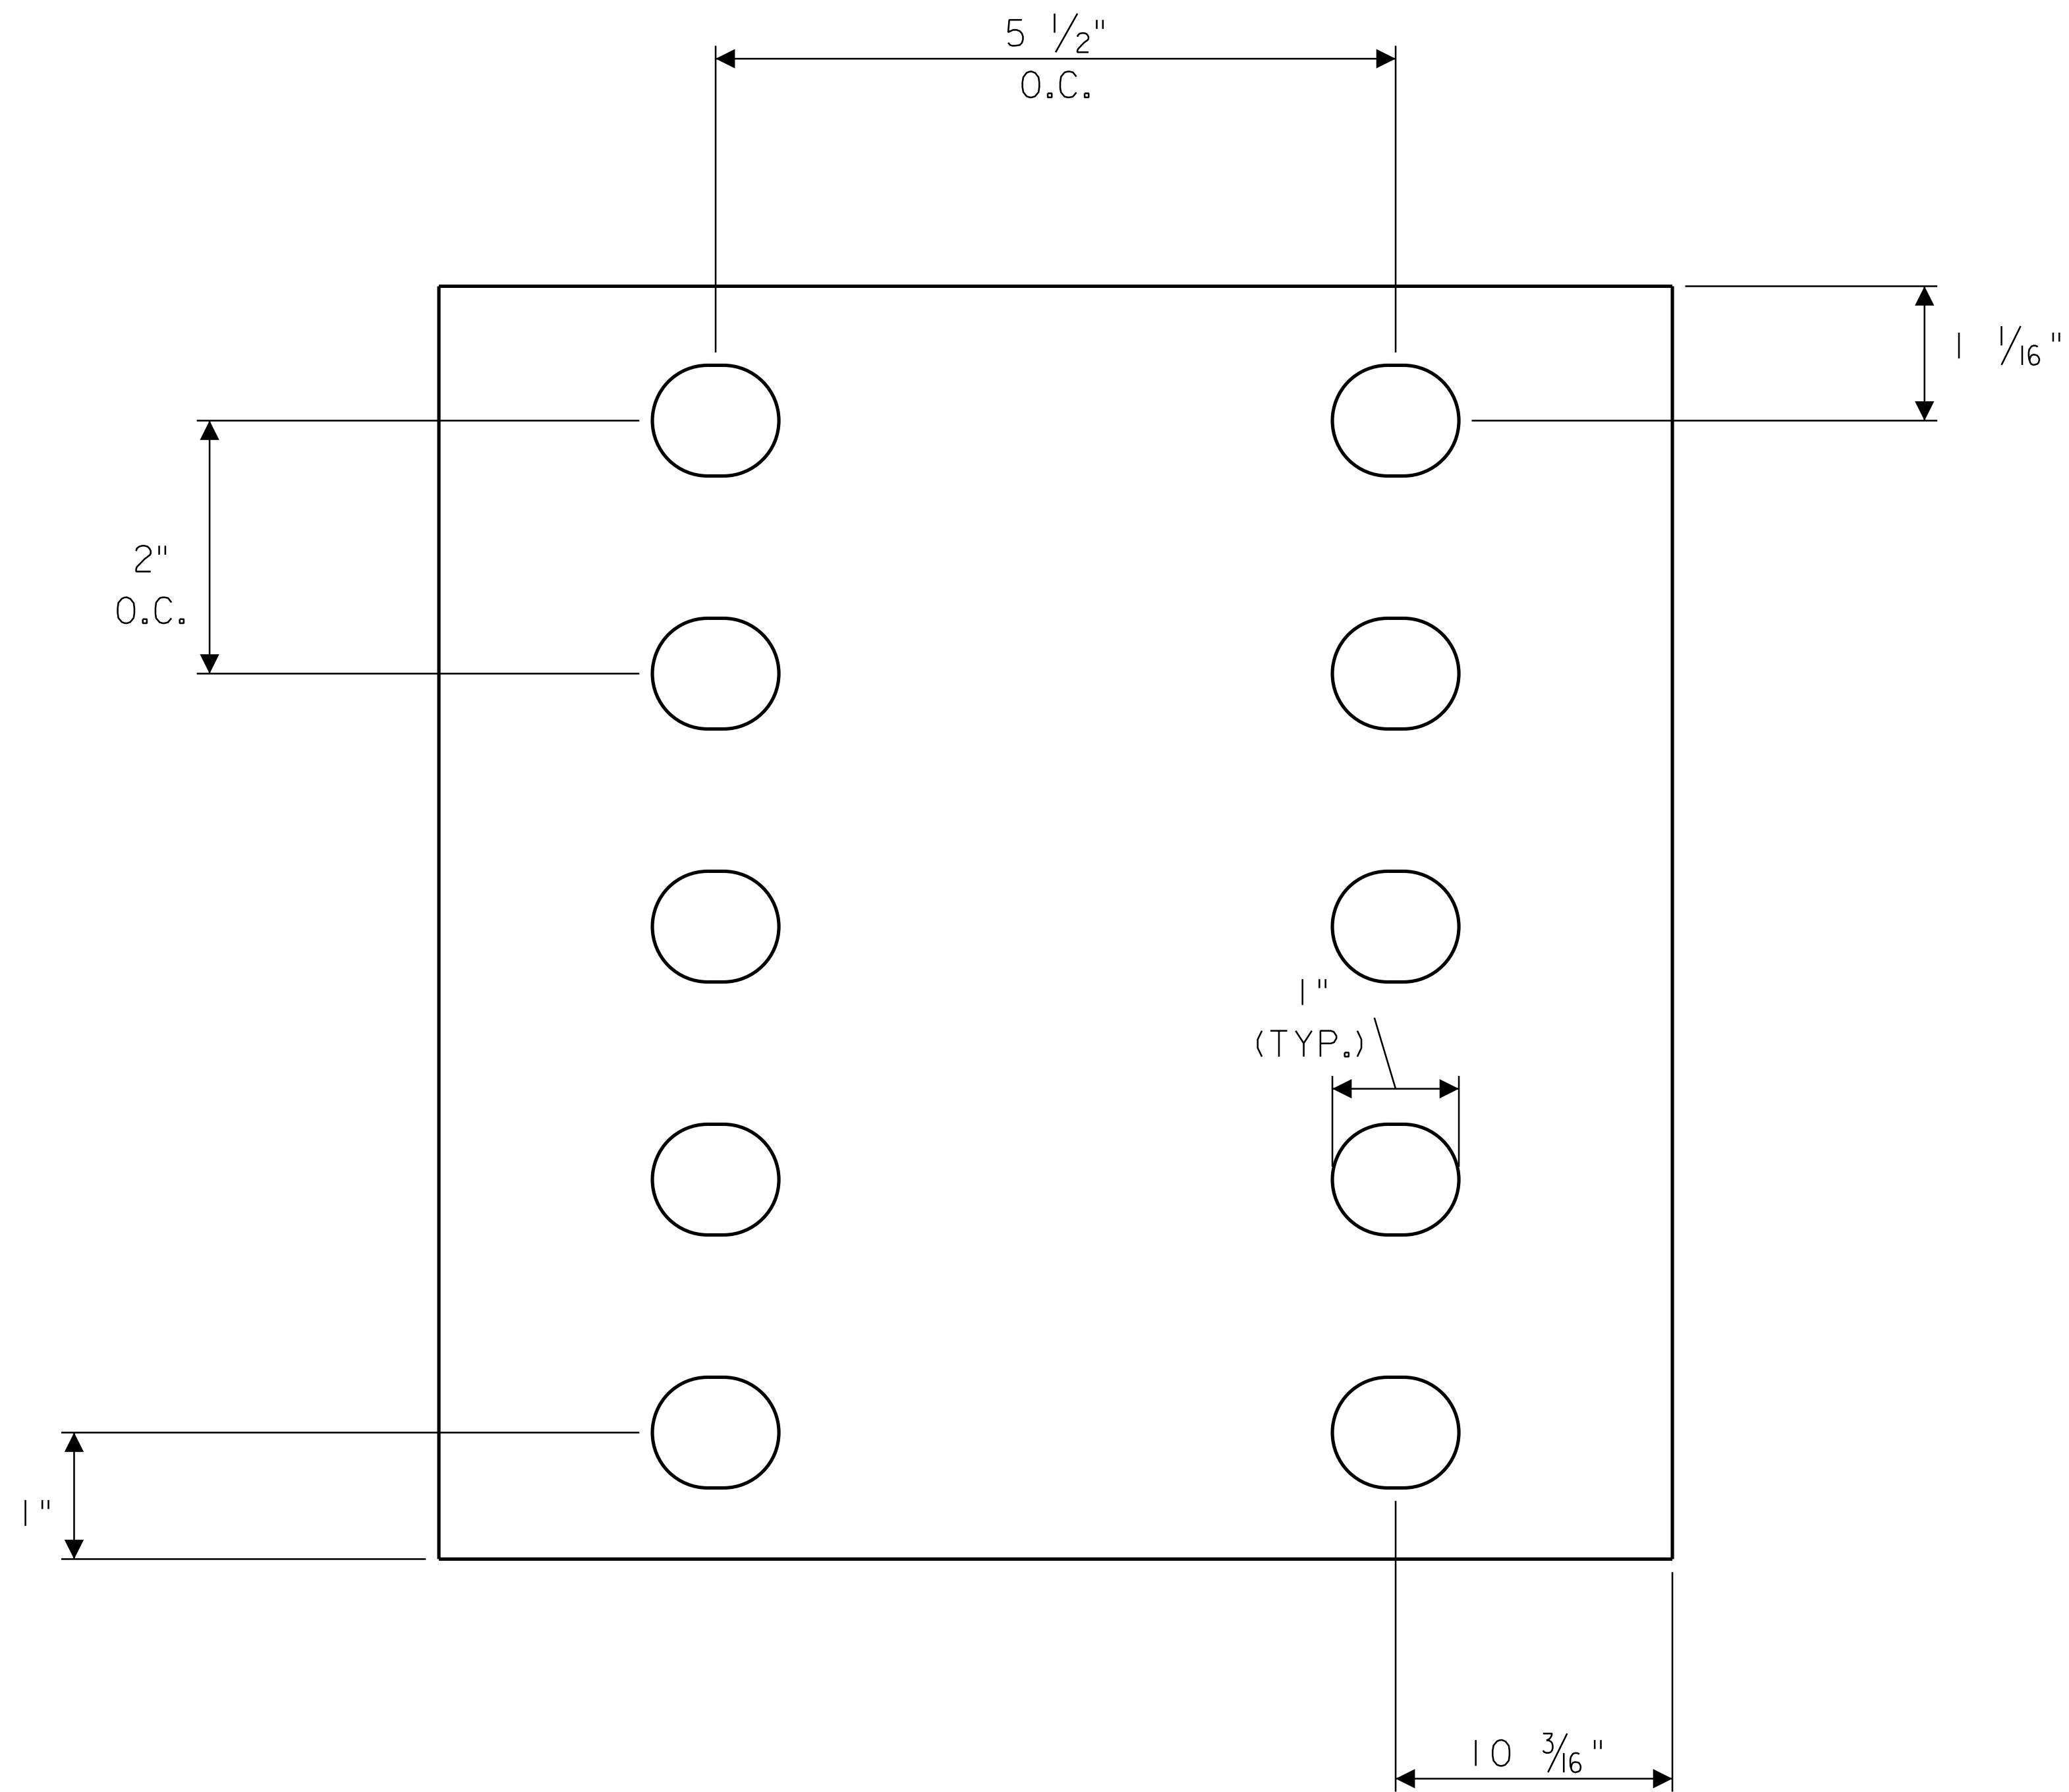

FRONT

NEW JERSEY TURNPIKE AUTHORITY
MAINTENANCE DEPARTMENT
STANDARD SNOW PLOW DETAILS

CASTER MOUNTING PLATE


OFFICE OF THE DIRECTOR OF MAINTENANCE
WOODBIDGE, NEW JERSEY

DRAWING


SSP-16

PROCUREMENT NO.:

PRICE LINES:

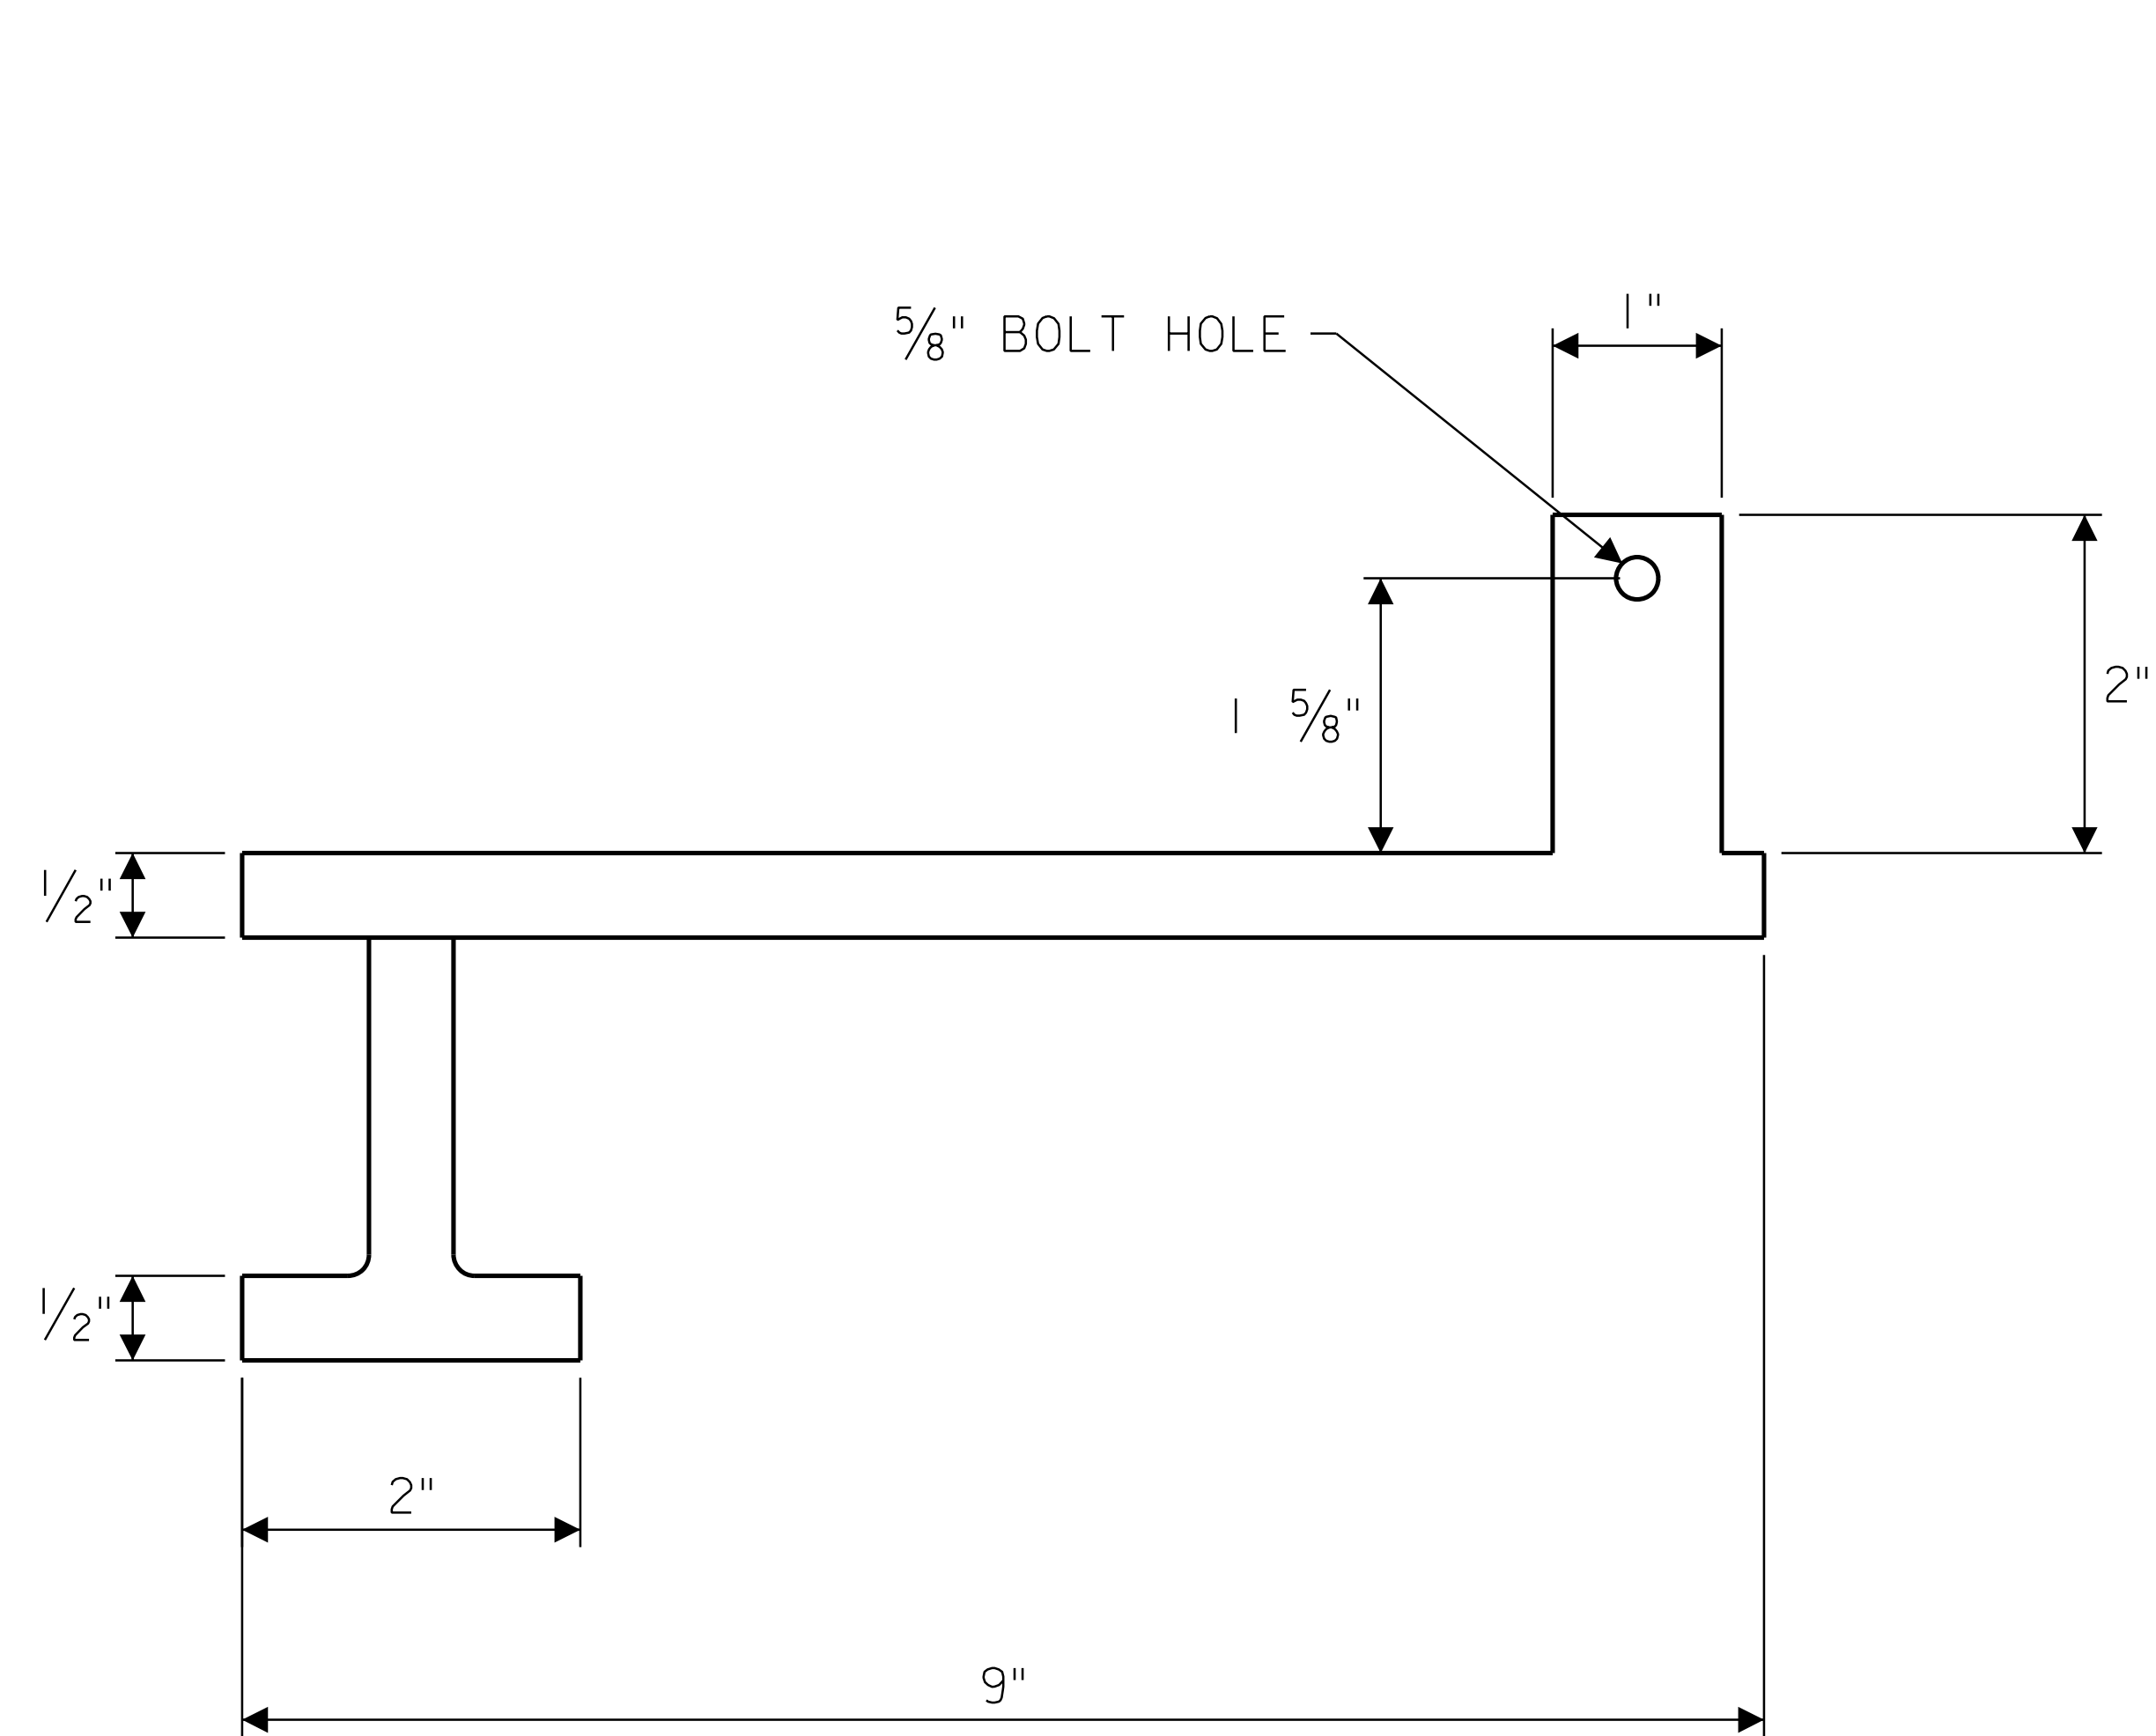


SIDE

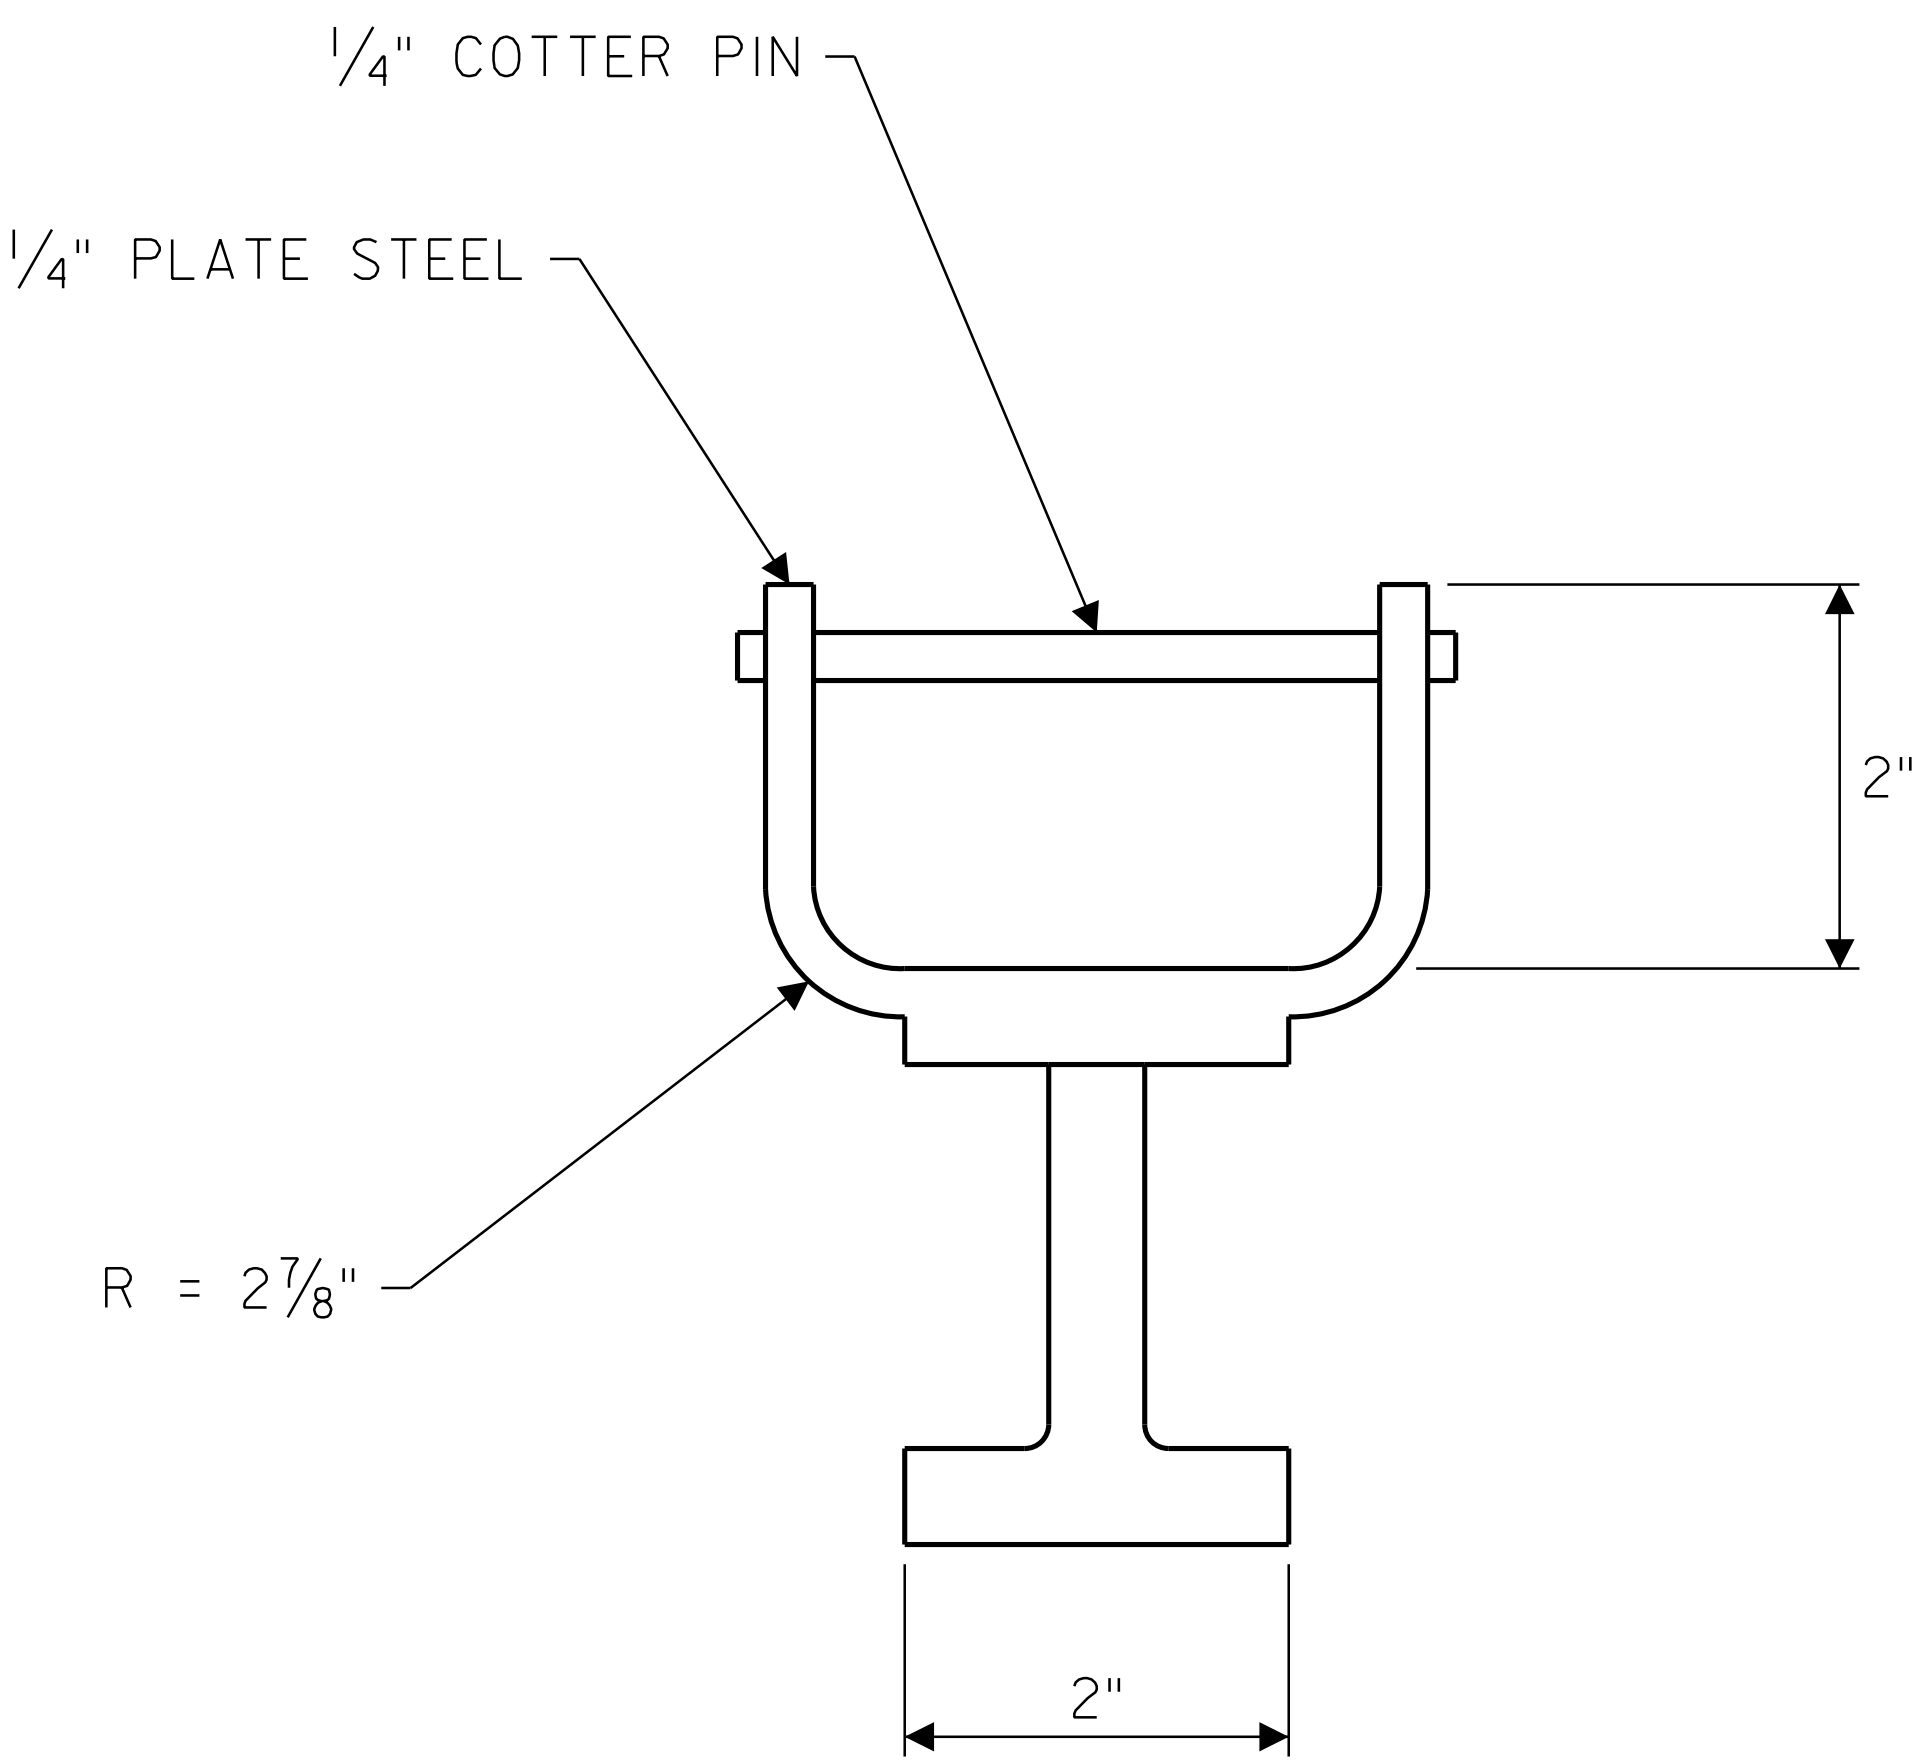

FRONT


NEW JERSEY TURNPIKE AUTHORITY MAINTENANCE DEPARTMENT STANDARD SNOW PLOW DETAILS	
CASTER HOUSING HANDLE	
OFFICE OF THE DIRECTOR OF MAINTENANCE WOODBIDGE, NEW JERSEY	DRAWING SSP-17

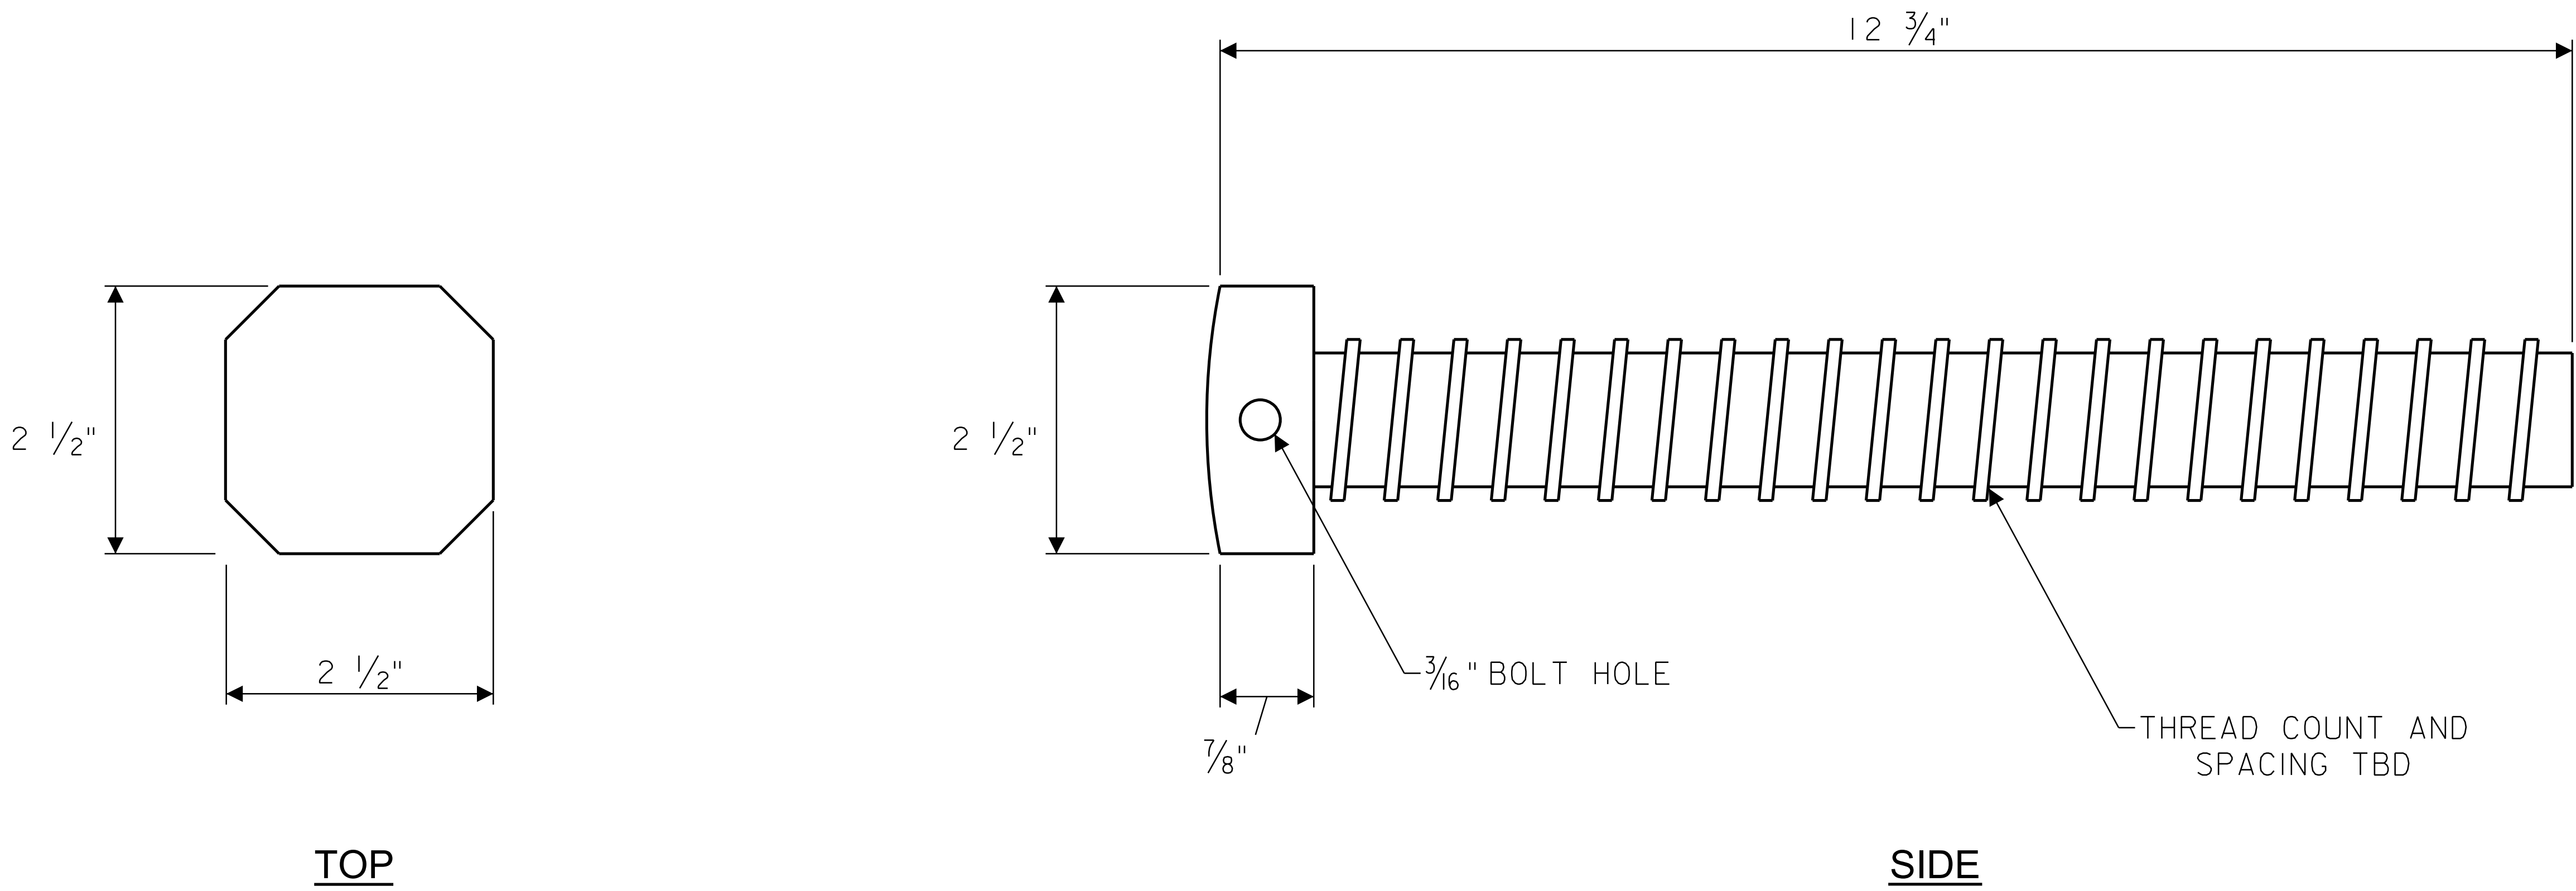

NEW JERSEY TURNPIKE AUTHORITY MAINTENANCE DEPARTMENT STANDARD SNOW PLOW DETAILS	
CASTER BOLT	
OFFICE OF THE DIRECTOR OF MAINTENANCE WOODBIDGE, NEW JERSEY	DRAWING SSP-18

PROCUREMENT NO.:

PRICE LINES:

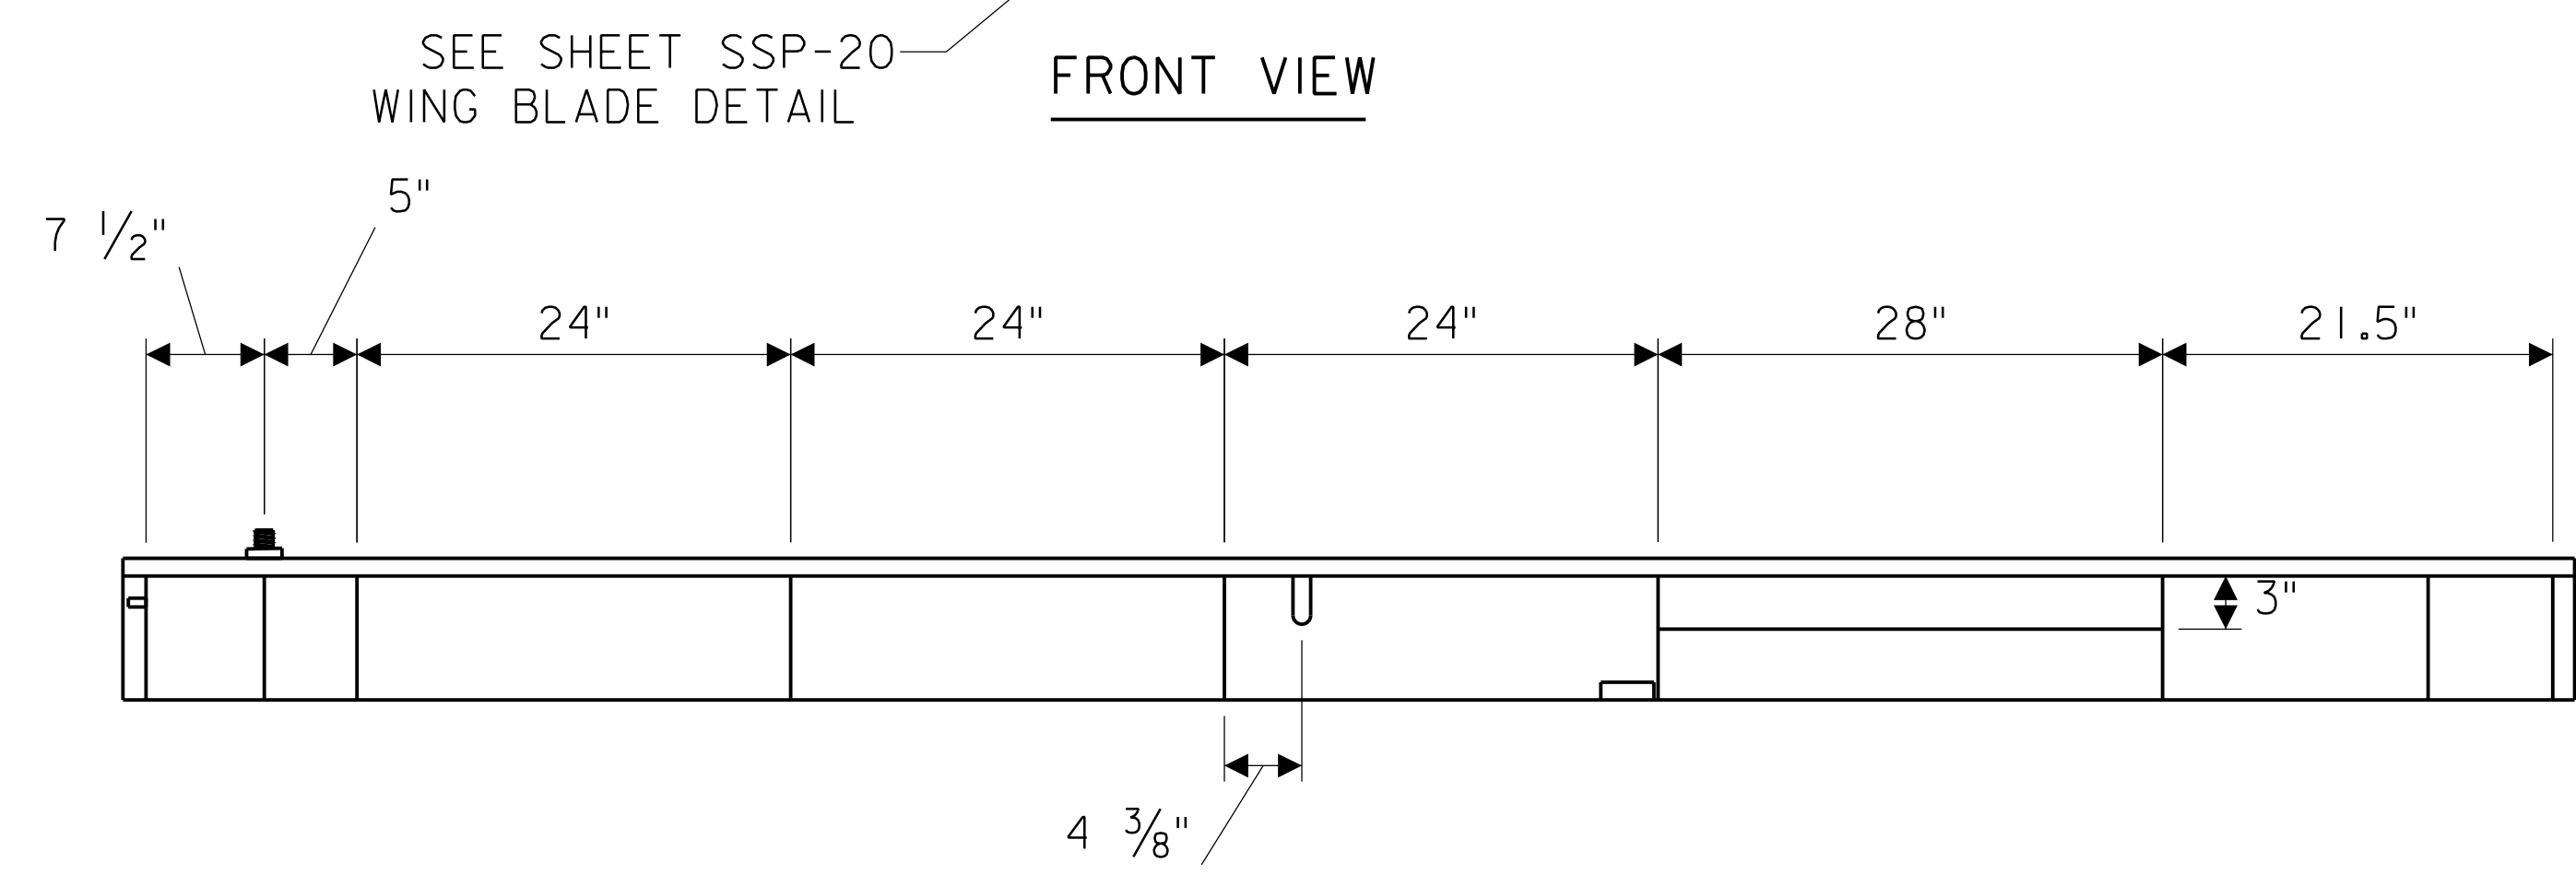


Technical drawing of the rear view of a cabinet. The drawing shows a long, low profile with a base and a main body. The base has a series of small square details. The main body has a curved front edge on the left and right. The drawing includes the following dimensions and callouts:


- Top horizontal dimensions: $7\frac{1}{2}"$, $5\frac{1}{2}"$, $24"$, $24"$, $24"$, $28"$, $21\frac{1}{2}"$.
- Right side vertical dimension: $15\frac{1}{2}"$.
- Internal vertical dimension: $13\frac{3}{4}"$.
- Internal vertical dimension: $7\frac{3}{4}"$.
- Internal horizontal dimension: $4\frac{3}{8}"$.
- Internal horizontal dimension: $5\frac{1}{2}"$.
- Text: "SEE DETAIL 'B' THIS SHEET" with a callout line pointing to a detail on the right side.
- Bottom horizontal dimensions: $11\frac{1}{2}"$ (TYP.), $10\frac{3}{4}"$.
- Bottom horizontal dimension: $10\frac{3}{4}"$.

REAR VIEW


- 1" GAP BETWEEN OUTSIDE
RIB AND MOLDBOARD

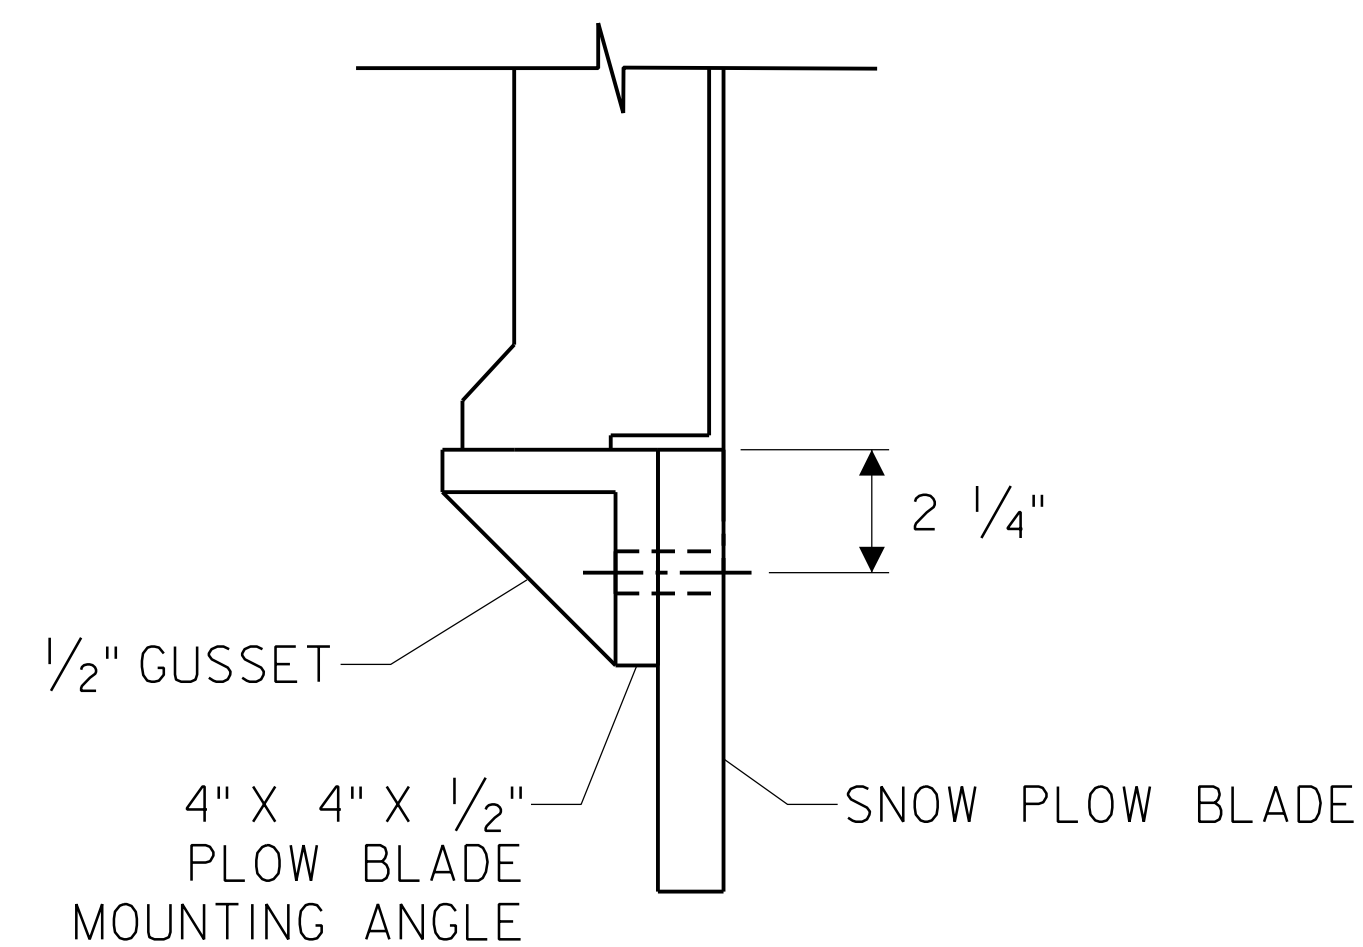

DETAIL "A" -
BLADE REINFORCEMENT

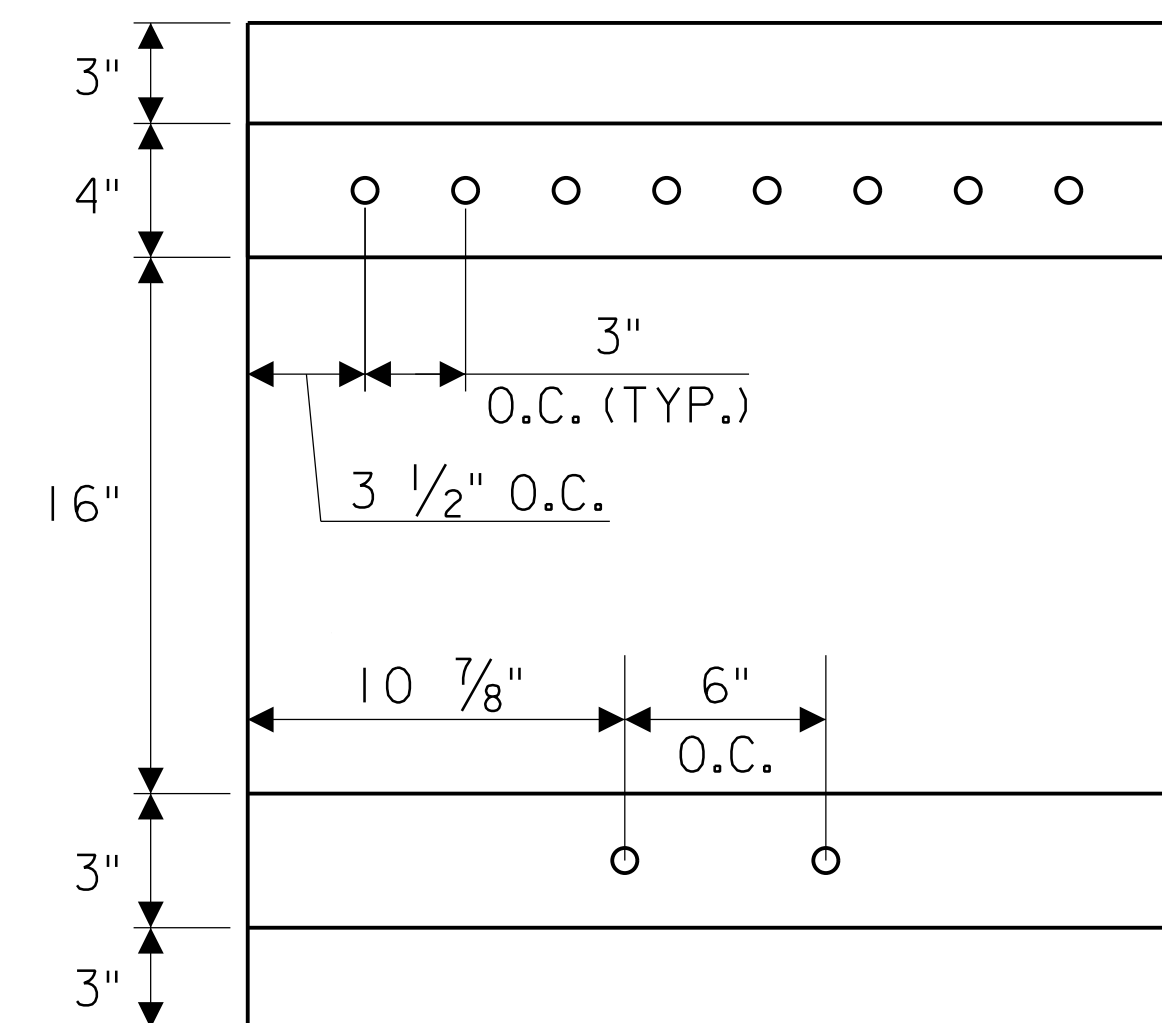

DETAIL "B"

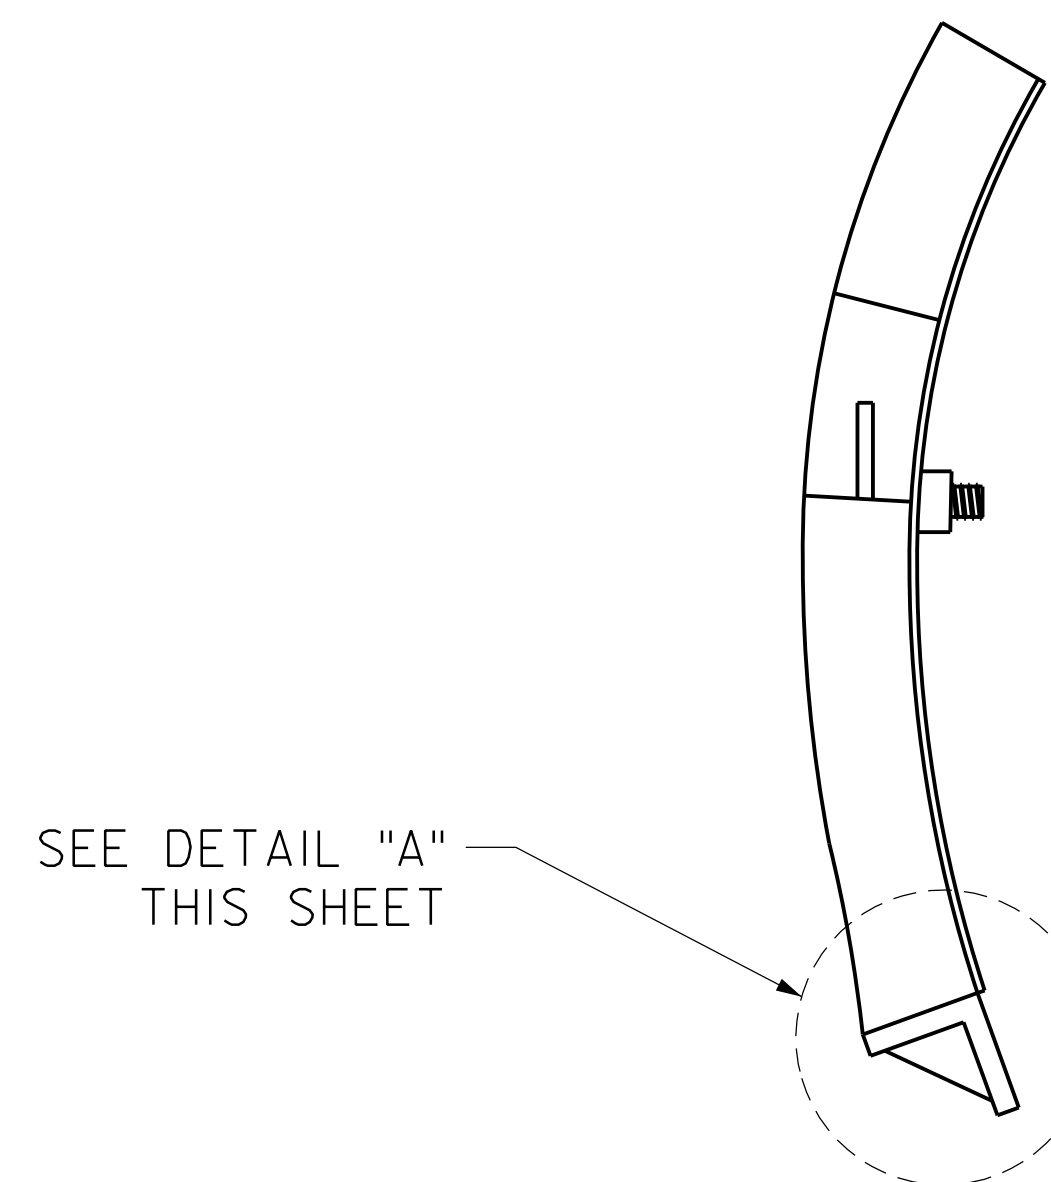

PROFILE VIEW

— 1" GAP BETWEEN
OUTSIDE RIB
AND MOLDBOARD

NOTE:

1. ALL DIMENSIONS ARE TAKEN BETWEEN RIB SPACES AND DO NOT ACCOUNT FOR 1/2" RIB WIDTH
2. ALL DIMENSIONS ARE TAKEN BETWEEN GUSSET SPACES AND DO NOT ACCOUNT FOR 1/2" GUSSET WIDTH
3. MOLDBOARD PLOW BLADE MOUNTING ANGLE DRILLED TO ACCEPT STANDARD AASHTO HIGHWAY PUNCH, UNLESS OTHERWISE NOTED.

NEW JERSEY TURNPIKE AUTHORITY
MAINTENANCE DEPARTMENT
STANDARD SNOW PLOW DETAILS

11' WING MOLDBOARD

OFFICE OF THE DIRECTOR OF MAINTENANCE
WOODBRIIDGE, NEW JERSEY

DRAWING

SSP- 19

PROCUREMENT NO.:

PRICE LINES:

Technical drawing of a rectangular plate. The dimensions are indicated as follows:

- Height: 2"
- Width: $\frac{1}{16}$ "
- Thickness: $\frac{1}{2}$ "


The front view shows a long rectangular object with a total length of 11 feet. It features 12 vertical slots spaced at 12-inch intervals. The first slot is offset by 3 inches from the left edge, and the last slot is offset by 3 inches from the right edge. Section lines A-A are indicated at the far left and right ends.

NOTE:

- | | |
|---|-----------------------|
| NEW JERSEY TURNPIKE AUTHORITY
MAINTENANCE DEPARTMENT
STANDARD SNOW PLOW DETAILS | |
| 11' WING
SNOW PLOW BLADE | |
| OFFICE OF THE DIRECTOR OF MAINTENANCE
WOODBIDGE, NEW JERSEY | DRAWING


SSP-20 |

PRICE LINES:

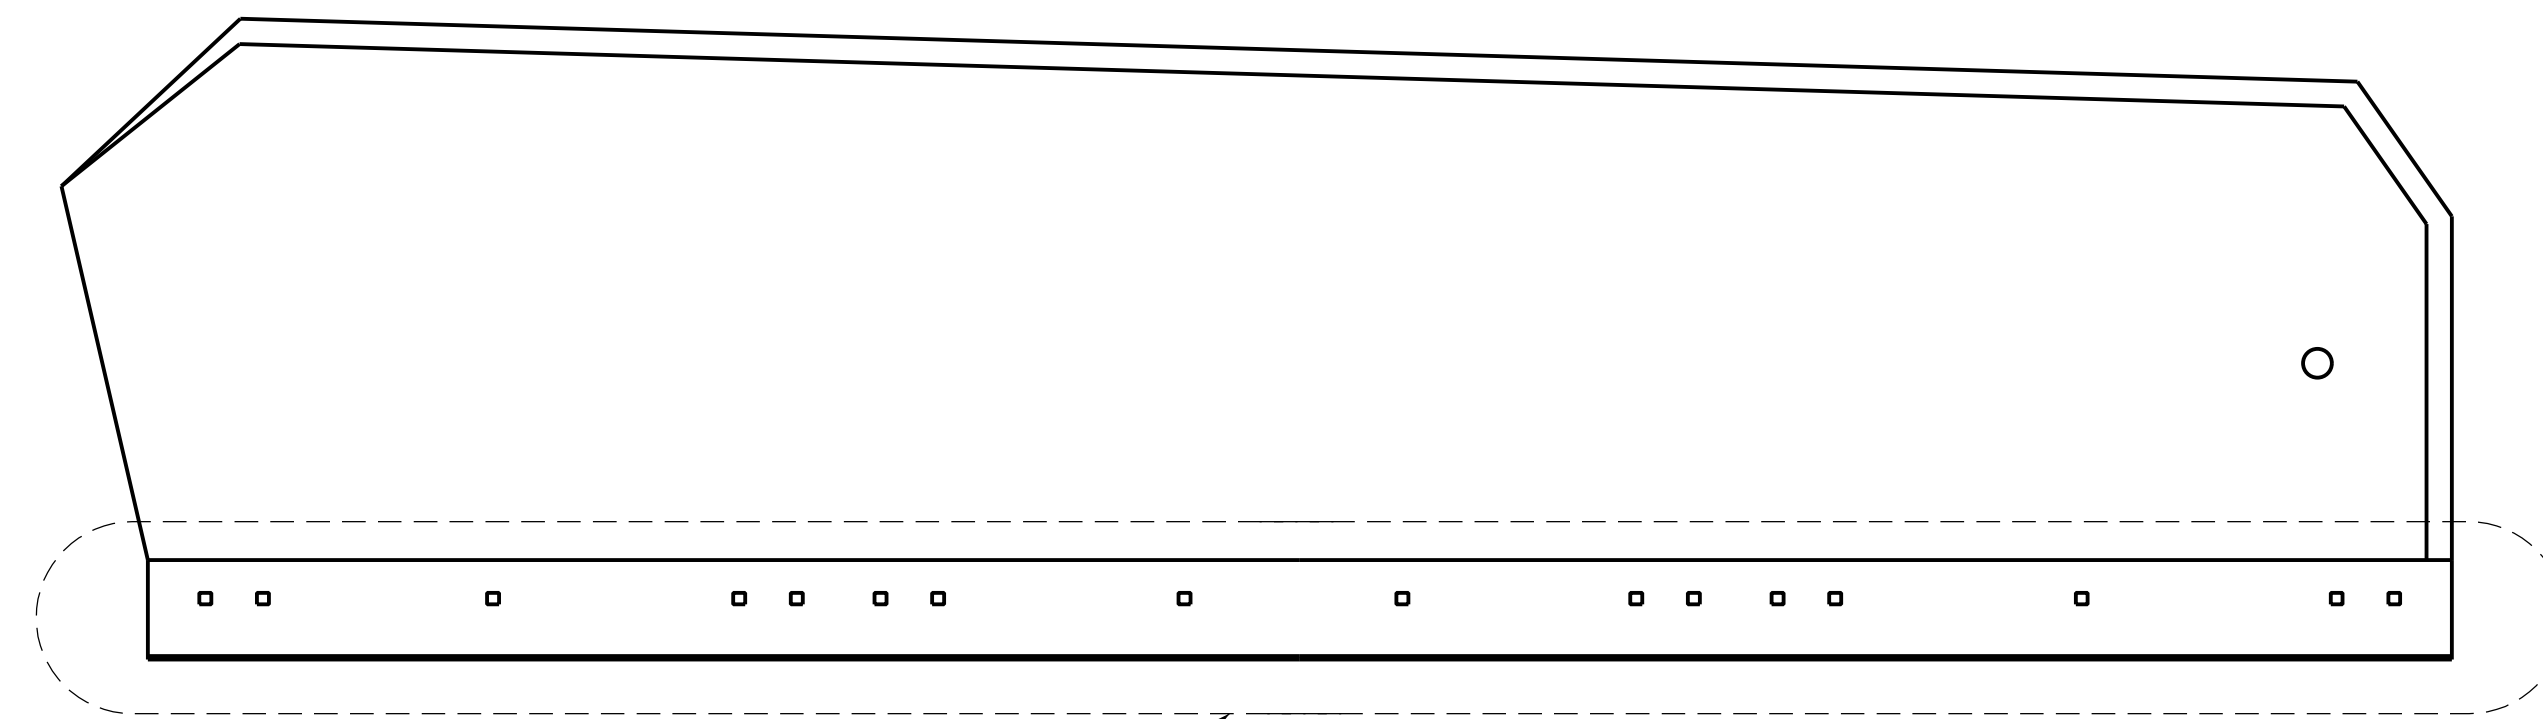


SEE SHEET SSP-22
WING BLADE DETAIL

FRONT VIEW

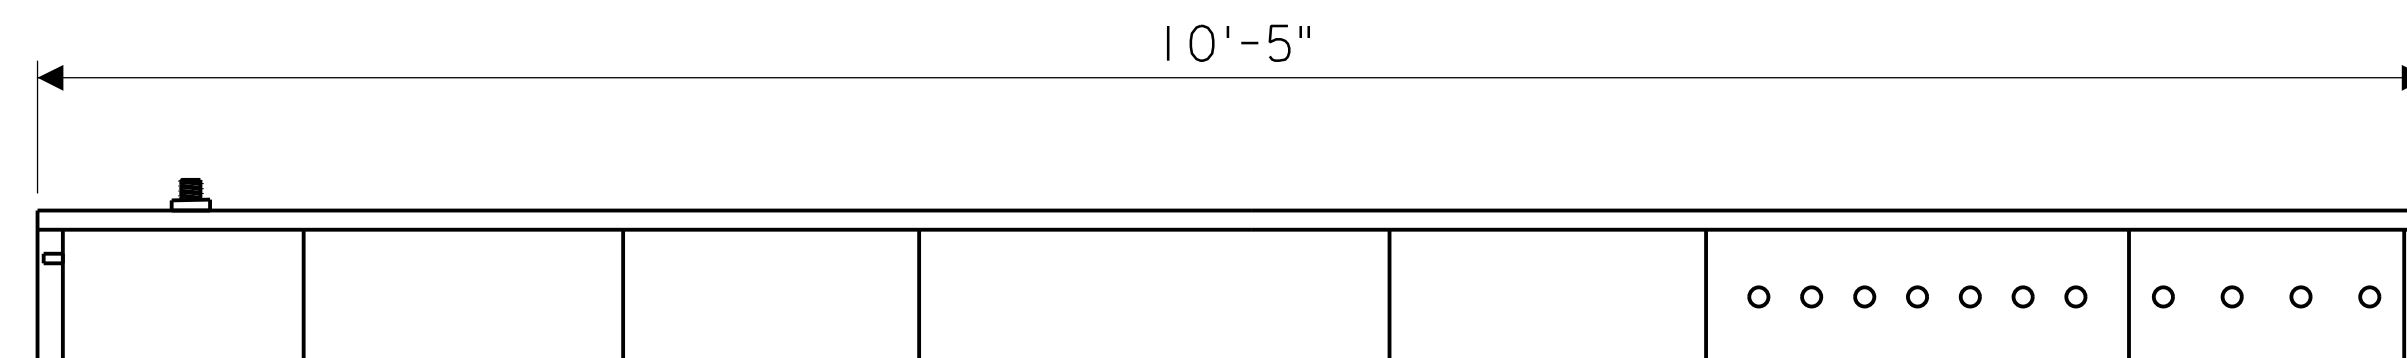

TOP VIEW

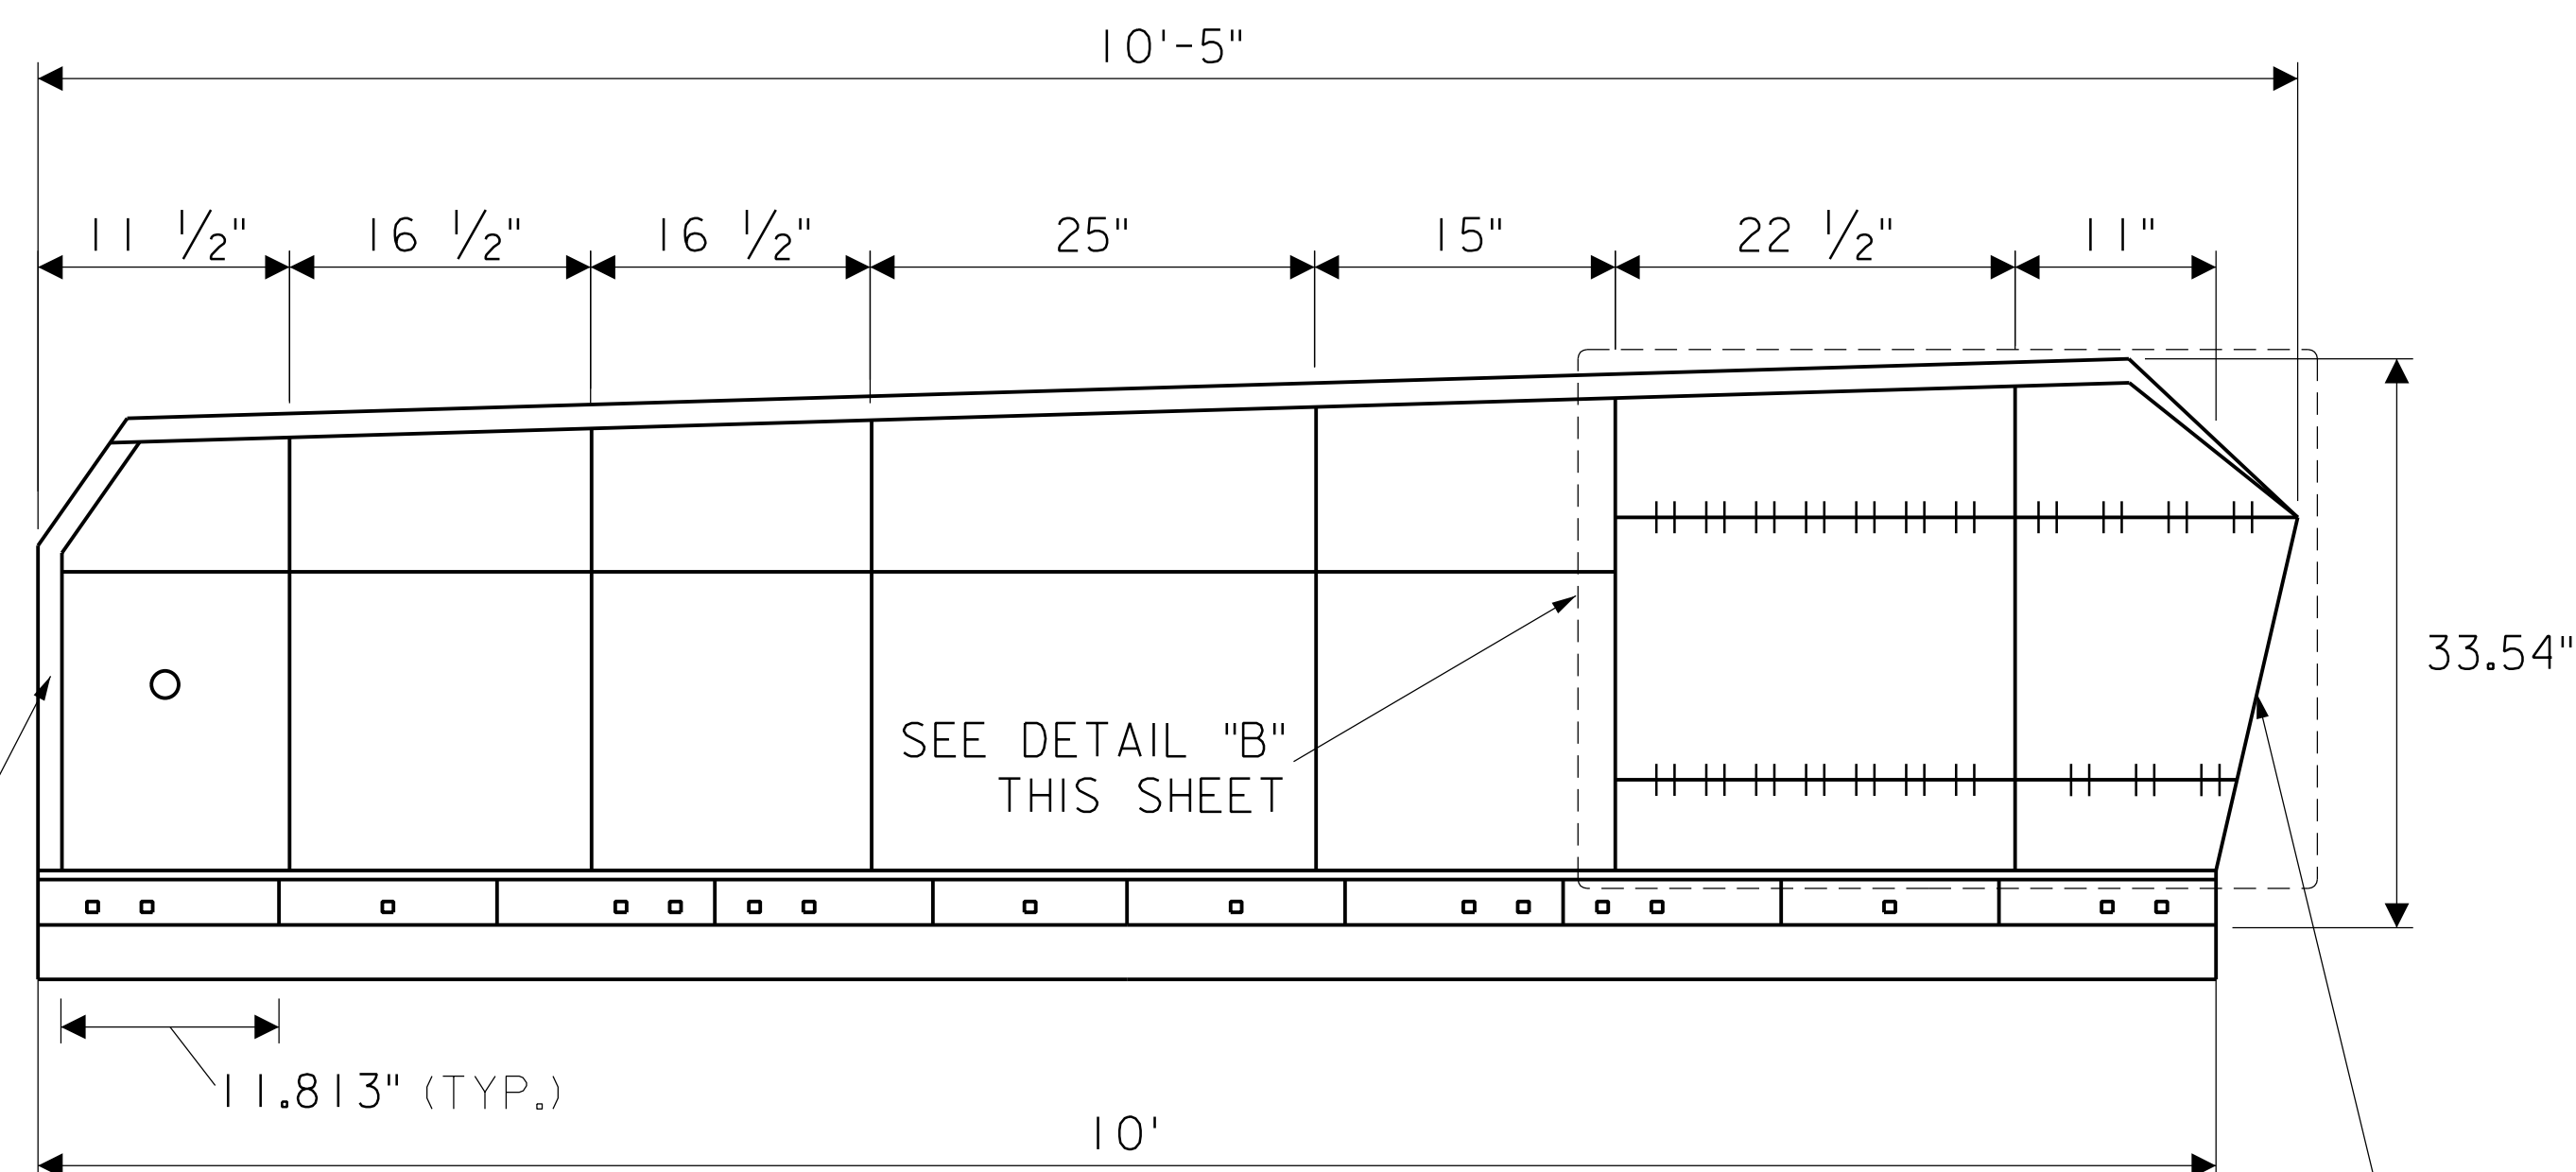


SEE DETAIL "B"
THIS SHEET


1" GAP BETWEEN OUTSIDE
RIB AND MOLDBOARD

REAR VIEW


1" GAP BETWEEN
OUTSIDE RIB
AND MOLDBOARD

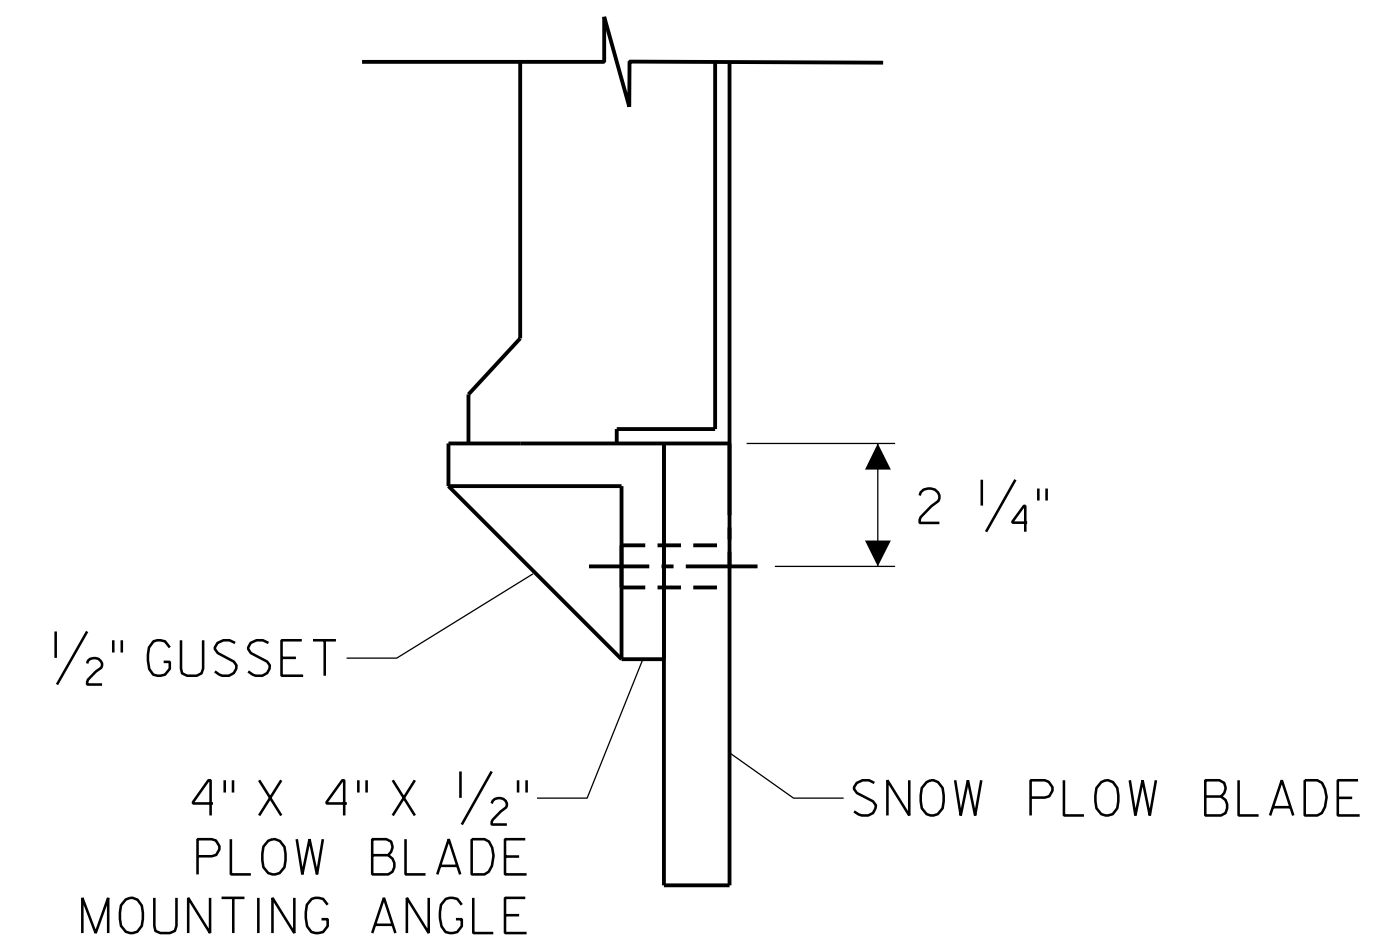

DETAIL "A" -
BLADE REINFORCEMENT

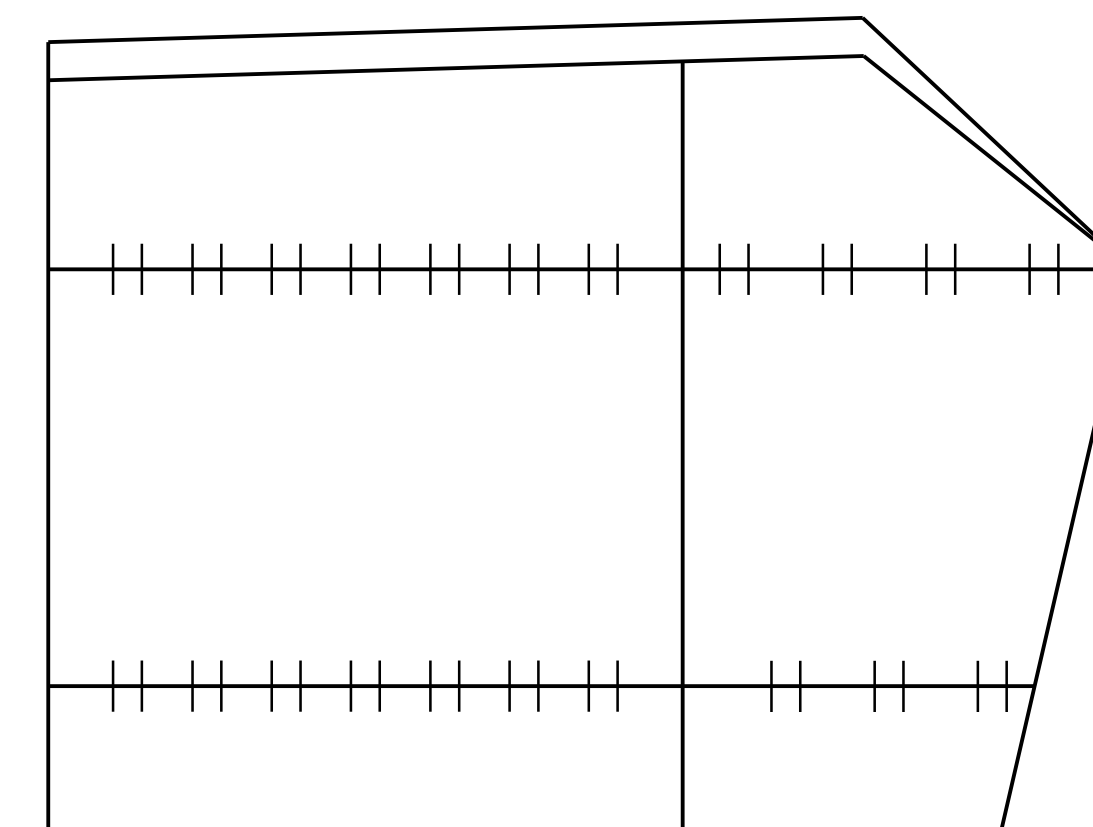

DETAIL "B"

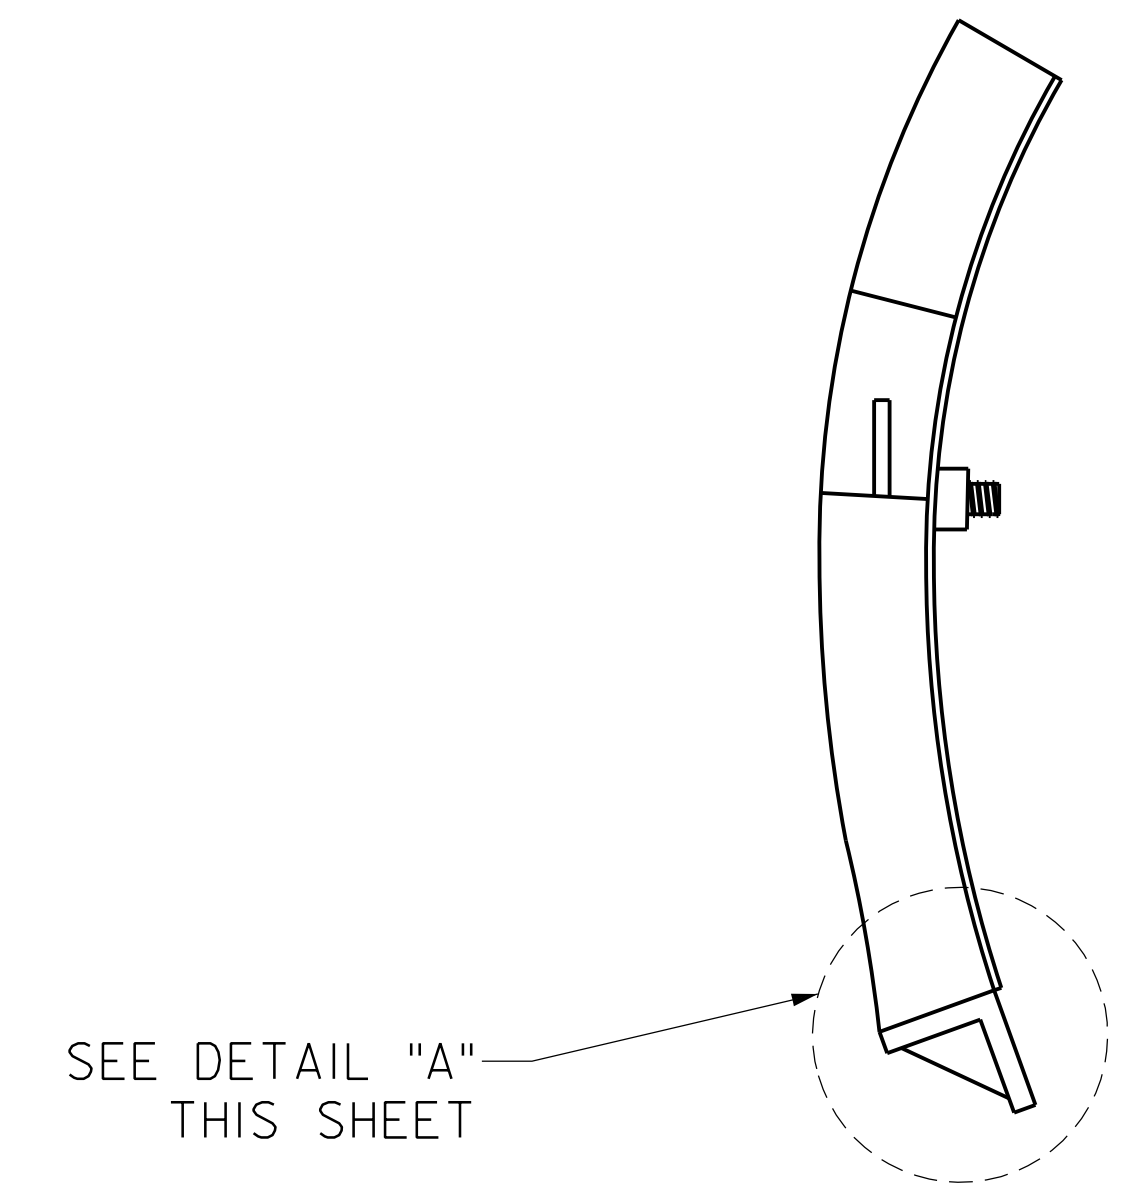

SEE DETAIL "A"
THIS SHEET

PROFILE VIEW

NOTE:

1. ALL DIMENSIONS ARE TAKEN BETWEEN RIB SPACES AND DO NOT ACCOUNT FOR 1/2" RIB WIDTH
2. ALL DIMENSIONS ARE TAKEN BETWEEN GUSSET SPACES AND DO NOT ACCOUNT FOR 1/2" GUSSET WIDTH
3. MOLDBOARD PLOW BLADE MOUNTING ANGLE DRILLED TO ACCEPT STANDARD AASHTO HIGHWAY PUNCH, UNLESS OTHERWISE NOTED.

NEW JERSEY TURNPIKE AUTHORITY
MAINTENANCE DEPARTMENT
STANDARD SNOW PLOW DETAILS

10' WING MOLDBOARD

OFFICE OF THE DIRECTOR OF MAINTENANCE
WOODBIDGE, NEW JERSEY


DRAWING

SSP- 21


PROCUREMENT NO.:

PRICE LINES:


SECTION A-A

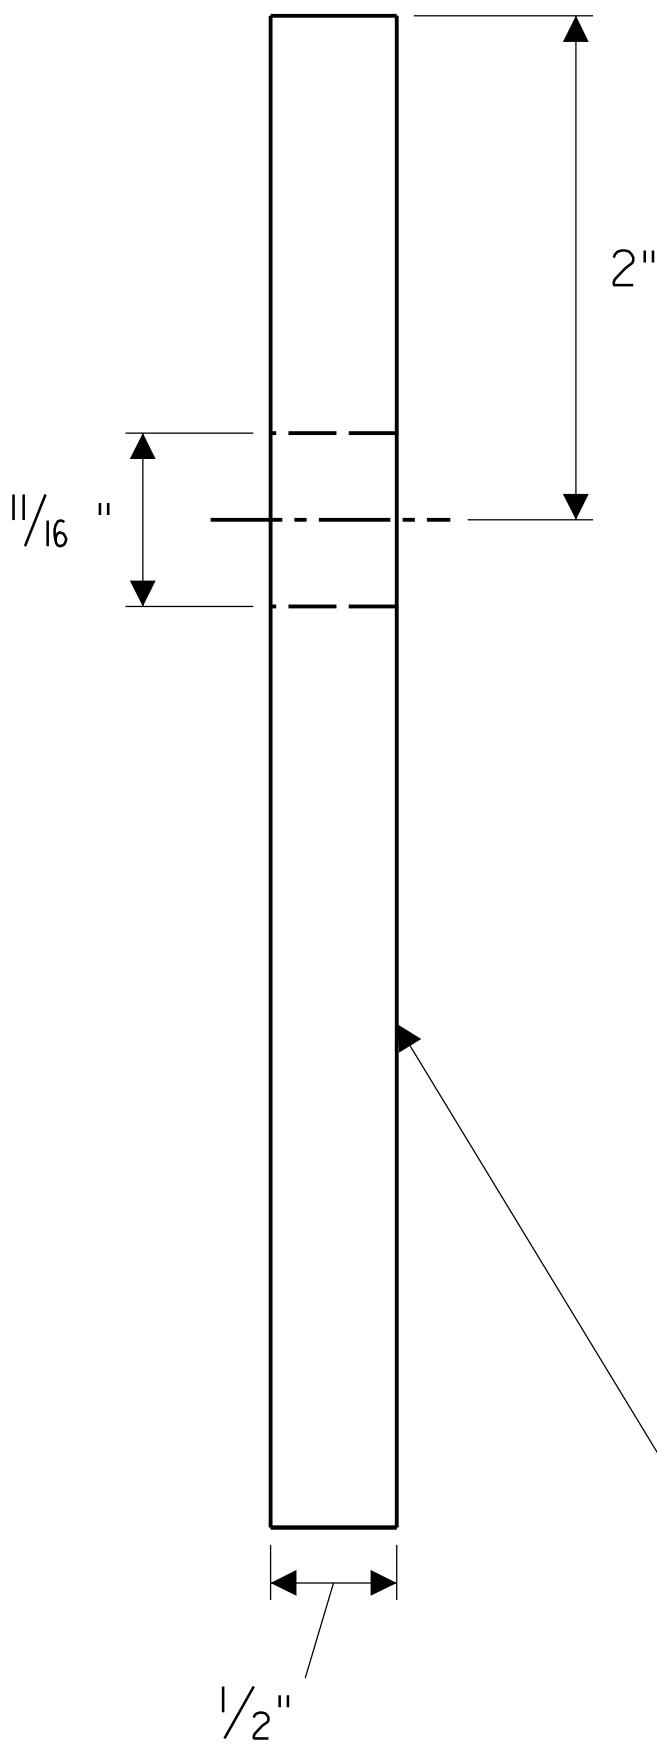

ABRASION RESISTANT STEEL
BRINEEL HARDNESS 250 MIN,
325 MAX

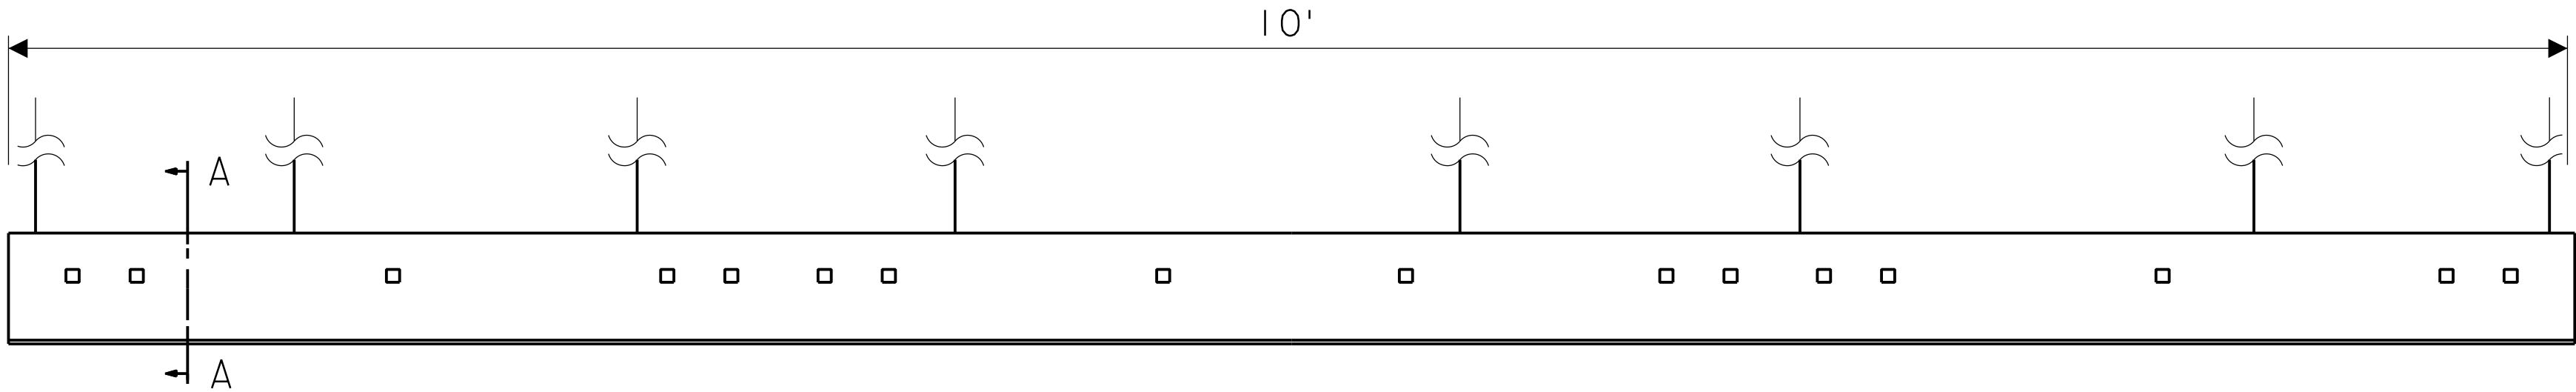

FRONT VIEW

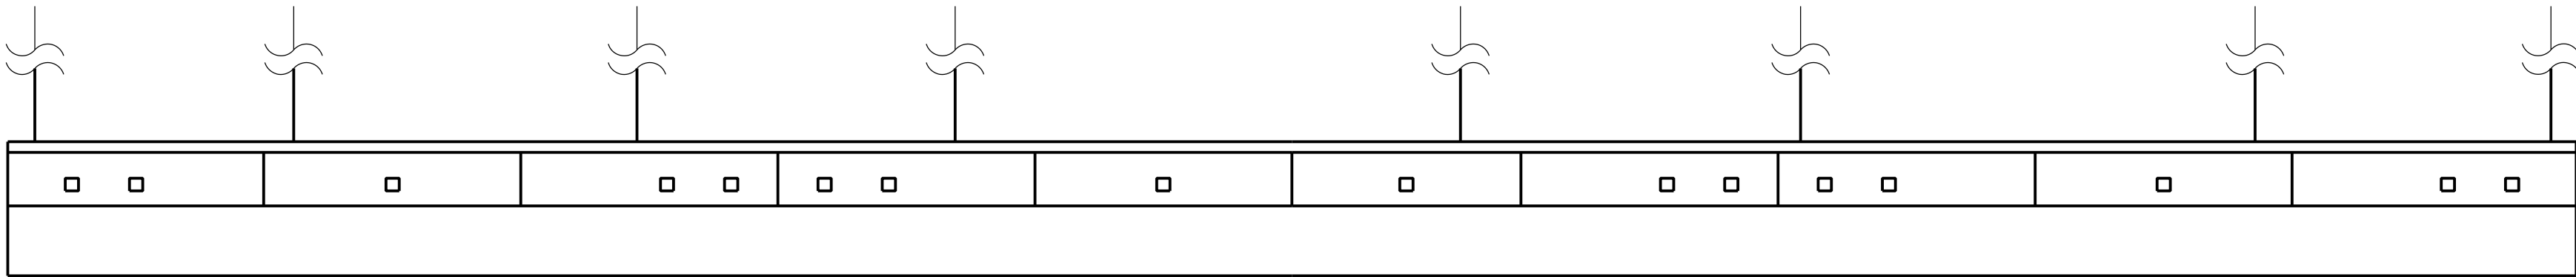

REAR VIEW -
INSTALLED

NOTE:
1. MOUNTING HOLES SPACED TO CONFORM TO
AASHTO HIGHWAY PUNCH MOLDBOARDS.

NEW JERSEY TURNPIKE AUTHORITY
MAINTENANCE DEPARTMENT
STANDARD SNOW PLOW DETAILS

10' WING
SNOW PLOW BLADE



OFFICE OF THE DIRECTOR OF MAINTENANCE
WOODBIDGE, NEW JERSEY

DRAWING

SSP-22

PROCUREMENT NO.:

PRICE LINES:

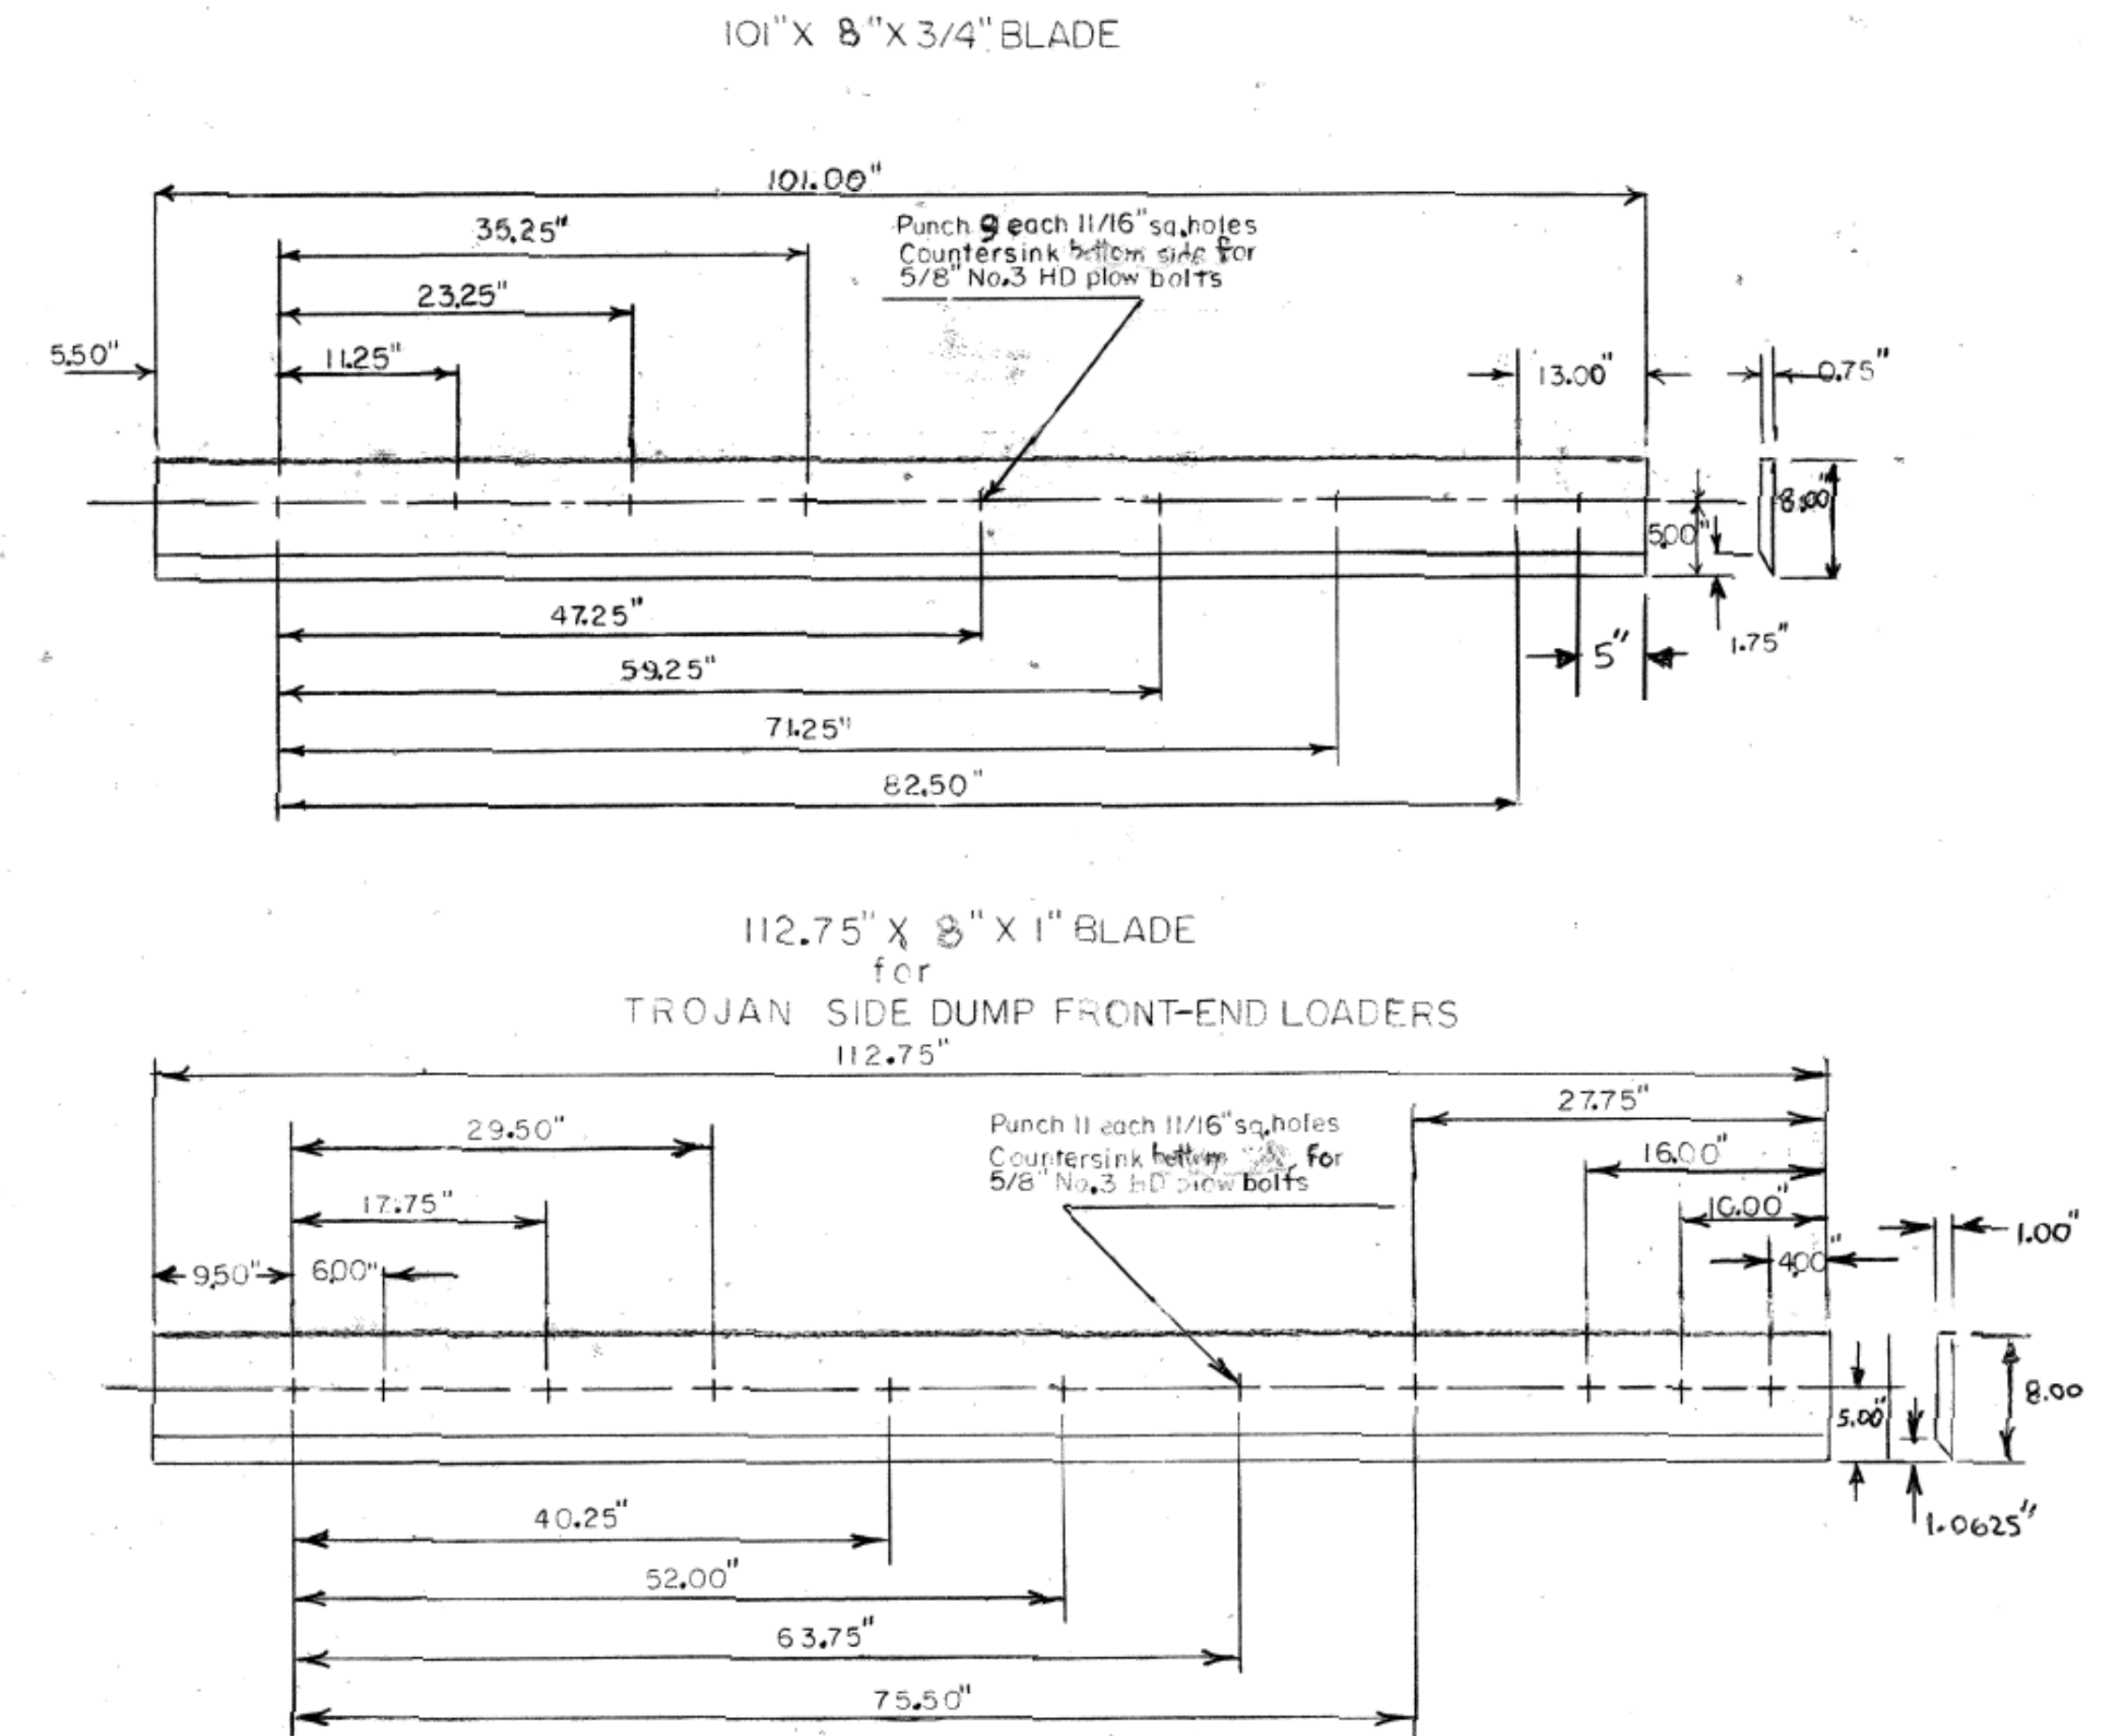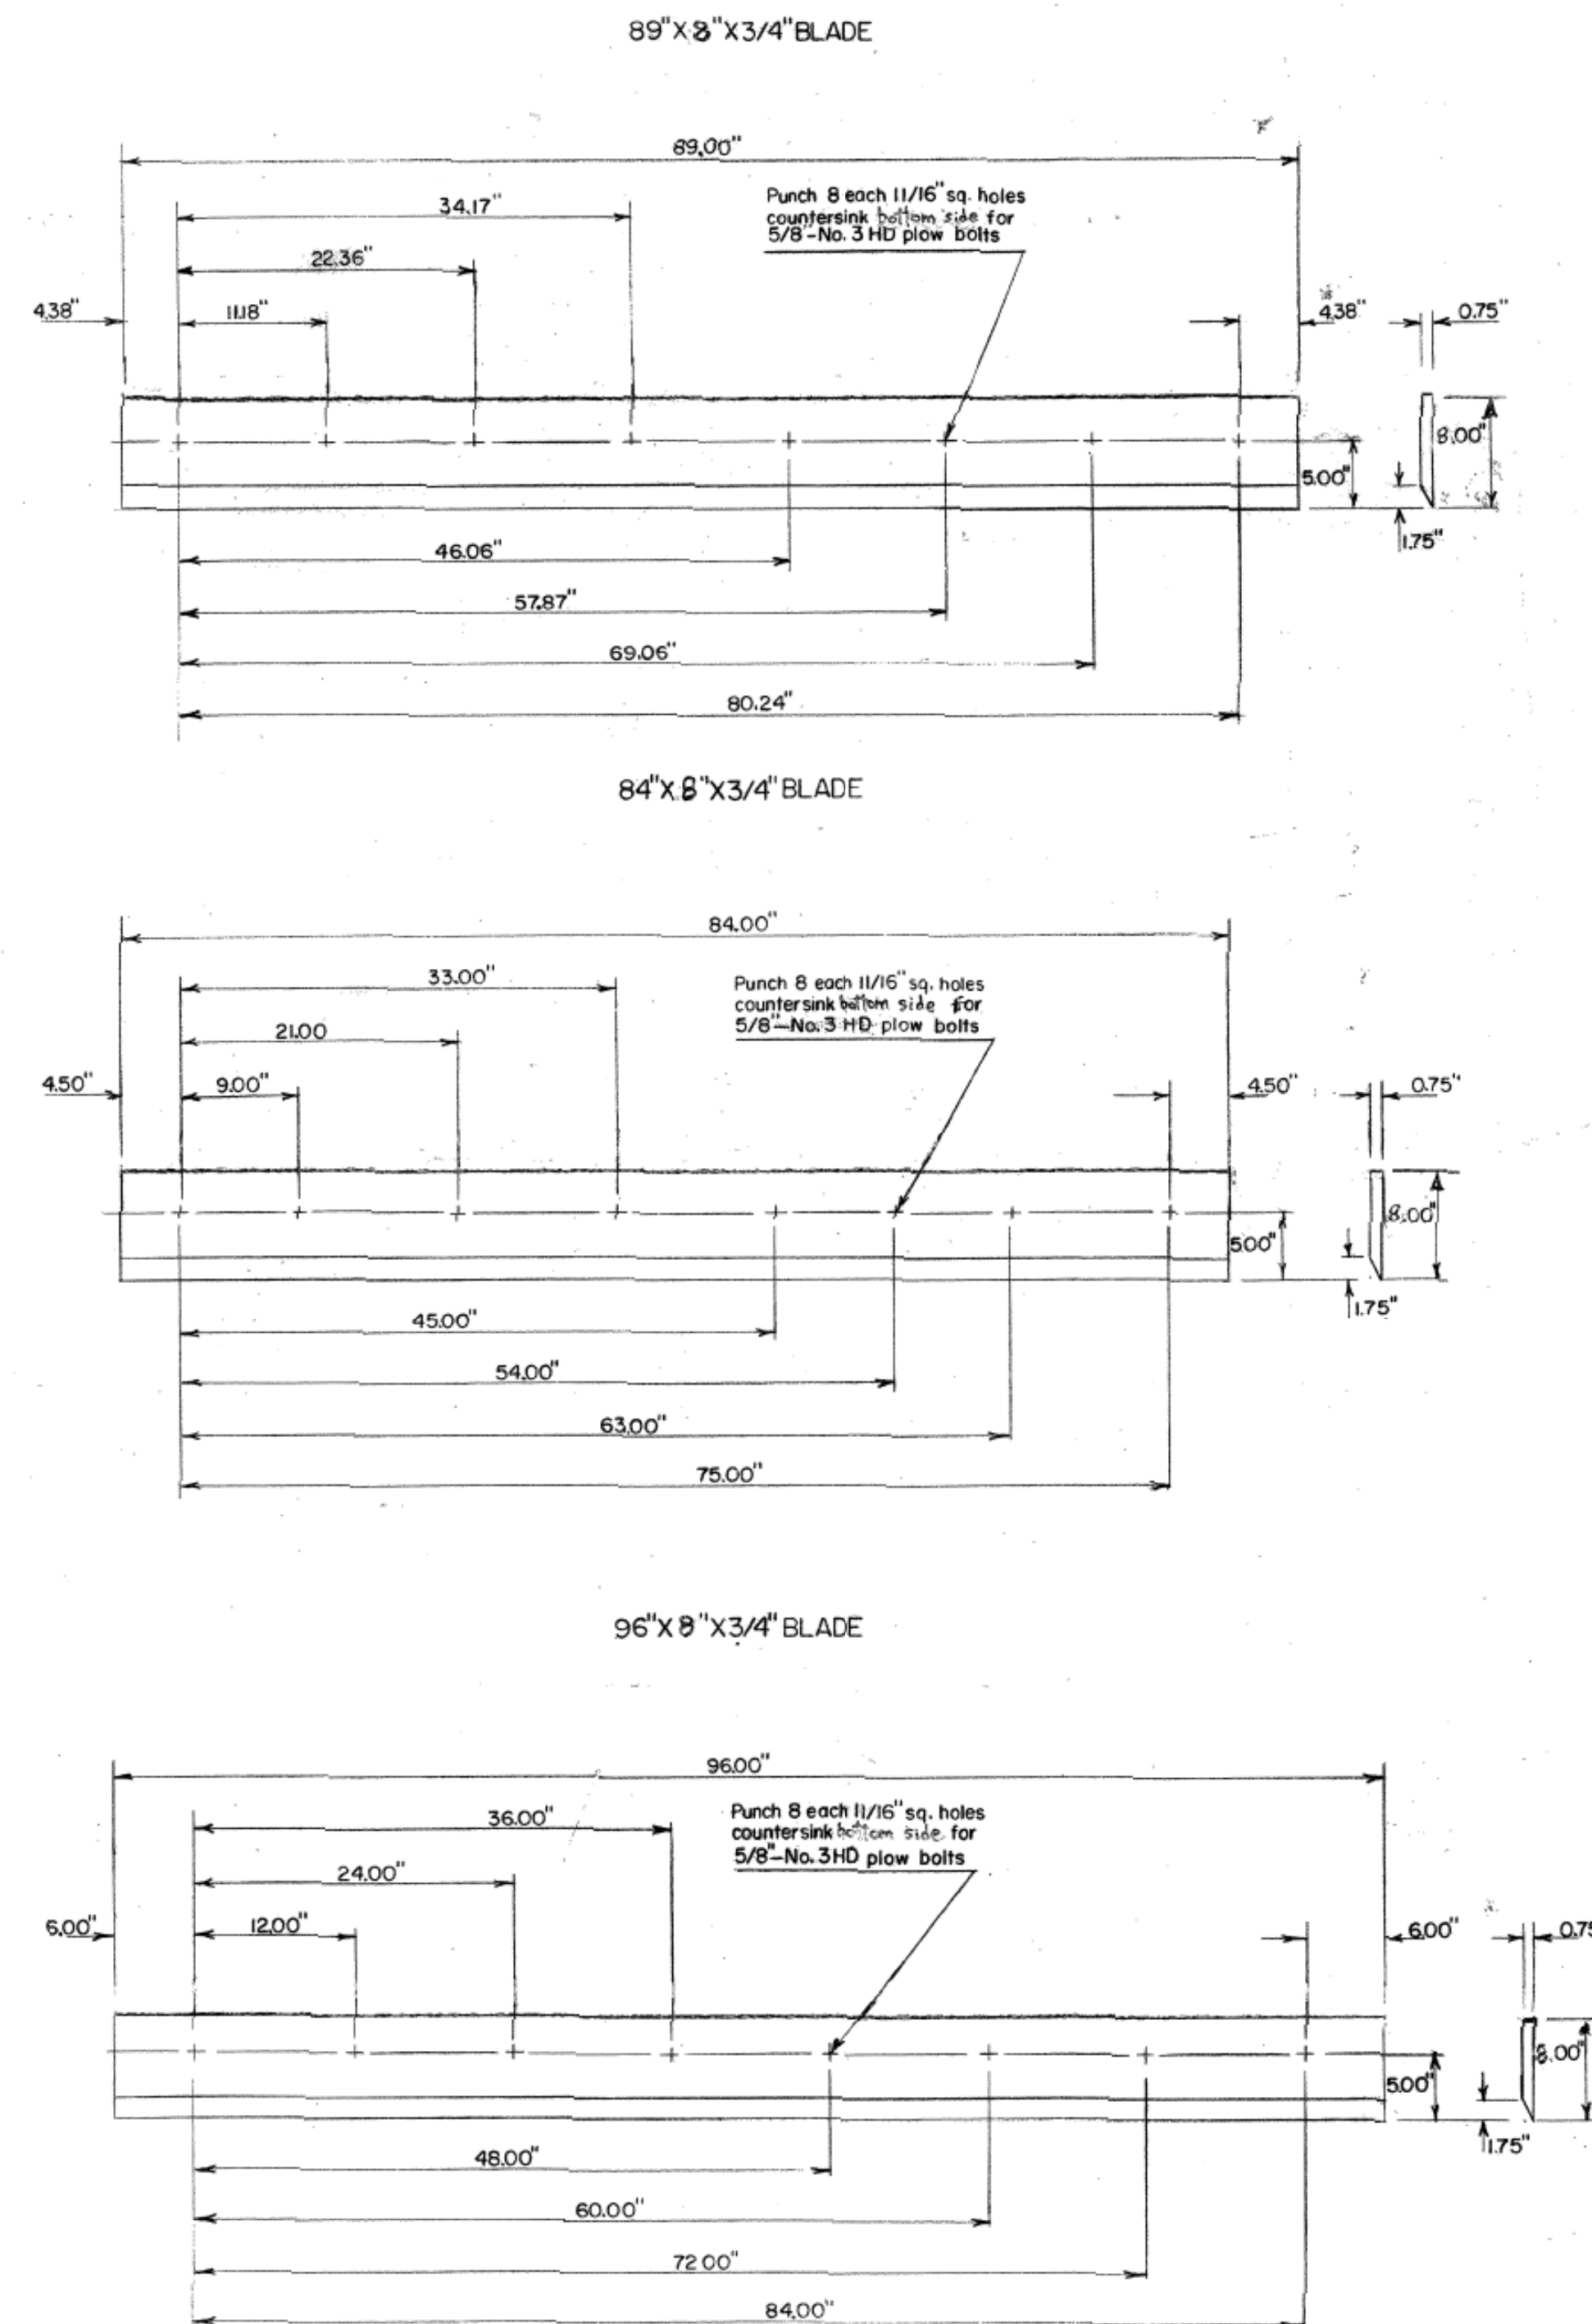


SPECIFICATION:

Material used in these blades must conform to the following chemical analysis and physical properties:

Carbon	.38 Min.	.43 Max.
Manganese	.75 Min.	1.00 Max.
Sulphur		.04 Max.
Phosphorous		.04 Max.
Silicon	.20 Min.	.35 Max.
Chromium	.80 Min.	1.10 Max.
Molybdenum	.15 Min.	.25 Max.
Brinell Hardness:	350-450	

NOTE: A certificate of analysis is to be furnished with blades when delivered.

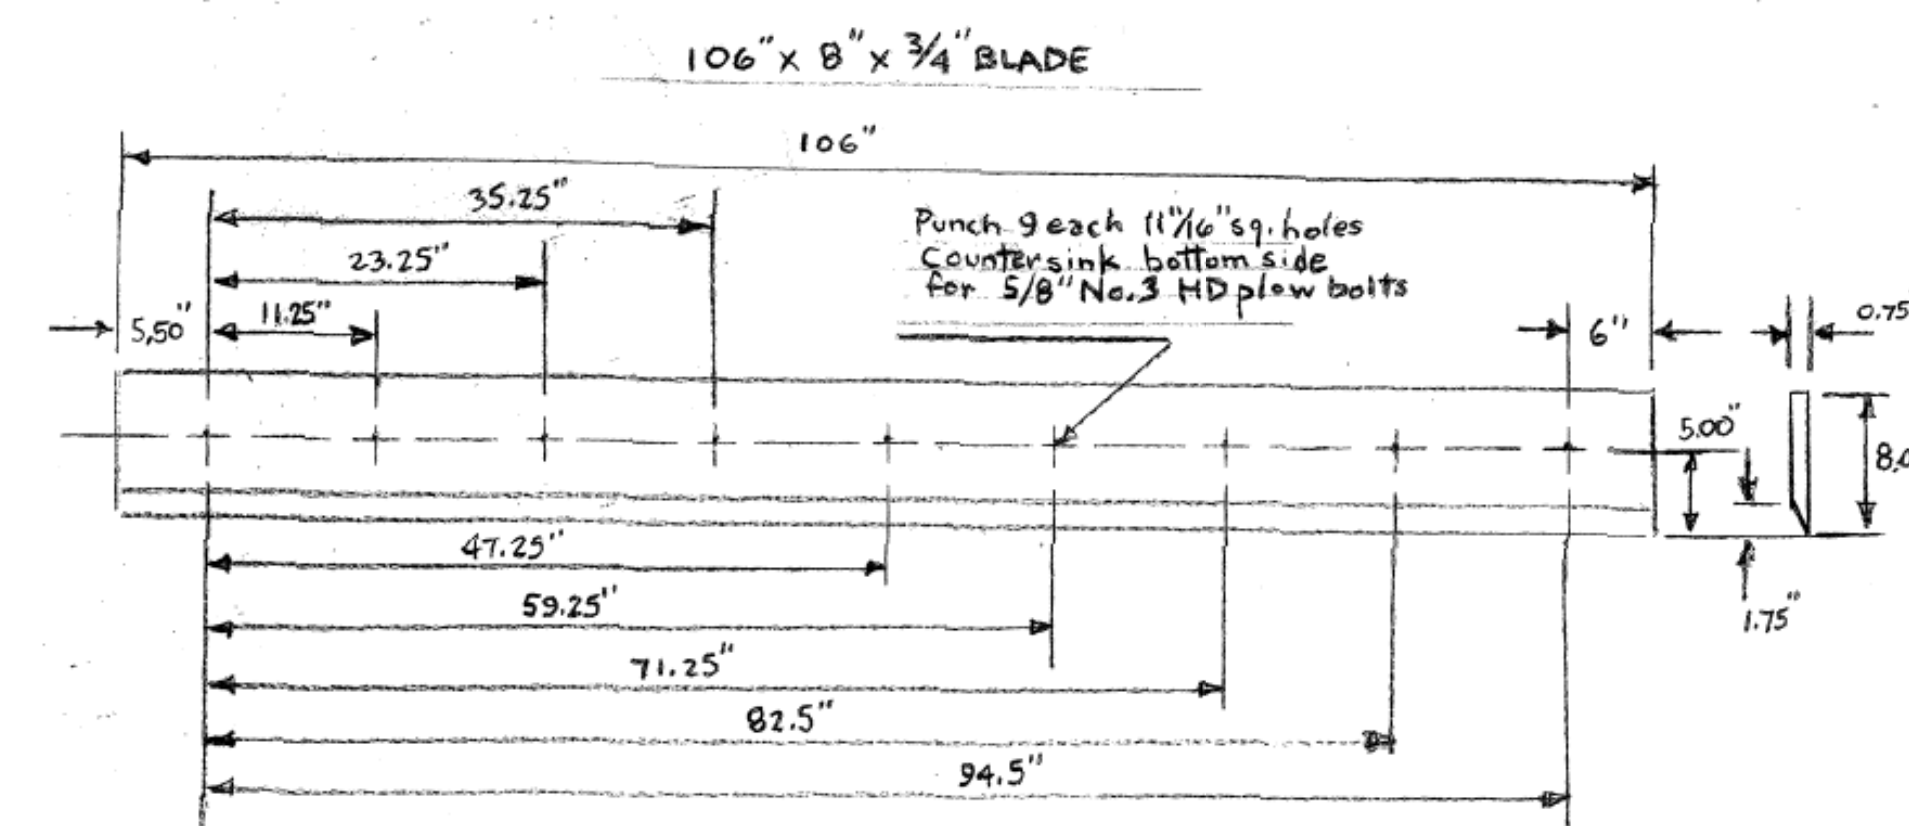

NEW JERSEY TURNPIKE AUTHORITY
MAINTENANCE DEPARTMENT
STANDARD SNOW PLOW DETAILS

8" BLADES FOR ARTICULATING LOADERS

THIS DRAWING IS BASED UPON NEW JERSEY DEPARTMENT OF TRANSPORTATION -
DIVISION OF CONSTRUCTION AND MAINTENANCE - BUREAU OF EQUIPMENT -
DRAWING NO. 3-113 - DATED OCTOBER 22, 1997; LAST REVISED MARCH 20, 2001
(REV. #1)

OFFICE OF THE DIRECTOR OF MAINTENANCE
WOODBIDGE, NEW JERSEY

DRAWING

SPP-3-113-1

PROCUREMENT NO.:


PRICE LINES:

119" x 8" x 3/4" BLADE for 2.75 YARD VME SIDE DUMP LOADER

SPECIFICATION:

Material used in these blades must conform to the following chemical analysis and physical properties:

Carbon	.38 Min.	.43 Max.
Manganese	.75 Min.	1.00 Max.
Sulphur		.04 Max.
Phosphorous		.04 Max.
Silicon	.20 Min.	.35 Max.
Chromium	.80 Min.	1.10 Max.
Molybdenum	.15 Min.	.25 Max.
Brinell Hardness:	350-450	

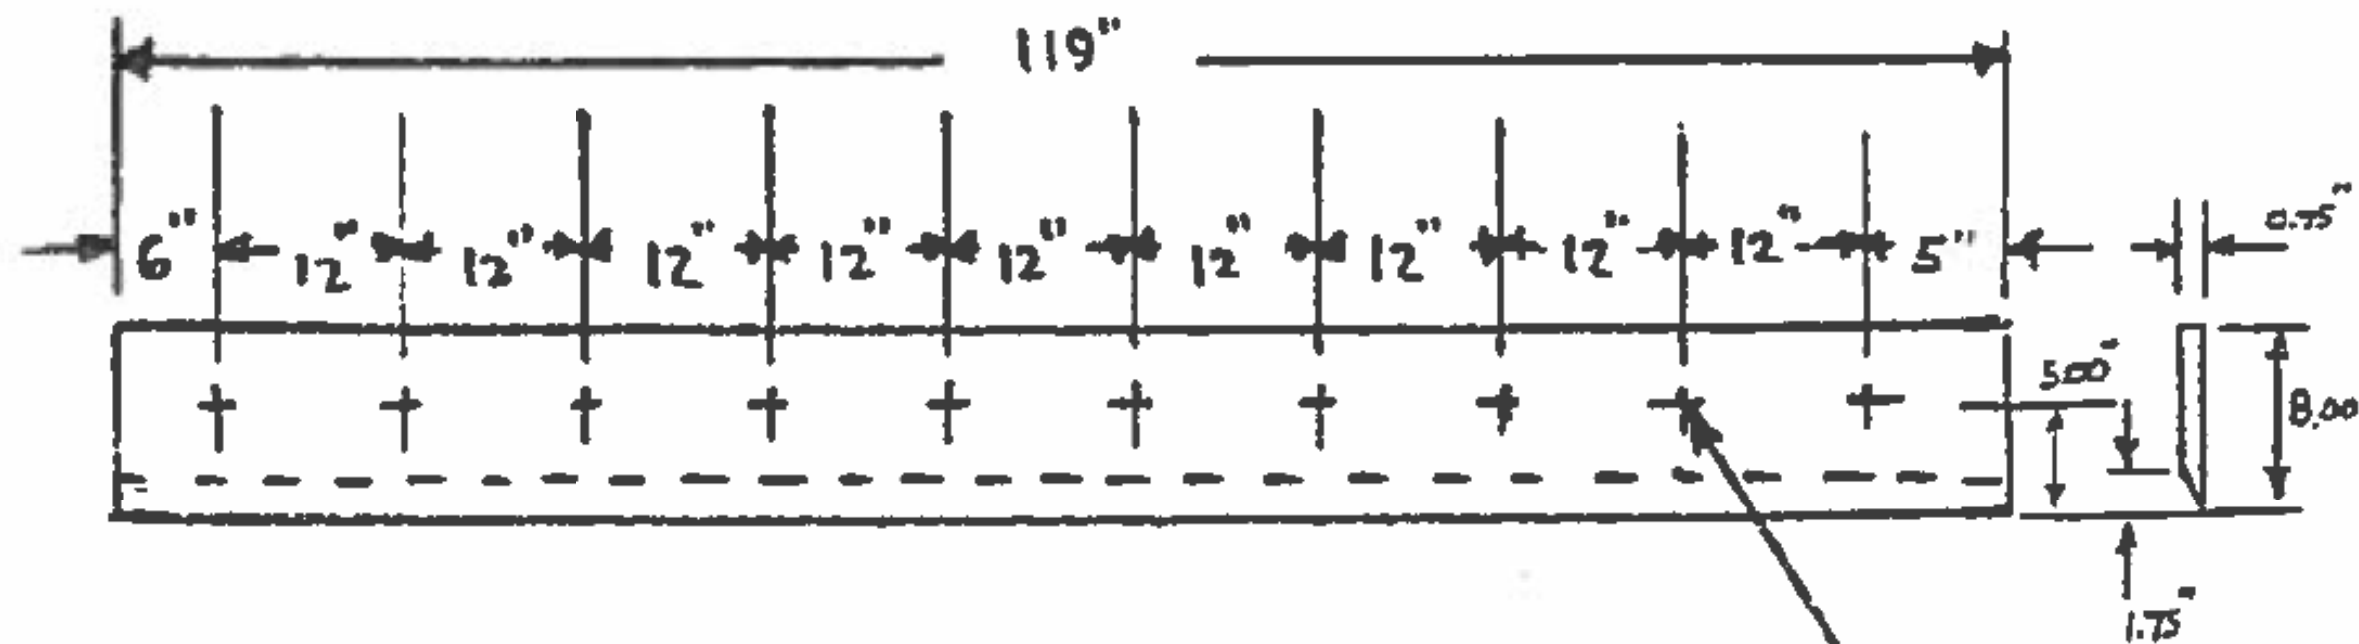

NOTE: A certificate of analysis is to be furnished with blades when delivered.

Punch 10 each 11/16 sq. holes
Countersink bottom side for
5/8 No. 3 HD Plow Bolts

NEW JERSEY TURNPIKE AUTHORITY
MAINTENANCE DEPARTMENT
STANDARD SNOW PLOW DETAILS

8" BLADES FOR ARTICULATING LOADERS

THIS DRAWING IS BASED UPON NEW JERSEY DEPARTMENT OF TRANSPORTATION -
DIVISION OF CONSTRUCTION AND MAINTENANCE - BUREAU OF EQUIPMENT -
DRAWING NO. 3-114 - DATED NOVEMBER 16, 1999; LAST REVISED NOV. 16, 1999


OFFICE OF THE DIRECTOR OF MAINTENANCE
WOODBIDGE, NEW JERSEY

DRAWING

SPP-3-114

PROCUREMENT NO.:


PRICE LINES:

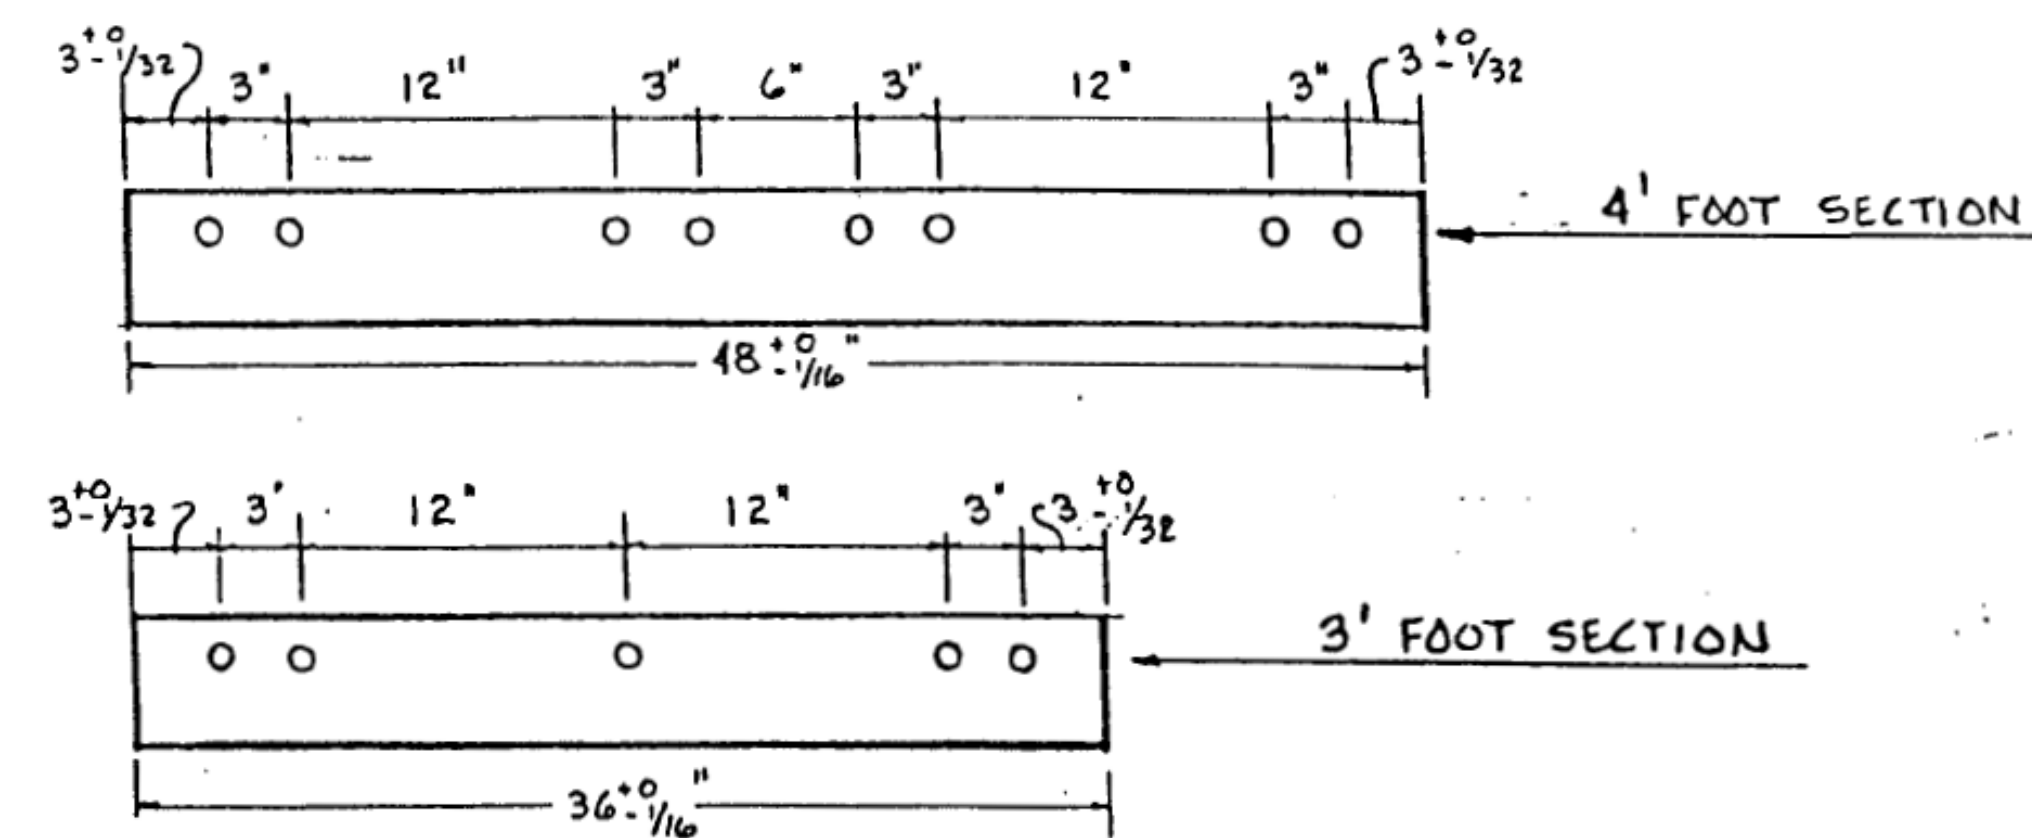



PRICE LINES:

NOTES

1. ALL FILLET WELDS 3/16" UNLESS OTHERWISE SPECIFIED.
2. ALL RIBS & FLAT PLATES HAVE FILLET WELDS, 2" WELD LENGTH & 6" PITCH.
3. FOR CARBIDE EDGE, SEE N.J.D.O.T., BUREAU OF EQUIP. DRAWING NO. 4-113.
4. MOLDBOARD SKIN MUST EXTEND TO BOTTOM EDGE OF EDGE REINFORCING PLATE. (ITEM NO. 4)
5. MOLDBOARD SKIN TO BE SMOOTH ROLLED OR BRAKE FORMED.
6. FRONT TWO HOLES ON END PLATE TO BE DRILLED IN LINE WITH 3/4" SQ. PUNCHED HOLES OF INNER NOSE PIECE. VERTICAL LOCATION OF REAR HOLE TO BE ESTABLISHED AFTER CONNECTING OUTER NOSE PIECE.
7. LAST TWO BOLTS OF RIGHT END CONNECTING BLADE & ACCESSORY TO MOLDBOARD ARE TO BE 2-1/2" LG. CARRIAGE BOLTS.
8. SNOW SHIELD AND BACKING PLATE TO BE ATTACHED WITH 1/2" BOLTS AND NUTS.

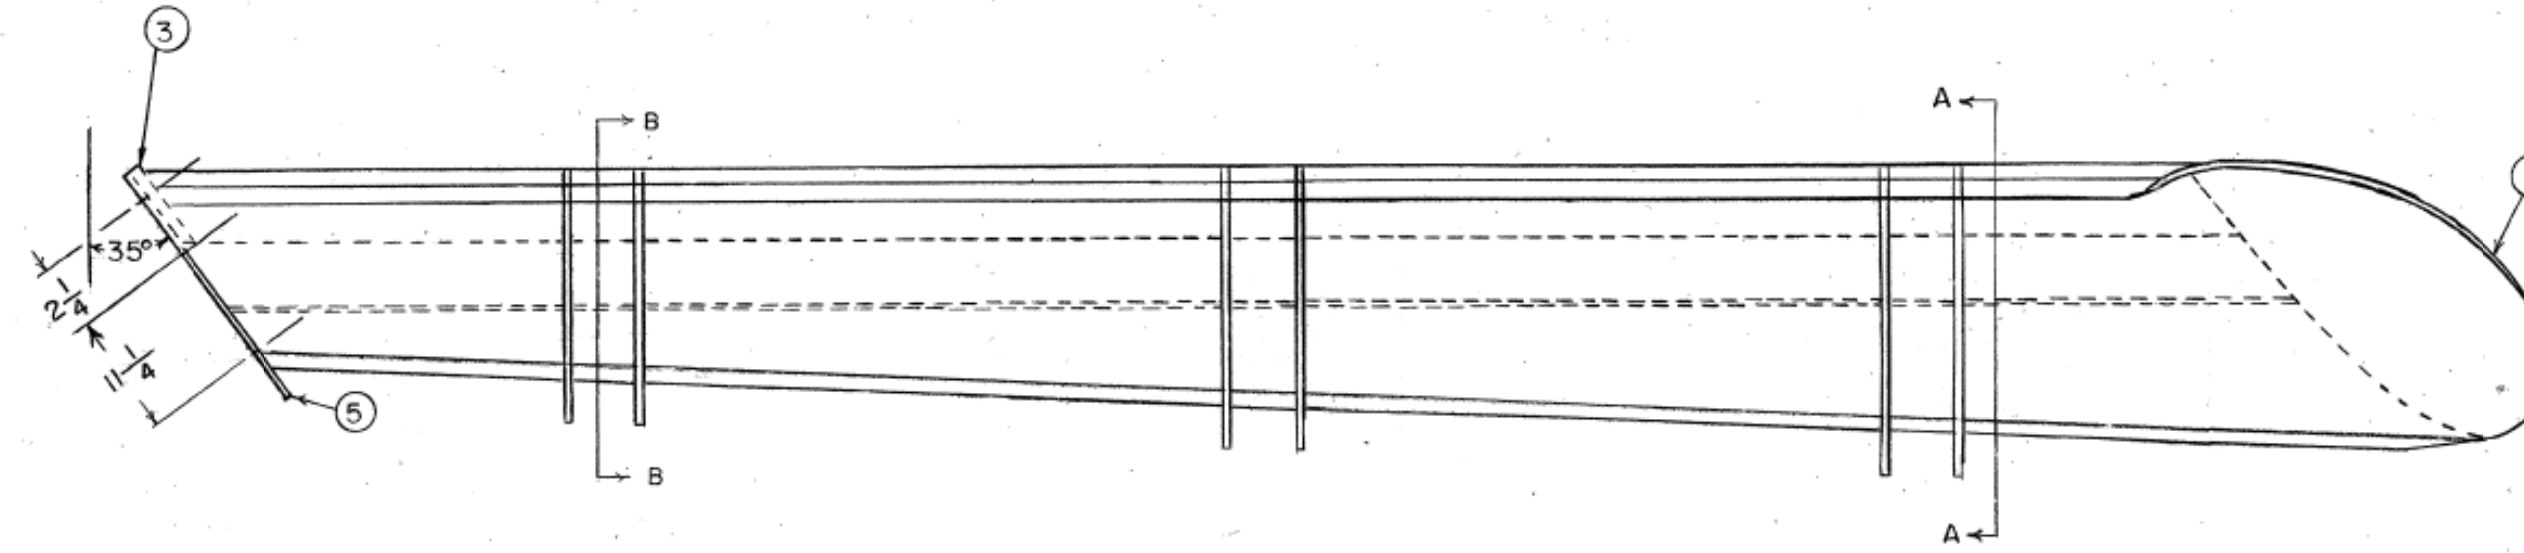

ITEM NO.	NAME	P.C'S REQ'D	MAT'L	SIZE
1	Moldboard	1	HRS	10 GA x 69 1/8 x 149
2	Edge	1	Stock	1/2 x 6 x 120, H.C. SAF 1091
3	Nose Assembly	1		
4	Edge Reinforcing Plate	1	HRS	1/2 x 10 x Entire Length
5	End Plate	1	HRS	1/4 x 17-1/2 x 33
6	Vertical Rib	1	HRS	1/2 x 15 1/2 x 32 1/4
7	Vertical Rib	1	HRS	1/2 x 16 1/2 x 32 7/8
8	Vertical Rib	1	HRS	1/2 x 18 1/8 x 39
9	Vertical Rib	1	HRS	1/2 x 18 1/2 x 39 5/8
10	Vertical Rib	1	HRS	1/2 x 20 1/4 x 45 13/16
11	Vertical Rib	1	HRS	1/2 x 21 x 46 1/16
12	Horizontal Rib	1	HRS	3/8 x 2 1/2 x 23 1/2
13	Horizontal Rib	4	HRS	3/8 x 2 1/2 x 37 1/4
14	Horizontal Rib	1	HRS	3/8 x 2 1/2 x 22 1/2
15	Horizontal Rib	1	HRS	3/8 x 2 1/2 x 32
16	Short Ribs	5	HRS	3/8 x 2 1/2 x 4 1/8
17	Short Rib	1	HRS	3/8 x 2-1/2 x 4 1/8
18	Boxing Plate	1	HRS	1/4 x 4 x 11 LG
19	Flat Plate	12	HRS	1/2" x 1 1/2 x 2 1/2
20	Horizontal Rib	1	HRS	3/8 x 2 1/2 x 20 1/2
22	Rod	1	HRS	1/2 DIA x 70 LG
23	Shoe Assembly	1		
24	Hex Hd Bolts	6	STD	1 1/4 - 7 x 7"
25	Hex Nuts	6	STD	1 1/4 - 7
26	Lock Washers	6	STD	1 1/4
27	Hex Hd Bolt	1	STD	7/8 - 9 x 7"
28	Hex Nut	1	STD	7/8 - 9
29	Lock Washer	1	STD	7/8
30	Bolts Carriage	10	STD	5/8-11 x 2
31	Hex Nuts	10	STD	5/8-11
32	Lock Washers	10	STD	5/8
33	EDGE	1	RUBBER	1 1/2 x 10 x 9'-10"
34	HEX HD BOLTS	2	STD	5/8 x 11 x 6" LG
35	HEX NUTS	2	STD	5/8 x 11
36	LOCK WASHERS	2	STD	5/8
37	REINFORCING PLATE	1	HRS	3/8 x 4"
38	TRIP SPRING HEAD SPACER PLATE	2	HRS	3/8" x 6" LG
39	SNOW SHIELD	1	RUBBER	132" x 12" x 3/8"
40	BACKING PLATE	1	HRS	132" x 2" x 1/4"

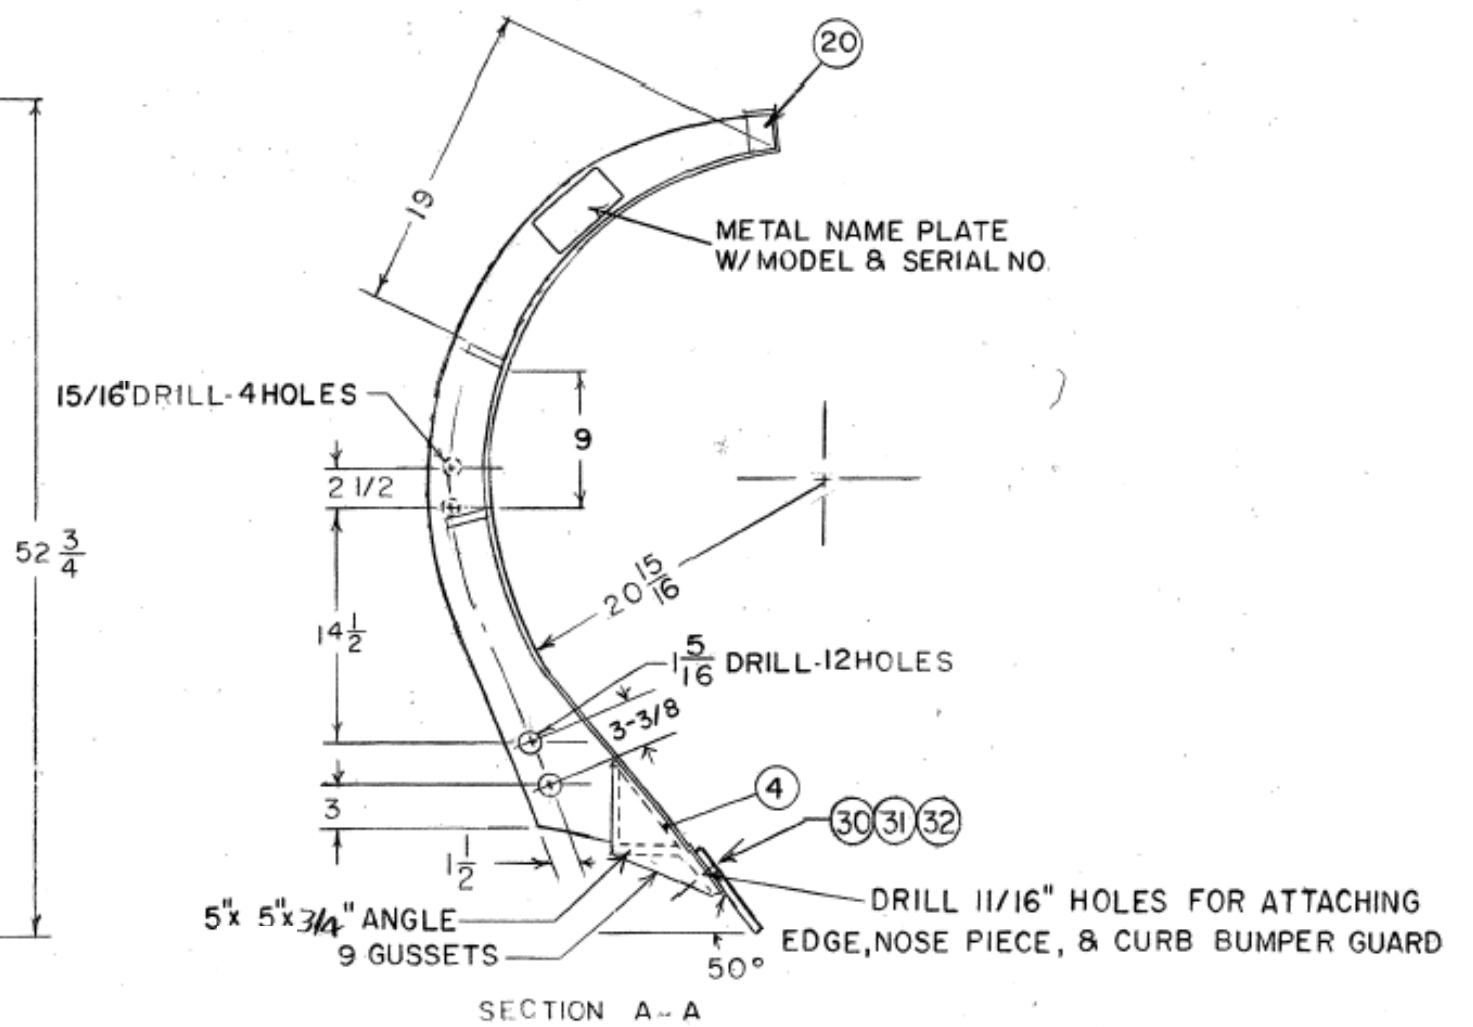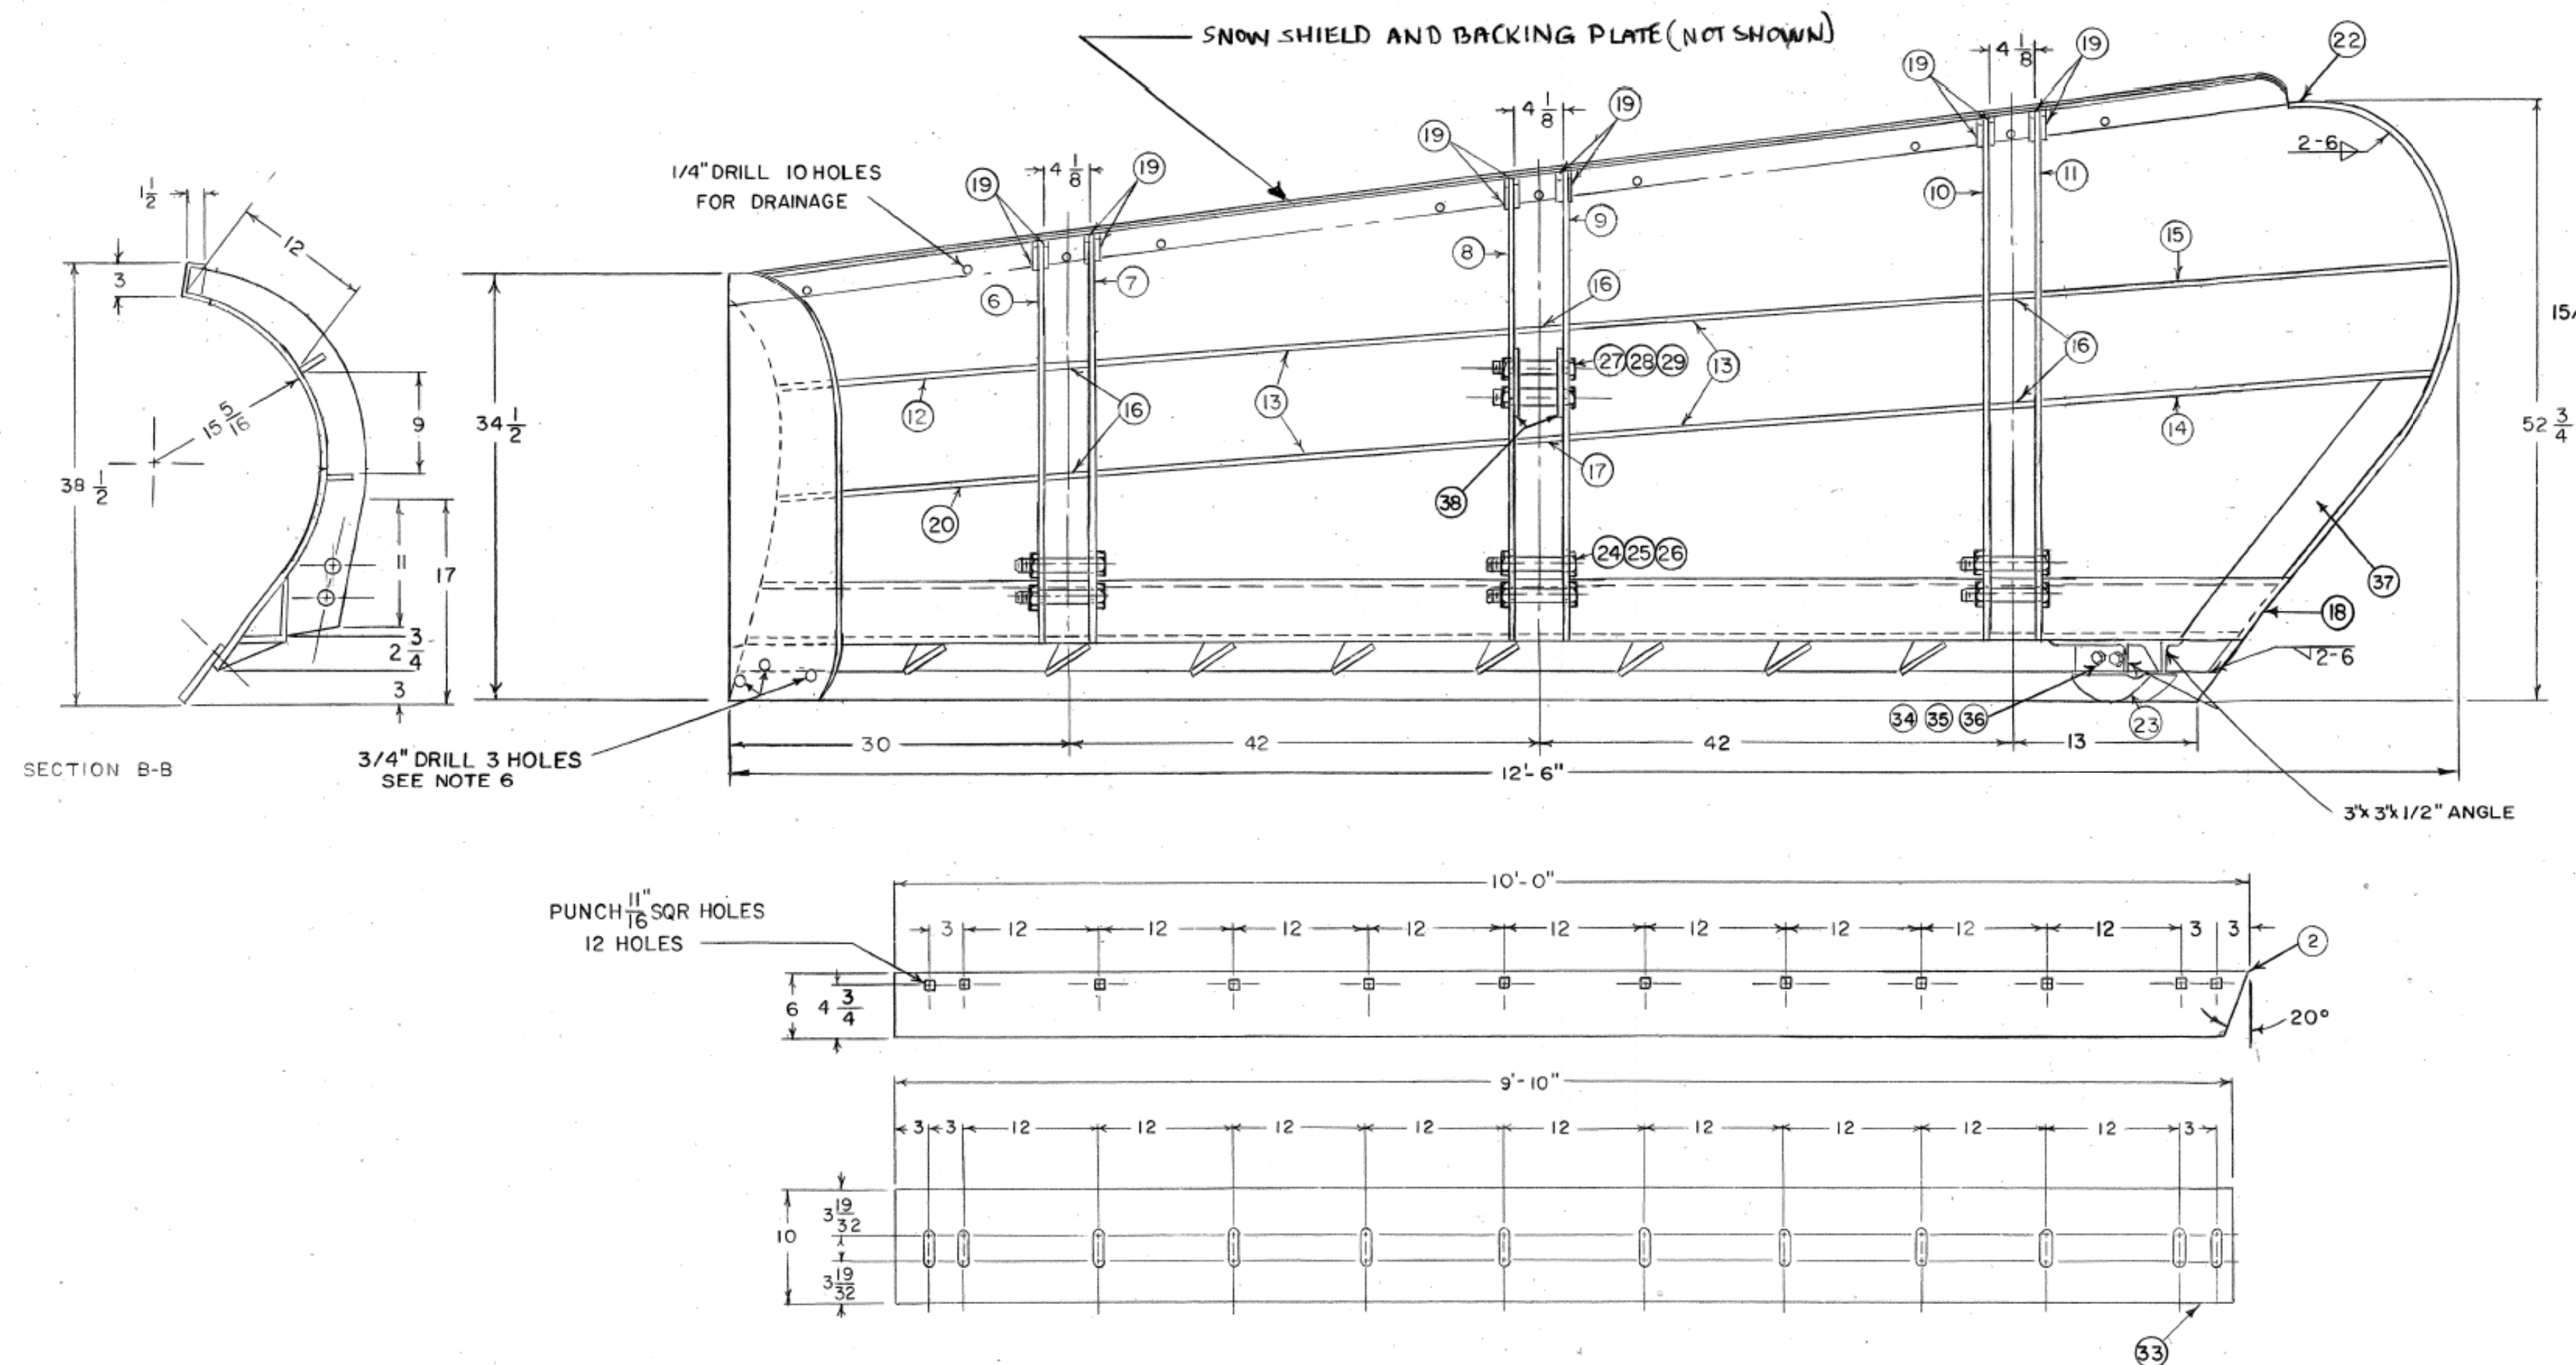

NEW JERSEY TURNPIKE AUTHORITY
MAINTENANCE DEPARTMENT
STANDARD SNOW PLOW DETAILS

SNOW PLOW
MODEL O-R. 12.75 -(32, 53) - (14.75, 22.75) - 1

THIS DRAWING IS BASED UPON NEW JERSEY DEPARTMENT OF TRANSPORTATION -
DIVISION OF CONSTRUCTION AND MAINTENANCE - BUREAU OF EQUIPMENT -
DRAWING NO. 4-131 - DATED OCTOBER 19, 1973; LAST REVISED NOV. 16, 1999
(REV. #11)

OFFICE OF THE DIRECTOR OF MAINTENANCE
WOODBIDGE, NEW JERSEY


DRAWING

SPP-4-131


PROCUREMENT NO.:

PRICE LINES:

- NOTES:
 1. ALL WELDS TO BE CONTINUOUS
 2. EYE BAR AND LATCH PIN SWIVEL FOUND IN GREATER DETAIL ON
 DWG. NO. 4-154.

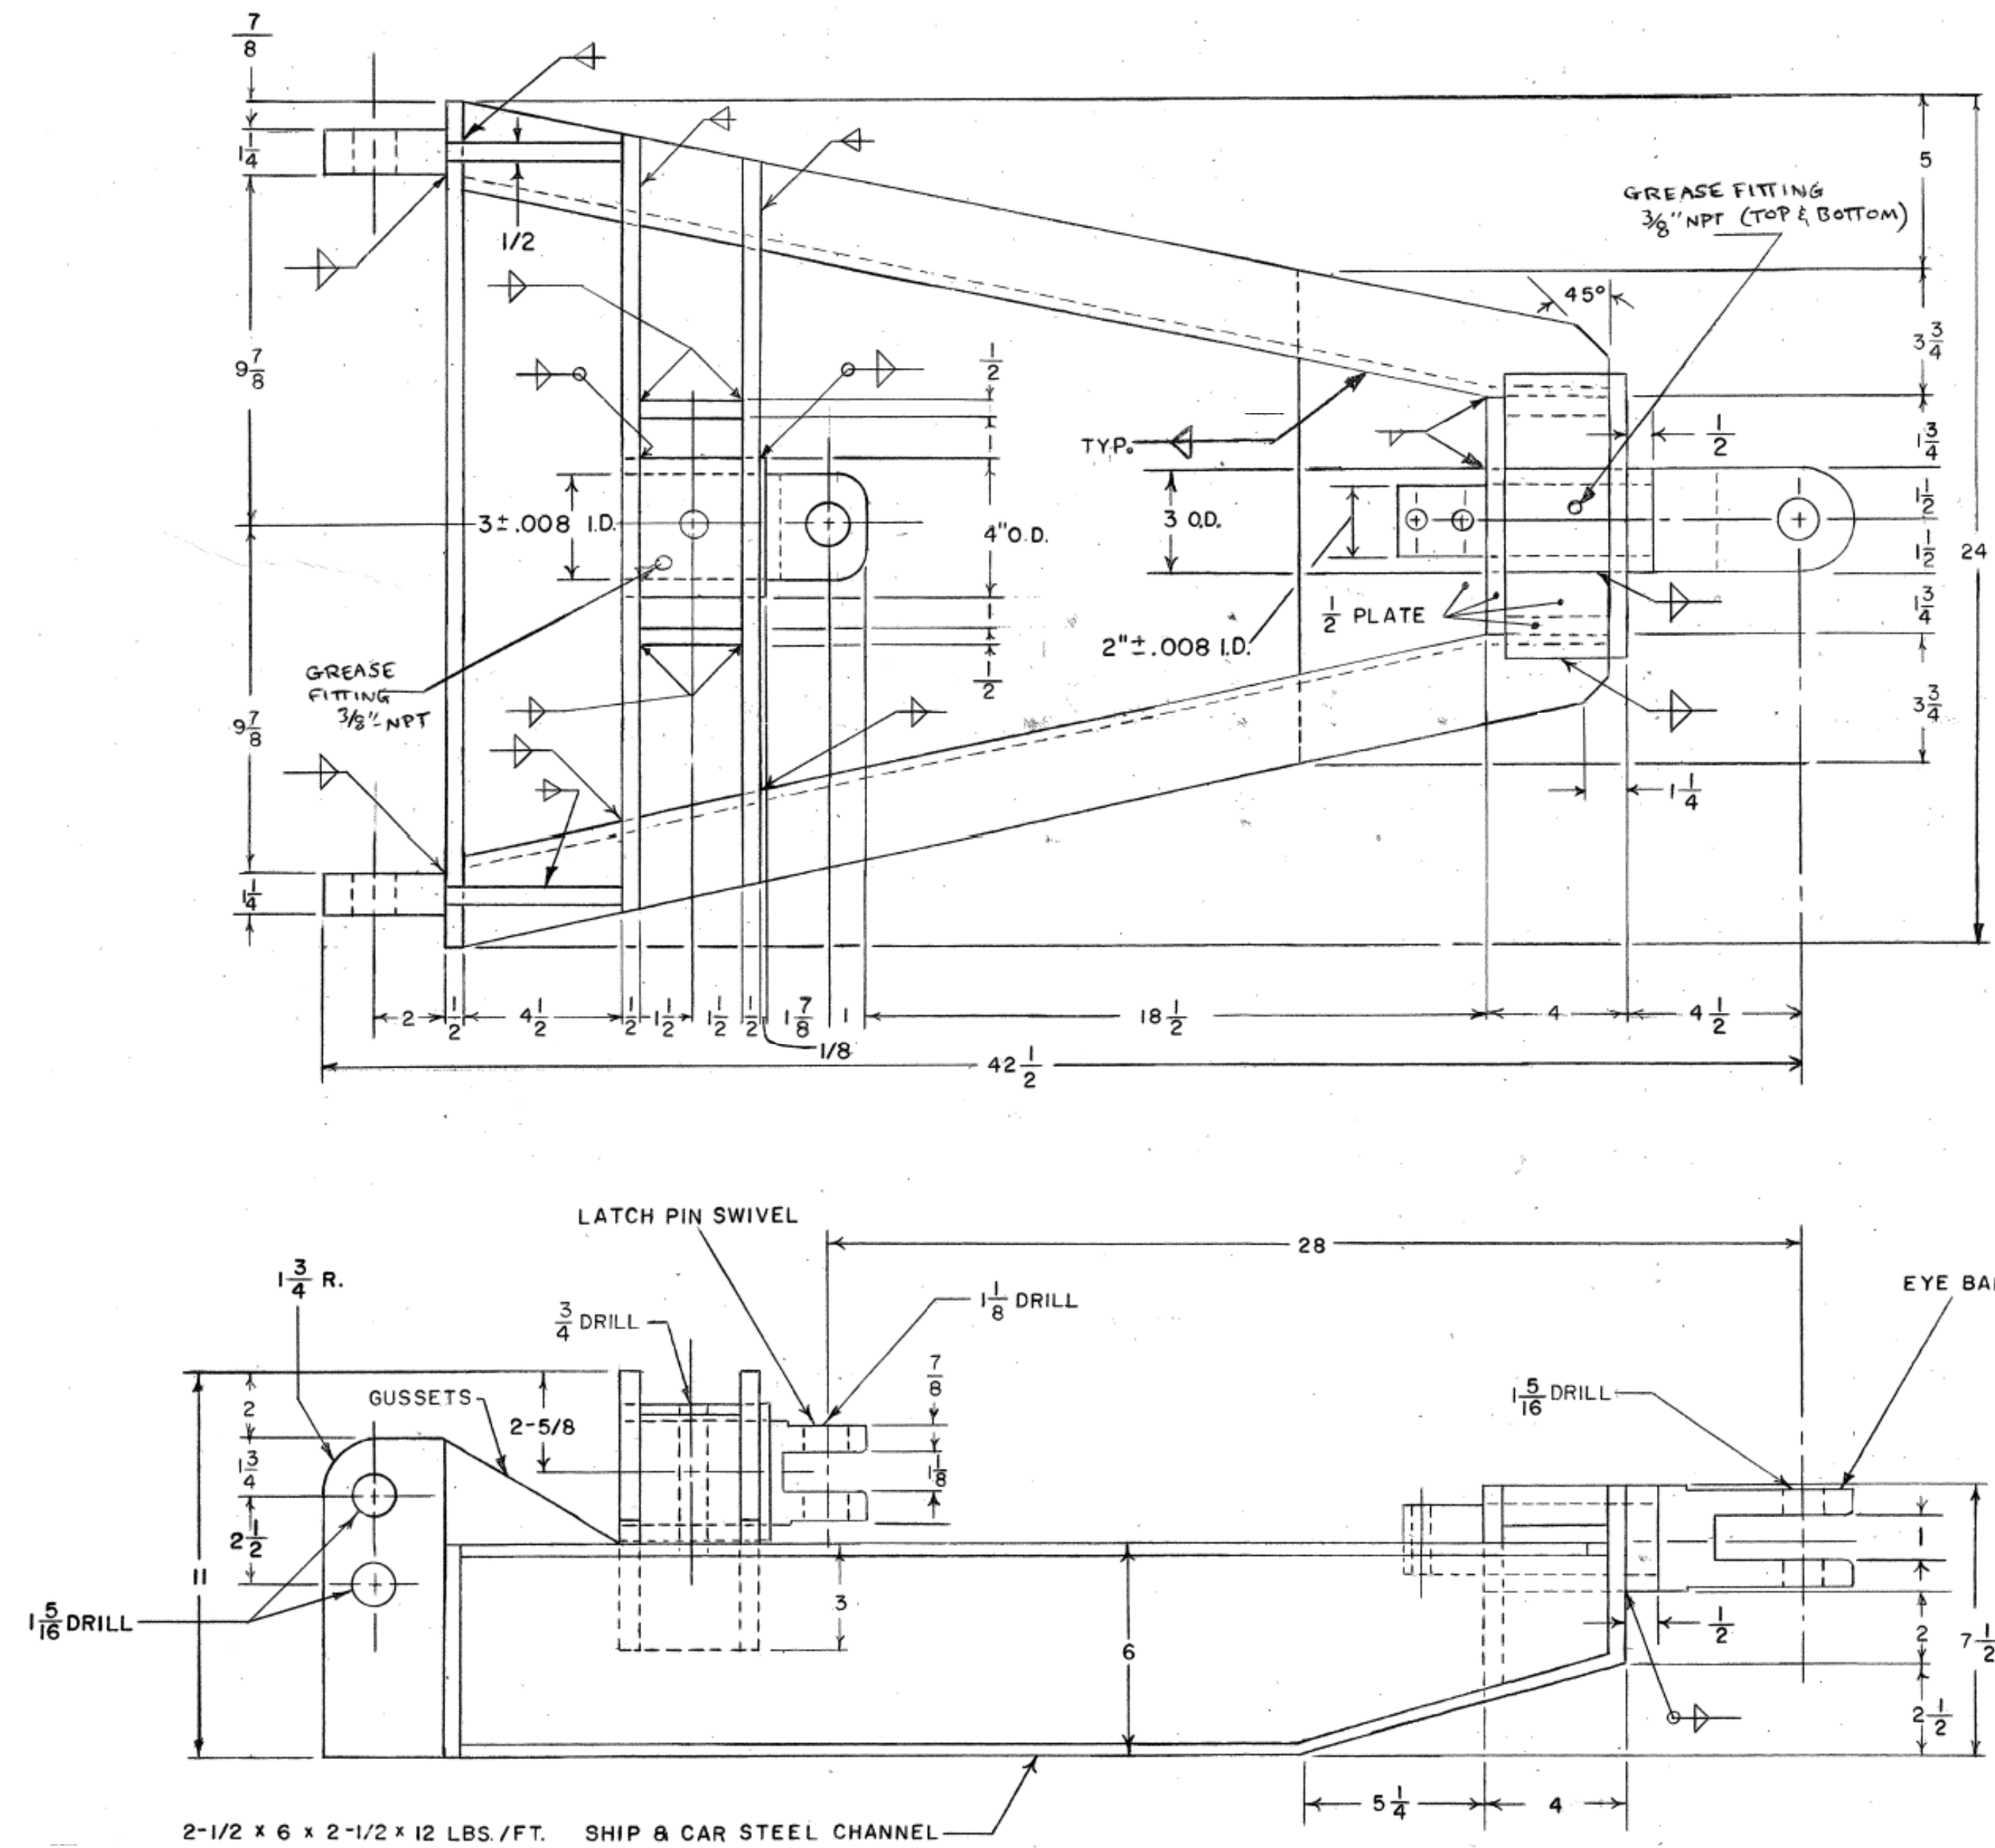

MAT'L:
 CHANNEL _____ SHIP & CAR STEEL CHANNEL
 PLATE _____ HOT ROLLED STRUCTURAL STEEL QUALITY
 TUBING _____ COLD DRAWN SEAMLESS CARBON STEEL

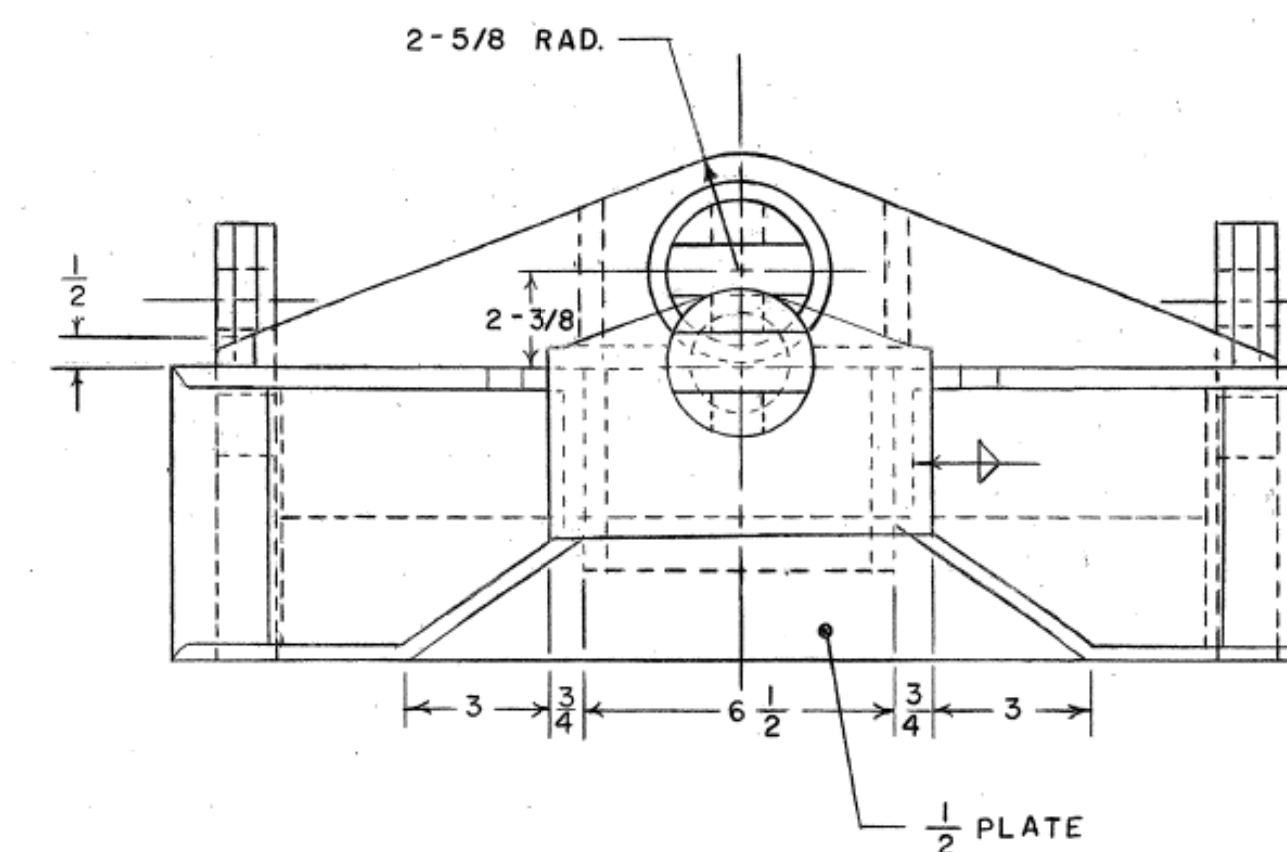

NEW JERSEY TURNPIKE AUTHORITY
 MAINTENANCE DEPARTMENT
 STANDARD SNOW PLOW DETAILS

LARGE SNOW PLOW PUSH BAR

THIS DRAWING IS BASED UPON NEW JERSEY DEPARTMENT OF TRANSPORTATION -
 DIVISION OF CONSTRUCTION AND MAINTENANCE - BUREAU OF EQUIPMENT -
 DRAWING NO. 4-132 - DATED OCTOBER 23, 1973; LAST REVISED SEPT. 1, 1995
 (REV. #10)


OFFICE OF THE DIRECTOR OF MAINTENANCE
 WOODBRIDGE, NEW JERSEY

DRAWING


SPP-4-132

PROCUREMENT NO.:


PRICE LINES:

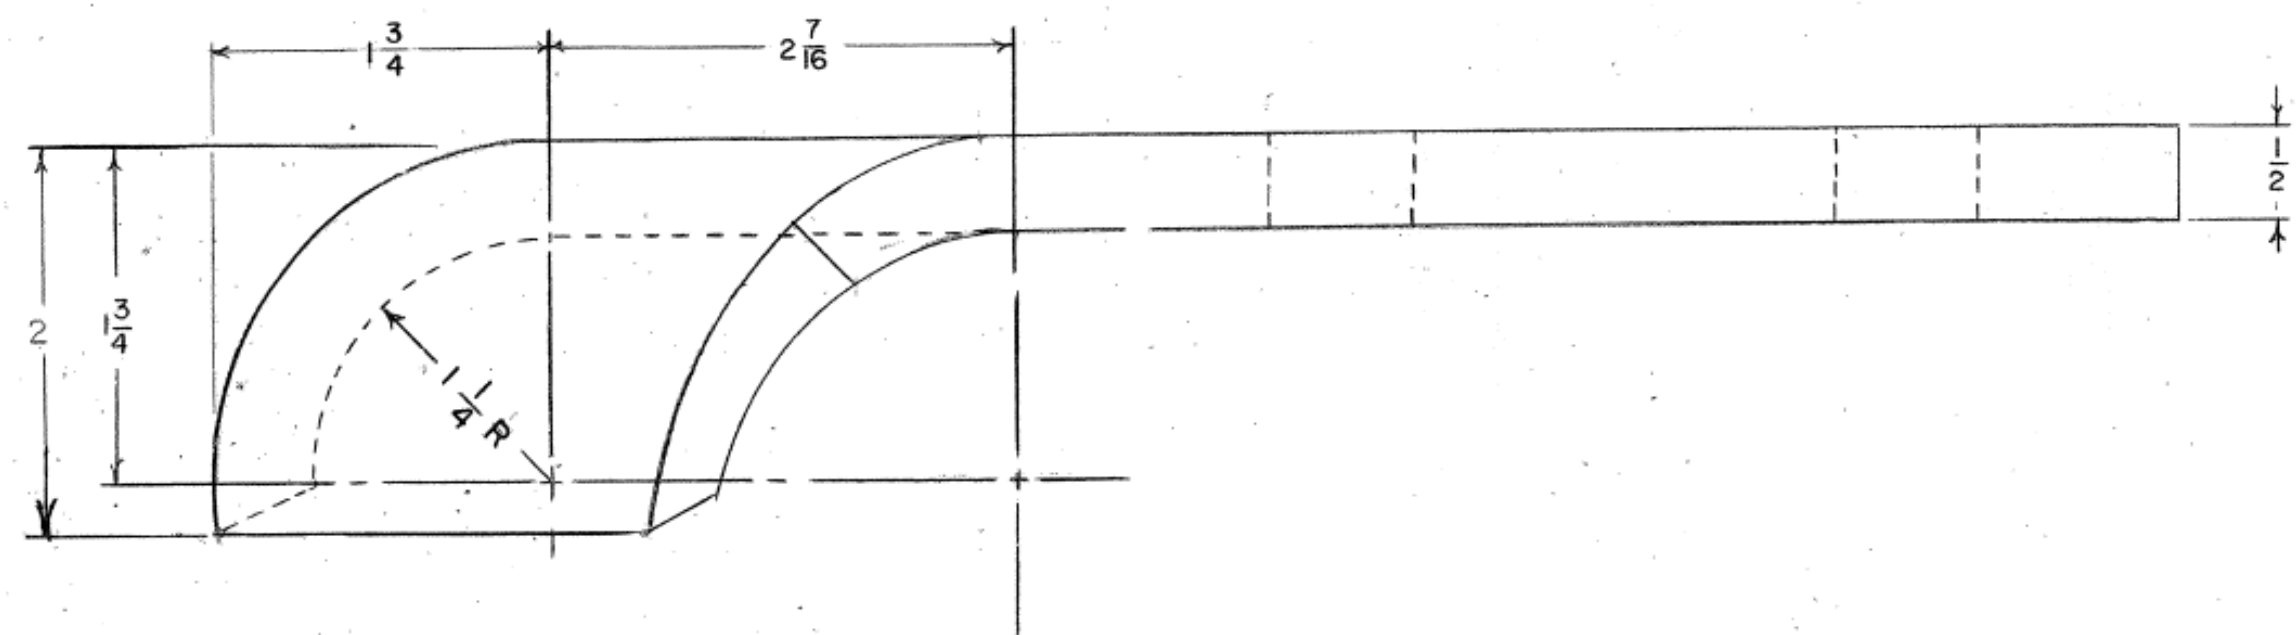

MATL:
HIGH CARBON STEEL

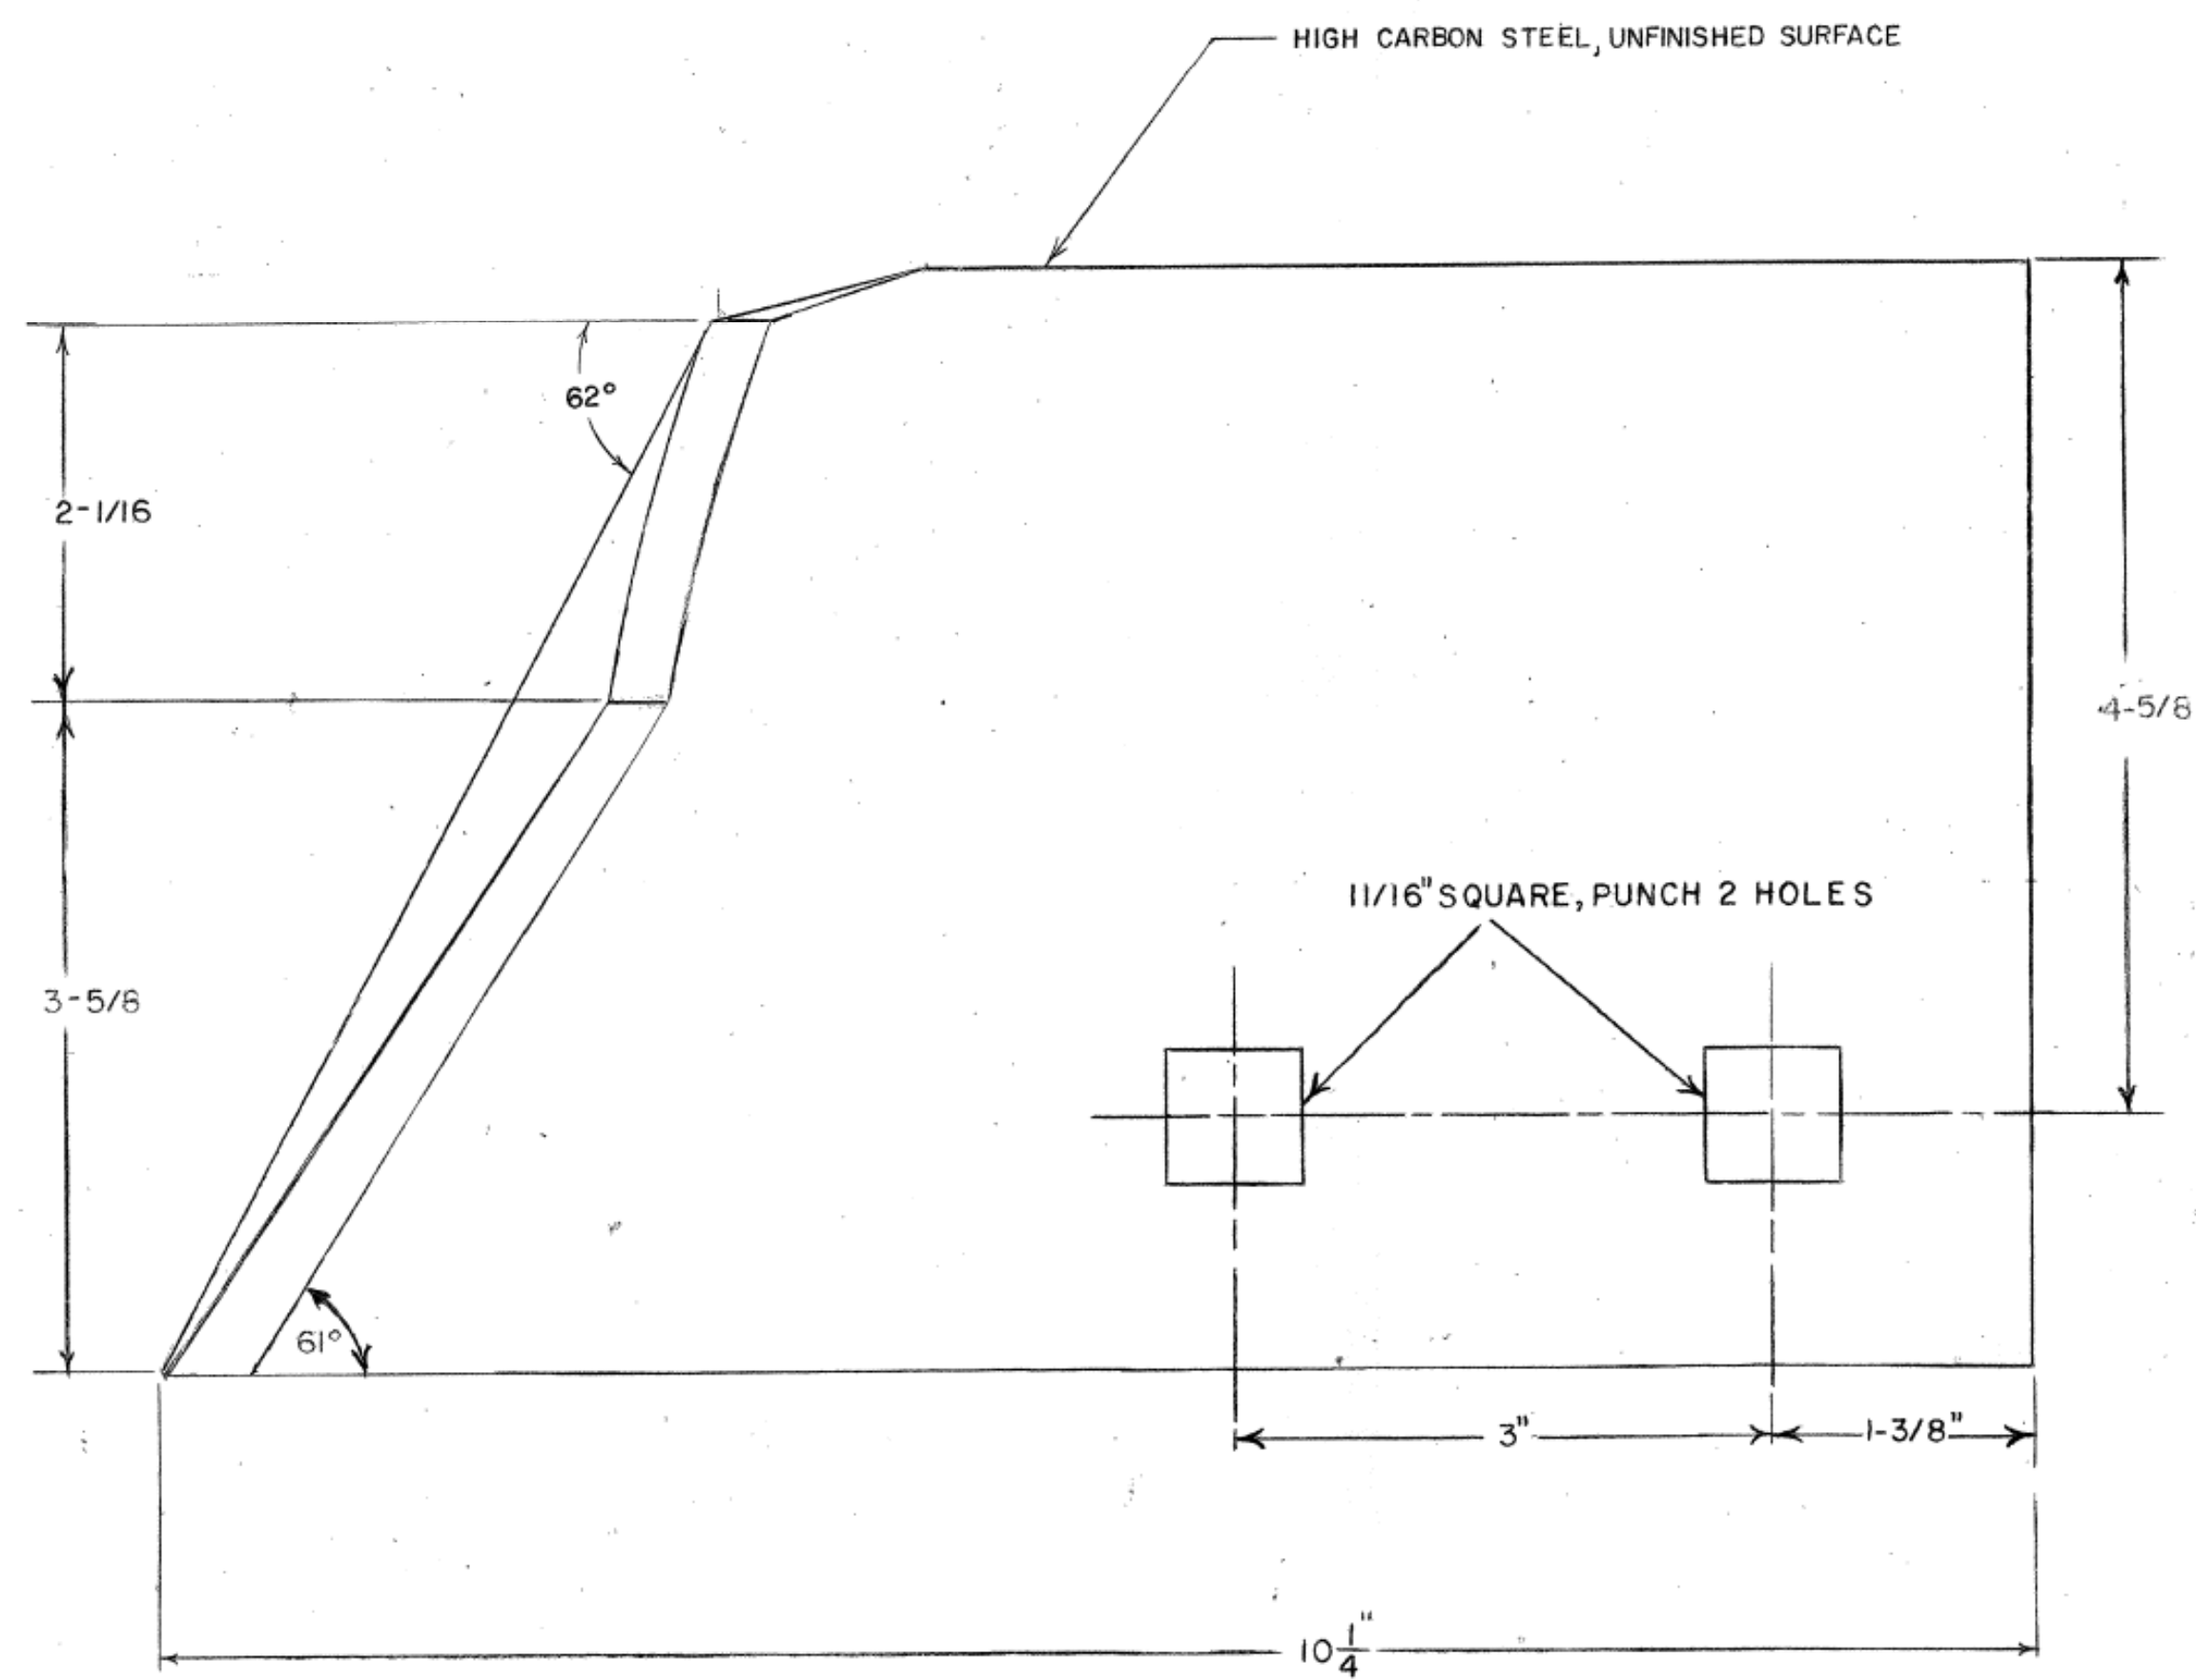

HIGH CARBON STEEL, UNFINISHED SURFACE

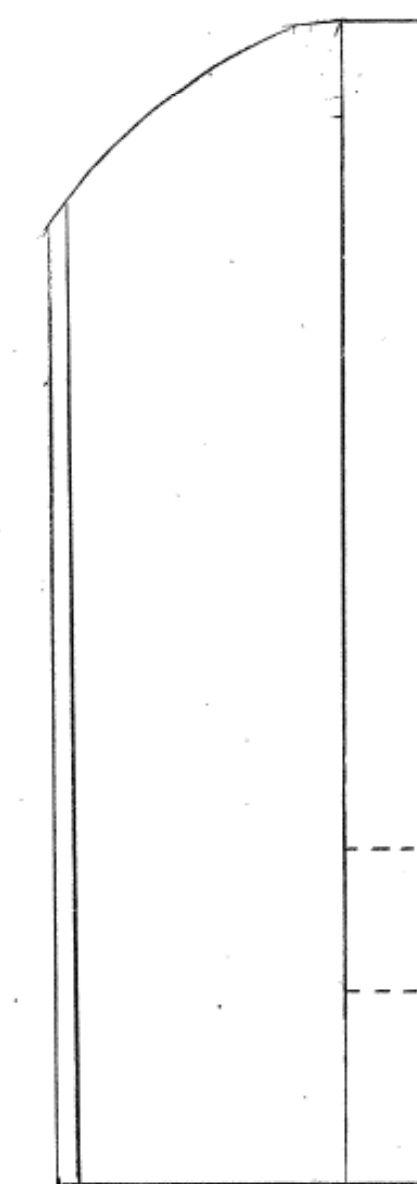

NEW JERSEY TURNPIKE AUTHORITY
MAINTENANCE DEPARTMENT
STANDARD SNOW PLOW DETAILS

CURB BUMPER GUARD

THIS DRAWING IS BASED UPON NEW JERSEY DEPARTMENT OF TRANSPORTATION -
DIVISION OF CONSTRUCTION AND MAINTENANCE - BUREAU OF EQUIPMENT -
DRAWING NO. 4-133 - DATED OCTOBER 25, 1973; LAST REVISED 9/11/90
(REV. #4)

OFFICE OF THE DIRECTOR OF MAINTENANCE
WOODBIDGE, NEW JERSEY

DRAWING







SPP-4-133

PROCUREMENT NO.:

PRICE LINES:

NOTES

1. MATERIAL IS CAST STEEL.
2. $\frac{1}{8}$ ROUNDS AND FILLETS.
3. SEMICIRCLE HINGE TO BE MOUNTED TO SEMICIRCLE W/ $\frac{5}{8}$ " X $1\frac{7}{8}$ " RIVETS, OR $\frac{5}{8}$ " FINE THREADED BOLTS, NUTS, & LOCKWASHERS W/ 1" LONG TACK WELDS.
4. FASTEN MOLDBOARD HINGE TO MOLDBOARD W/ $\frac{3}{4}$ ", 10 UNC BOLTS, NUTS, AND LOCKWASHERS.

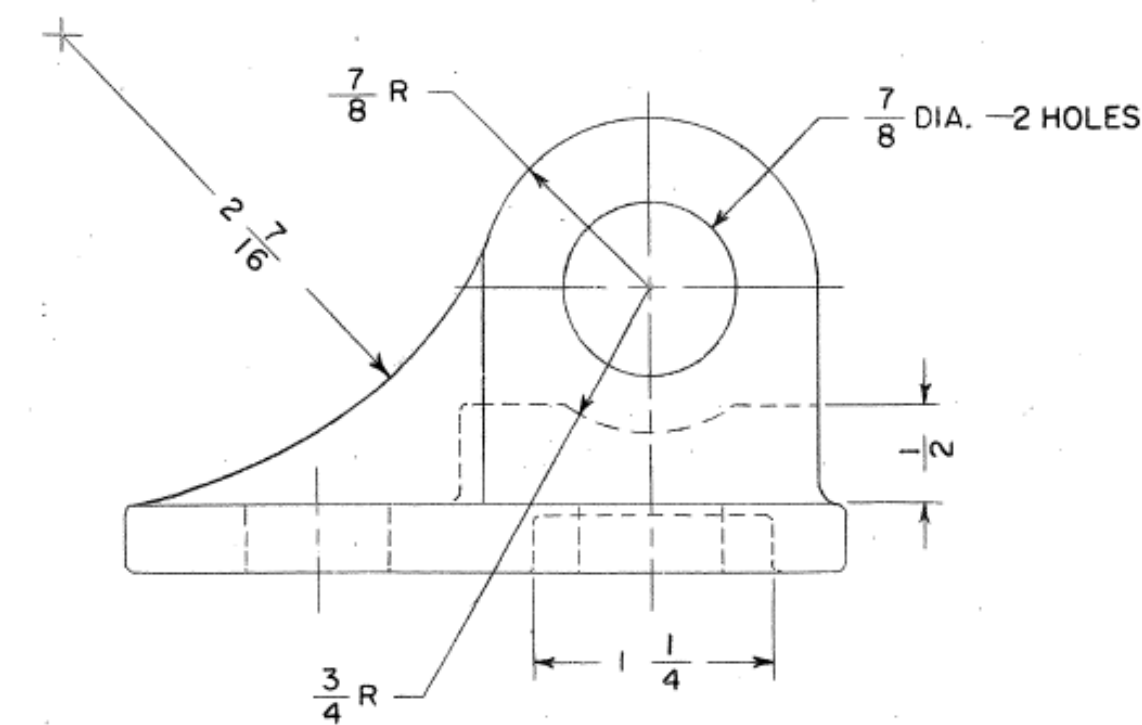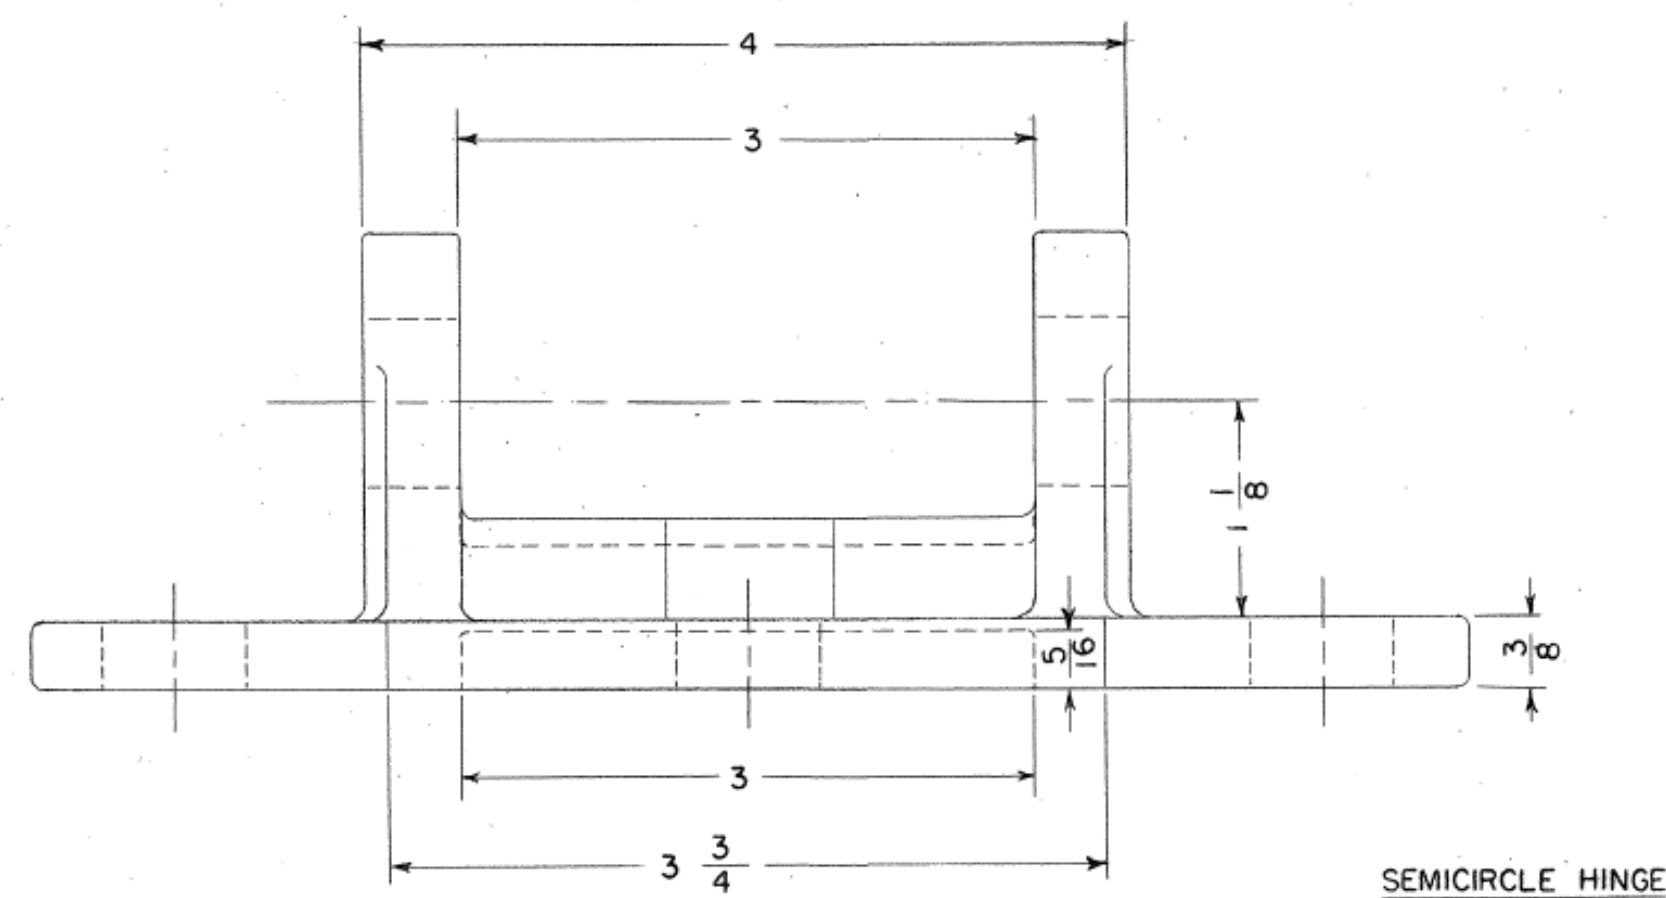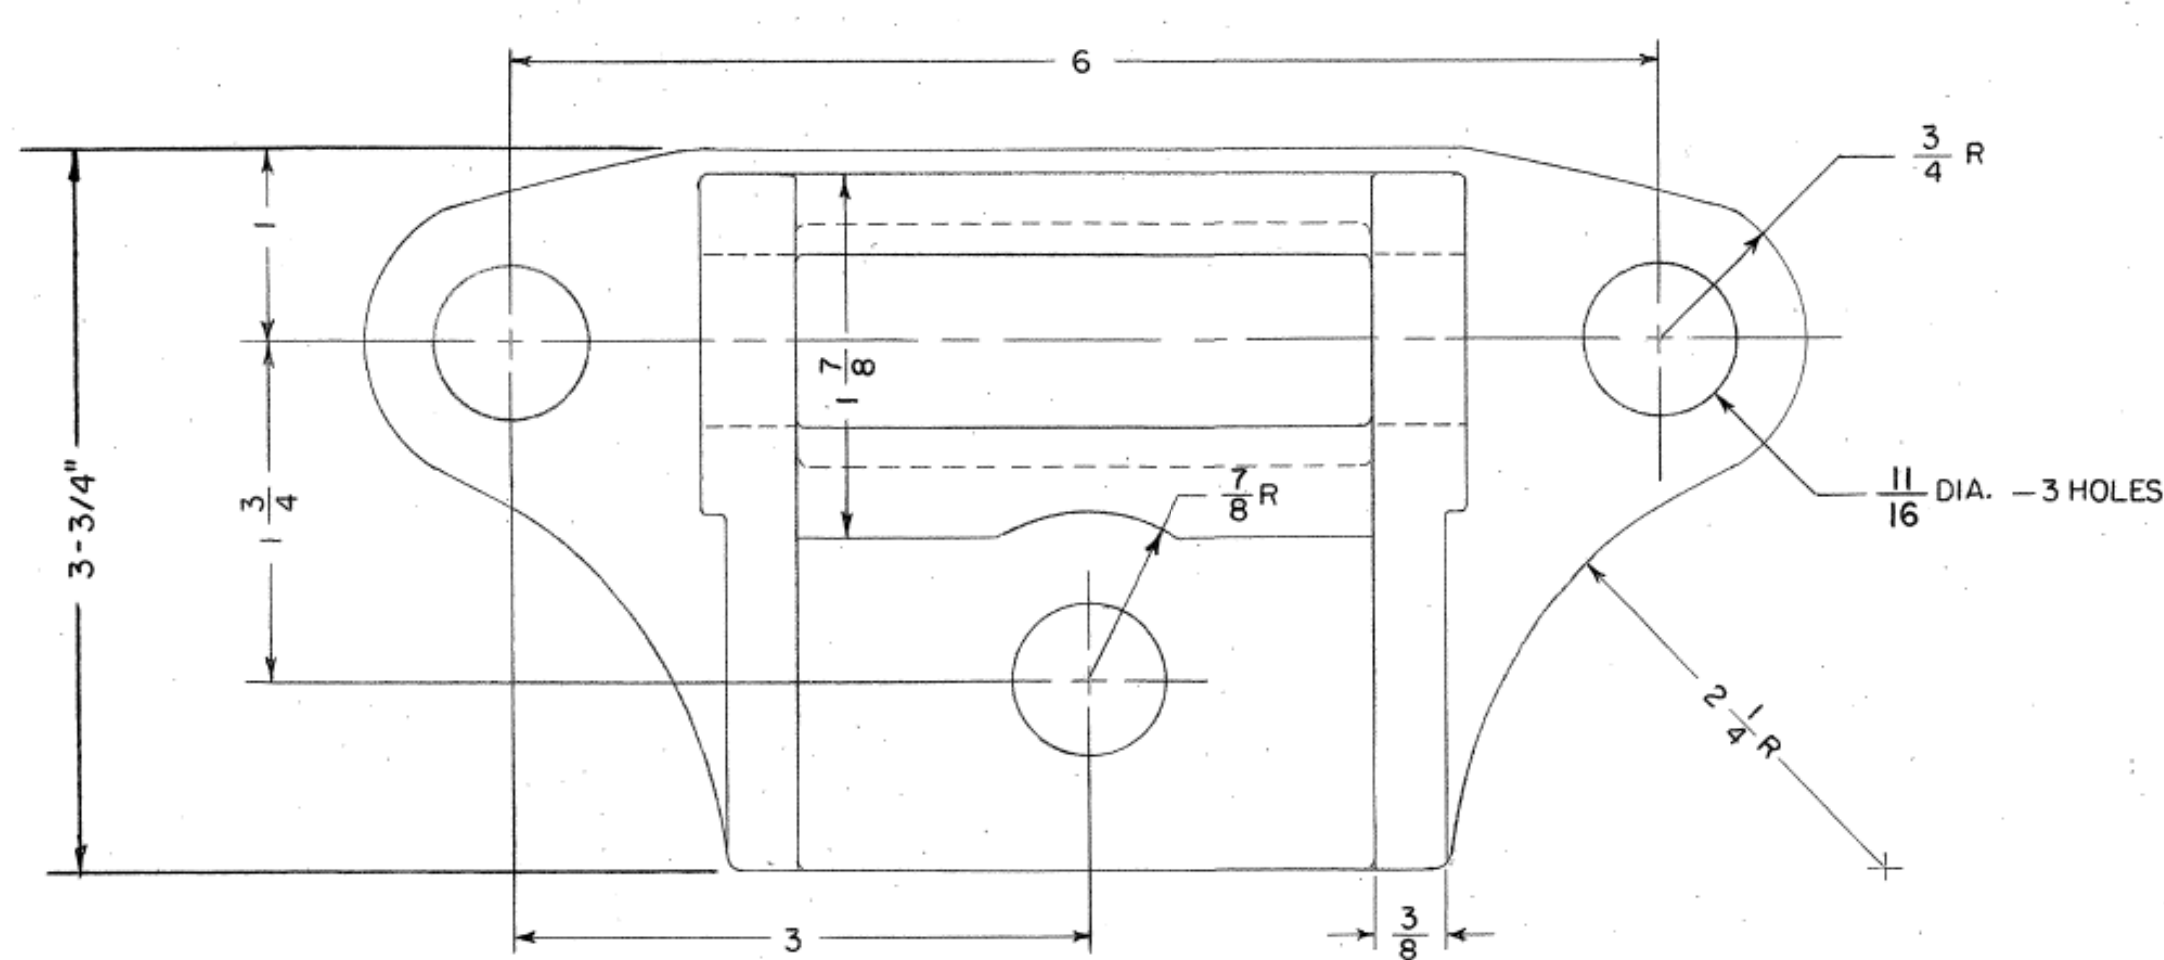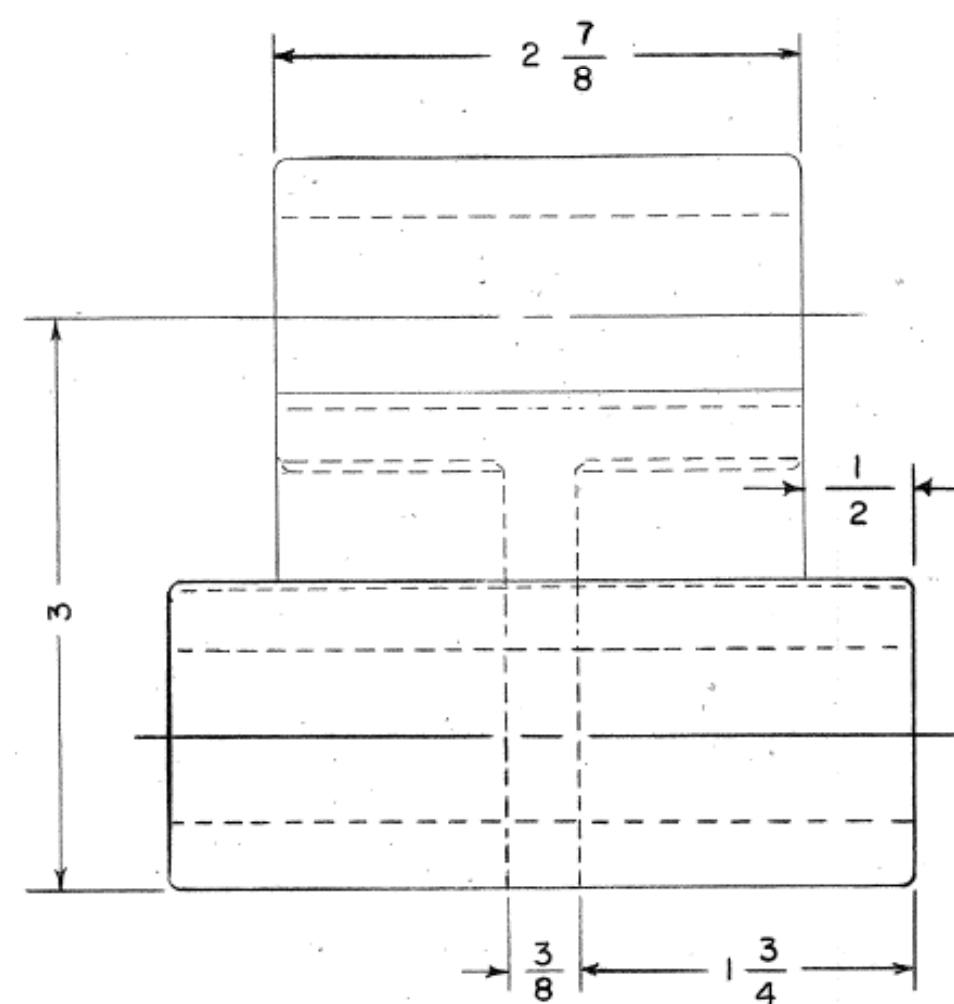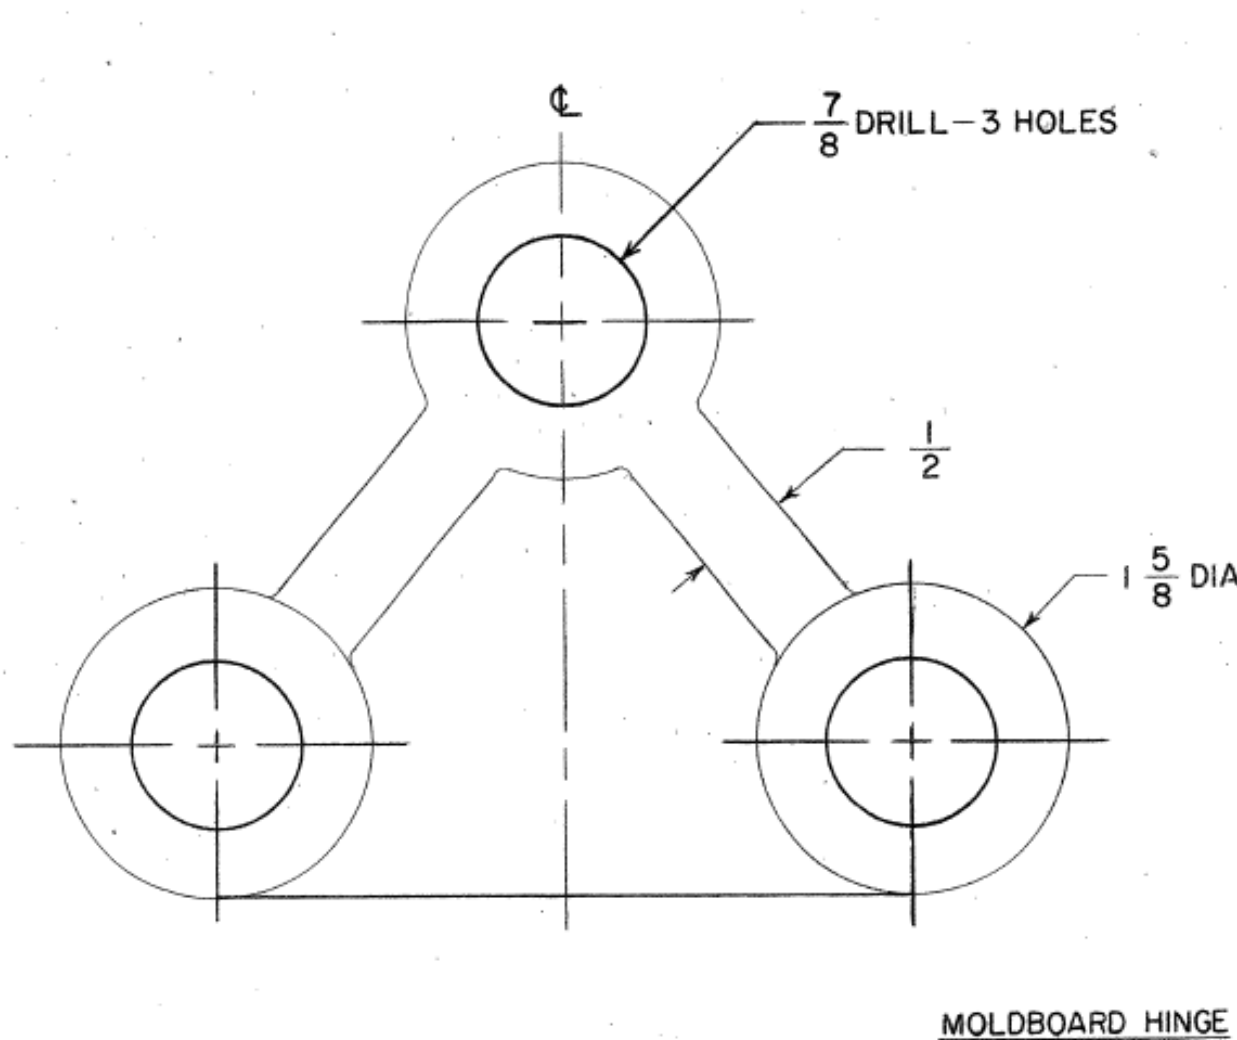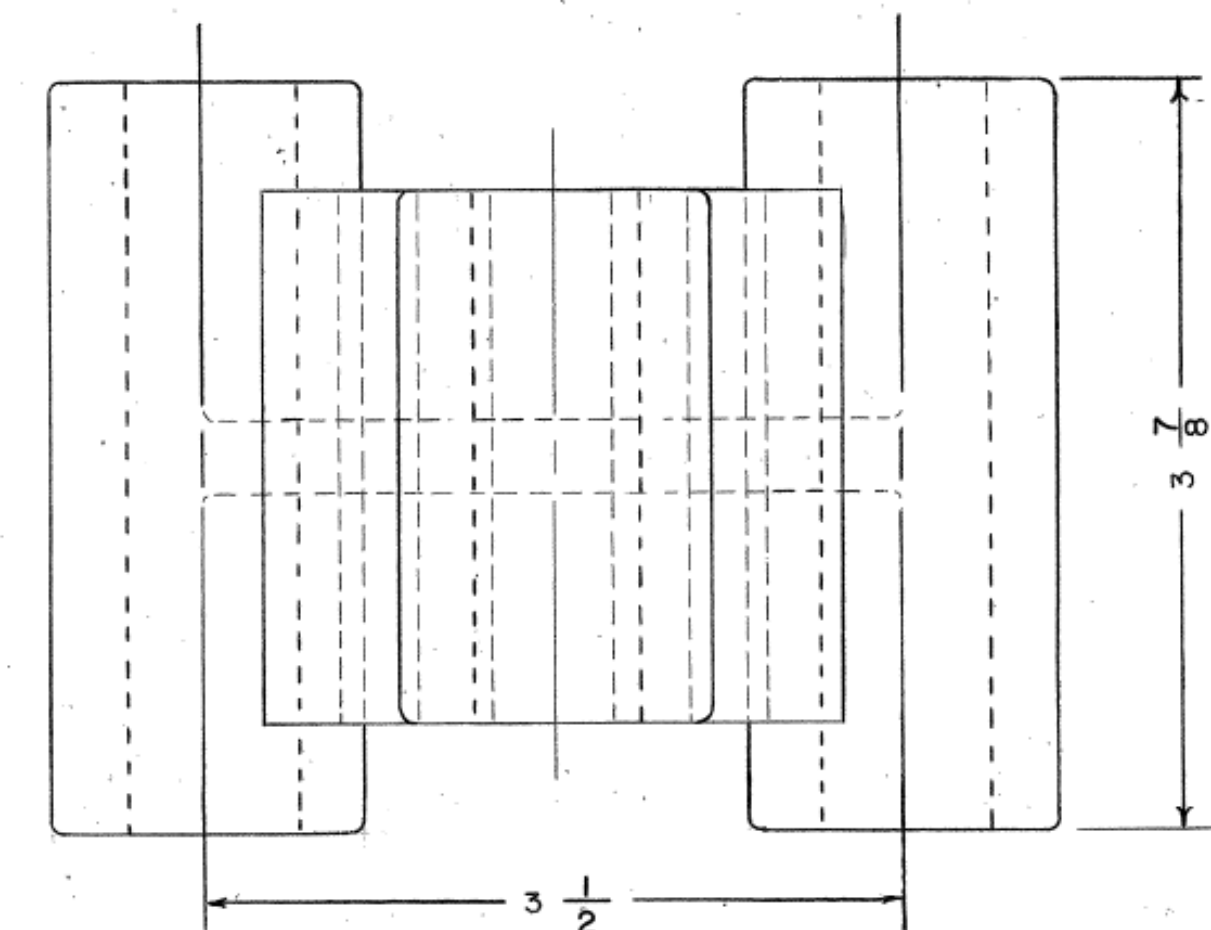

NEW JERSEY TURNPIKE AUTHORITY
MAINTENANCE DEPARTMENT
STANDARD SNOW PLOW DETAILS

MOLDBOARD HINGE
AND
SEMICIRCLE HINGE

THIS DRAWING IS BASED UPON NEW JERSEY DEPARTMENT OF TRANSPORTATION -
DIVISION OF CONSTRUCTION AND MAINTENANCE - BUREAU OF EQUIPMENT -
DRAWING NO. 4-135 - DATED NOVEMBER 8, 1973; LAST REVISED MARCH 1, 1984
(REV. #1)


OFFICE OF THE DIRECTOR OF MAINTENANCE
WOODBIDGE, NEW JERSEY

DRAWING

SPP-4-135

PROCUREMENT NO.:


PRICE LINES:

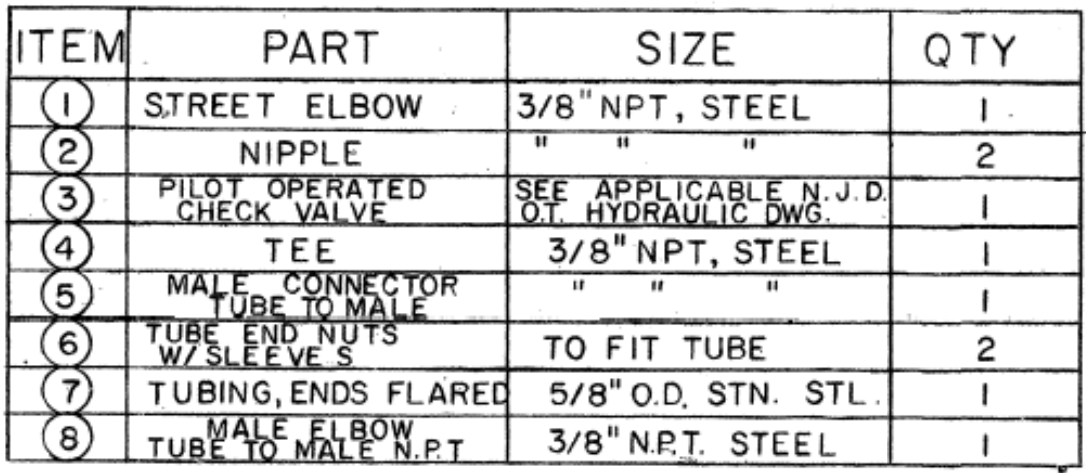

1. ROD TO BE CHROME PLATED.
2. SIDEVIEW INDICATES THE NECESSARY HYDRAULIC FITTINGS TO BE INSTALLED.
3. FOR CLARIFICATION OF CYLINDER TOP VIEW, HYDRAULIC FITTINGS HAVE BEEN OMITTED.
4. ALL HYDRAULIC COMPONENTS TO HAVE A MINIMUM WORKING PRESSURE OF 2000 PSI.
5. CYLINDER TO HAVE 10" STROKE, AND 2-1/2" BORE.

SPP-4-140

PRICE LINES:

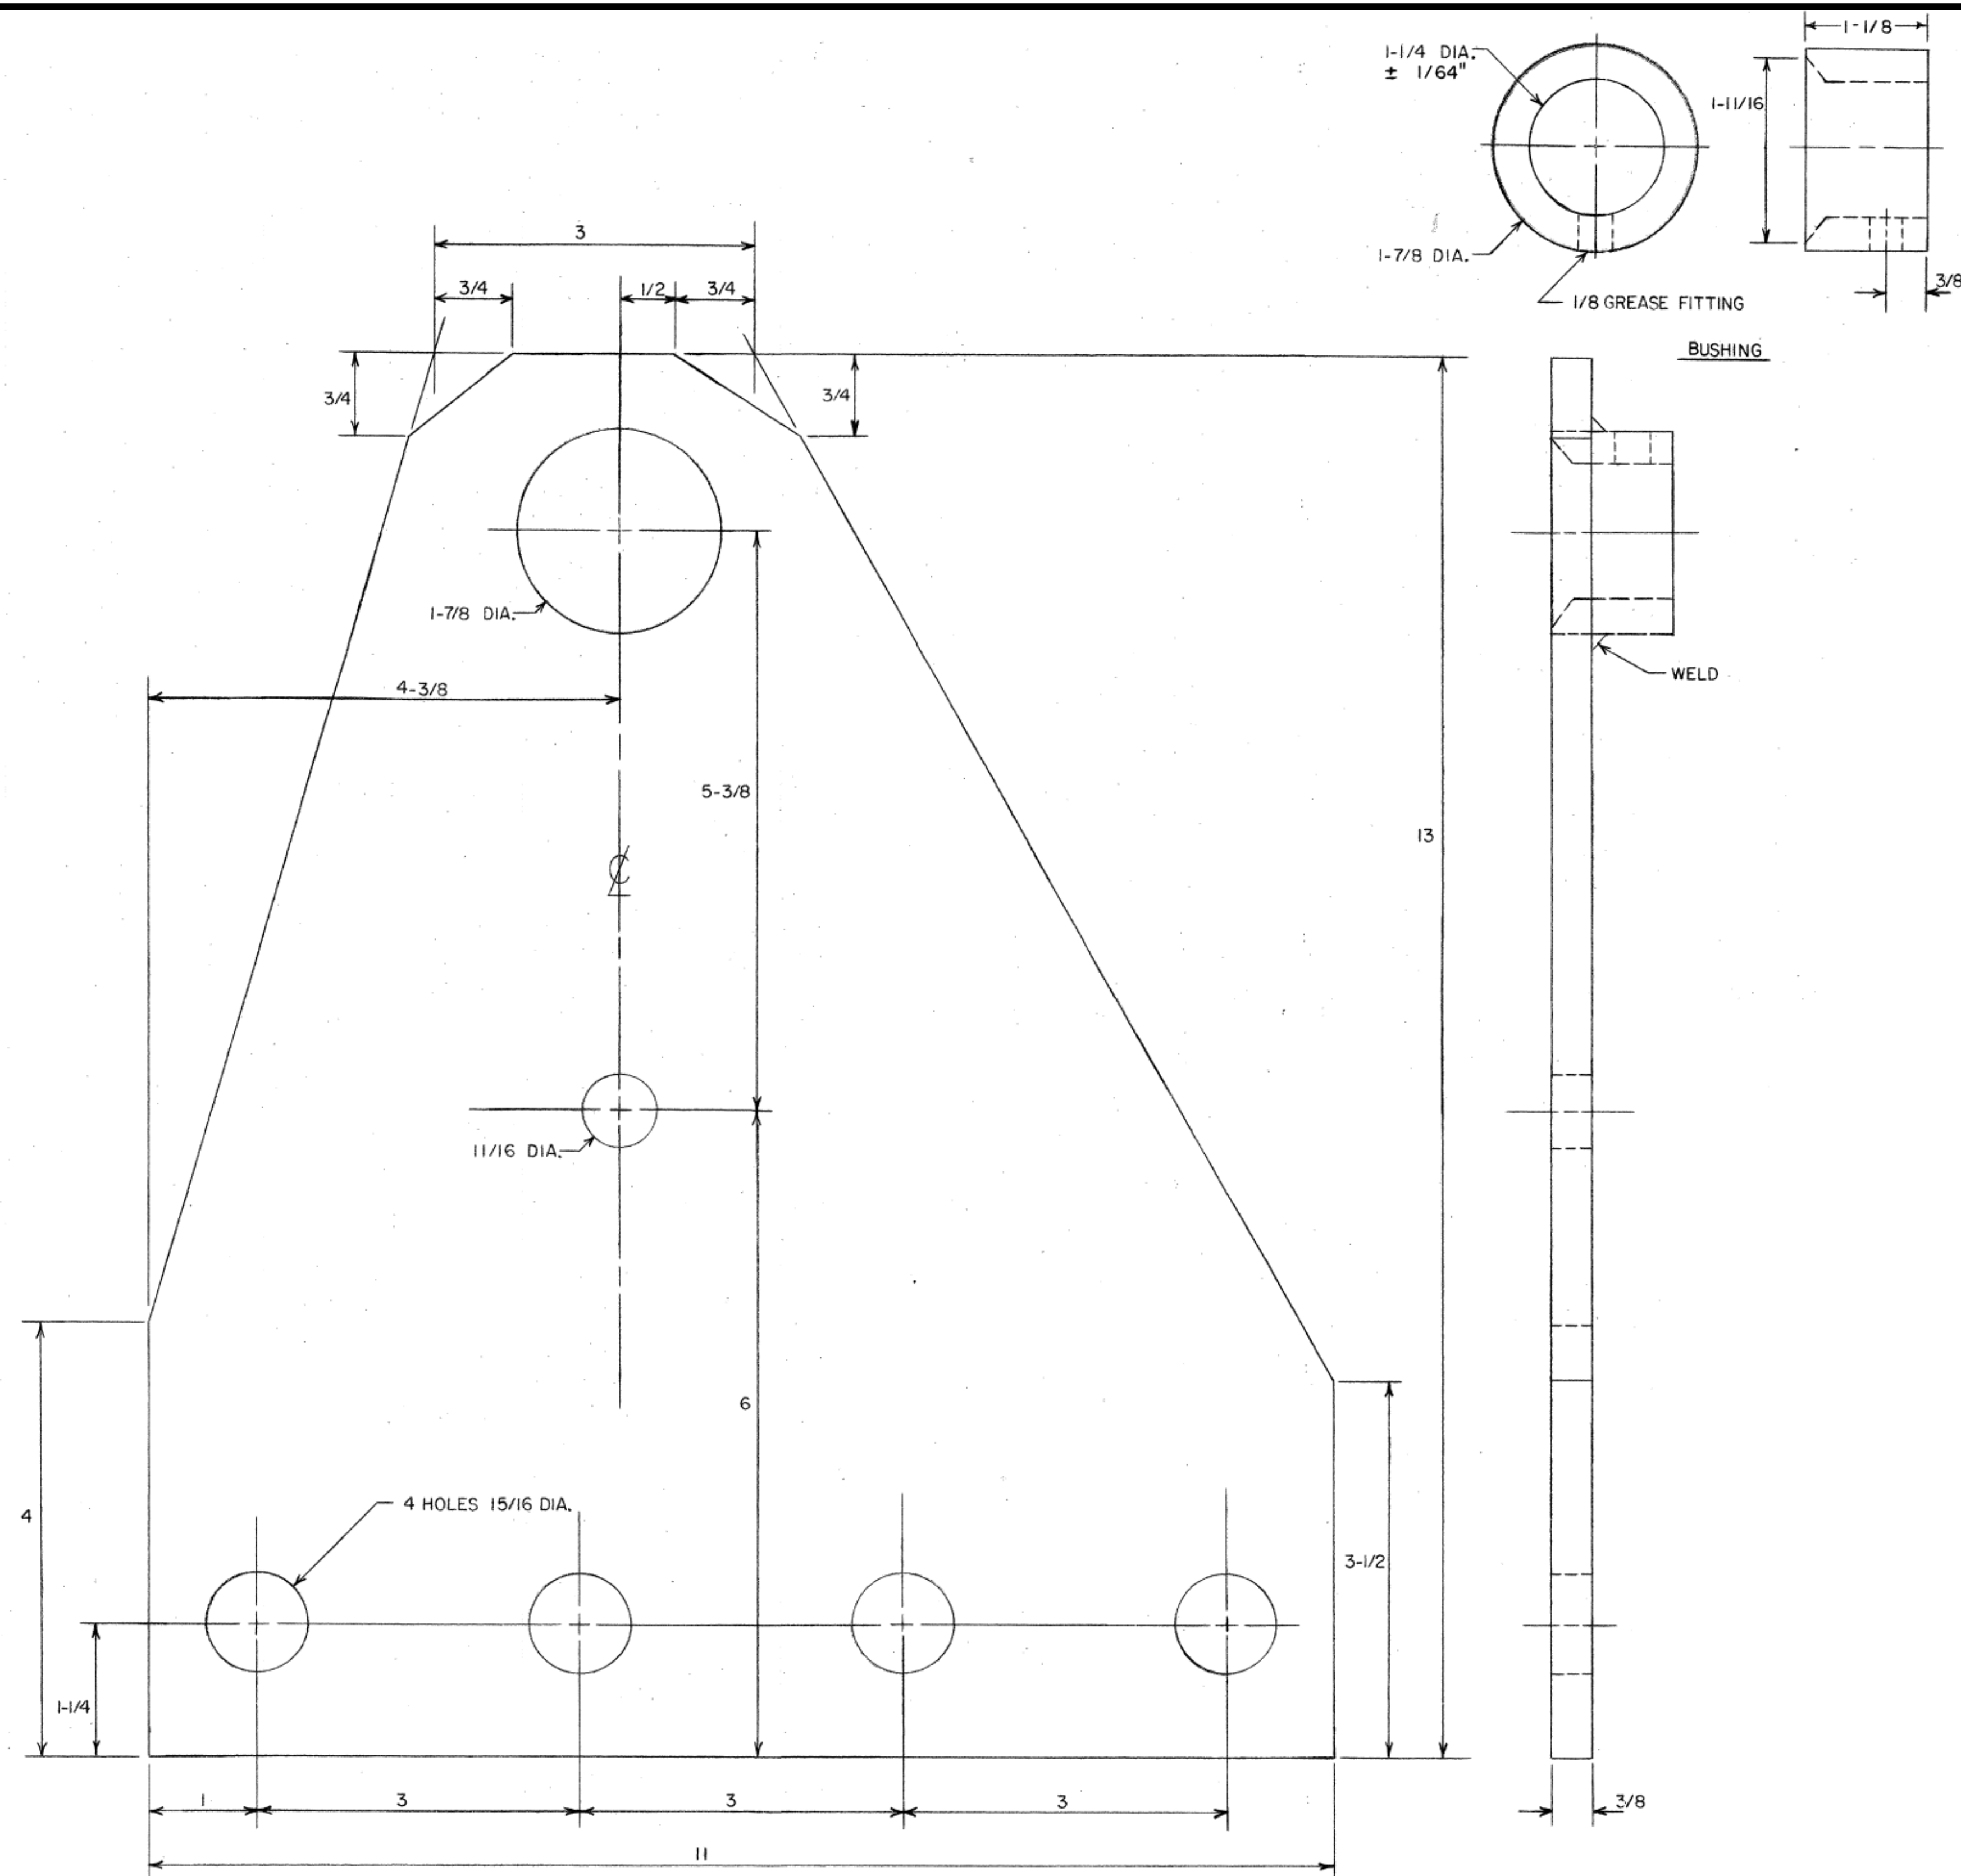

NOTES

1. 3/8" STD. THICK - HOT ROLLED PLATE, STEEL
2. ALL OTHER DIMENSIONS ± 1/16"
3. BUSHING WELDED IN TRUNNION PLATE
4. POSITION BUSHING WITH CHAMFER DOWN
5. WELD BUSHING IN OPPOSITE SIDE OF PLATE FOR STREET SIDE TRUNNION PLATE
6. TRUNNION PLATES TO BE BOLTED TO SEMI-CIRCLE W/ 7/8" - 9UNC BOLTS, NUTS, & LOCKWASHERS.
7. TRUNNION PLATES TO BE HELD TOGETHER W/ PIPE SPACER & 5/8" - 11NC BOLT, NUT & LOCKWASHER.
8. BUSHING MAT'L: COLD FINISHED STEEL

TRUNNION PLATE
(CURB SIDE)

THIS DRAWING IS BASED UPON NEW JERSEY DEPARTMENT OF TRANSPORTATION -
DIVISION OF CONSTRUCTION AND MAINTENANCE - BUREAU OF EQUIPMENT -
DRAWING NO. 4-143 - DATED FEBRUARY 27, 1974; LAST REVISED JUNE 21, 1976
(REV. #2)

NEW JERSEY TURNPIKE AUTHORITY
MAINTENANCE DEPARTMENT
STANDARD SNOW PLOW DETAILS

TRUNNION PLATE



OFFICE OF THE DIRECTOR OF MAINTENANCE
WOODBRIIDGE, NEW JERSEY

DRAWING

SPP-4-143

PROCUREMENT NO.:

PRICE LINES:

 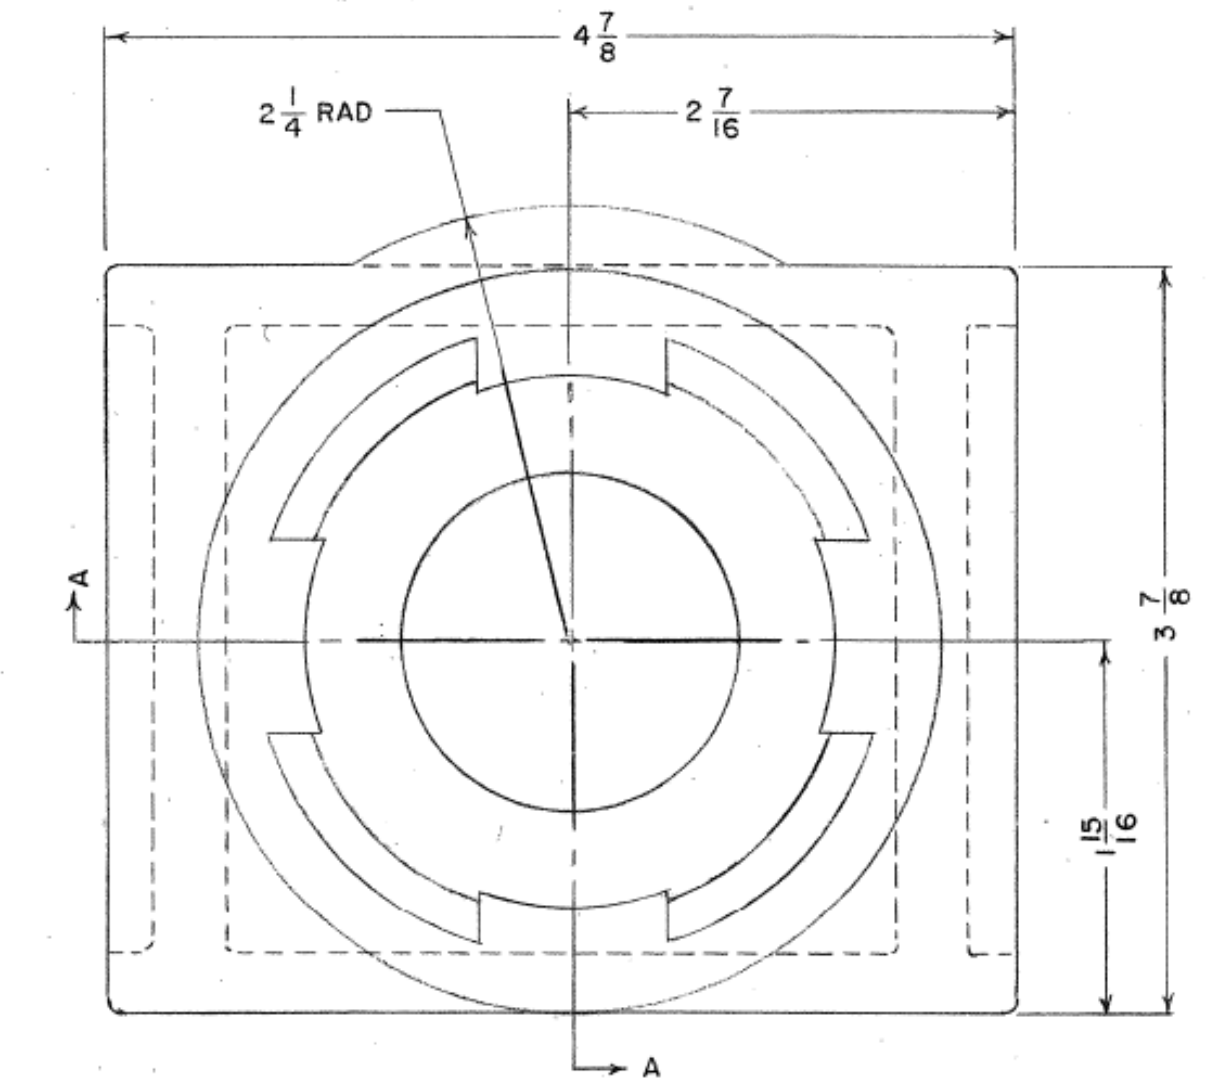

THIS DRAWING IS BASED UPON NEW JERSEY DEPARTMENT OF TRANSPORTATION -
DIVISION OF CONSTRUCTION AND MAINTENANCE - BUREAU OF EQUIPMENT -
DRAWING NO. 4-144 - DATED MARCH 5, 1974; LAST REVISED MAY 1, 1995
(REV. *5)


PRICE LINES:

OFFICE OF THE DIRECTOR OF MAINTENANCE
WOODBRIIDGE, NEW JERSEY







DRAWING

SPP-4-144


NEW JERSEY TURNPIKE AUTHORITY
MAINTENANCE DEPARTMENT
STANDARD SNOW PLOW DETAILS

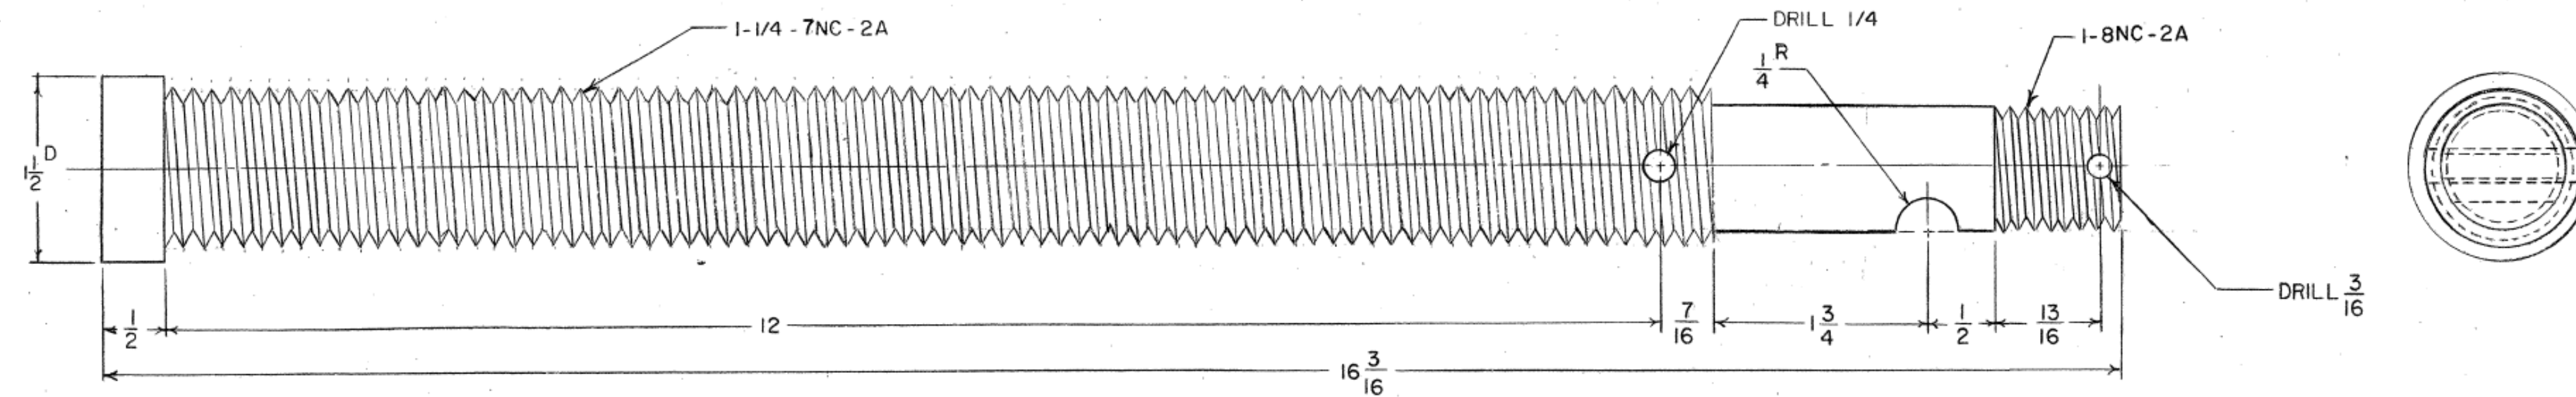

ADJUSTING BOLT
NO. 62100642
MAT'L: COLD FINISHED,
MEDIUM CARBON STEEL
HEAT TREATED

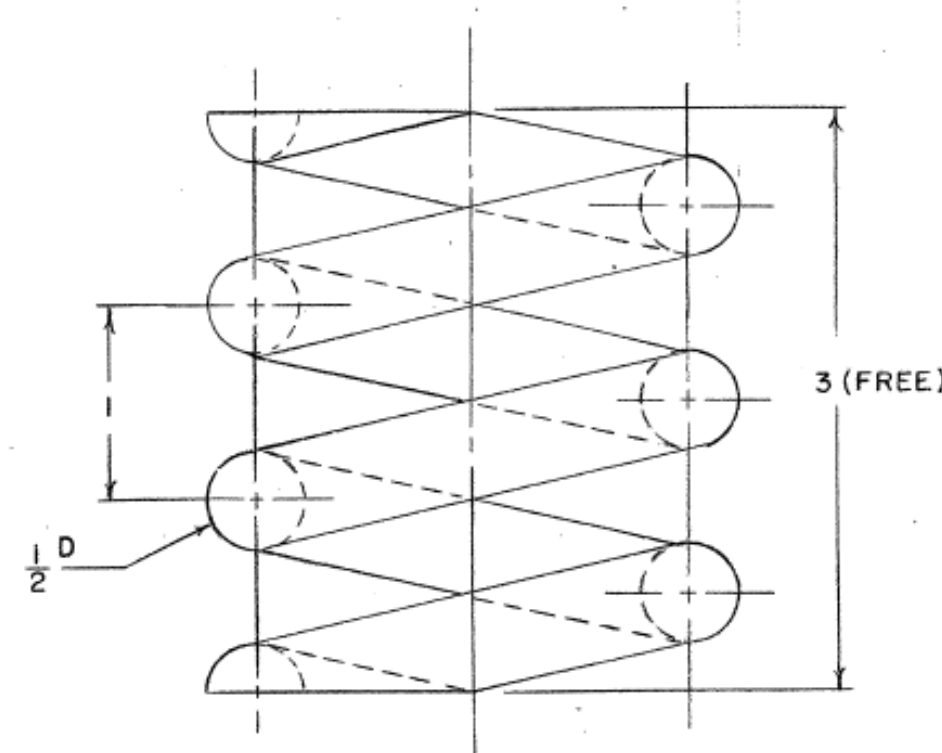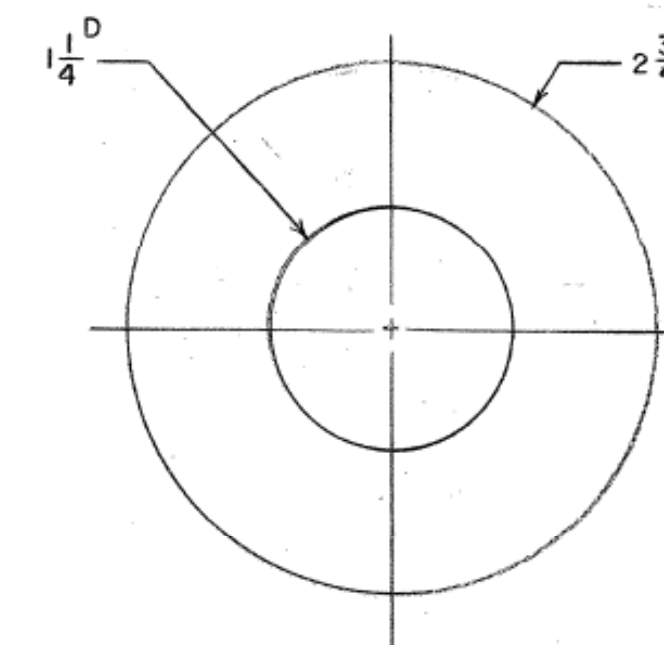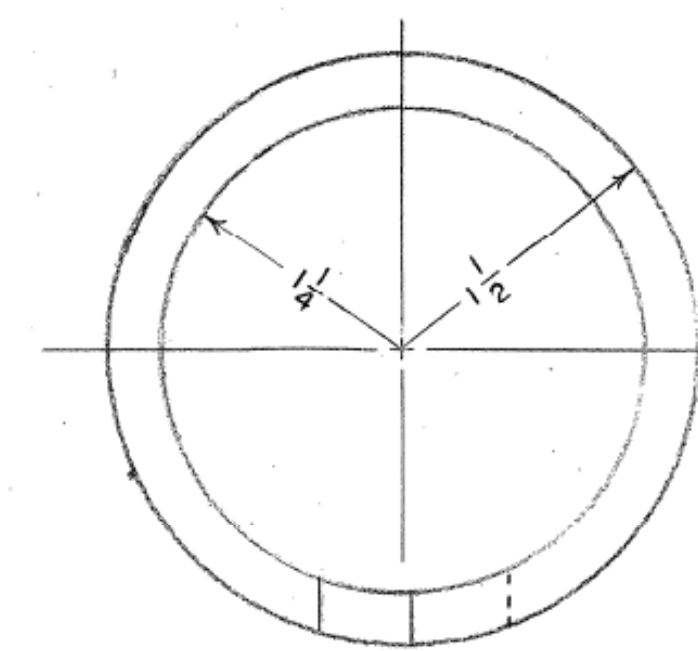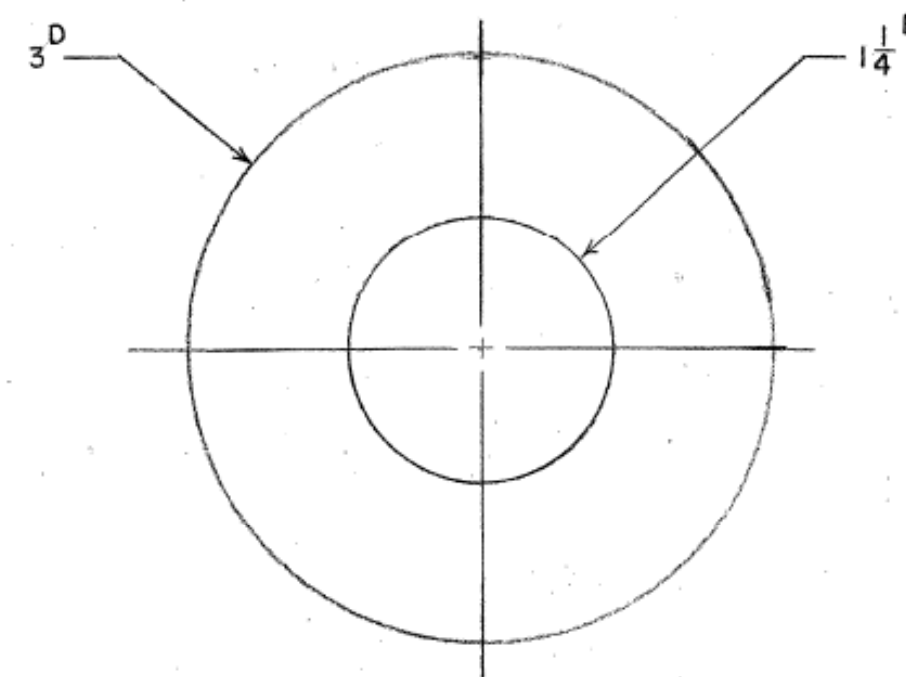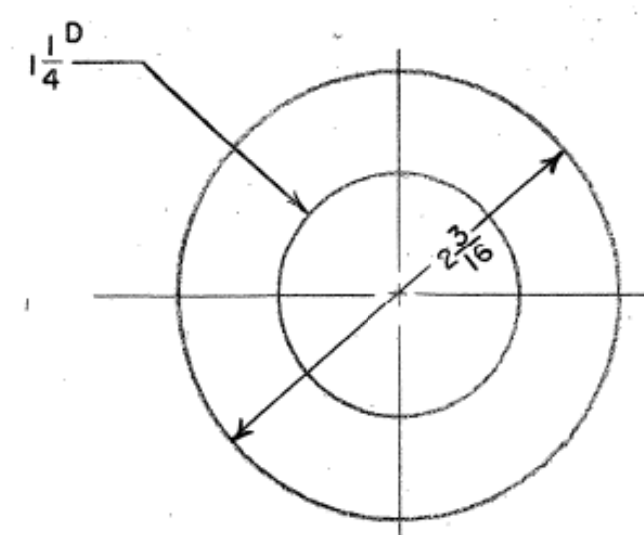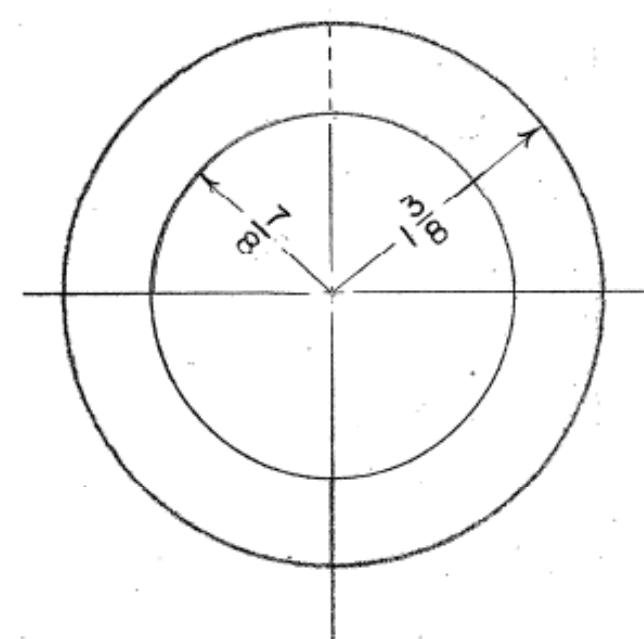


SPRING
NO. 62100637
MAT'L: SPRING STEEL

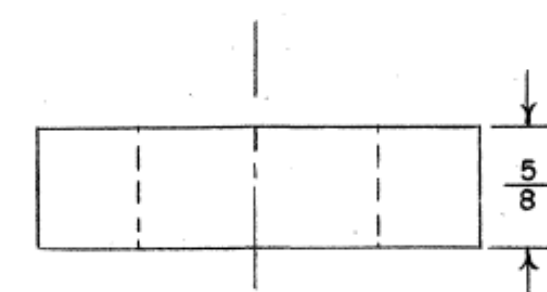


THRUST BEARING
NO. 62100637


TIMKEN NO. T-126, OR
APPROVED EQUAL

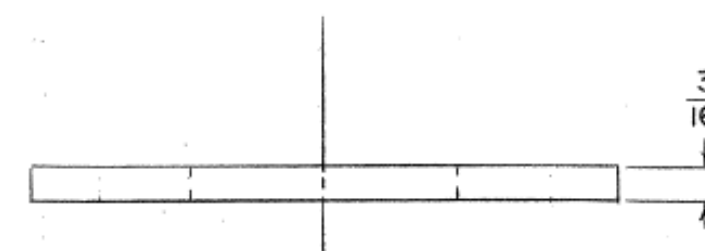

BEARING WASHER
STD. STEEL WASHER

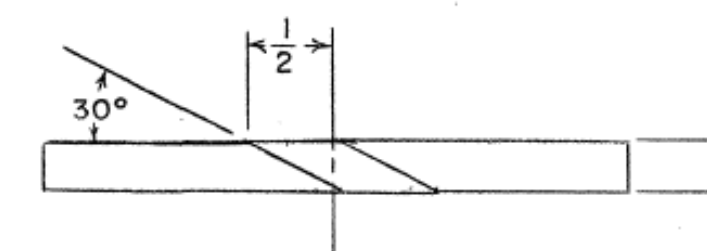

RETAINING RING
NO. 62100638
MAT'L: SPRING STEEL

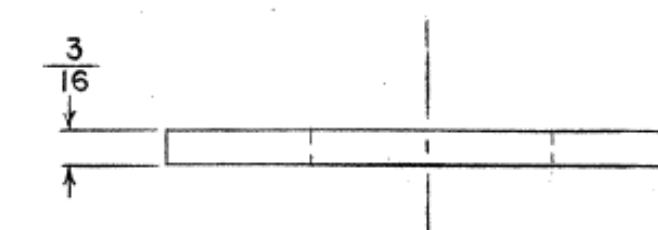

WASHER
STD. STEEL WASHER

NEW JERSEY TURNPIKE AUTHORITY
MAINTENANCE DEPARTMENT
STANDARD SNOW PLOW DETAILS

CASTER ASSEMBLY

VENDOR REF. GOOD ROADS

THIS DRAWING IS BASED UPON NEW JERSEY DEPARTMENT OF TRANSPORTATION -
DIVISION OF CONSTRUCTION AND MAINTENANCE - BUREAU OF EQUIPMENT -
DRAWING NO. 4-144-2 - DATED FEBRUARY 27, 1974; LAST REVISED SEPT. 8, 1975
(REV. #2)


PROCUREMENT NO.:

PRICE LINES:


OFFICE OF THE DIRECTOR OF MAINTENANCE
WOODBRIE, NEW JERSEY

DRAWING


SPP-4-144-2

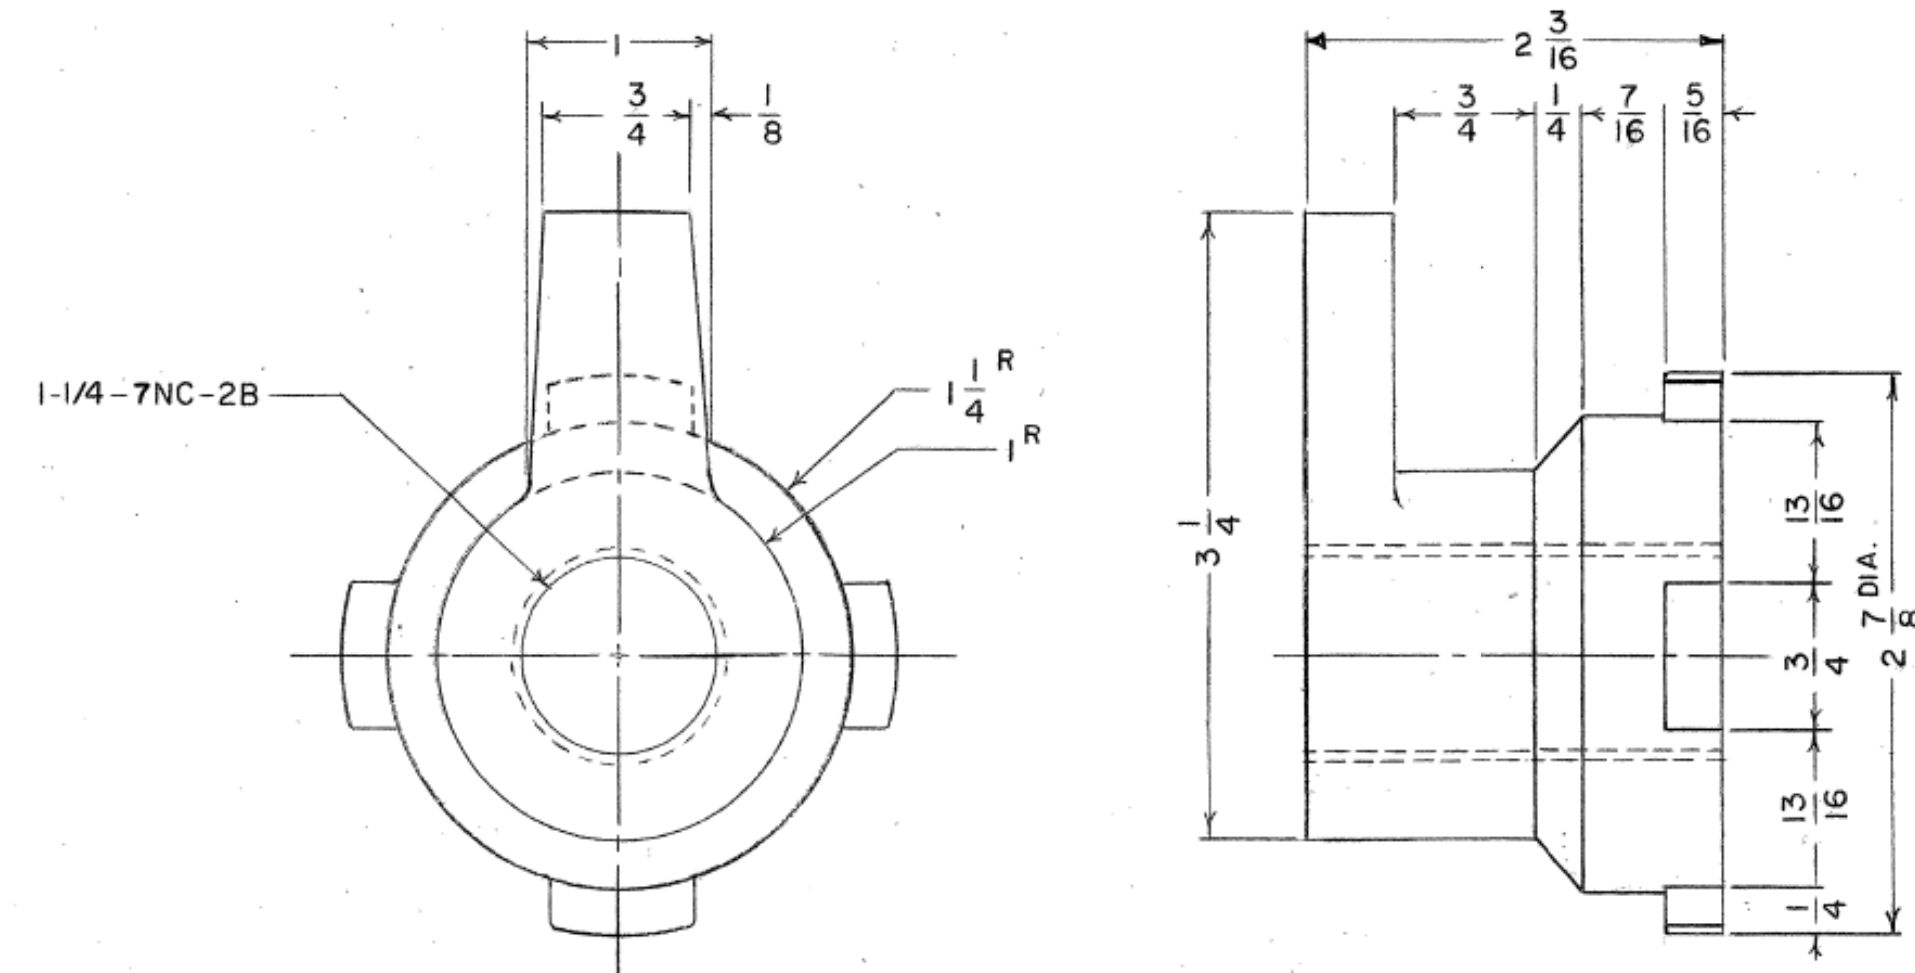


CASTER NUT
MAT'L: CAST STEEL

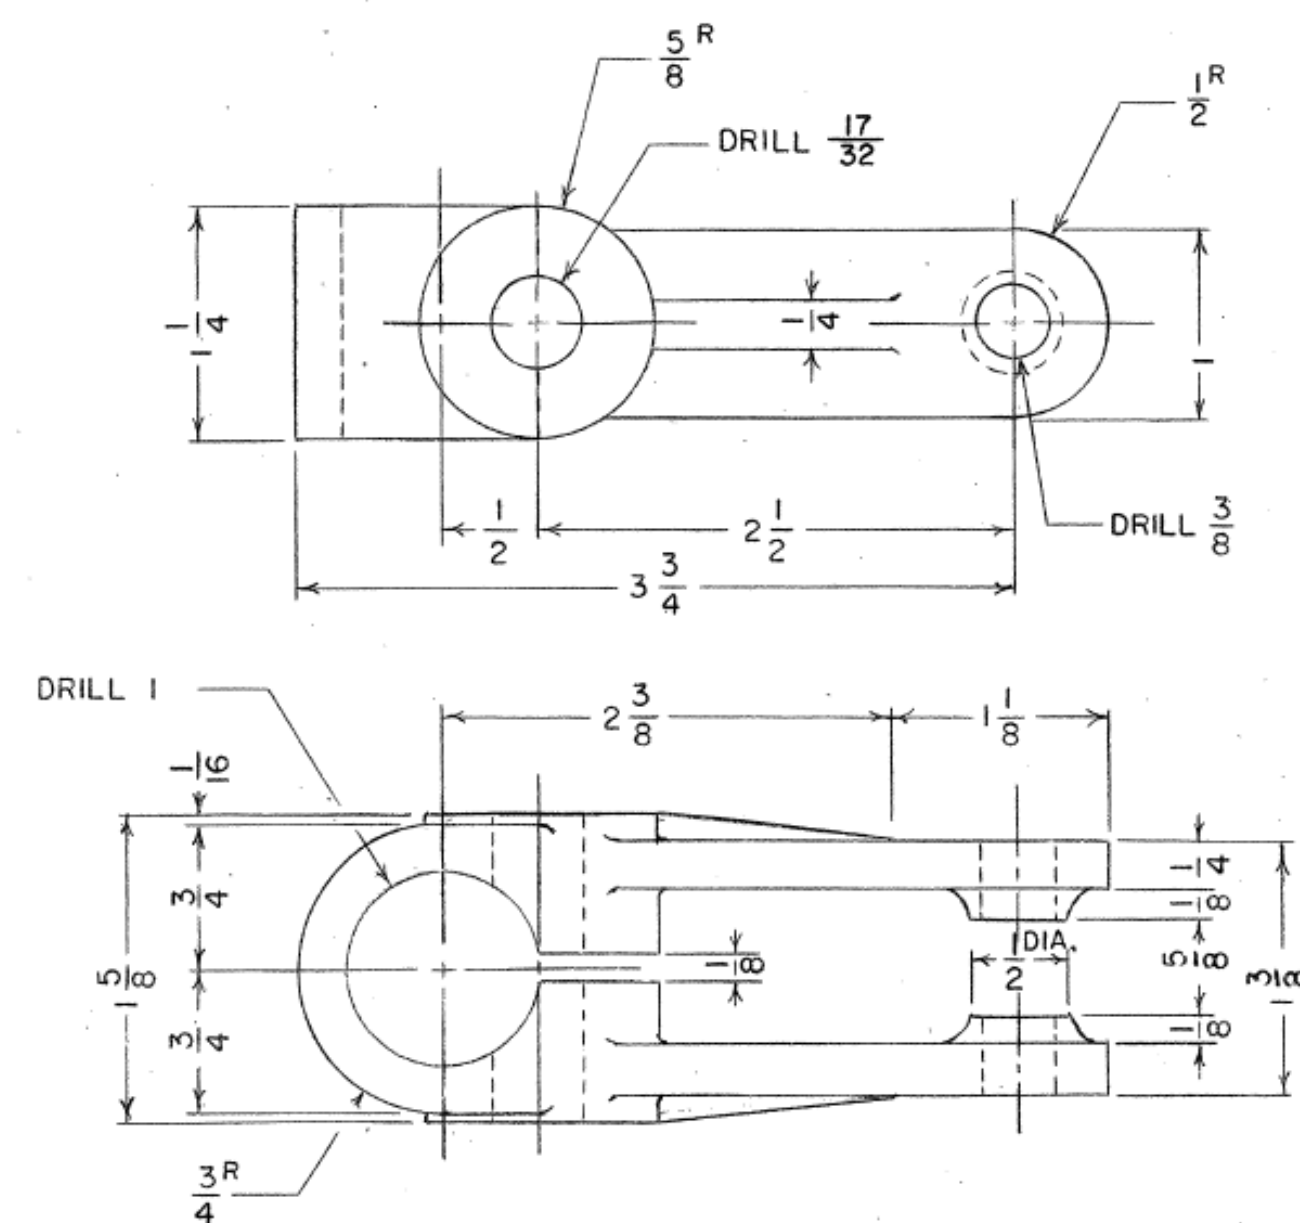


ADJUSTING BOLT FORK
MAT'L: CAST STEEL

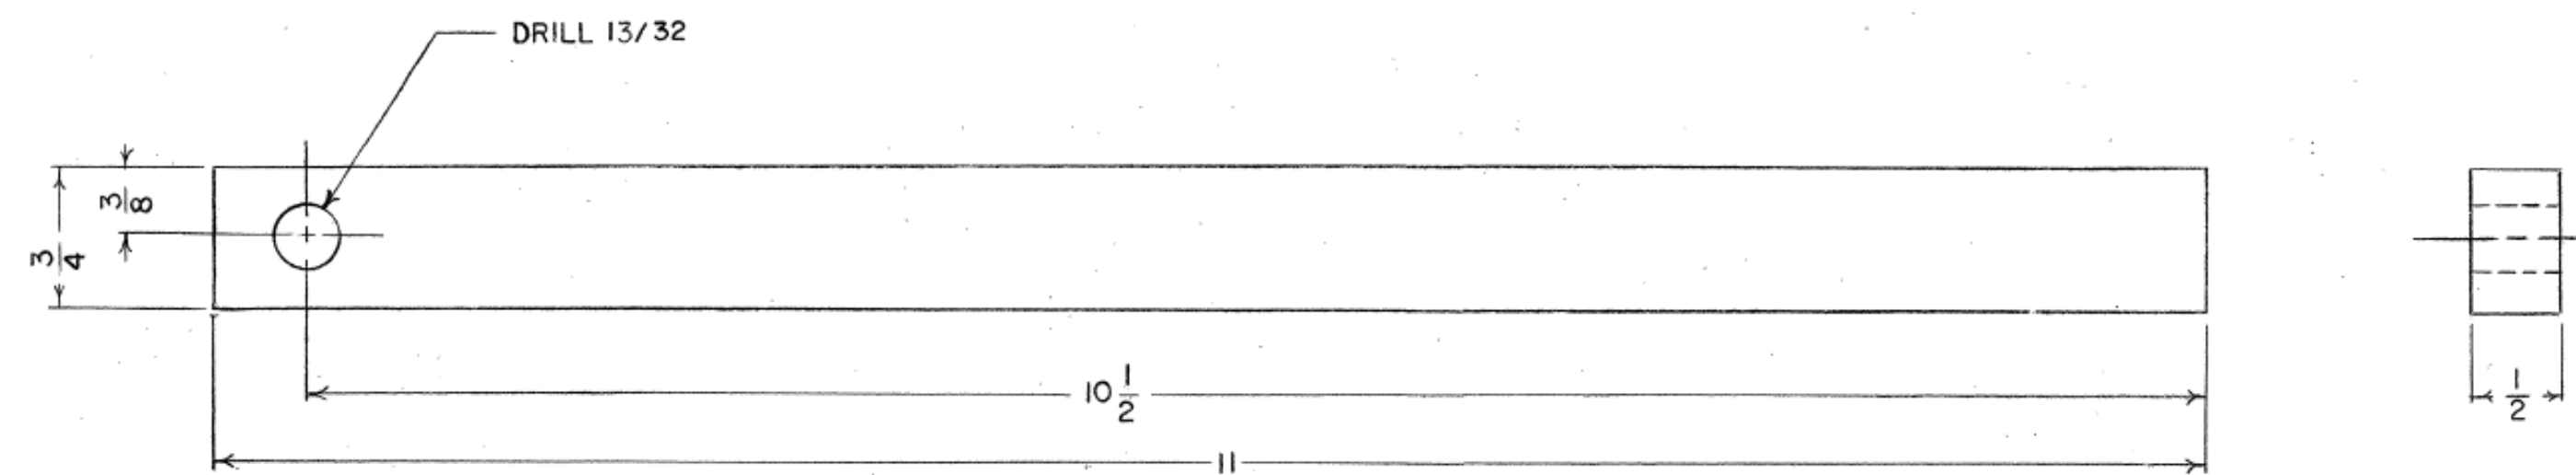

HANDLE
MAT'L: HOT ROLLED STEEL

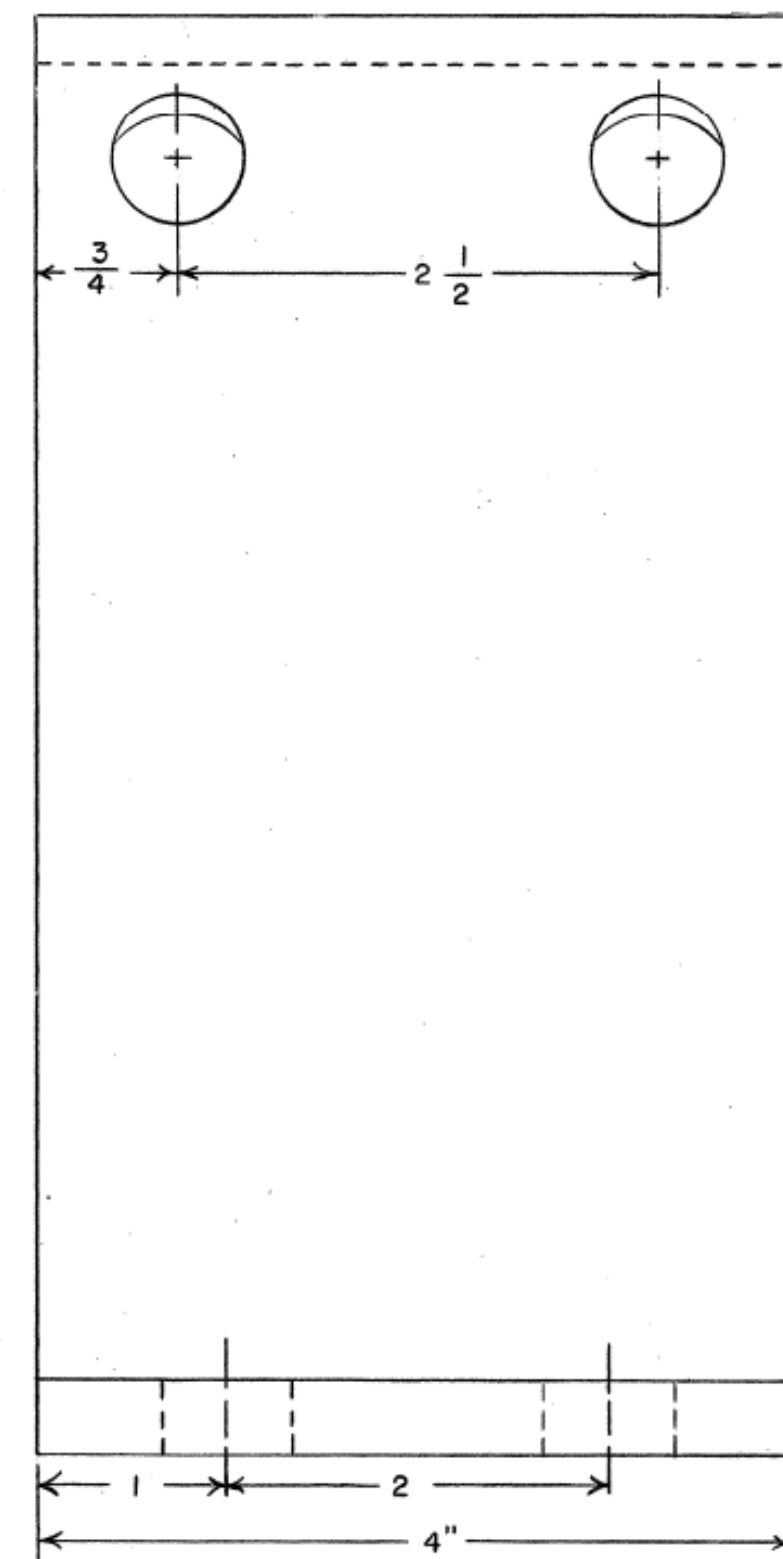

NOTES
1. ALL FILLETS 1/8

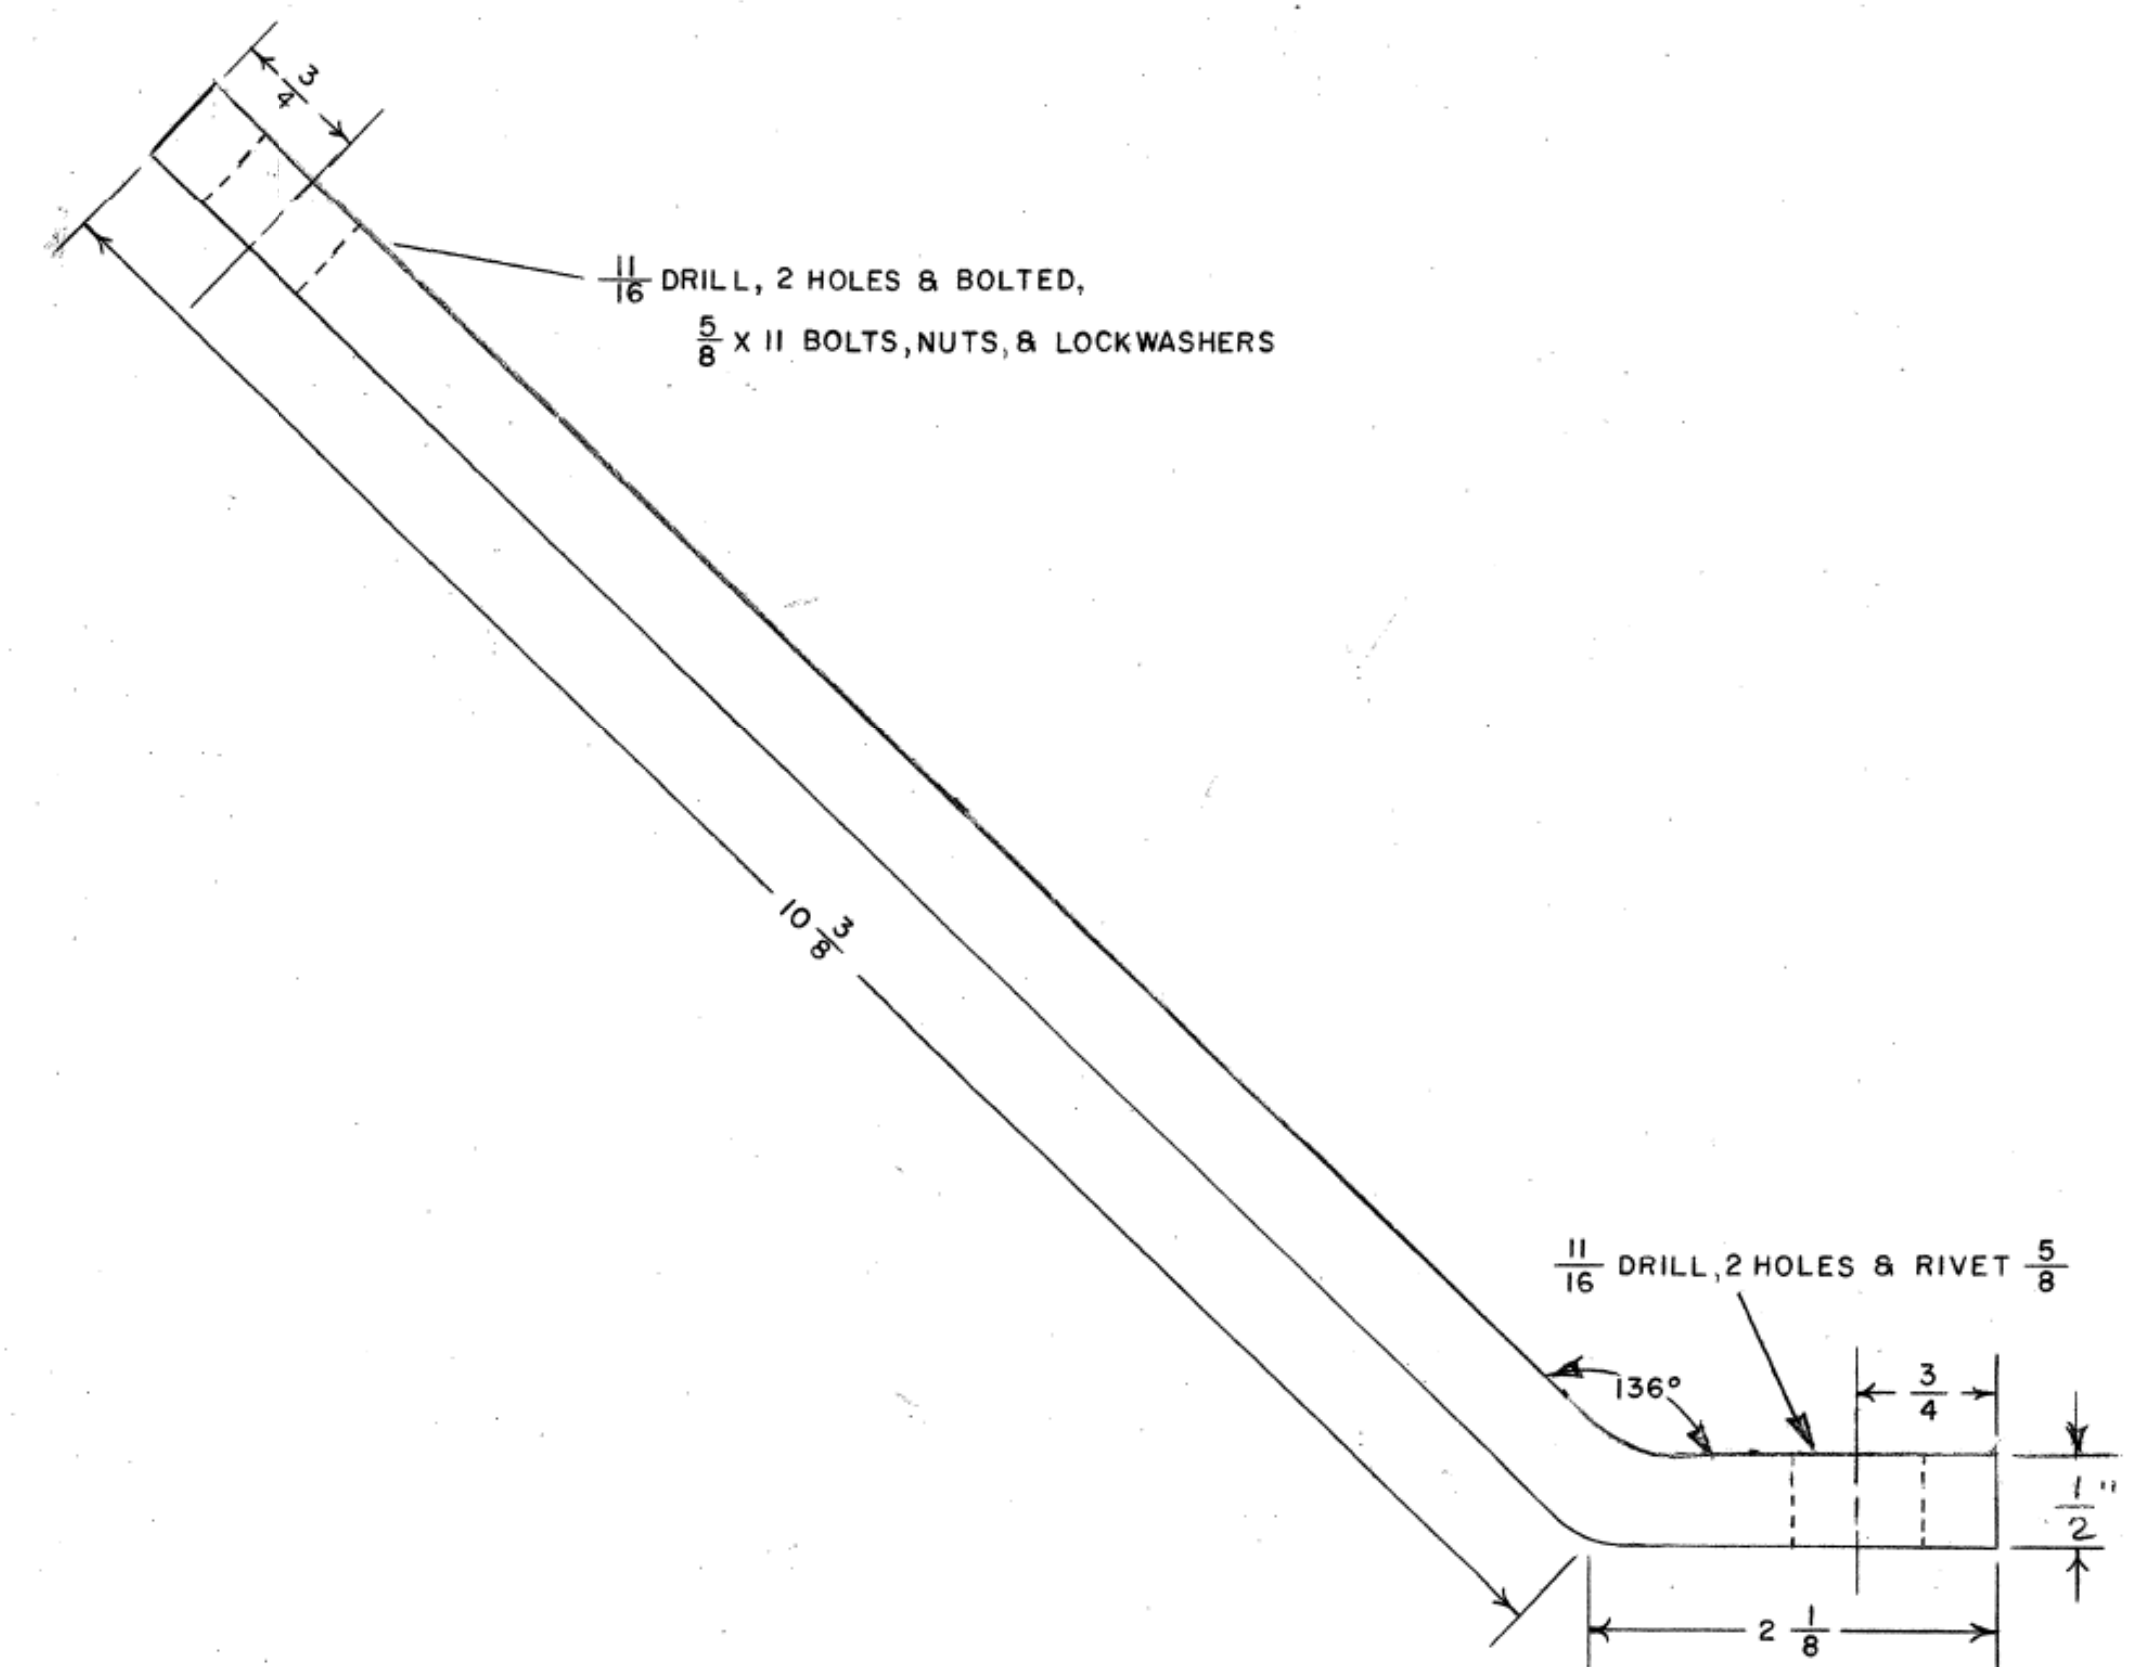

CASTER HOUSING BRACE
MAT'L: STRUCTURAL STEEL

NOTE
HOLE LOCATION TO BE VARIFIED WITH POSITION OF CASTER HOUSING ON SEMICIRCLE & HOLES ON FRONT ANGLE OF SEMICIRCLE

VENDOR REF. GOOD ROADS
1. CASTER NUT NO. 62100477
2. HANDLE NO. 62100151
3. ADJUSTING BOLT FORK NO. 62100640
4. CASTER HOUSING BRACE NO. 62100657

NEW JERSEY TURNPIKE AUTHORITY
MAINTENANCE DEPARTMENT
STANDARD SNOW PLOW DETAILS

CASTER ASSEMBLY

THIS DRAWING IS BASED UPON NEW JERSEY DEPARTMENT OF TRANSPORTATION -
DIVISION OF CONSTRUCTION AND MAINTENANCE - BUREAU OF EQUIPMENT -
DRAWING NO. 4-144-3 - DATED MARCH 1, 1974; LAST REVISED SEPT. 1, 1995
(REV. #4)


OFFICE OF THE DIRECTOR OF MAINTENANCE
WOODBIDGE, NEW JERSEY

DRAWING

SPP-4-144-3

PROCUREMENT NO.:

PRICE LINES:

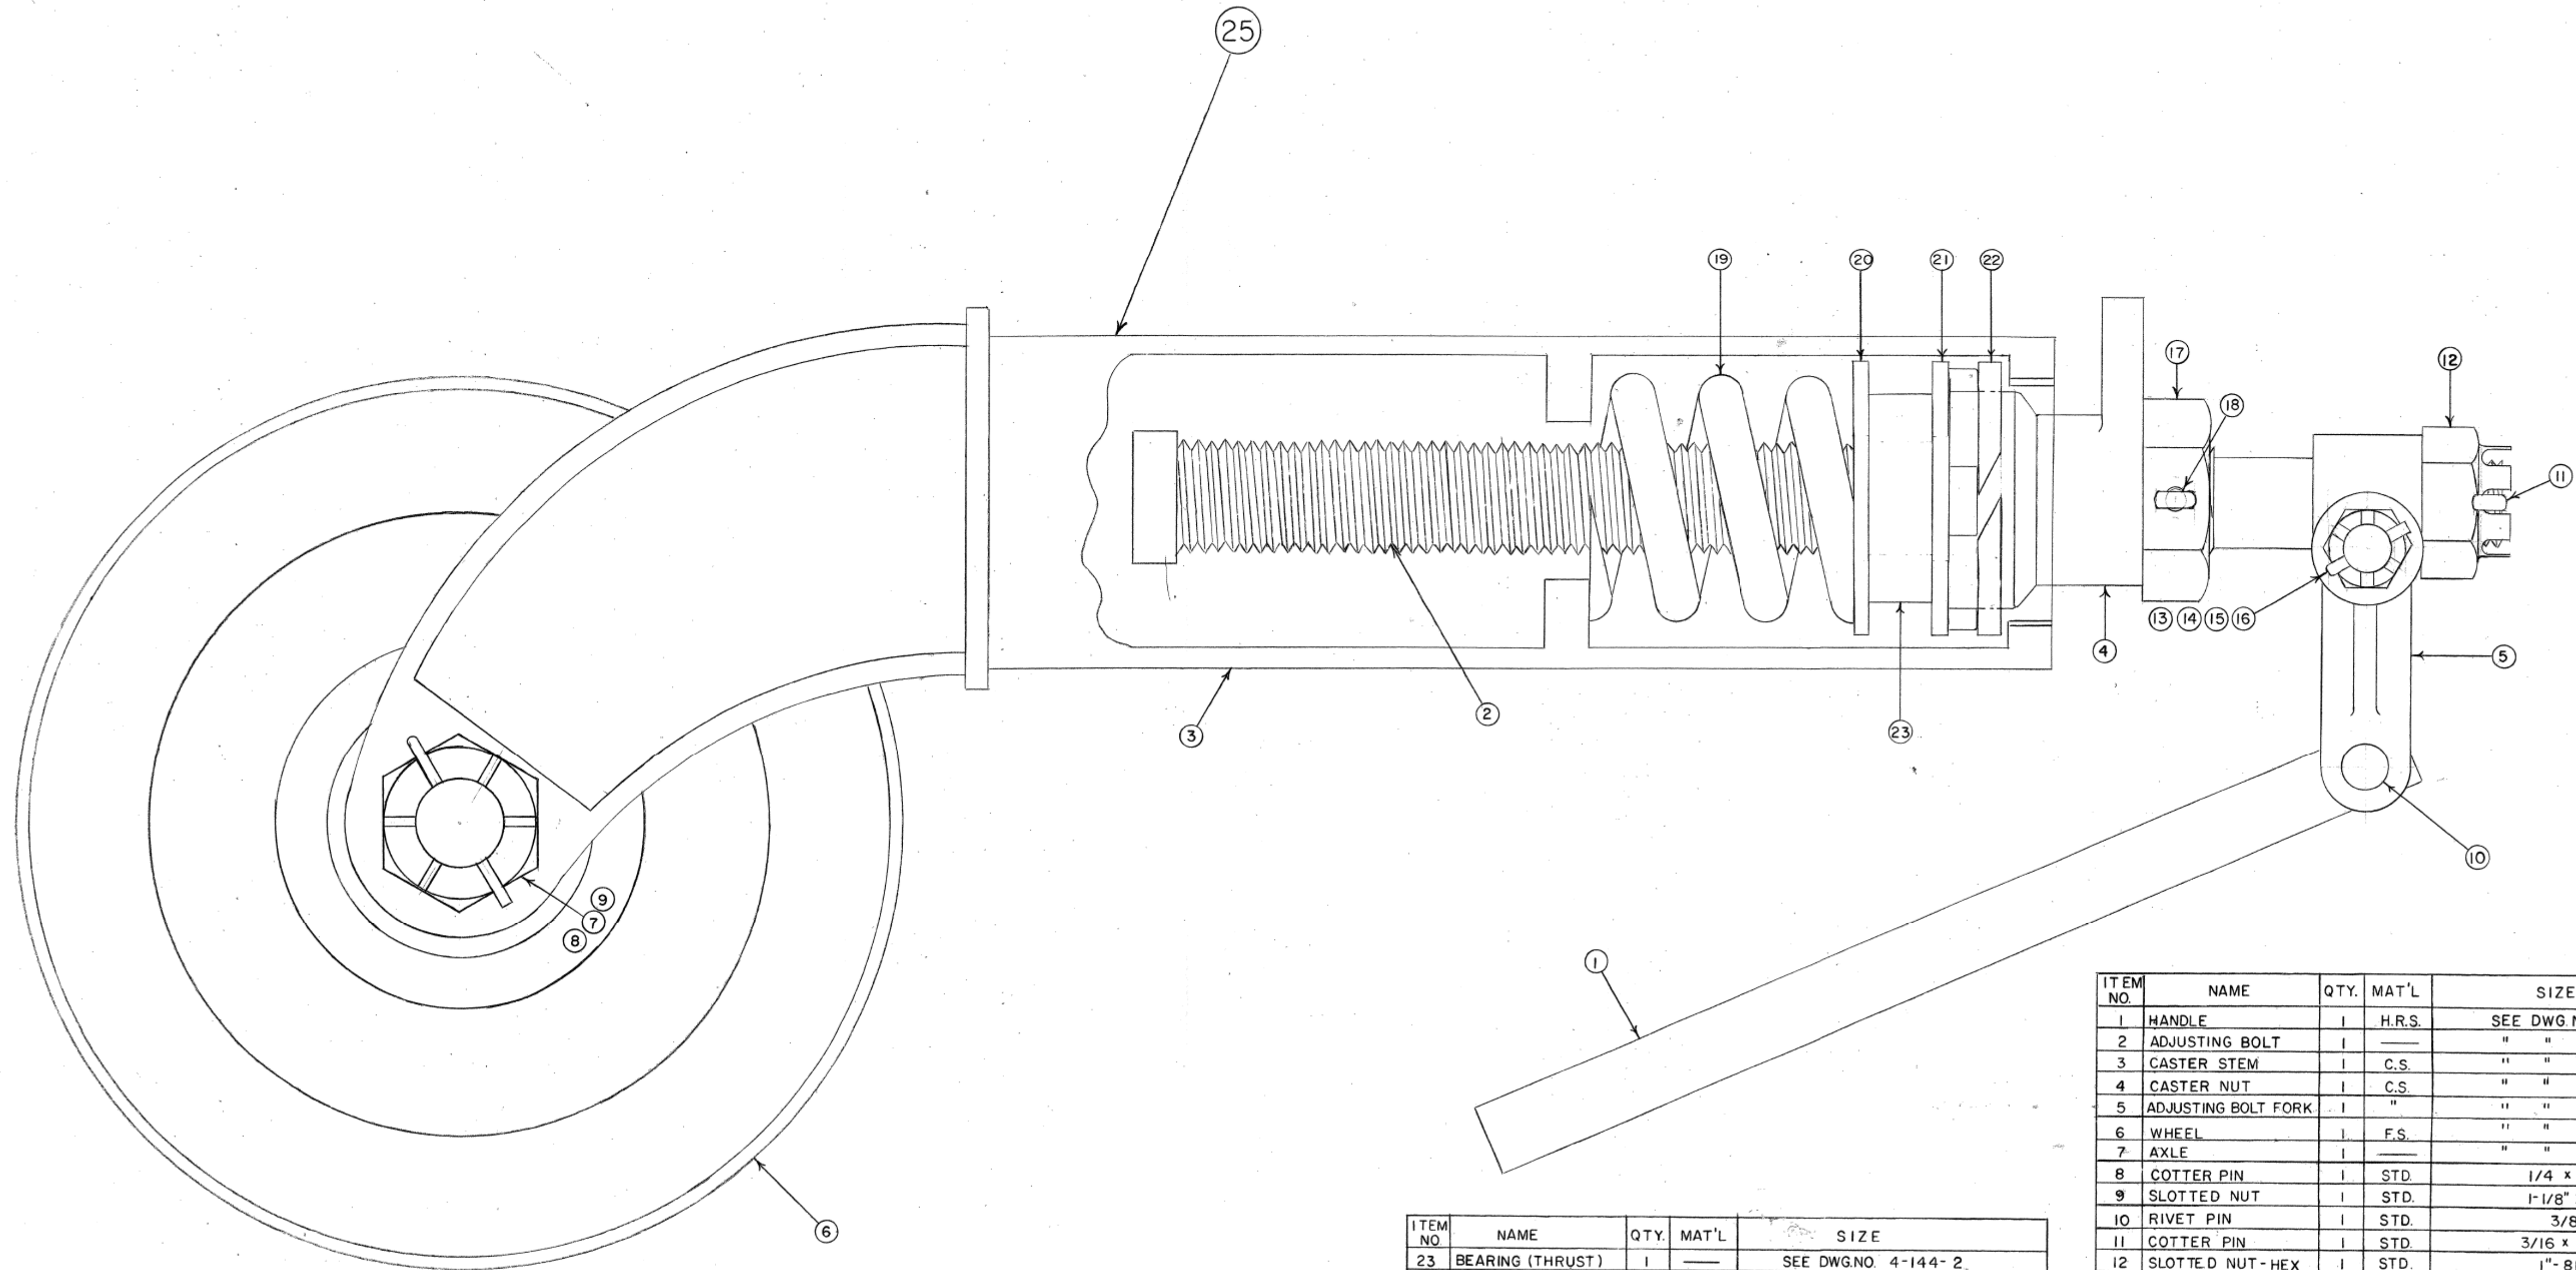

ITEM NO.	NAME	QTY.	MAT'L	SIZE
23	BEARING (THRUST)	1	—	SEE DWG. NO. 4-144-2
24				
25	COMPLETE CASTER ASSEMBLY - 2 REQ'D FOR EA. SNOW PLOW ASSY.			

ITEM NO.	NAME	QTY.	MAT'L	SIZE
1	HANDLE	1	H.R.S.	SEE DWG. NO. 4-144-3
2	ADJUSTING BOLT	1	—	" " " 4-144-2
3	CASTER STEM	1	C.S.	" " " 4-144-1
4	CASTER NUT	1	C.S.	" " " 4-144-3
5	ADJUSTING BOLT FORK	1	"	" " " 4-144-3
6	WHEEL	1	F.S.	" " " 4-155
7	AXLE	1	—	" " " 4-121
8	COTTER PIN	1	STD.	1/4 x 2
9	SLOTTED NUT	1	STD.	1-1/8" x 12 UNF
10	RIVET PIN	1	STD.	3/8
11	COTTER PIN	1	STD.	3/16 x 2
12	SLOTTED NUT - HEX	1	STD.	1" - 8 NC
13	BOLT - HEX HD.	1	STD.	1/2" x 20 UNF
14	WASHER	1	STD.	1/2
15	SLOTTED NUT - HEX	1	STD.	1/2" x 20 UNF
16	COTTER PIN	1	STD.	1/8" x 1-1/4"
17	HEX NUT	1	STD.	1-1/4" x 7 NC
18	COTTER PIN	1	STD.	1/4"
19	SPRING	1	SPG. STL	SEE DWG. NO. 4-144-2
20	BEARING WASHER	1	STD.	" " " 4-144-2
21	WASHER	1	STD.	" " " 4-144-2
22	RETAINING RING	1	SPG. STL	" " " 4-144-2

NEW JERSEY TURNPIKE AUTHORITY
MAINTENANCE DEPARTMENT
STANDARD SNOW PLOW DETAILS

CASTER ASSEMBLY

THIS DRAWING IS BASED UPON NEW JERSEY DEPARTMENT OF TRANSPORTATION -
DIVISION OF CONSTRUCTION AND MAINTENANCE - BUREAU OF EQUIPMENT -
DRAWING NO. 4-144-4 - DATED FEBRUARY 28, 1974; LAST REVISED SEPT. 5, 1975
(REV. #3)

PROCUREMENT NO.:








OFFICE OF THE DIRECTOR OF MAINTENANCE
WOODBIDGE, NEW JERSEY

PRICE LINES:


DRAWING

SPP-4-144-4

NOTE: 6 STUDS EQ. SP. $\frac{5}{8}$ " - 11 UNC
 MAT'L: COLD FINISHED MEDIUM CARBON STEEL, HEAT TREATED GRADE 8

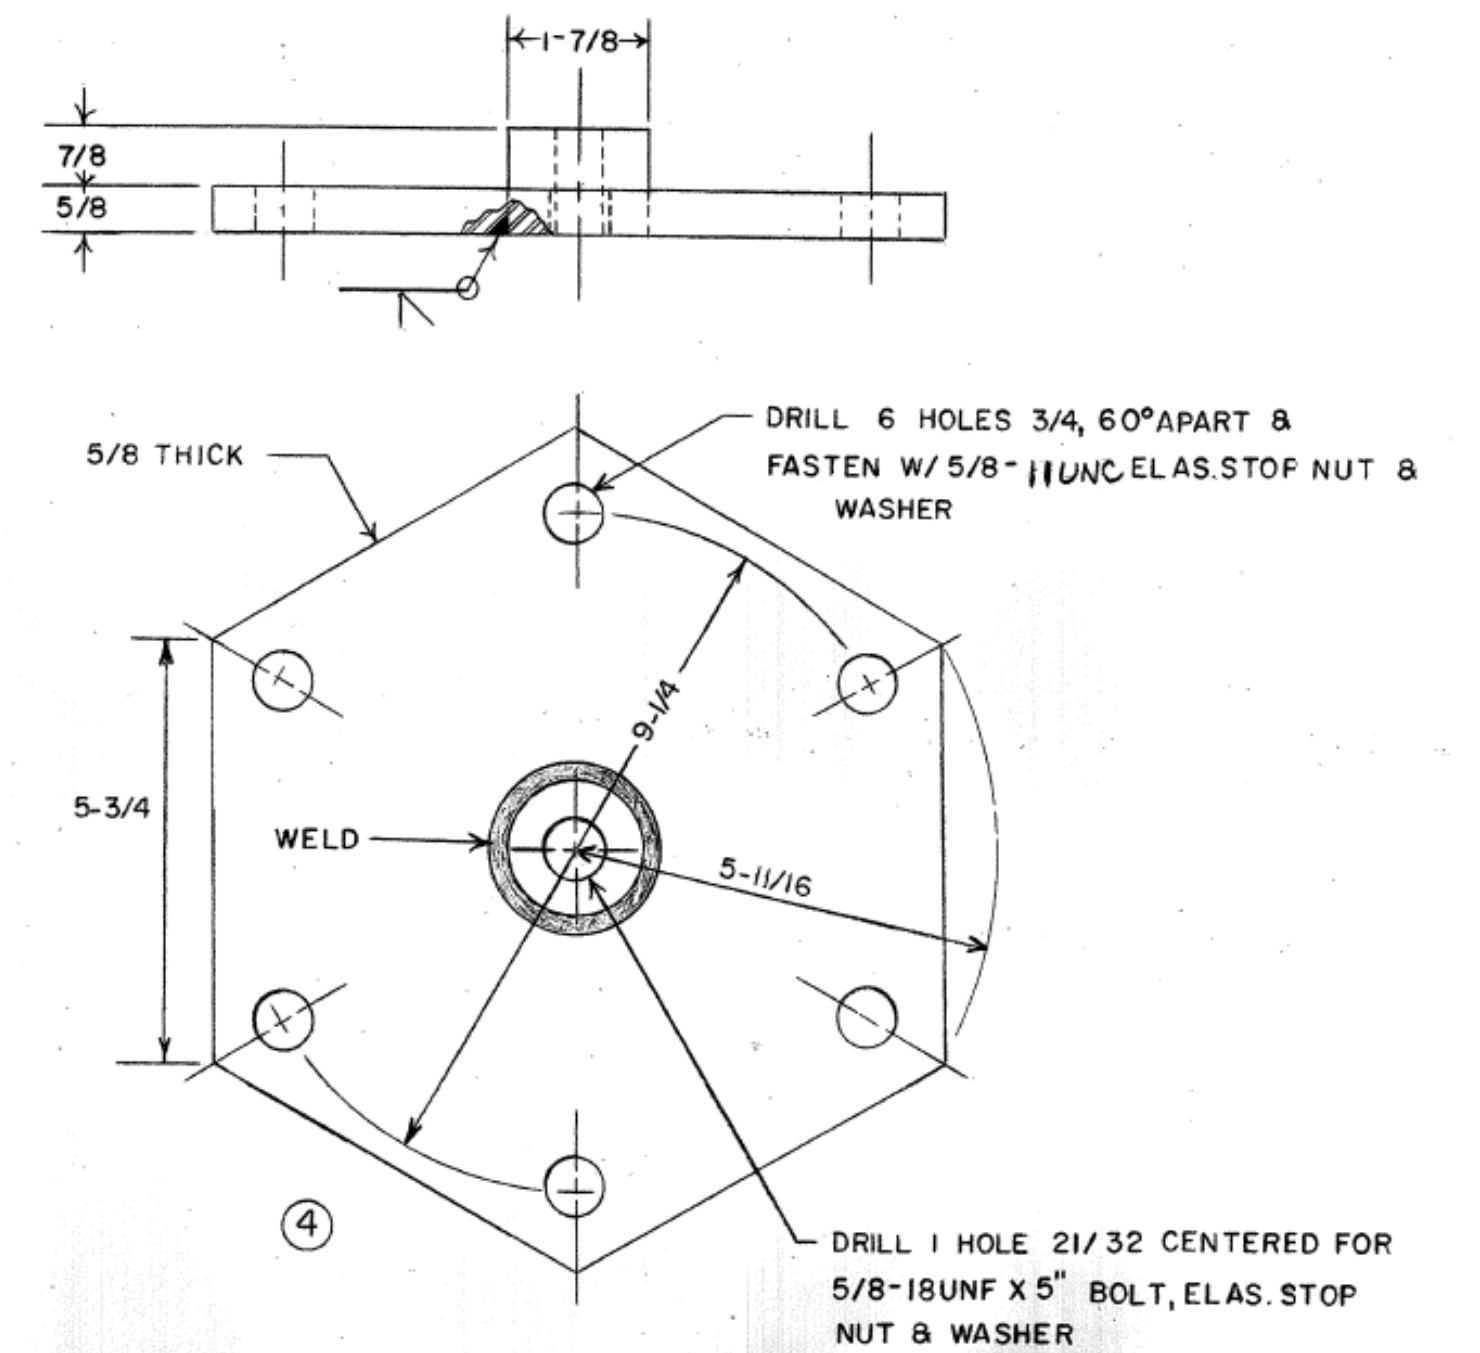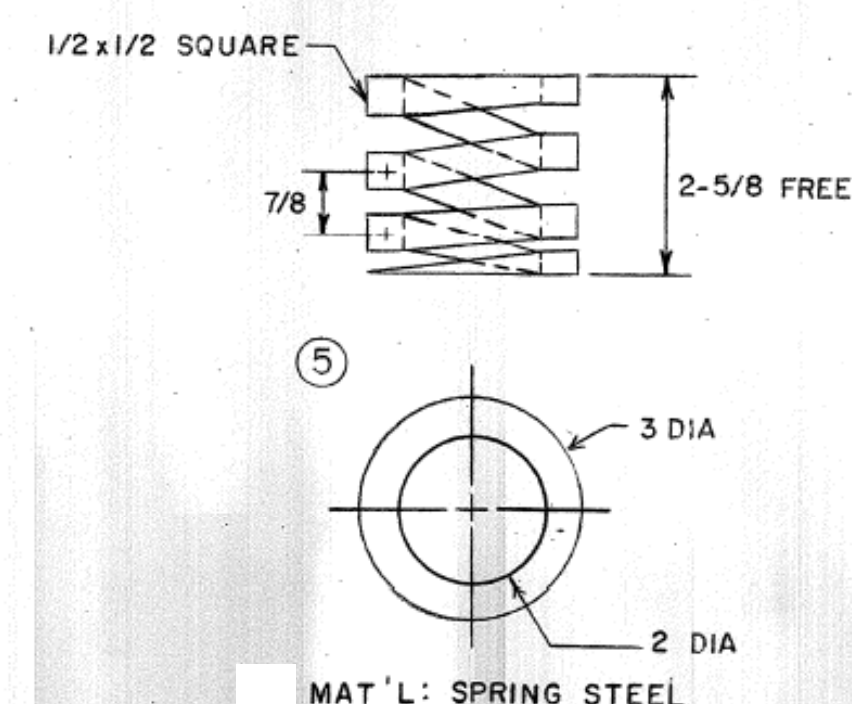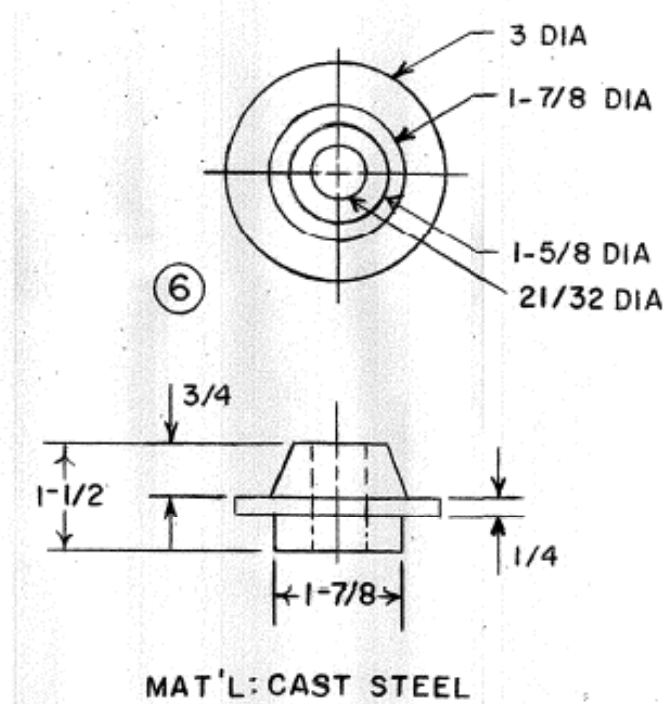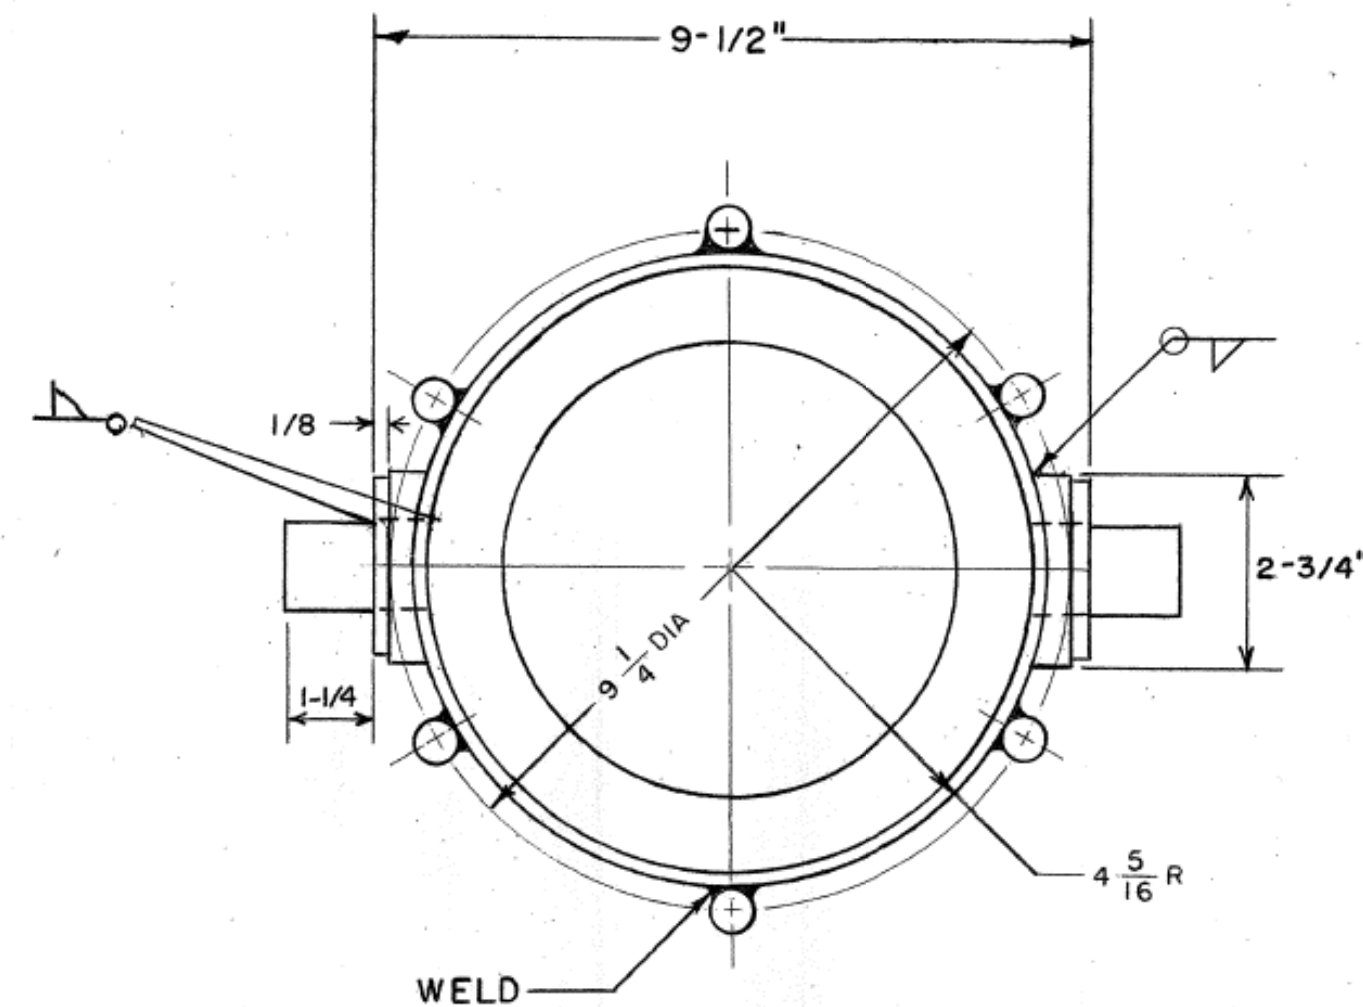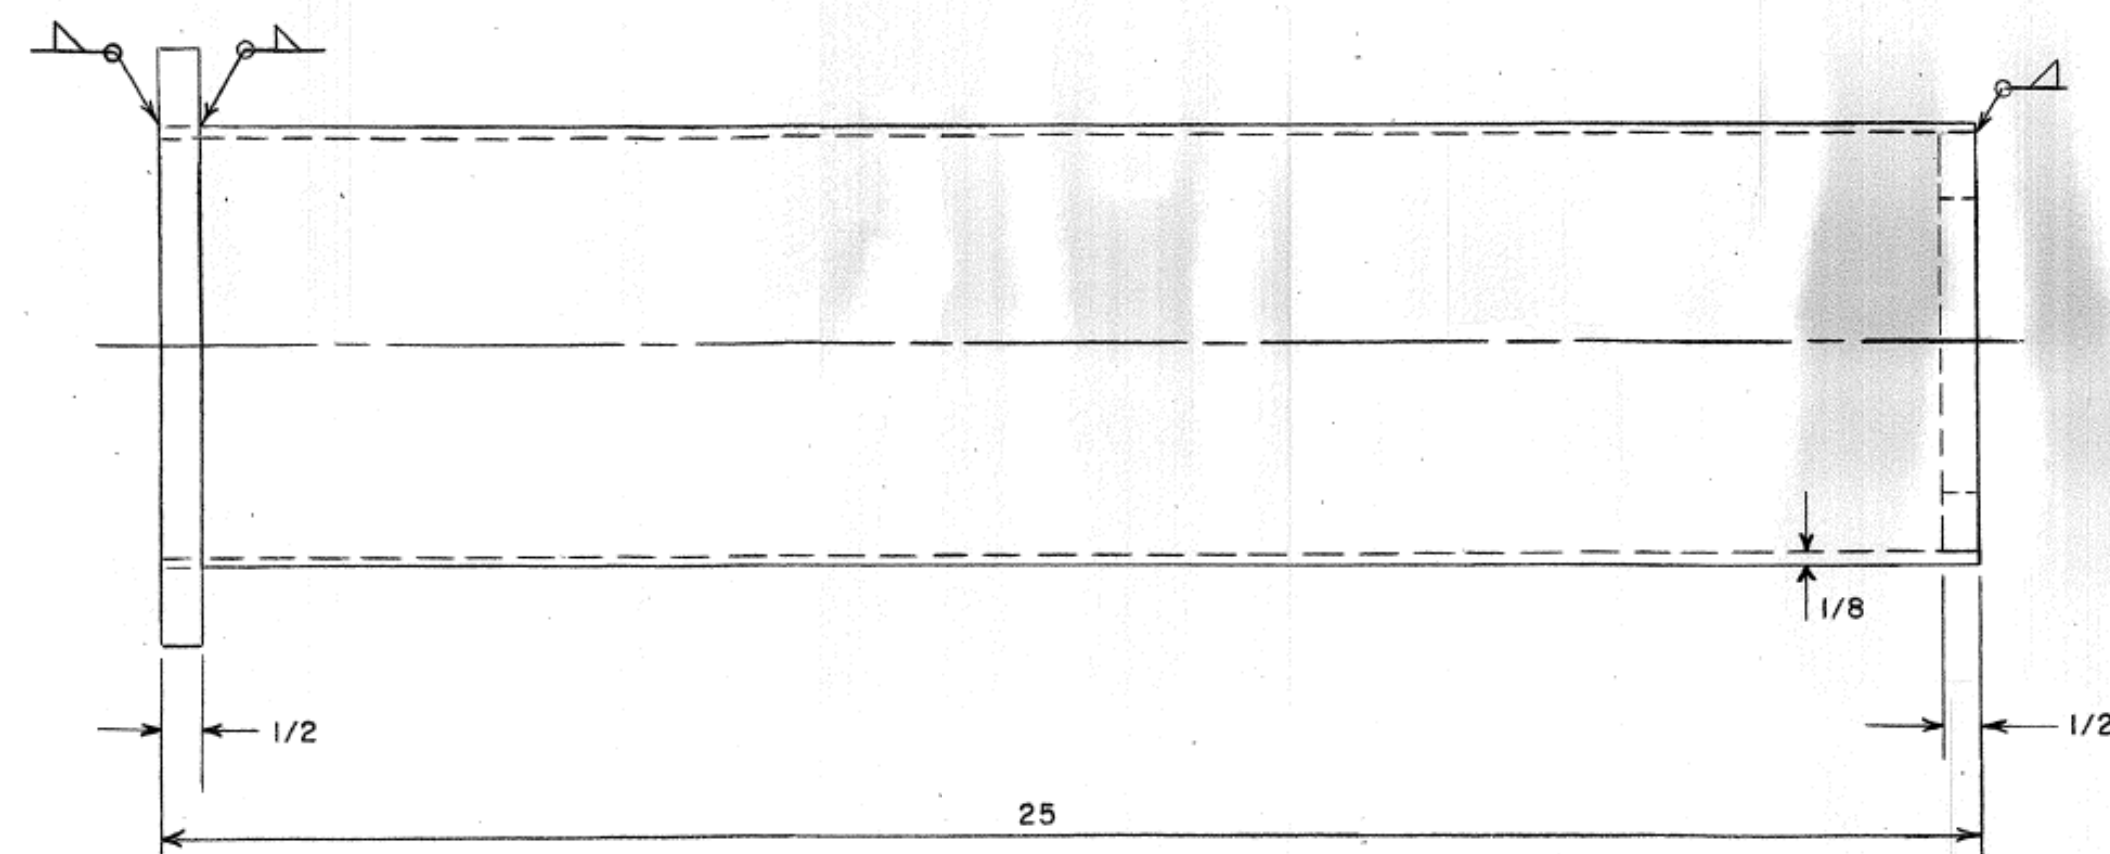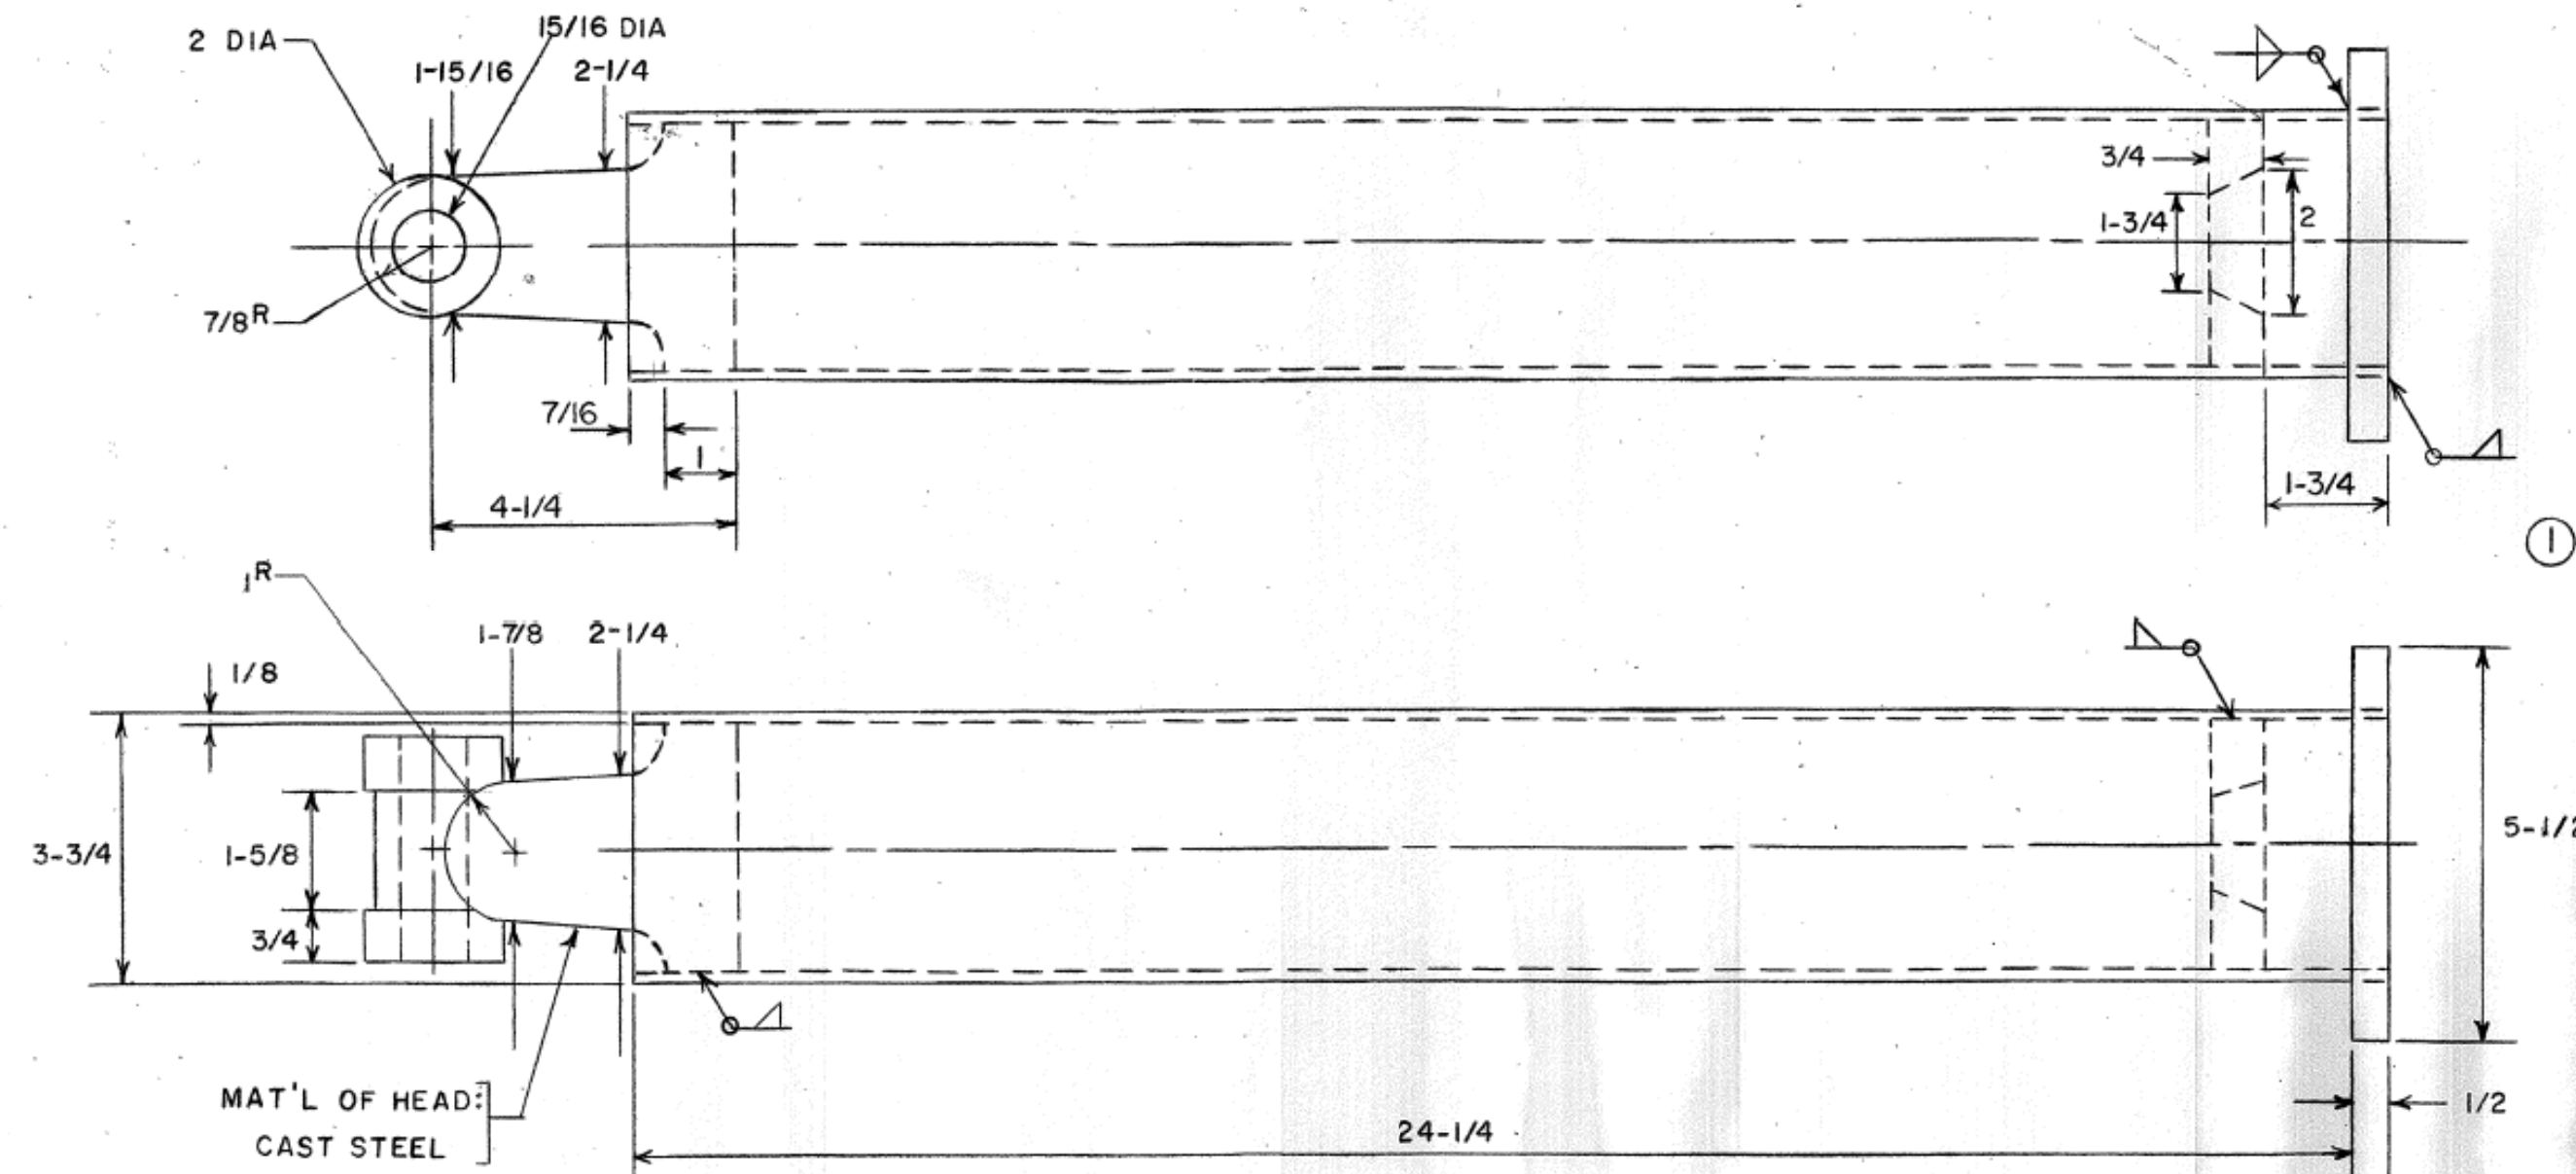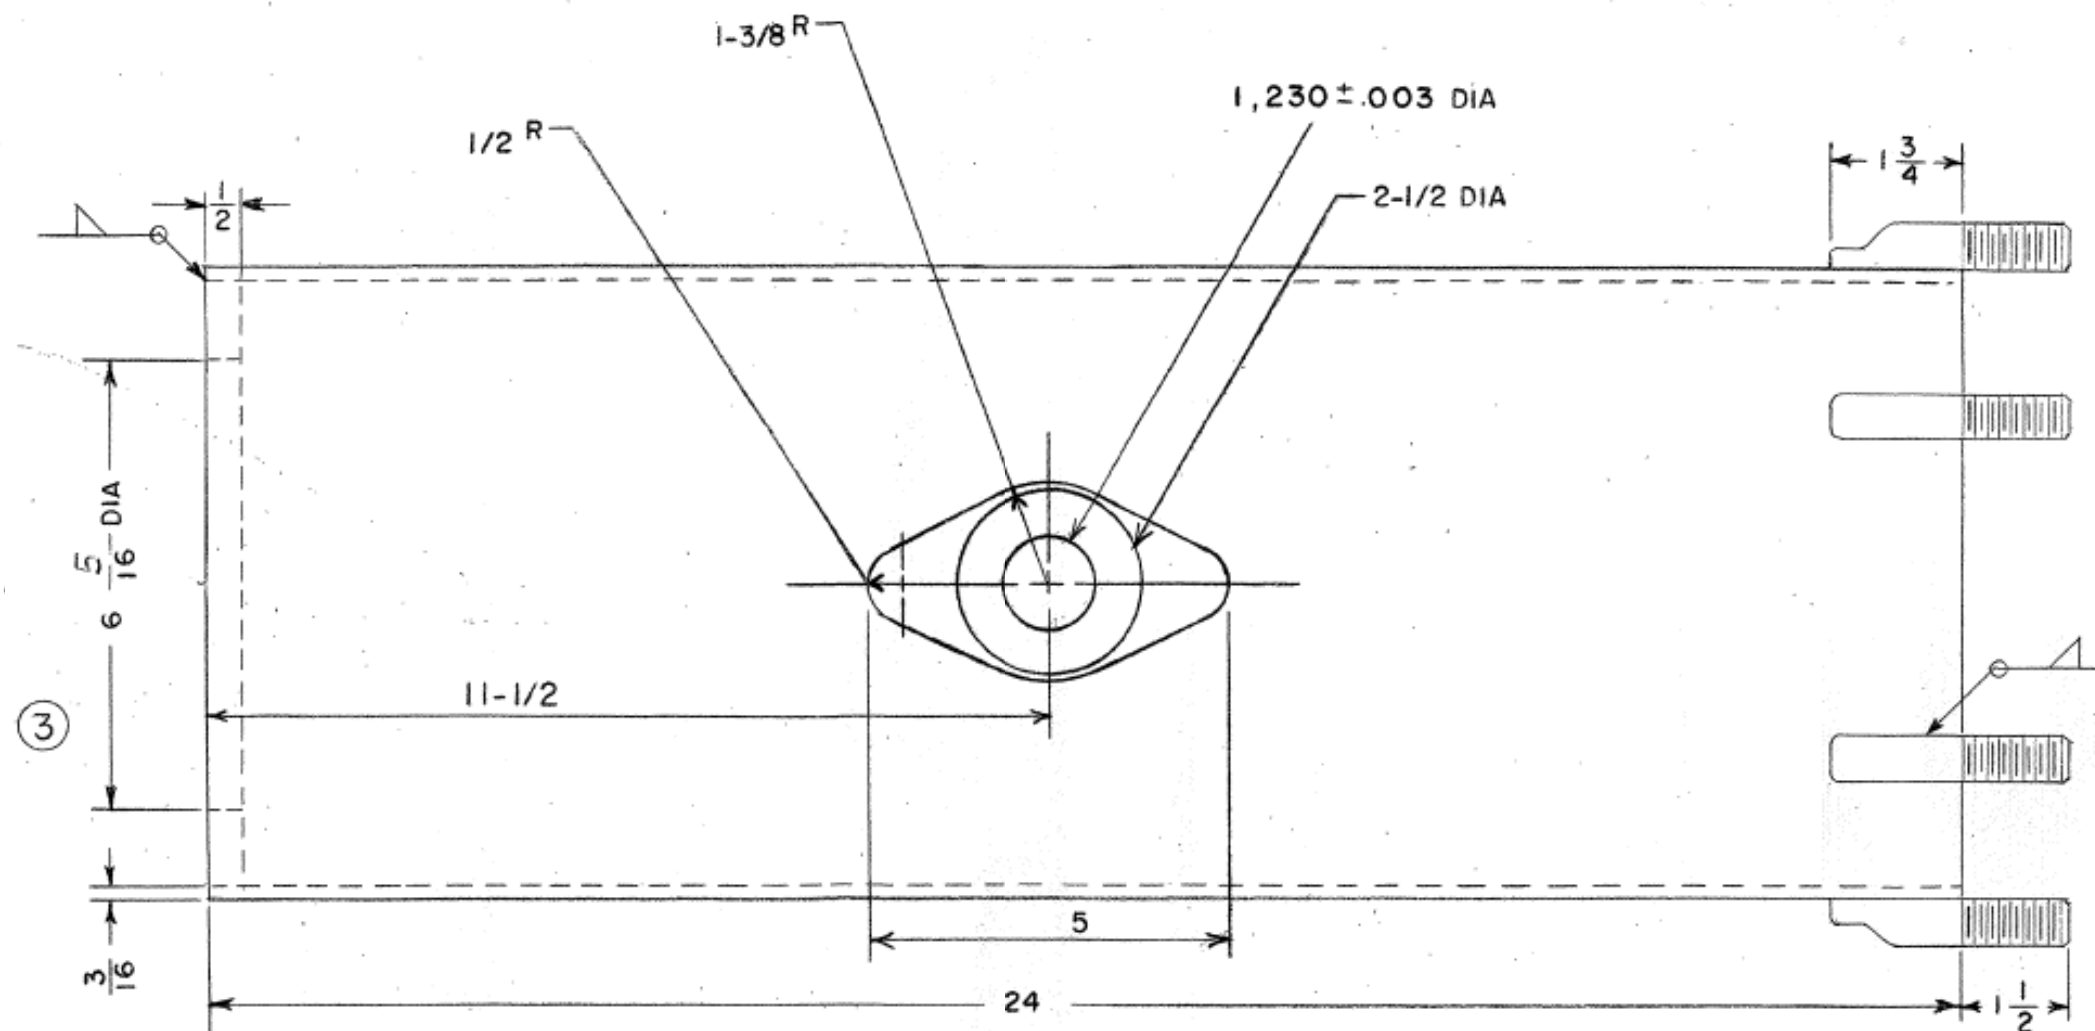

UNLESS OTHERWISE SPECIFIED ELSEWHERE ON THIS DRAWING, THE FOLLOWING MAT'L TO BE USED
 TUBING _____ COLD DRAWN SEAMLESS CARBON STEEL
 PLATE _____ HOT ROLLED STRUCTURAL STEEL QUALITY
 ROUND STOCK _____ COLD FINISHED MEDIUM CARBON STEEL

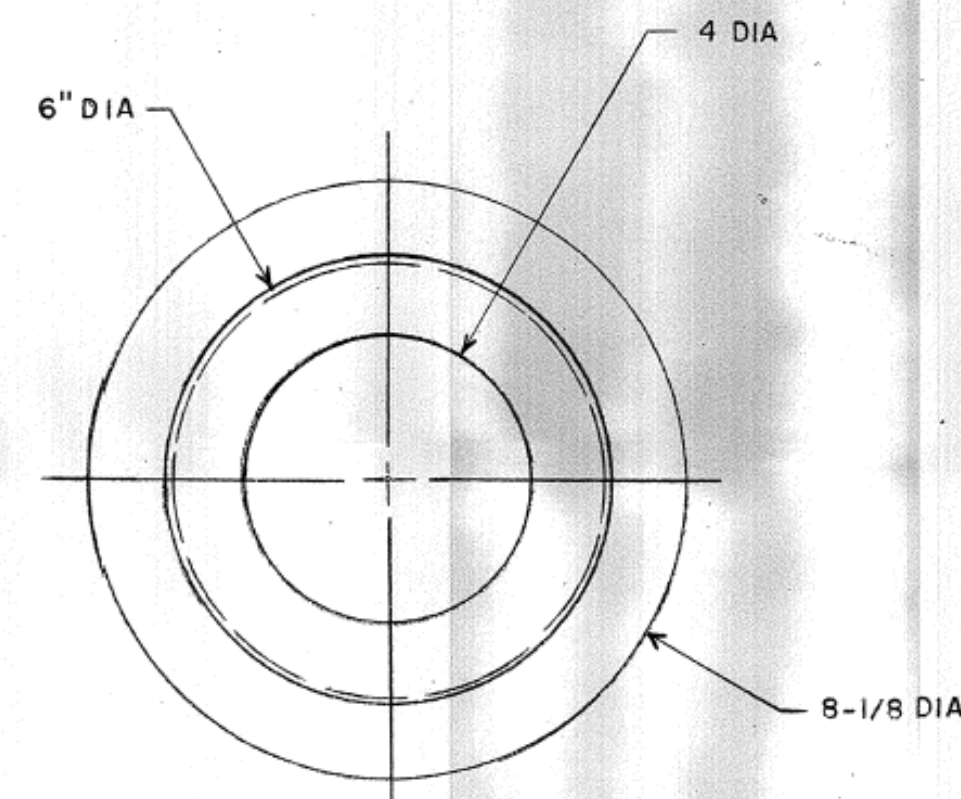

ITEM NO.	NAME
①	CENTER TUBE ASSEMBLY
②	TUBING ASSEMBLY
③	OUTSIDE TUBE ASSEMBLY
④	COVER PLATE ASSEMBLY
⑤	RECOIL SPRING
⑥	SPRING BOSS

NEW JERSEY TURNPIKE AUTHORITY
 MAINTENANCE DEPARTMENT
 STANDARD SNOW PLOW DETAILS

TIP SPRING ASSEMBLY

OFFICE OF THE DIRECTOR OF MAINTENANCE
 WOODBRIDGE, NEW JERSEY





DRAWING

SPP-4-145-1

THIS DRAWING IS BASED UPON NEW JERSEY DEPARTMENT OF TRANSPORTATION - DIVISION OF CONSTRUCTION AND MAINTENANCE - BUREAU OF EQUIPMENT - DRAWING NO. 4-145-1 - DATED MARCH 5, 1974; LAST REVISED NOV. 19, 1997 (REV. #10)

PROCUREMENT NO.:

PRICE LINES:

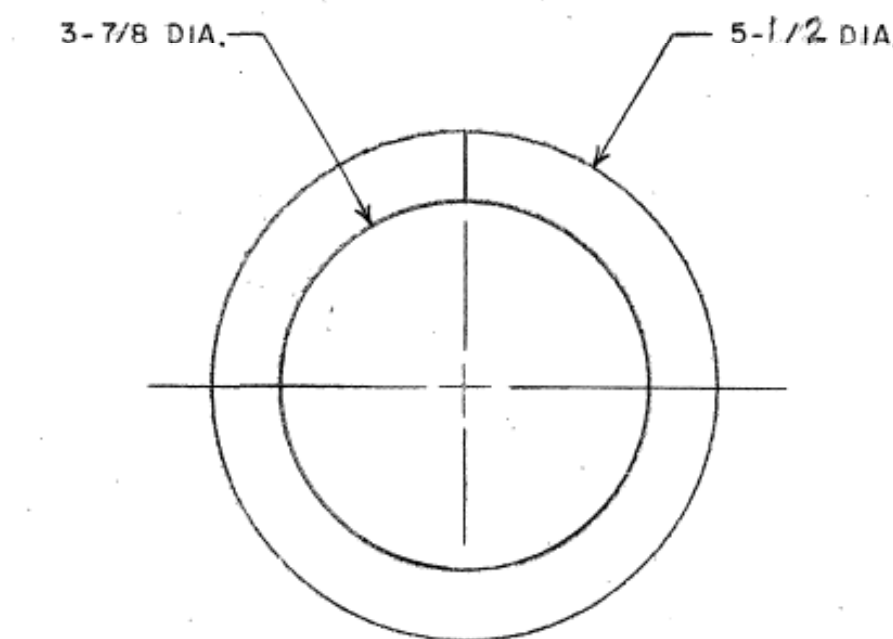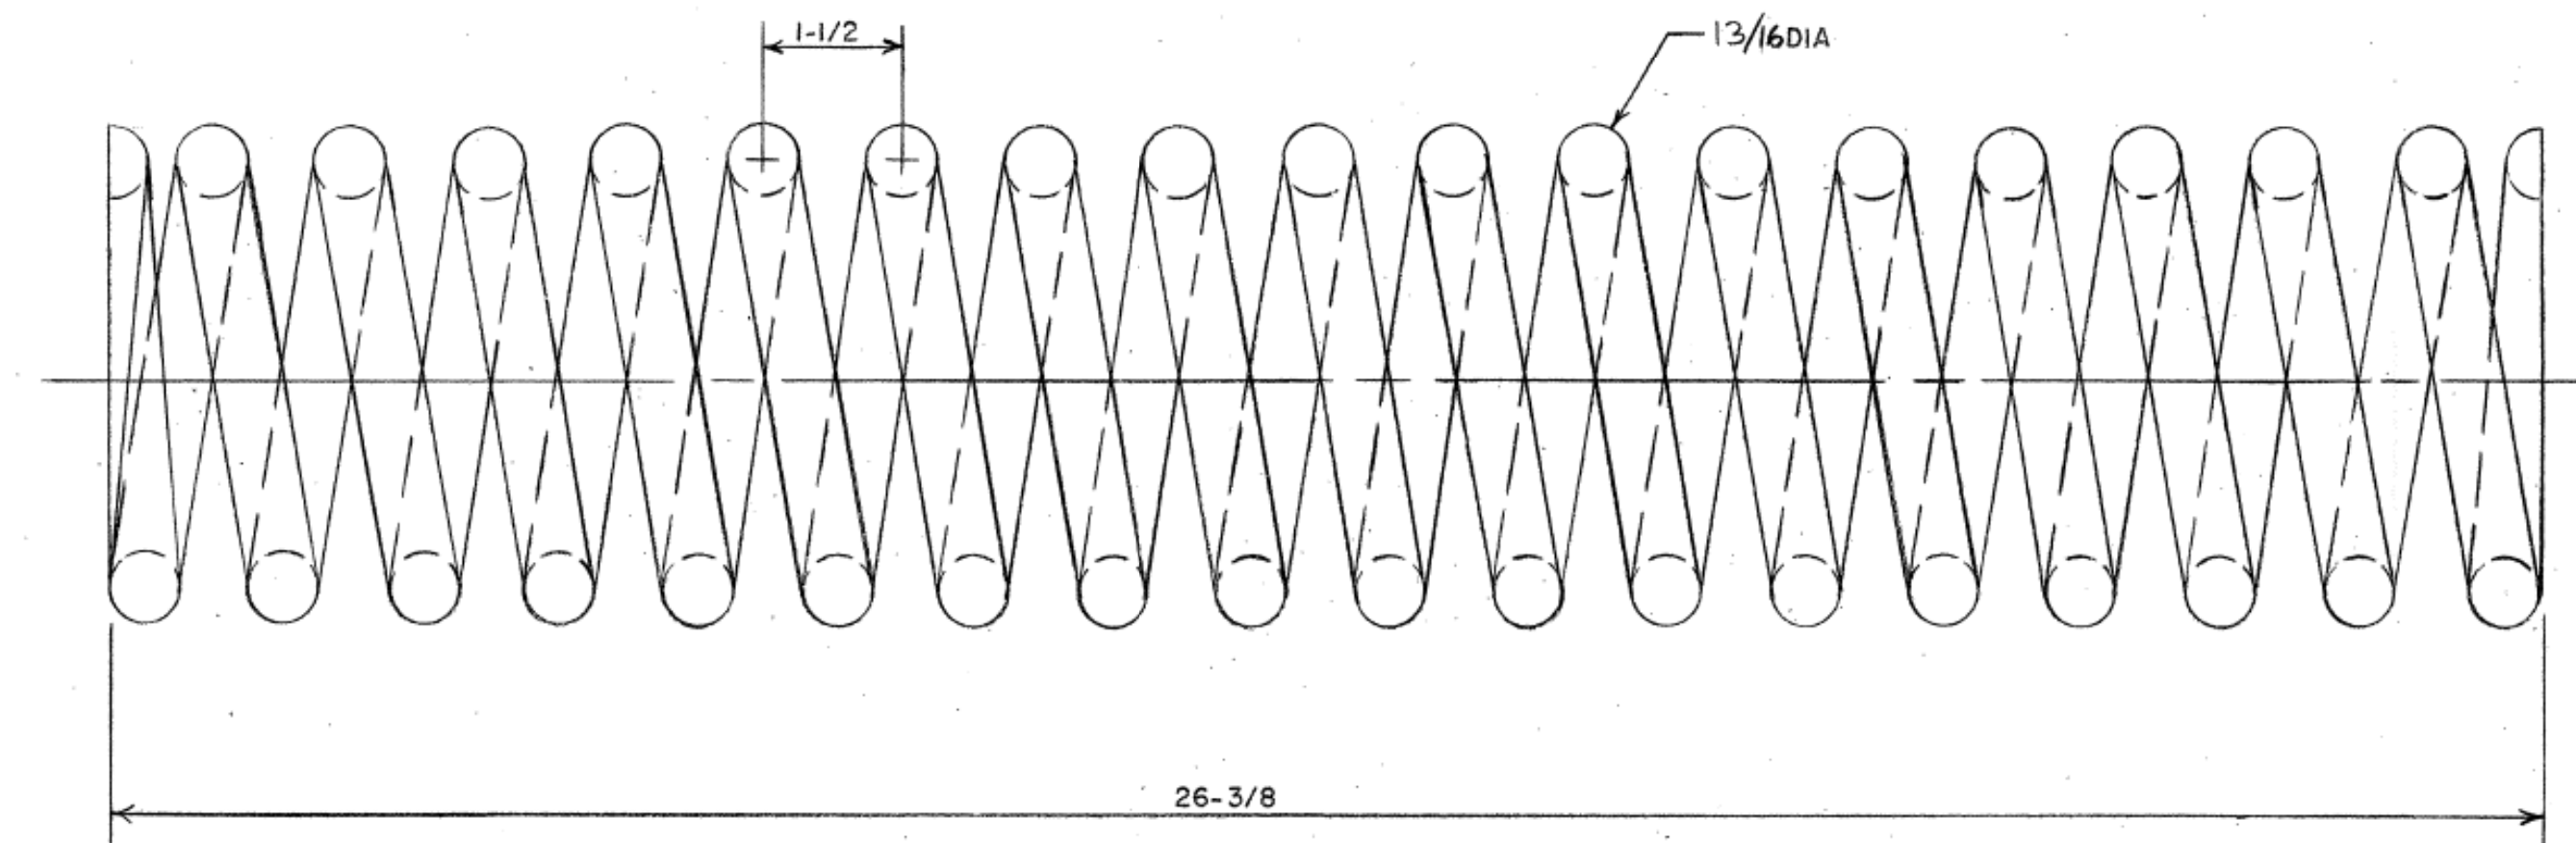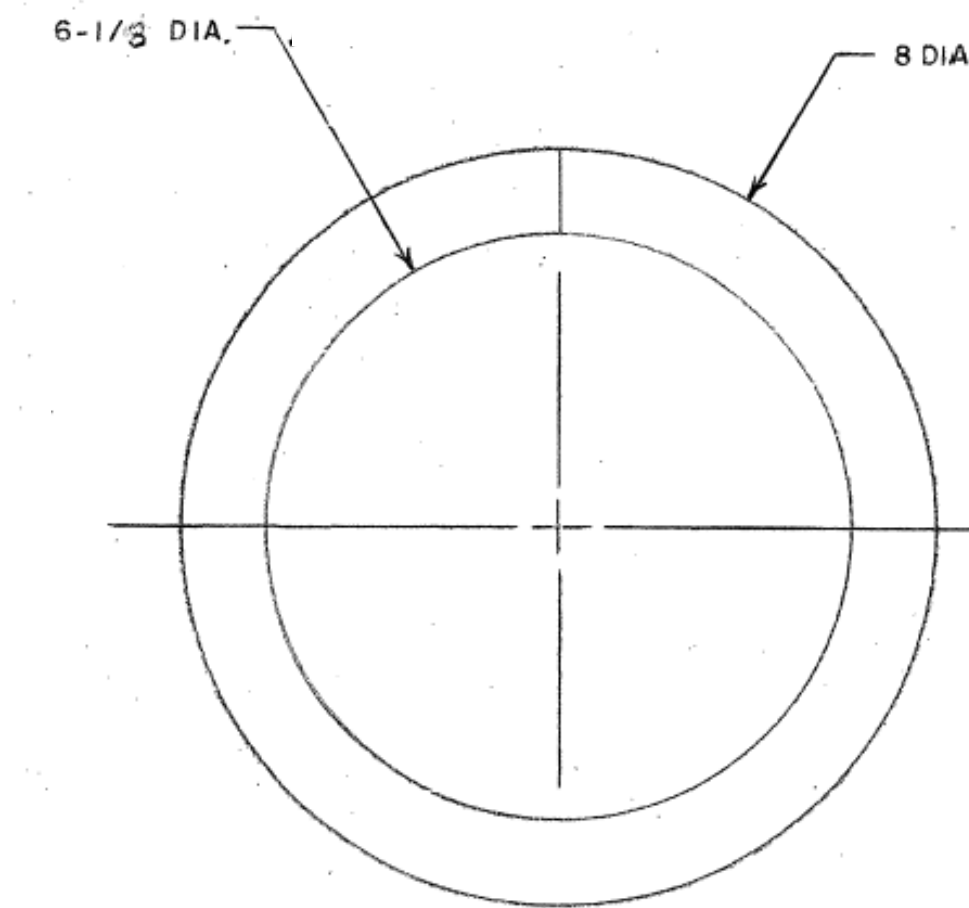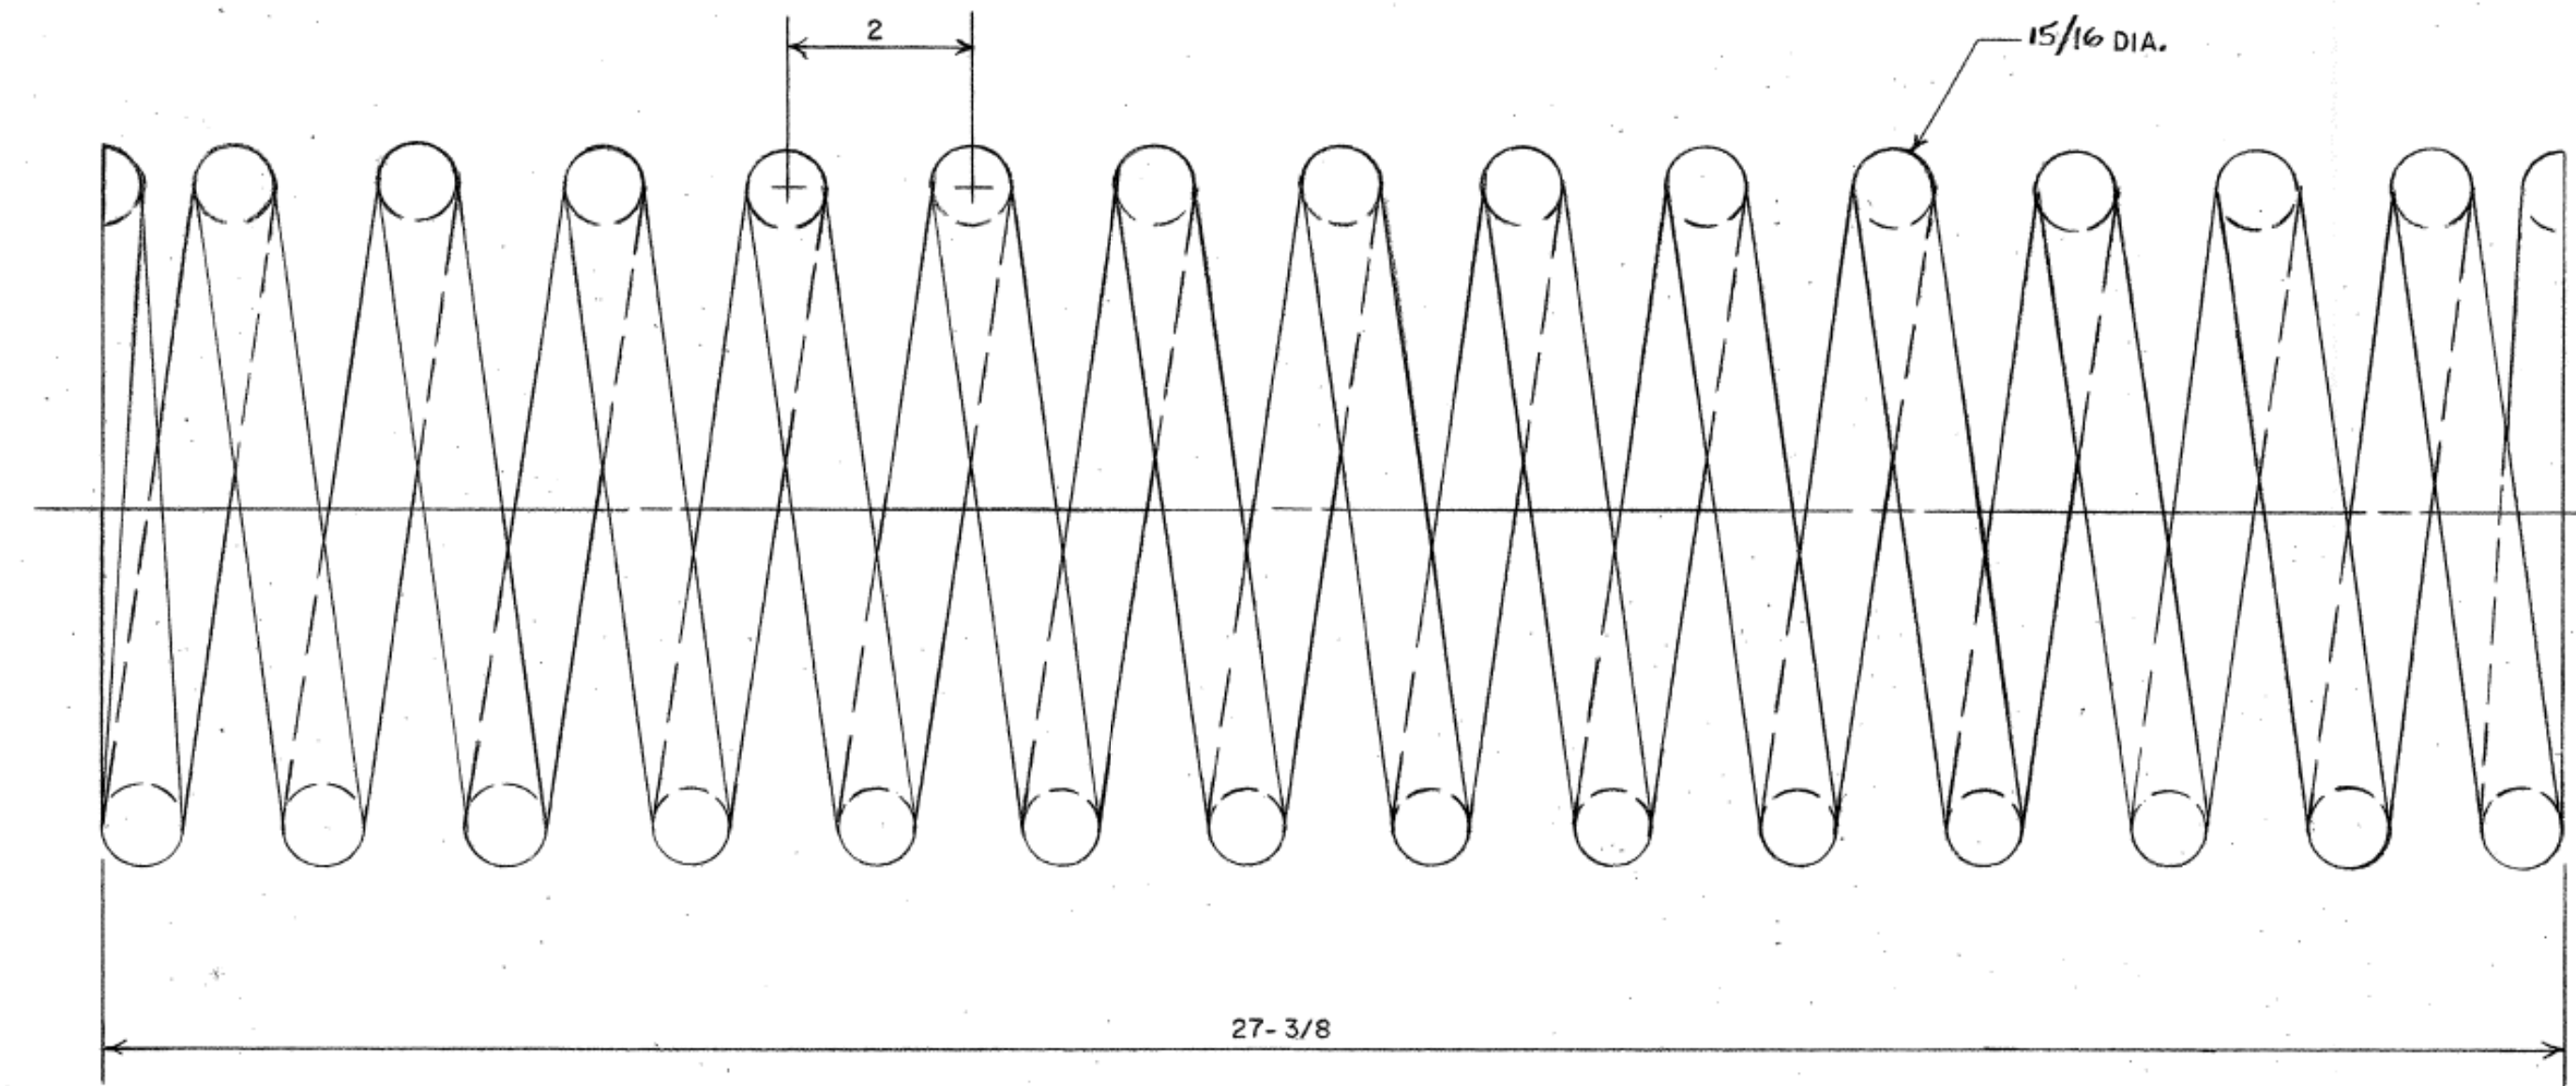

NOTES:
1. ENDS OF SPRINGS TO BE TAPERED, GROUND, AND SQUARED

MAT'L
ALLOY SPRING STEEL-S160H-HOT WOUND
TO BE MANUFACTURED TO ASTM SPEC
A-125 LR MAT'L EQUAL OR GREATER
THAN ASTM-A689, A-29 AND A-304

NEW JERSEY TURNPIKE AUTHORITY
MAINTENANCE DEPARTMENT
STANDARD SNOW PLOW DETAILS

CASTER ASSEMBLY

THIS DRAWING IS BASED UPON NEW JERSEY DEPARTMENT OF TRANSPORTATION -
DIVISION OF CONSTRUCTION AND MAINTENANCE - BUREAU OF EQUIPMENT -
DRAWING NO. 4-145-2 - DATED MARCH 8, 1974; LAST REVISED NOV. 97 1997
(REV. #1)


OFFICE OF THE DIRECTOR OF MAINTENANCE
WOODBIDGE, NEW JERSEY

DRAWING



SPP-4-145-2

PROCUREMENT NO.:

PRICE LINES:

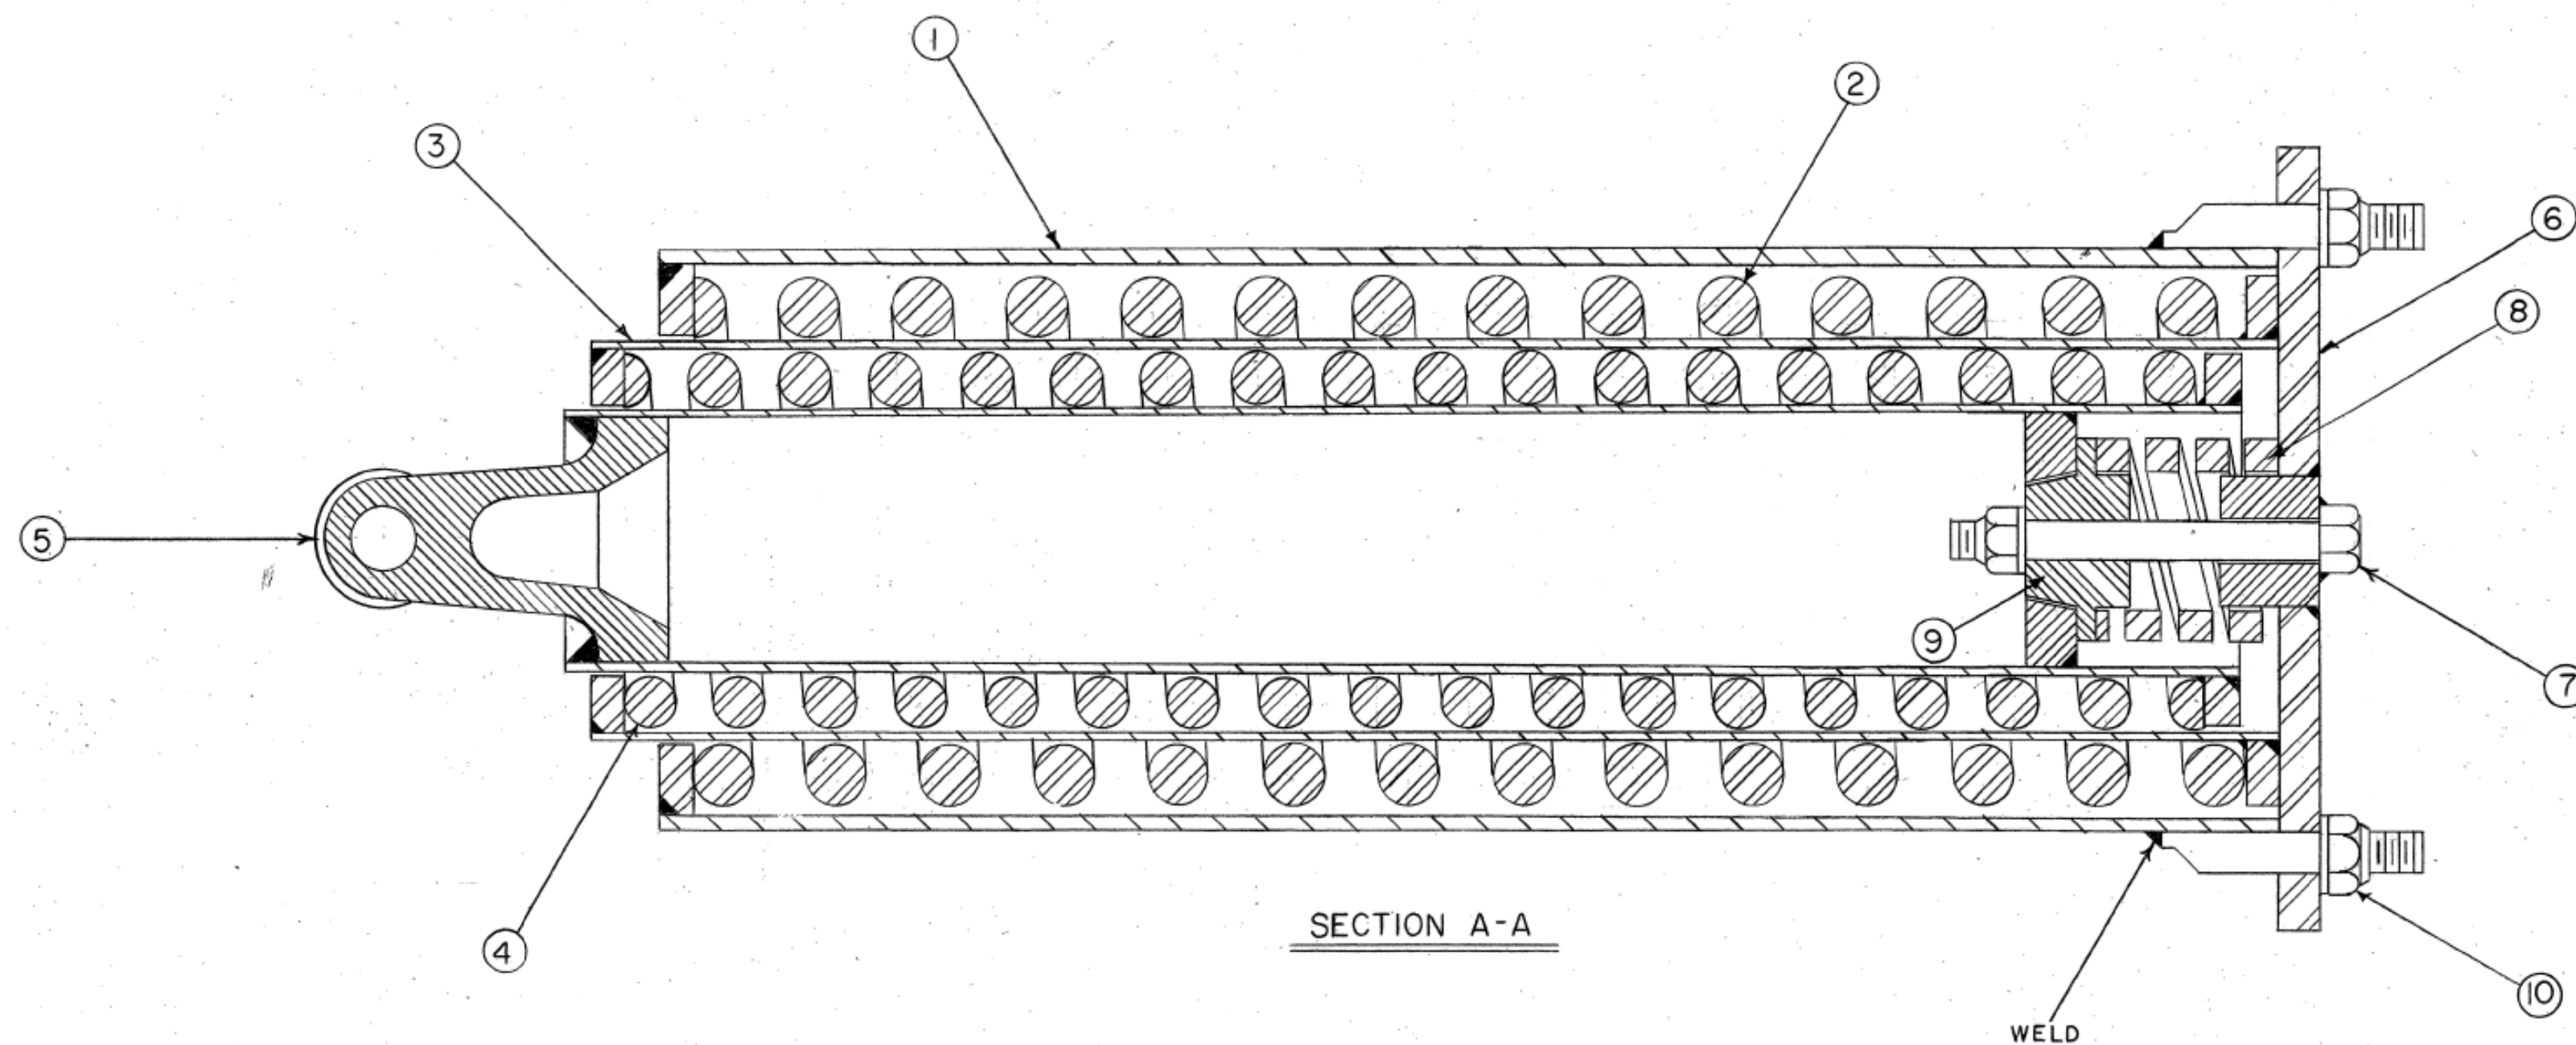

ITEM	NAME	QTY	DWG. NO.
①	OUTSIDE TUBE ASSEMBLY	1	4-145-1, ITEM ③
②	OUTSIDE SPRING	1	4-145-2
③	TUBING ASSEMBLY	1	4-145-1, ITEM ②
④	INSIDE SPRING	1	4-145-2
⑤	CENTER TUBE ASSEMBLY	1	4-145-1, ITEM ①
⑥	COVER PLATE ASSEMBLY	1	4-145-1, ITEM ④
⑦	5/8" X 18UNF X 5" BOLT	1	
⑧	RECOIL SPRING	1	4-145-1, ITEM ⑤
⑨	SPRING BOSS	1	4-145-1, ITEM ⑥
⑩	5/8" X 18UNF ELAS. STOP NUT & WASHER	7 EA.	

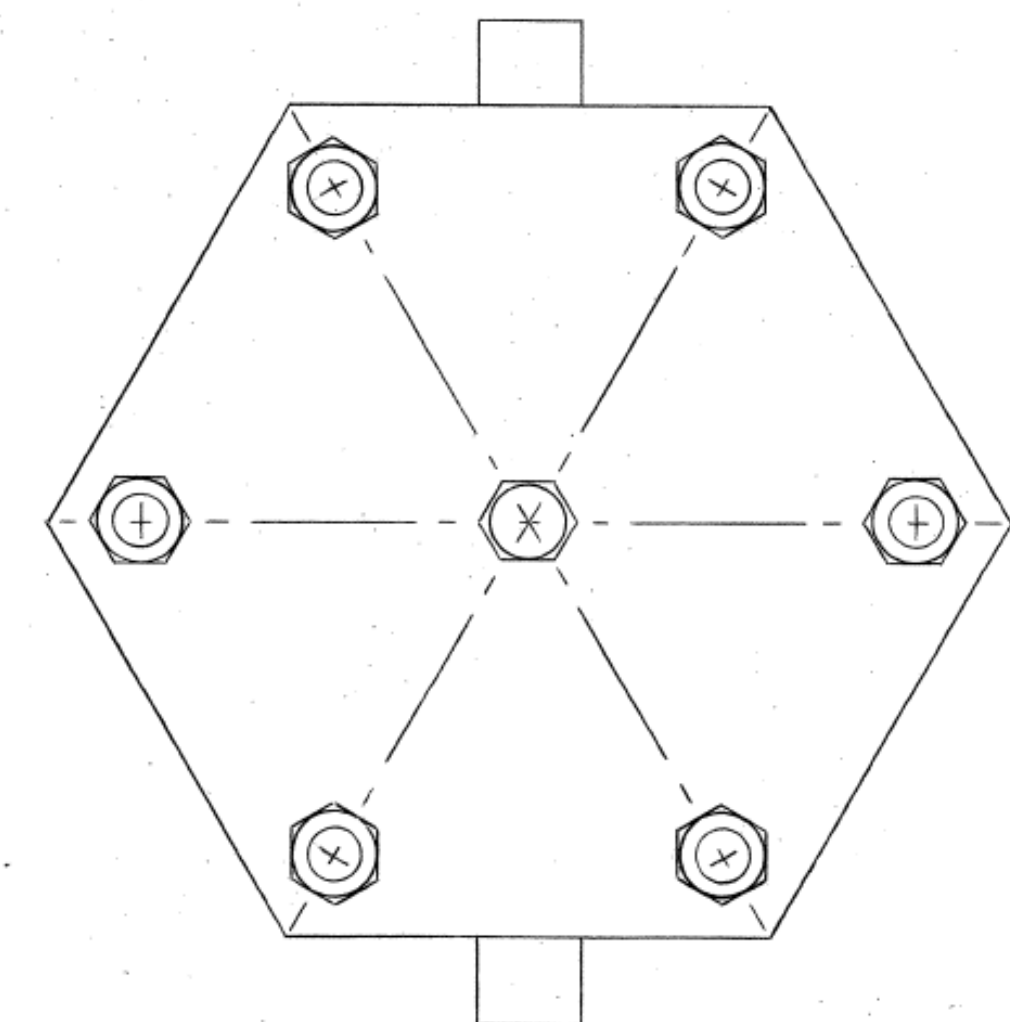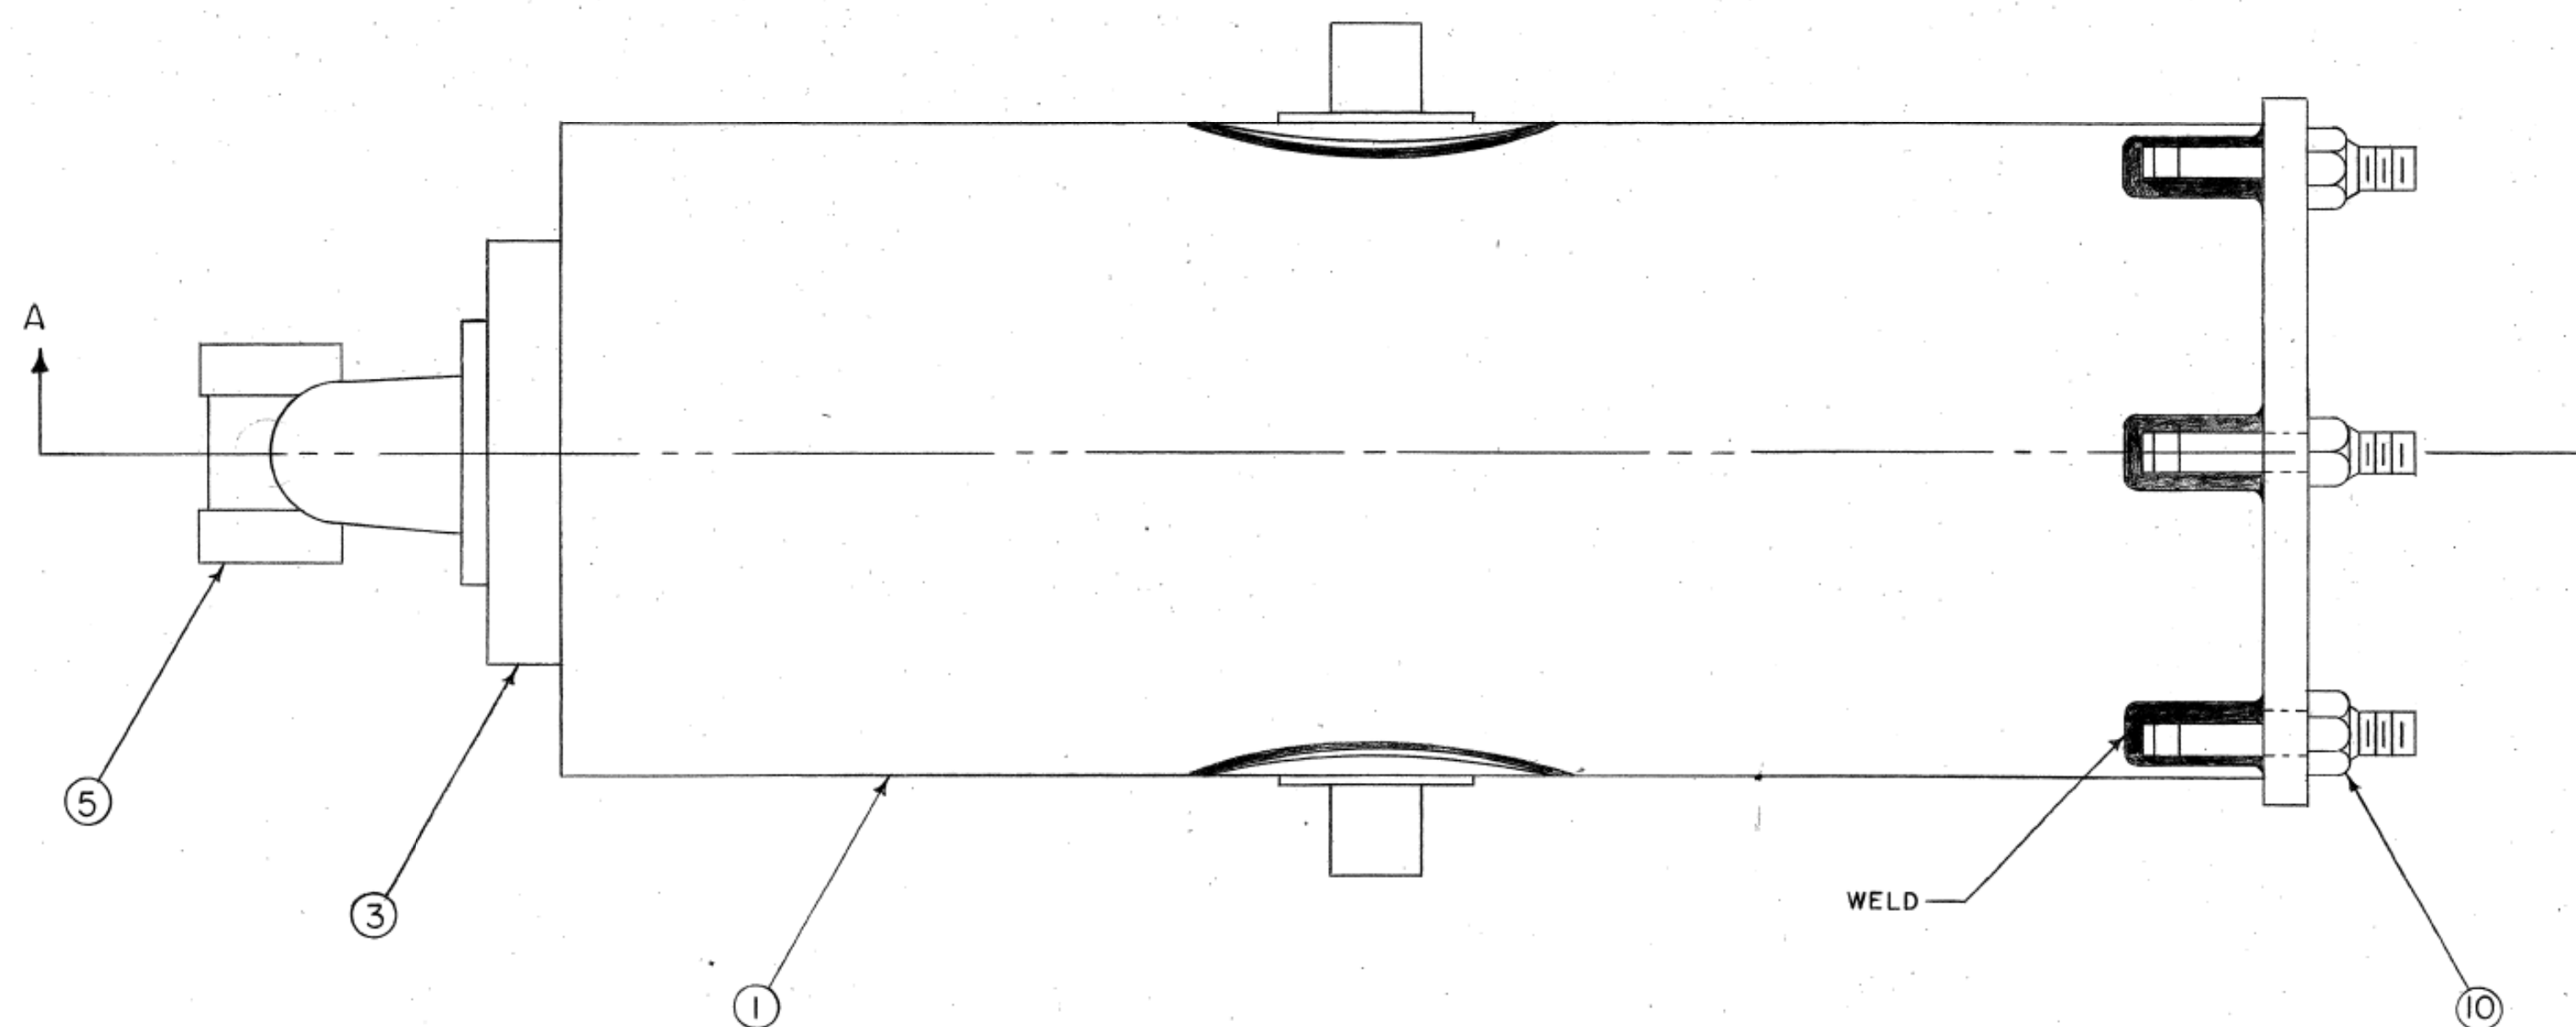

NOTES

1. SECTION LINING DOES NOT REPRESENT TYPE OF MATERIAL, ONLY CLARIFICATION BETWEEN PARTS.
2. MATERIAL SPECIFIED ON DWG. NO. 4-145-1 & 4-145-2.
3. DO NOT SCALE.

NEW JERSEY TURNPIKE AUTHORITY
MAINTENANCE DEPARTMENT
STANDARD SNOW PLOW DETAILS

TRIP SPRING ASSEMBLY

THIS DRAWING IS BASED UPON NEW JERSEY DEPARTMENT OF TRANSPORTATION -
DIVISION OF CONSTRUCTION AND MAINTENANCE - BUREAU OF EQUIPMENT -
DRAWING NO. 4-145-3 - DATED NOVEMBER 11, 1974; LAST REVISED NOV. 11, 1974





OFFICE OF THE DIRECTOR OF MAINTENANCE
WOODBIDGE, NEW JERSEY

DRAWING

SPP-4-145-3

PROCUREMENT NO.:

PRICE LINES:

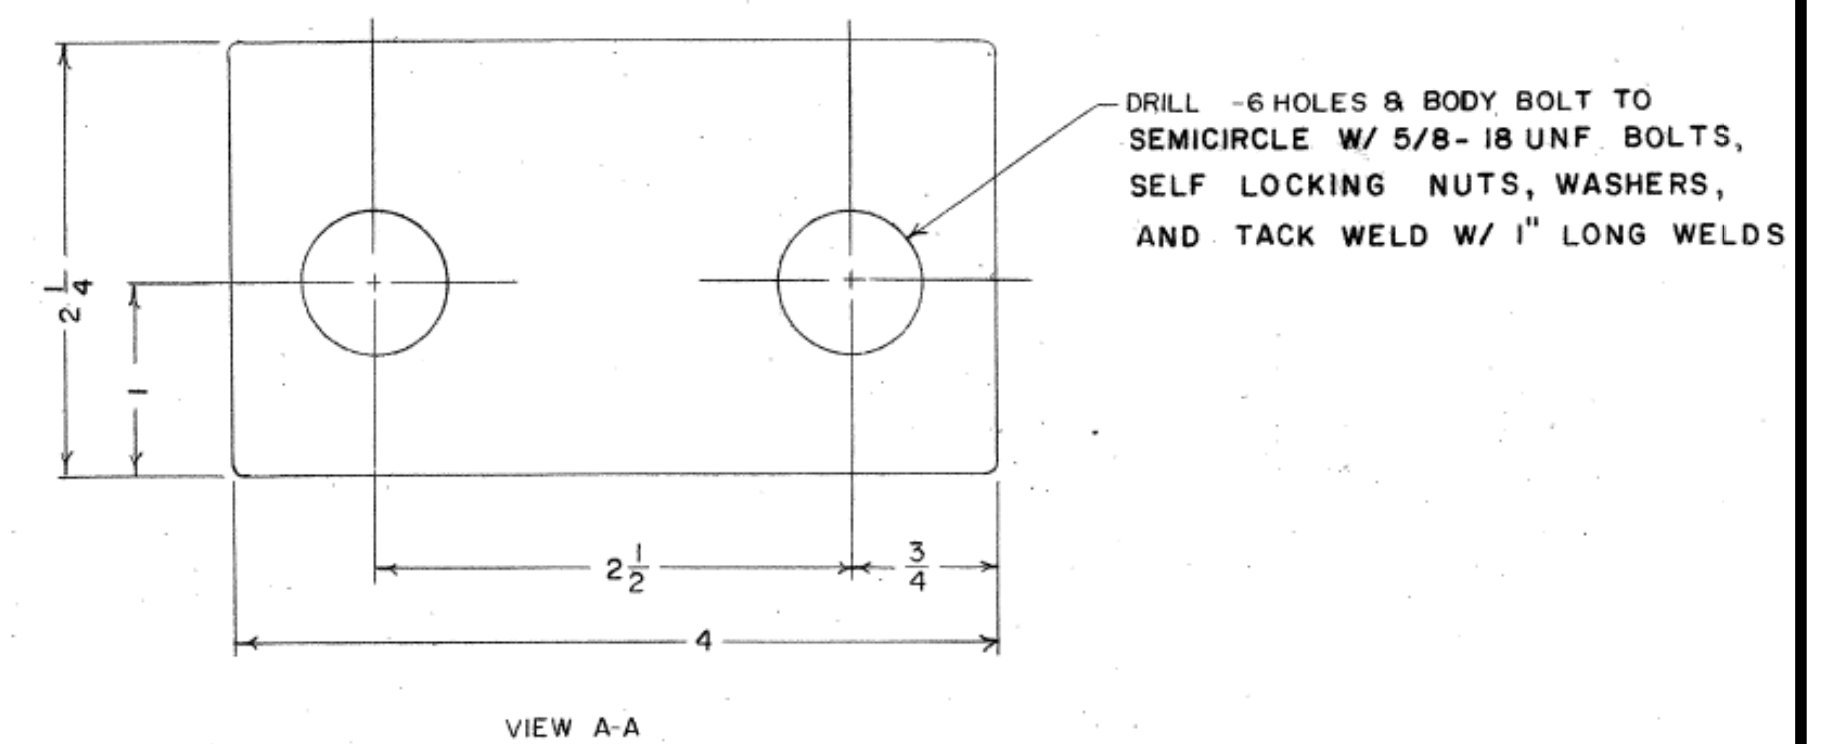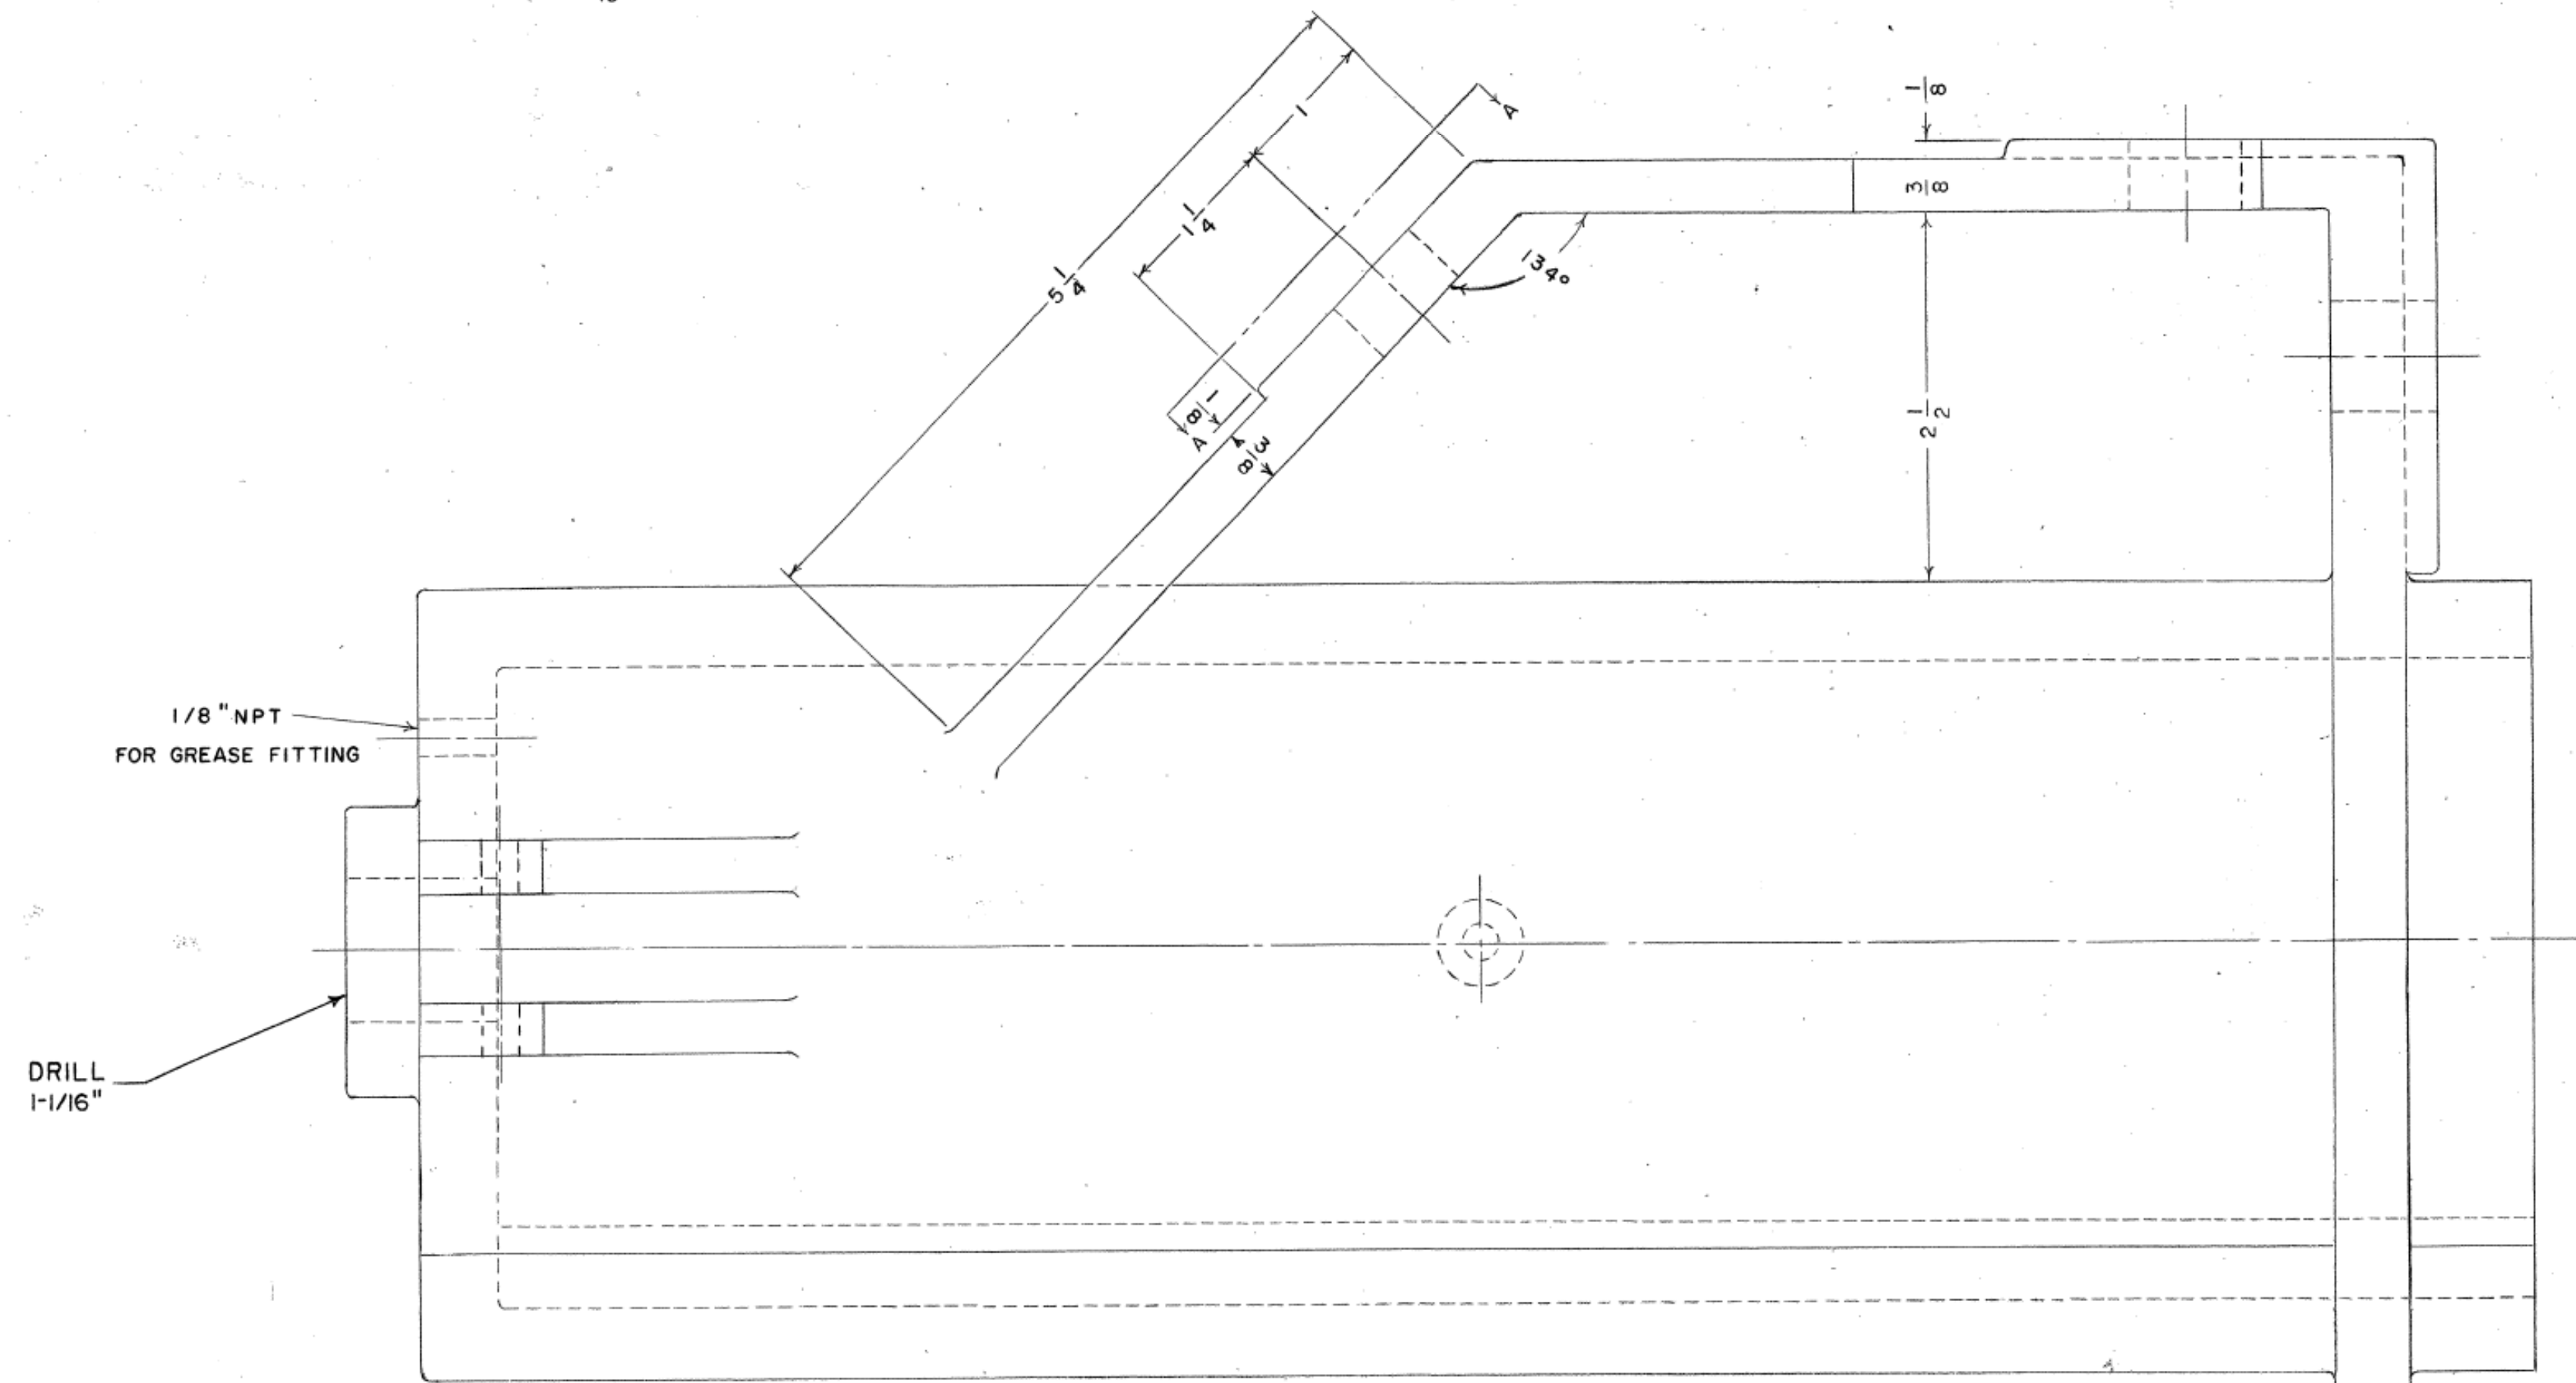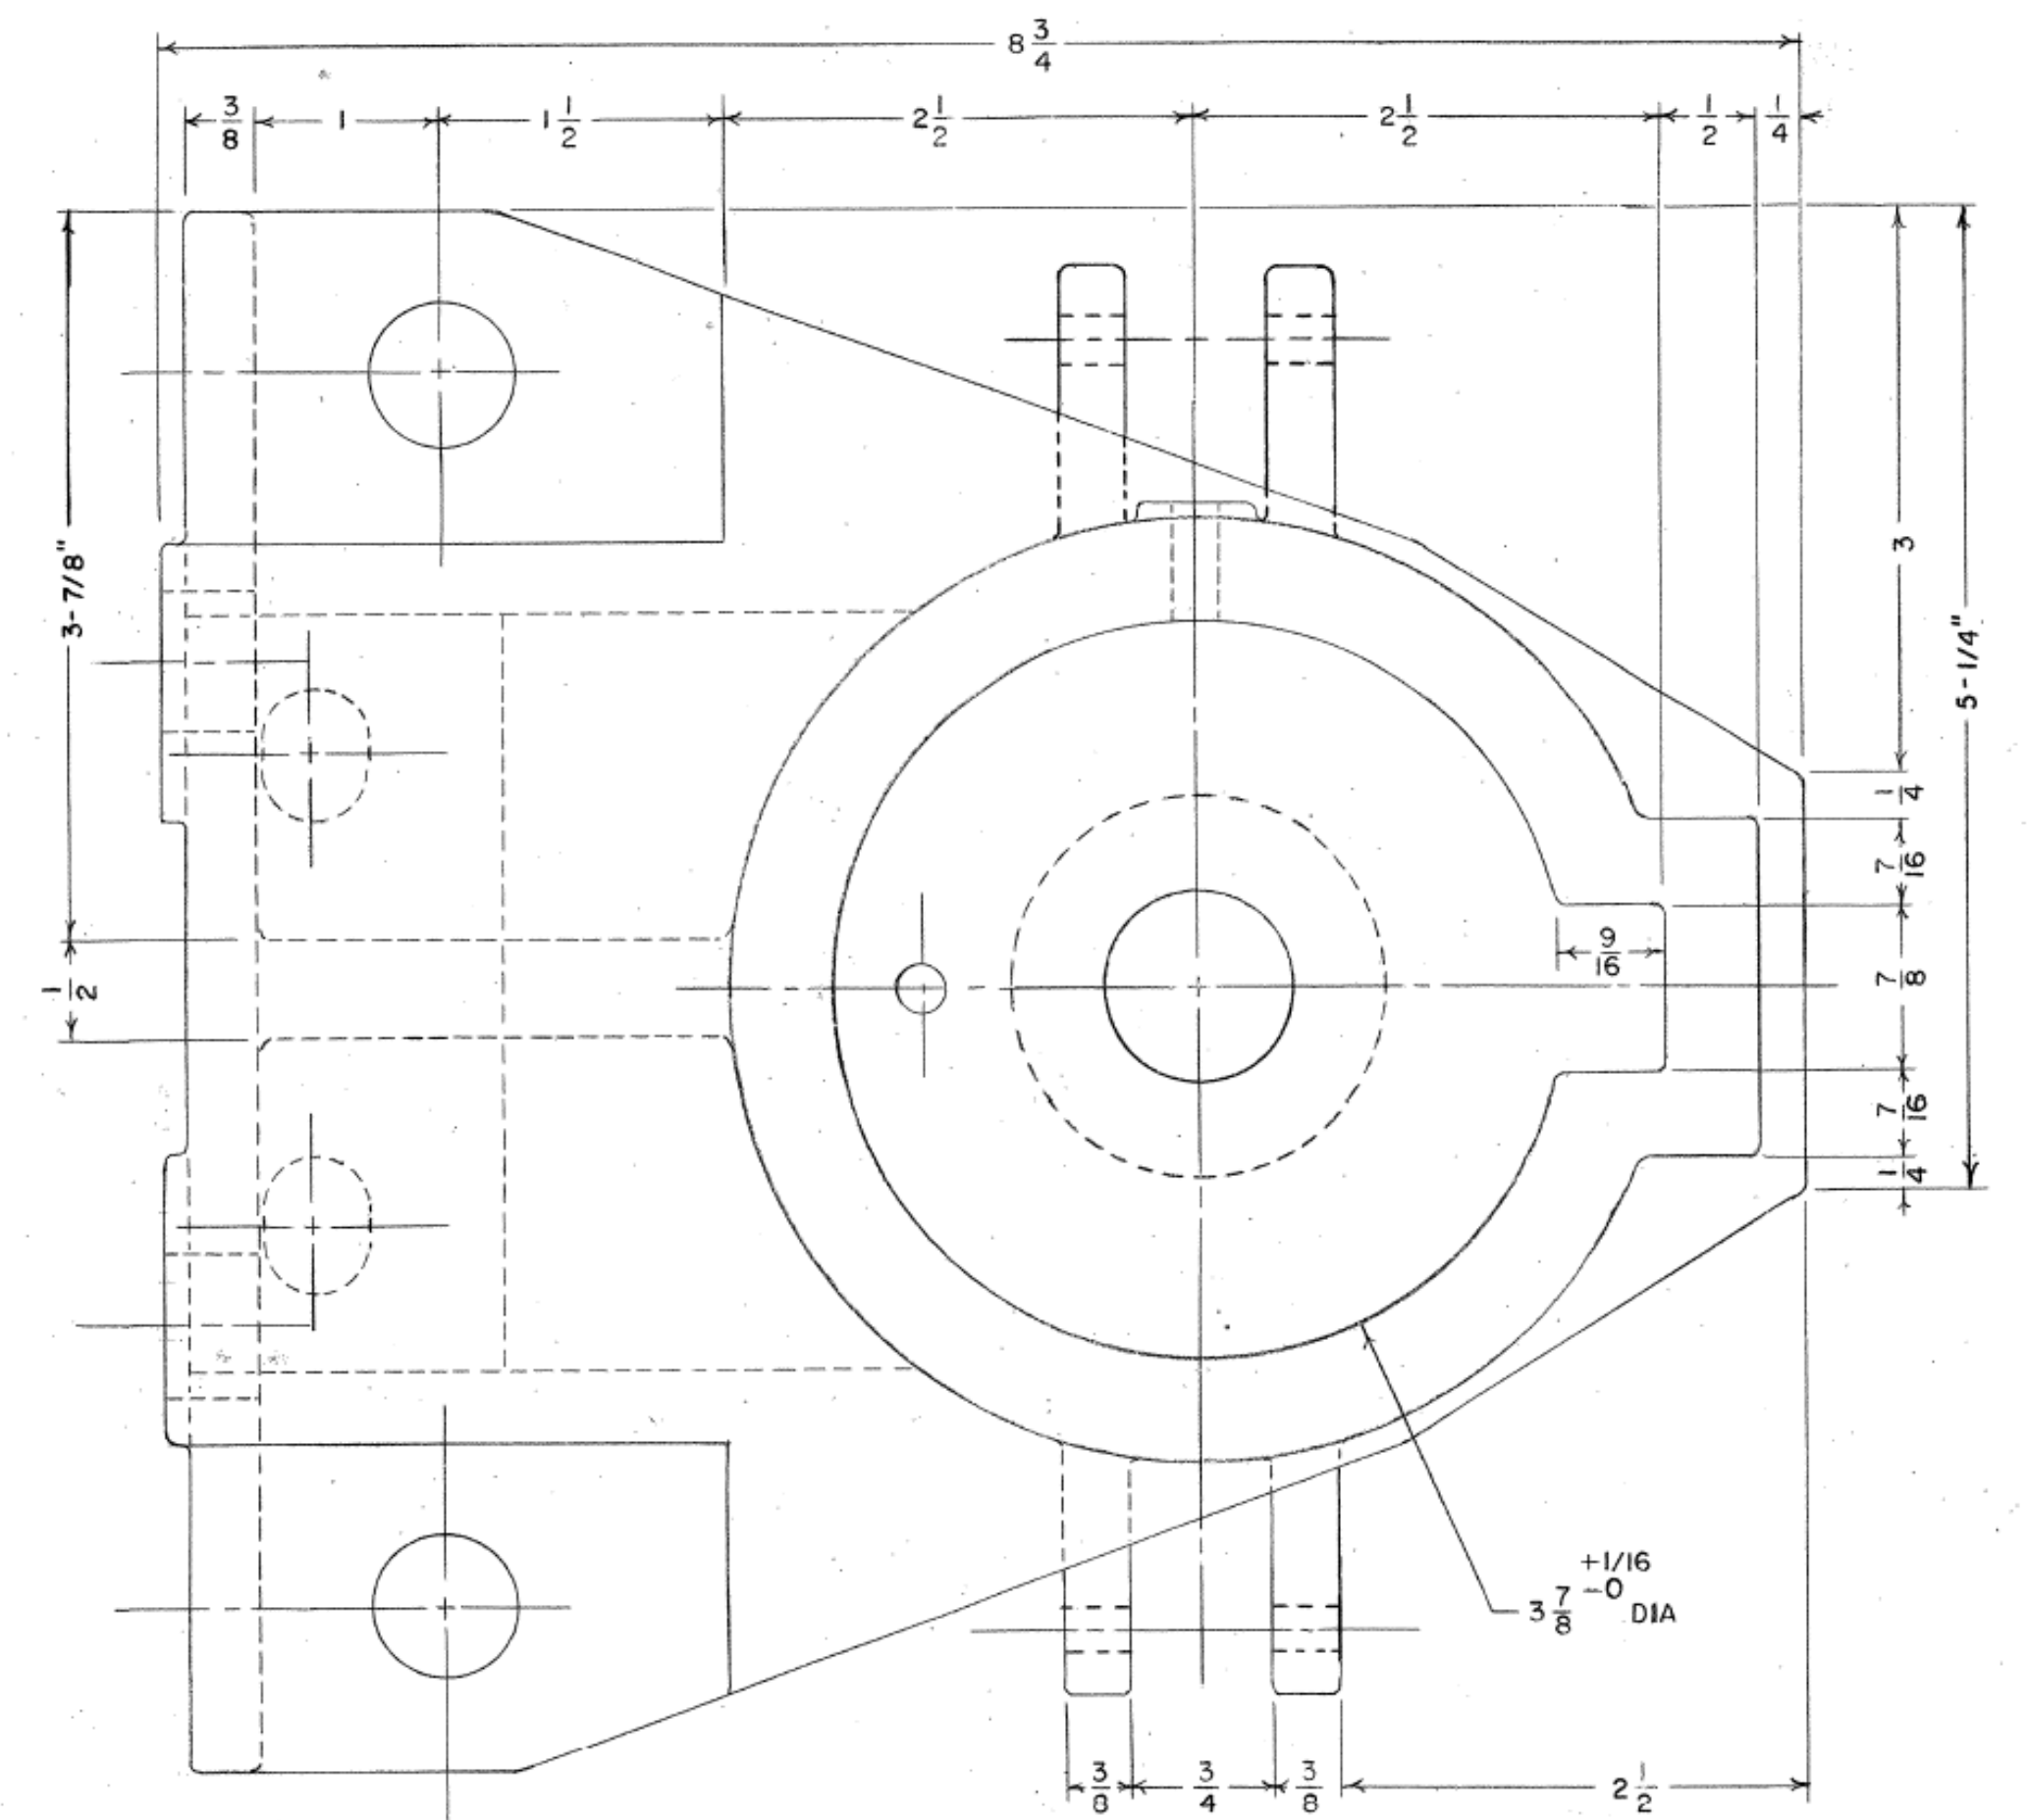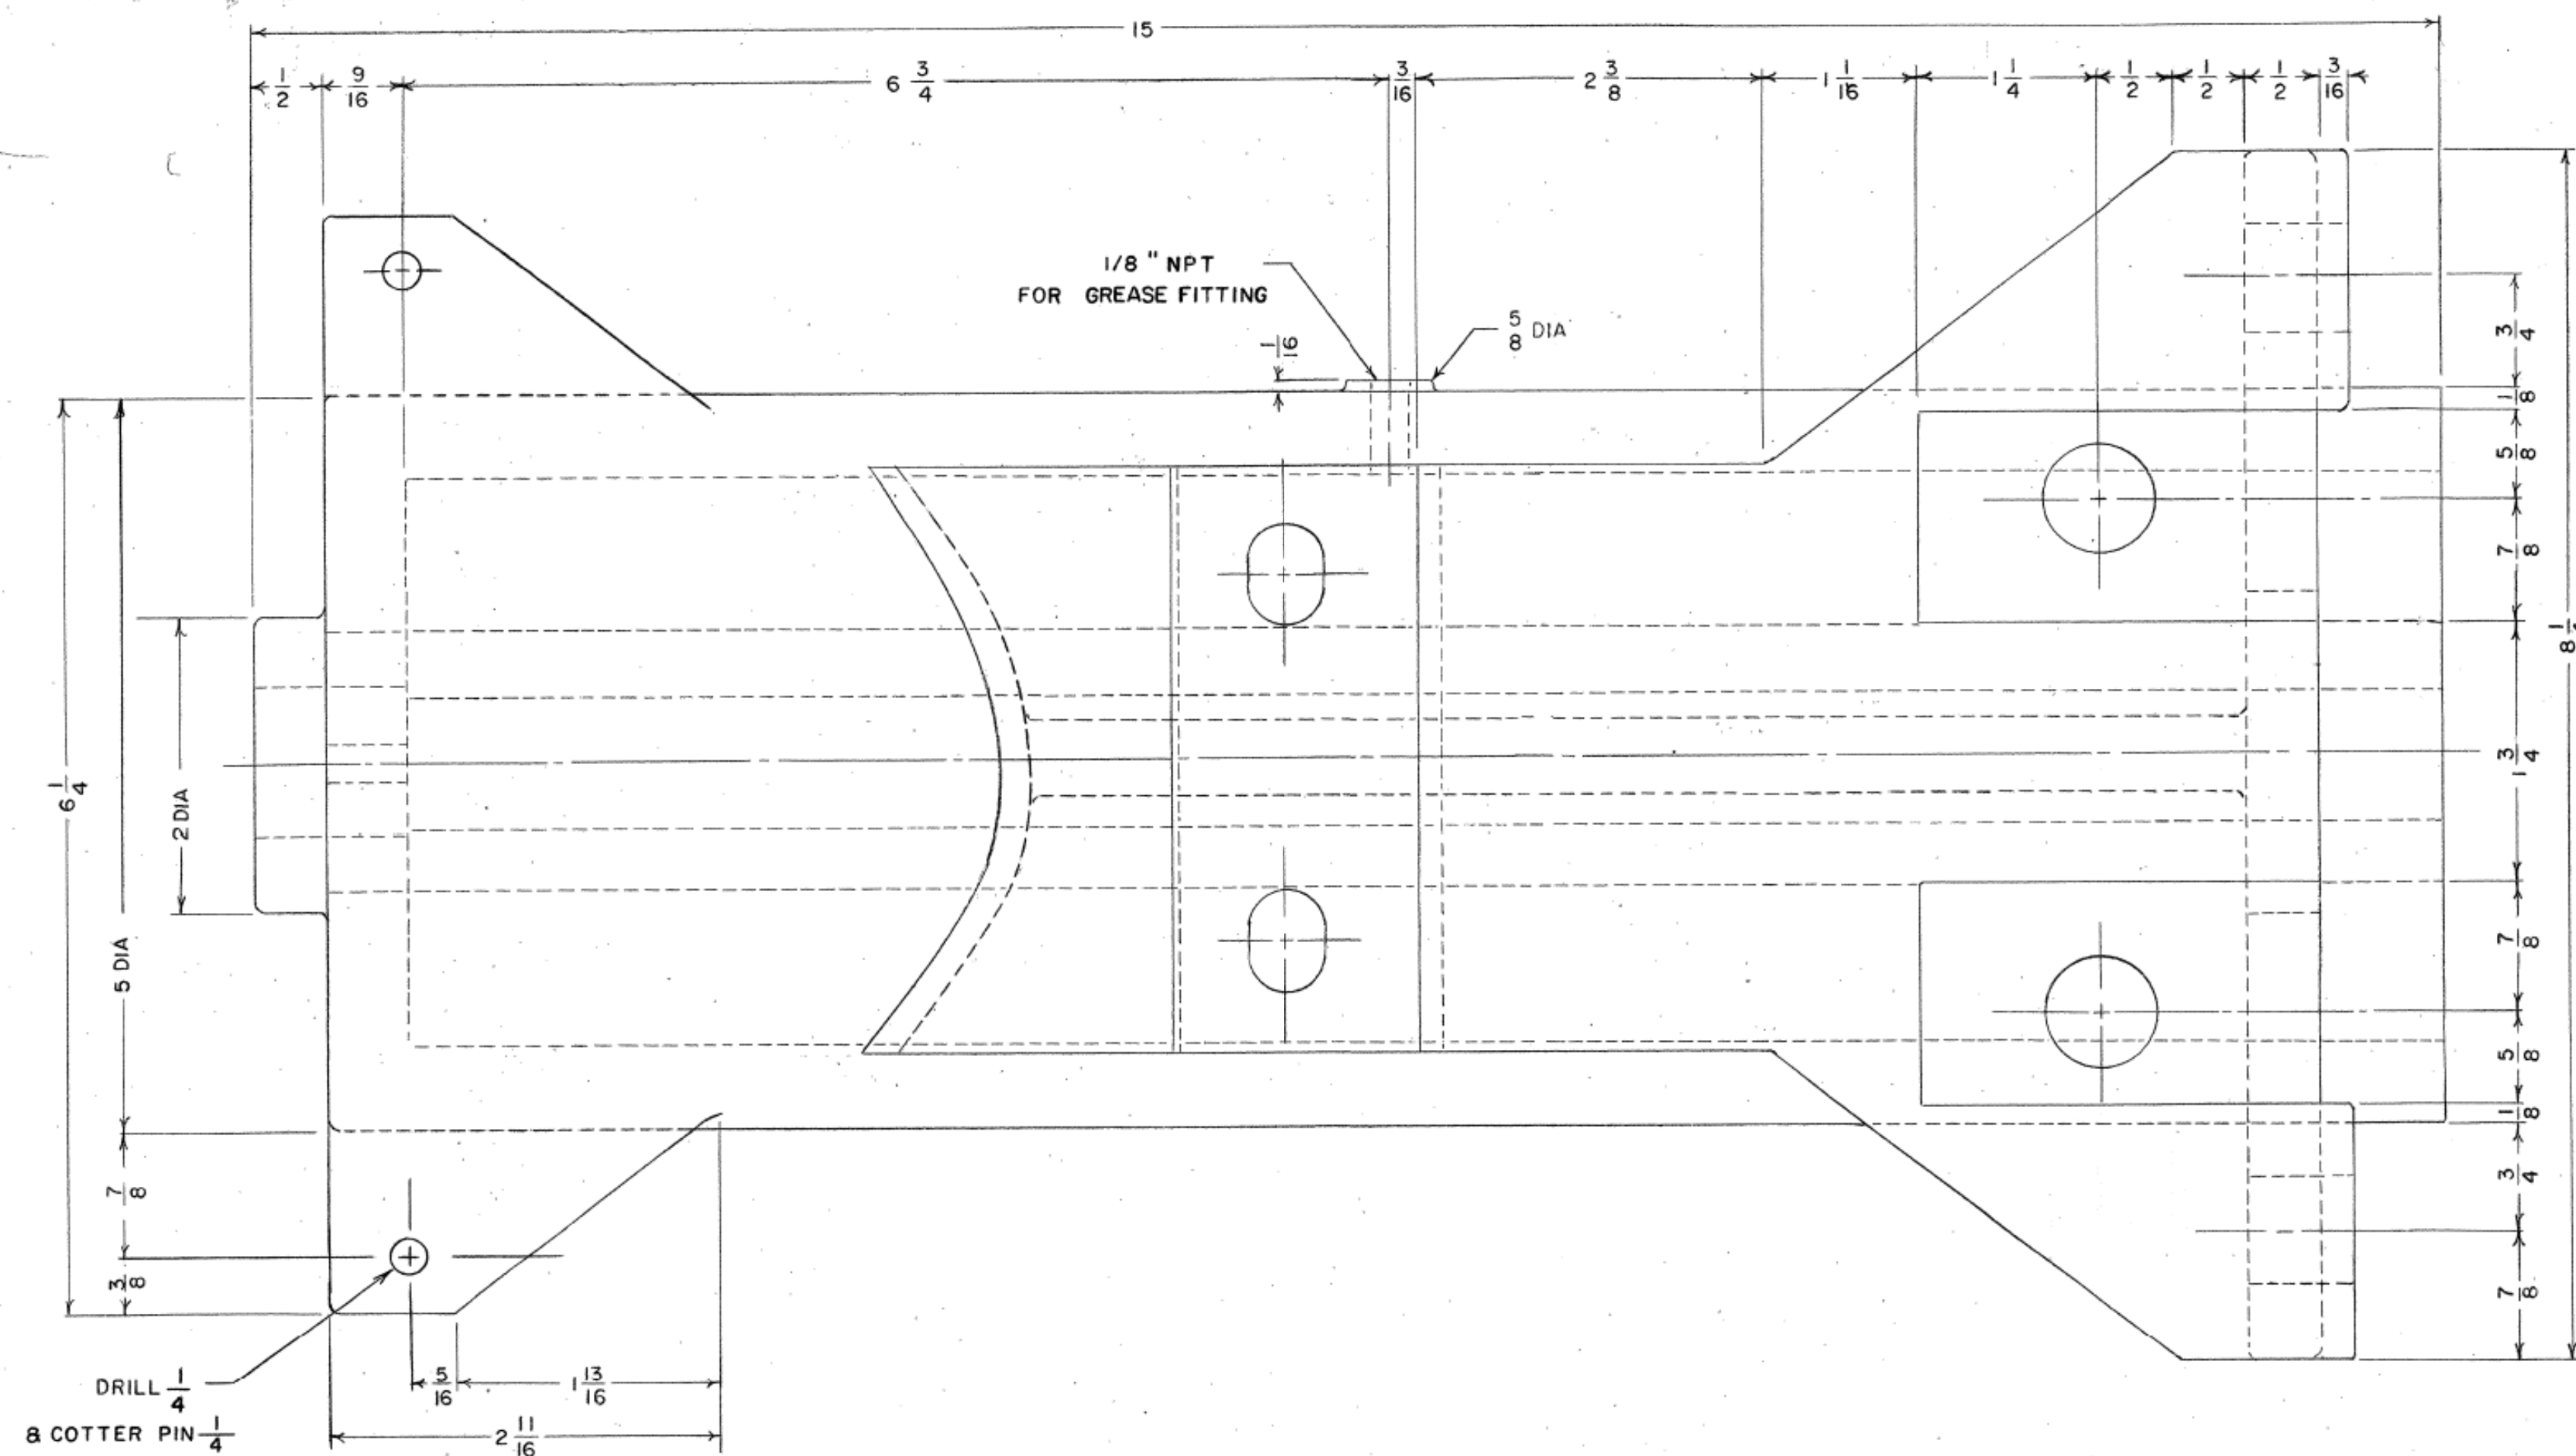

VENDOR REF
GOOD ROADS NO. 62101805
MATERIAL CAST STEEL

NOTES
1. ALL FILLETS & ROUNDS 1/8
2. TOLERANCE $\pm 1/32$ UNLESS OTHERWISE SPECIFIED

THIS DRAWING IS BASED UPON NEW JERSEY DEPARTMENT OF TRANSPORTATION -
DIVISION OF CONSTRUCTION AND MAINTENANCE - BUREAU OF EQUIPMENT -
DRAWING NO. 4-146 - DATED MARCH 11, 1974; LAST REVISED MARCH 3, 1984
(REV. #3)

NEW JERSEY TURNPIKE AUTHORITY
MAINTENANCE DEPARTMENT
STANDARD SNOW PLOW DETAILS

CASTER HOUSING


OFFICE OF THE DIRECTOR OF MAINTENANCE
WOODBIDGE, NEW JERSEY

DRAWING




SPP-4-146

PROCUREMENT NO.:


PRICE LINES:

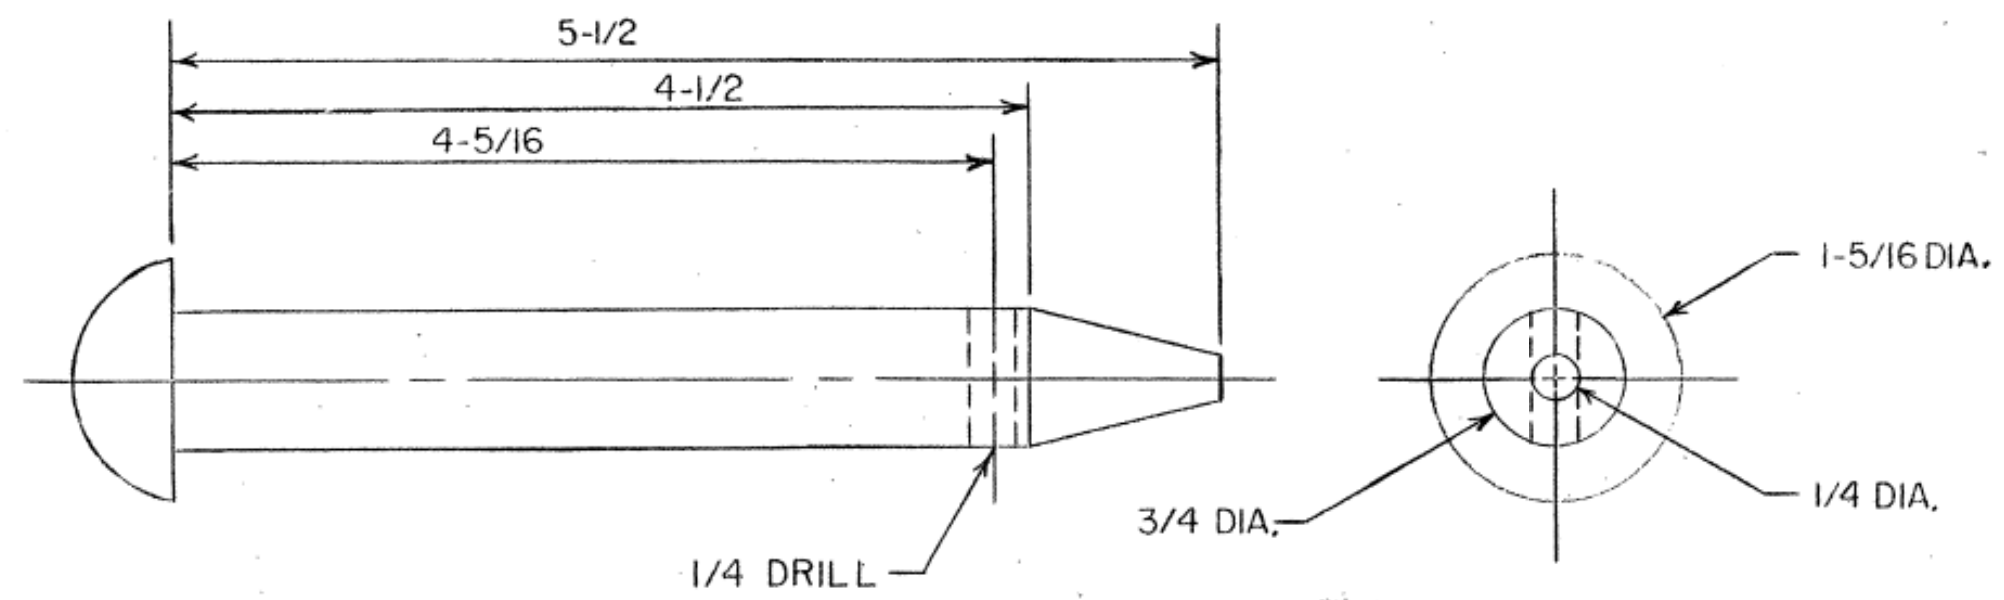

HINGE PIN & LIFT ARM CHAIN RIVET PIN
BT. HEAD RIVET 3/4 DIA.x 5-1/2 LG
MAT'L: HRS
62100240

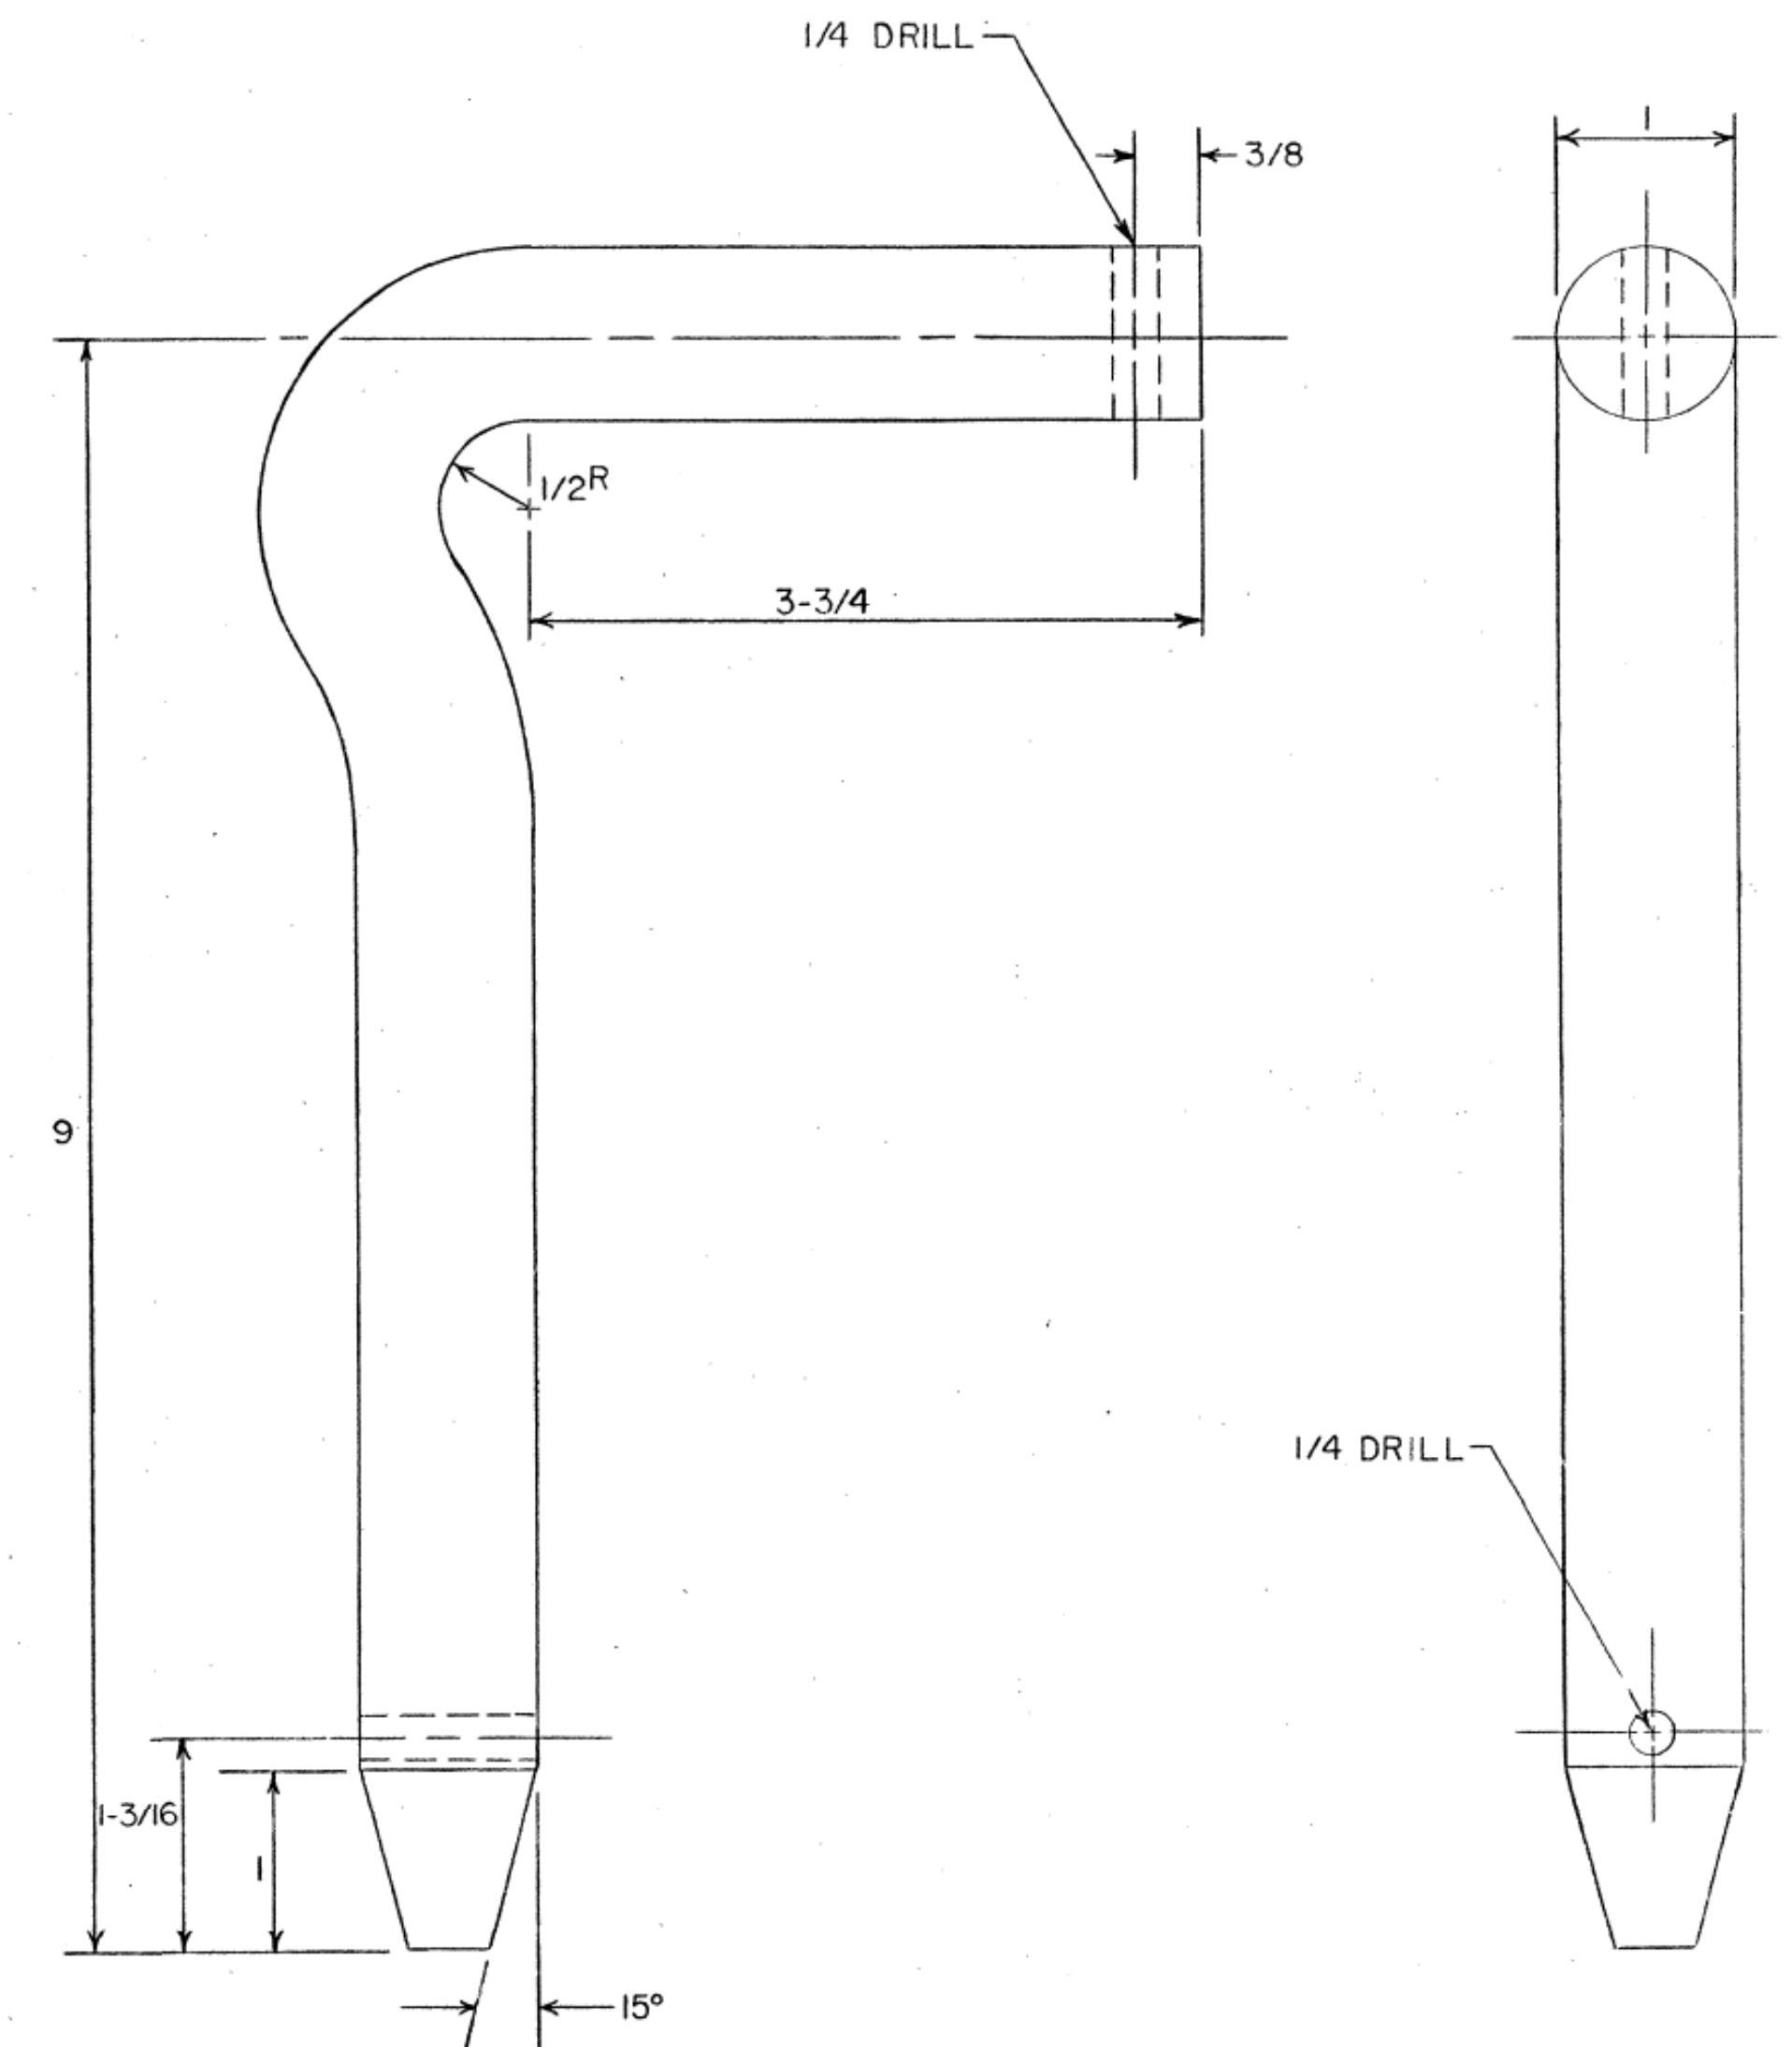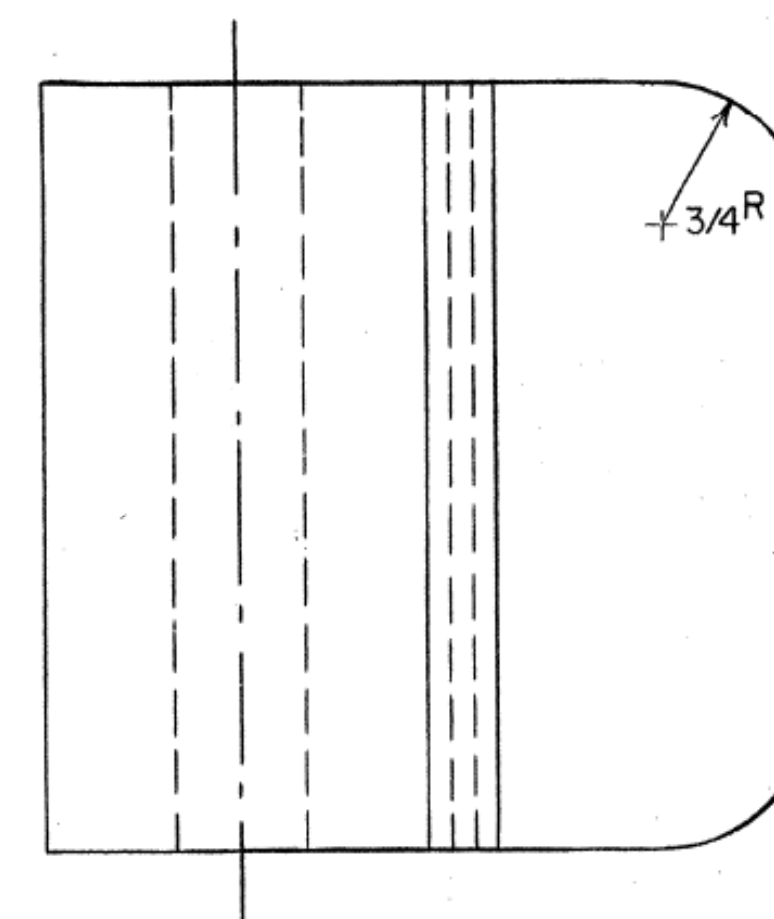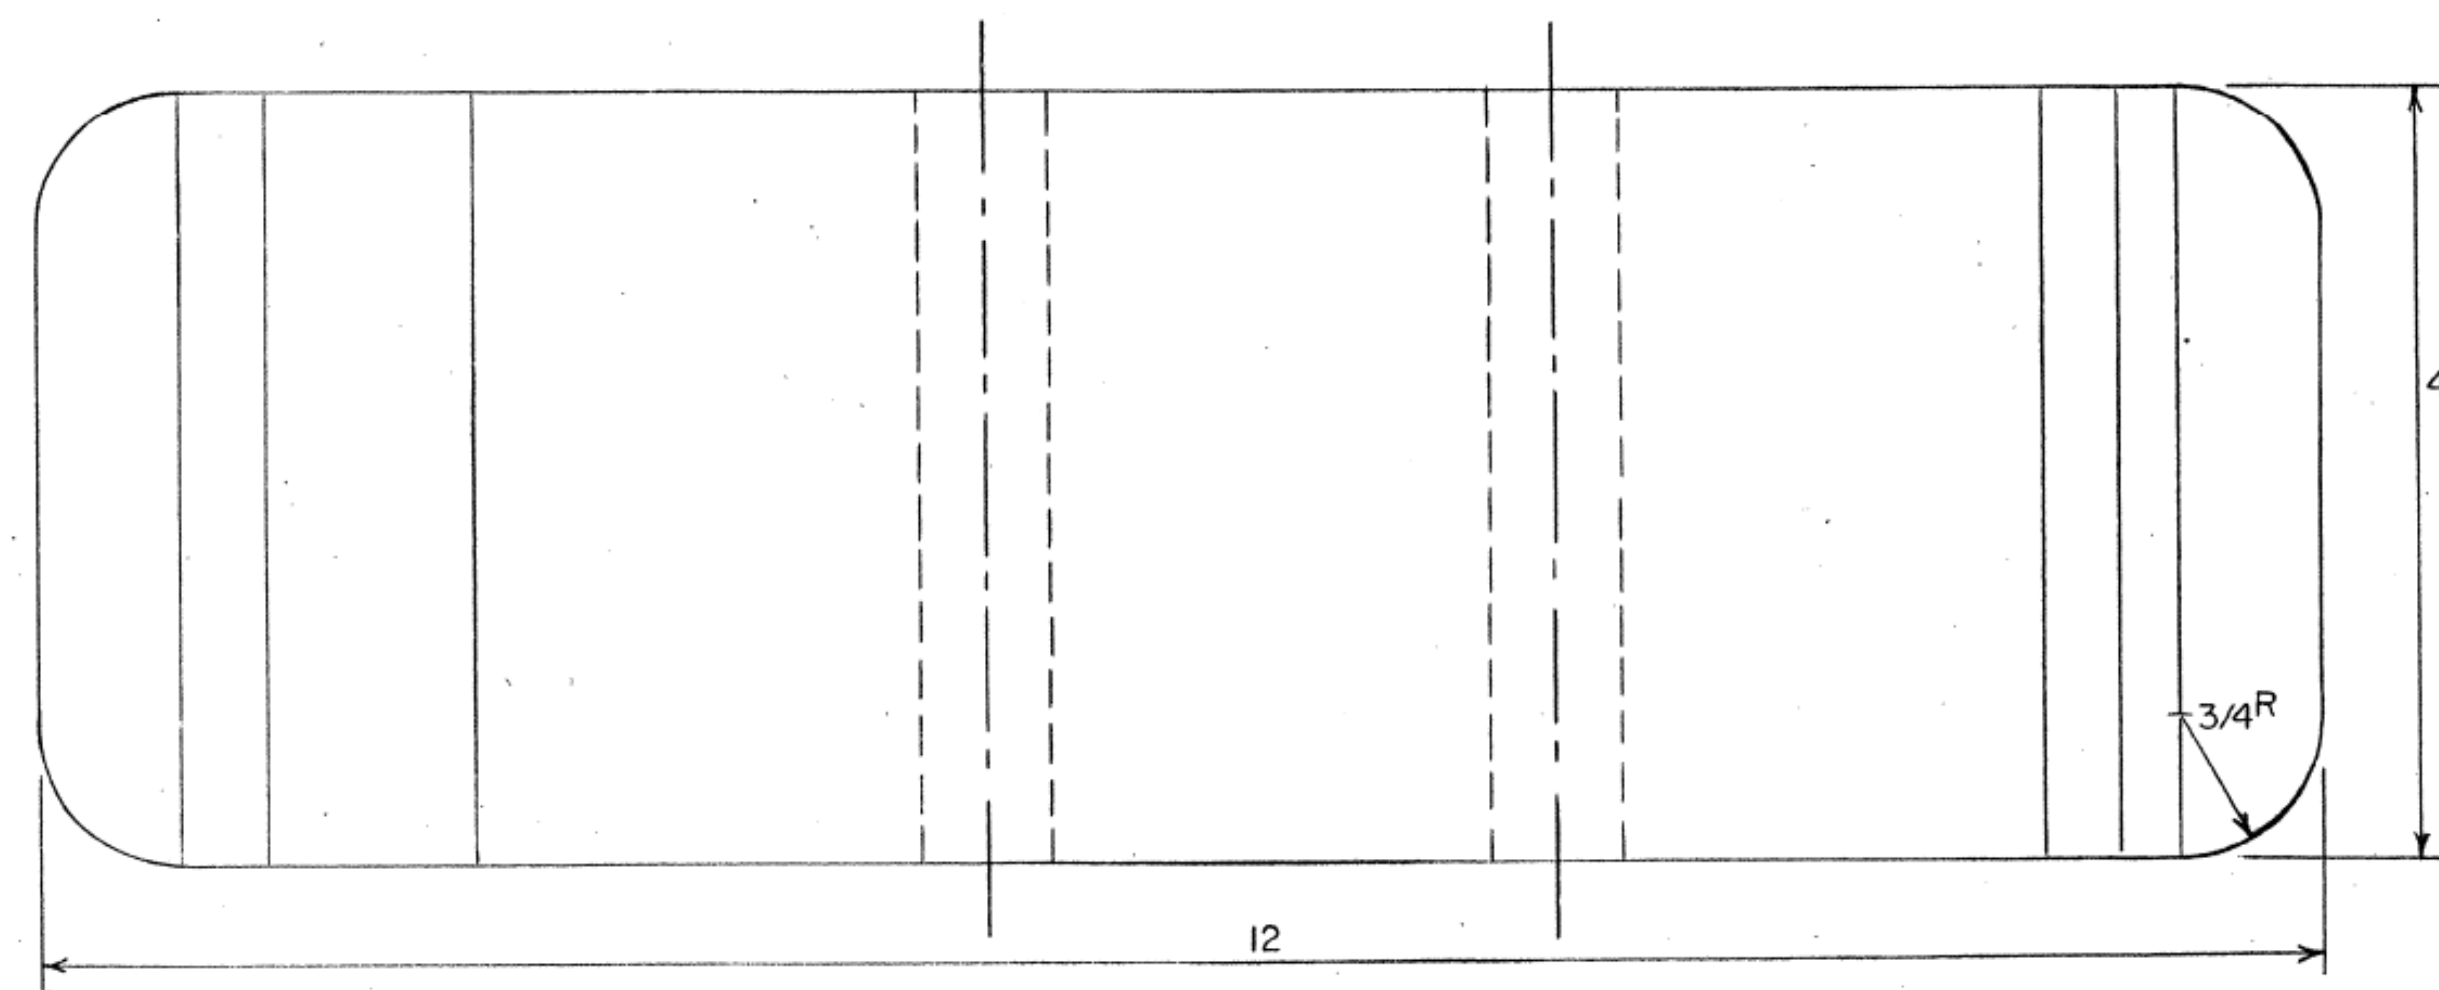

LOCKING PIN 62100501 MATL: MILD STEEL
1" DIA, x 13" LG

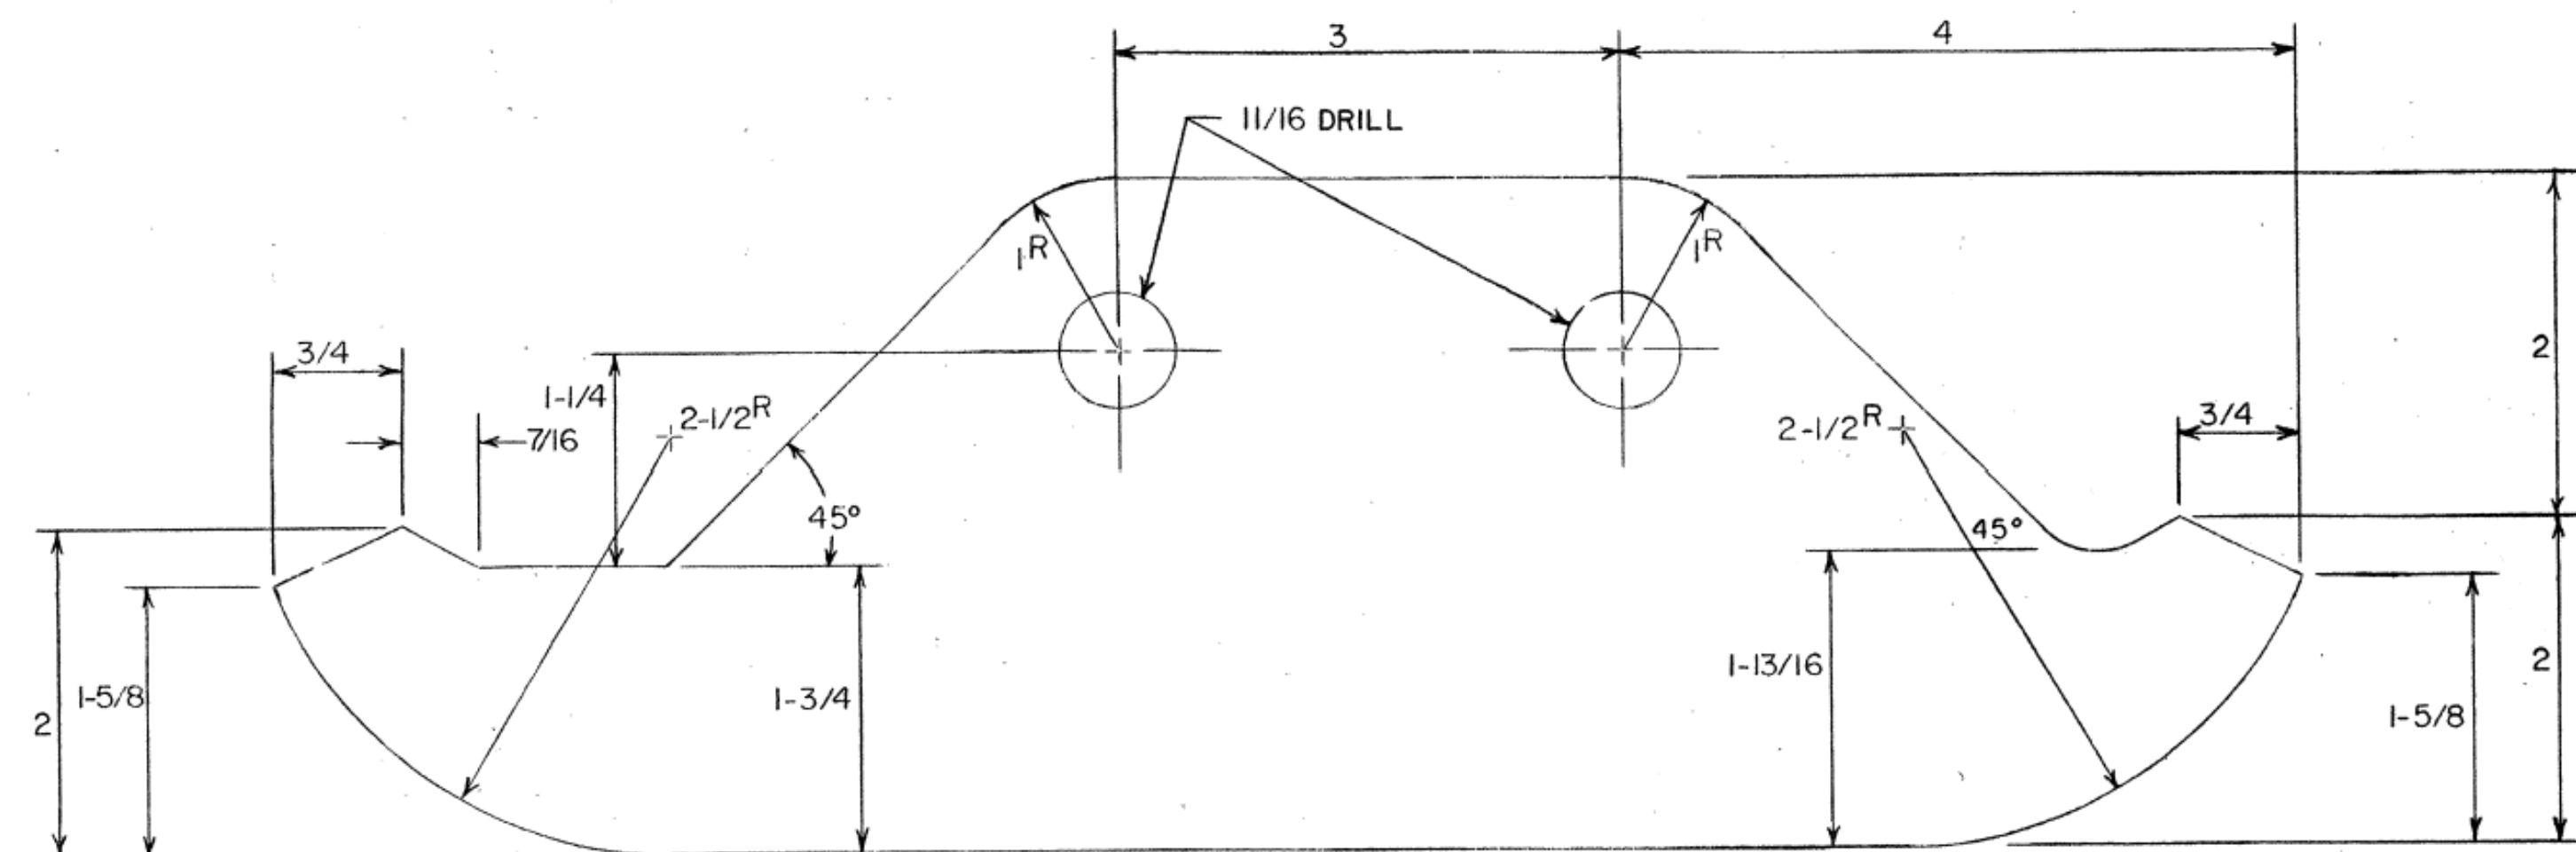

SHOE 62100794 MATL: CAST IRON

NOTES

- 1 DRILLED HOLES (11/16) IN SHOE MUST BE DRILLED STRAIGHT AND PARALLEL.
- 2 SHOE TO BE CONNECTED TO MOLDBOARD ANGLE BY 2-5/8" x 6" LG BOLTS W/LOCKWASHERS & NUTS.
- 3 1/4" COTTER PIN TO BE PLACED THRU HINGE PIN AND L.A.C. RIVET PIN AFTER INSTALLATION
- 4 SHOE USED ONLY ON MODEL (S) 0-R 12.75-(32,53)-(14.75,22.75)-1 & 0-R 11.25-(24,42)-(13,18)-1 MOD.
- 5 1/4" COTTER PIN TO BE INSERTED THRU LOWER 1/4" HOLE OF LOCKING PIN AFTER INSTALLATION

VENDOR REFERENCE GOOD ROADS

THIS DRAWING IS BASED UPON NEW JERSEY DEPARTMENT OF TRANSPORTATION -
DIVISION OF CONSTRUCTION AND MAINTENANCE - BUREAU OF EQUIPMENT -
DRAWING NO. 4-147 - DATED MARCH 21, 1974; LAST REVISED JUNE 26, 1975
(REV. #1)

PROCUREMENT NO.:

PRICE LINES:

NEW JERSEY TURNPIKE AUTHORITY
MAINTENANCE DEPARTMENT
STANDARD SNOW PLOW DETAILS


SHOE, LOCKING PIN, AND RIVET PIN

OFFICE OF THE DIRECTOR OF MAINTENANCE
WOODBRIIDGE, NEW JERSEY

DRAWING

SPP-4-147

1. DWG. NO.4-149 SUPERCEDES DWG NO.1087(4-138)
2. ROD TO BE CHROME PLATED.

 

NEW JERSEY TURNPIKE AUTHORITY
MAINTENANCE DEPARTMENT
STANDARD SNOW PLOW DETAILS

SINGLE-ACTING RAM - 2" ROD & 10" STROKE

THIS DRAWING IS BASED UPON NEW JERSEY DEPARTMENT OF TRANSPORTATION
DIVISION OF CONSTRUCTION AND MAINTENANCE - BUREAU OF EQUIPMENT -
DRAWING NO. 4-149 - DATED MARCH 27, 1974; LAST REVISED NOV 26, 1974
(REV. #2)



OFFICE OF THE DIRECTOR OF MAINTENANCE
WOODBIDGE, NEW JERSEY

DRAWING

SPP-4-149


PROCUREMENT NO.:

PRICE LINES:

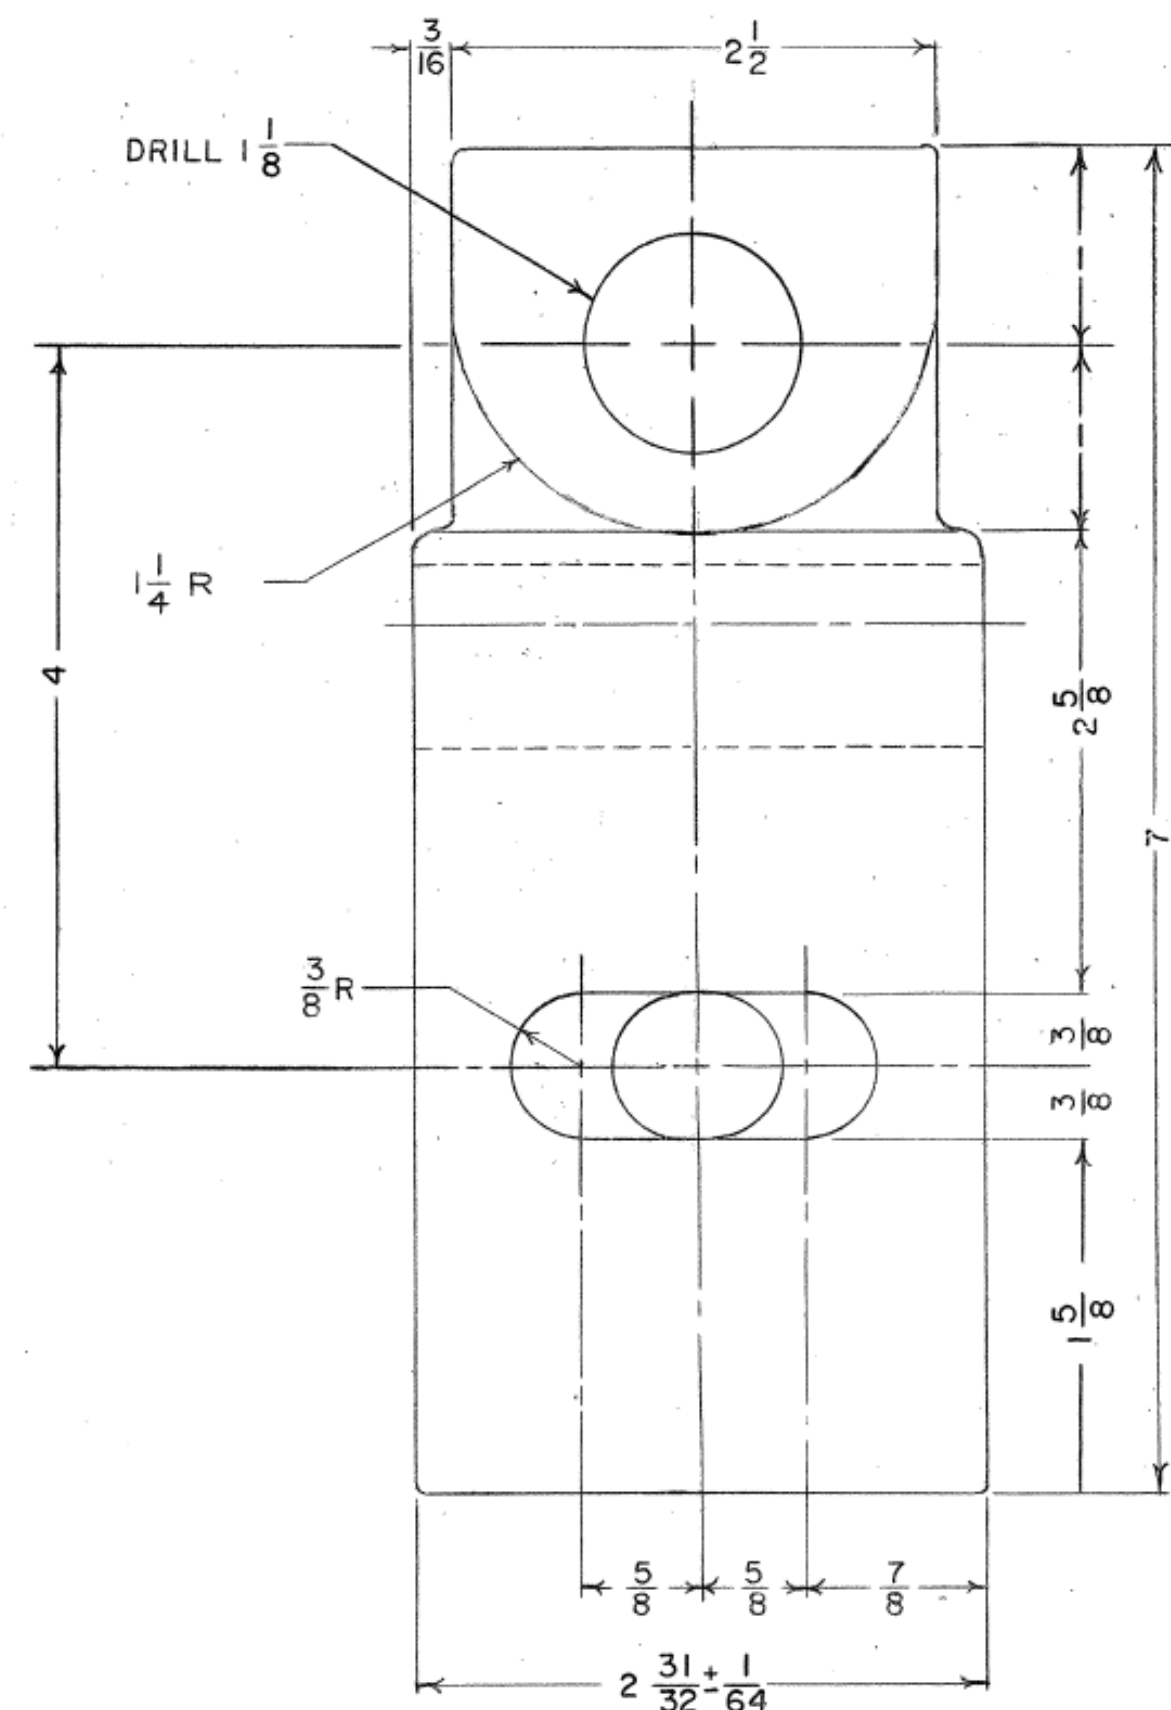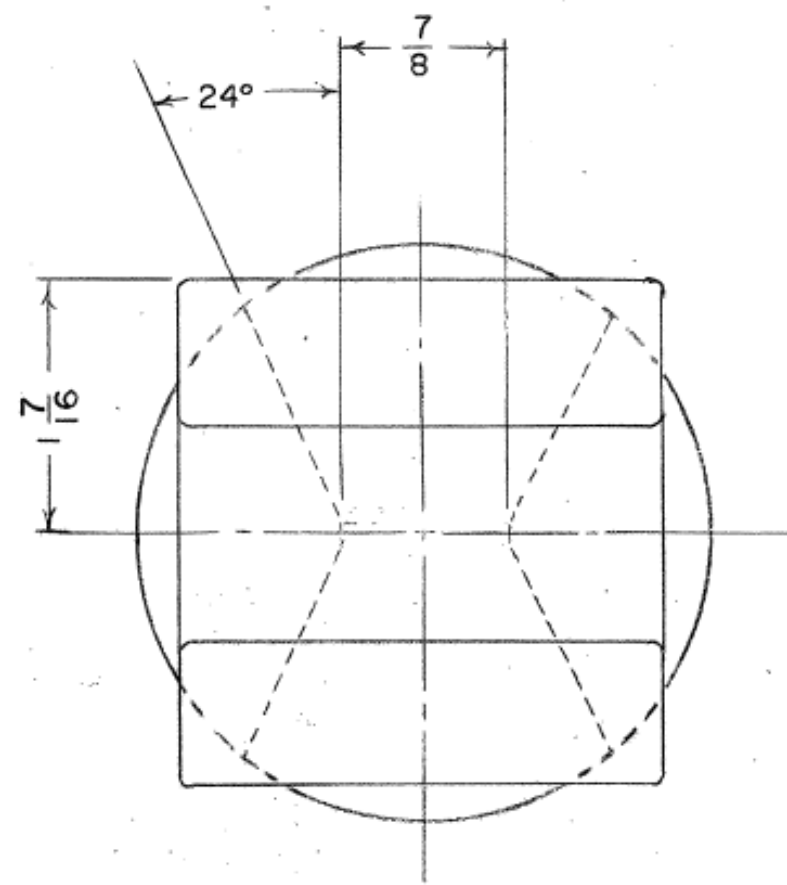



LATCH PIN SWIVEL

MAT'L: CAST STEEL

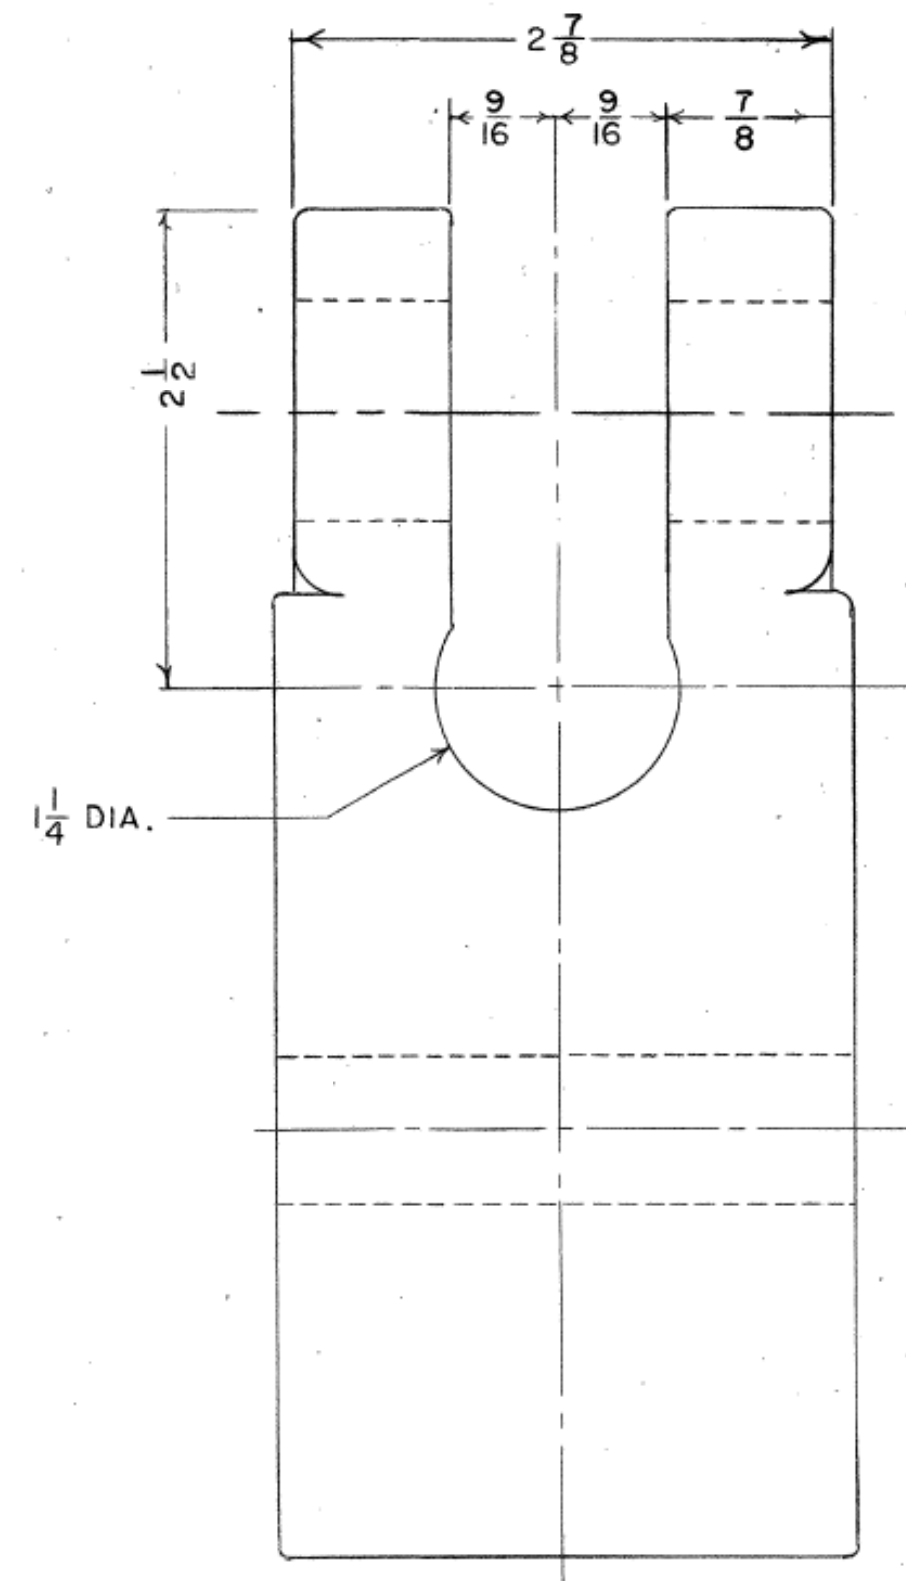

NOTES

- 1 EYE BAR HELD INTO POSITION IN PUSH BAR BY 1/2" COTTER PIN.
- 2 LATCH PIN SWIVEL TO BE HELD INTO POSITION IN PUSH BAR BY 5/8" 11 UNC BOLT, NUT, & LOCKWASHER.

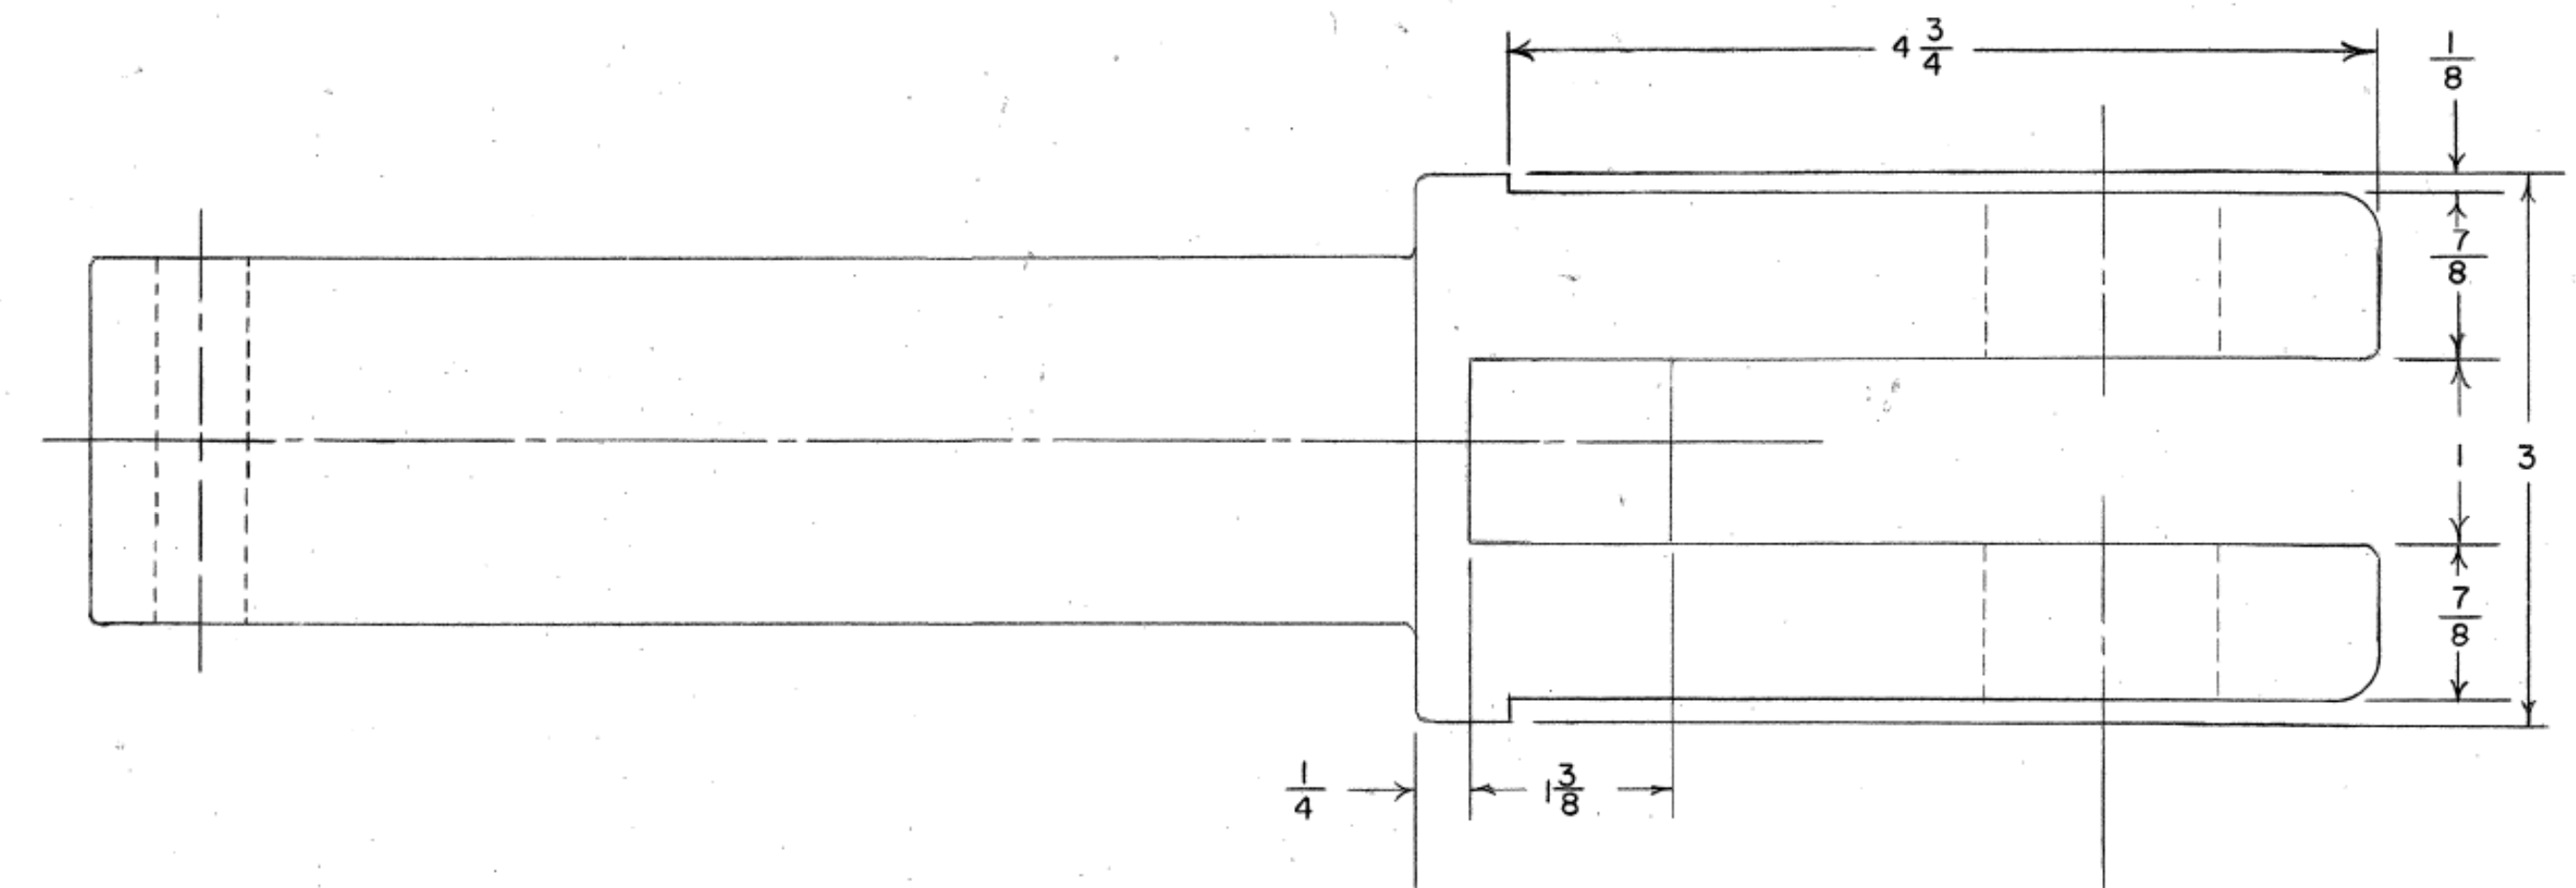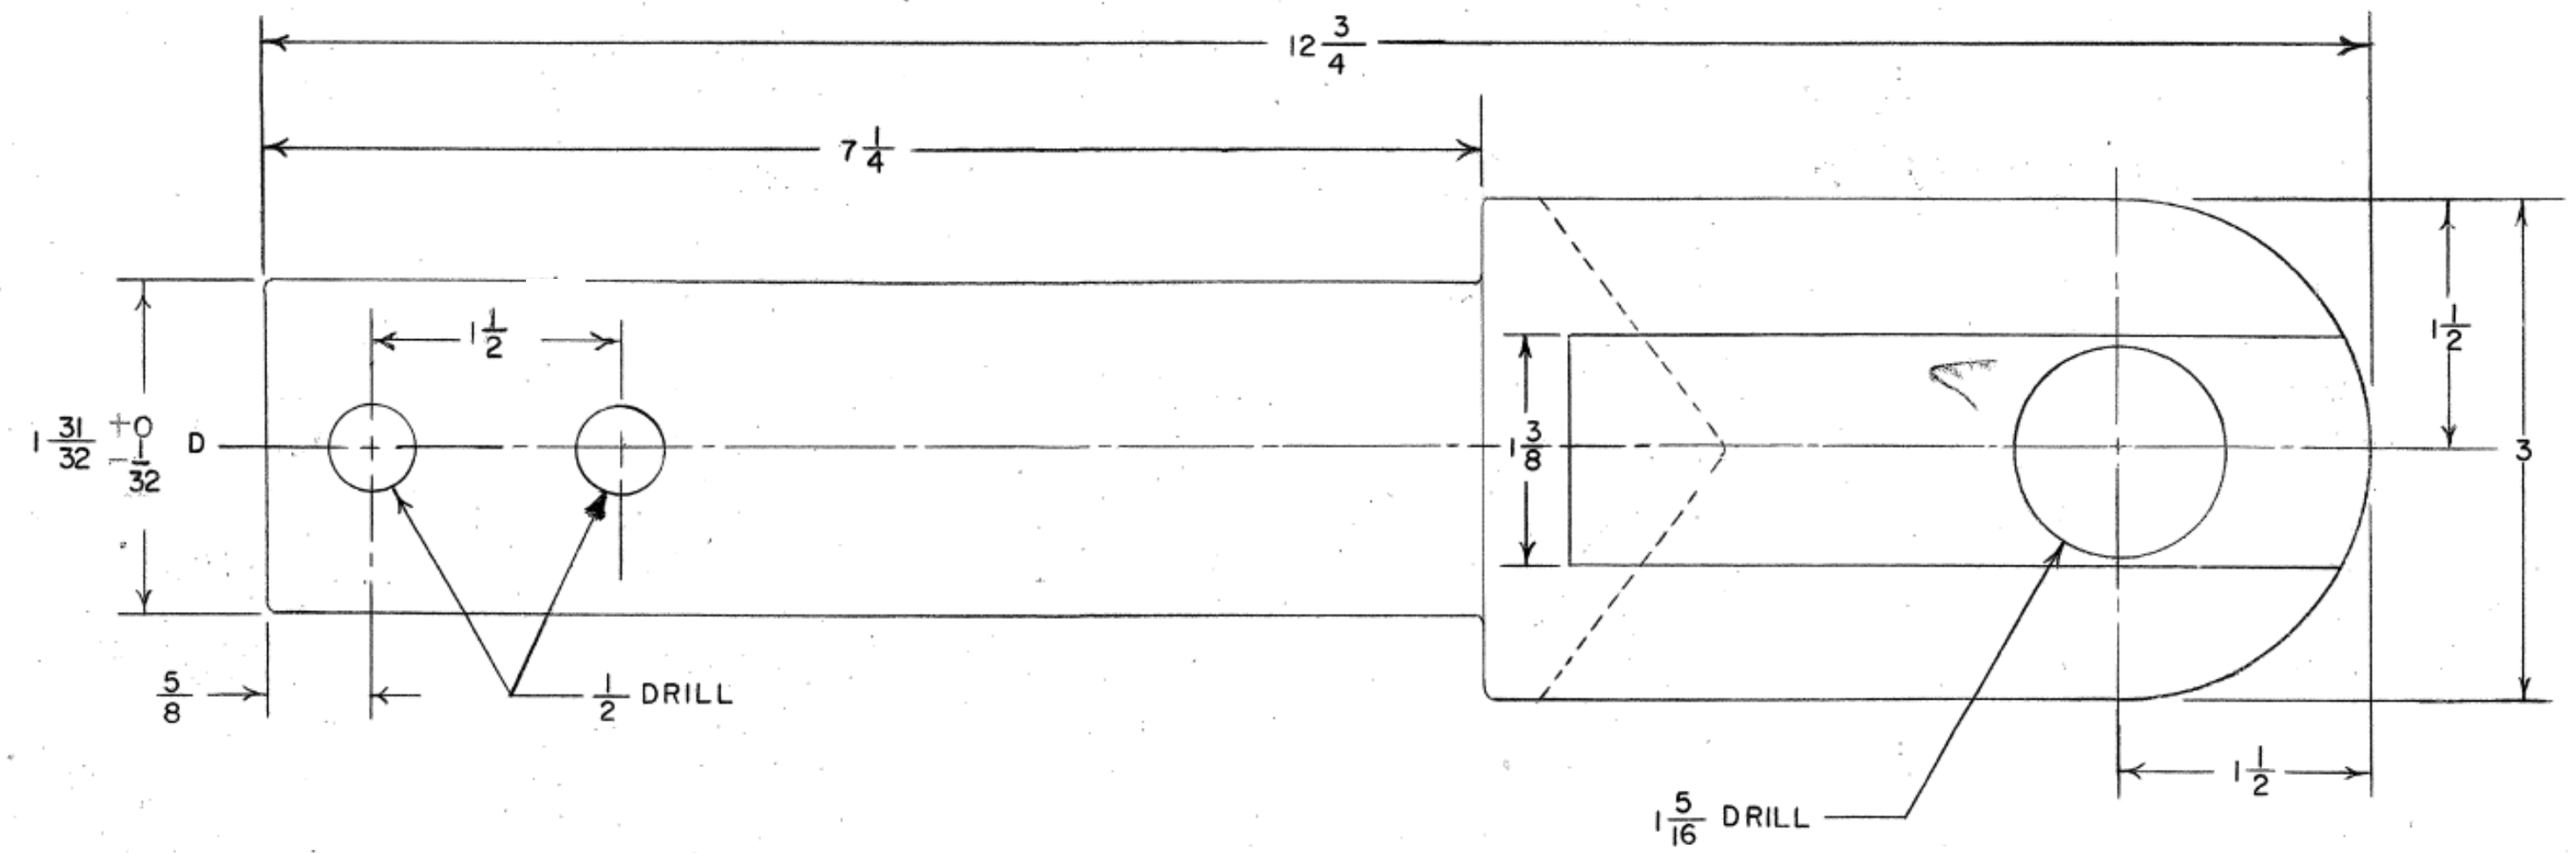

EYE BAR

MAT'L - STEEL WELDMENT

NEW JERSEY TURNPIKE AUTHORITY
MAINTENANCE DEPARTMENT
STANDARD SNOW PLOW DETAILS

LATCH PIN SWIVEL
AND EYE BAR

THIS DRAWING IS BASED UPON NEW JERSEY DEPARTMENT OF TRANSPORTATION -
DIVISION OF CONSTRUCTION AND MAINTENANCE - BUREAU OF EQUIPMENT -
DRAWING NO. 4-154 - DATED APRIL 19, 1974; LAST REVISED MARCH 1, 2001
(REV. #10)

OFFICE OF THE DIRECTOR OF MAINTENANCE
WOODBIDGE, NEW JERSEY

DRAWING



SPP-4-154

PROCUREMENT NO.:




PRICE LINES:

NOTES


- 1.MATERIAL TO BE CAST STEEL.
- 2.SEMICIRCLE HINGE TO BE MOUNTED TO SEMICIRLE WITH 5/8" RIVETS OR 5/8" FINE THREADED BOLTS,NUTS & LOCKWASHERS, WITH 1" LONG TACK WELDS
- 3.ROUNDS AND FILLETS TO BE 1/8".
- 4.FASTEN MOLDBOARD HINGE TO MOLDBOARD W/ 1-1/4" X 7 UNC X 6-1/2" BOLTS,NUTS,AND LOCKWASHERS, 2 OF EA. PER HINGE:

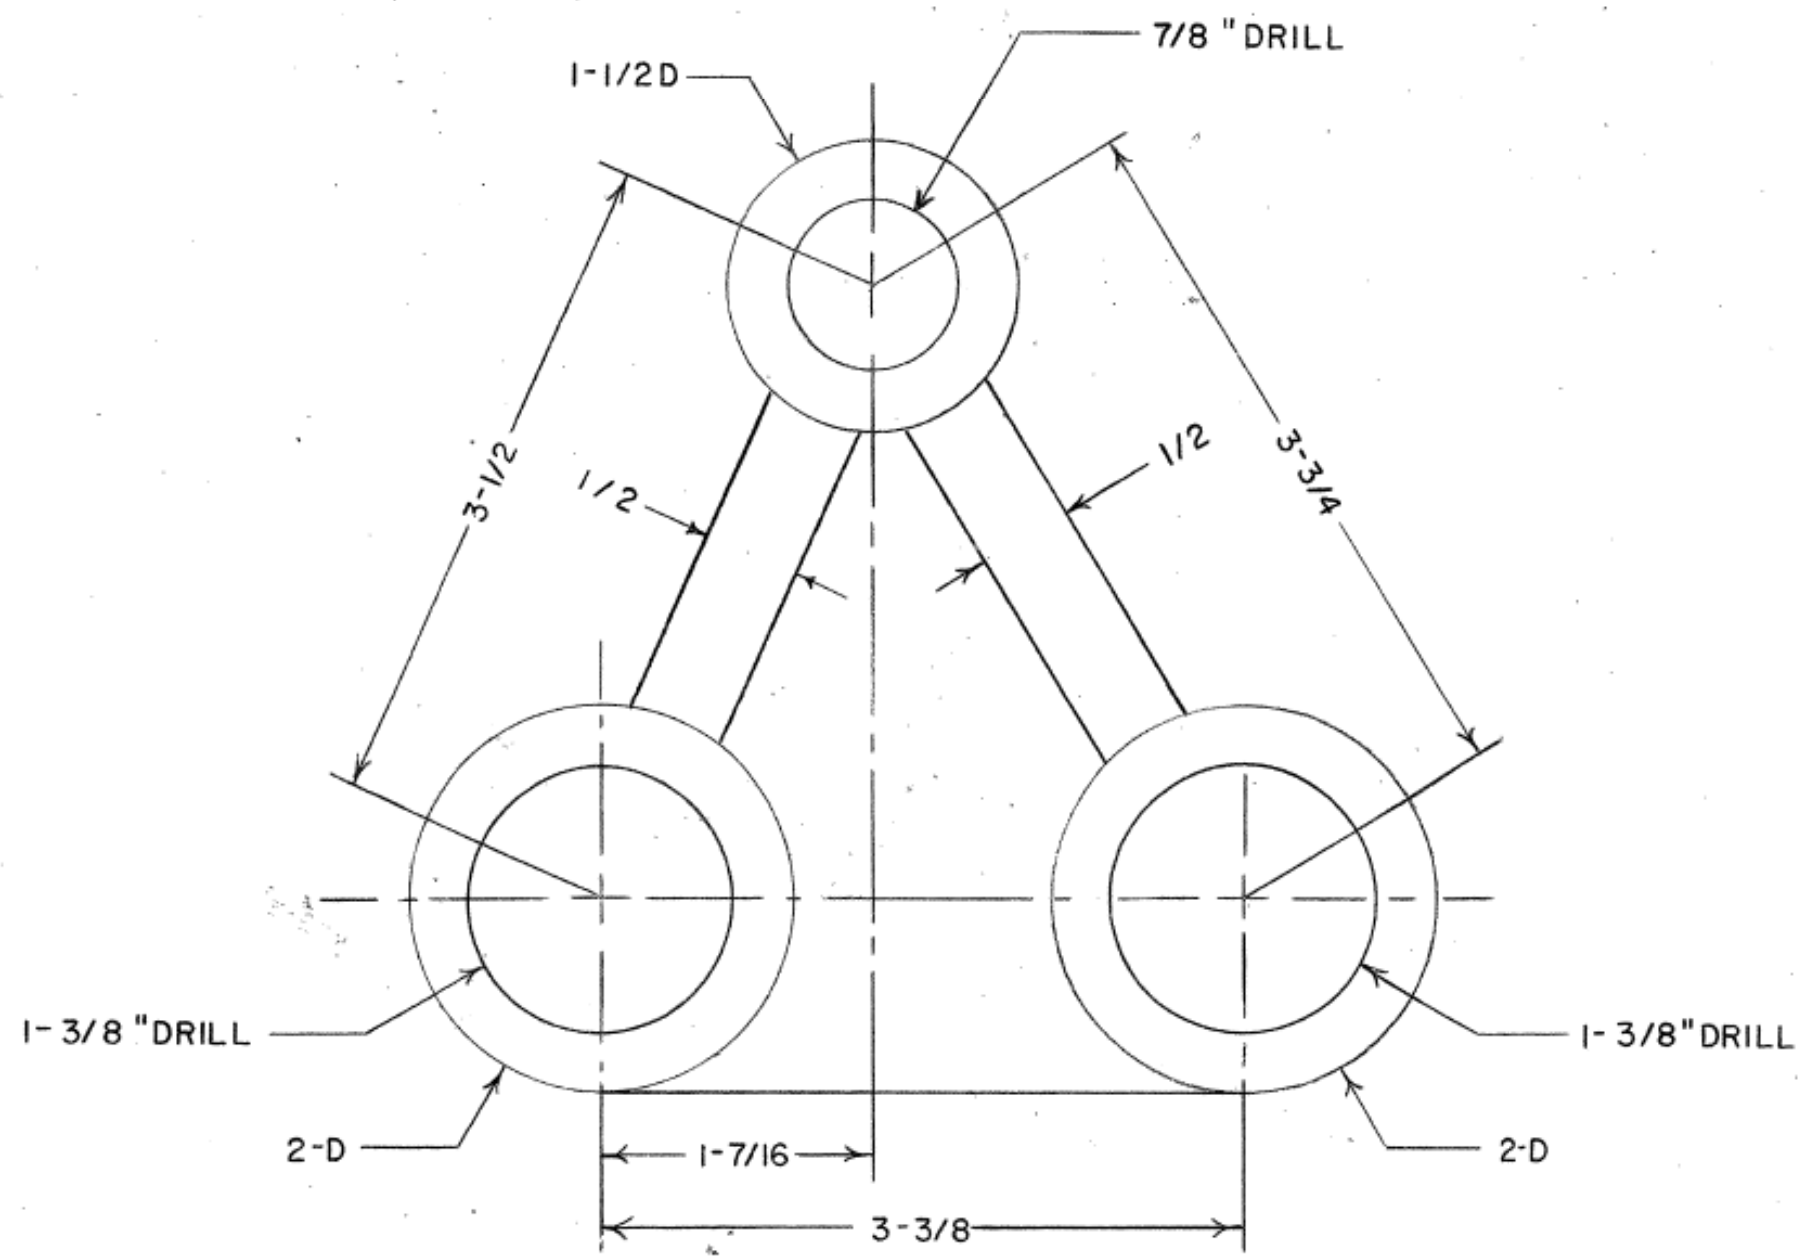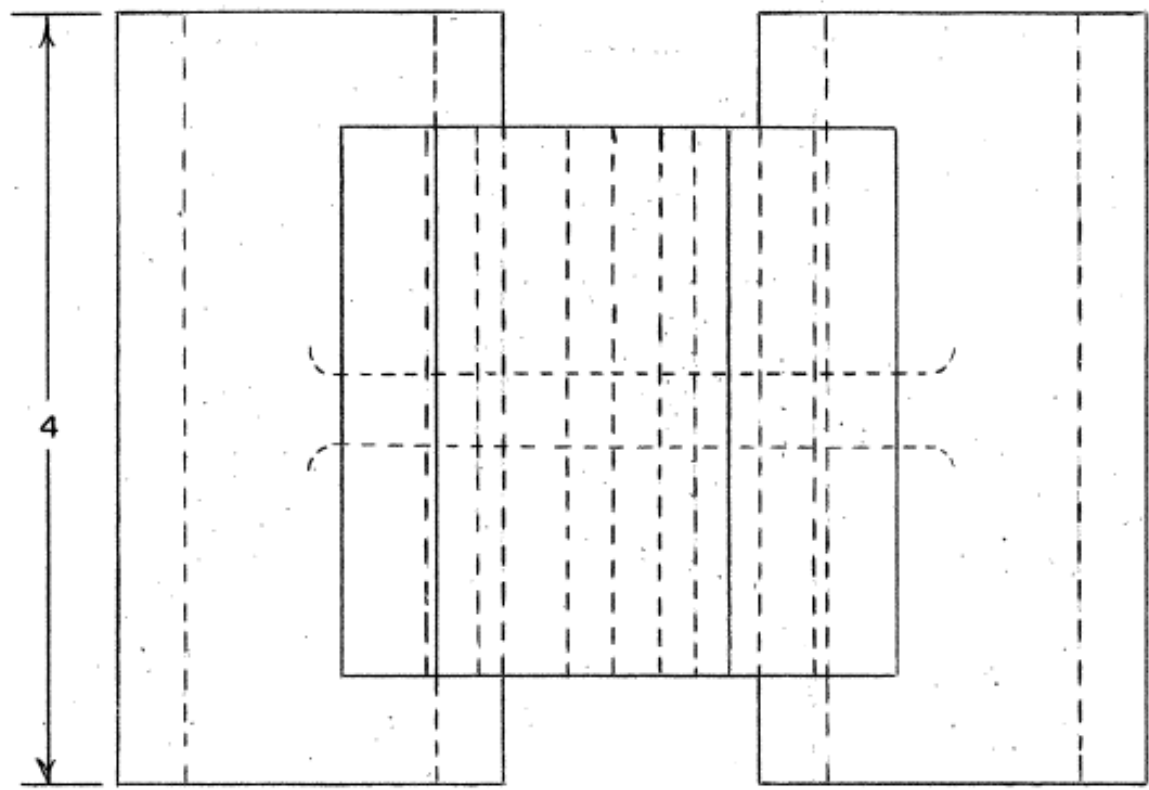

MOLDBOARD HINGE

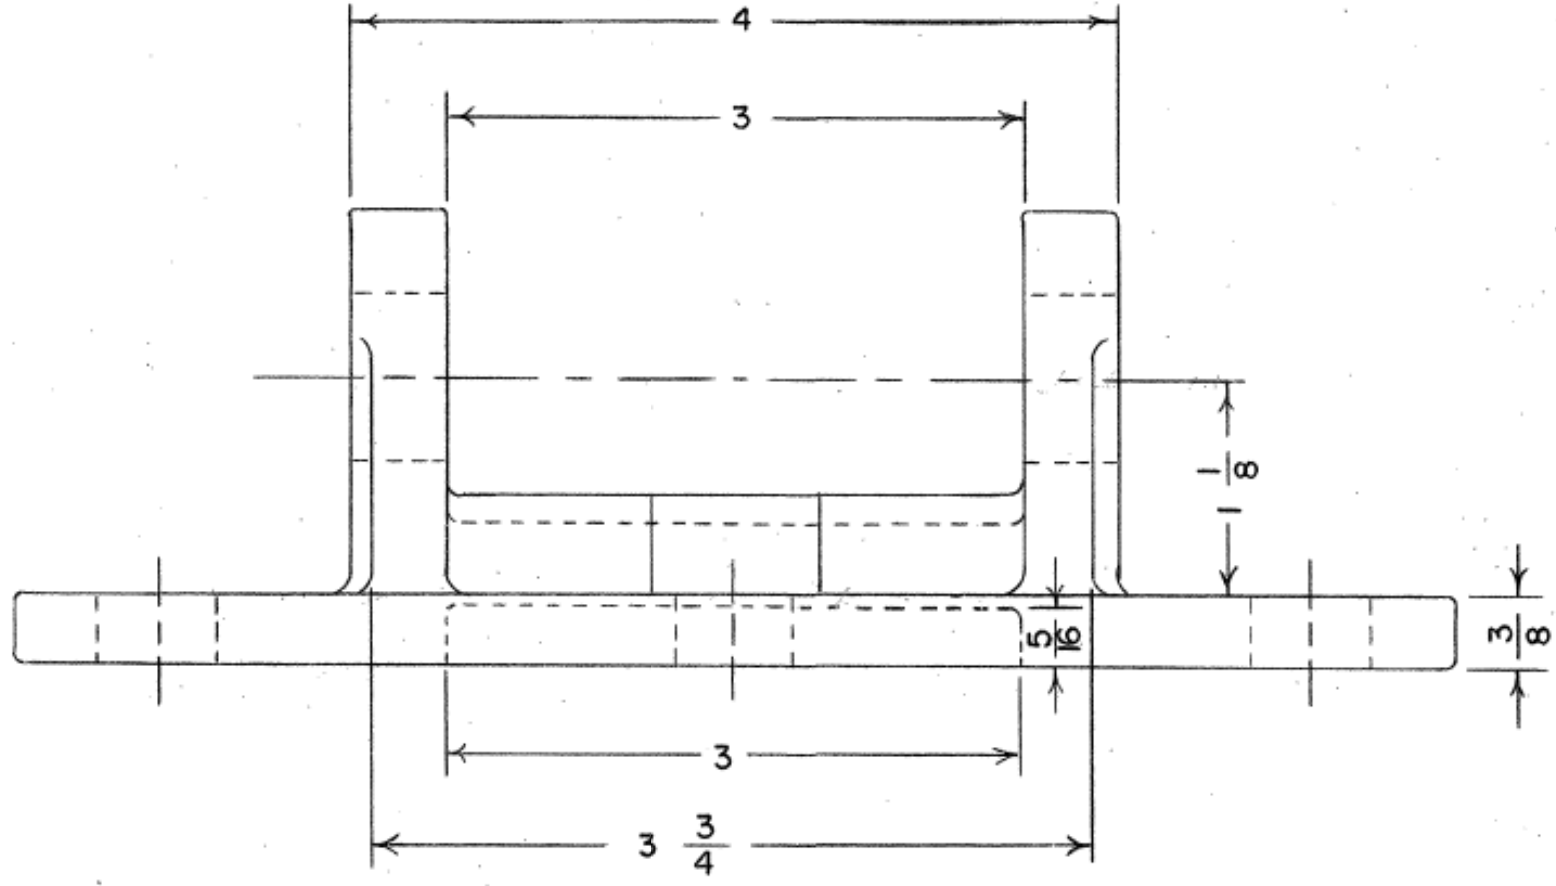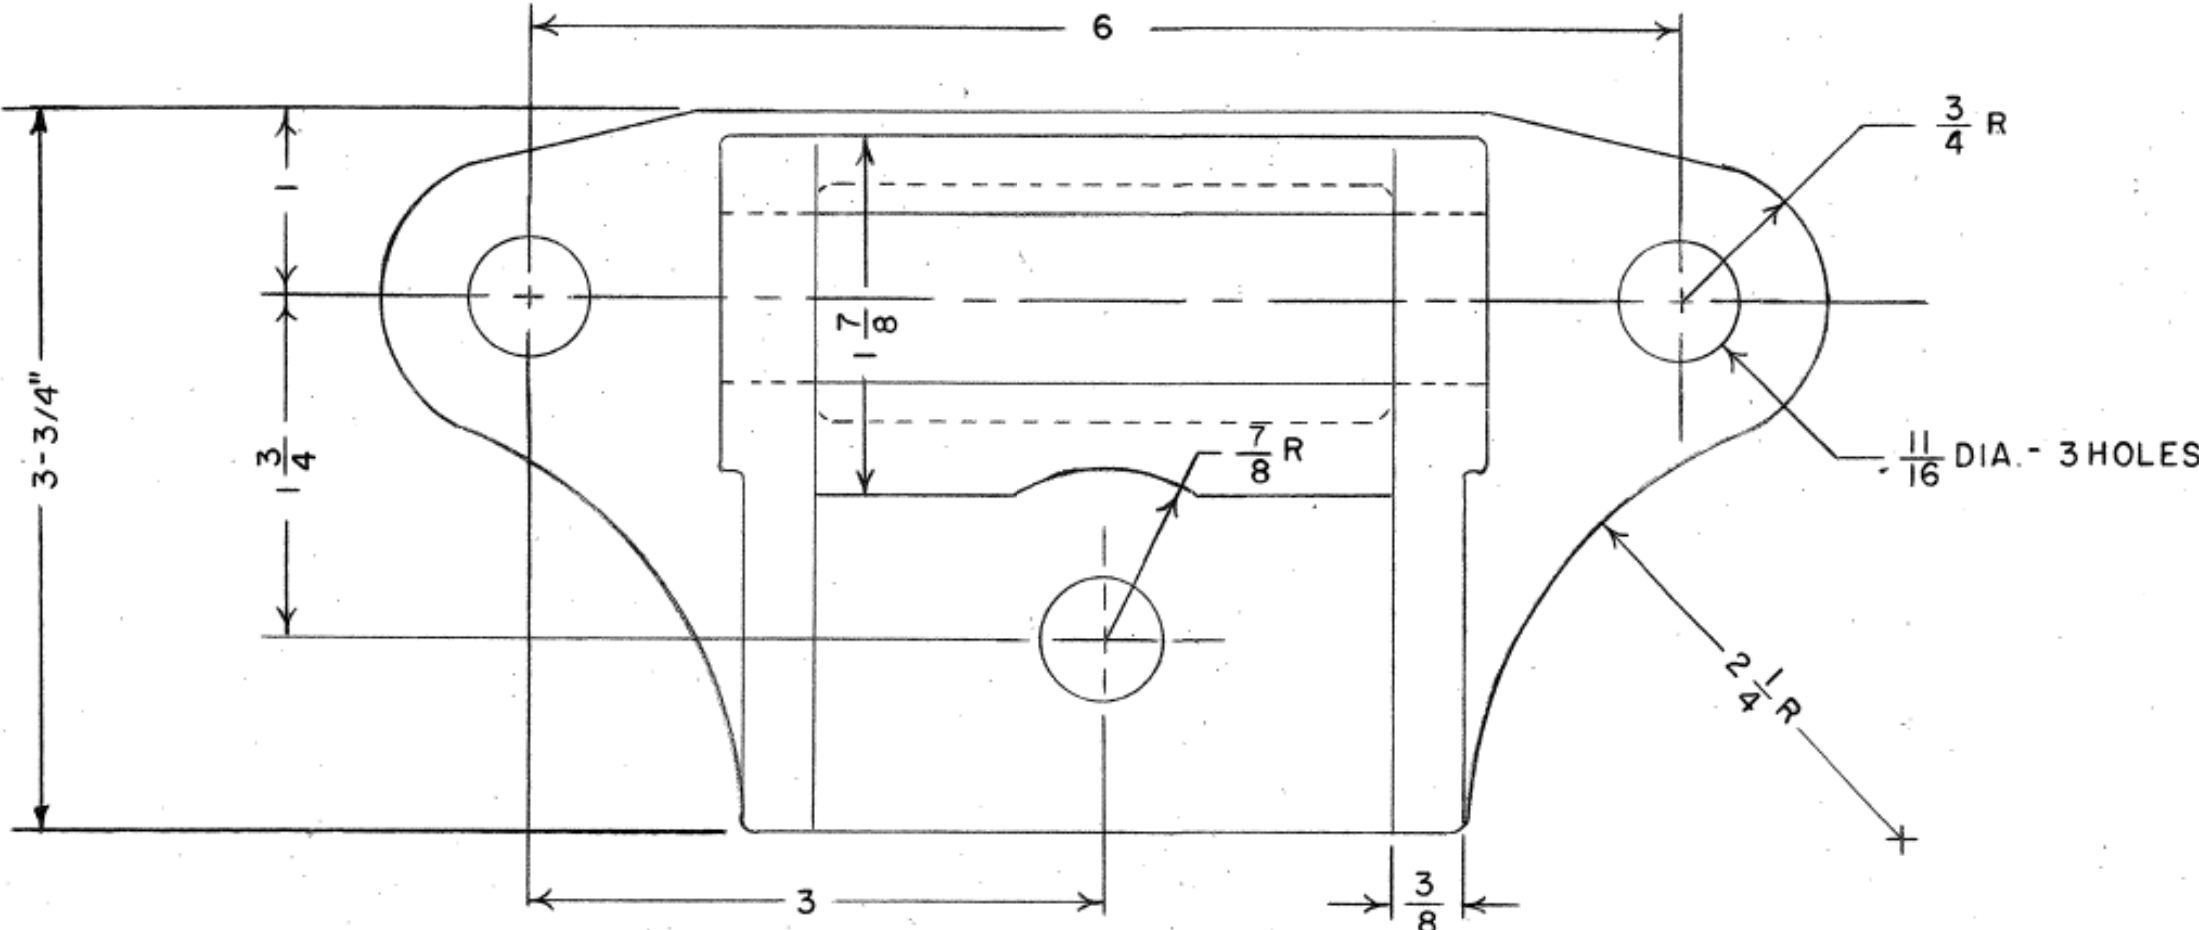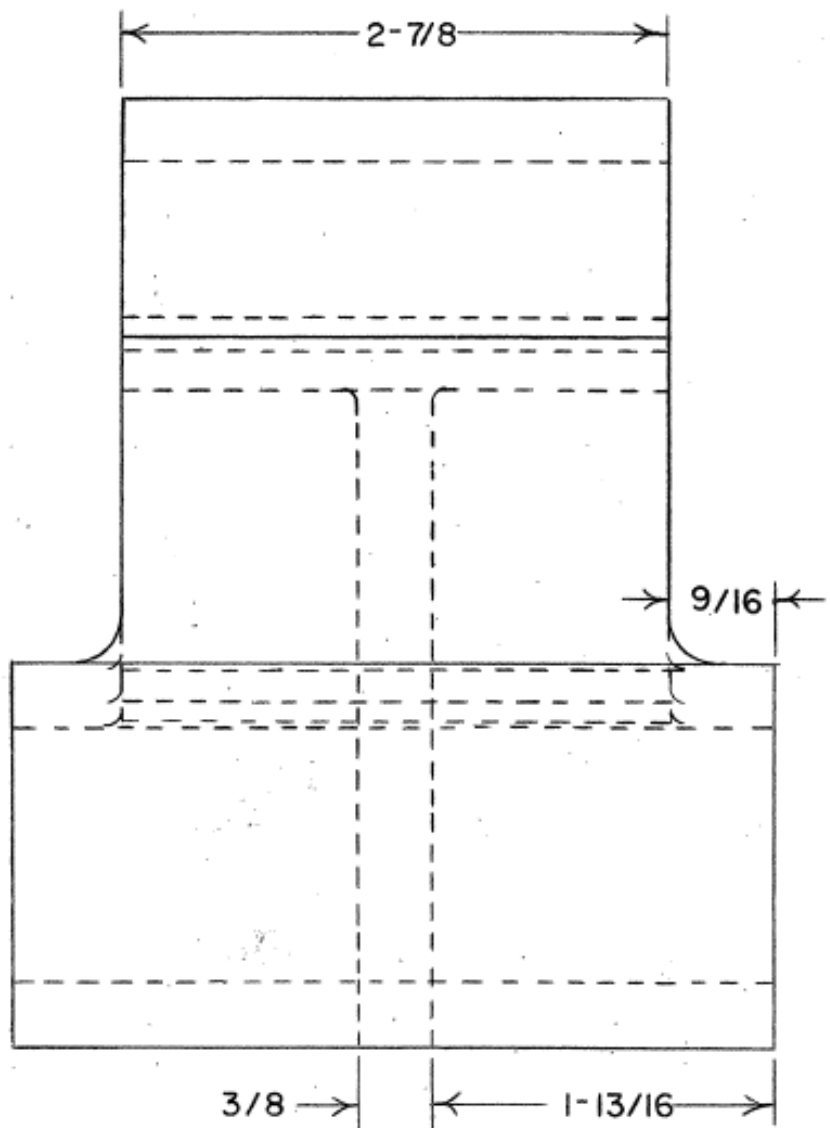

SEMICIRCLE HINGE

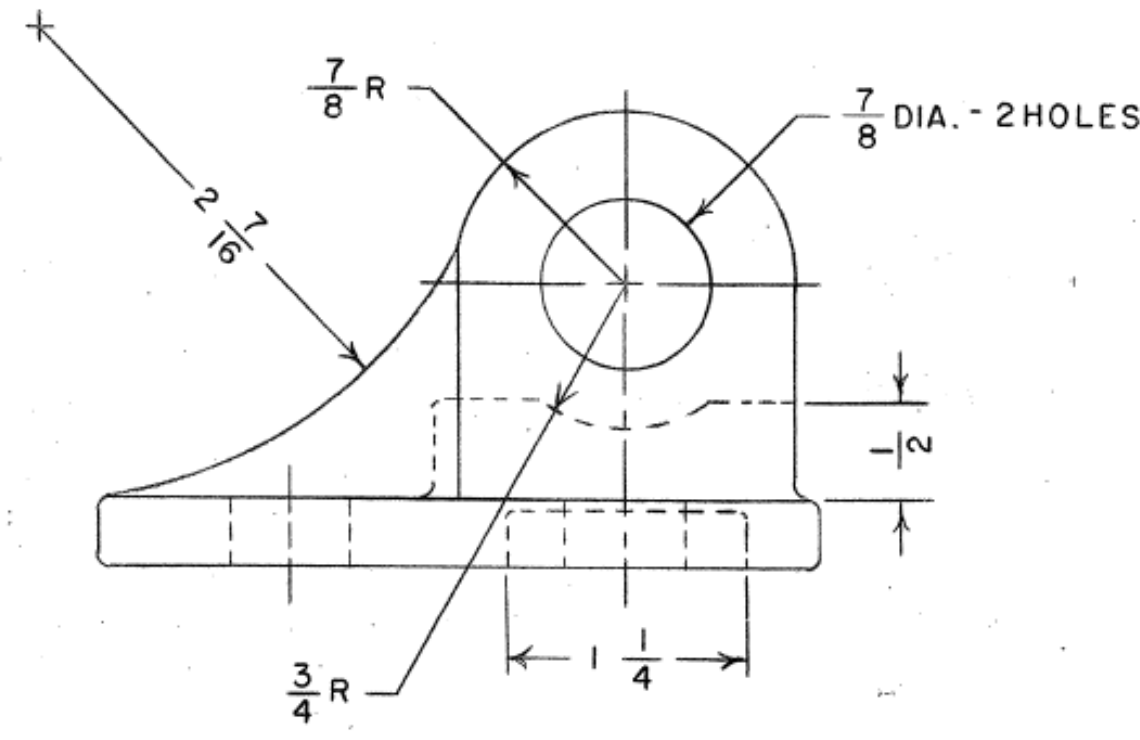

NEW JERSEY TURNPIKE AUTHORITY
MAINTENANCE DEPARTMENT
STANDARD SNOW PLOW DETAILS

MOLDBOARD AND SEMICIRCLE HINGES

THIS DRAWING IS BASED UPON NEW JERSEY DEPARTMENT OF TRANSPORTATION -
DIVISION OF CONSTRUCTION AND MAINTENANCE - BUREAU OF EQUIPMENT -
DRAWING NO. 4-156 - DATED JULY 18, 1974; LAST REVISED FEB., 1984
(REV. #4)



OFFICE OF THE DIRECTOR OF MAINTENANCE
WOODBIDGE, NEW JERSEY

DRAWING




SPP-4-156

PROCUREMENT NO.:

PRICE LINES:

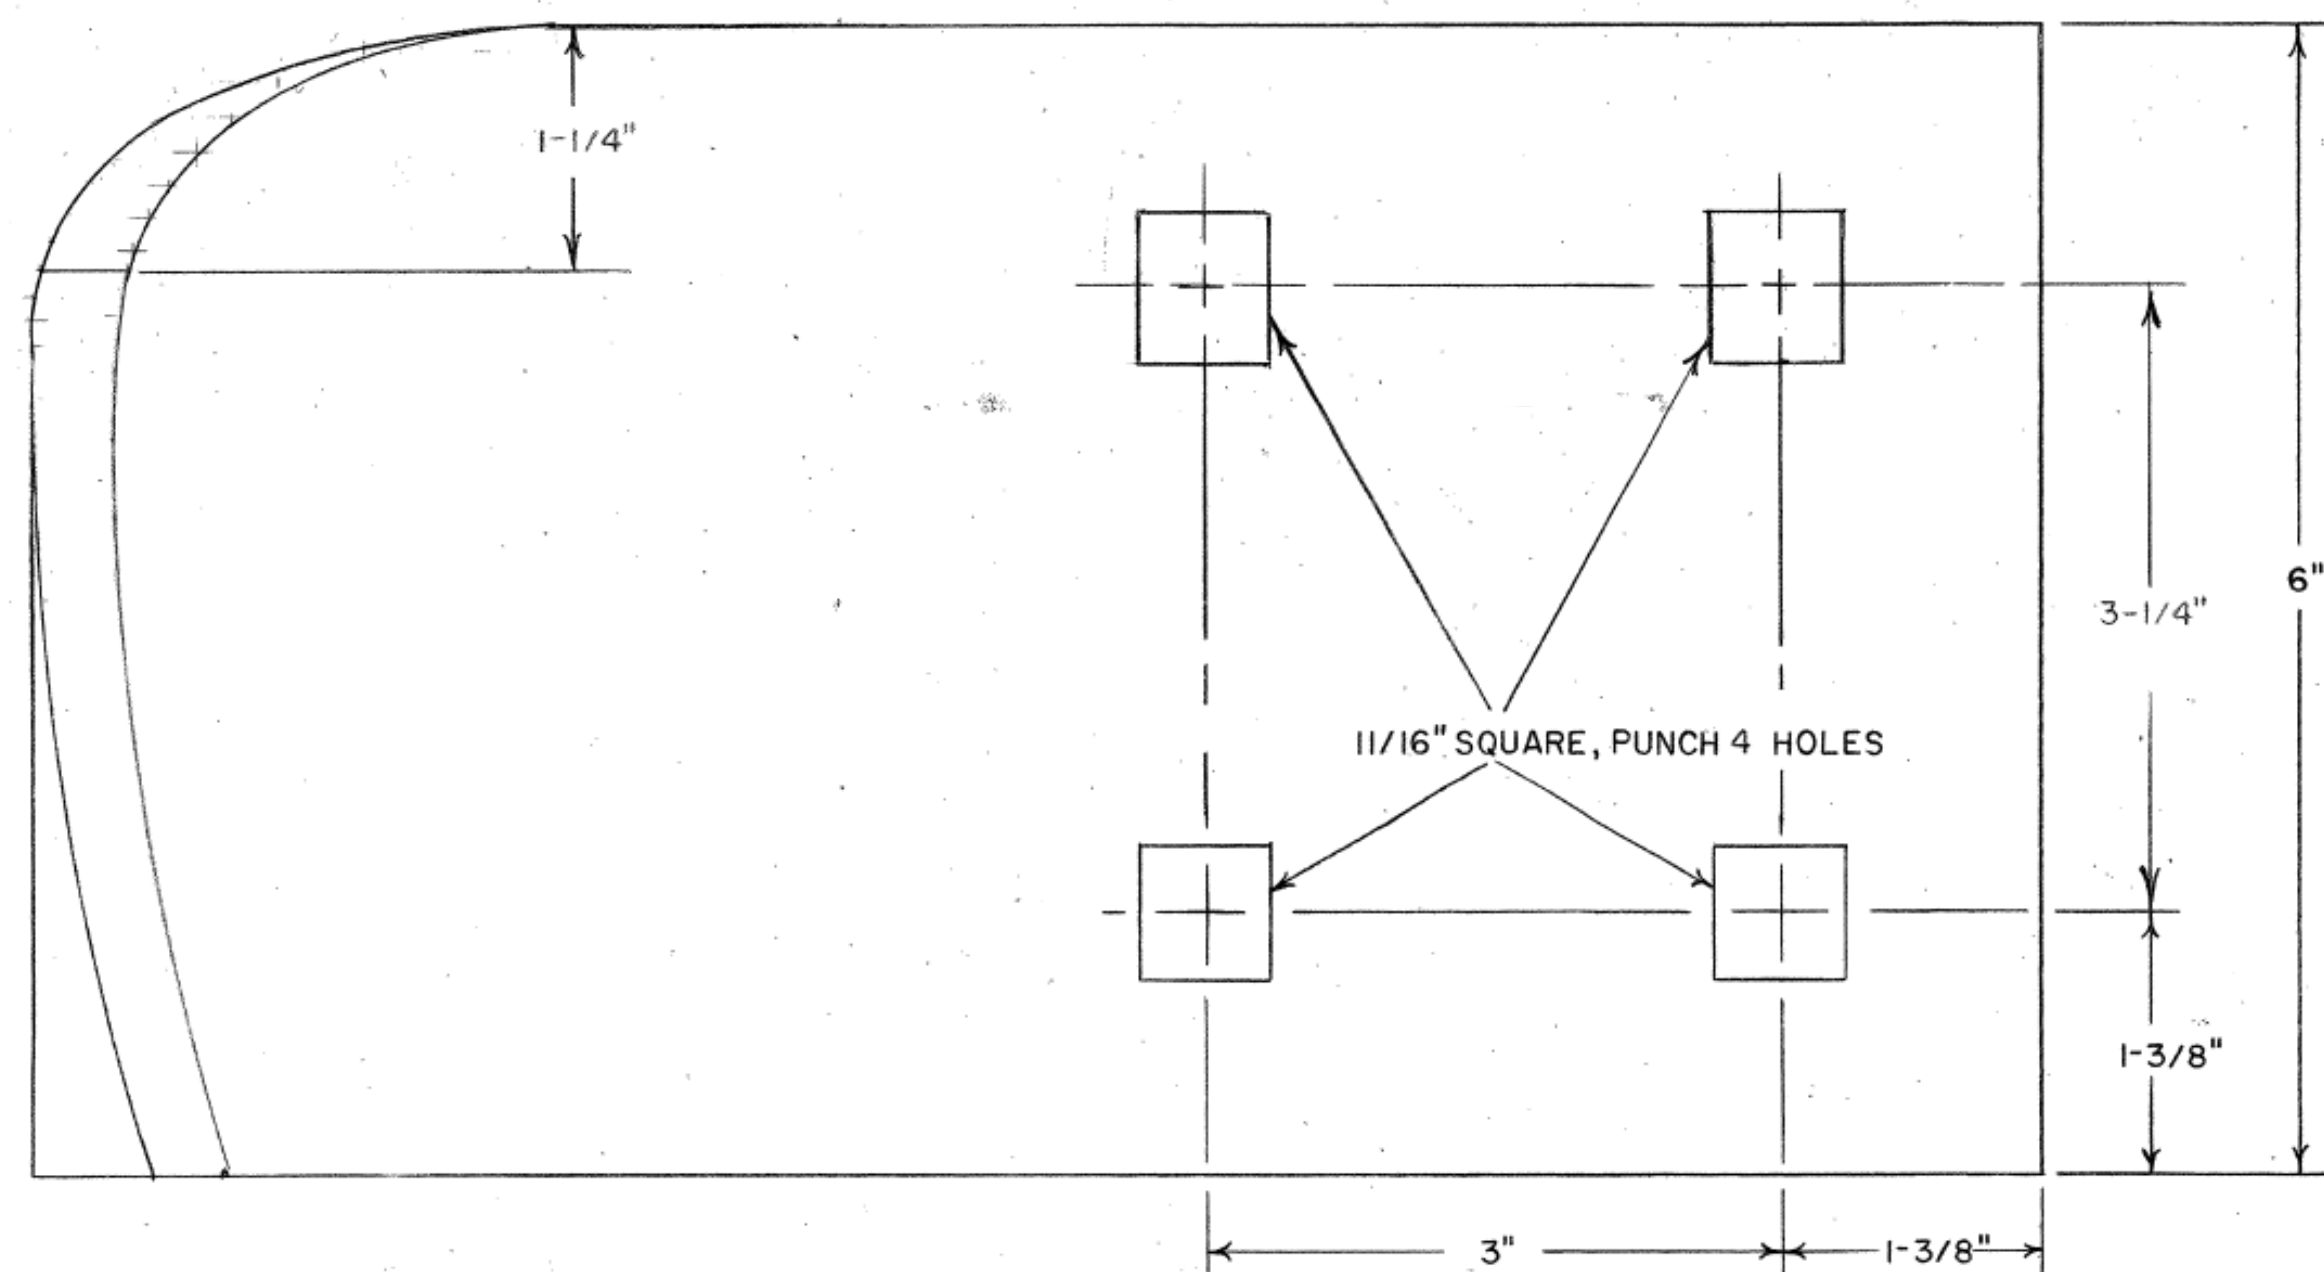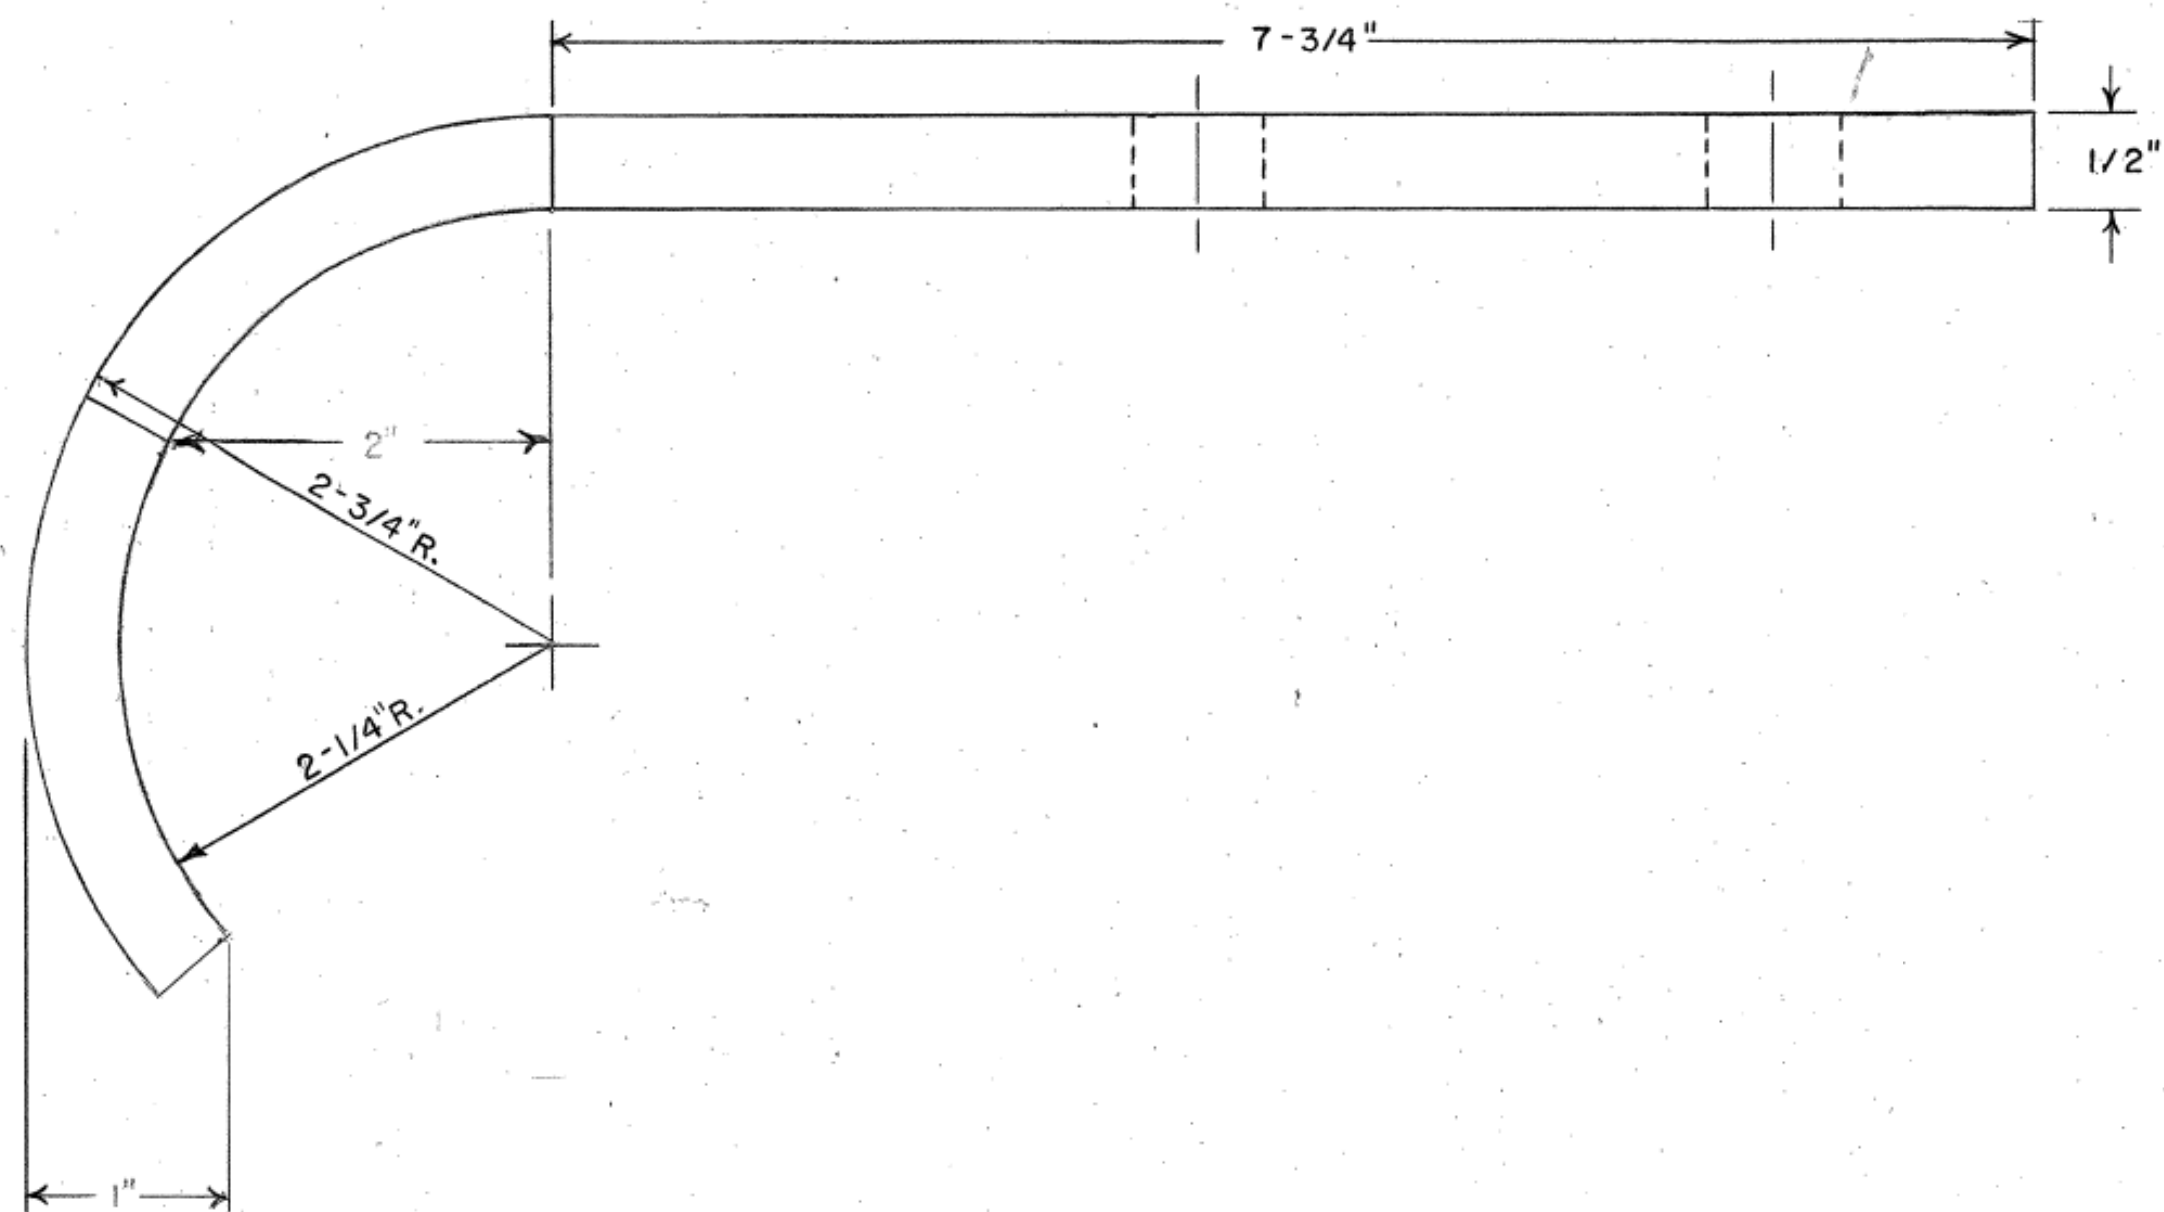

WRAP AROUND - RIGHT SIDE
MATL: HIGH CARBON STEEL

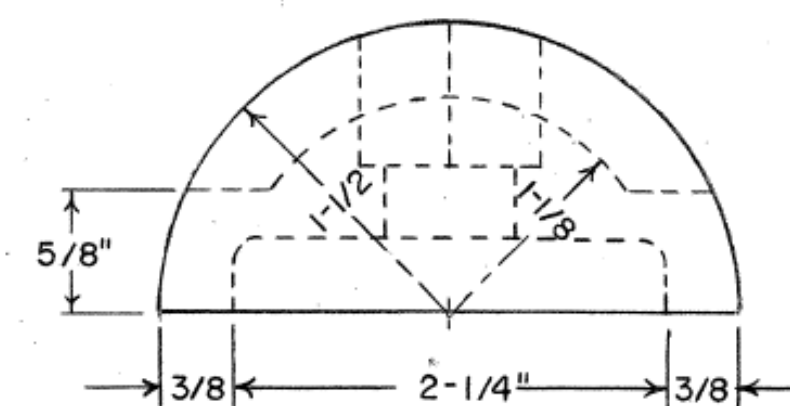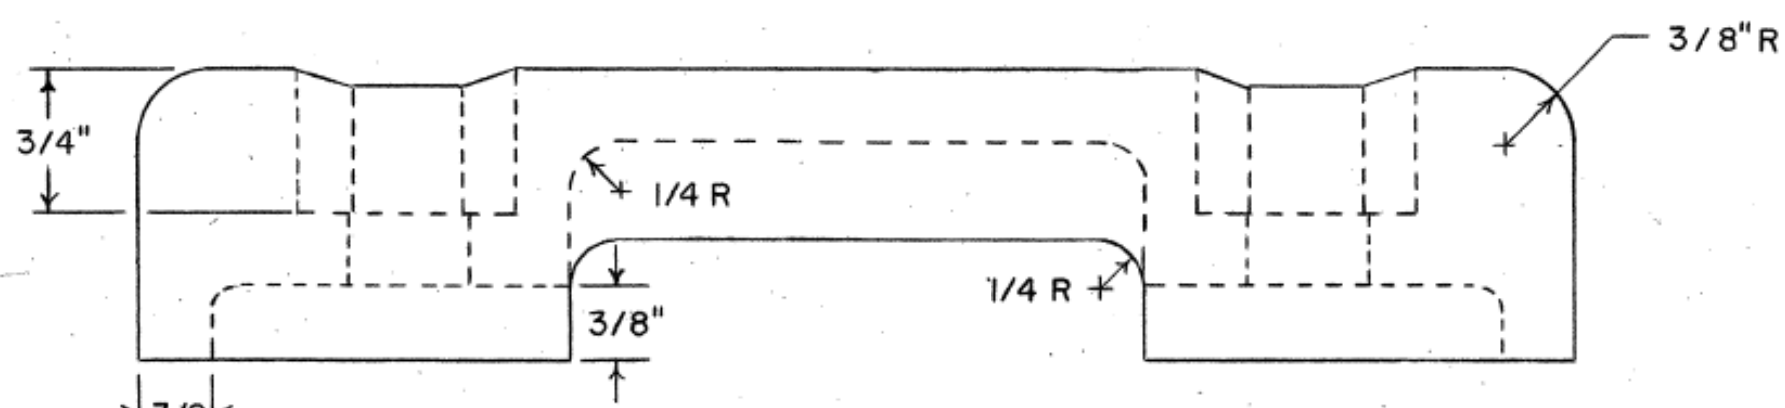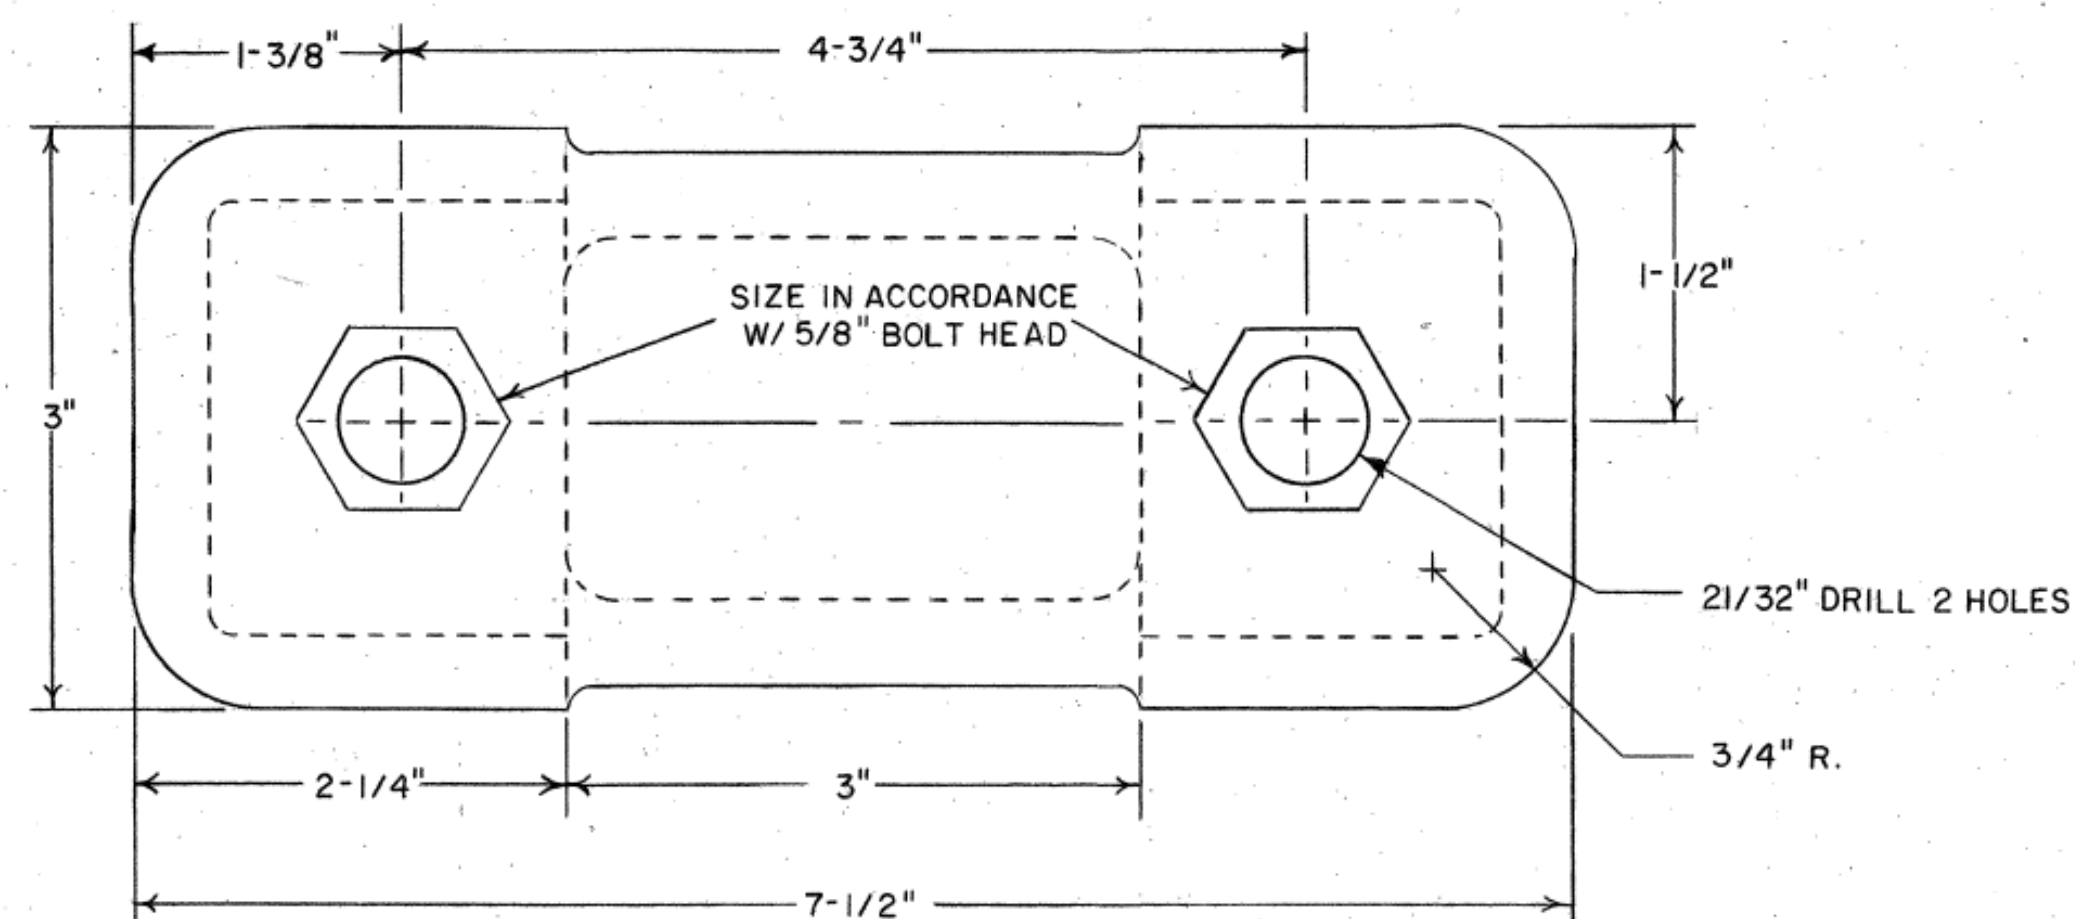

CURB BUMPER

MATL: STEEL WELDMENT

NOTES

1. UNLESS OTHERWISE SPECIFIED, FILLETS AND ROUNDS ARE TO HAVE 1/8" R.
2. ALL SHARP EDGES AND BURRS TO BE REMOVED.
3. FASTEN CURB BUMPERS TO MOLDBOARD W/ 5/8" X 11 UNC BOLTS, NUTS, AND LOCKWASHERS.
4. FASTEN WRAP AROUND TO MOLDBOARD W/ 5/8" X 11 UNC X 2-1/2" CARRIAGE BOLTS, NUTS, LOCKWASHERS.

THIS DRAWING IS BASED UPON NEW JERSEY DEPARTMENT OF TRANSPORTATION - DIVISION OF CONSTRUCTION AND MAINTENANCE - BUREAU OF EQUIPMENT - DRAWING NO. 4-158 - DATED NOVEMBER 13, 1974; LAST REVISED MARCH 23, 2001 (REV. #5)

PROCUREMENT NO.:

PRICE LINES:

NEW JERSEY TURNPIKE AUTHORITY
MAINTENANCE DEPARTMENT
STANDARD SNOW PLOW DETAILS

WRAP AROUND-RIGHT SIDE
AND CURB BUMPER




OFFICE OF THE DIRECTOR OF MAINTENANCE
WOODBIDGE, NEW JERSEY

DRAWING

SPP-4-158

NOTES

1. SHARP EDGES AND BURRS TO BE REMOVED.
2. FASTEN WRAP AROUND TO MOLDBOARD W/ 5/8" x 11UNC x 2-1/2" CARRIAGE BOLTS, NUTS, AND LOCKWASHERS.

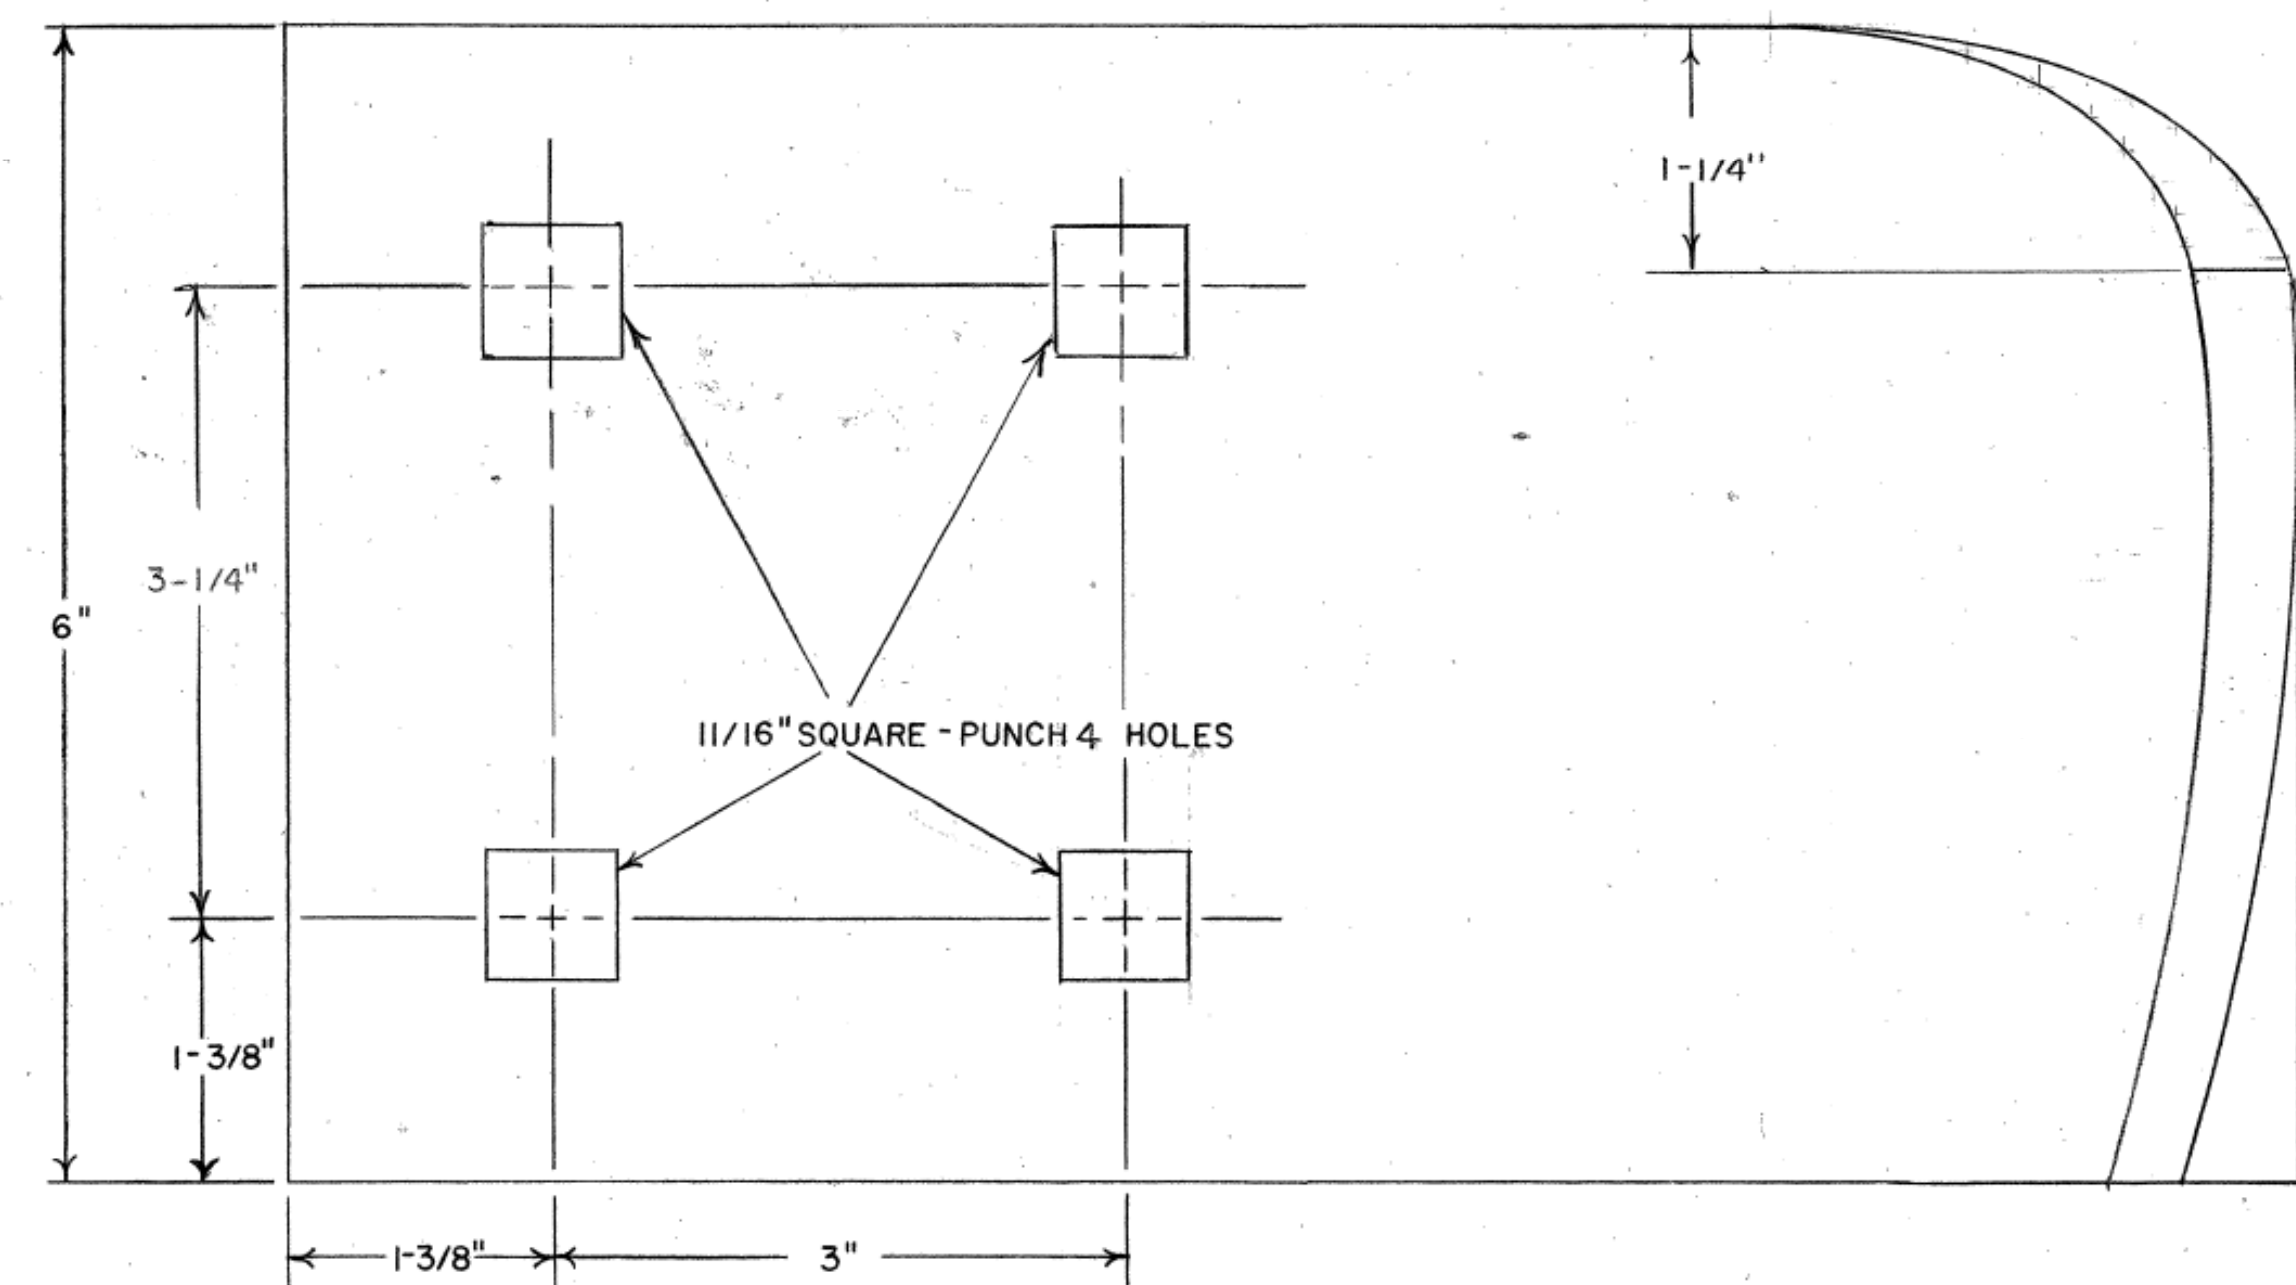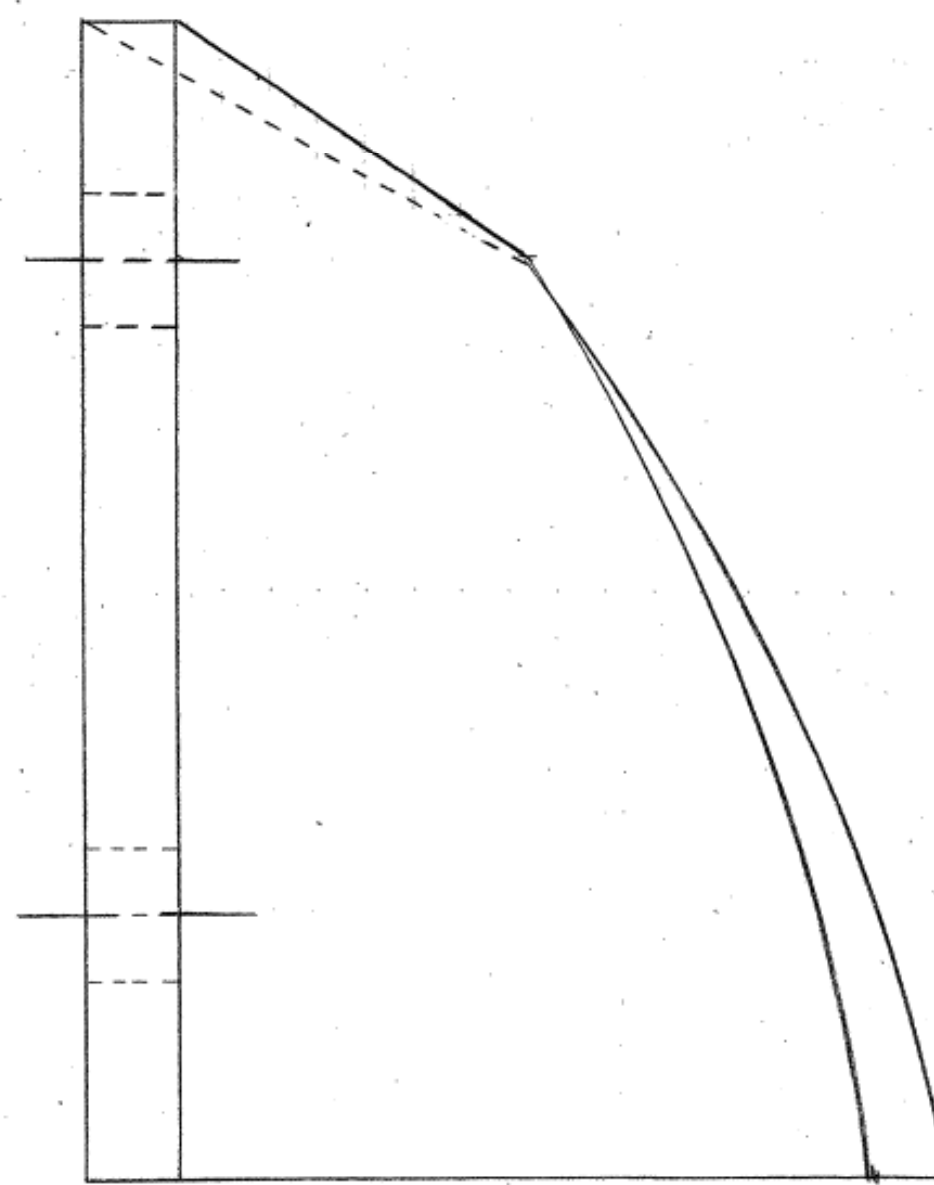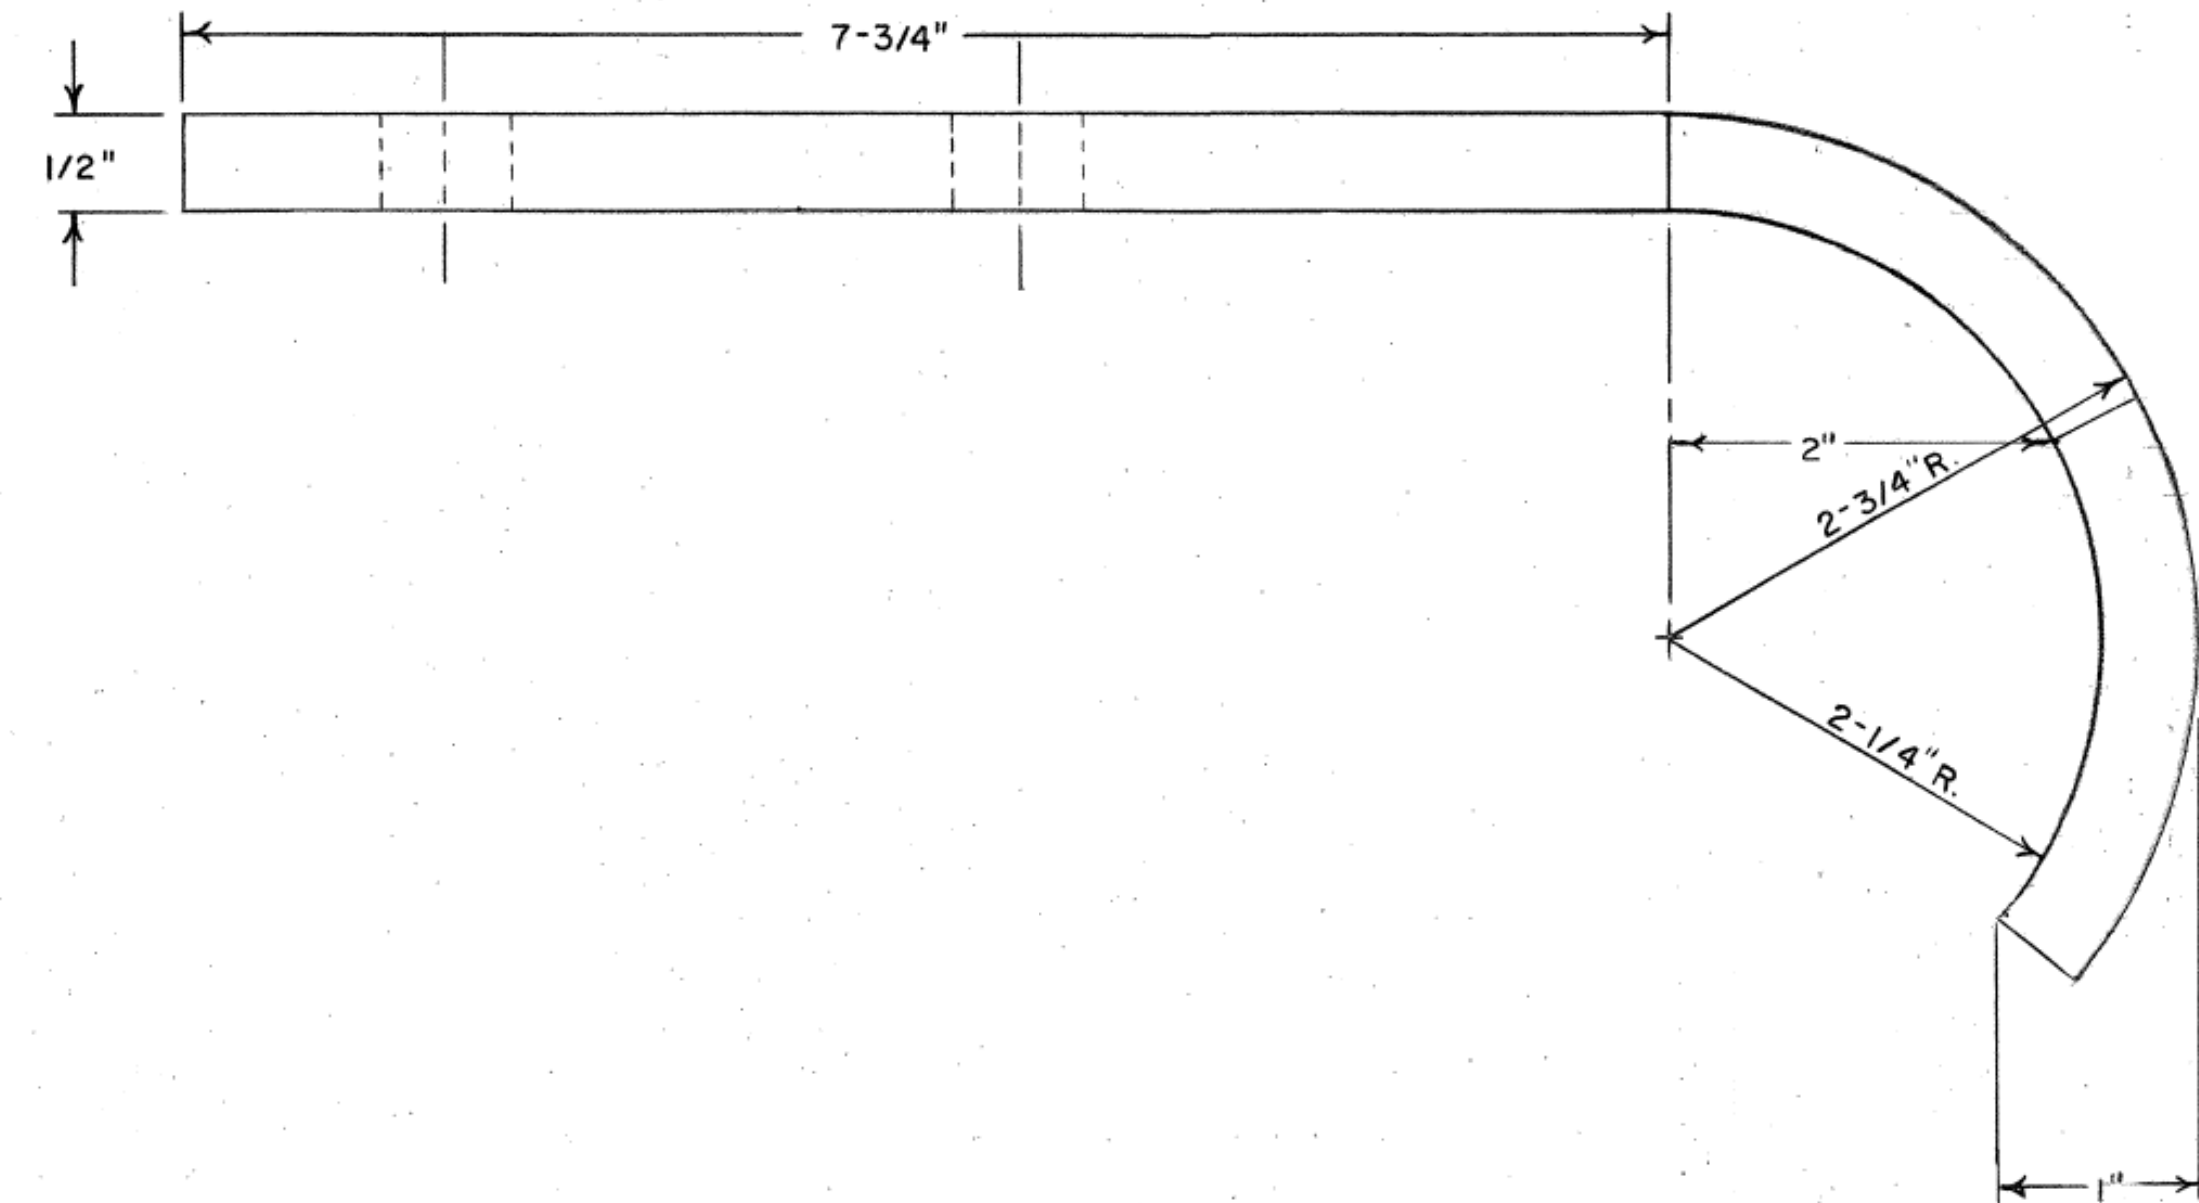

WRAP AROUND - LEFT SIDE
MATL: HIGH CARBON STEEL

NEW JERSEY TURNPIKE AUTHORITY
MAINTENANCE DEPARTMENT
STANDARD SNOW PLOW DETAILS

WRAP AROUND - LEFT SIDE

THIS DRAWING IS BASED UPON NEW JERSEY DEPARTMENT OF TRANSPORTATION -
DIVISION OF CONSTRUCTION AND MAINTENANCE - BUREAU OF EQUIPMENT -
DRAWING NO. 4-159 - DATED NOVEMBER 15, 1974; LAST REVISED SEPT. 11, 1990
(REV. #4)







OFFICE OF THE DIRECTOR OF MAINTENANCE
WOODBIDGE, NEW JERSEY

DRAWING




SPP-4-159

PROCUREMENT NO.:

PRICE LINES:

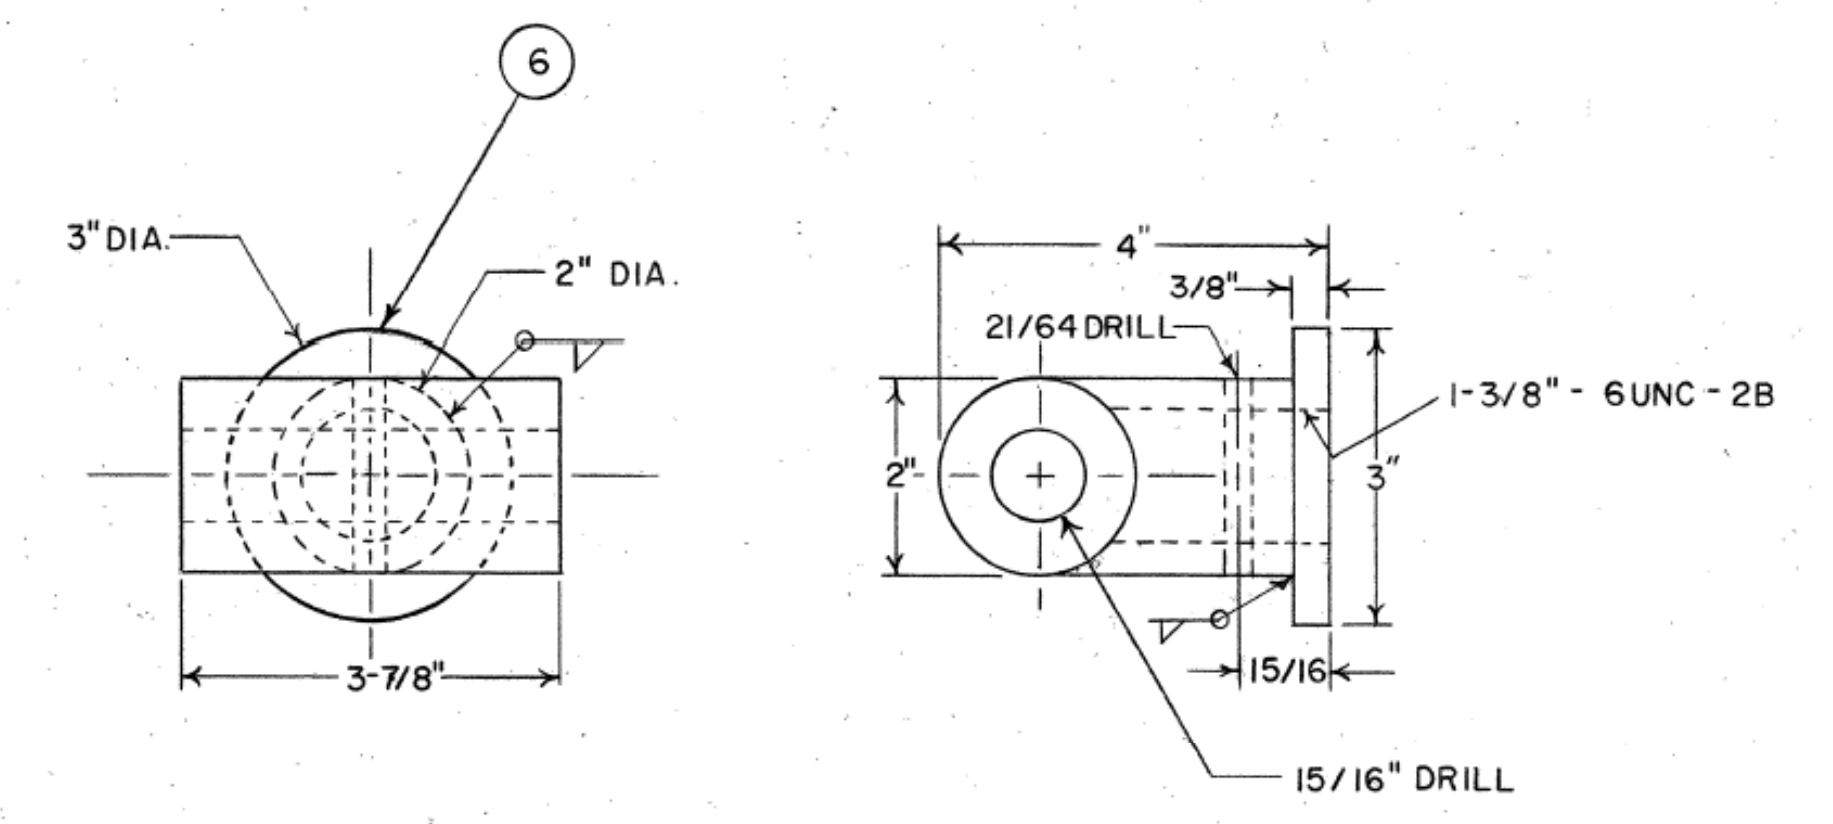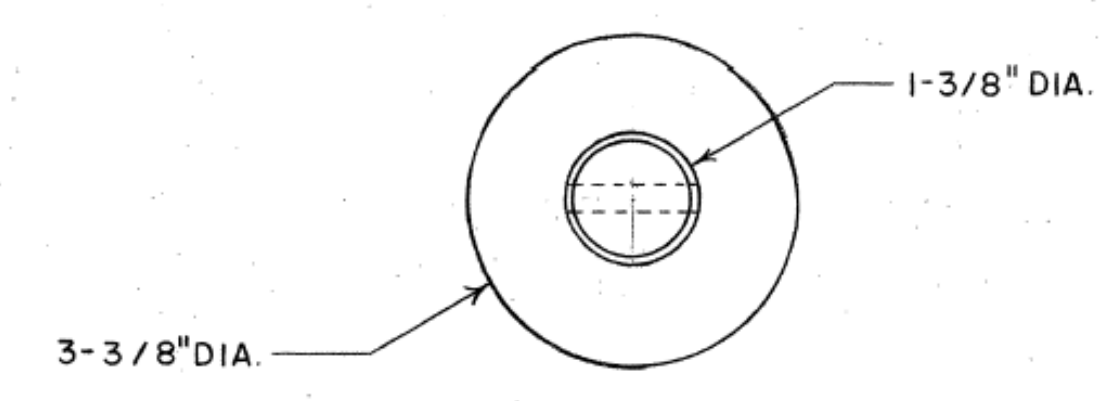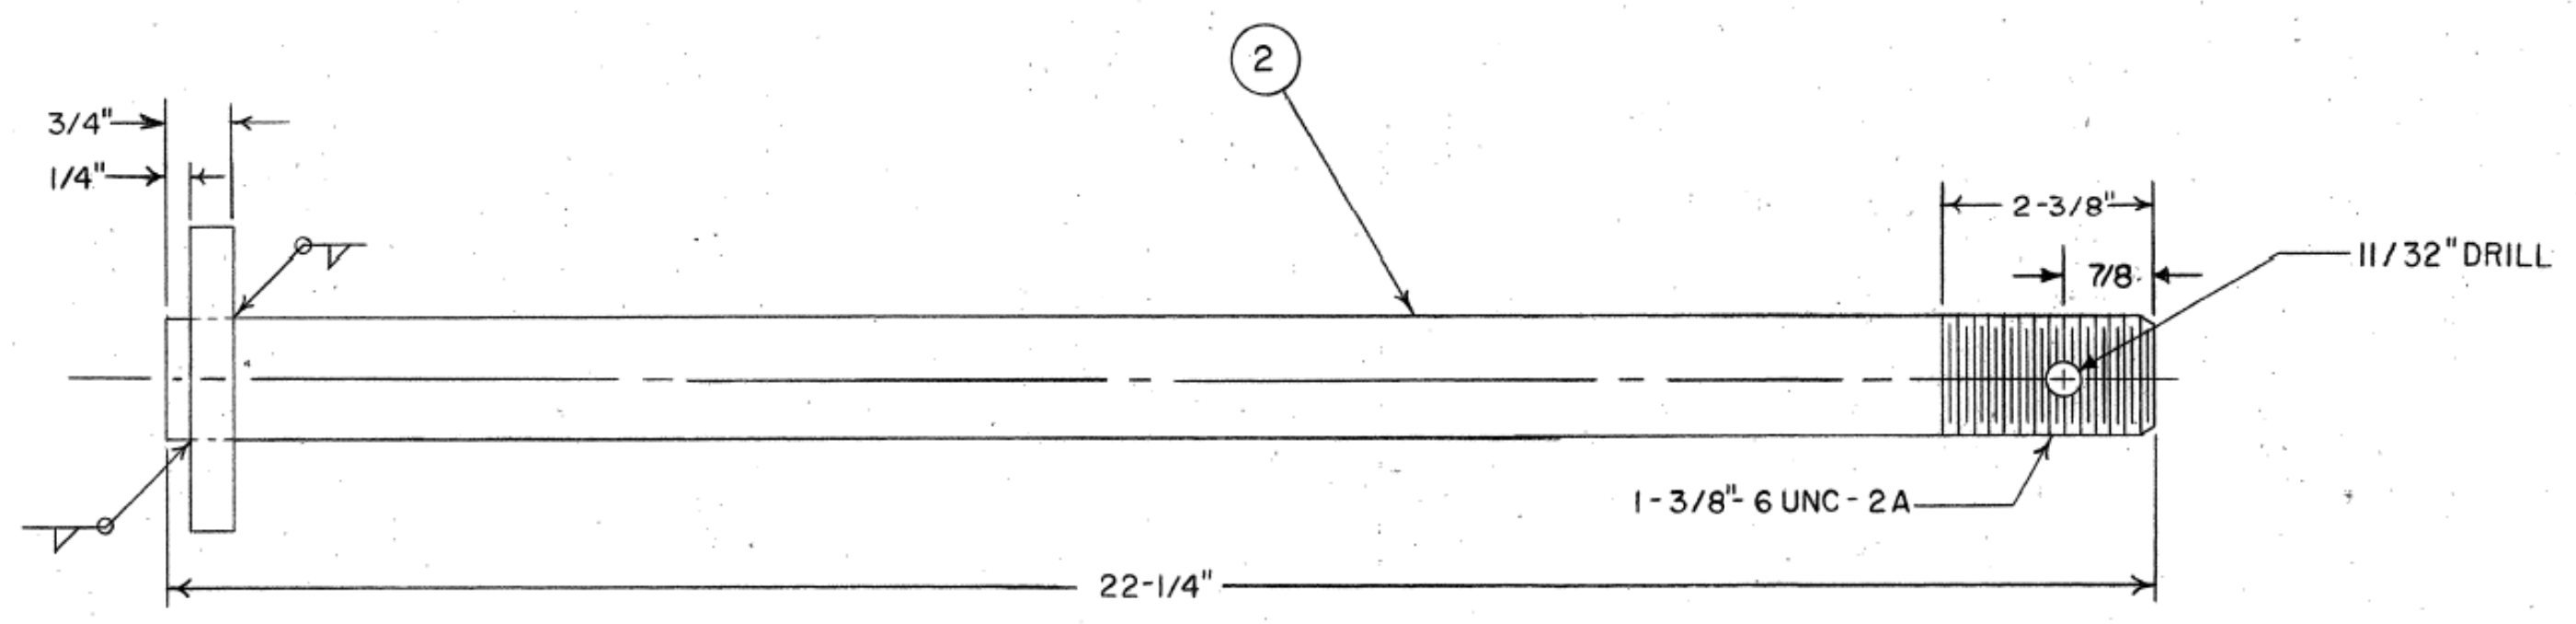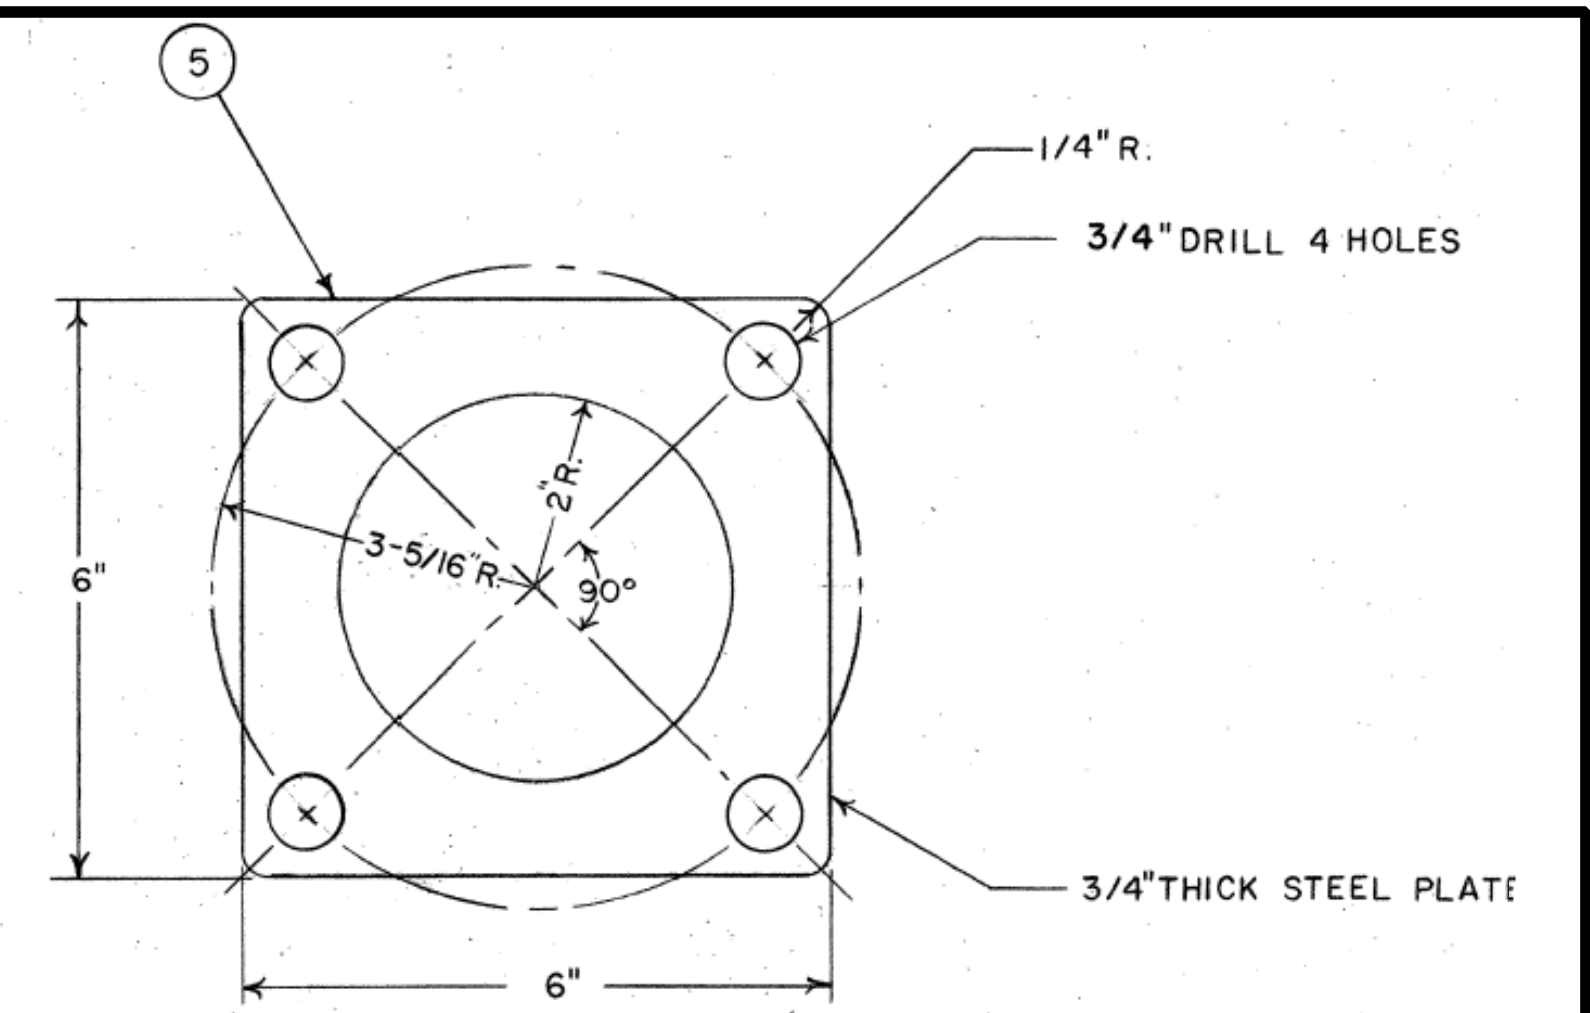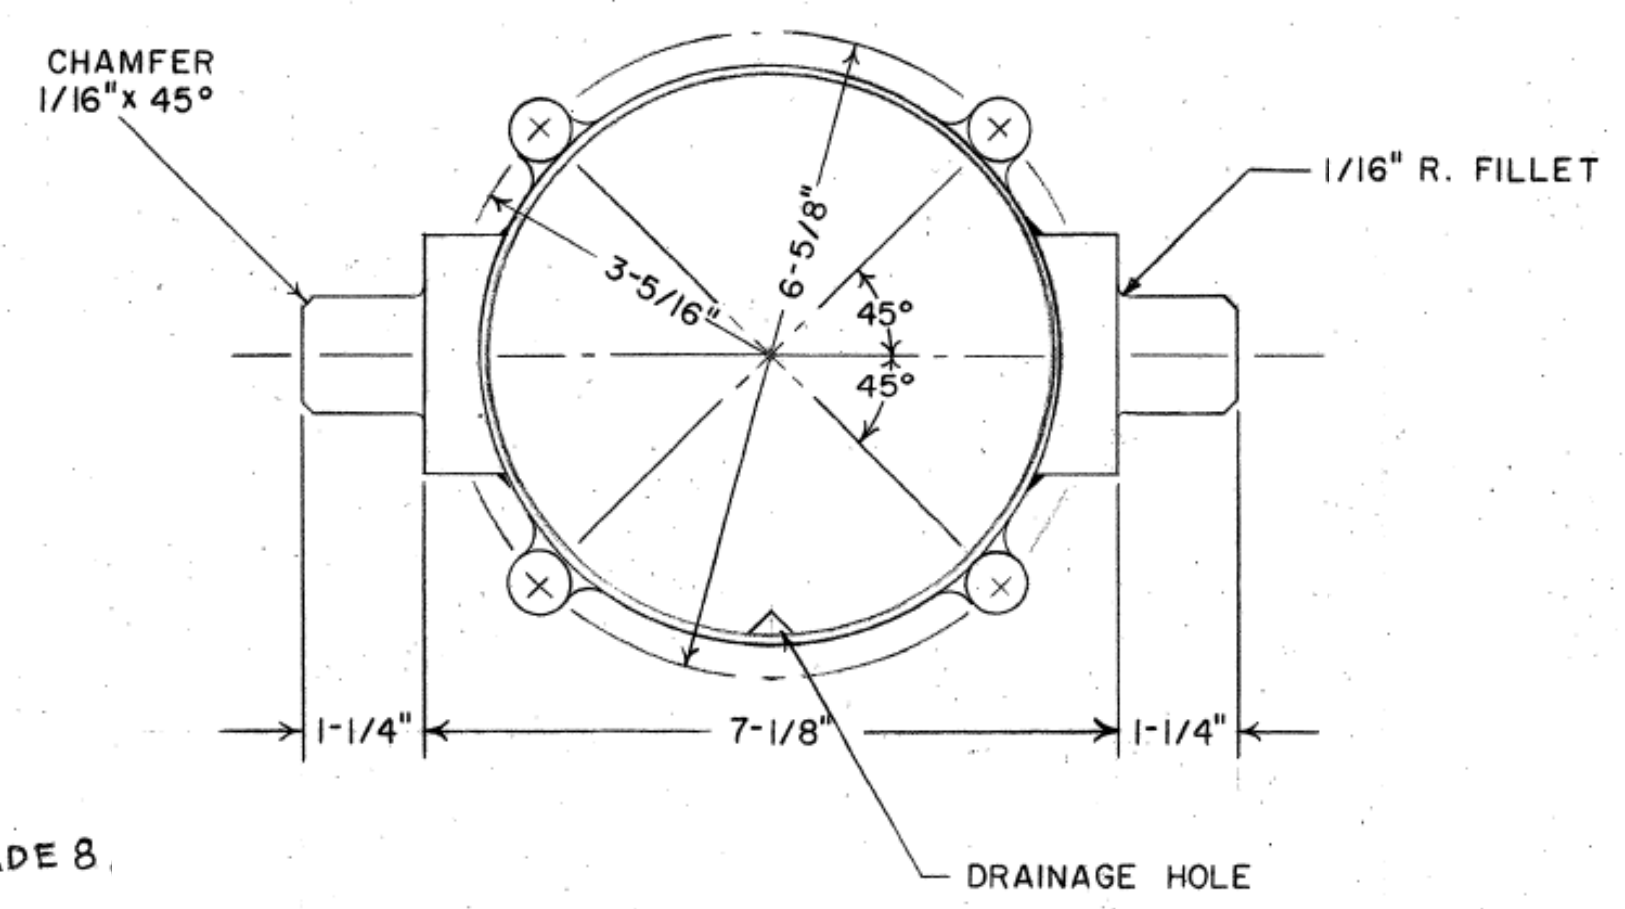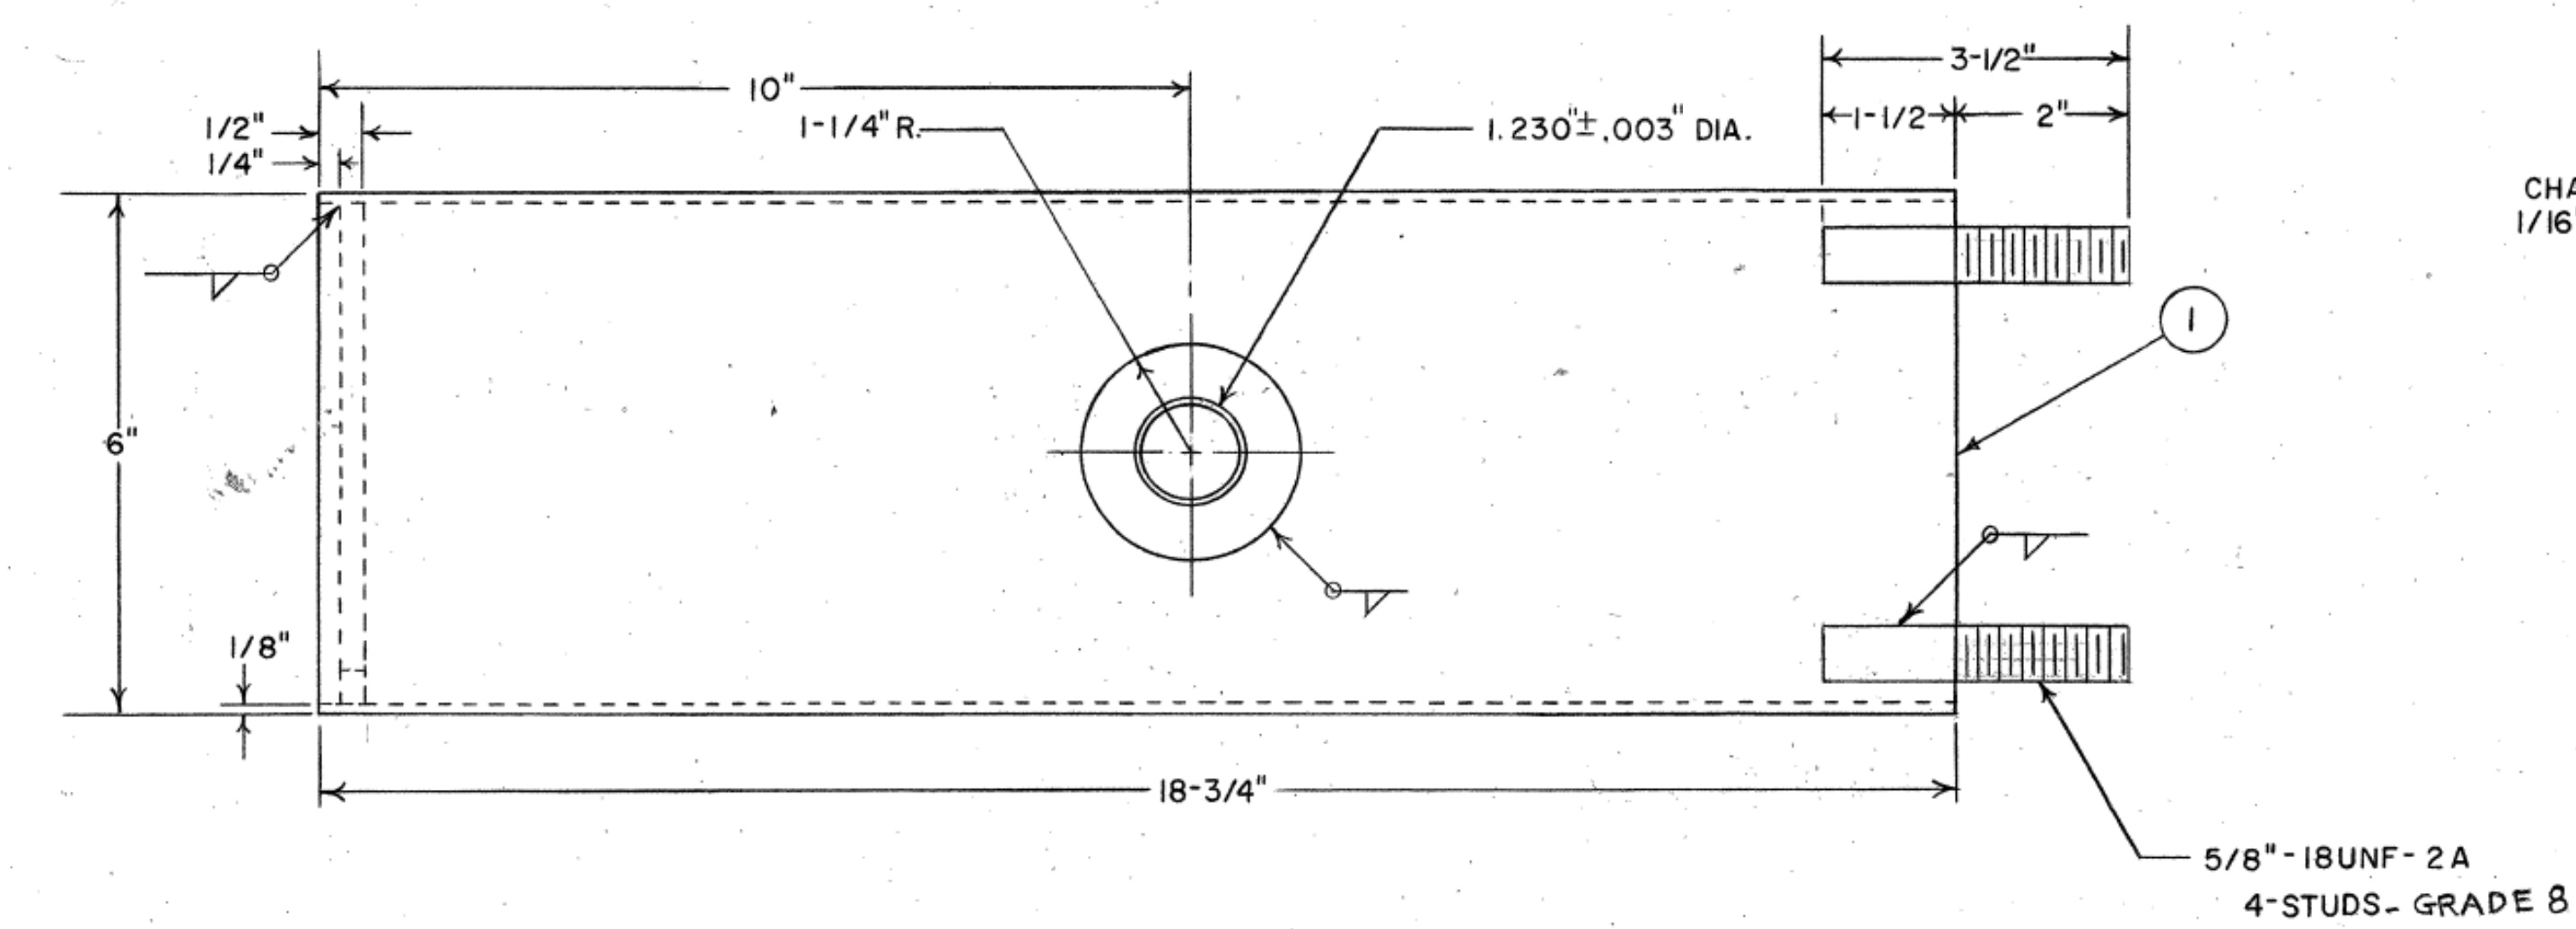

NOTE
TENSION ROD ASSEMBLY IS COMPOSED
OF ITEMS ② AND ⑥

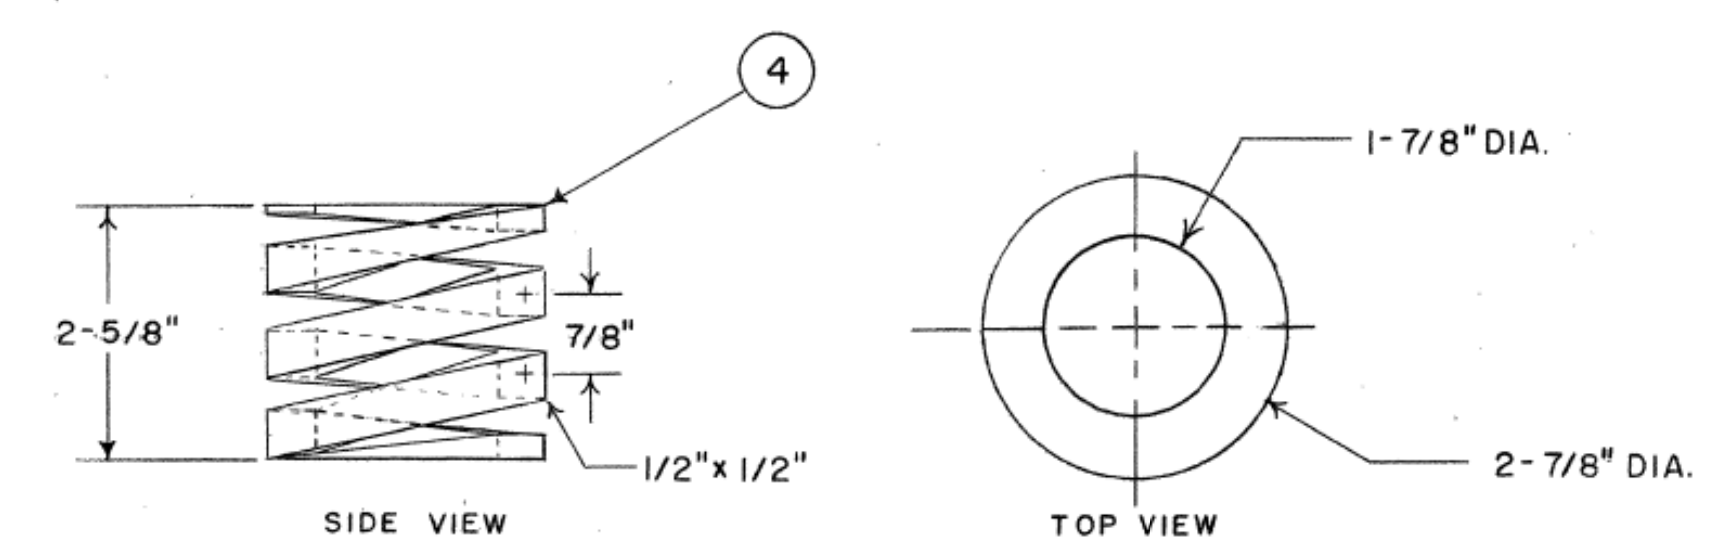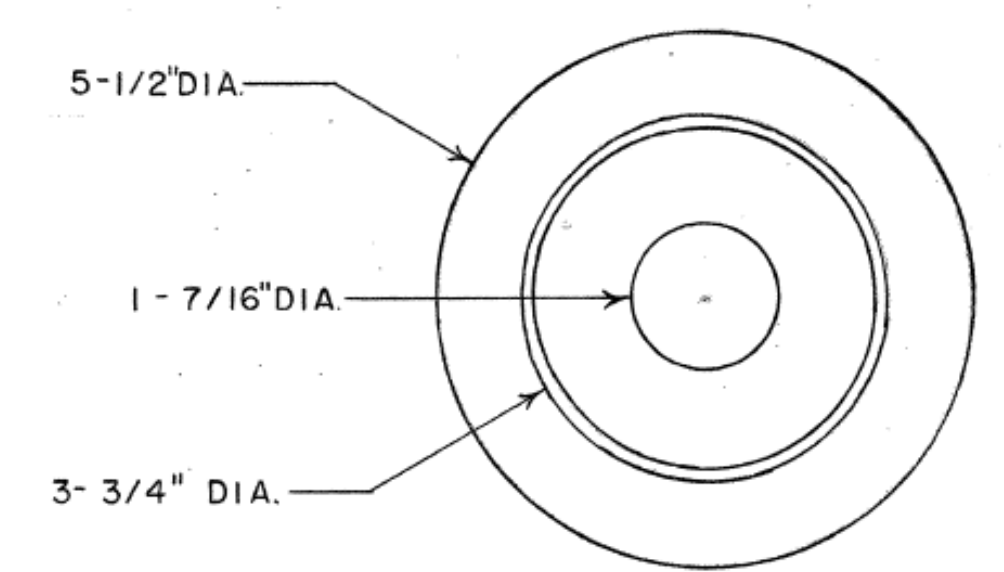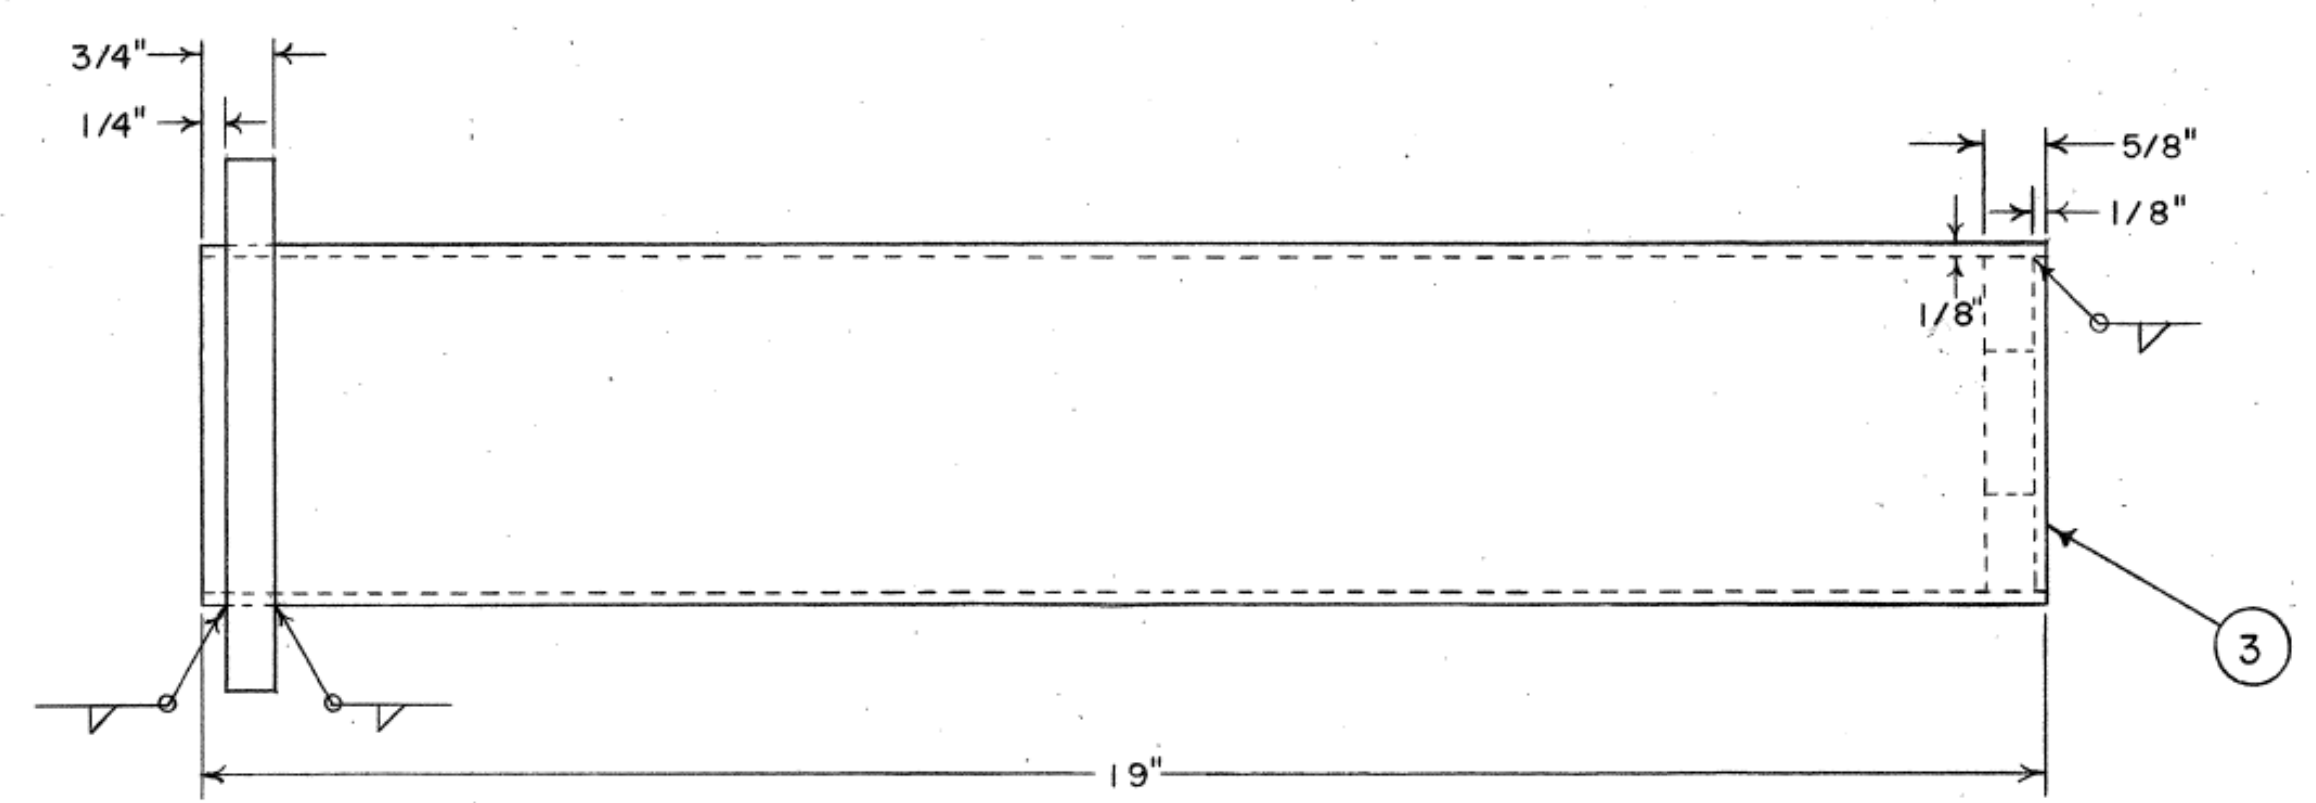

ITEM	NAME	QTY
①	OUTSIDE TUBE ASSEMBLY	1
②	TENSION ROD	1
③	INSIDE TUBE ASSEMBLY	1
④	RECOIL SPRING	1
⑤	COVER PLATE	1
⑥	PLOW COUPLING	1

MAT'L:
 PLATE _____ STRUCTURAL STEEL QUALITY
 TUBING _____ DRAWN OVER MANDREL CARBON STEEL
 ROUND STOCK W/O THREADING _____ COLD FINISHED STEEL
 ROUND STOCK W/THREADING _____ COLD FINISHED MEDIUM CARBON STEEL
 SPRING _____ SPRING STEEL

NEW JERSEY TURNPIKE AUTHORITY
MAINTENANCE DEPARTMENT
STANDARD SNOW PLOW DETAILS

TRIP SPRING ASSEMBLY

THIS DRAWING IS BASED UPON NEW JERSEY DEPARTMENT OF TRANSPORTATION -
DIVISION OF CONSTRUCTION AND MAINTENANCE - BUREAU OF EQUIPMENT -
DRAWING NO. 4-160-1 - DATED DECEMBER 3, 1974; LAST REVISED SEPT. 4, 1995
(REV. #3)



OFFICE OF THE DIRECTOR OF MAINTENANCE
WOODBRIE, NEW JERSEY

DRAWING



SPP-4-160-1

PROCUREMENT NO.:

PRICE LINES:

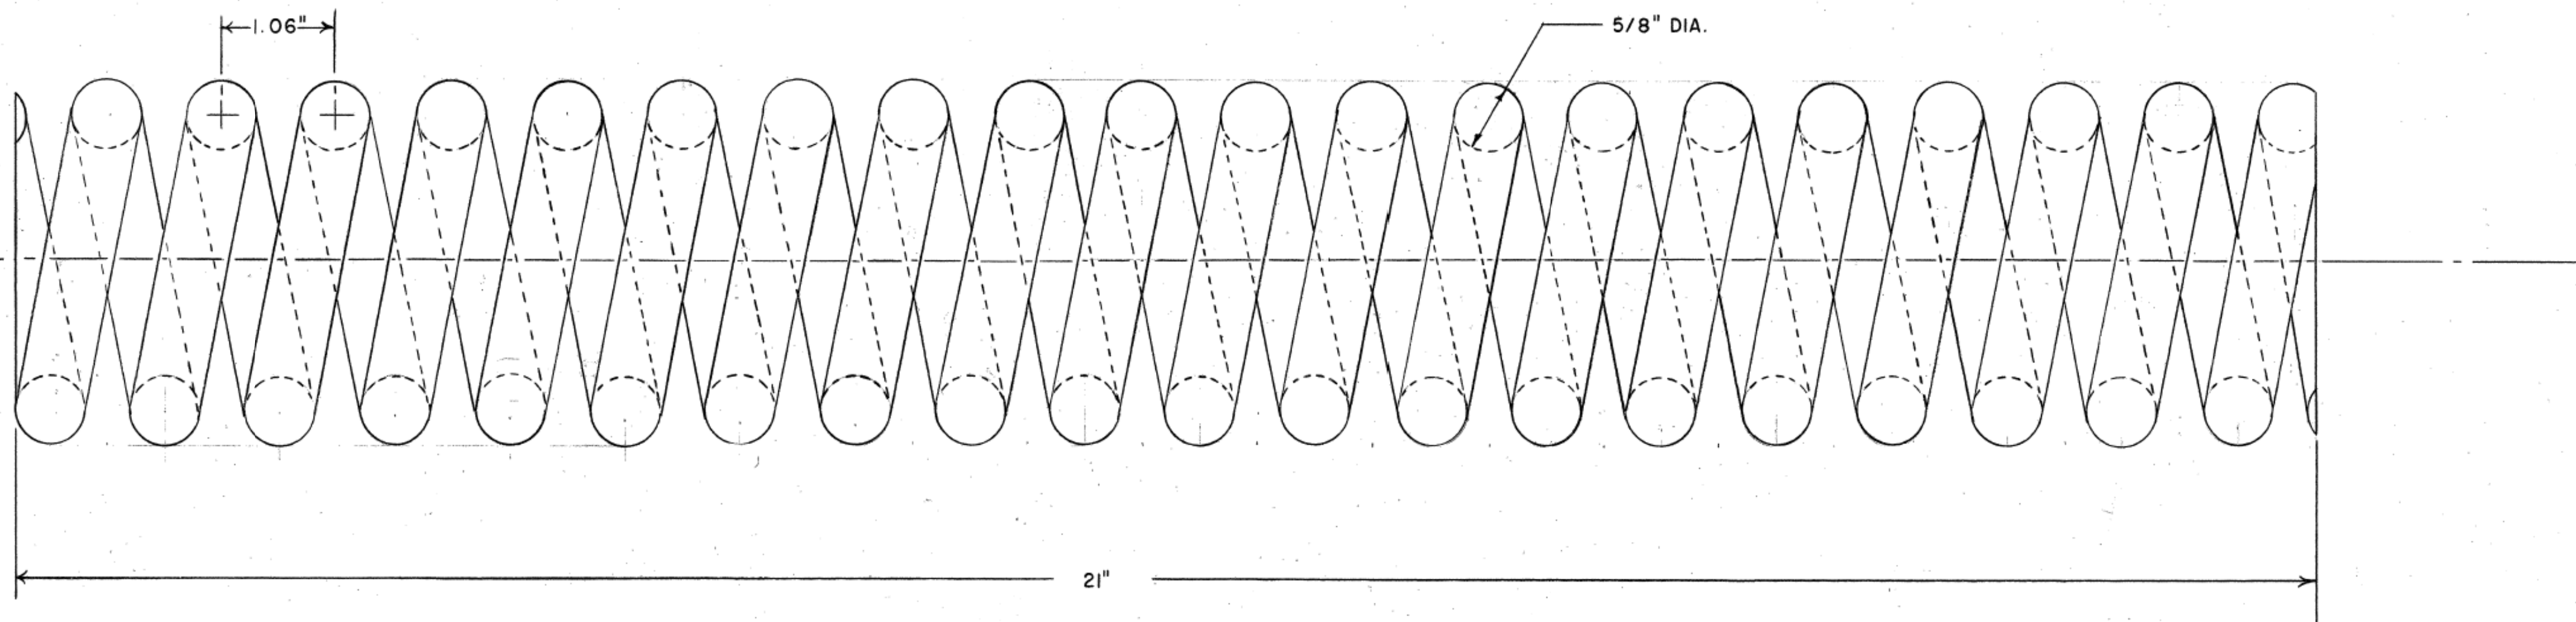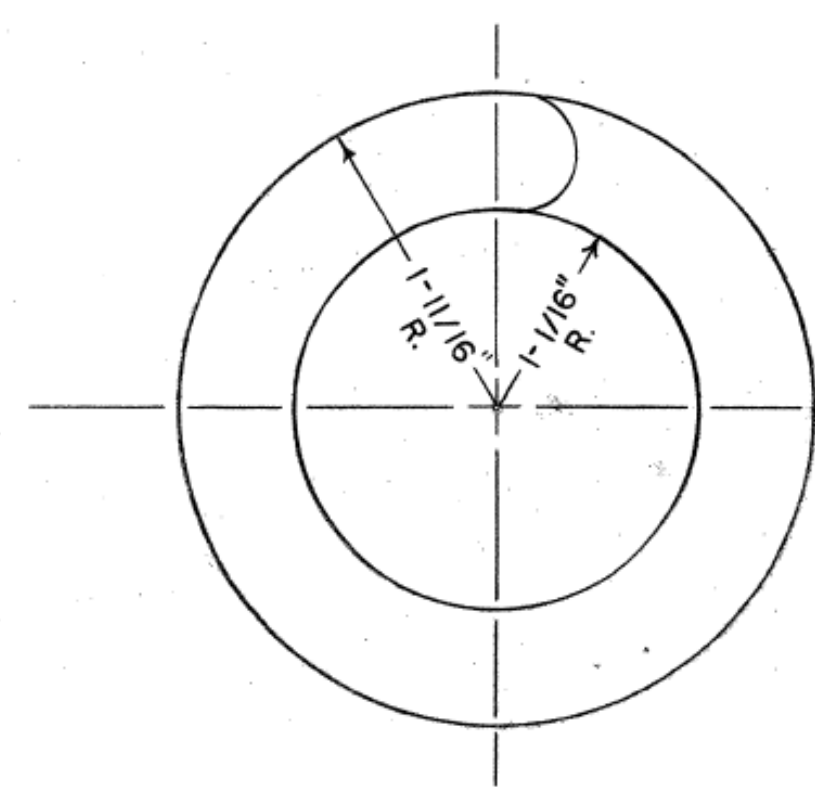

INSIDE SPRING

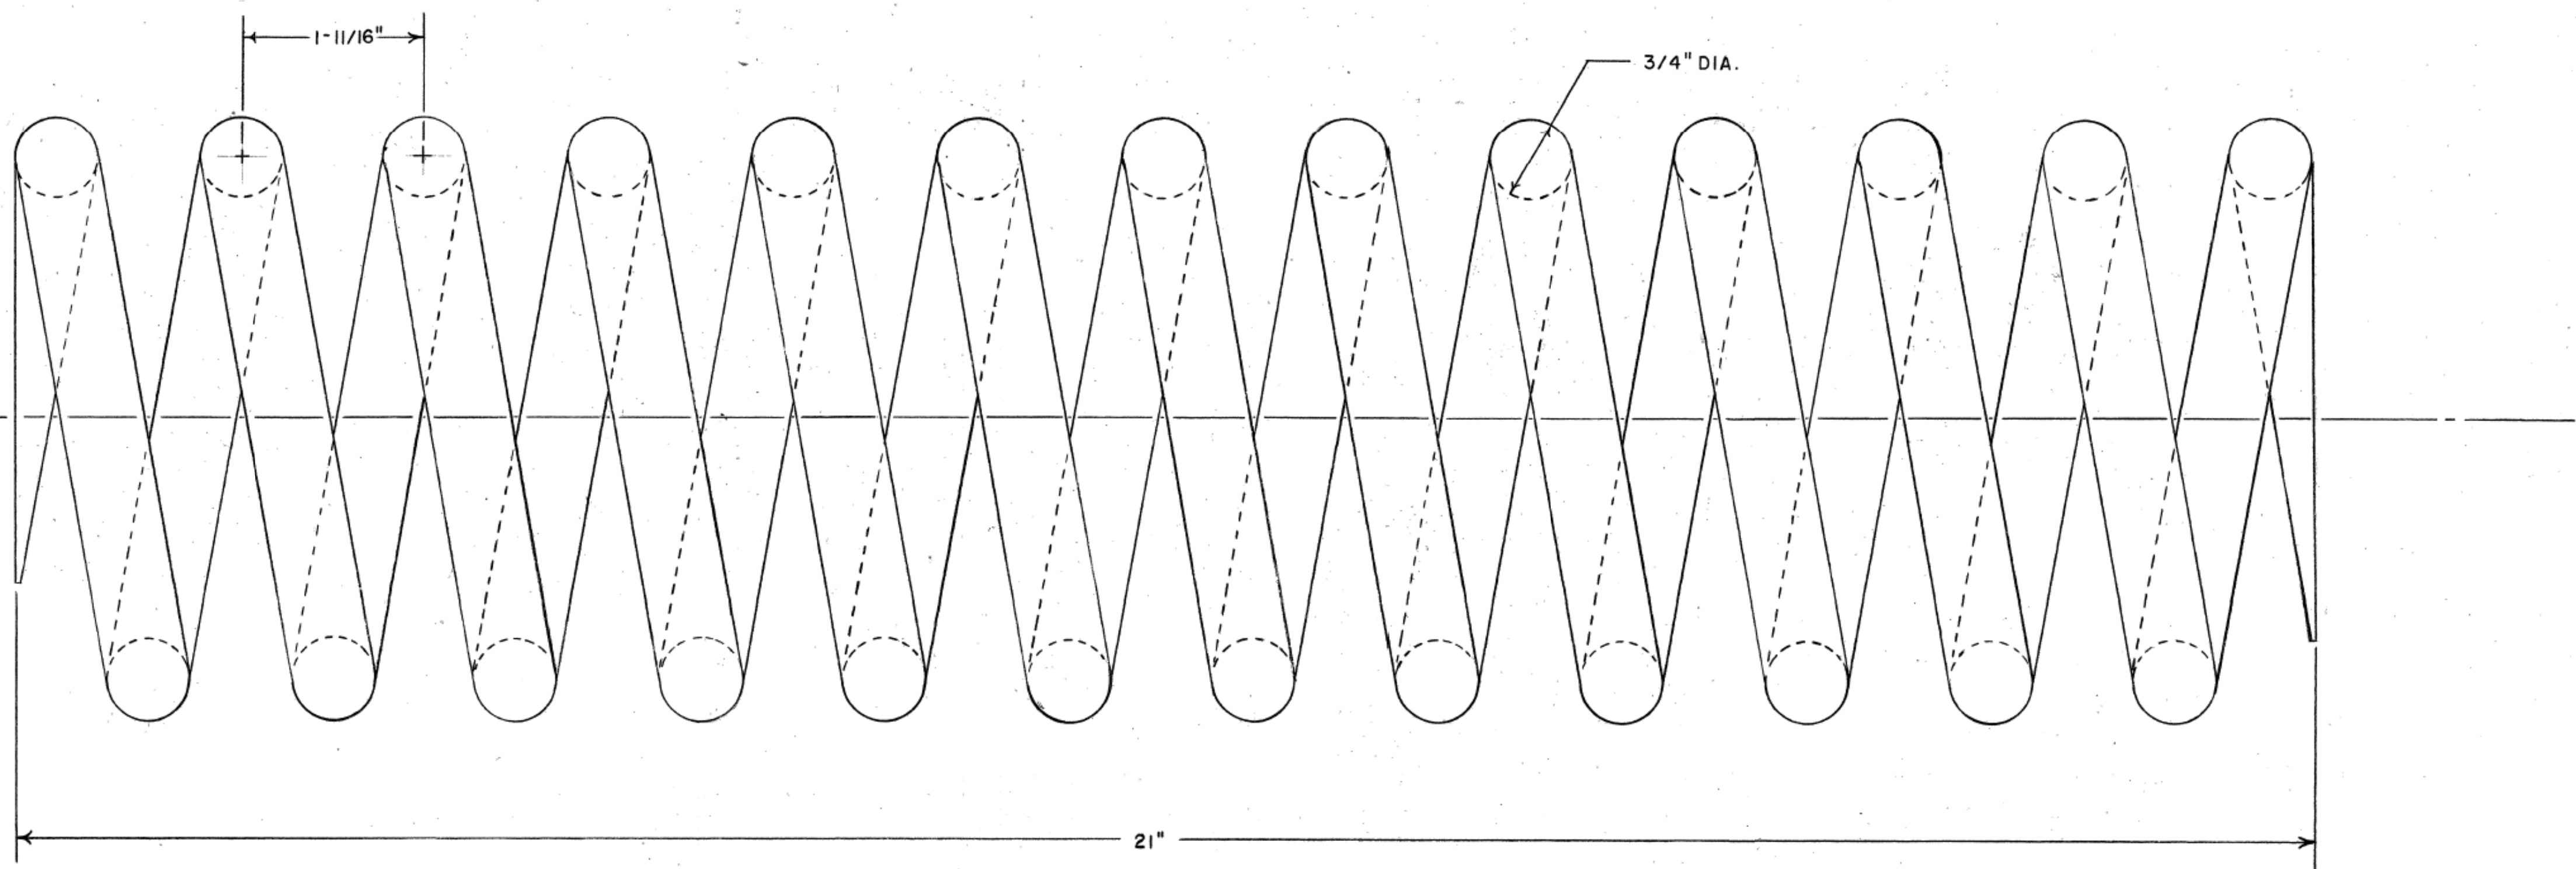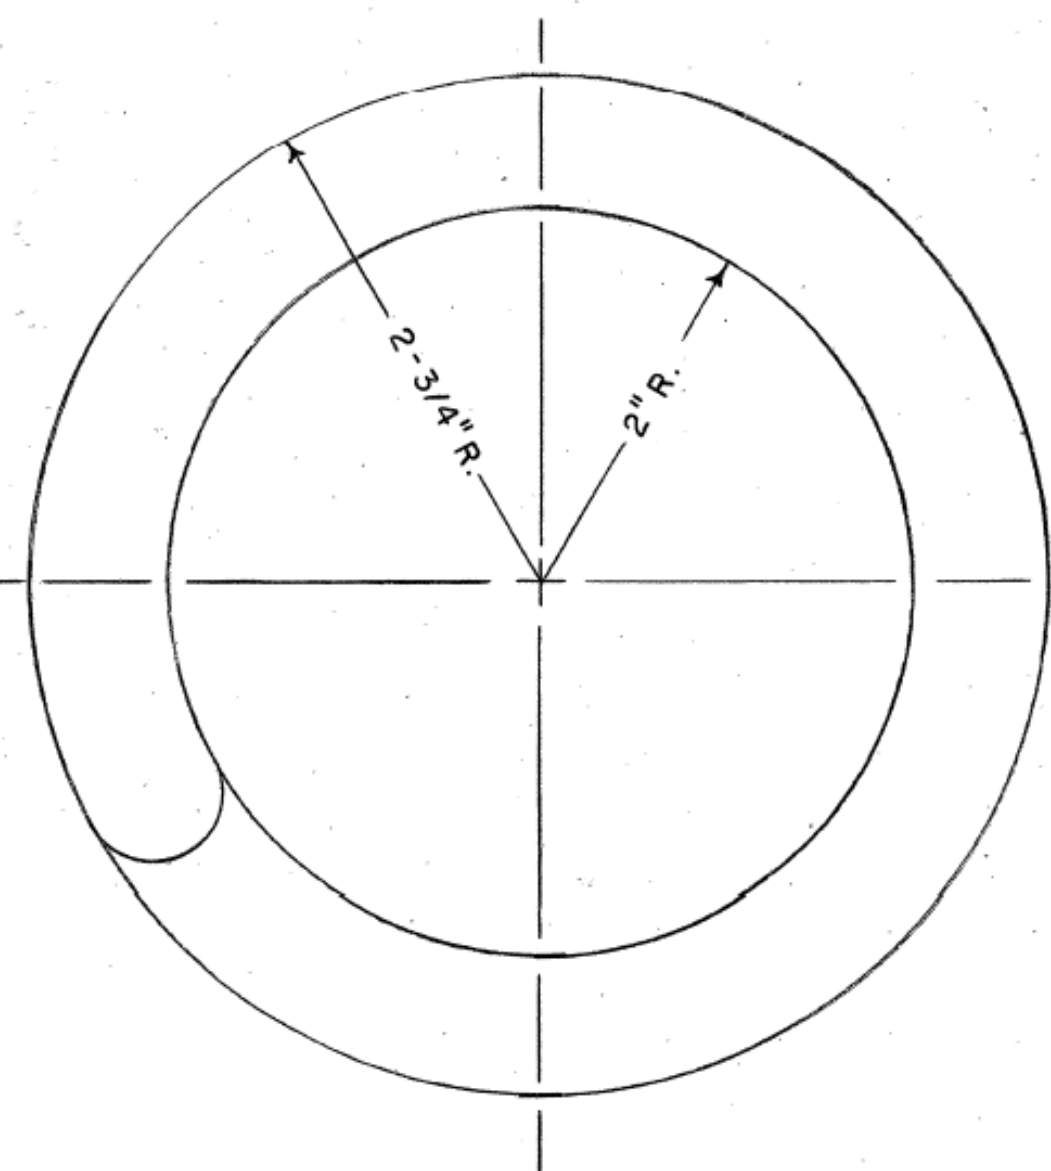

OUTSIDE SPRING

NOTES

1. ENDS OF SPRINGS TO BE TAPERED, GROUND AND SQUARED

MATL:

ALLOY SPRING STEEL- 5160H- HOT WOUND,
TO BE MANUFACTURED TO ASTM SPEC
A-125 LR MAT'L EQUAL OR GREATER
THAN ASTM-A689, A-29 AND A-304

NEW JERSEY TURNPIKE AUTHORITY
MAINTENANCE DEPARTMENT
STANDARD SNOW PLOW DETAILS

TRIP SPRING ASSEMBLY

THIS DRAWING IS BASED UPON NEW JERSEY DEPARTMENT OF TRANSPORTATION -
DIVISION OF CONSTRUCTION AND MAINTENANCE - BUREAU OF EQUIPMENT -
DRAWING NO. 4-160-2 - DATED DECEMBER 6, 1974; LAST REVISED DEC. 6, 1974



OFFICE OF THE DIRECTOR OF MAINTENANCE
WOODBIDGE, NEW JERSEY

DRAWING

SPP-4-160-2

PROCUREMENT NO.:


PRICE LINES:

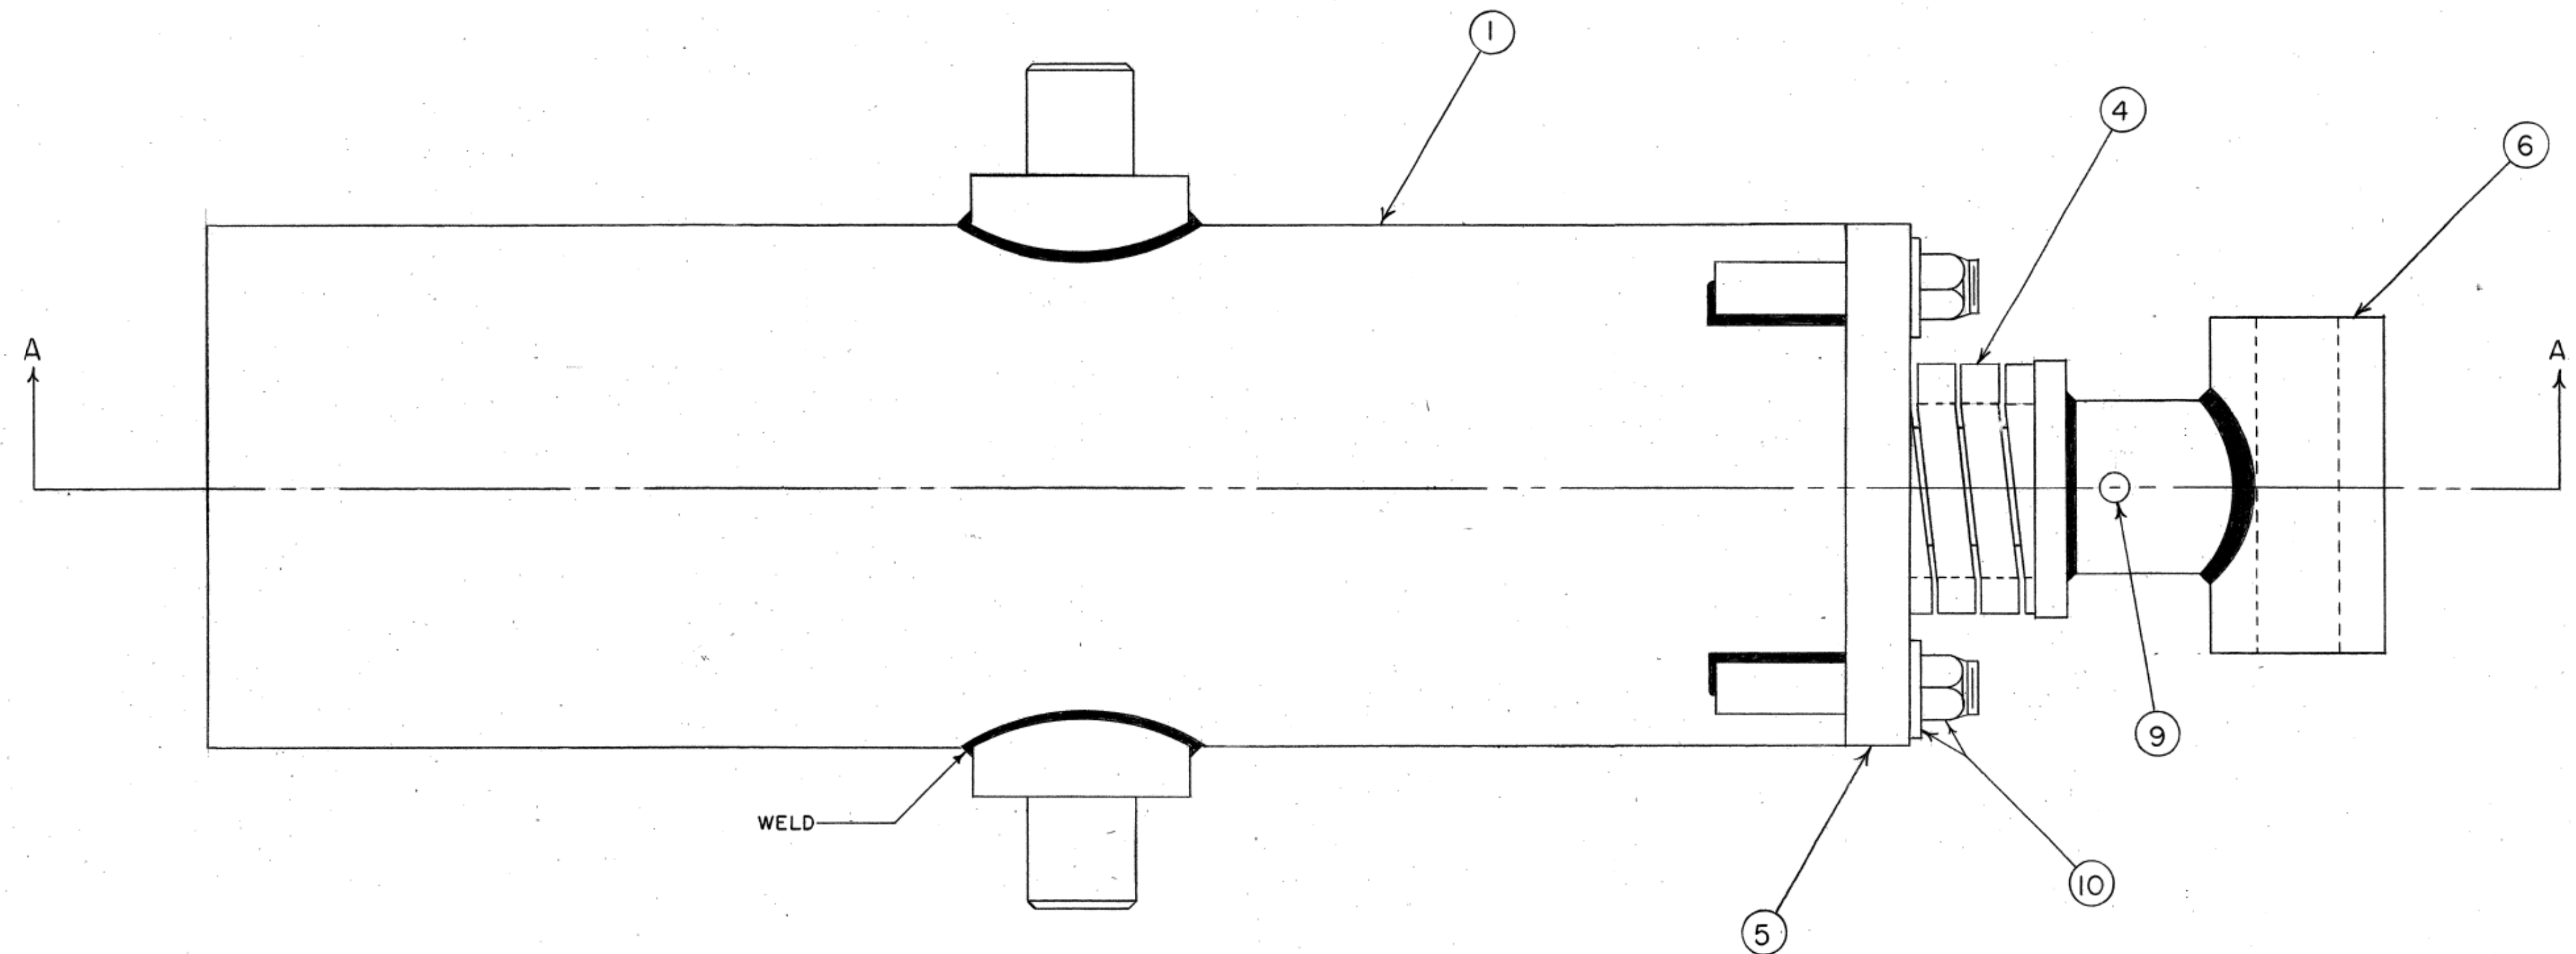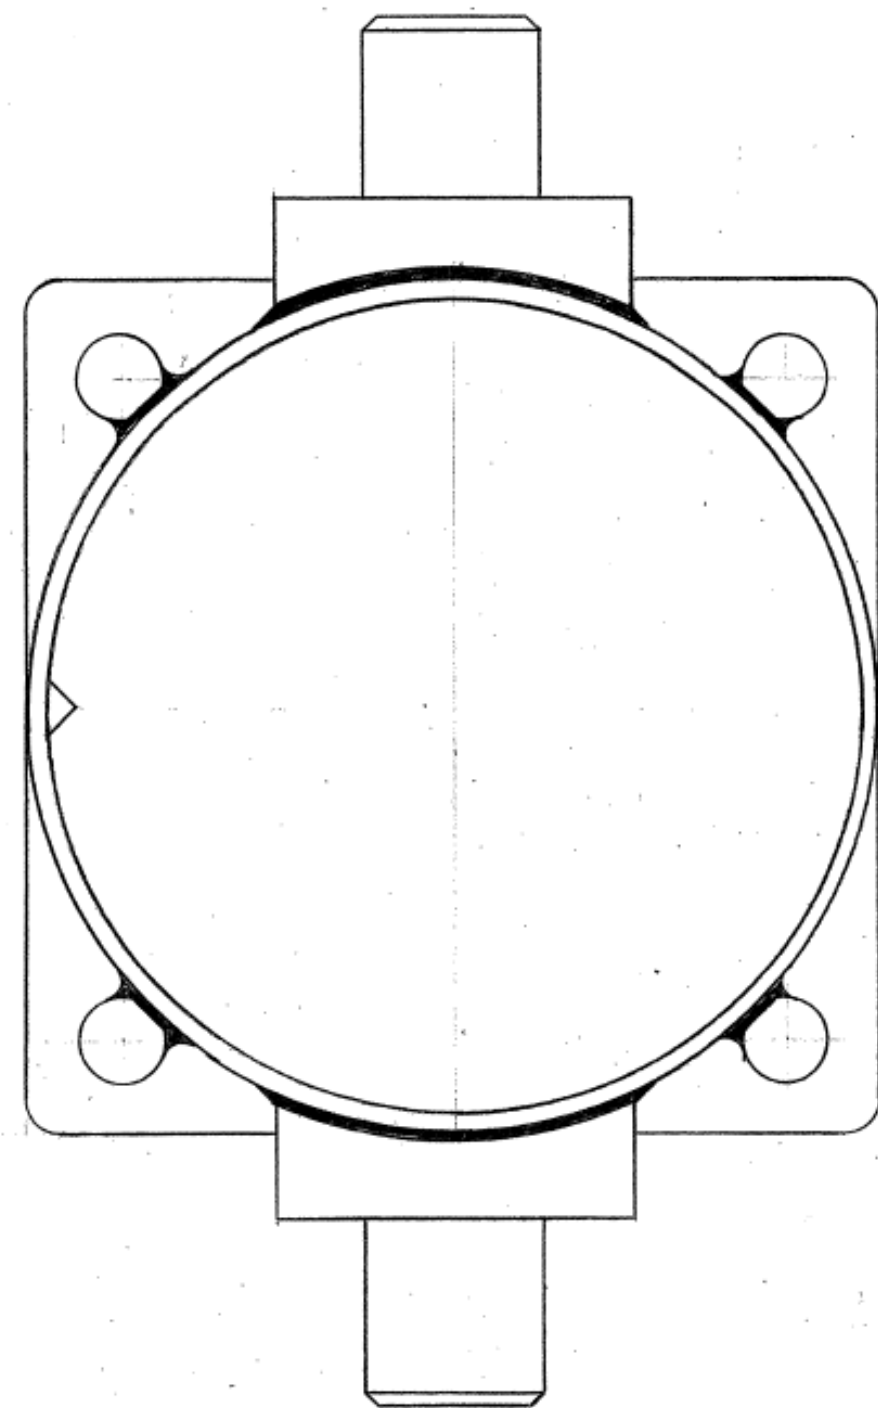

ITEM	NAME	QTY.	DWG. NO.
(1)	OUTSIDE TUBE ASSEMBLY	1	4-160-1, ITEM (1)
(2)	TENSION ROD	1	4-160-1, ITEM (2)
(3)	INSIDE TUBE ASSEMBLY	1	4-160-1, ITEM (3)
(4)	RECOIL SPRING	1	4-160-1, ITEM (4)
(5)	COVER PLATE	1	4-160-1, ITEM (5)
(6)	PLOW COUPLING	1	4-160-1, ITEM (6)
(7)	INSIDE SPRING	1	4-160-2
(8)	OUTSIDE SPRING	1	4-160-2
(9)	5/16" B.H. RIVET	1	STD.
(10)	5/8" X 18UNF ELAS. STOP NUT & WASHER	4 EA.	STD.

NOTES

1. SECTION LINING DOES NOT REPRESENT TYPE OF MATERIAL, ONLY CLARIFICATION BETWEEN PARTS.
2. MATERIAL SPECIFIED ON DWG. NO. 4-160-1 & 4-160-2.
3. DO NOT SCALE.
4. FASTEN PLOW COUPLING TO MOLDBOARD W/ 7/8", 9UNC BOLT, NUT, AND LOCKWASHER.

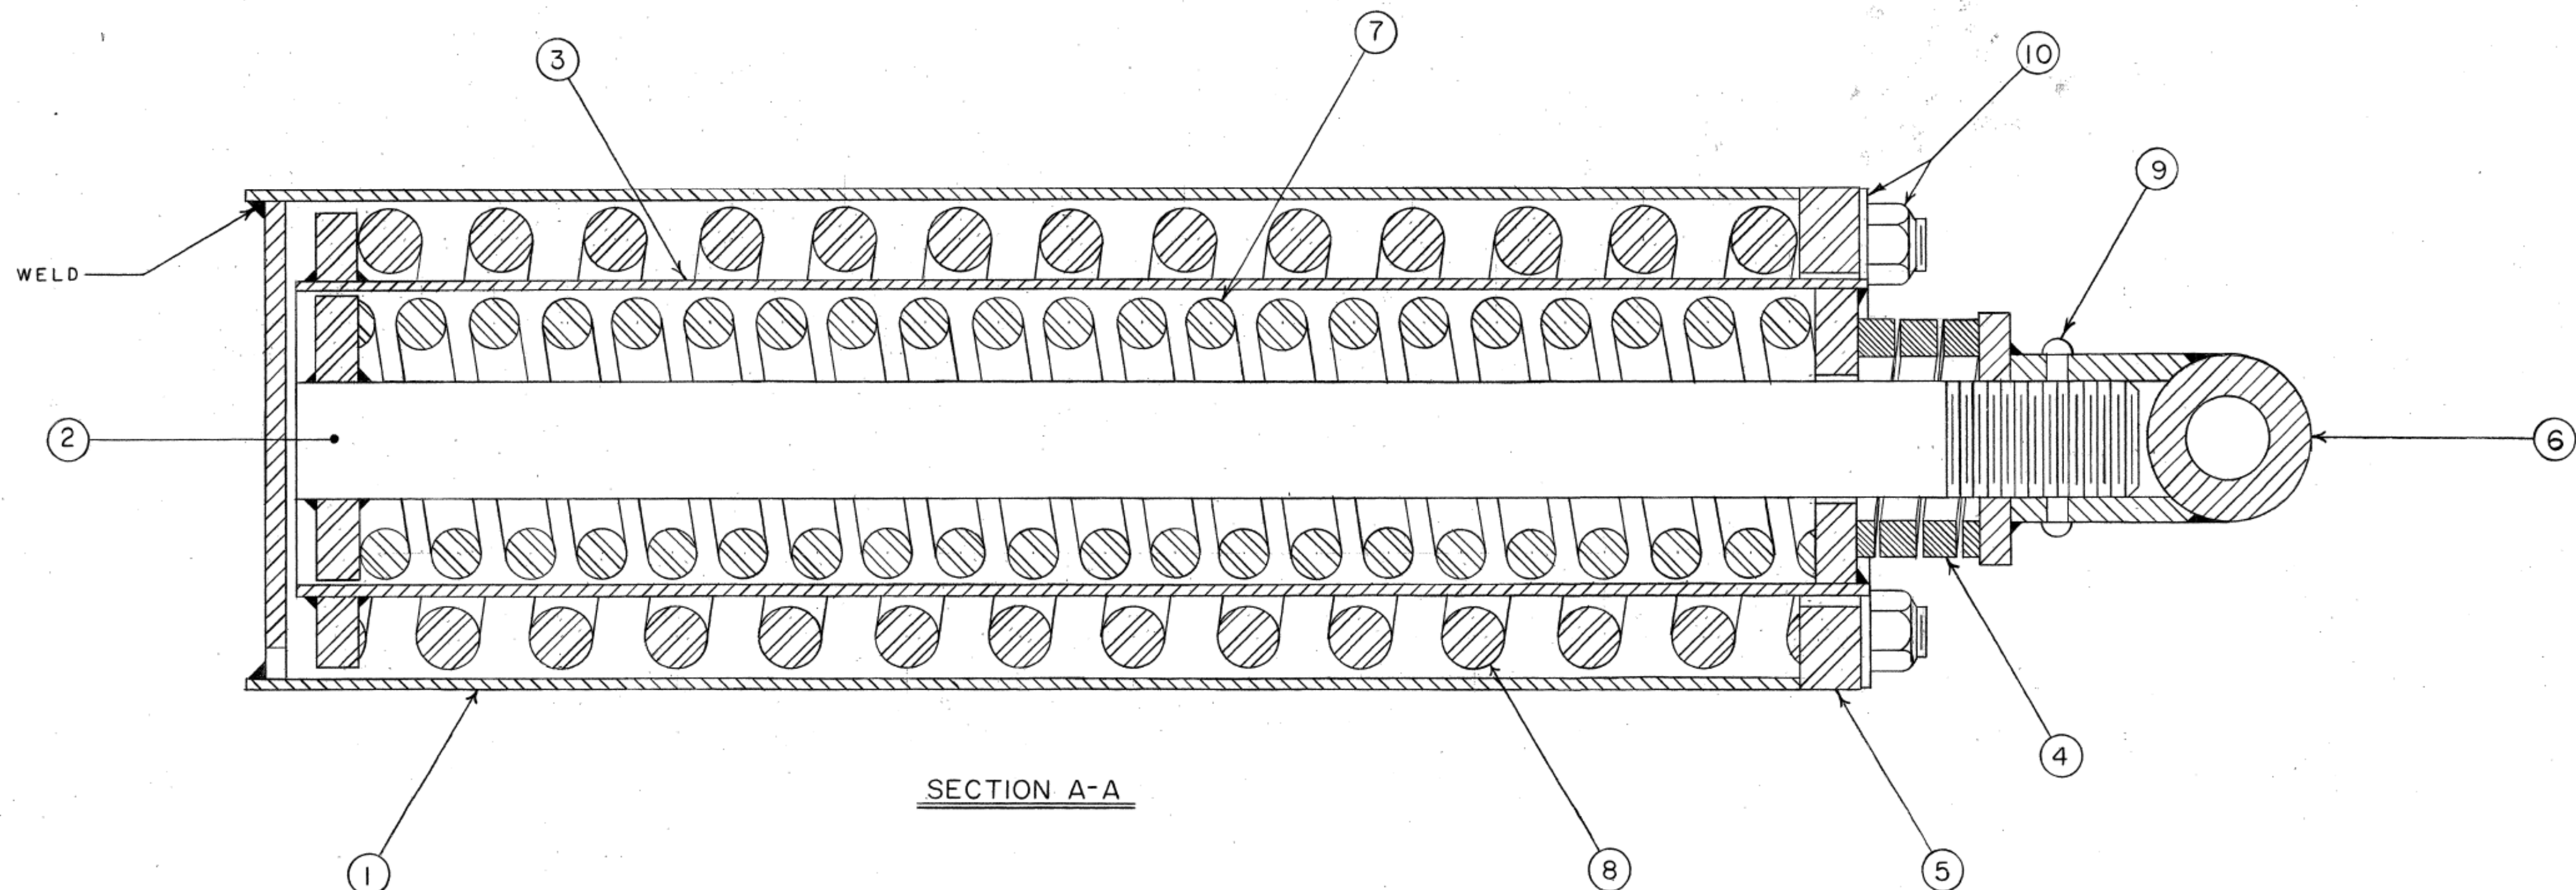

NEW JERSEY TURNPIKE AUTHORITY
MAINTENANCE DEPARTMENT
STANDARD SNOW PLOW DETAILS

TRIP SPRING ASSEMBLY

THIS DRAWING IS BASED UPON NEW JERSEY DEPARTMENT OF TRANSPORTATION -
DIVISION OF CONSTRUCTION AND MAINTENANCE - BUREAU OF EQUIPMENT -
DRAWING NO. 4-160-3 - DATED DECEMBER 13, 1973; LAST REVISED SEPT. 7, 1977
(REV. #1)


OFFICE OF THE DIRECTOR OF MAINTENANCE
WOODBRIIDGE, NEW JERSEY

DRAWING

SPP-4-160-3




PROCUREMENT NO.:

PRICE LINES:

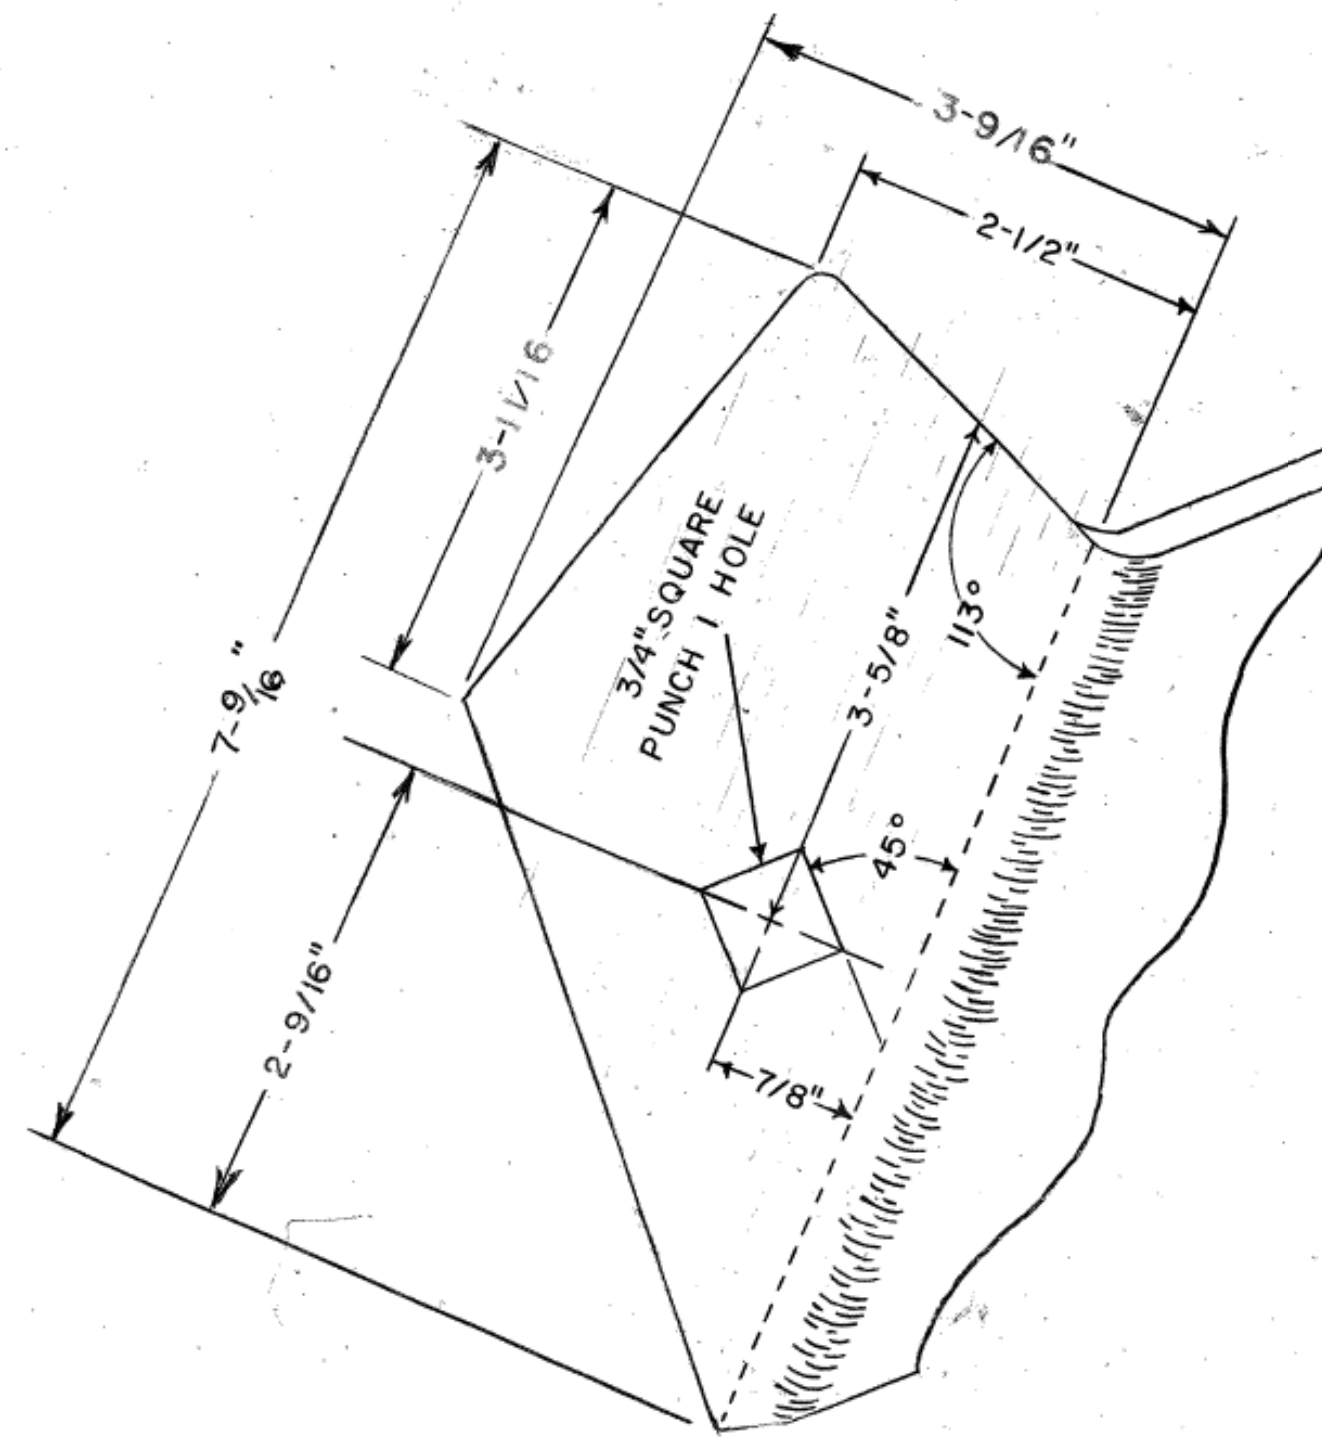

INNER NOSE PIECE

SCALE: 3/4" = 1"
MAT'L: HIGH CARBON STEEL

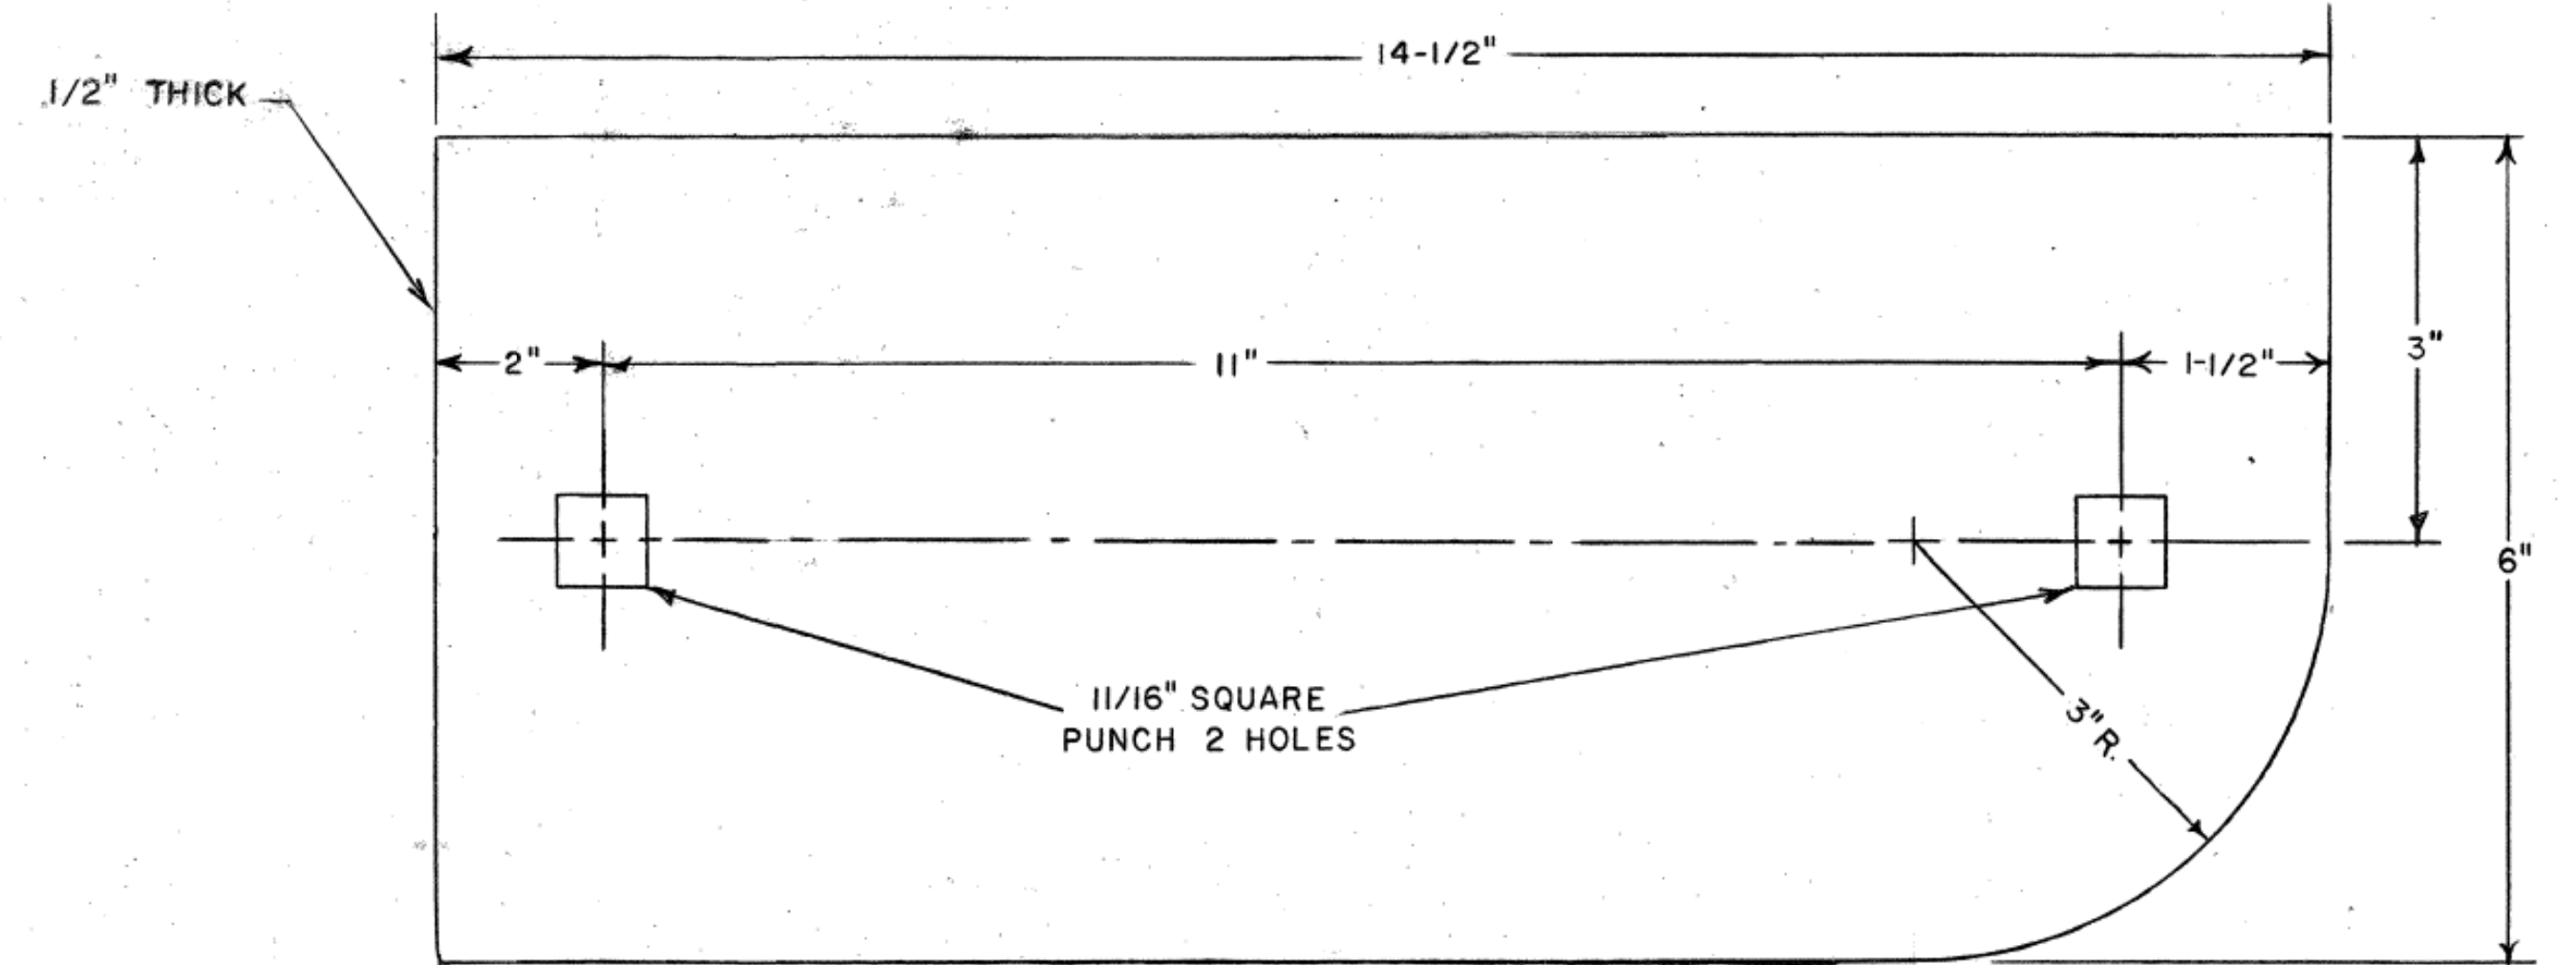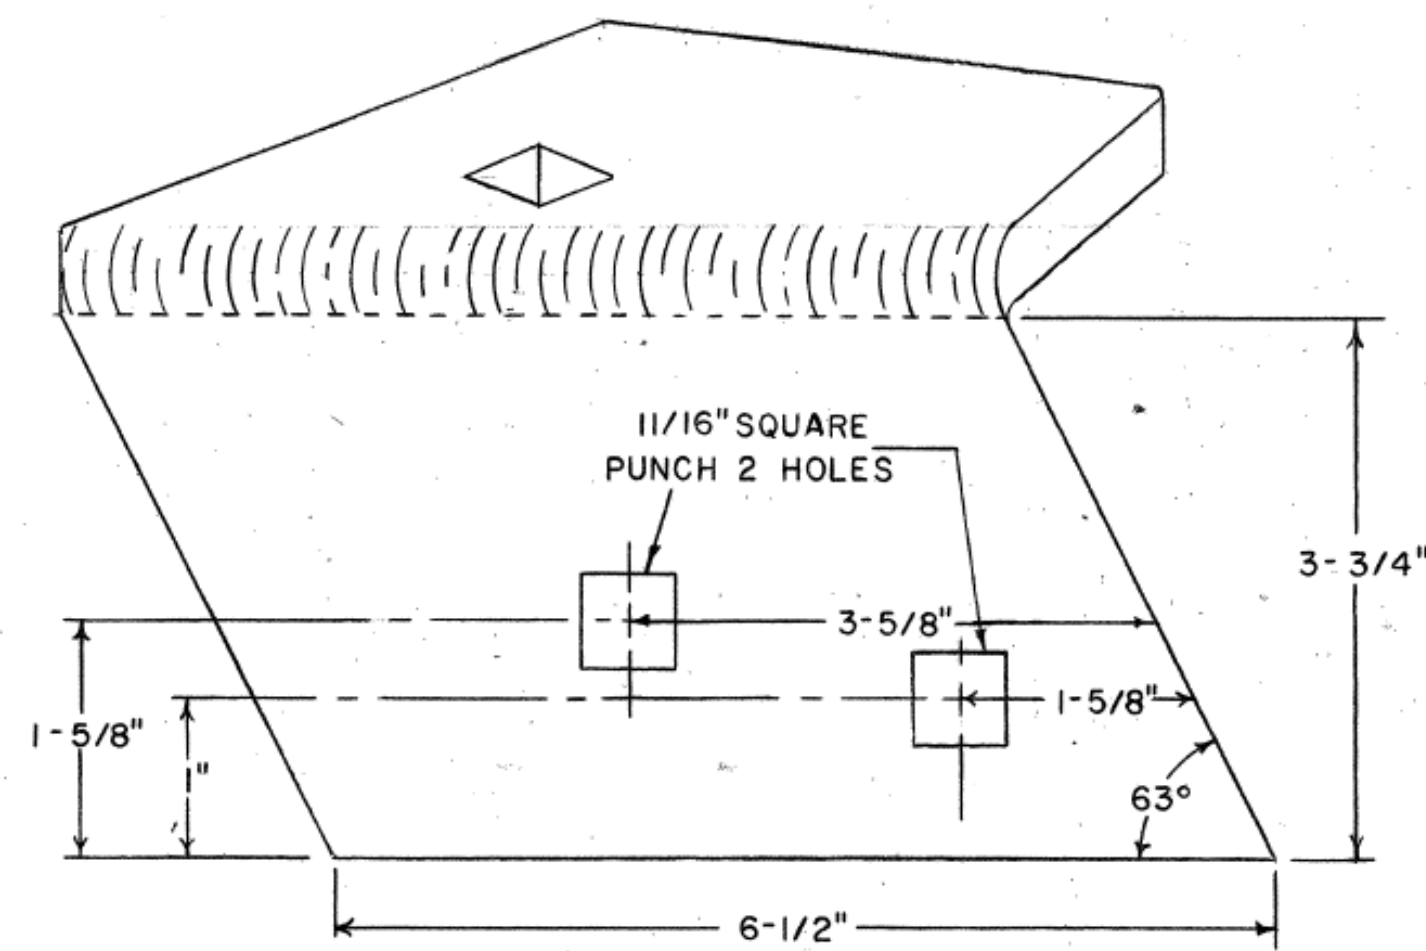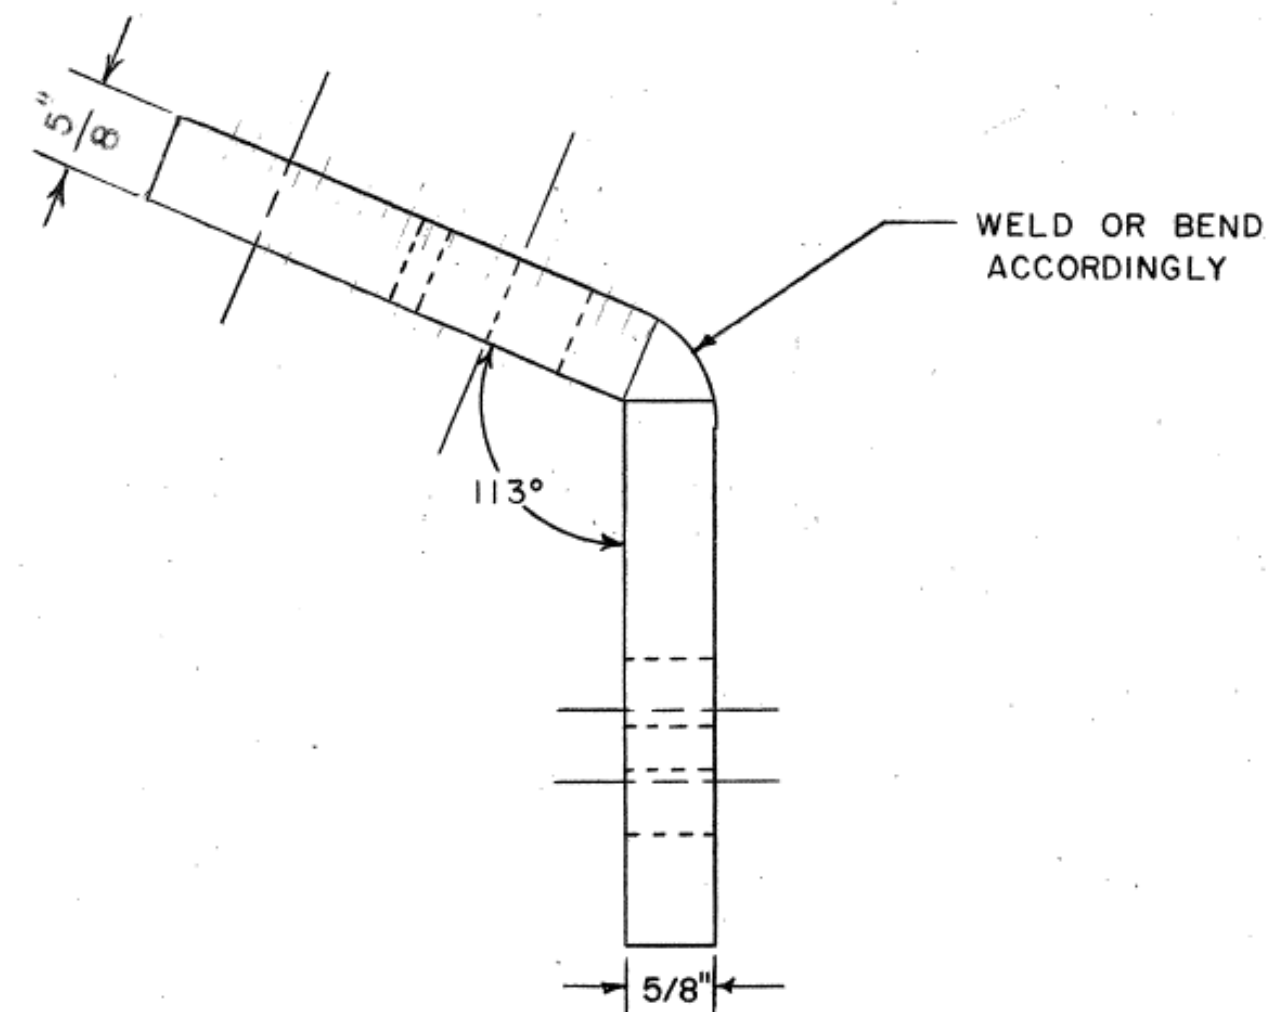

OUTER NOSE PIECE

SCALE: 3/4" = 1"
MAT'L: HIGH CARBON STEEL

NOTES

1. REMOVE ALL SHARP EDGES AND BURRS.
2. ALL WELDS (IF USED) TO BE CONTINUOUS.
3. FASTEN INNER AND OUTER NOSE PIECE TO MOLDBOARD END PLATE WITH TWO 5/8" X 11 UNC X 2-1/2" CARRIAGE BOLTS, NUTS, AND LOCKWASHERS.

NEW JERSEY TURNPIKE AUTHORITY
MAINTENANCE DEPARTMENT
STANDARD SNOW PLOW DETAILS

INNER & OUTER NOSE PIECE

OFFICE OF THE DIRECTOR OF MAINTENANCE
WOODBIDGE, NEW JERSEY


DRAWING

SPP-4-164

THIS DRAWING IS BASED UPON NEW JERSEY DEPARTMENT OF TRANSPORTATION -
DIVISION OF CONSTRUCTION AND MAINTENANCE - BUREAU OF EQUIPMENT -
DRAWING NO. 4-164 - DATED FEBRUARY 11, 1975; LAST REVISED FEB. 28, 1984
(REV. #3)

PROCUREMENT NO.:

PRICE LINES:

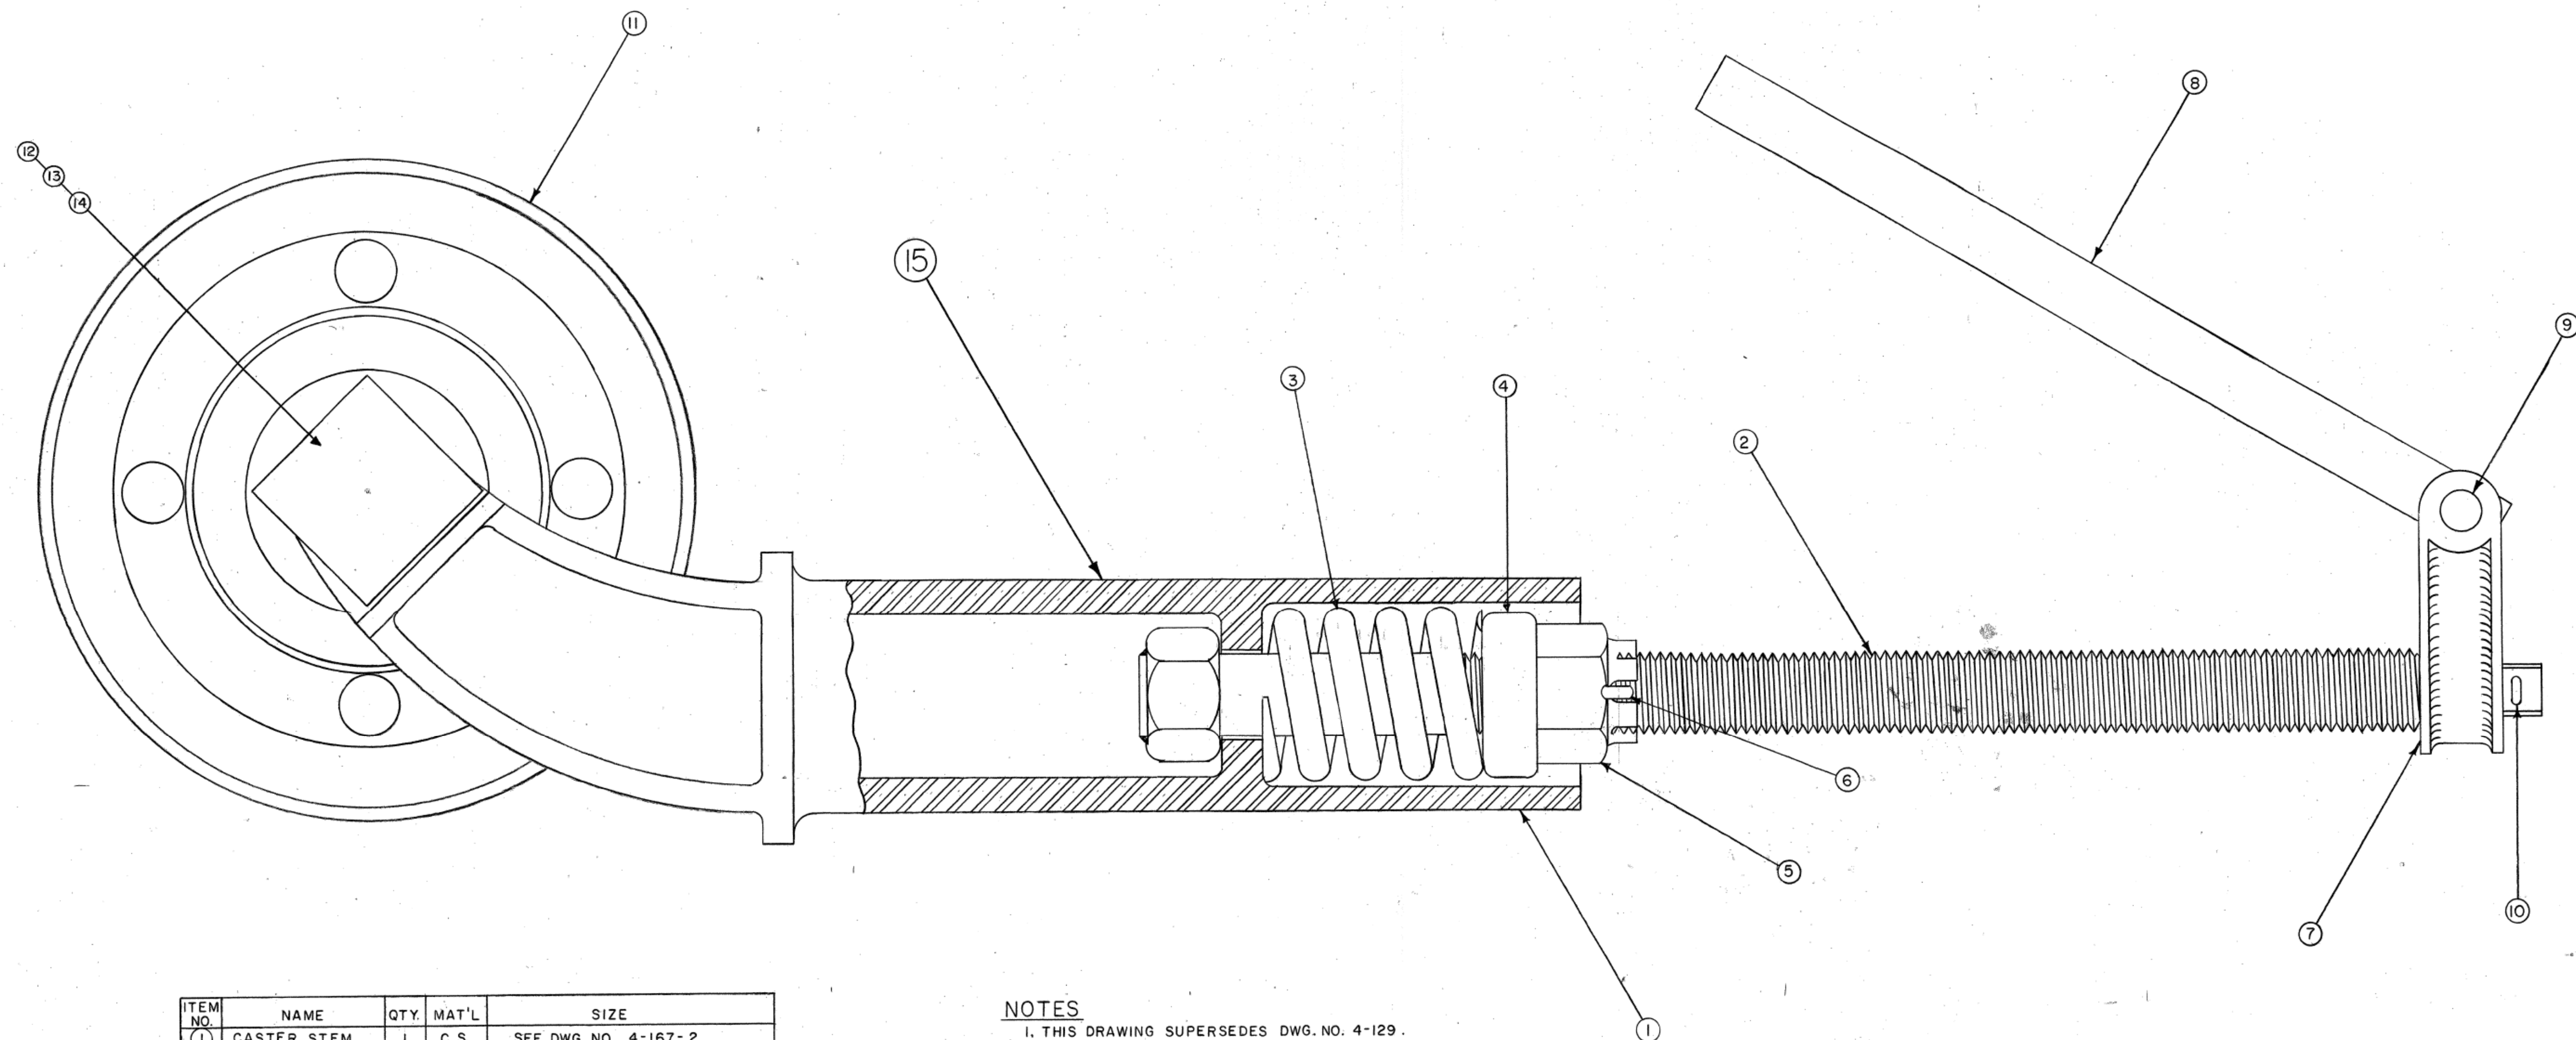

ITEM NO.	NAME	QTY.	MAT'L	SIZE
(1)	CASTER STEM	1	C.S.	SEE DWG. NO. 4-167-2
(2)	ADJUSTING BOLT	1	---	" " " 4-167-3
(3)	SPRING	1	SPR.STL	" " " 4-167-3
(4)	BEARING	1	---	" " " 4-167-3
(5)	CASTLE HEX NUT	1	STD	1" X 8 UNC
(6)	COTTER PIN	1	STD	3/16" X 1-1/2"
(7)	FORK	1	C.S.	SEE DWG. NO. 4-167-3
(8)	HANDLE	1	H.R.S.	" " " 4-167-3
(9)	RIVET	1	STD.	3/8" X 1-5/8"
(10)	COTTER PIN	1	STD.	1/4" X 1-1/4"
(11)	WHEEL W/ BEARING	1	---	SEE DWG. NO. 4-125
(12)	AXLE	1	---	" " " 4-121
(13)	SLOTTED HEX NUT	1	STD.	1-1/8" X 12 UNF
(14)	COTTER PIN	1	STD.	1/4" X 2-1/2"
(15)	COMPLETE CASTER ASSEMBLY			

NOTES

1. THIS DRAWING SUPERSEDES DWG. NO. 4-129.

NEW JERSEY TURNPIKE AUTHORITY
MAINTENANCE DEPARTMENT
STANDARD SNOW PLOW DETAILS

CASTER ASSEMBLY

THIS DRAWING IS BASED UPON NEW JERSEY DEPARTMENT OF TRANSPORTATION -
DIVISION OF CONSTRUCTION AND MAINTENANCE - BUREAU OF EQUIPMENT -
DRAWING NO. 4-167-1 - DATED APRIL 3, 1973; LAST REVISED FEB. 23, 1977
(REV. #1)


OFFICE OF THE DIRECTOR OF MAINTENANCE
WOODBRIIDGE, NEW JERSEY

DRAWING


SPP-4-167-1

PROCUREMENT NO.:


PRICE LINES:

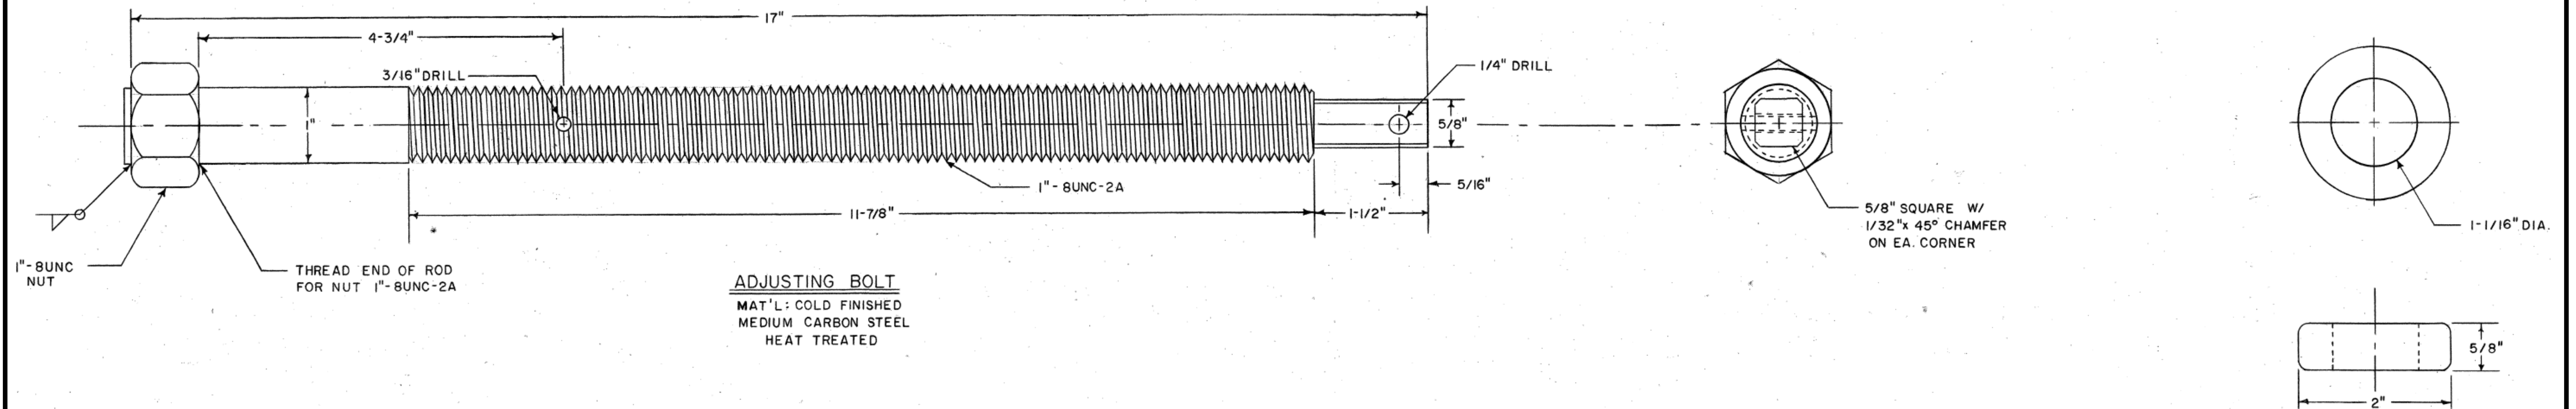

ADJUSTING BOLT
MAT'L: COLD FINISHED
MEDIUM CARBON STEEL
HEAT TREATED

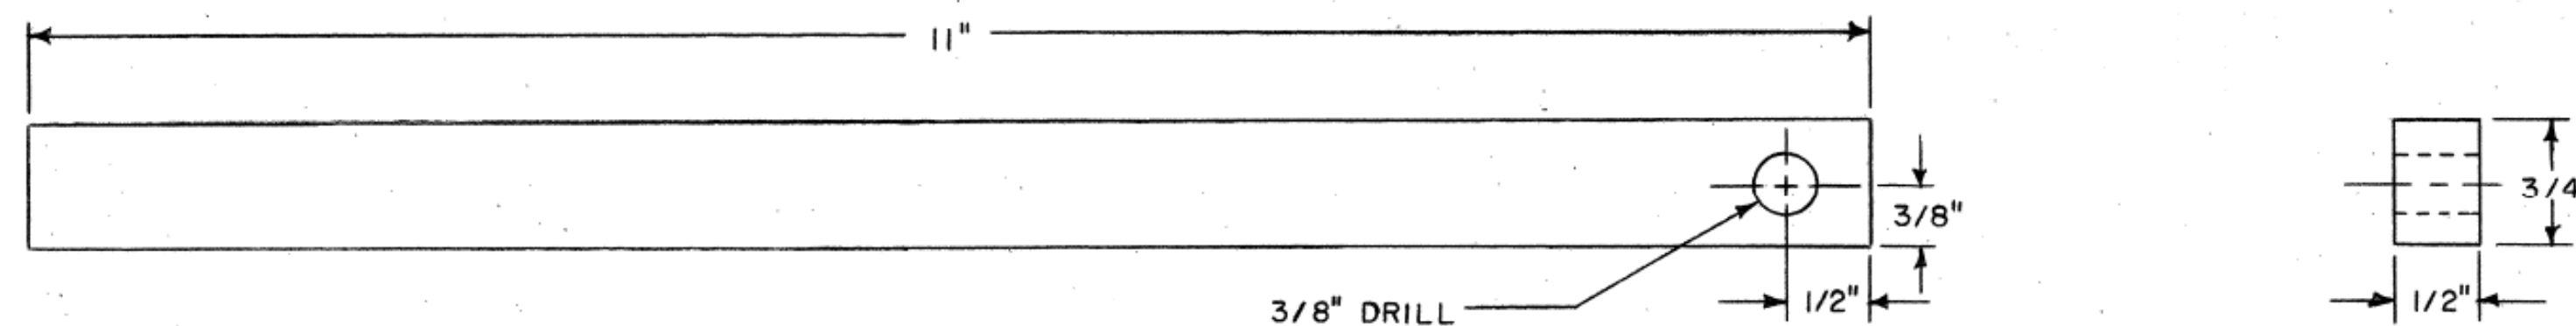



HANDLE
MAT'L: HOT ROLLED
STEEL

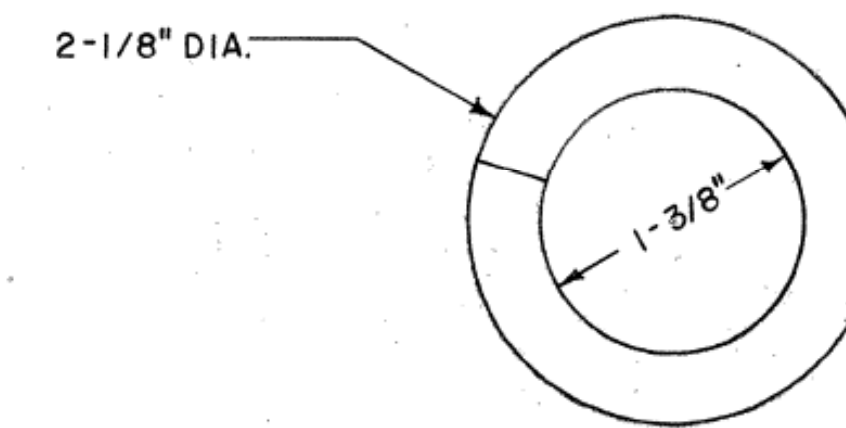



BEARING
MAT'L: COLD FINISHED
MEDIUM CARBON STEEL

NOTES

1. ALL FILLETS AND ROUNDS UNLESS OTHERWISE SPECIFIED
TO BE 1/8" R.

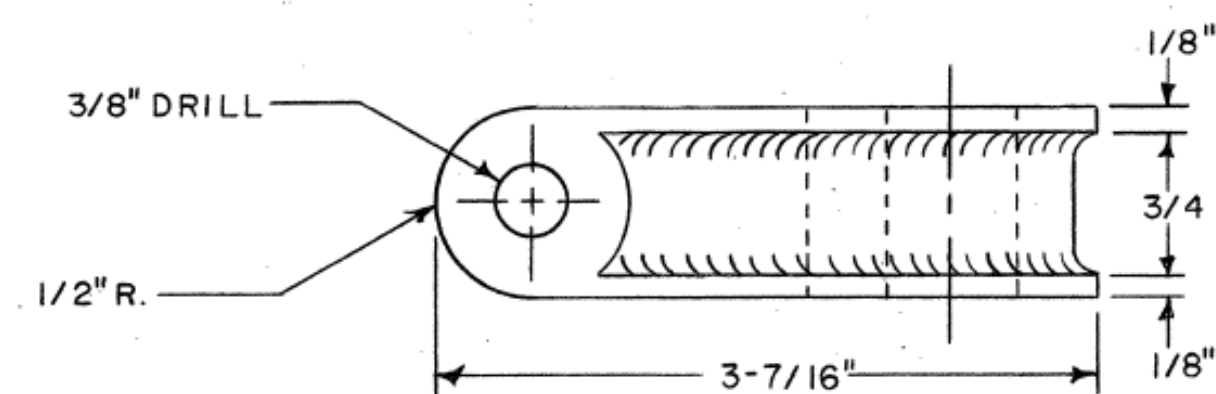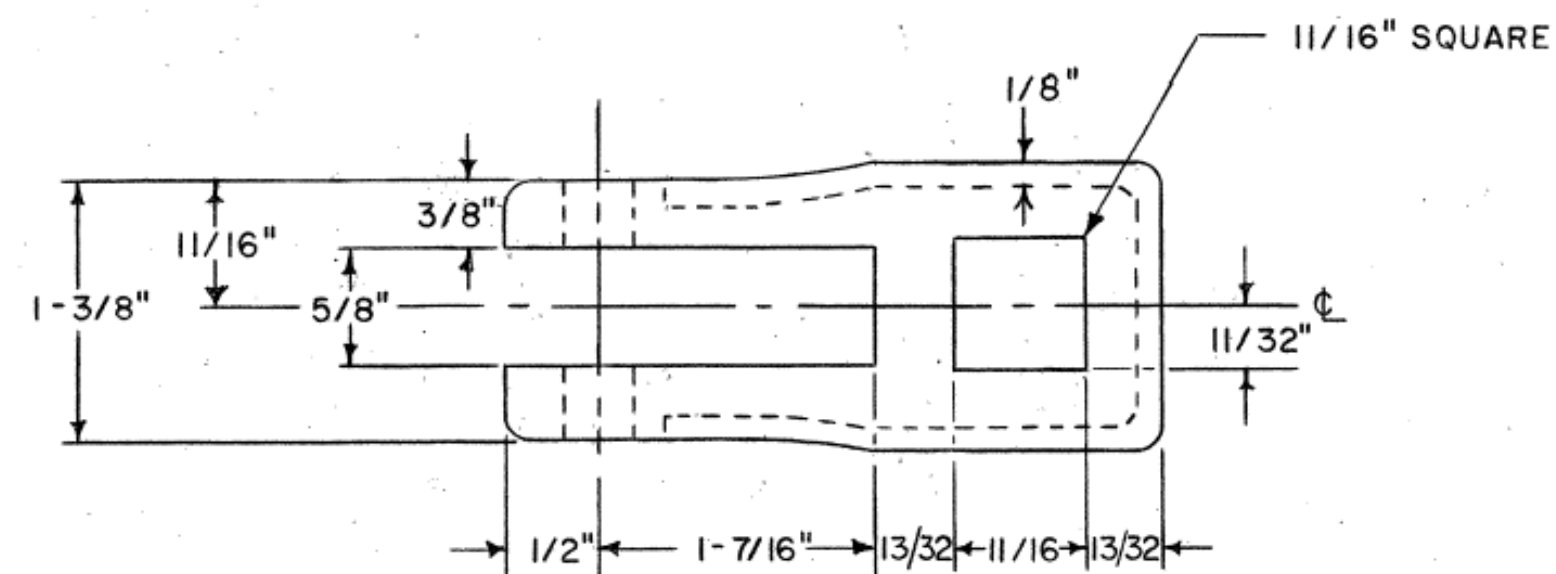

FORK
MAT'L: CAST STEEL

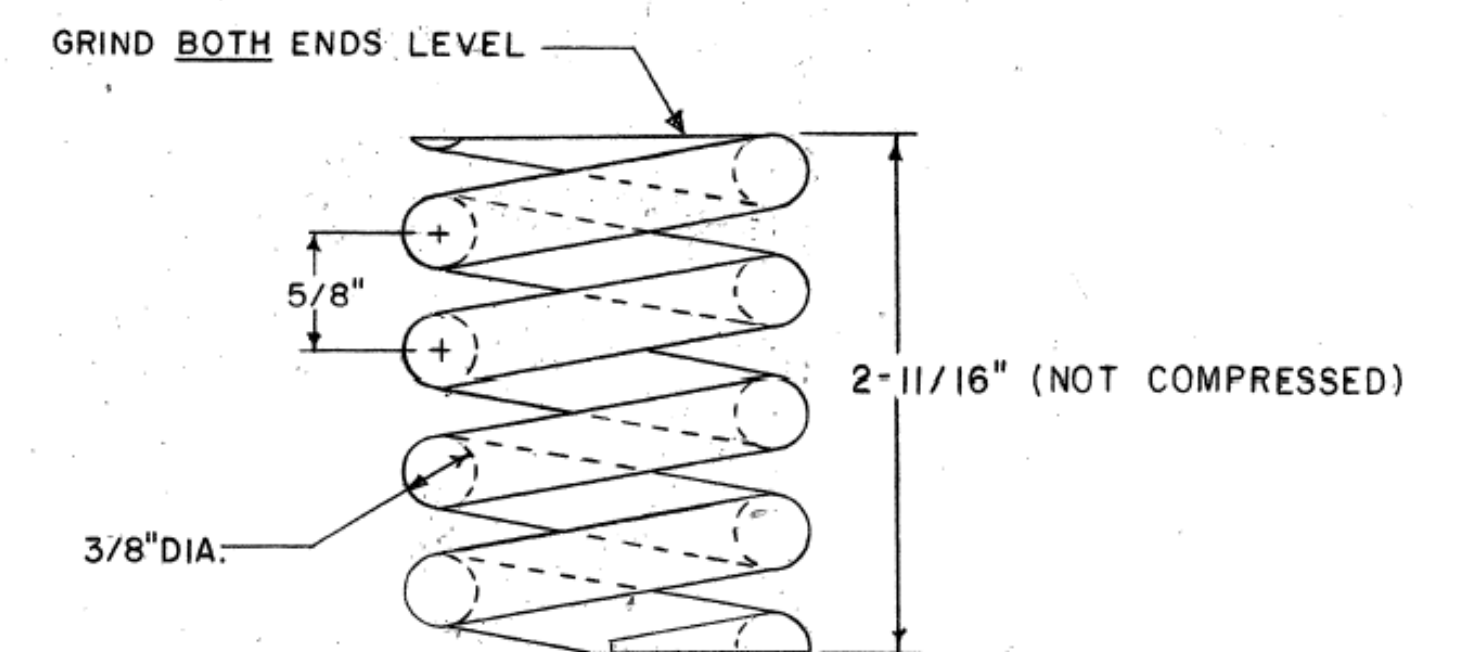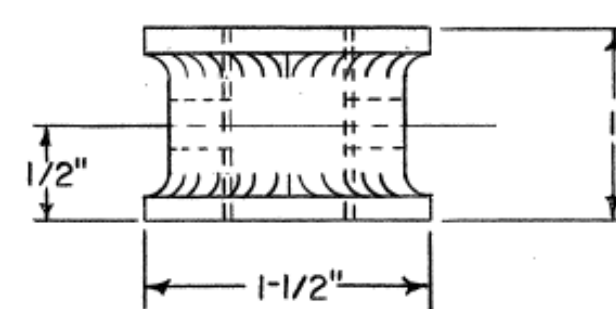

SPRING
MAT'L: SPRING STEEL

NEW JERSEY TURNPIKE AUTHORITY
MAINTENANCE DEPARTMENT
STANDARD SNOW PLOW DETAILS

CASTER ASSEMBLY

THIS DRAWING IS BASED UPON NEW JERSEY DEPARTMENT OF TRANSPORTATION -
DIVISION OF CONSTRUCTION AND MAINTENANCE - BUREAU OF EQUIPMENT -
DRAWING NO. 4-167-3


OFFICE OF THE DIRECTOR OF MAINTENANCE
WOODBIDGE, NEW JERSEY

DRAWING


SPP-4-167-3

PROCUREMENT NO.:


PRICE LINES:

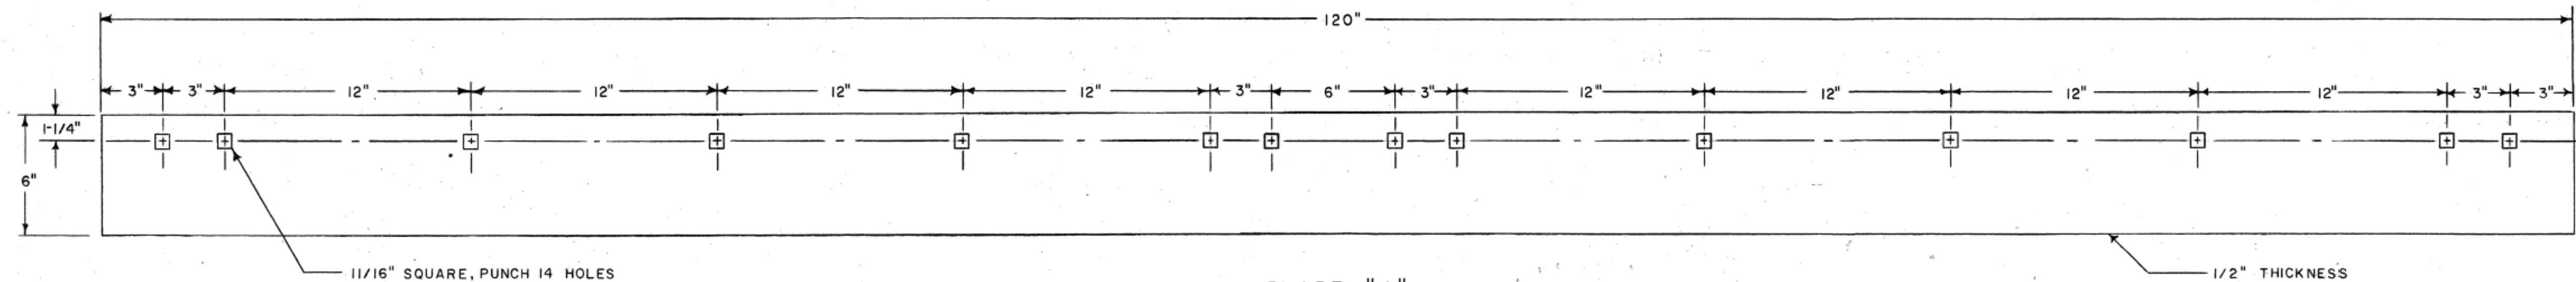

BLADE "A"
 MAT'L: HIGH CARBON ABRASIVE
 RESISTANT STEEL
 SAE 1091

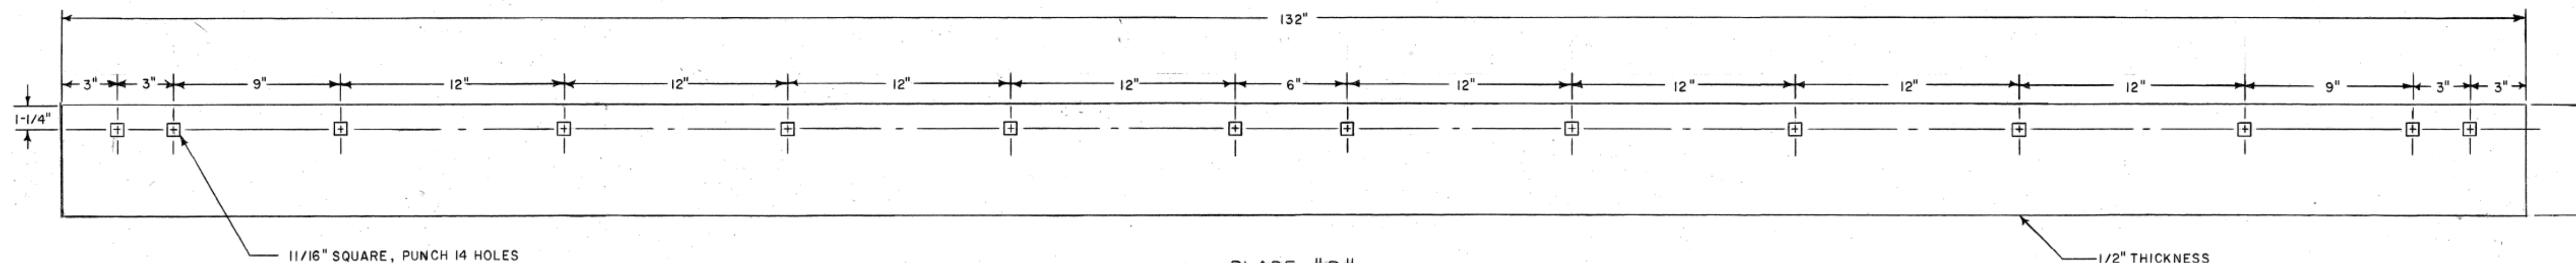

BLADE "B"
 MAT'L: HIGH CARBON ABRASIVE
 RESISTANT STEEL
 SAE 1091

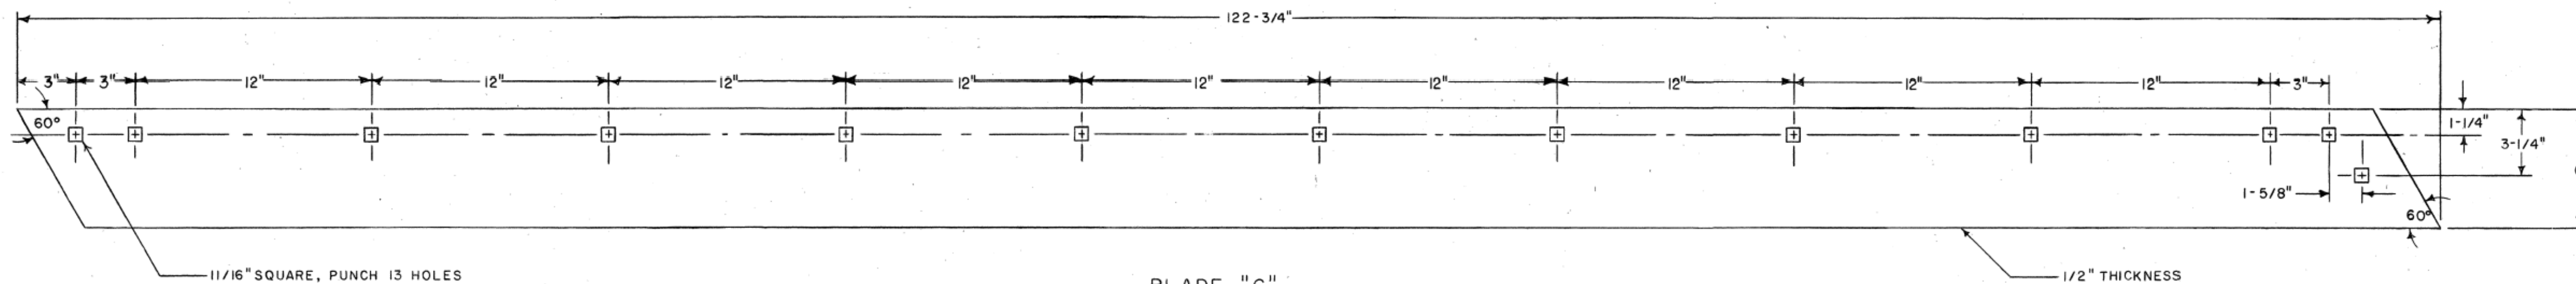

BLADE "C"
 MAT'L: HIGH CARBON ABRASIVE
 RESISTANT STEEL
 SAE 1091

NEW JERSEY TURNPIKE AUTHORITY
 MAINTENANCE DEPARTMENT
 STANDARD SNOW PLOW DETAILS

SNOW PLOW BLADES

THIS DRAWING IS BASED UPON NEW JERSEY DEPARTMENT OF TRANSPORTATION -
 DIVISION OF CONSTRUCTION AND MAINTENANCE - BUREAU OF EQUIPMENT -
 DRAWING NO. 4-168 - DATED APRIL 11, 1975; LAST REVISED SEPT. 1, 1995
 (REV. #1)


OFFICE OF THE DIRECTOR OF MAINTENANCE
 WOODBRIDGE, NEW JERSEY

DRAWING

SPP-4-168

PROCUREMENT NO.:

PRICE LINES:

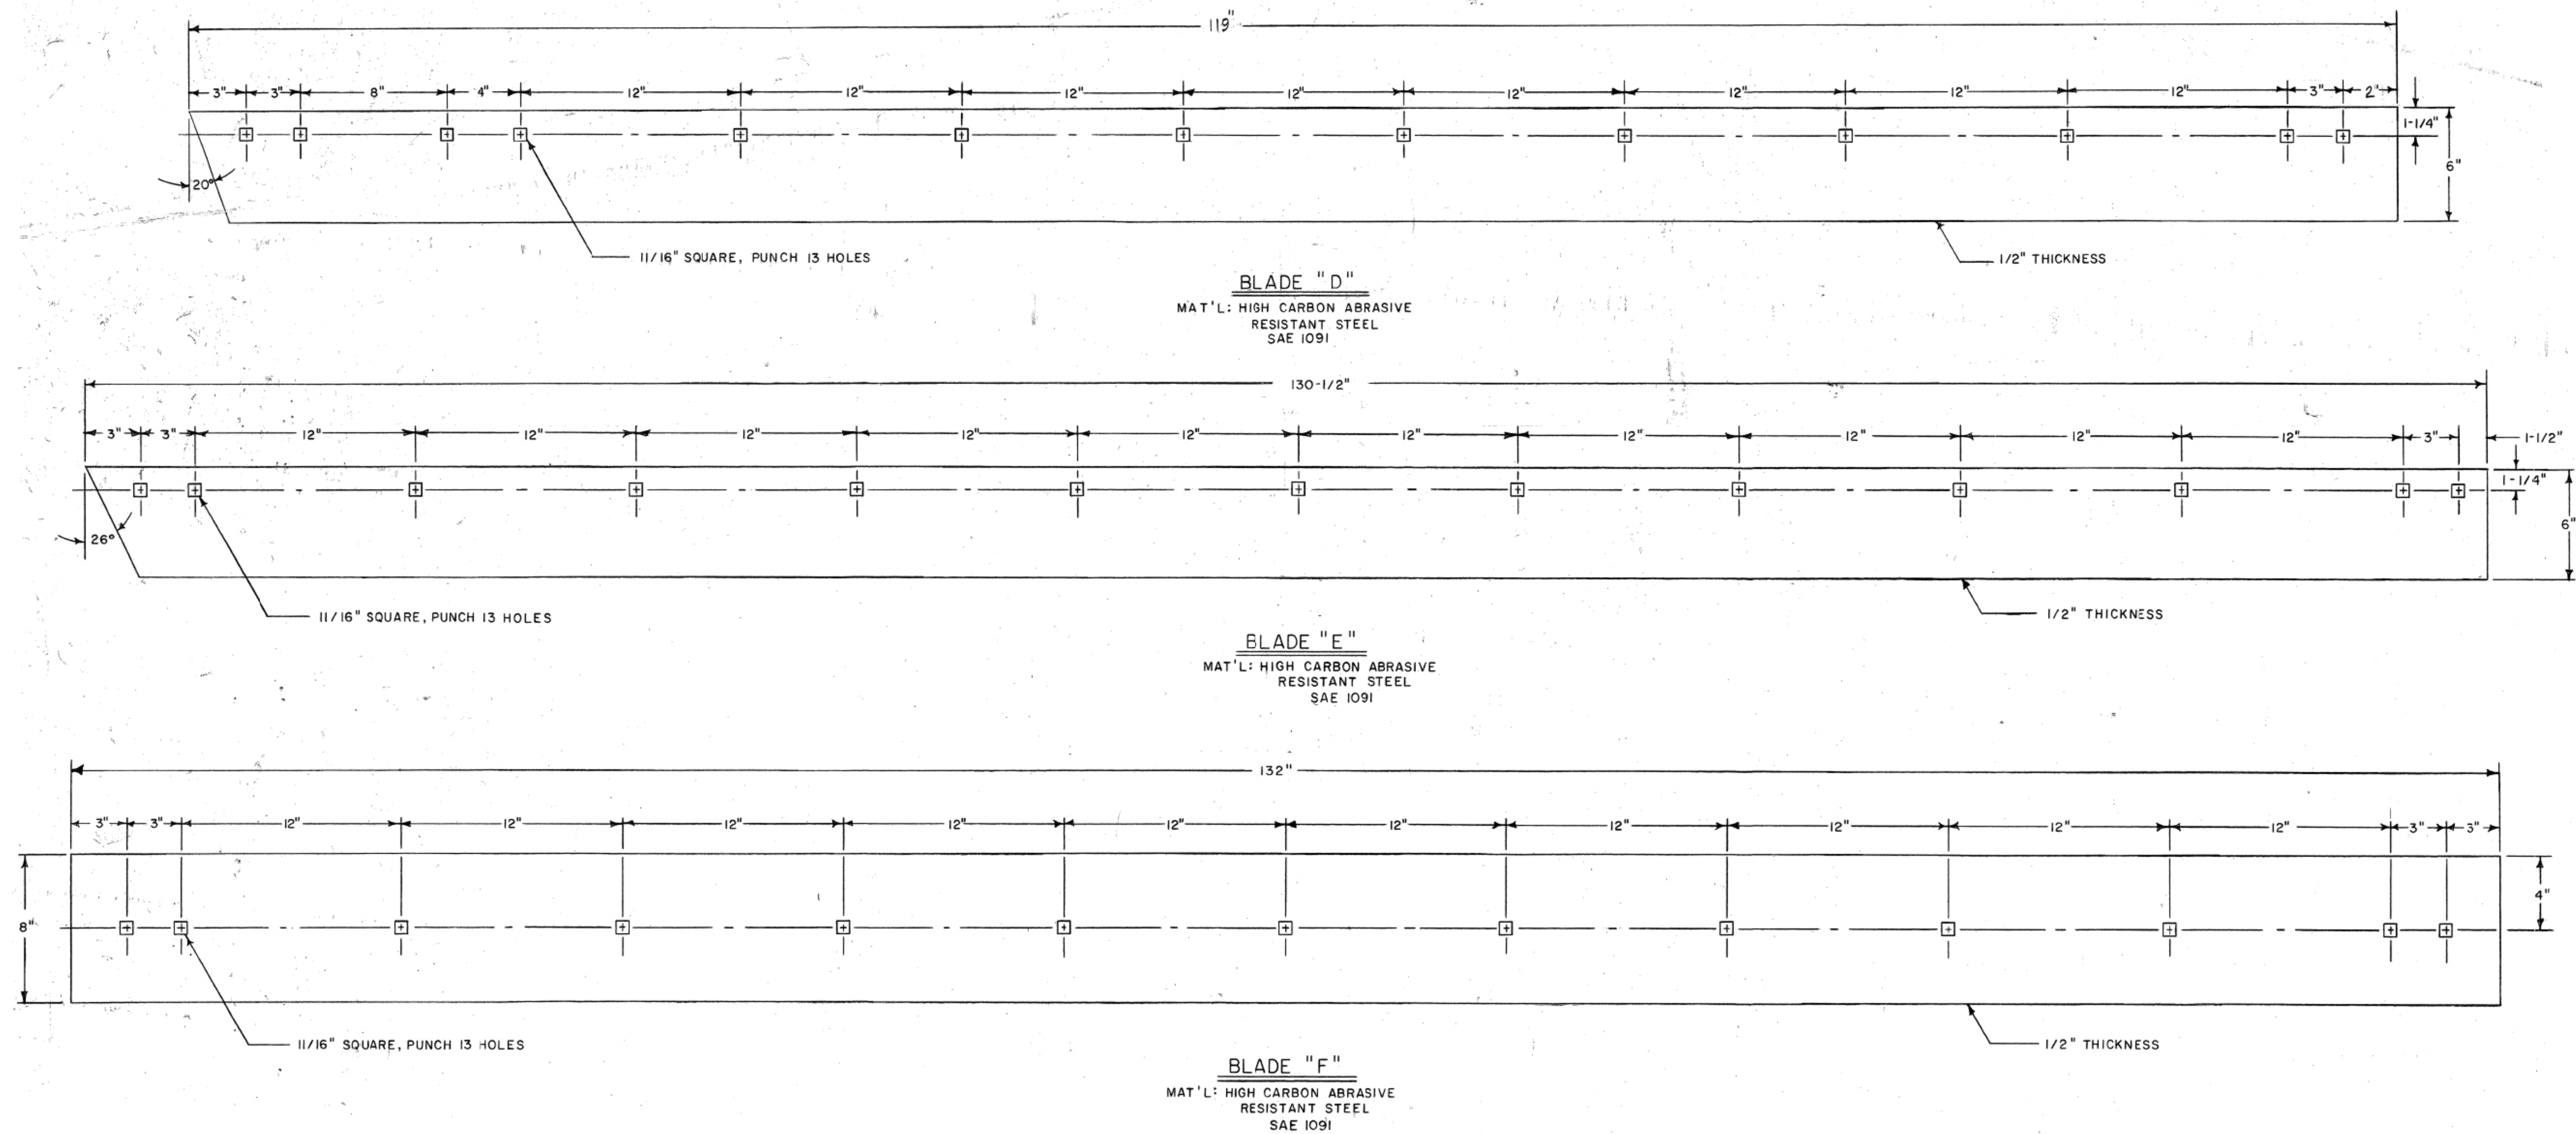

NEW JERSEY TURNPIKE AUTHORITY
 MAINTENANCE DEPARTMENT
 STANDARD SNOW PLOW DETAILS

SNOW PLOW BLADES

THIS DRAWING IS BASED UPON NEW JERSEY DEPARTMENT OF TRANSPORTATION -
 DIVISION OF CONSTRUCTION AND MAINTENANCE - BUREAU OF EQUIPMENT -
 DRAWING NO. 4-169 - DATED APRIL 10, 1975; LAST REVISED SEPT. 9, 1999
 (REV. #1)



OFFICE OF THE DIRECTOR OF MAINTENANCE
 WOODBRIDGE, NEW JERSEY

DRAWING


SPP-4-169

PROCUREMENT NO.:

PRICE LINES:

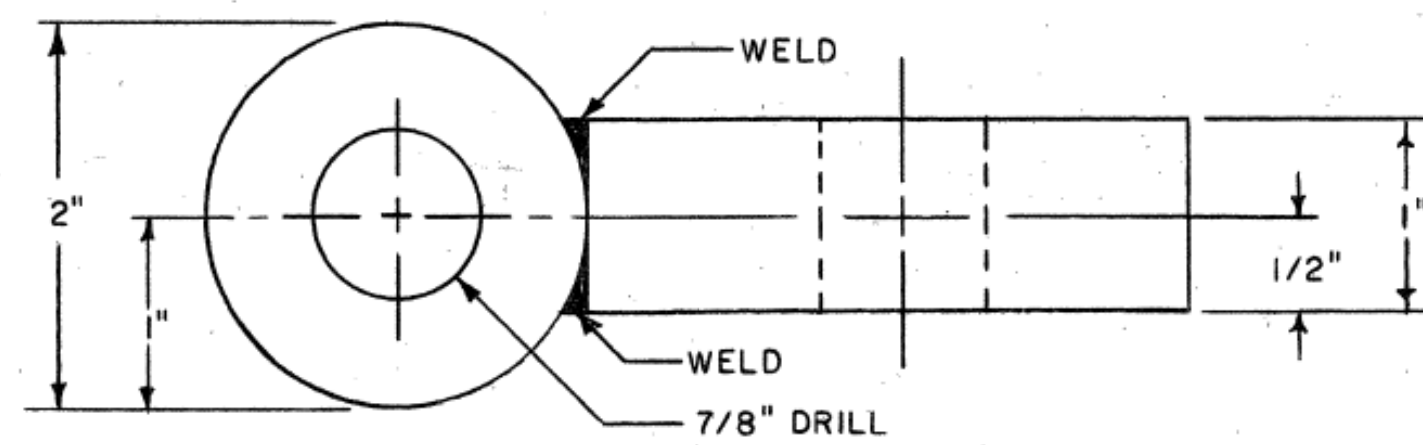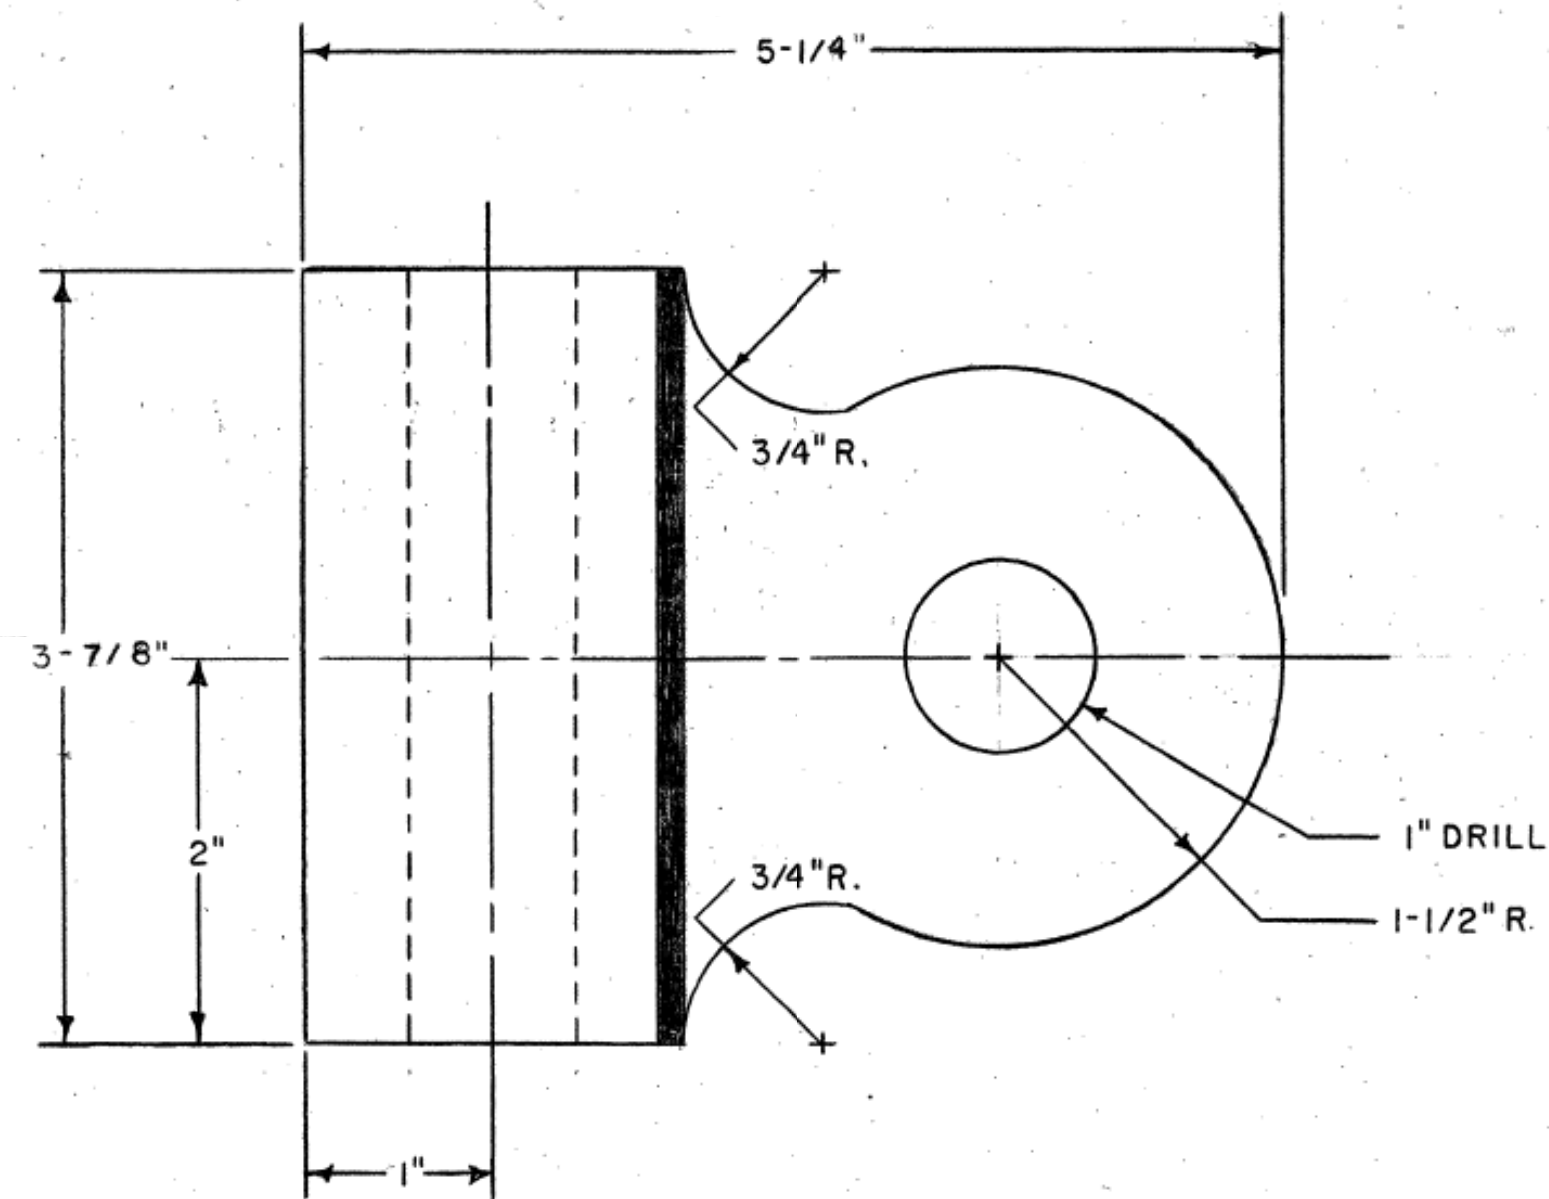

SWIVEL BLOCK
MAT'L: HOT ROLLED STEEL

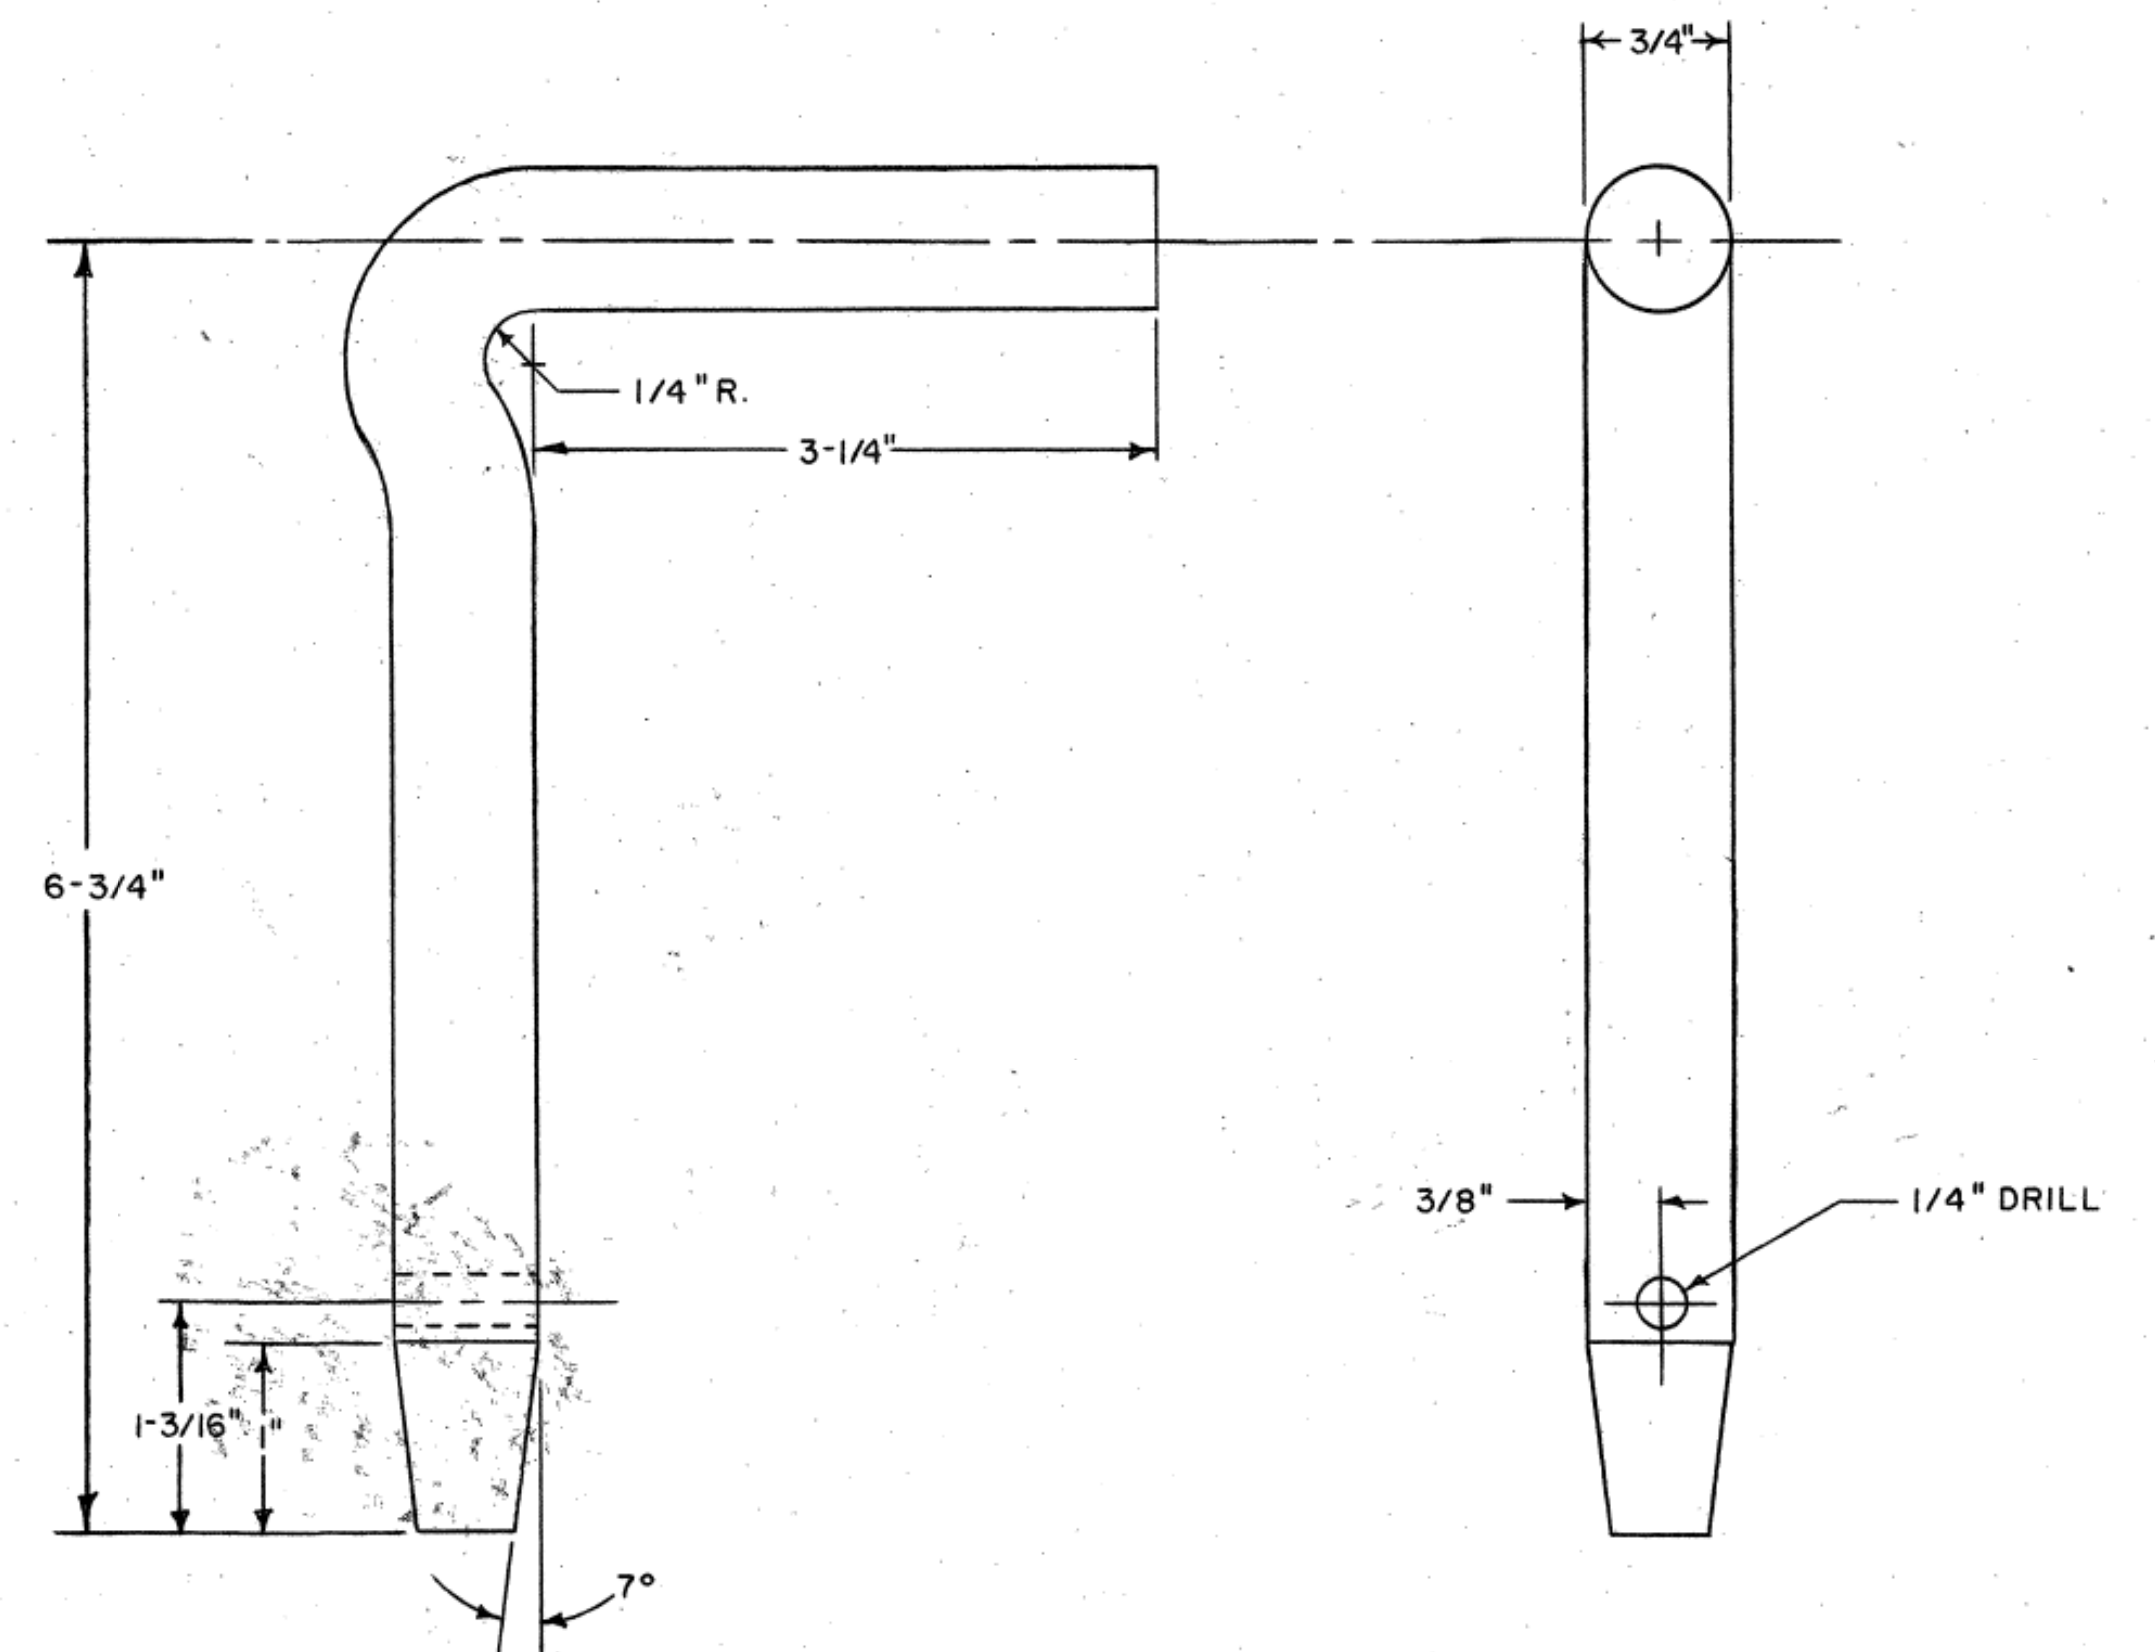

LOCKING PIN
MAT'L: HOT ROLLED STEEL

NOTES

1. SWIVEL BLOCK TO BE CONNECTED TO MOLDBOARD WITH 3/4"X10UNC X 6-1/2" BOLT, NUT, & LOCKWASHER.
2. 1/4" COTTER PIN TO BE INSERTED THRU LOWER 1/4" HOLE OF LOCKING PIN AFTER INSTALLATION.

NEW JERSEY TURNPIKE AUTHORITY
MAINTENANCE DEPARTMENT
STANDARD SNOW PLOW DETAILS

SWIVEL BLOCK & LOCKING PIN

THIS DRAWING IS BASED UPON NEW JERSEY DEPARTMENT OF TRANSPORTATION -
DIVISION OF CONSTRUCTION AND MAINTENANCE - BUREAU OF EQUIPMENT -
DRAWING NO. 4-173 - DATED MAY 8, 1975; LAST REVISED JUNE 25, 1985
(REV. #1)


OFFICE OF THE DIRECTOR OF MAINTENANCE
WOODBRIIDGE, NEW JERSEY

DRAWING

SPP-4-173

PROCUREMENT NO.:

PRICE LINES:

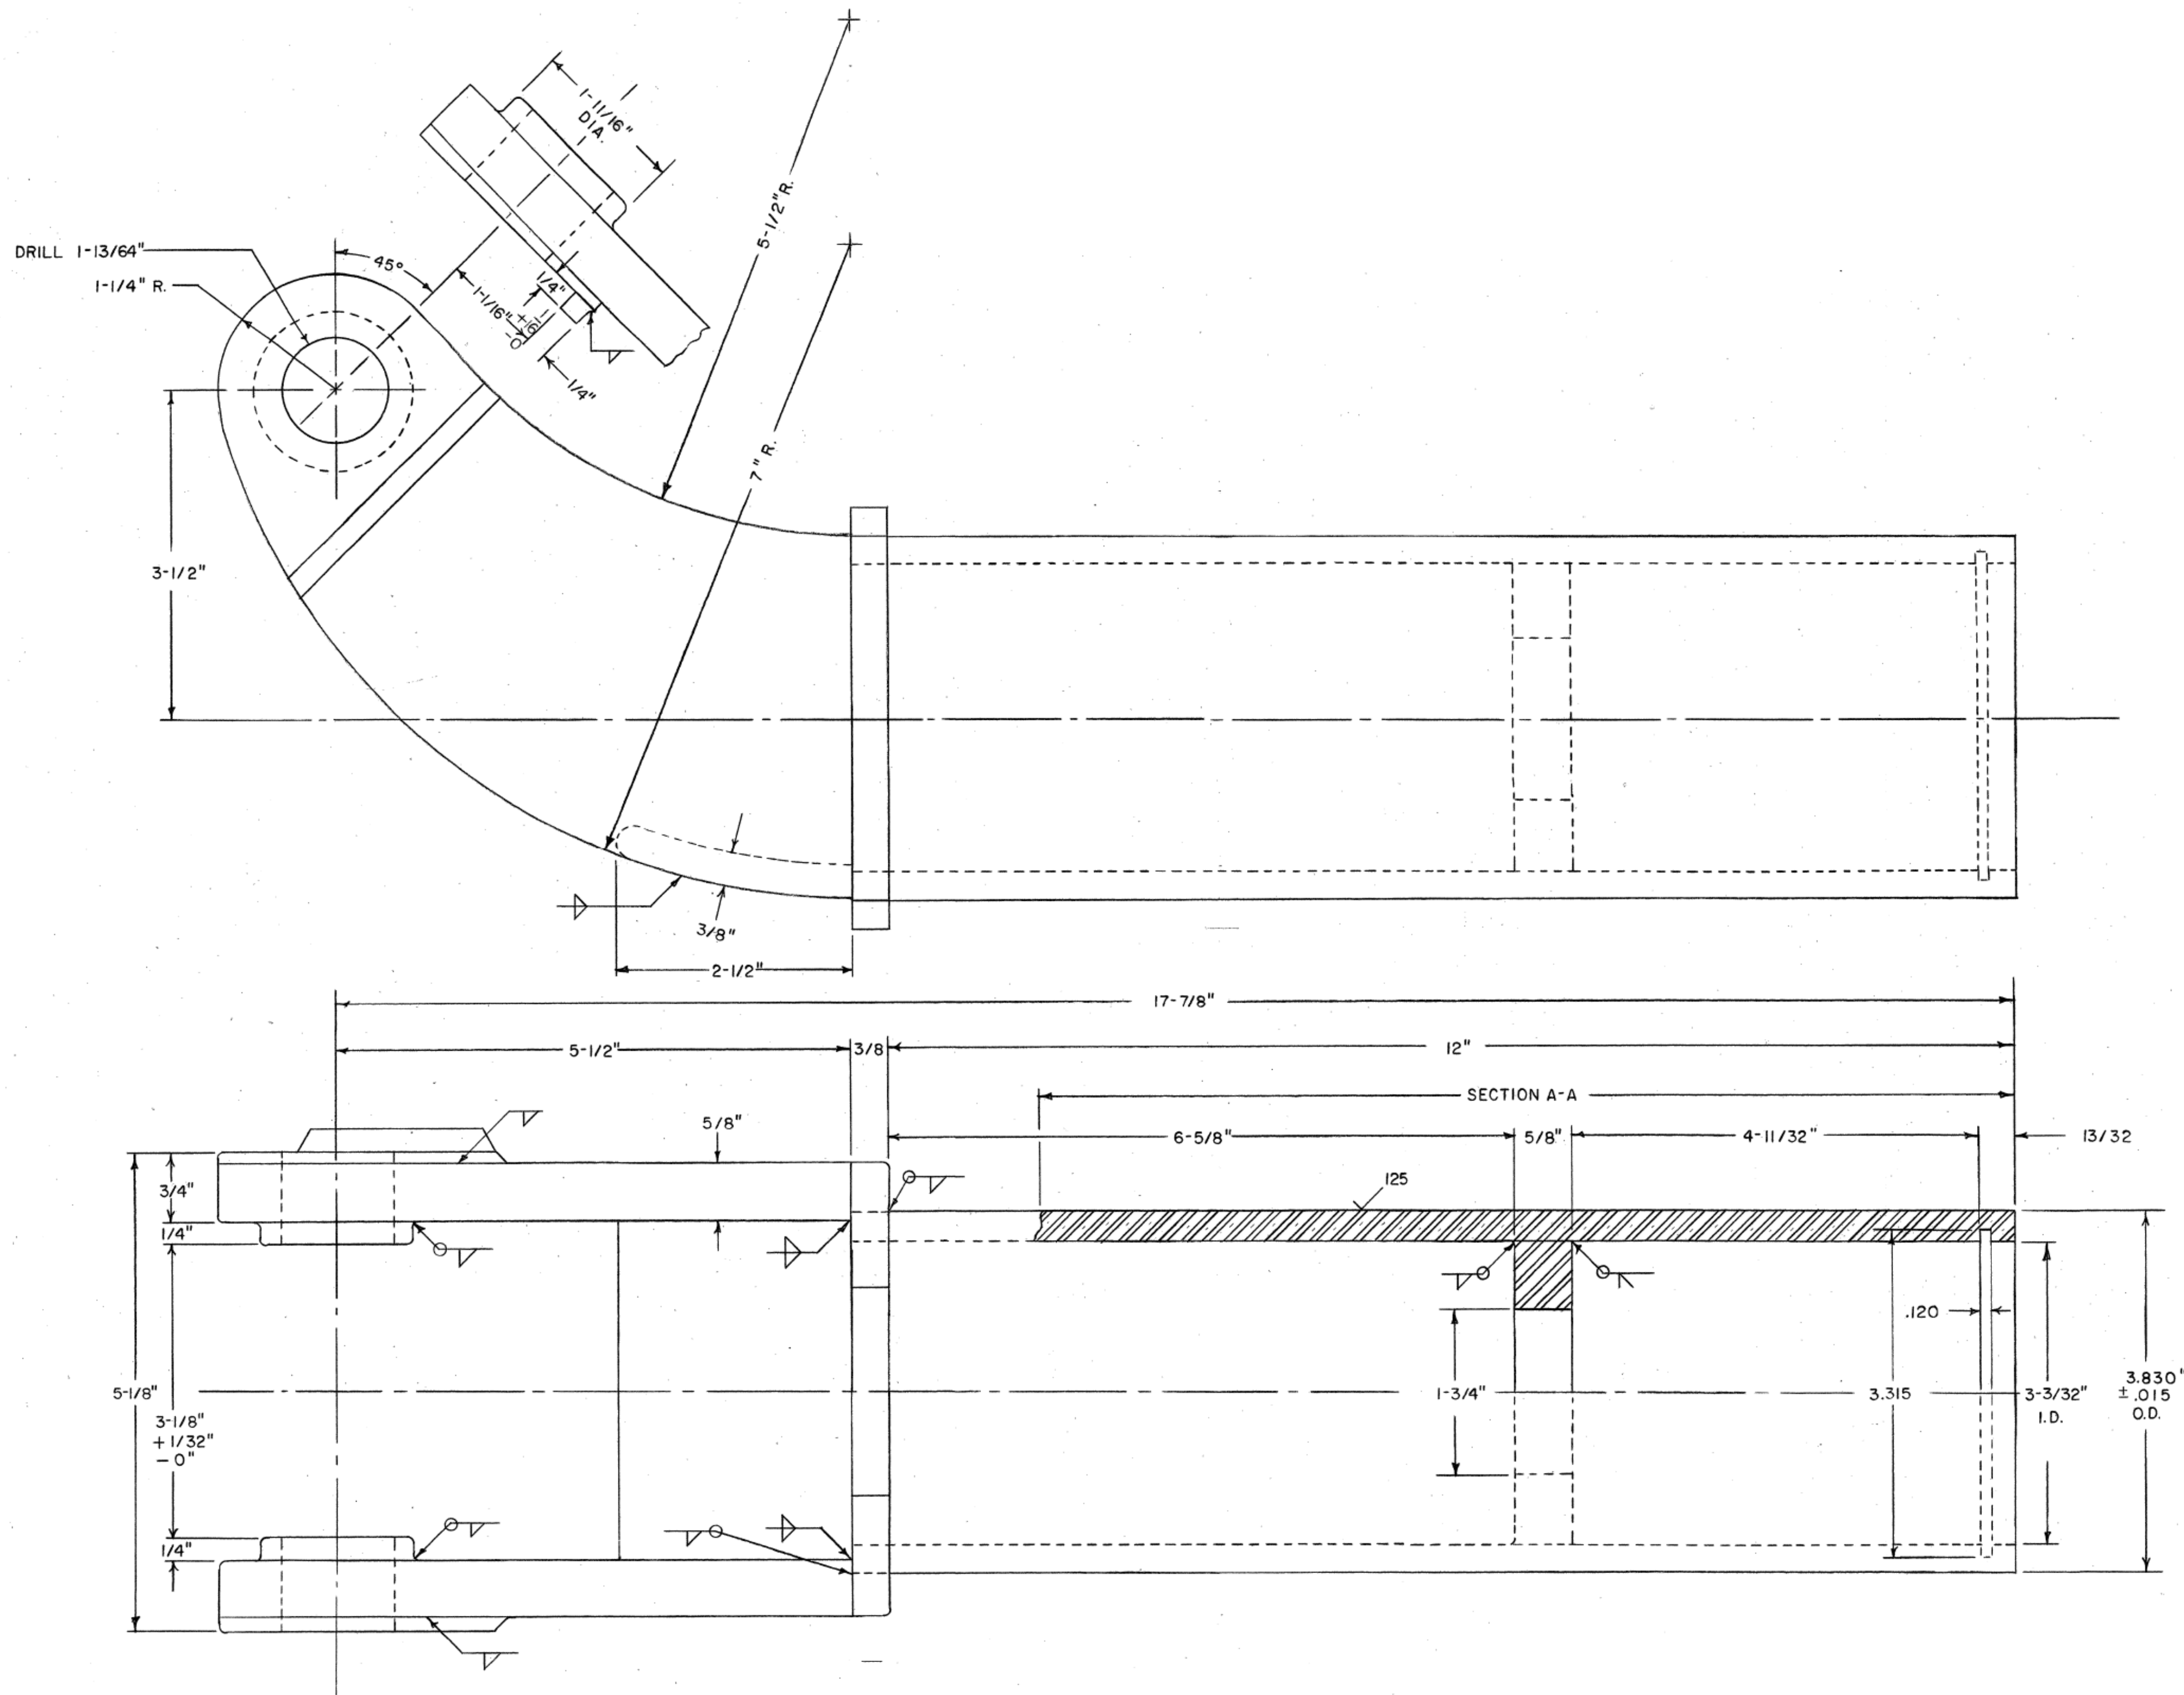


CASTER STEM

MAT'L:
 PLATE _____ STRUCTURAL STEEL QUALITY
 TUBING _____ COLD DRAWN SEAMLESS CARBON STEEL

THIS DRAWING IS BASED UPON NEW JERSEY DEPARTMENT OF TRANSPORTATION -
 DIVISION OF CONSTRUCTION AND MAINTENANCE - BUREAU OF EQUIPMENT -
 DRAWING NO. 4-182-1 - DATED AUGUST 29, 1975; LAST REVISED SEPT. 3, 1985
 (REV. #3)

PROCUREMENT NO.:

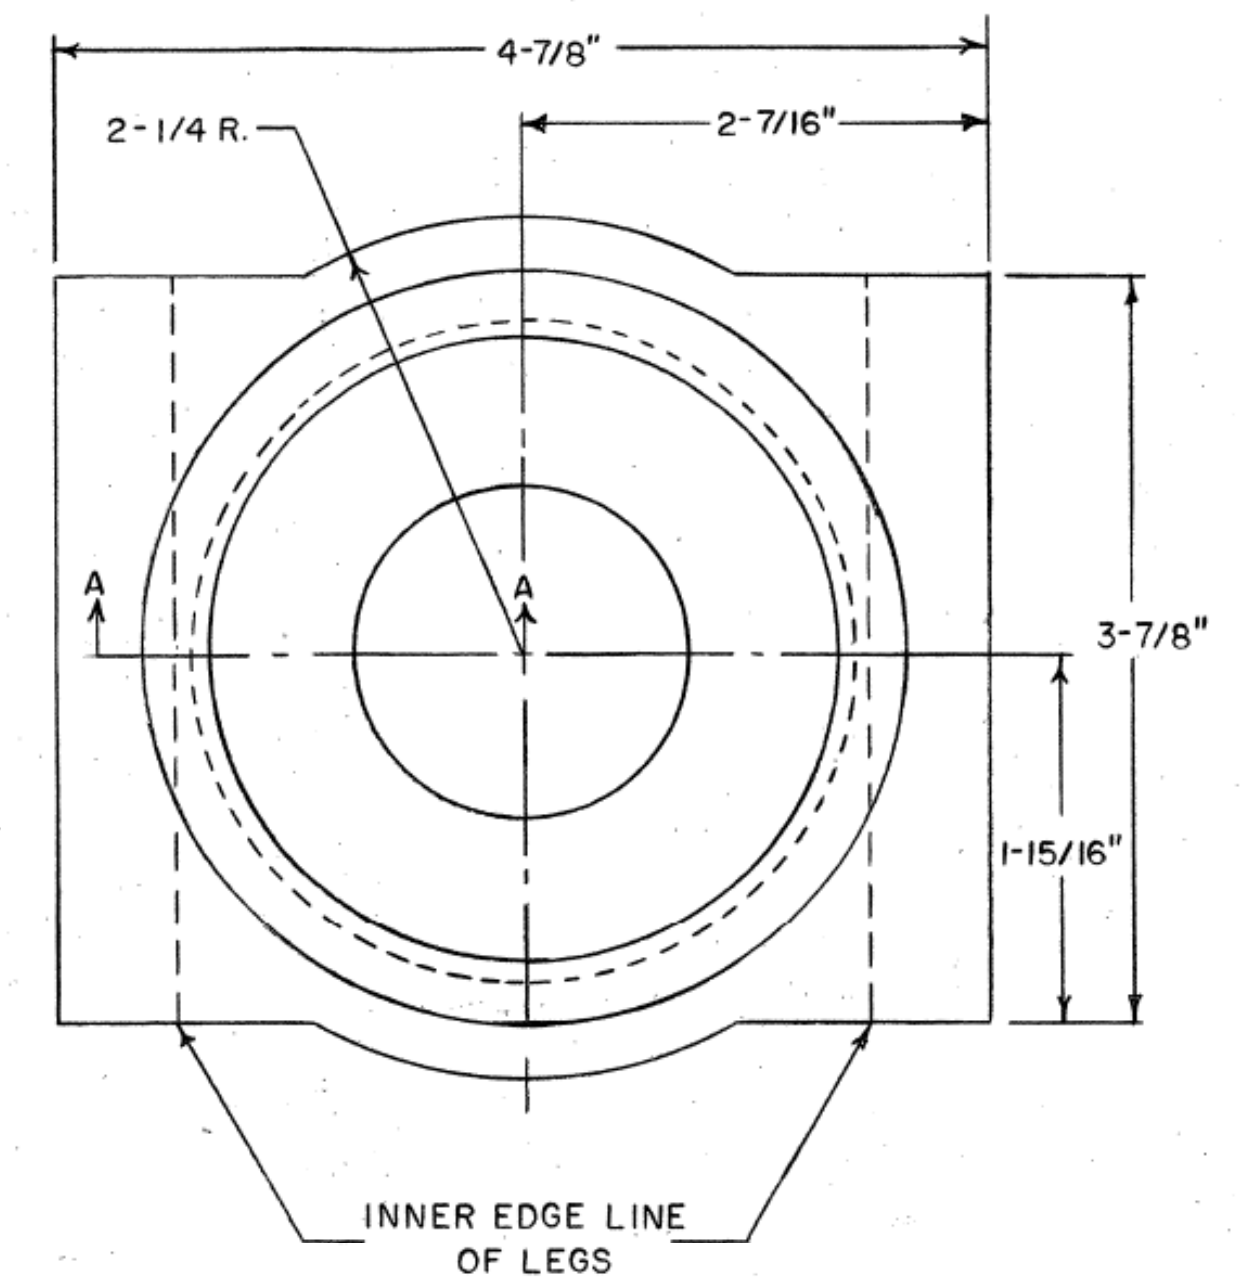

- NOTES
1. ALL WELDS TO BE CONTINUOUS.
 2. REMOVE ALL BURRS AND SHARP EDGES.
 3. DO NOT SCALE.

NEW JERSEY TURNPIKE AUTHORITY
 MAINTENANCE DEPARTMENT
 STANDARD SNOW PLOW DETAILS


CASTER ASSEMBLY

OFFICE OF THE DIRECTOR OF MAINTENANCE
 WOODBRIDGE, NEW JERSEY


DRAWING

SPP-4-182-1







PRICE LINES:

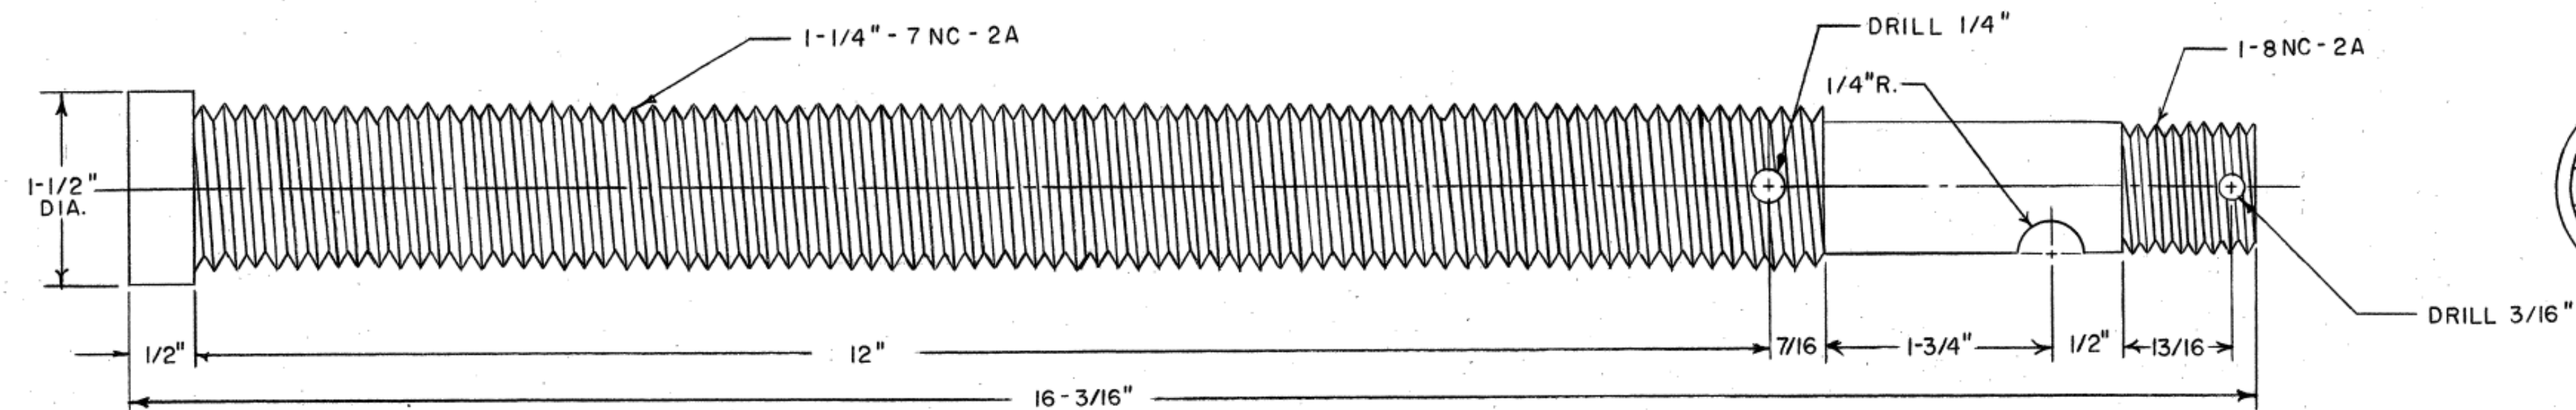


ADJUSTING BOLT
MAT'L: COLD FINISHED,
MEDIUM CARBON STEEL
HEAT TREATED

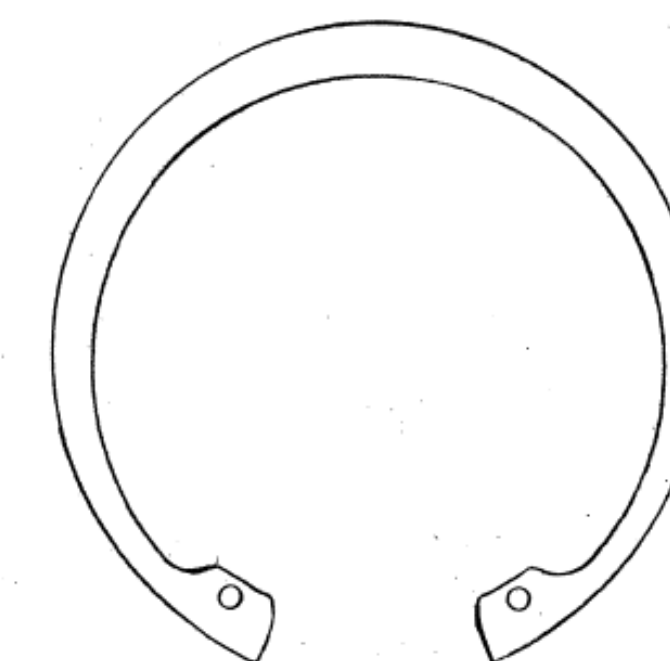


RETAINING RING
TRUARC NO. N5000-312

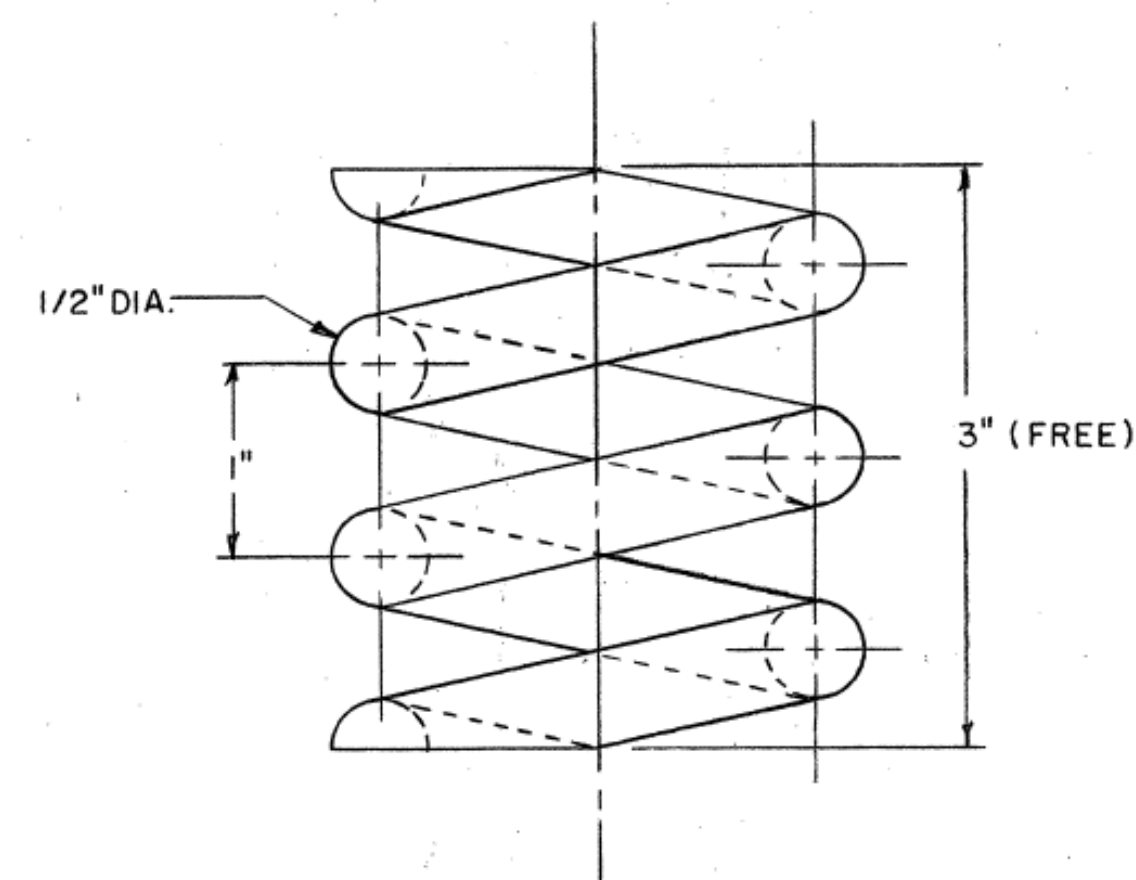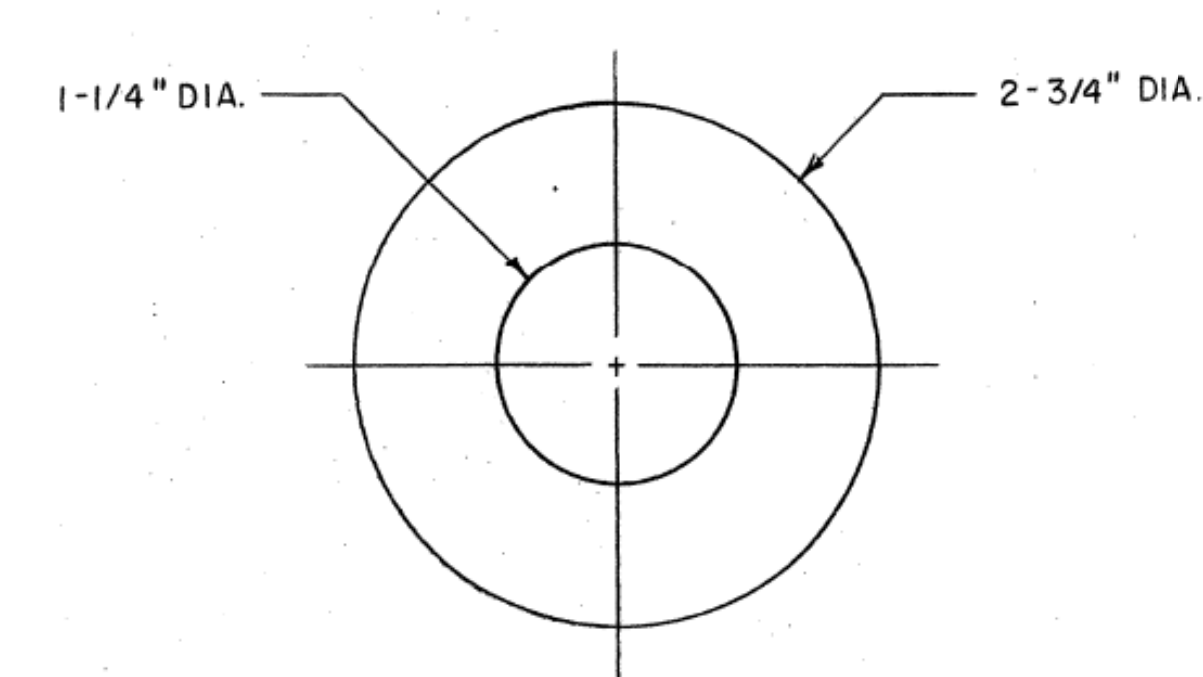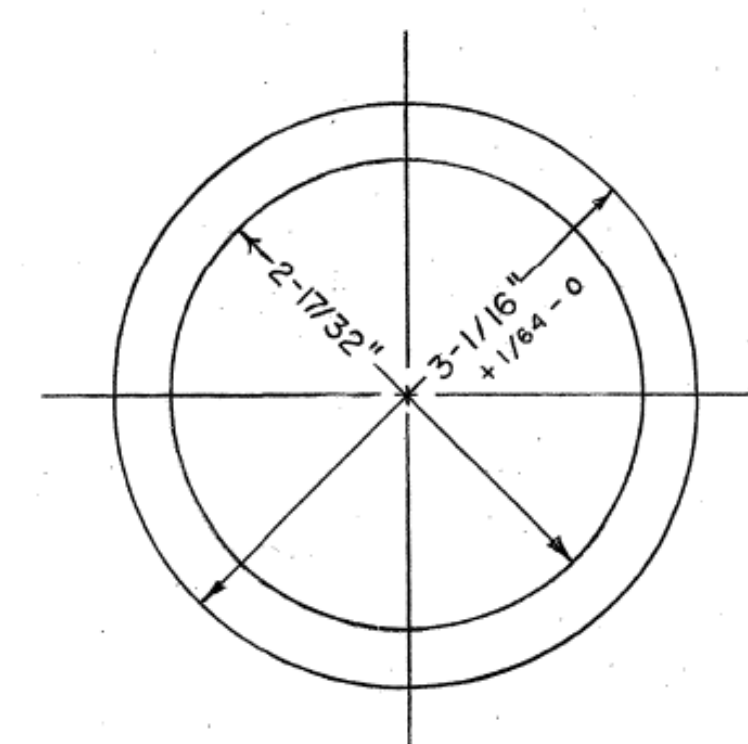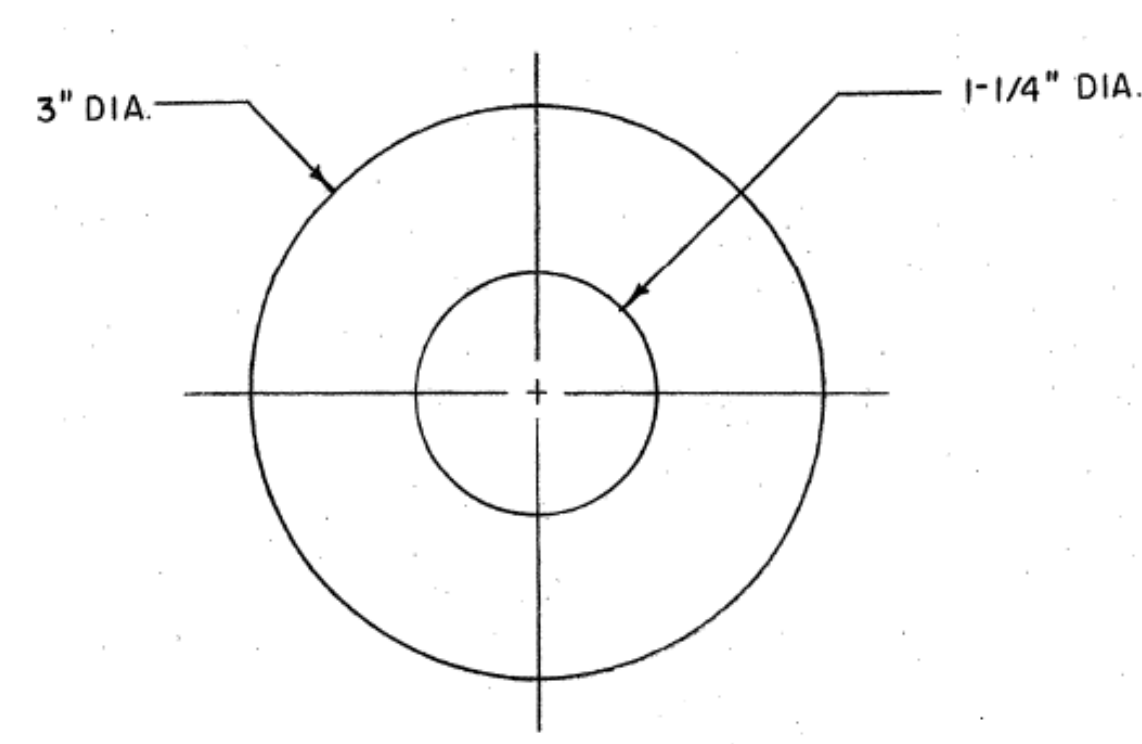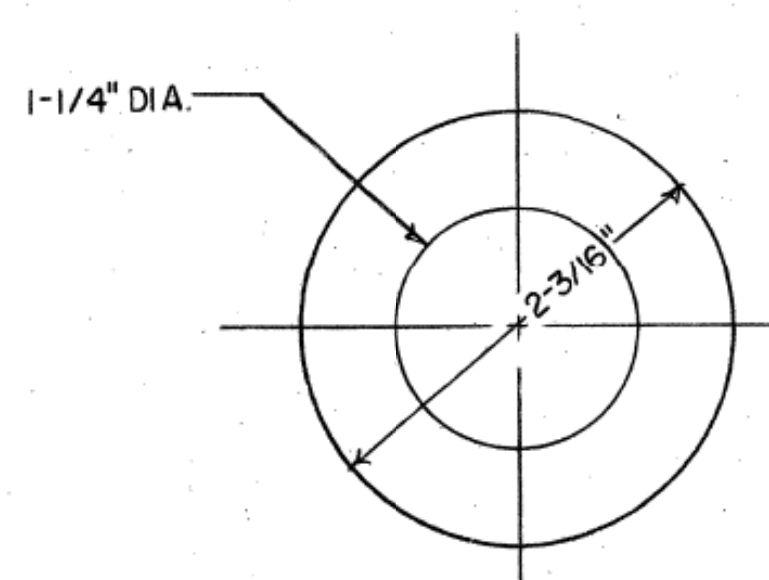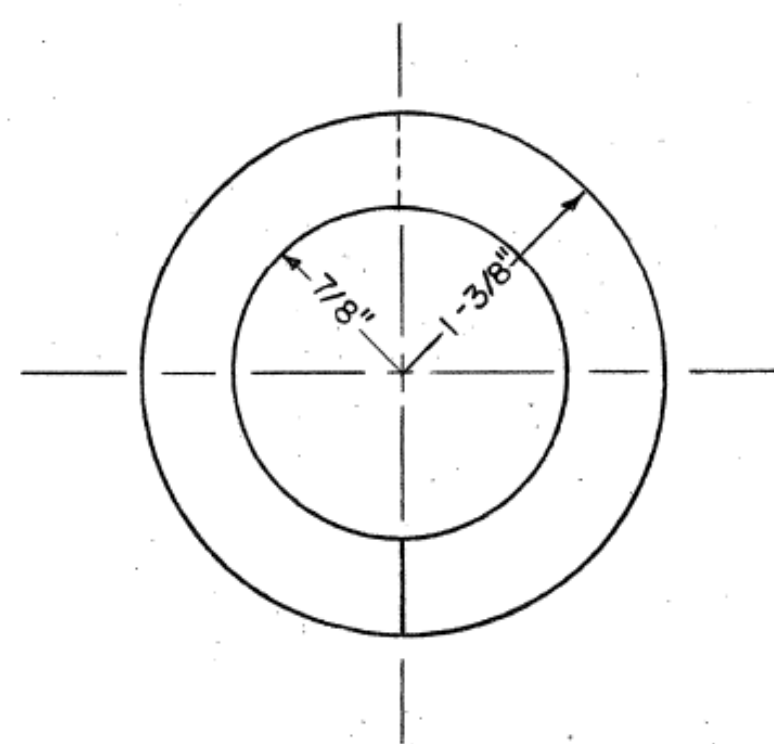


SPRING
MAT'L: SPRING STEEL

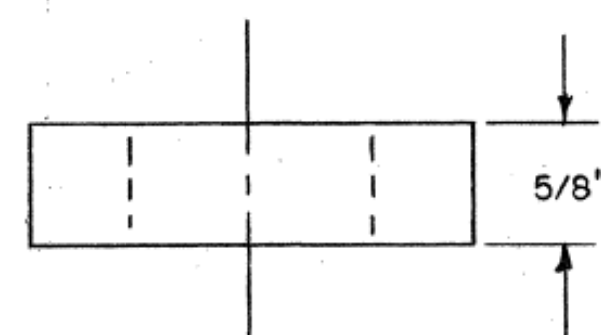


THRUST BEARING
TIMKEN NO. T-126, OR
APPROVED EQUAL

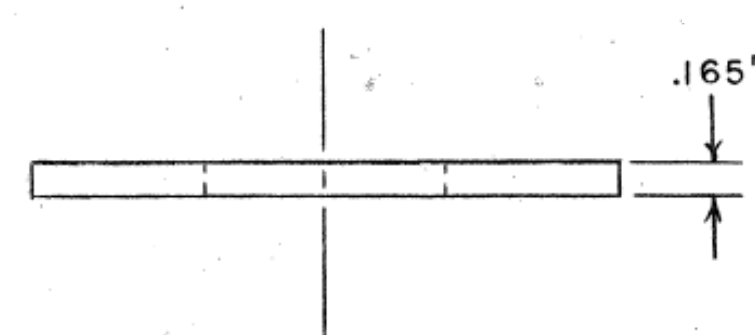


BEARING WASHER
STD. STEEL WASHER

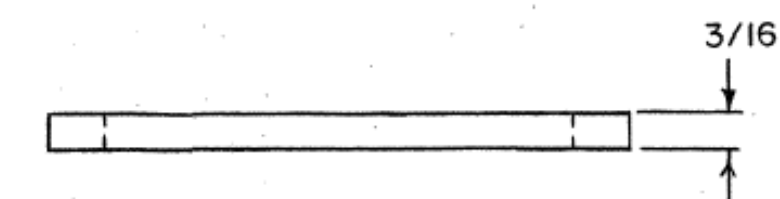

SPACER
MAT'L: HOT ROLLED
STEEL

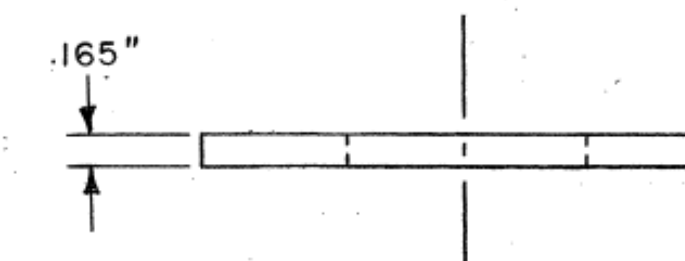

WASHER
STD. STEEL WASHER

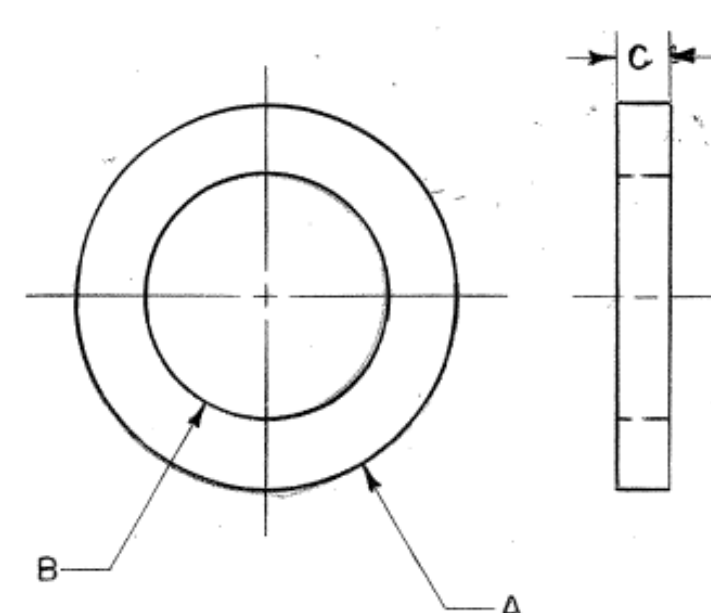

SNOWPLOW WHEEL SPACERS
MAT'L: SAE 1040 STEEL

PART NO.	A	B	C
WBS 125	2" O.D.	1-3/16" I.D.	1/8"
WBS 250	2" O.D.	1-3/16" I.D.	1/4"
WBS 500	2" O.D.	1-3/16" I.D.	1/2"
WBS 625	2" O.D.	1-3/16" I.D.	5/8"

NEW JERSEY TURNPIKE AUTHORITY
MAINTENANCE DEPARTMENT
STANDARD SNOW PLOW DETAILS

CASTER ASSEMBLY

THIS DRAWING IS BASED UPON NEW JERSEY DEPARTMENT OF TRANSPORTATION -
DIVISION OF CONSTRUCTION AND MAINTENANCE - BUREAU OF EQUIPMENT -
DRAWING NO. 4-182-2 - DATED SEPT 4, 1975; LAST REVISED DEC. 28, 1982
(REV. #2)


OFFICE OF THE DIRECTOR OF MAINTENANCE
WOODBRIIDGE, NEW JERSEY

DRAWING


SPP-4-182-2

PROCUREMENT NO.:


PRICE LINES:

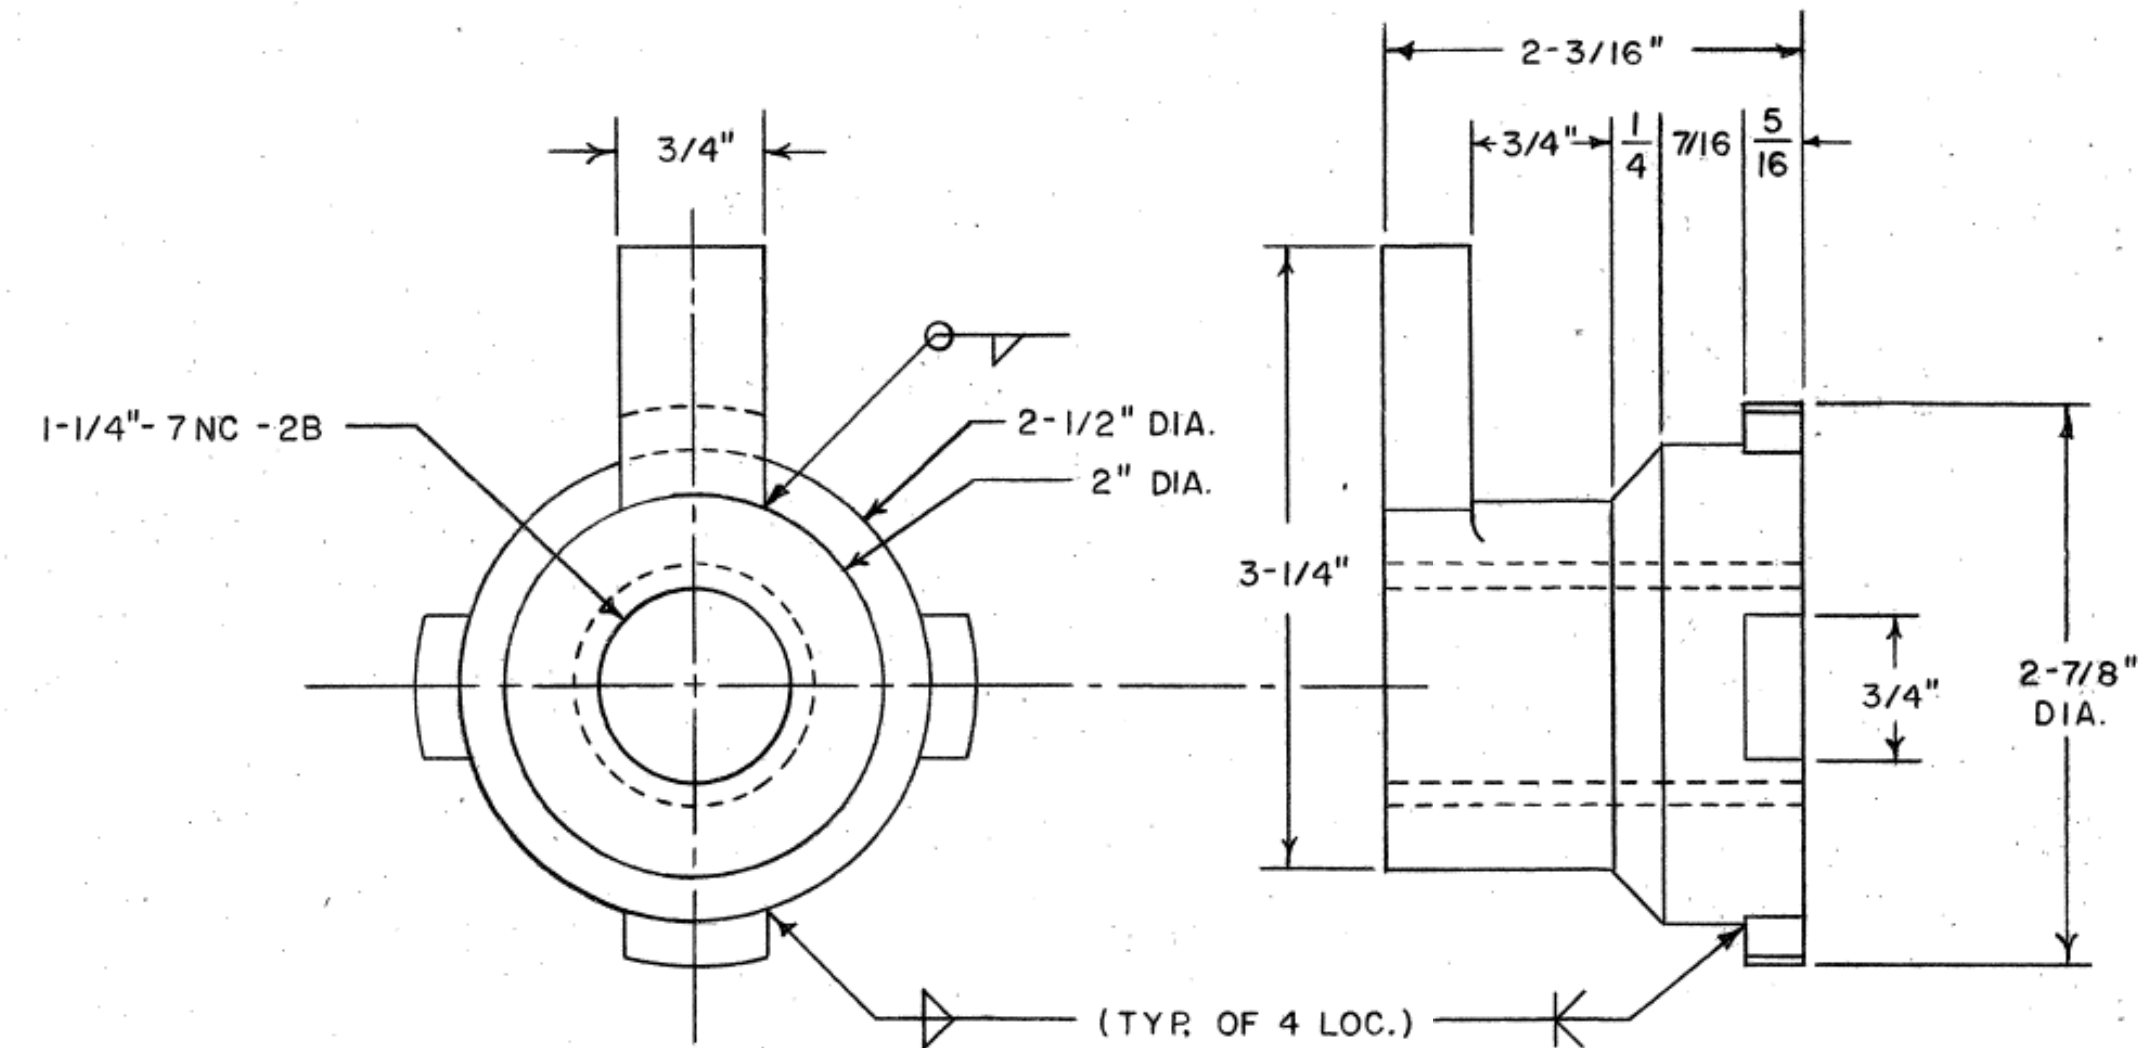


CASTER NUT
MAT'L: MEDIUM CARBON STEEL

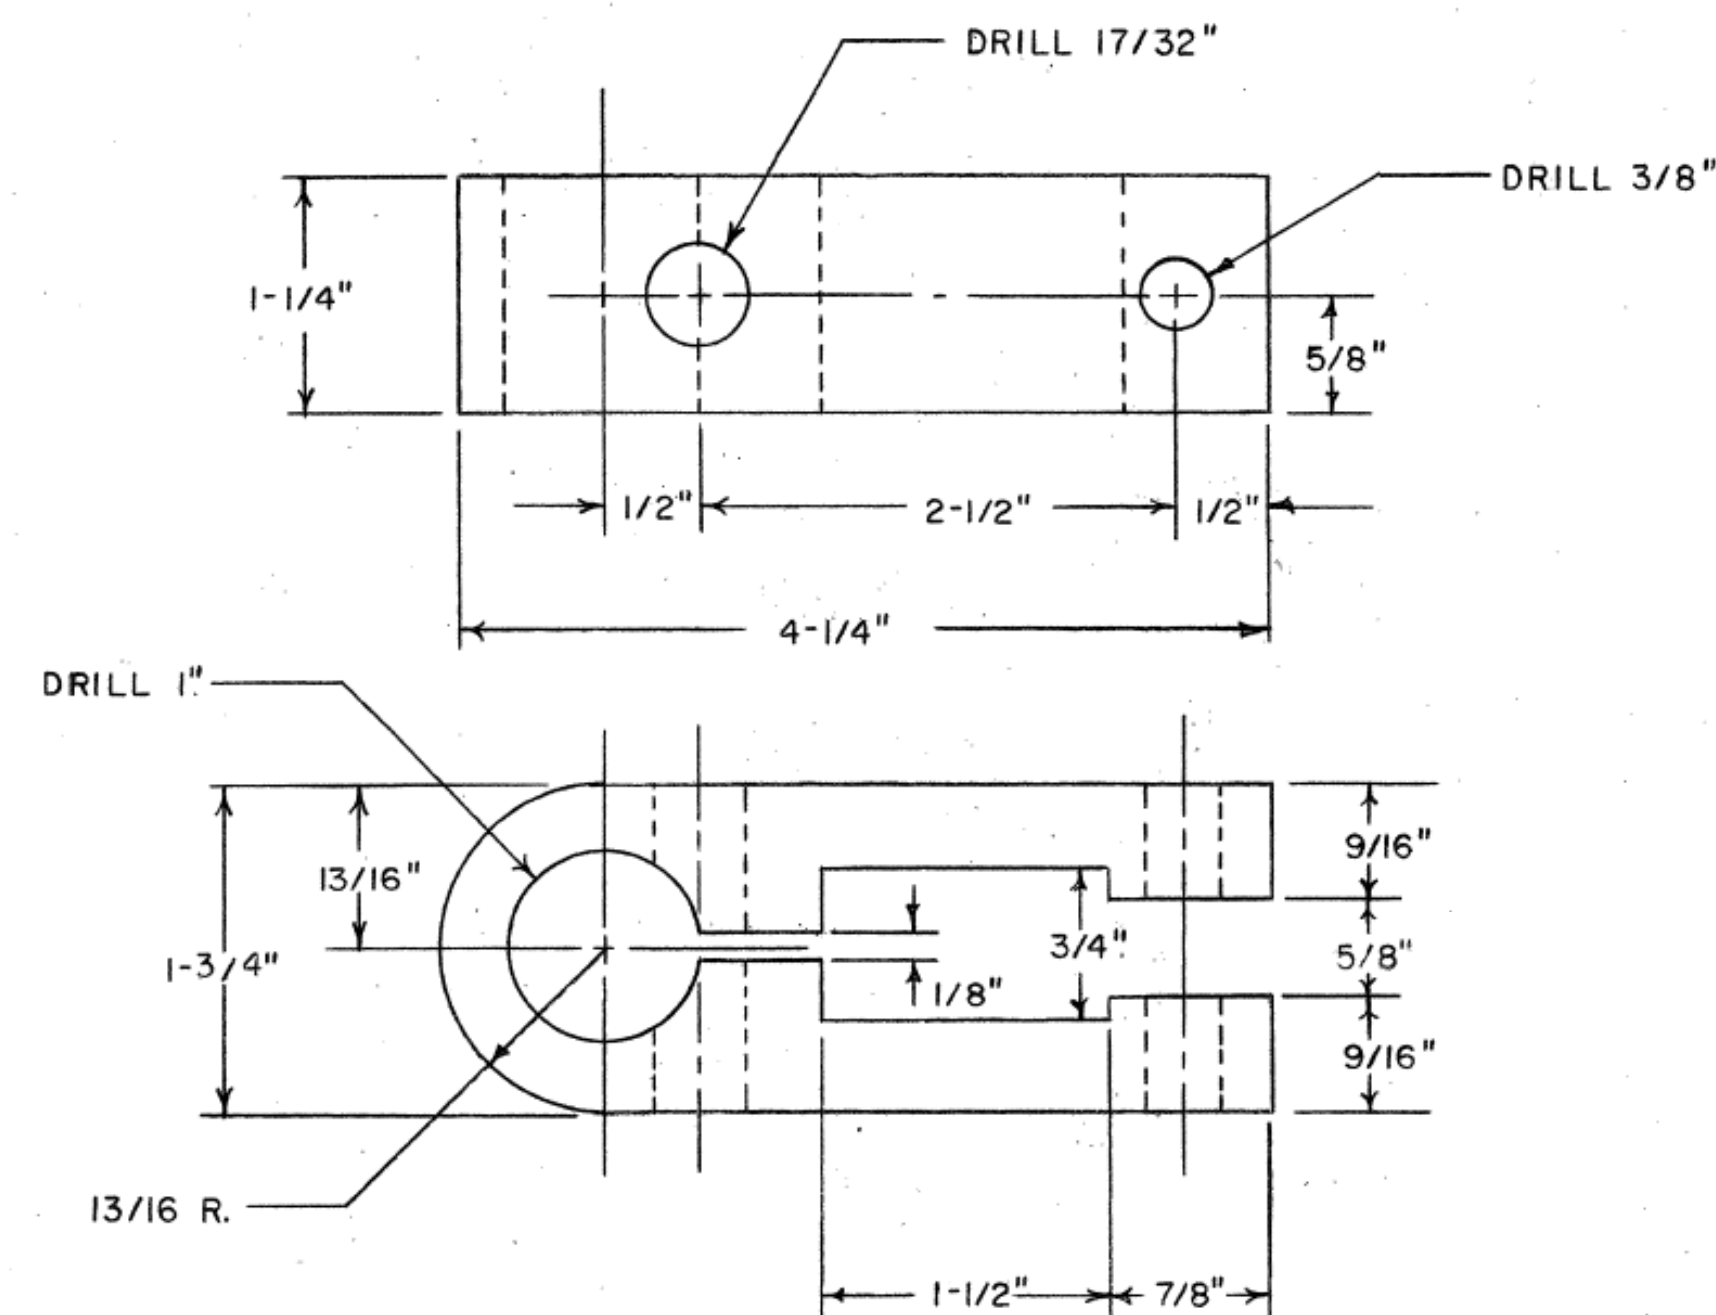


ADJUSTING BOLT FORK
MAT'L: MEDIUM CARBON STEEL

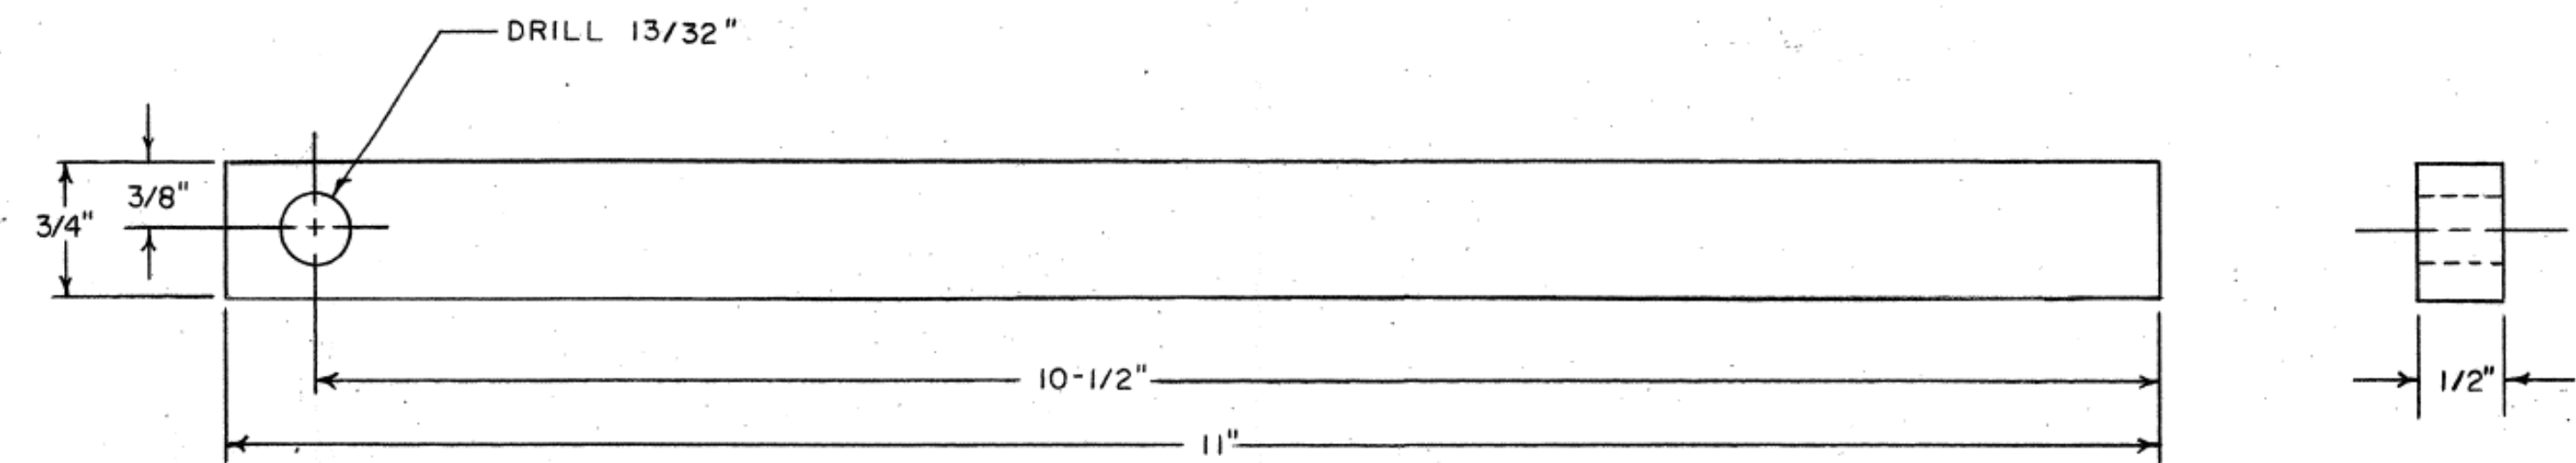

HANDLE
MAT'L: HOT ROLLED STEEL

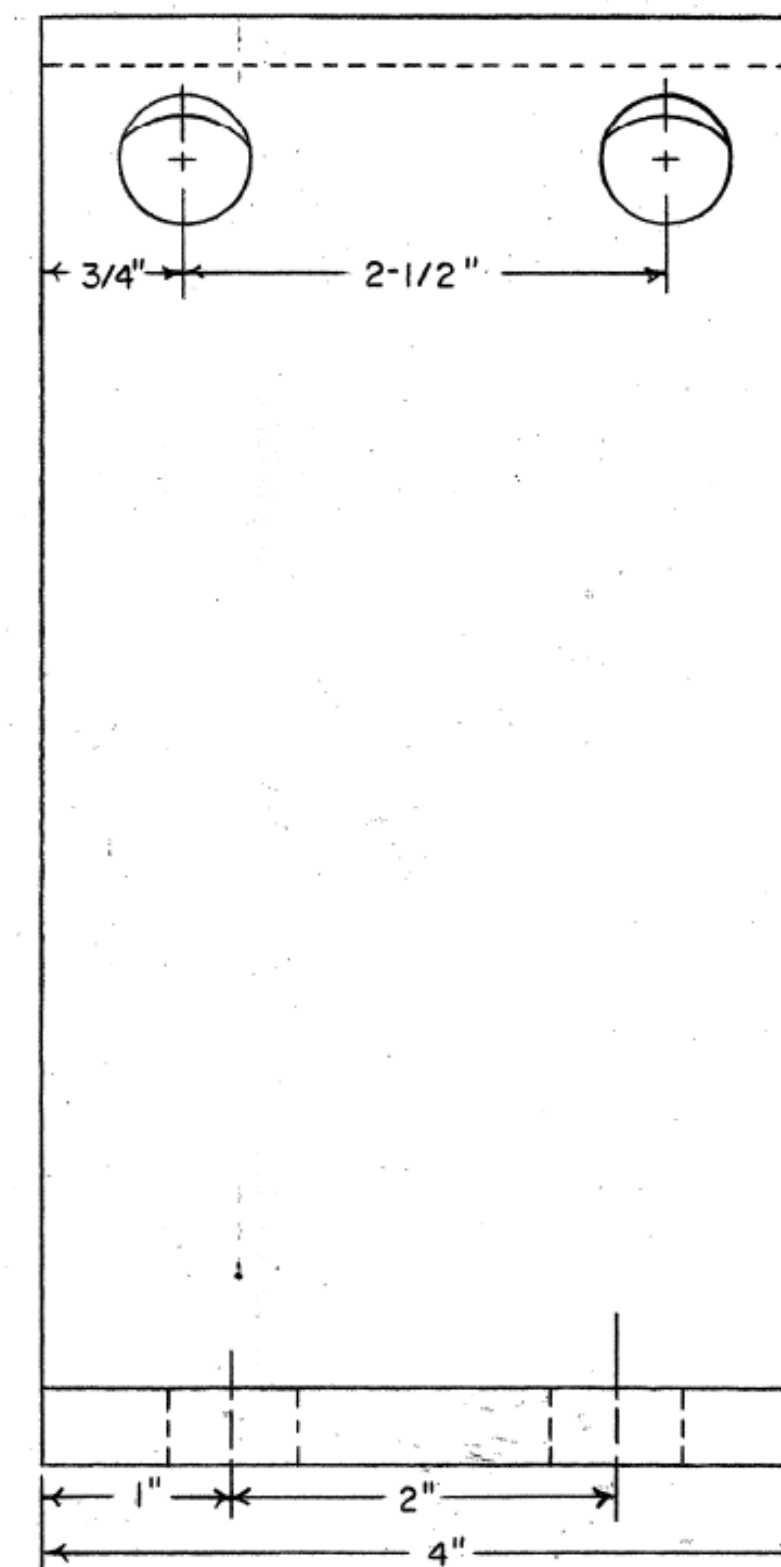

CASTER HOUSING BRACE
MAT'L: STRUCTURAL STEEL

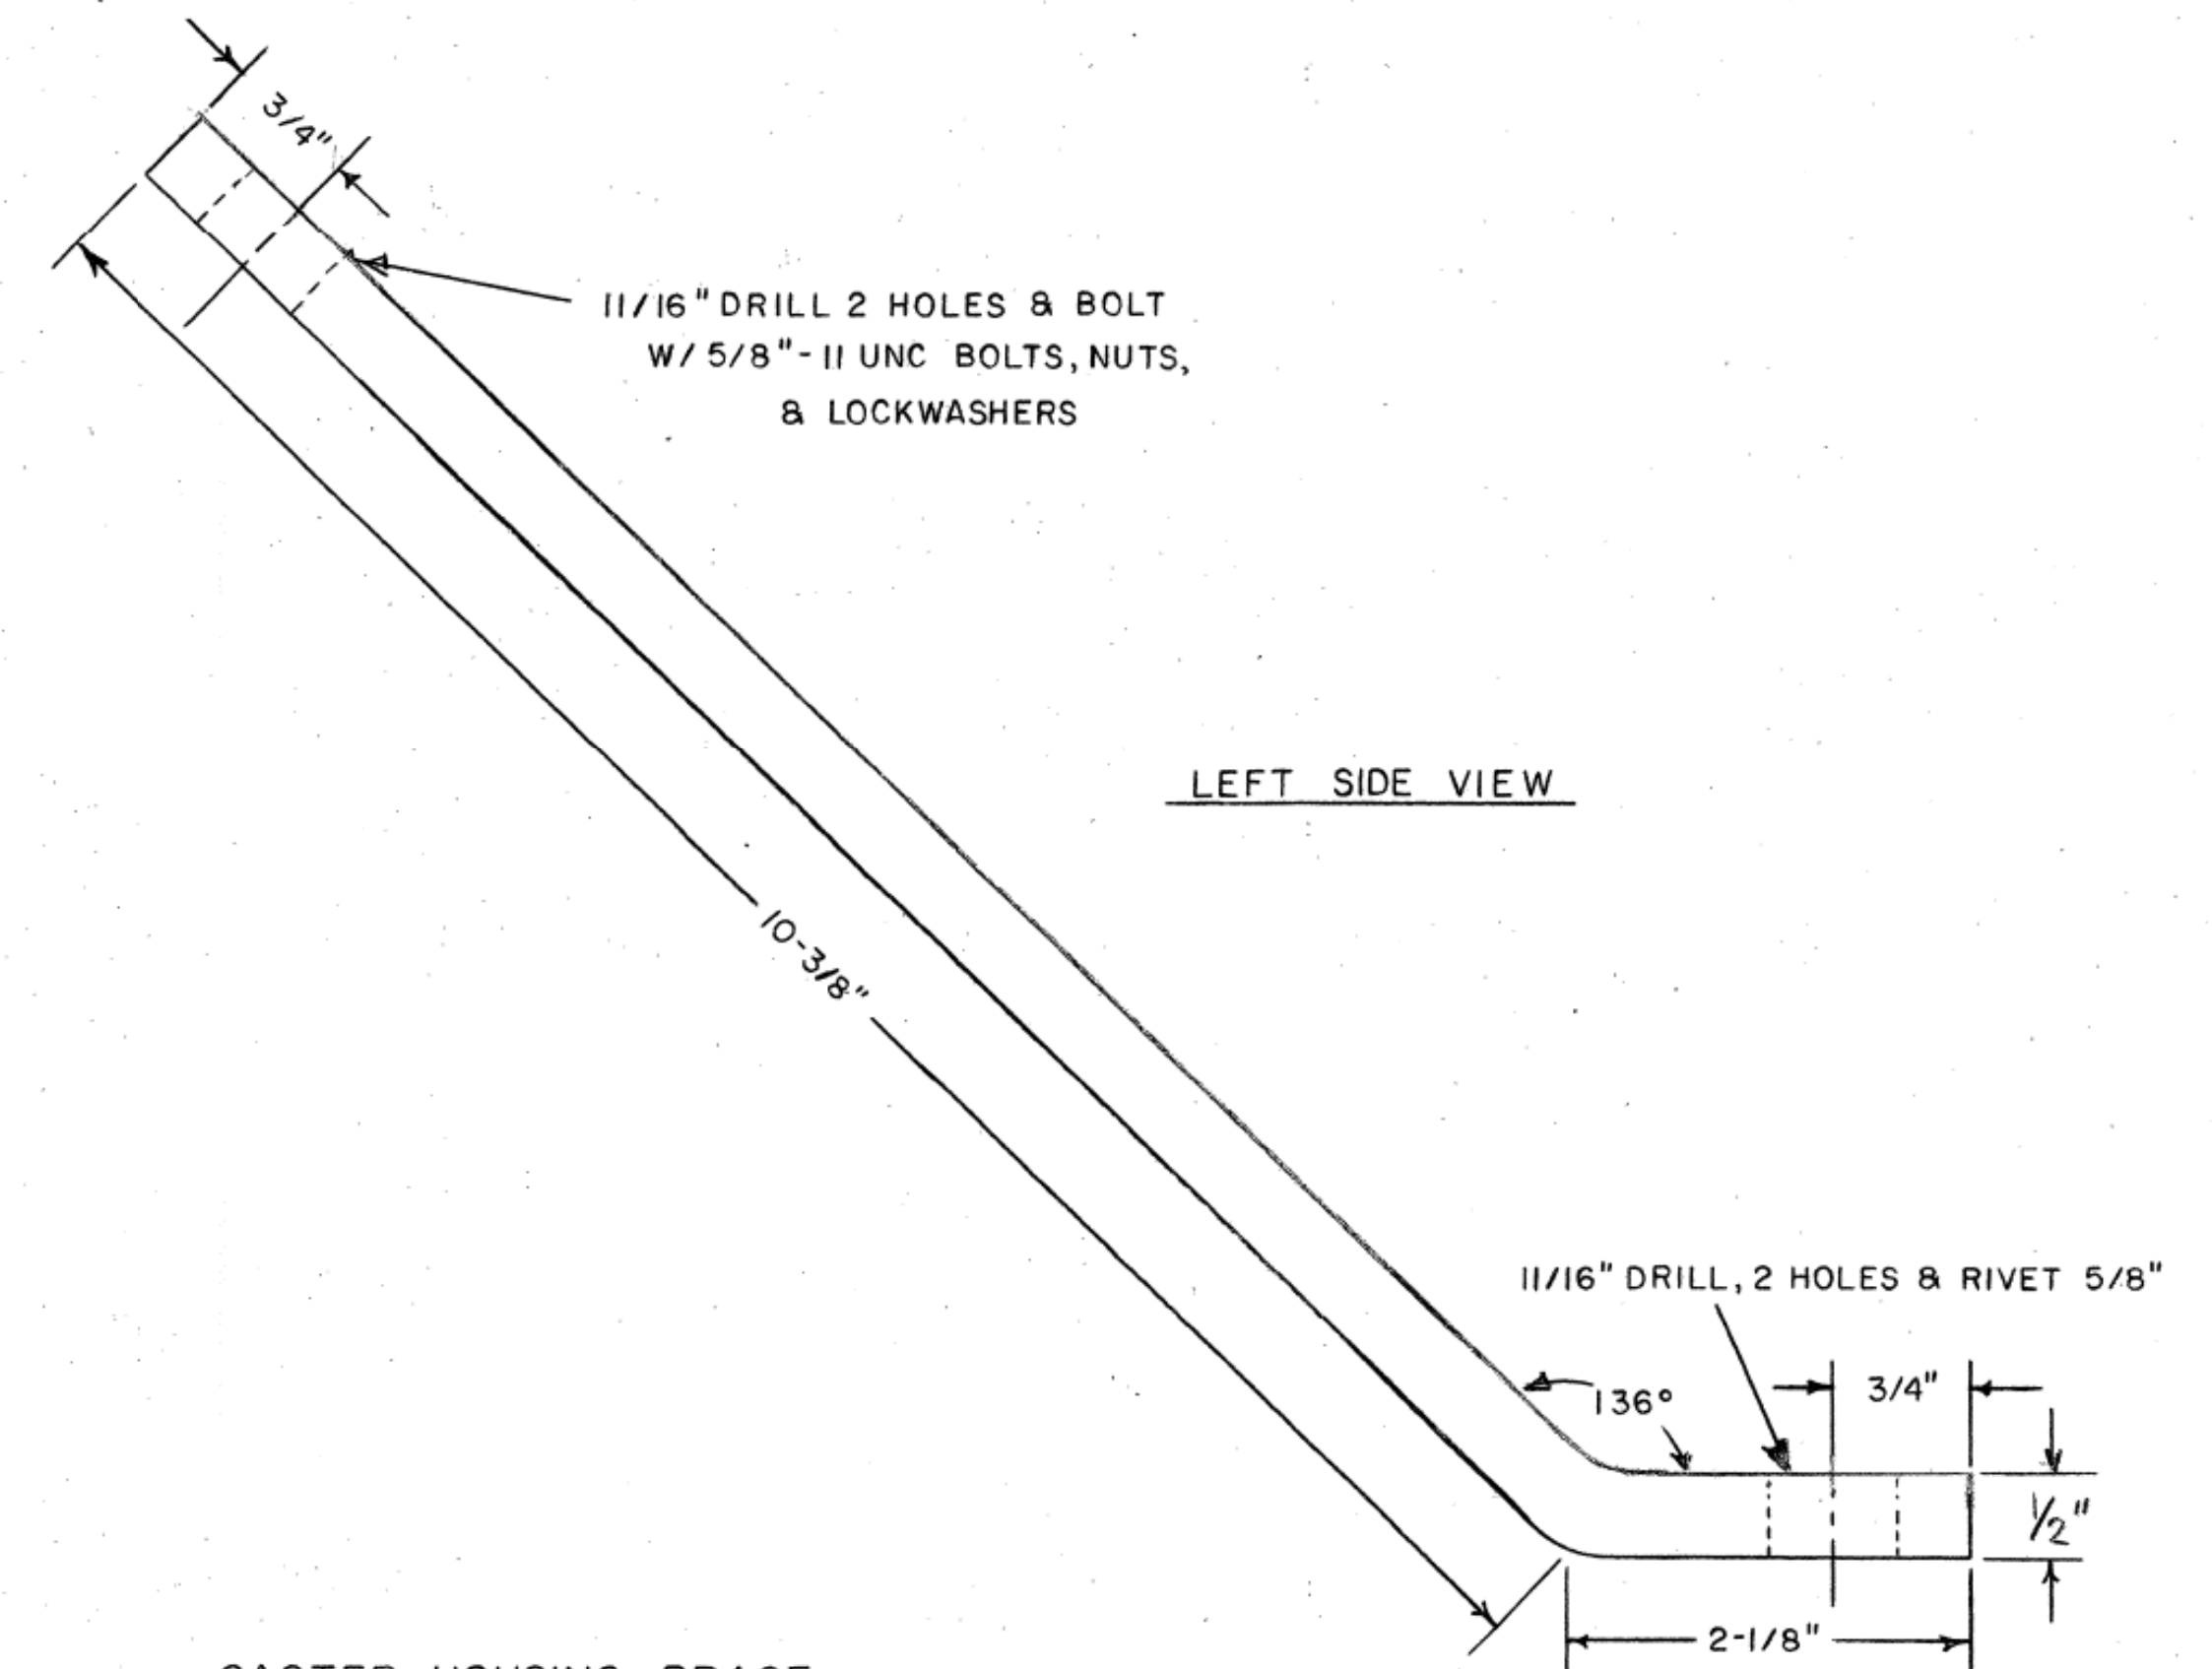

LEFT SIDE VIEW

NEW JERSEY TURNPIKE AUTHORITY
MAINTENANCE DEPARTMENT
STANDARD SNOW PLOW DETAILS

CASTER ASSEMBLY

THIS DRAWING IS BASED UPON NEW JERSEY DEPARTMENT OF TRANSPORTATION -
DIVISION OF CONSTRUCTION AND MAINTENANCE - BUREAU OF EQUIPMENT -
DRAWING NO. 4-182-3 - DATED SEPTEMBER 5, 1975; LAST REVISED SEPT. 5, 1995
(REV. #3)


OFFICE OF THE DIRECTOR OF MAINTENANCE
WOODBIDGE, NEW JERSEY

DRAWING

SPP-4-182-3

PROCUREMENT NO.:

PRICE LINES:

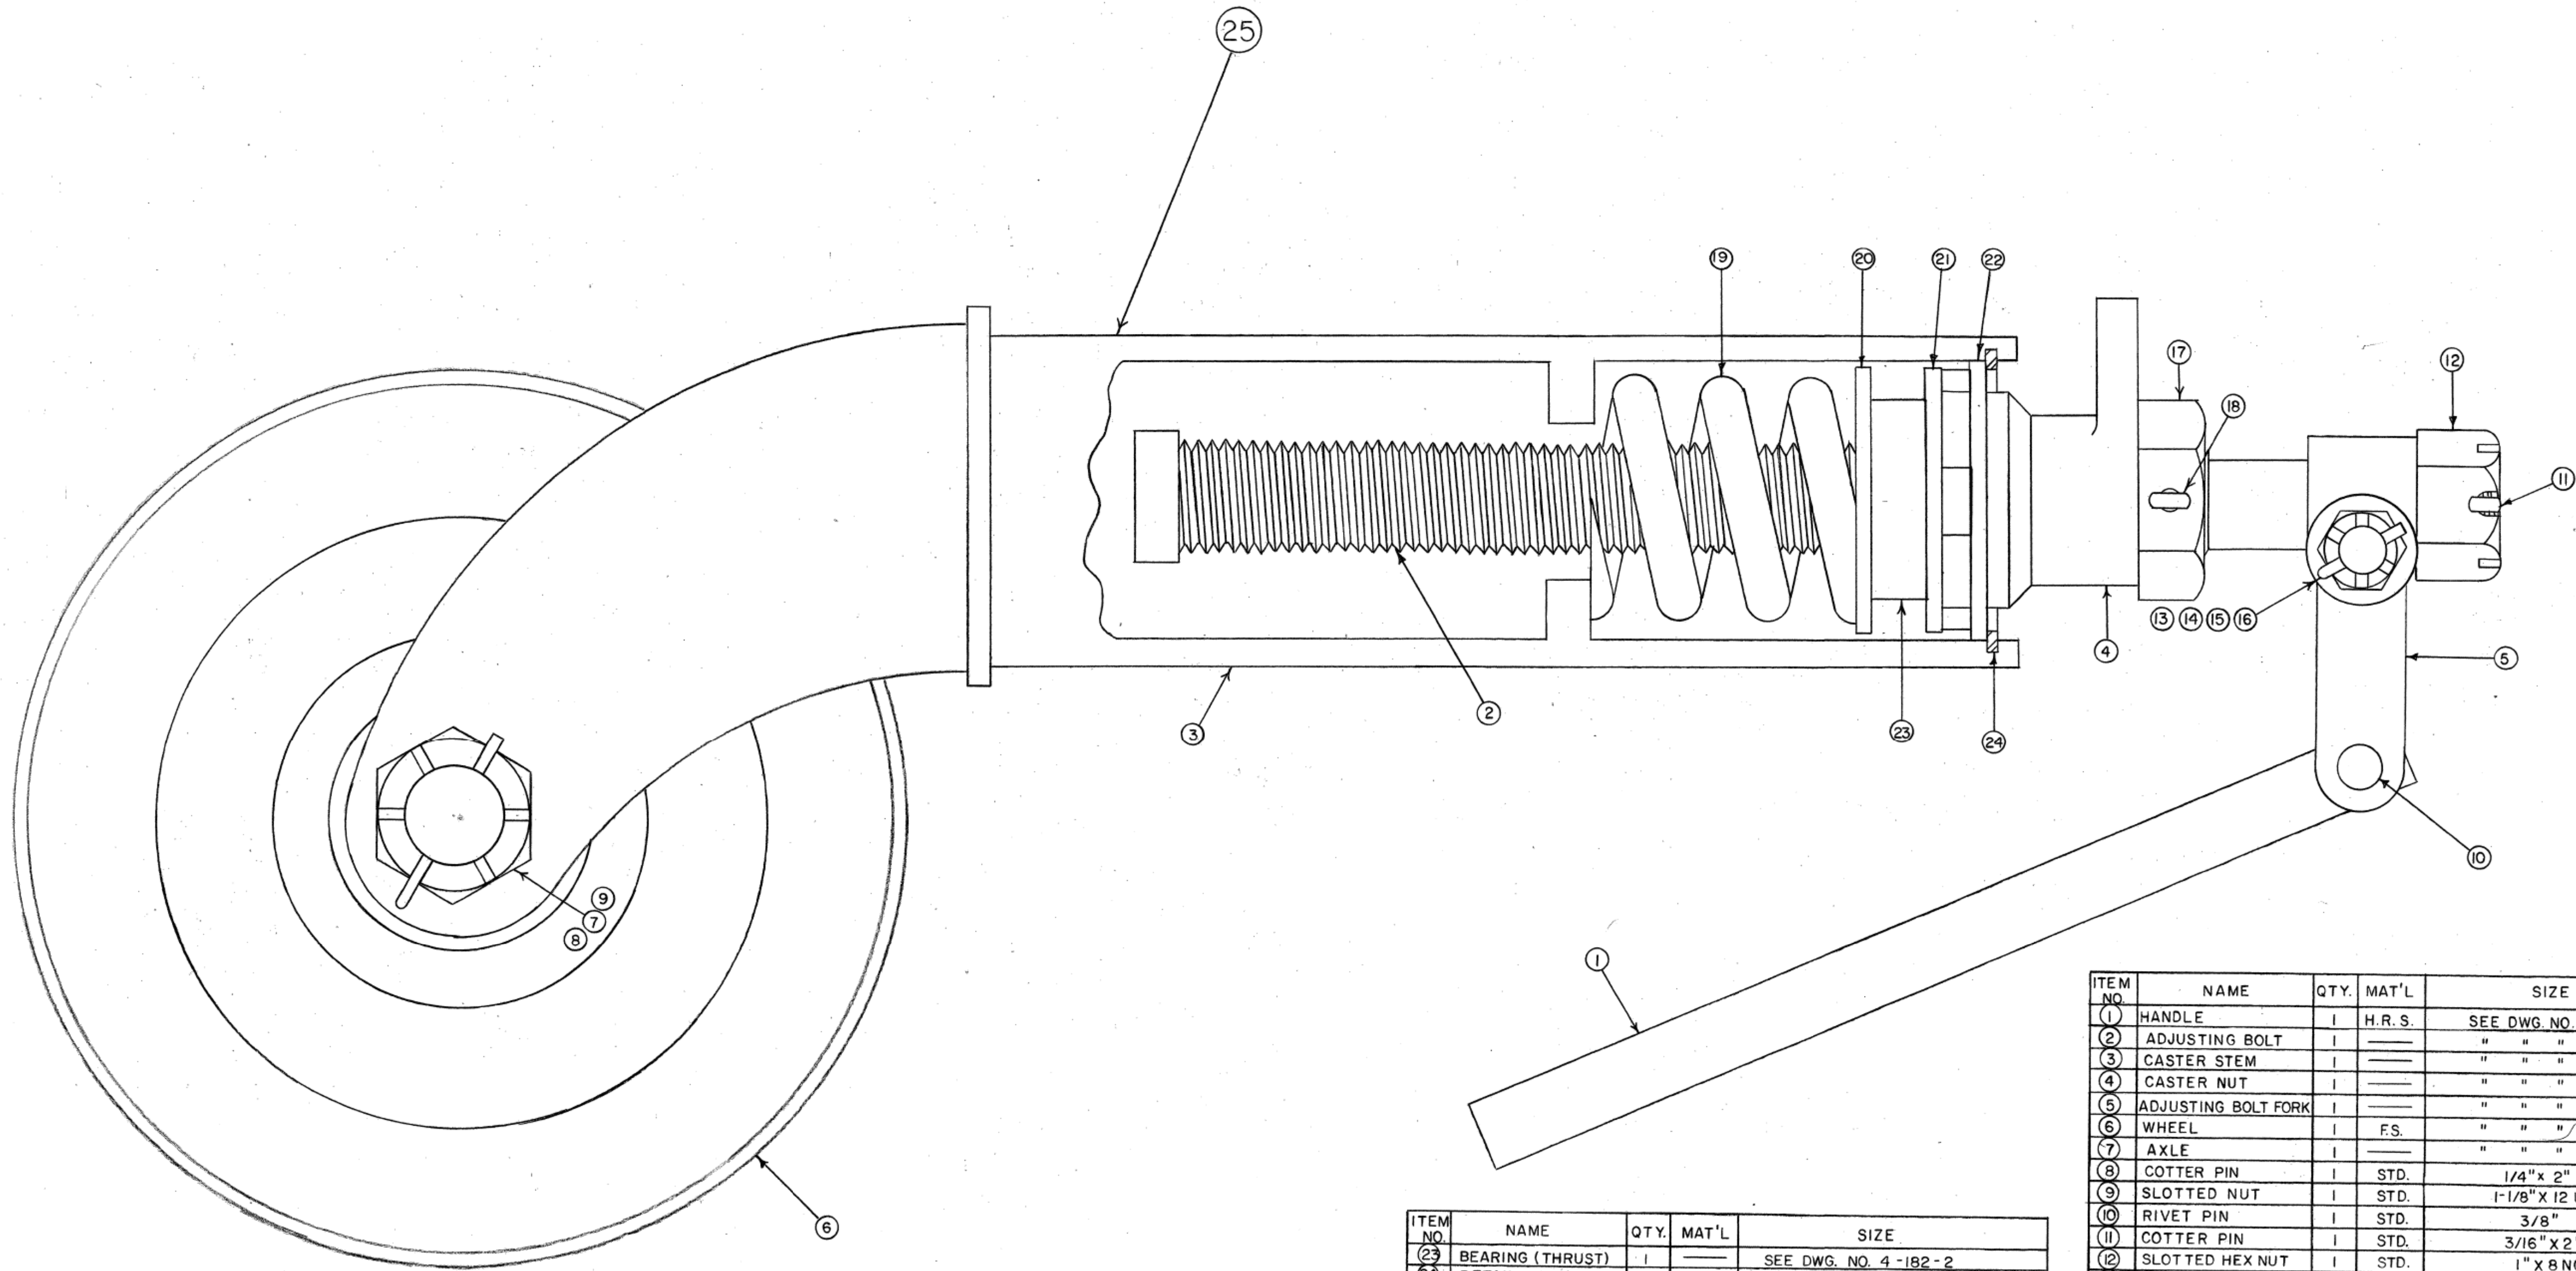

ITEM NO.	NAME	QTY.	MAT'L	SIZE
23	BEARING (THRUST)	1	—	SEE DWG. NO. 4-182-2
24	RETAINING RING	1	—	" " " 4-182-2
25	COMPLETE CASTER ASSEMBLY - 2 REQ'D FOR EA. SNOW PLOW ASSY.			

ITEM NO.	NAME	QTY.	MAT'L	SIZE
1	HANDLE	1	H.R.S.	SEE DWG. NO. 4-182-3
2	ADJUSTING BOLT	1	—	" " " 4-182-2
3	CASTER STEM	1	—	" " " 4-182-1
4	CASTER NUT	1	—	" " " 4-182-3
5	ADJUSTING BOLT FORK	1	—	" " " 4-182-3
6	WHEEL	1	F.S.	" " " 4-155
7	AXLE	1	—	" " " 4-121
8	COTTER PIN	1	STD.	1/4" x 2"
9	SLOTTED NUT	1	STD.	1-1/8" x 12 UNF
10	RIVET PIN	1	STD.	3/8"
11	COTTER PIN	1	STD.	3/16" x 2"
12	SLOTTED HEX NUT	1	STD.	1" x 8 NC
13	BOLT - HEX HD.	1	STD.	1/2" x 20 UNF
14	WASHER	1	STD.	1/2"
15	SLOTTED HEX NUT	1	STD.	1/2" x 20 UNF
16	COTTER PIN	1	STD.	1/8" x 1-1/4"
17	HEX NUT	1	STD.	1-1/4" x 7 NC
18	COTTER PIN	1	STD.	1/4"
19	SPRING	1	SPG. STL	SEE DWG. NO. 4-182-2
20	BEARING WASHER	1	STD.	" " " 4-182-2
21	WASHER	1	STD.	" " " 4-182-2
22	SPACER	1	H.R.S.	" " " 4-182-2

NEW JERSEY TURNPIKE AUTHORITY
MAINTENANCE DEPARTMENT
STANDARD SNOW PLOW DETAILS

CASTER ASSEMBLY

THIS DRAWING IS BASED UPON NEW JERSEY DEPARTMENT OF TRANSPORTATION -
DIVISION OF CONSTRUCTION AND MAINTENANCE - BUREAU OF EQUIPMENT -
DRAWING NO. 4-182-4 - DATED SEPTEMBER 2, 1973; LAST REVISED AUG. 9, 1977
(REV. #10)


OFFICE OF THE DIRECTOR OF MAINTENANCE
WOODBIDGE, NEW JERSEY

DRAWING

SPP-4-182-4

PROCUREMENT NO.:

PRICE LINES:

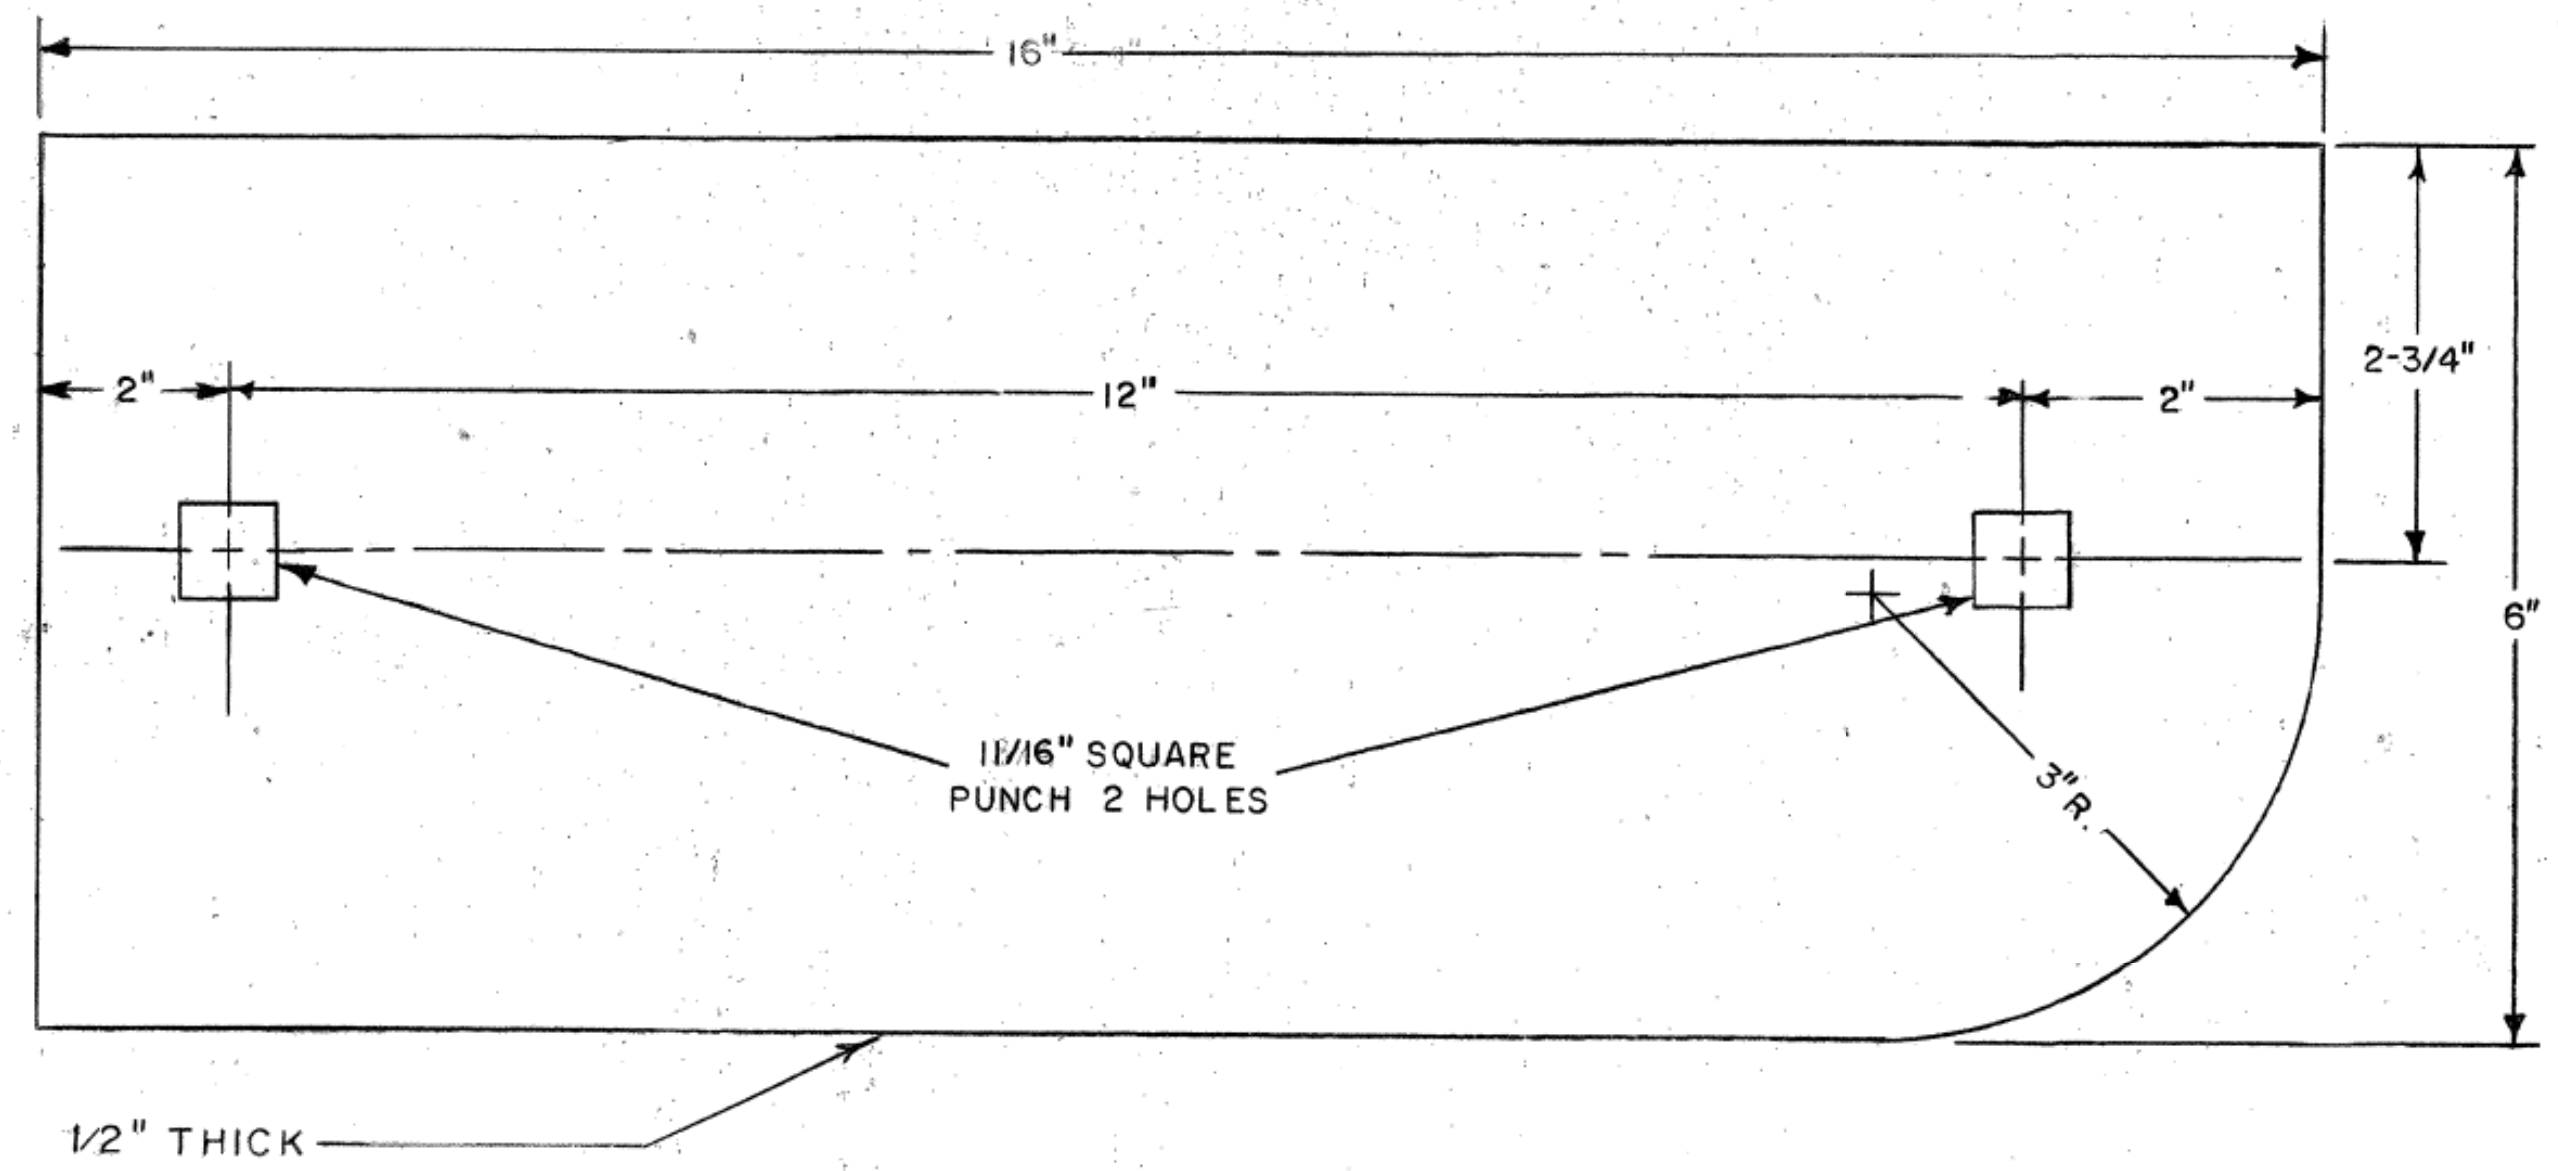

OUTER NOSE PIECE

SCALE: 3/4"=1"

MAT'L: HIGH CARBON STEEL

NOTES

1. REMOVE ALL SHARP EDGES AND BURRS.

NEW JERSEY TURNPIKE AUTHORITY
MAINTENANCE DEPARTMENT
STANDARD SNOW PLOW DETAILS

OUTER NOSE PIECE

THIS DRAWING IS BASED UPON NEW JERSEY DEPARTMENT OF TRANSPORTATION -
DIVISION OF CONSTRUCTION AND MAINTENANCE - BUREAU OF EQUIPMENT -
DRAWING NO. 4-183 - DATED OCTOBER 16, 1975; LAST REVISED FEB. 27, 1984
(REV. #3)


OFFICE OF THE DIRECTOR OF MAINTENANCE
WOODBRIIDGE, NEW JERSEY

DRAWING

SPP-4-183


PROCUREMENT NO.:

PRICE LINES:

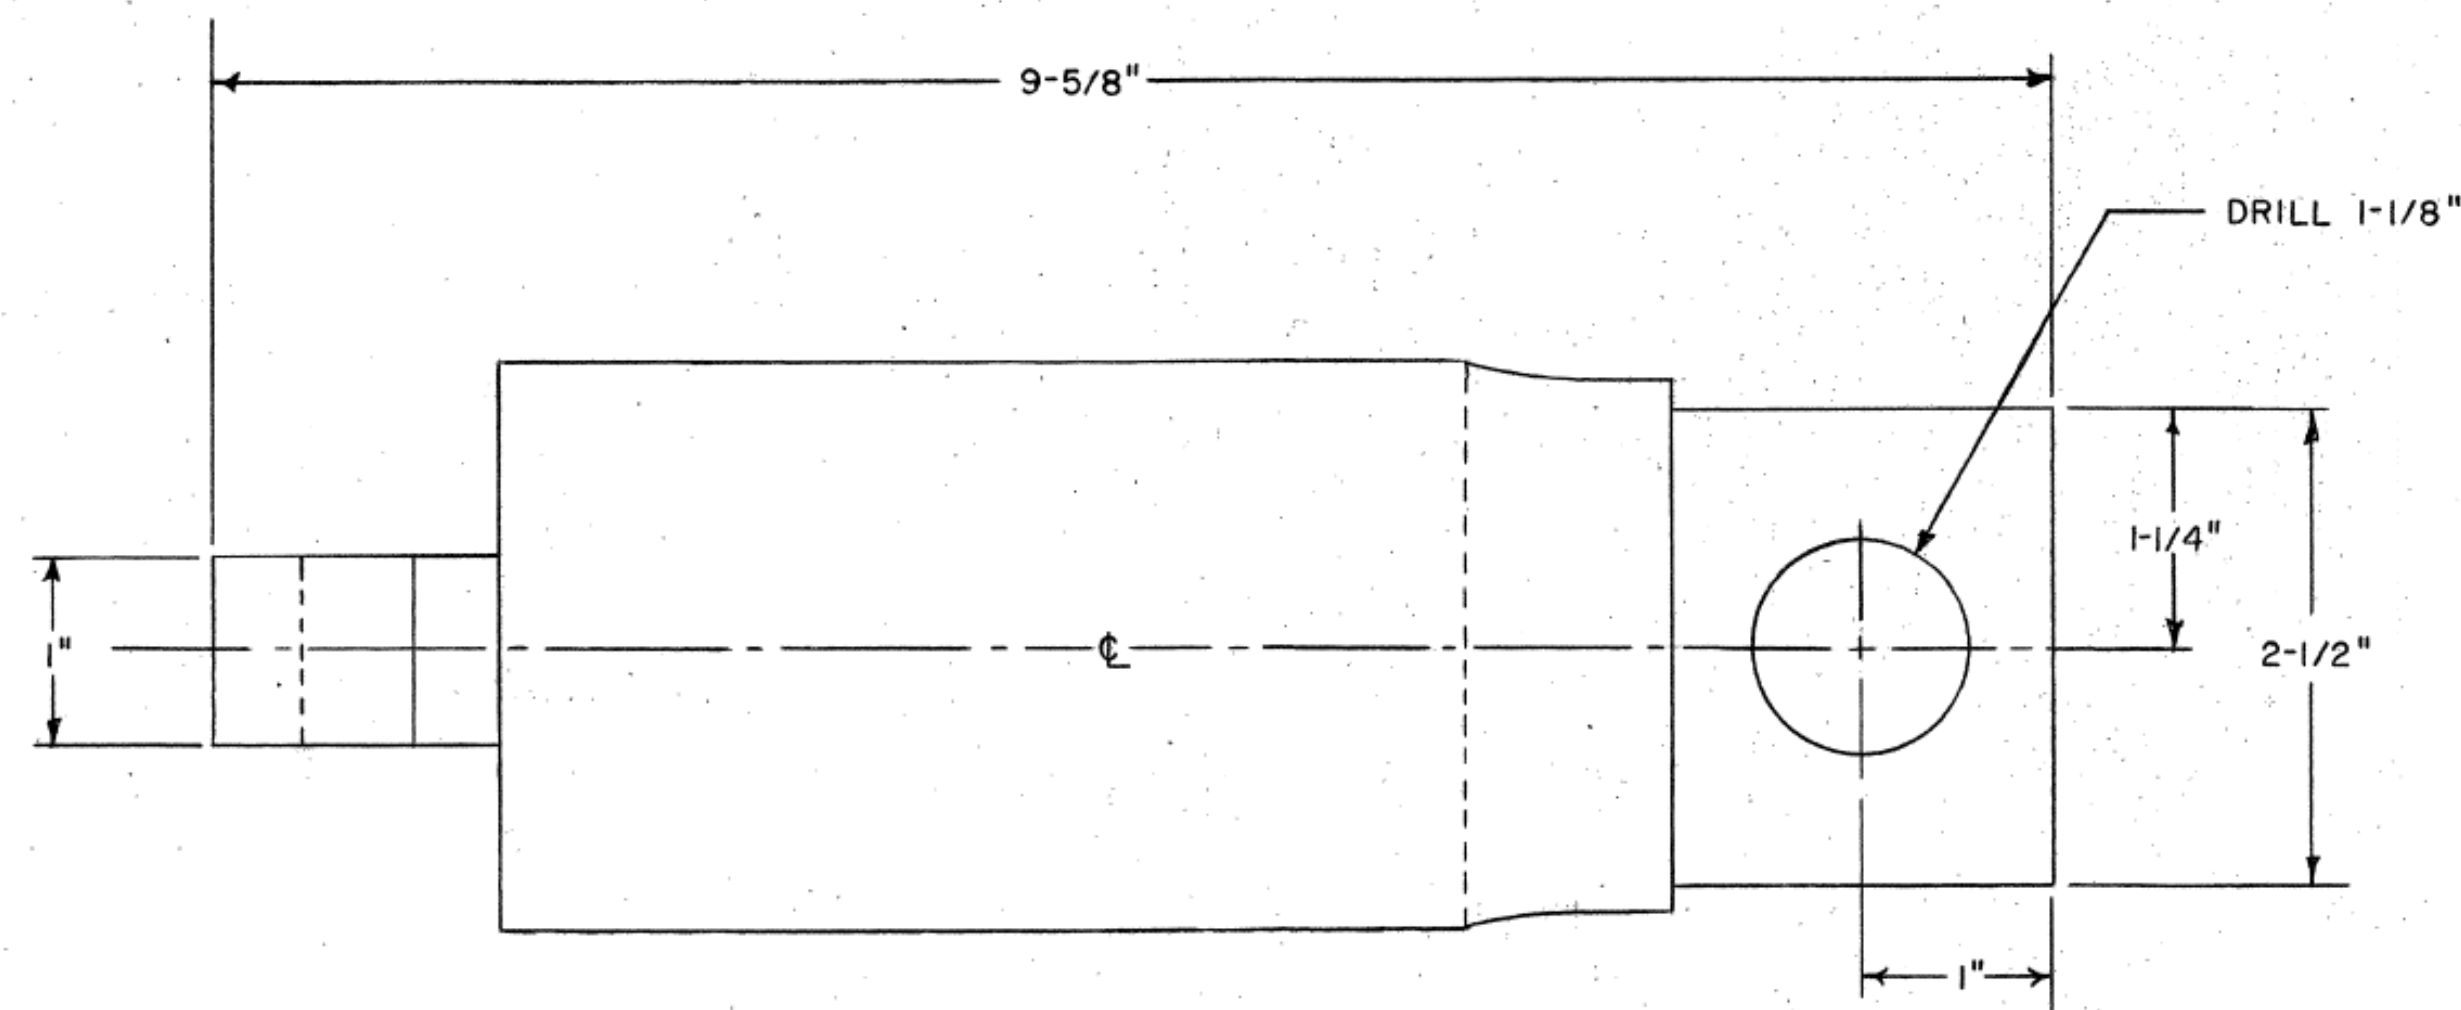


NOTES

1. REMOVE ALL SHARP EDGES AND BURRS.
2. ALL WELDS TO BE CONTINUOUS.

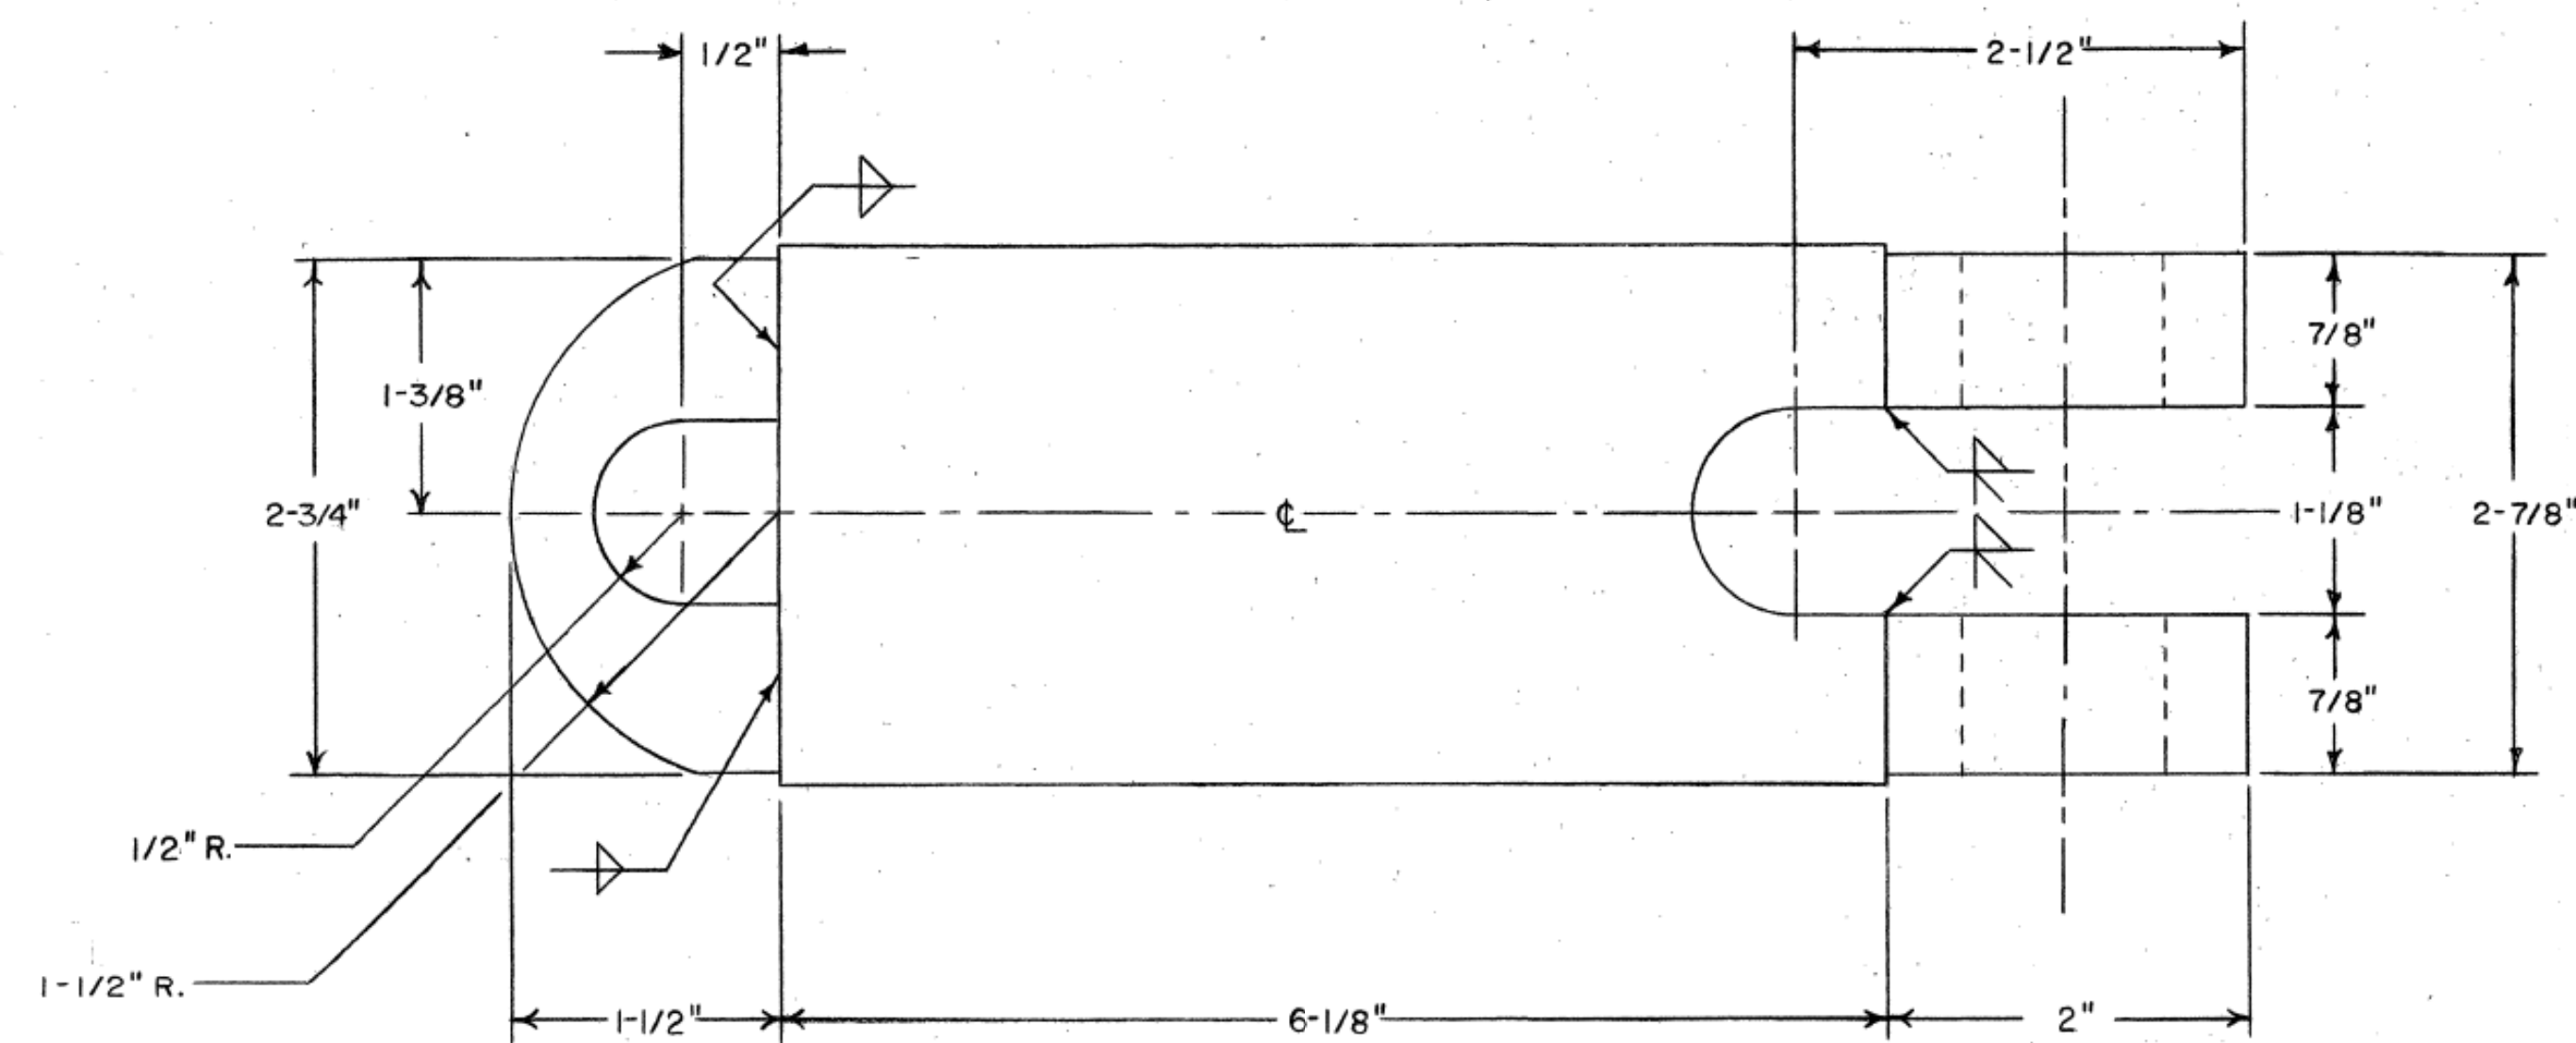

LATCH PIN SWIVEL
MATL: HOT ROLLED STEEL

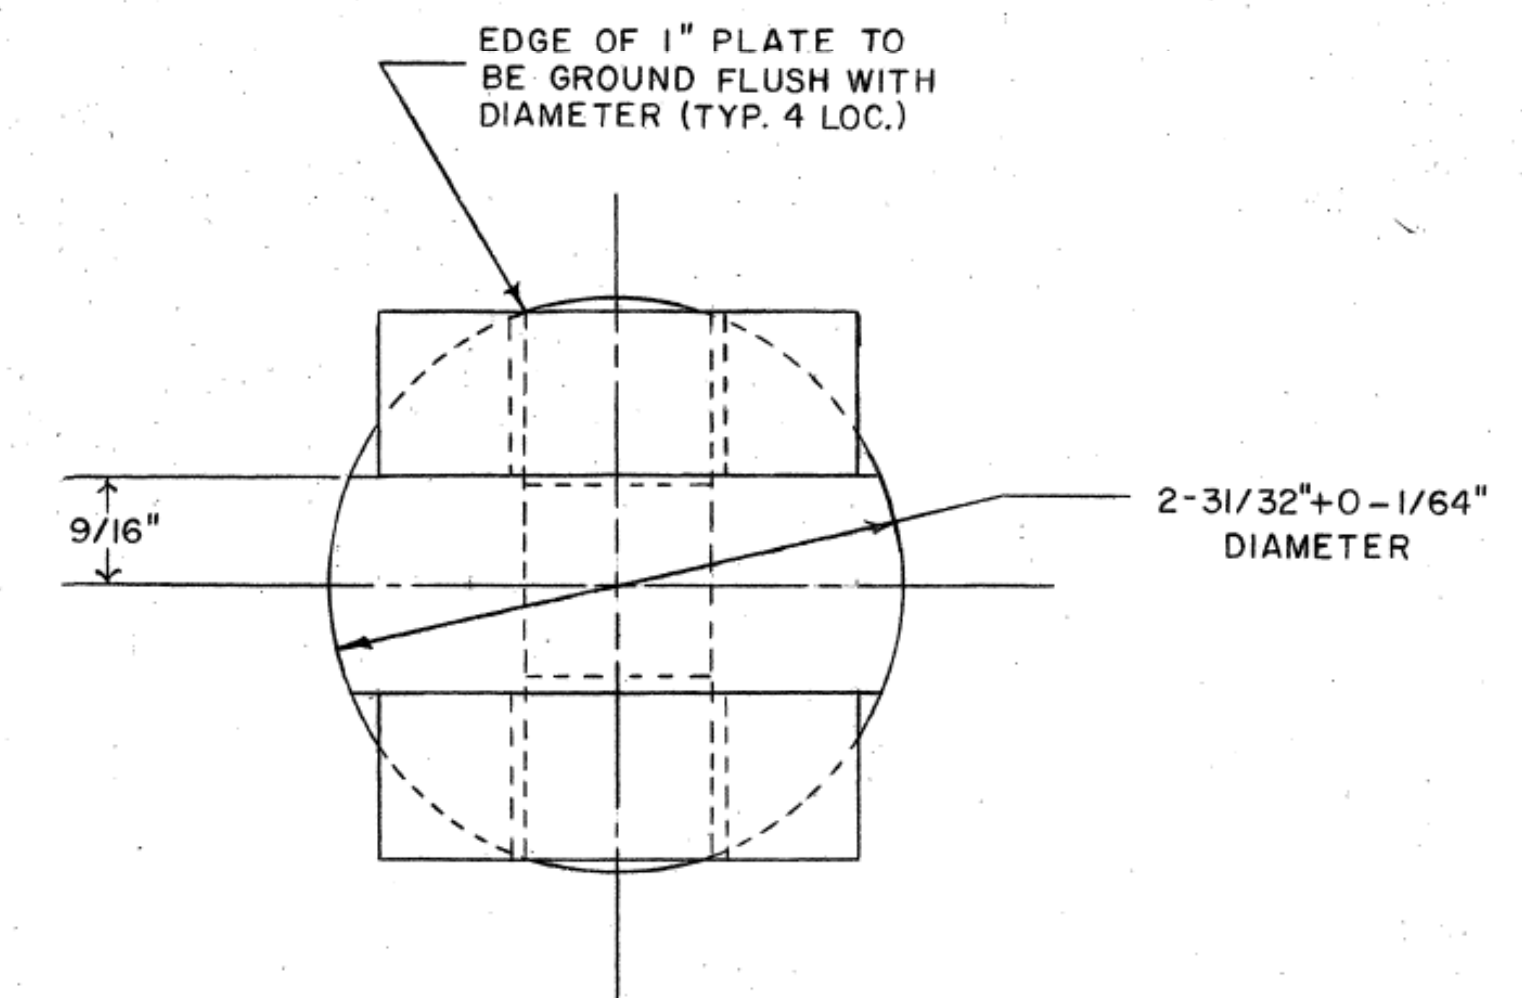

NEW JERSEY TURNPIKE AUTHORITY
MAINTENANCE DEPARTMENT
STANDARD SNOW PLOW DETAILS

LATCH PIN SWIVEL

THIS DRAWING IS BASED UPON NEW JERSEY DEPARTMENT OF TRANSPORTATION -
DIVISION OF CONSTRUCTION AND MAINTENANCE - BUREAU OF EQUIPMENT -
DRAWING NO. 4-184 - DATED DECEMBER 11, 1975



OFFICE OF THE DIRECTOR OF MAINTENANCE
WOODBIDGE, NEW JERSEY

DRAWING



SPP-4-184

PROCUREMENT NO.:

PRICE LINES:

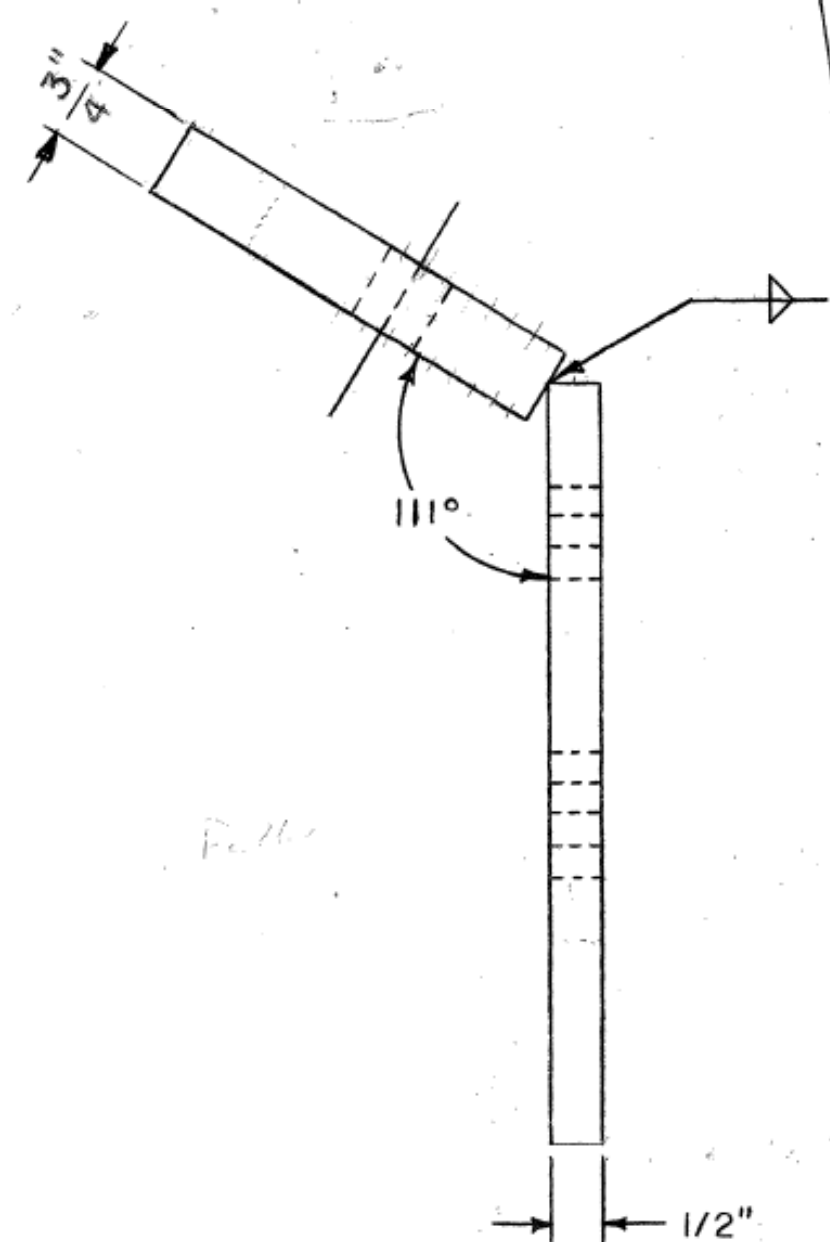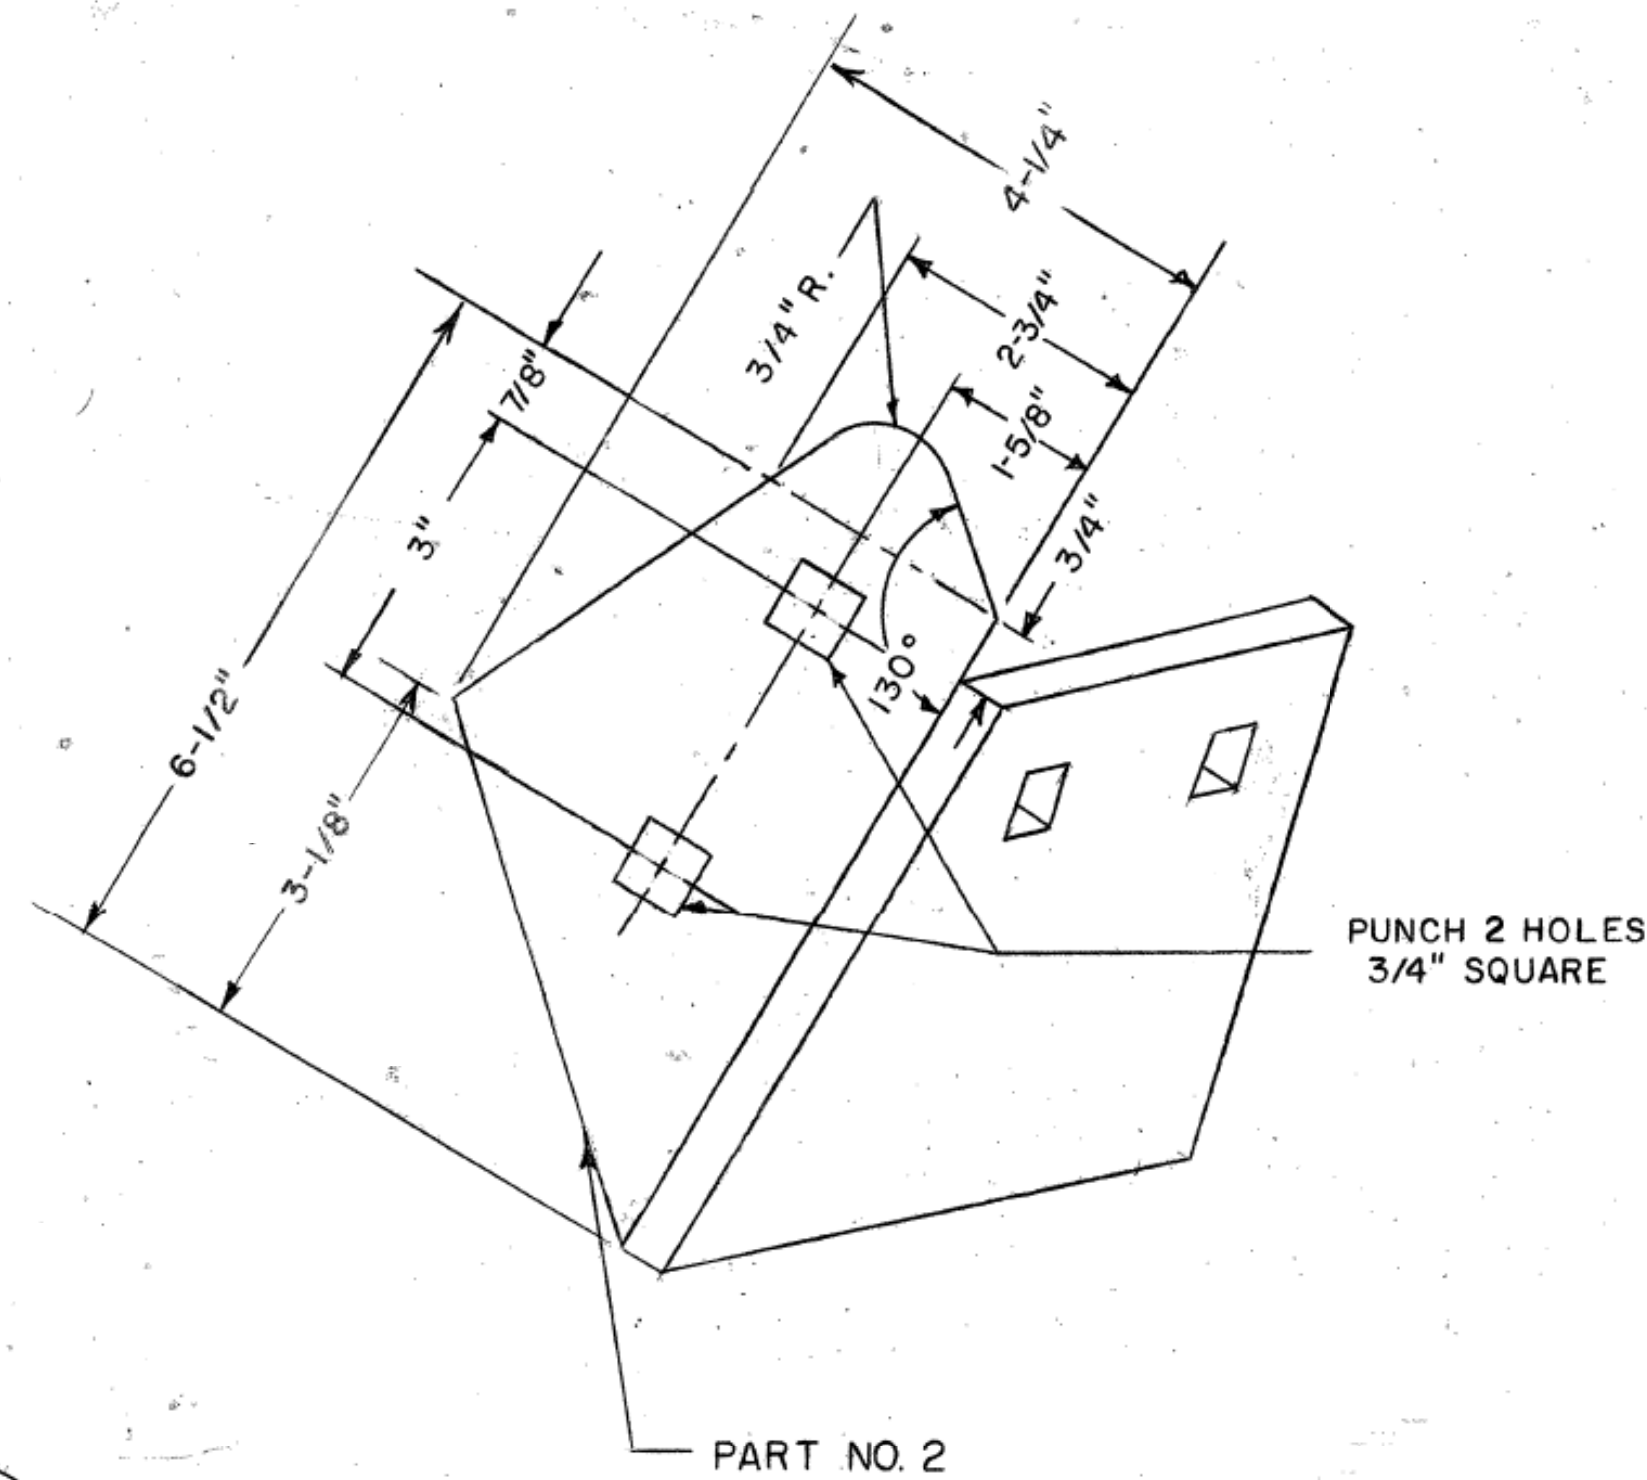

INNER NOSE PIECE
MAT'L: HIGH CARBON STEEL

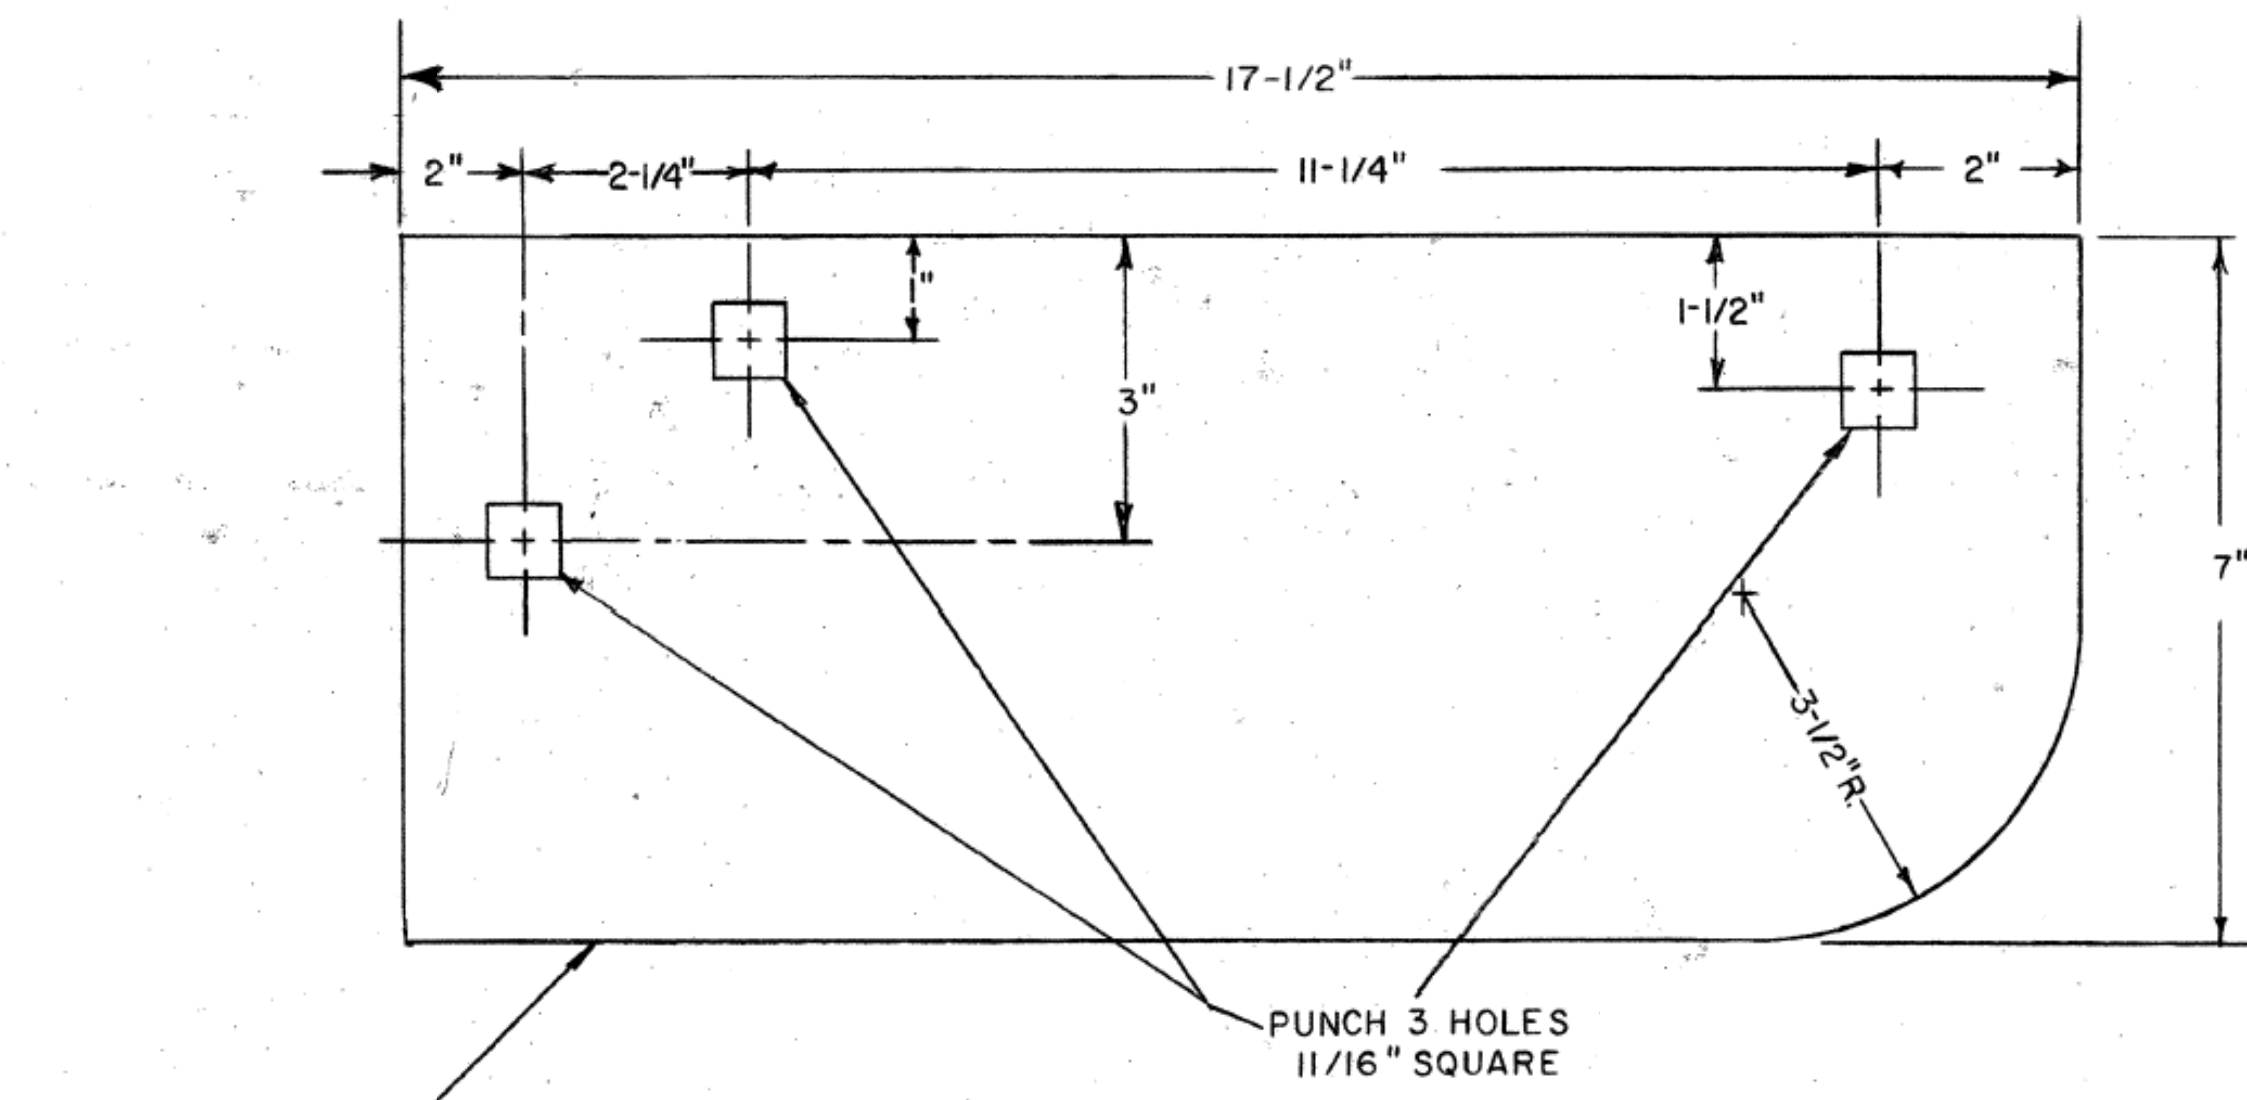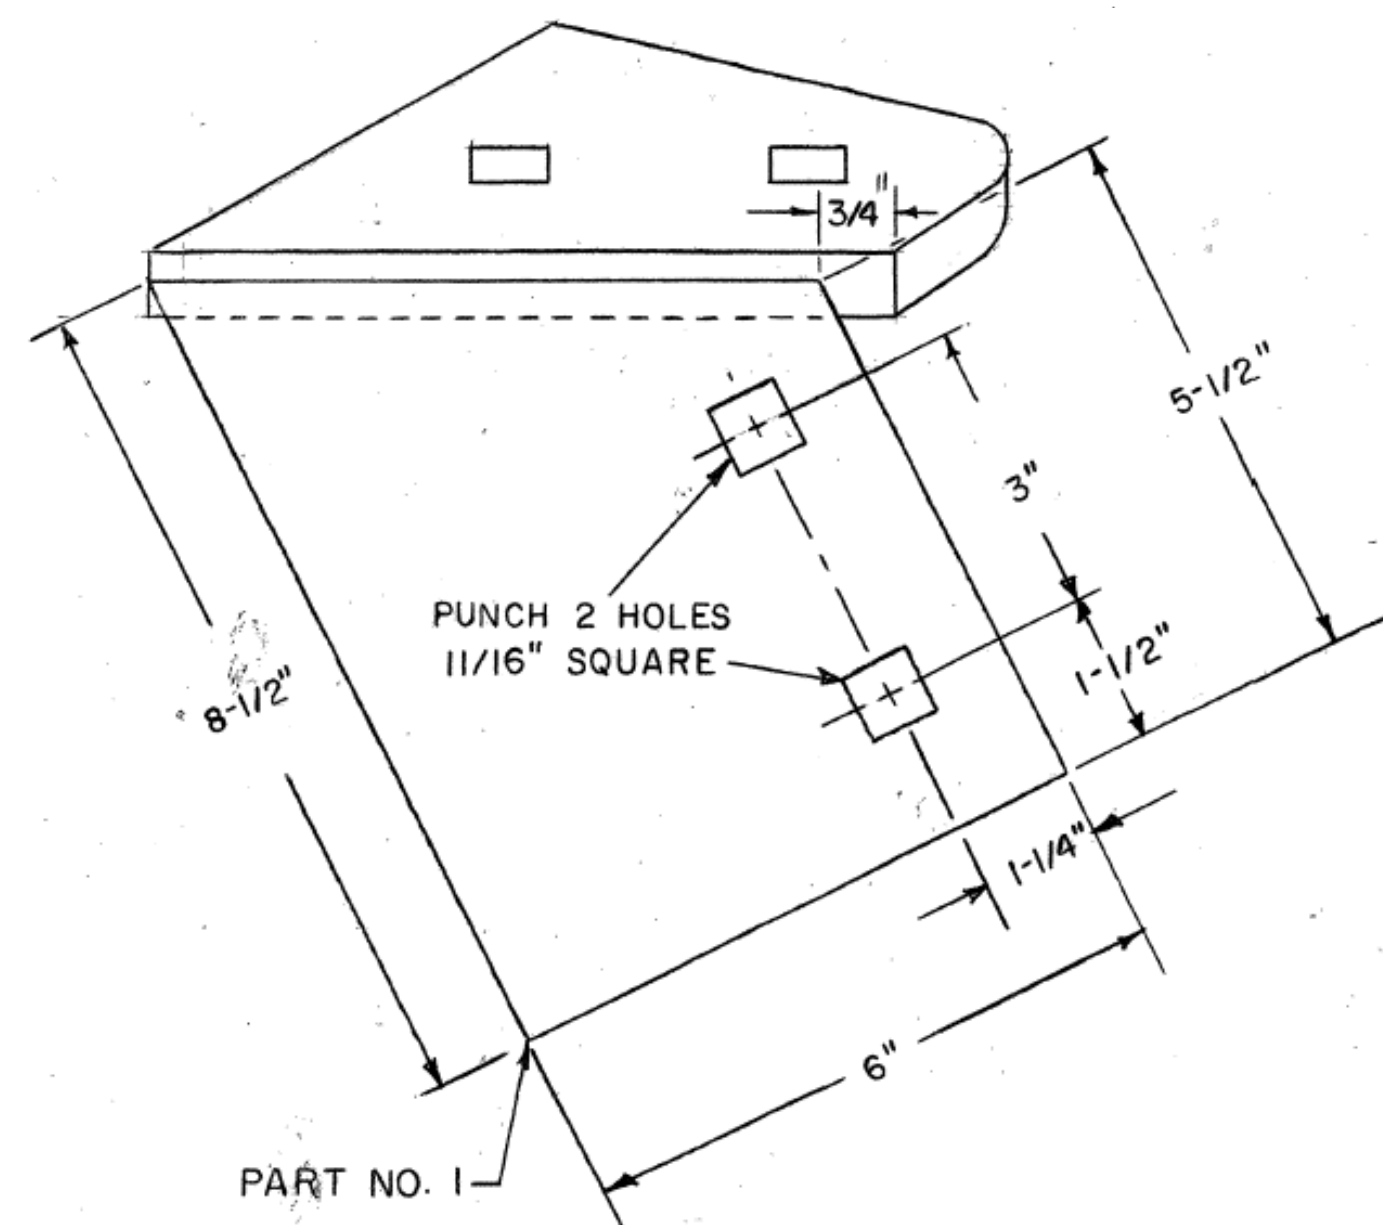

1/2" THICK
OUTER NOSE PIECE
MAT'L: HIGH CARBON STEEL

- NOTES
1. THIS DRAWING SUPERSEDES DWG. NO. 4-134.
 2. REMOVE ALL BURRS AND SHARP EDGES.
 3. ALL WELDS TO BE CONTINUOUS.
 4. INNER NOSE PIECE - PLANE OF MEASURED ANGLE TO BE PERPENDICULAR TO PLANE OF PART 1 AND PART 2.
 5. FASTEN INNER & OUTER NOSE PIECE TO MOLDBOARD END PLATE W/ 5/8" X 11 UNC BOLTS, ONE 2" LG., TWO 2-1/2" LG.

NEW JERSEY TURNPIKE AUTHORITY
MAINTENANCE DEPARTMENT
STANDARD SNOW PLOW DETAILS

INNER & OUTER NOSE PIECE

THIS DRAWING IS BASED UPON NEW JERSEY DEPARTMENT OF TRANSPORTATION -
DIVISION OF CONSTRUCTION AND MAINTENANCE - BUREAU OF EQUIPMENT -
DRAWING NO. 4-186 - DATED OCTOBER 21, 1975; LAST REVISED JULY 1, 1986
(REV. *4)

OFFICE OF THE DIRECTOR OF MAINTENANCE
WOODBRIIDGE, NEW JERSEY

DRAWING


SPP-4-186

PROCUREMENT NO.:

PRICE LINES:

NOTES

1. THIS DRAWING SUPERSEDES DWG. NO. 4-126.
2. ALL VERTICAL RIBS 1/2" x 2-1/2" STRUCTURAL STEEL QUALITY PLATE.
3. MOLDBOARD SKIN TO BE 3/16" STRUCTURAL STEEL QUALITY PLATE, SMOOTH ROLLED OR BRAKE FORMED.
4. MOLDBOARD SKIN TO EXTEND TO BOTTOM EDGE OF FRONT ANGLE, SKIN EDGE - TACK WELD ONLY.
5. BLADE TO BE HIGH CARBON ABRASIVE RESISTANT STEEL.
6. FOR CARBIDE EDGE (BLADE) SEE N.J.D.O.T. BUR. OF EQUIP DWG. NO. 4-113.
7. BLADE TO BE ATTACHED TO MOLDBOARD W/5/8" x 11 UNC x 2" CARRIAGE BOLTS, NUTS & LOCKWASHERS (N/A LAST 2 BOLTS ON EACH SIDE).
8. BOLT HOLES IN RIBS FOR ATTACHING MOLDBOARD HINGE TO BE SPACED APART 1-3/4".
9. ALL WELDS TO BE 3/16" MIN.
10. HOLES IN BOTTOM BLADE ANGLE TO BE DRILLED 5/8" DIA.
11. SNOW SHIELD TO BE ATTACHED WITH 1/2" BOLTS AND NUTS

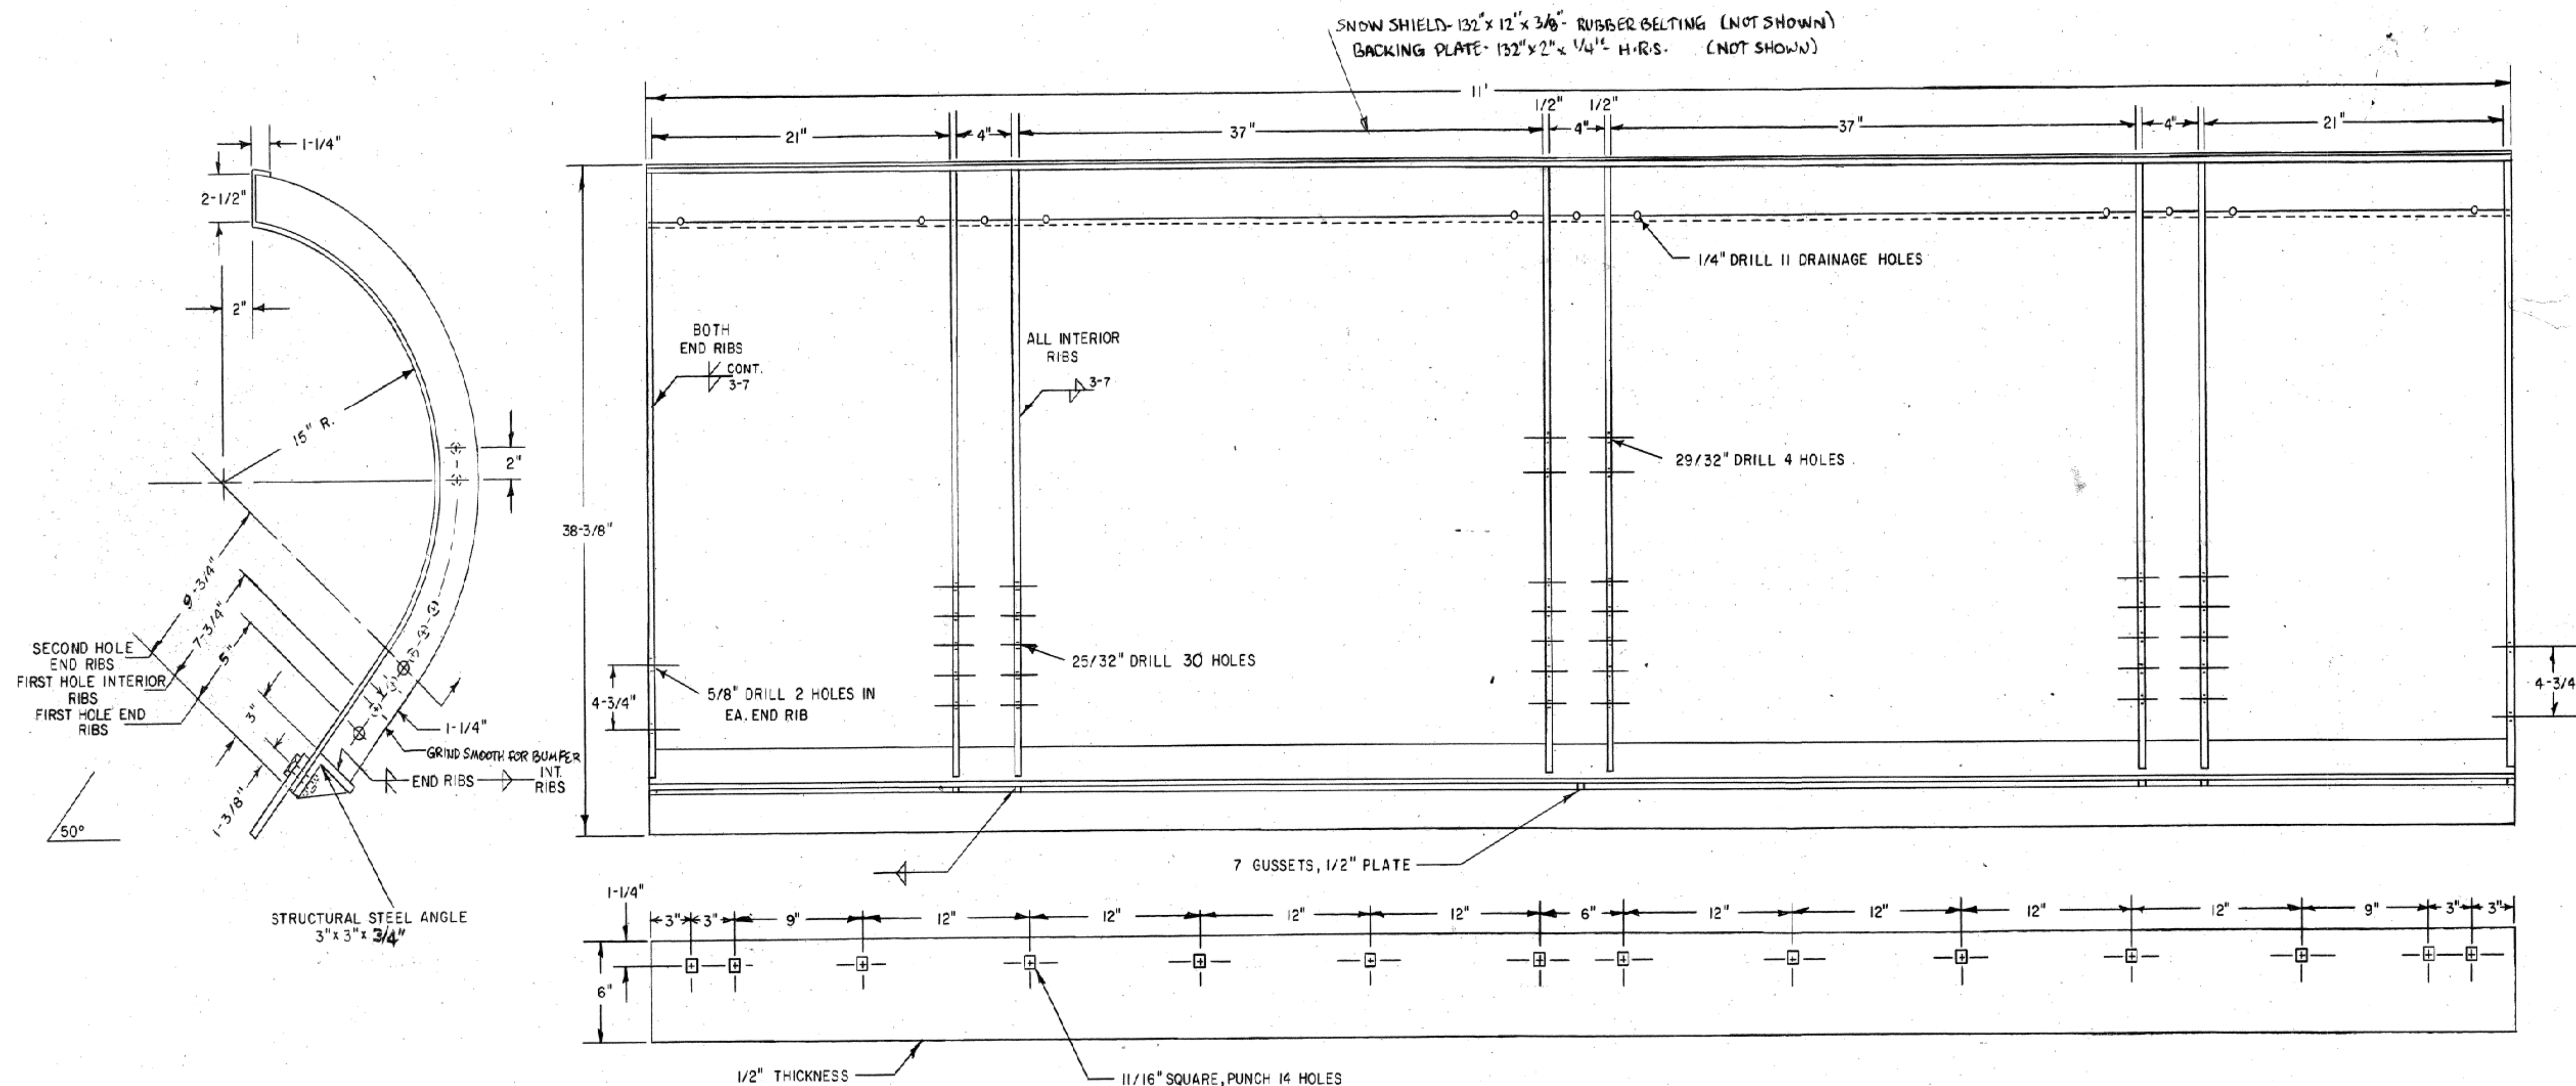

NEW JERSEY TURNPIKE AUTHORITY
MAINTENANCE DEPARTMENT
STANDARD SNOW PLOW DETAILS

SNOW PLOW
M.R. 11-36-15-1

THIS DRAWING IS BASED UPON NEW JERSEY DEPARTMENT OF TRANSPORTATION -
DIVISION OF CONSTRUCTION AND MAINTENANCE - BUREAU OF EQUIPMENT -
DRAWING NO. 4-188 - DATED JANUARY 6, 1976; LAST REVISED MAR. 26, 2001
(REV. *5)



OFFICE OF THE DIRECTOR OF MAINTENANCE
WOODBIDGE, NEW JERSEY

DRAWING



SPP-4-188

PROCUREMENT NO.:

PRICE LINES:

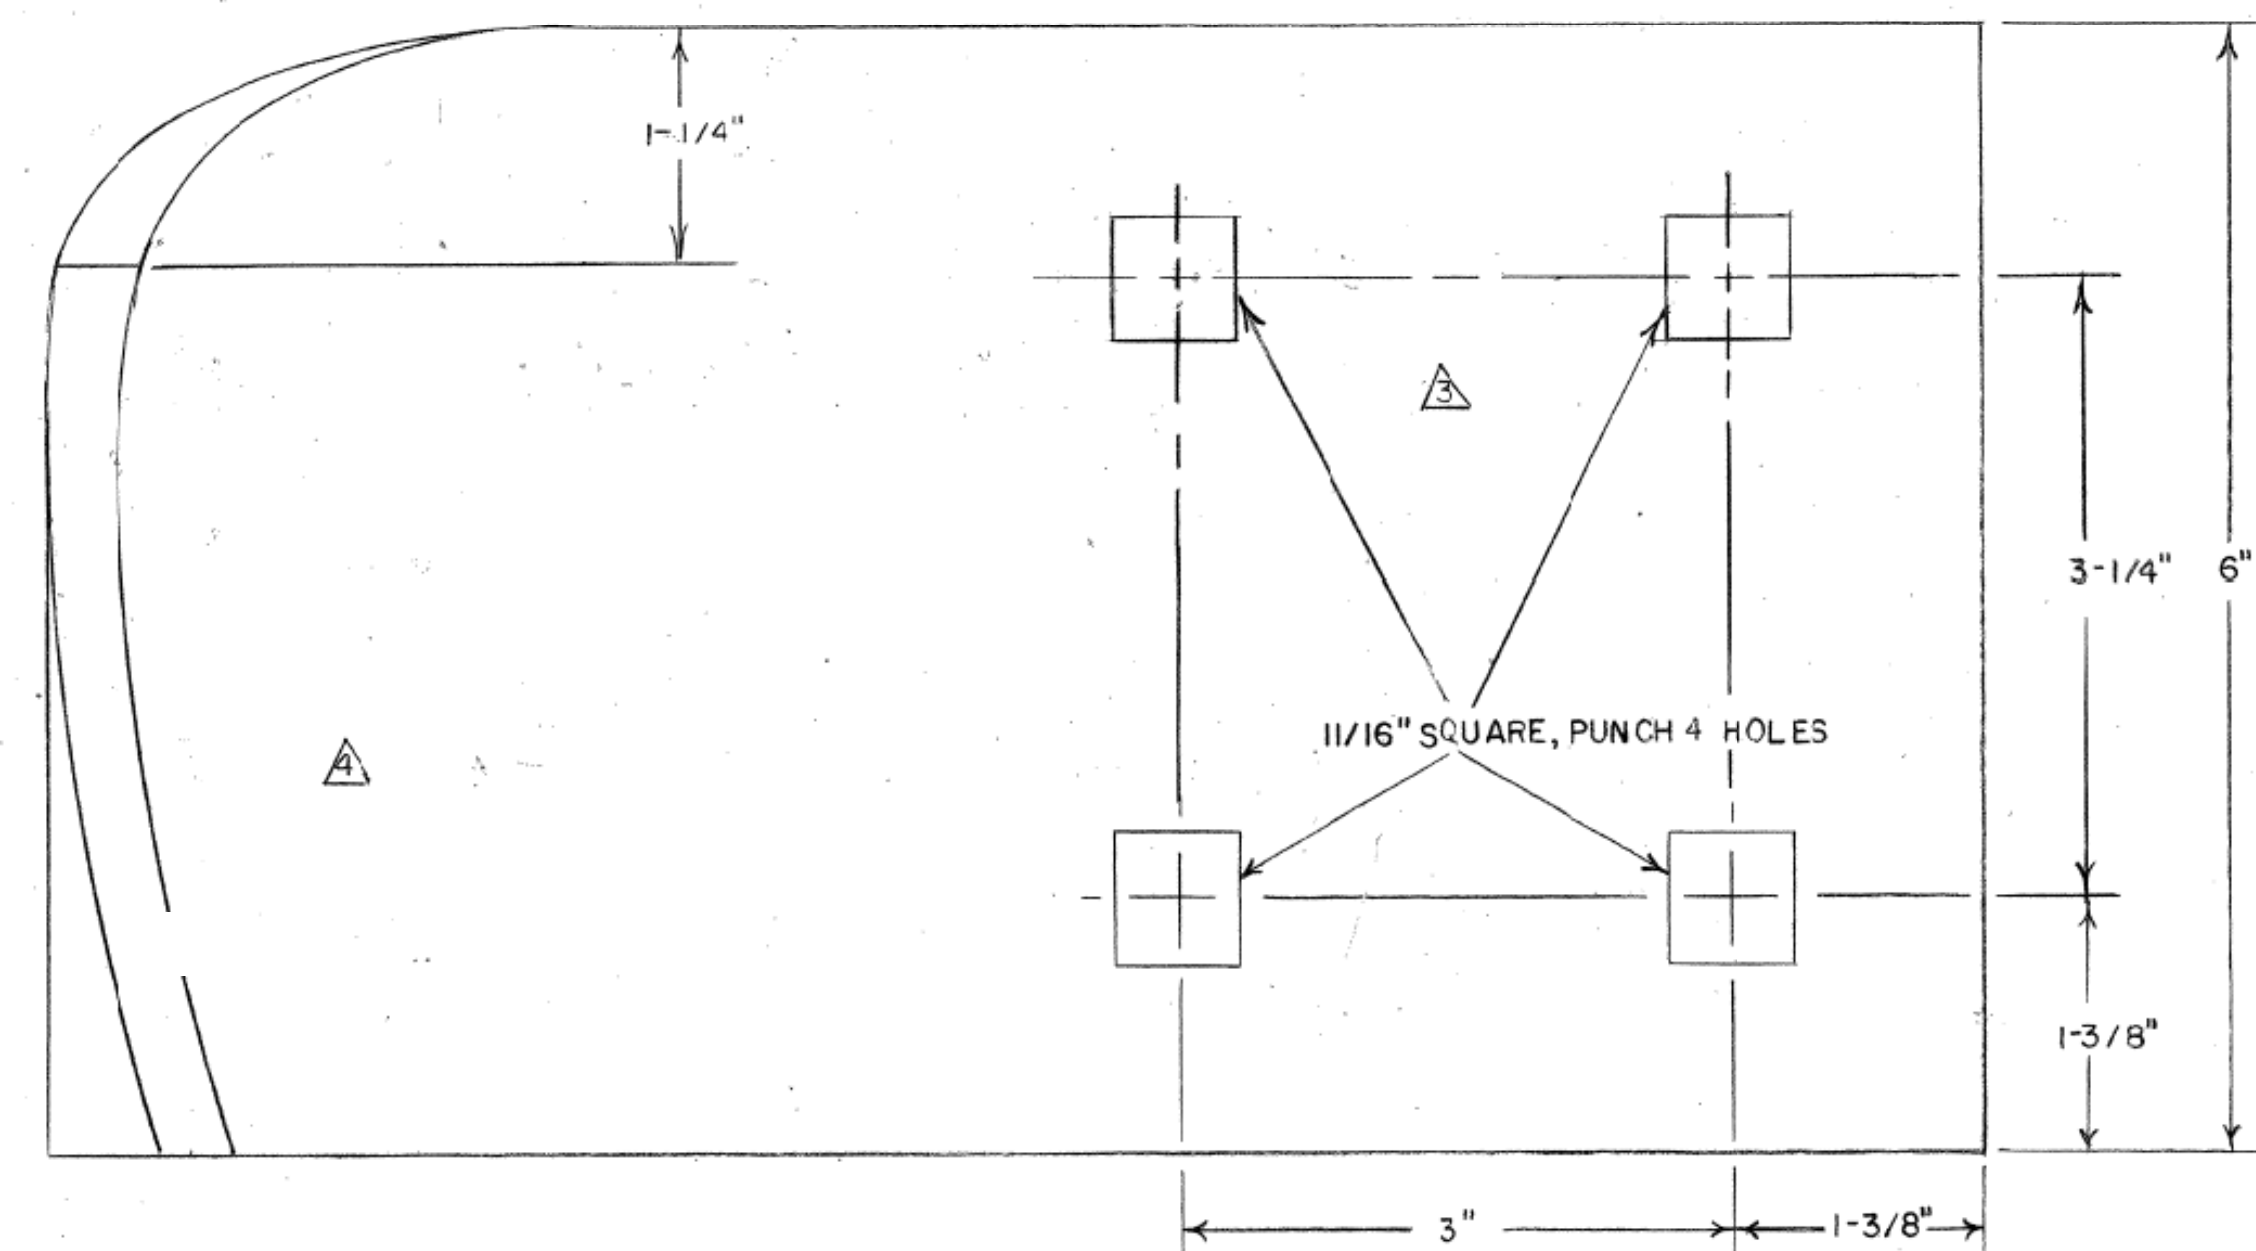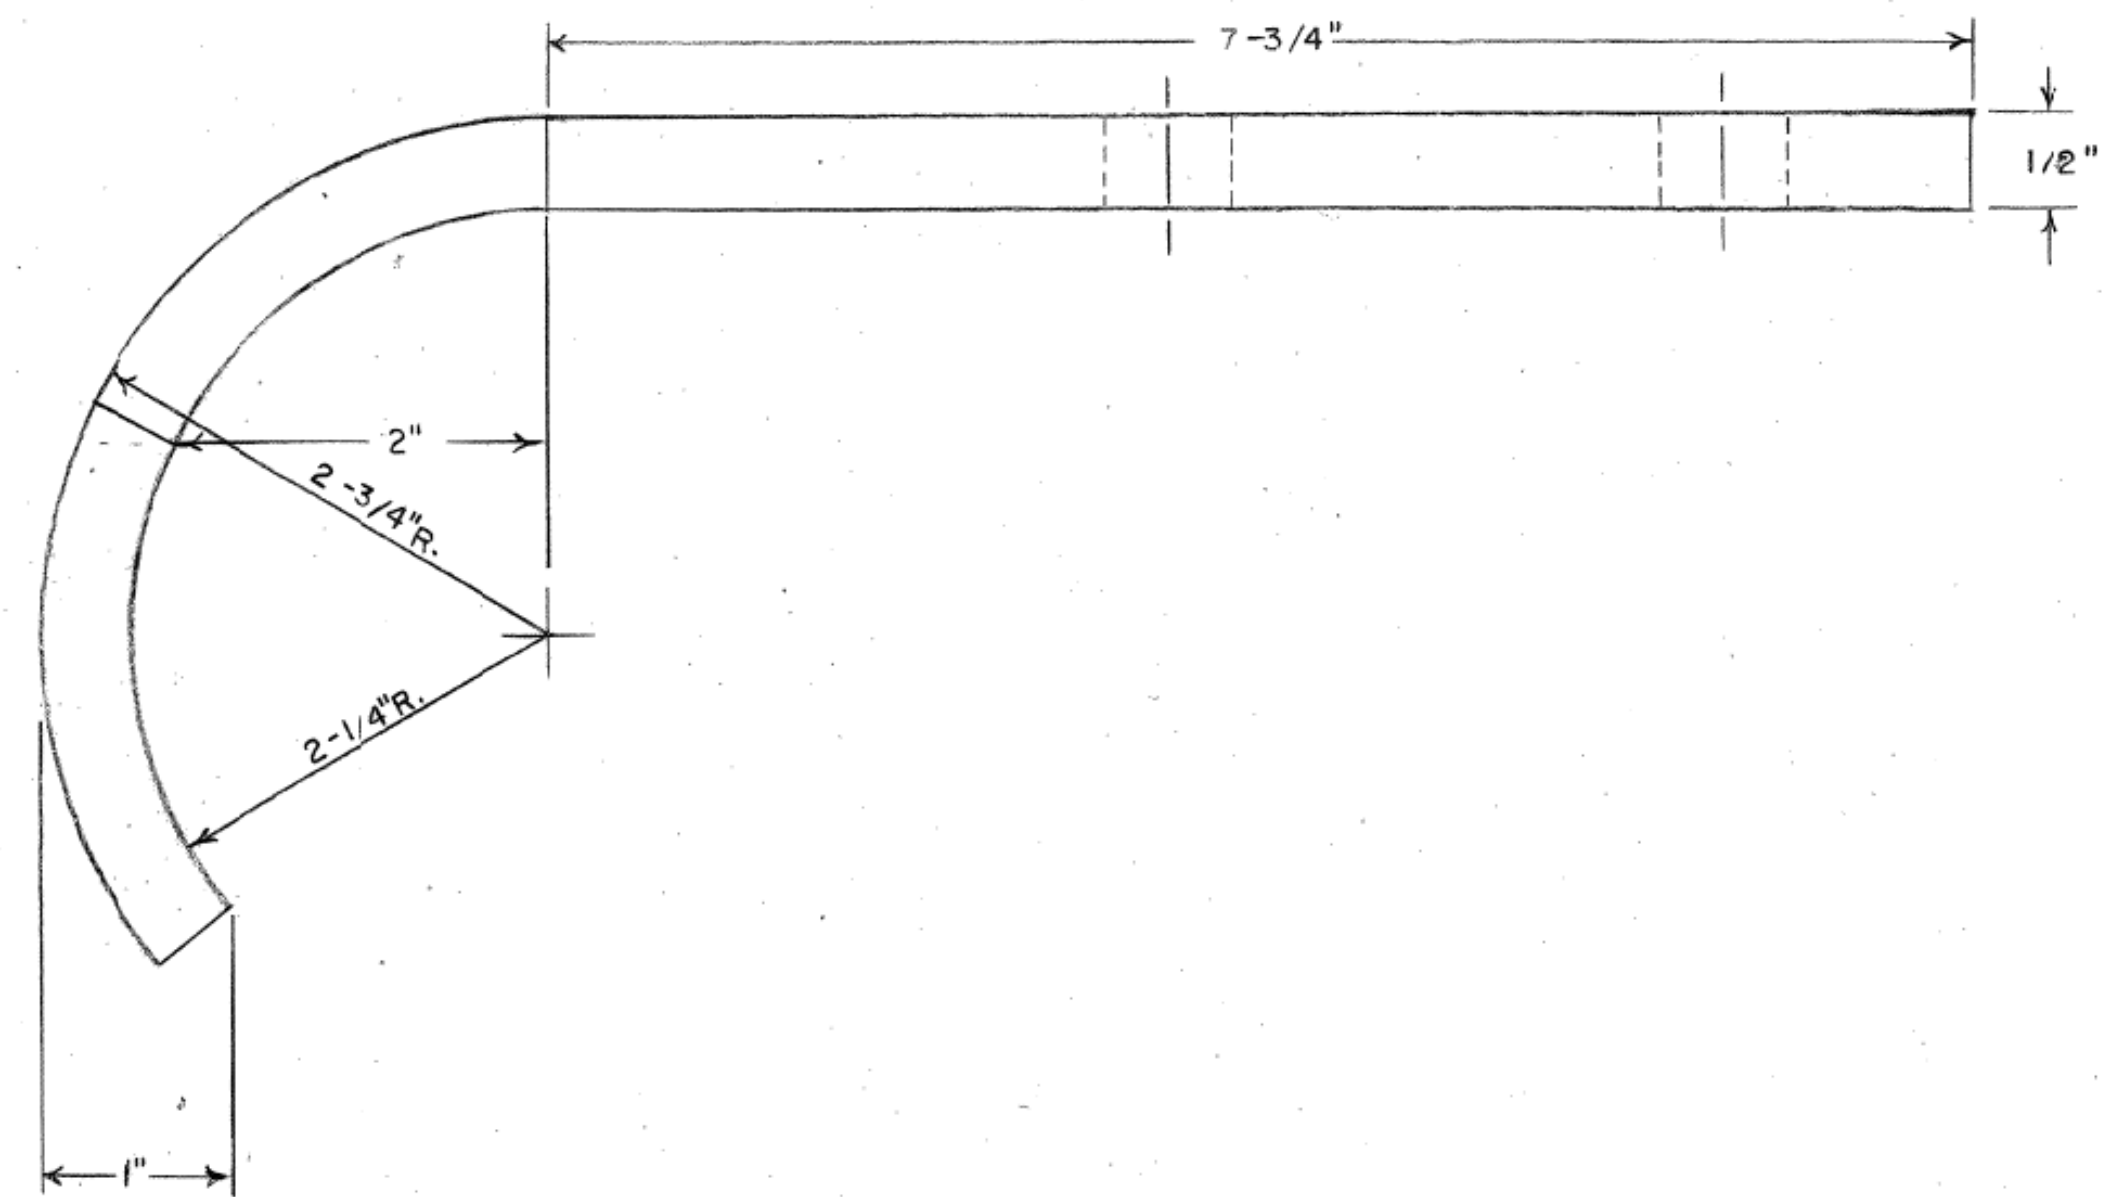


WRAP AROUND - RIGHT SIDE
MATL: HIGH CARBON STEEL

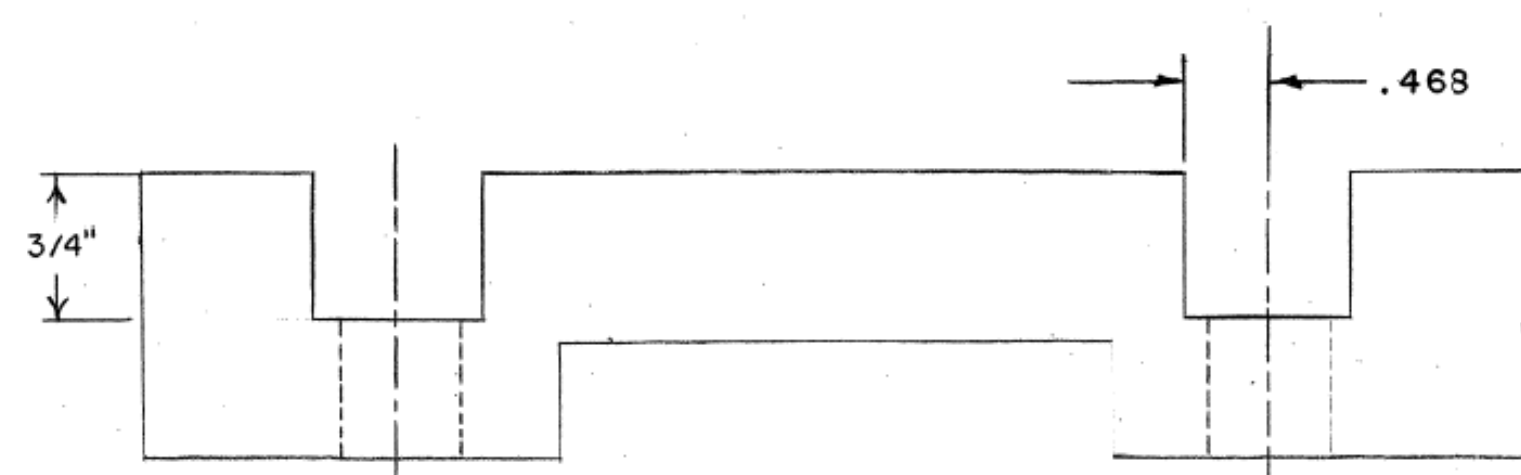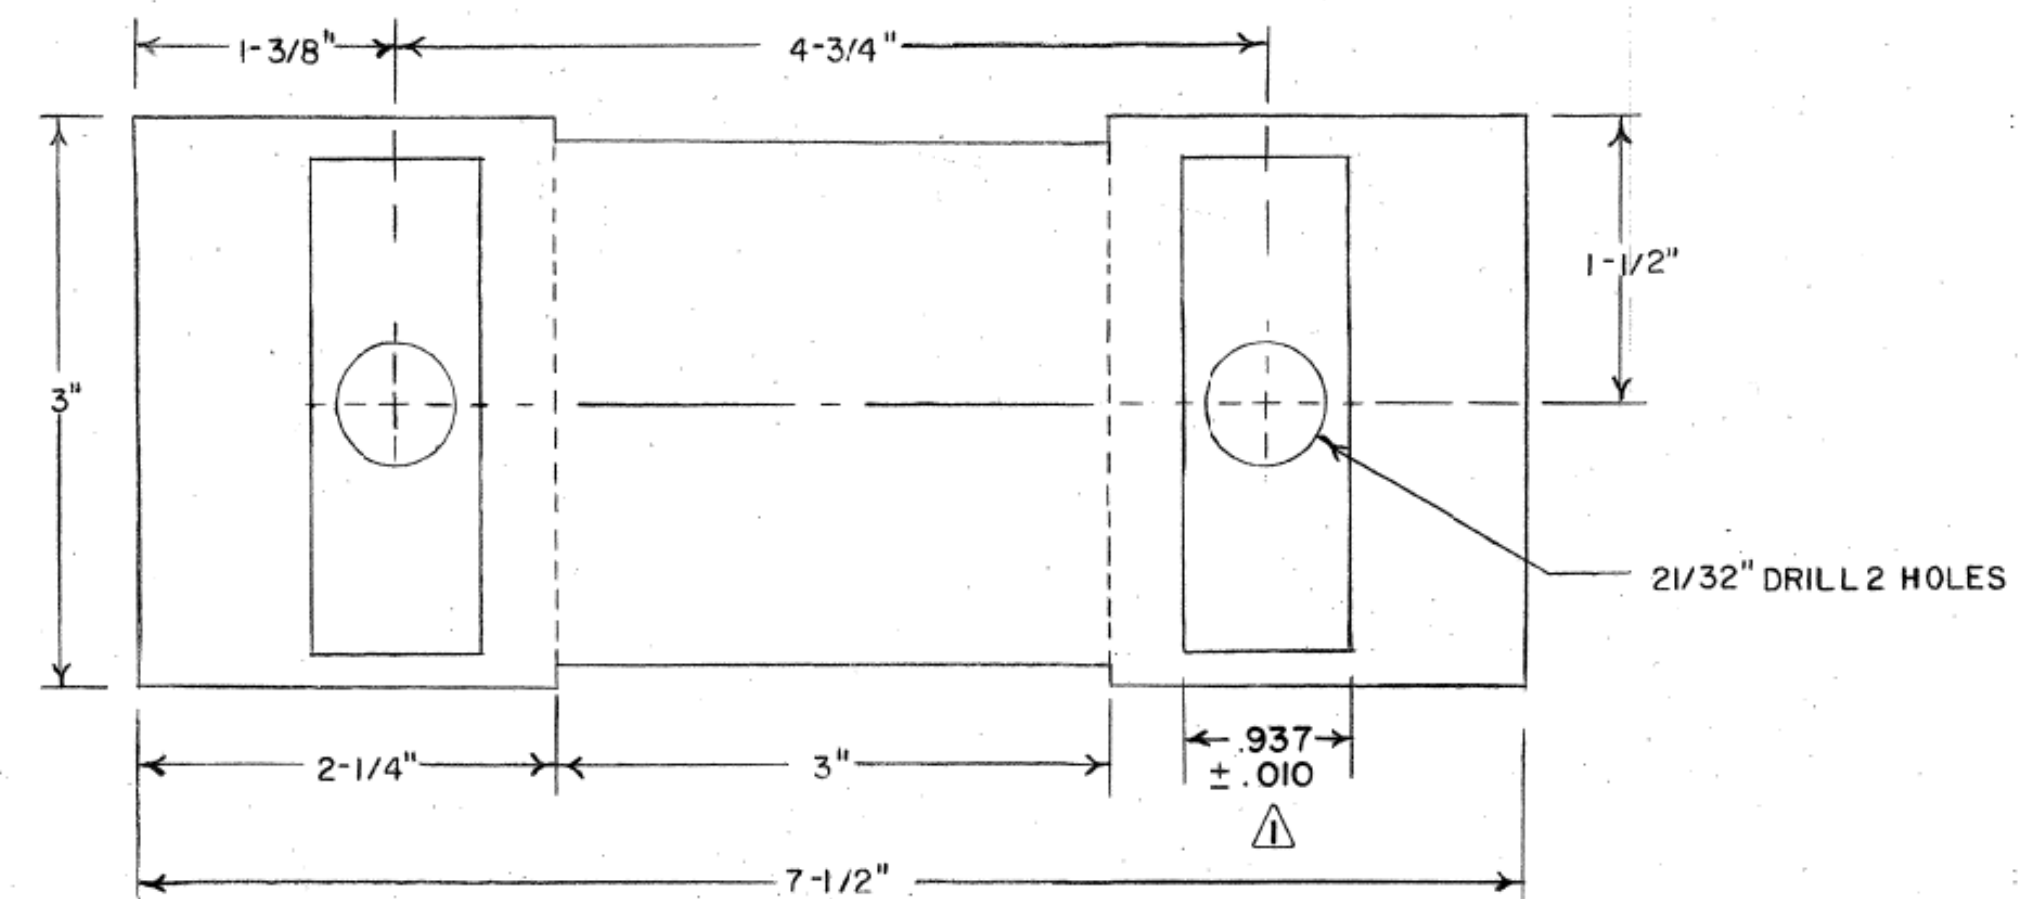

CURB BUMPER
MATL: MEDIUM CARBON STEEL

- NOTES**
1. ALL SHARP EDGES AND BURRS TO BE REMOVED.
 2. FASTEN CURB BUMPERS TO MOLDBOARD W/ 5/8" X 11 UNC BOLTS, NUTS AND LOCKWASHERS.
 3. FASTEN WRAP AROUND TO MOLDBOARD W/ 5/8" X 11 UNC X 2-1/2" CARRIAGE BOLTS, NUTS, LOCKWASHERS.

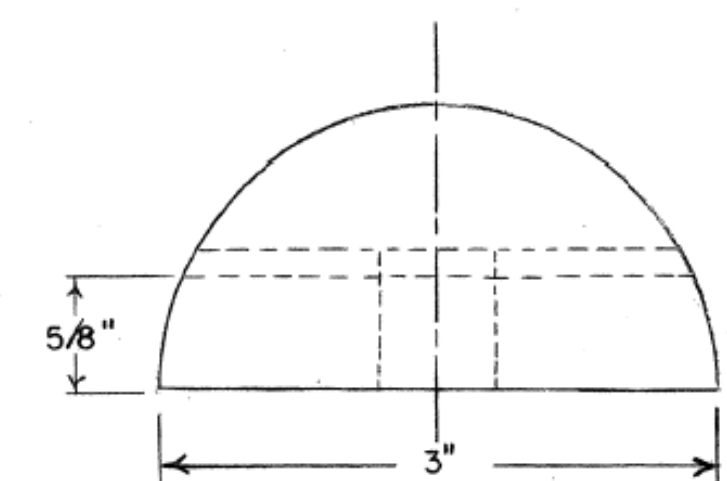

NEW JERSEY TURNPIKE AUTHORITY
MAINTENANCE DEPARTMENT
STANDARD SNOW PLOW DETAILS

WRAP AROUND - RIGHT SIDE
&
CURB BUMPER

THIS DRAWING IS BASED UPON NEW JERSEY DEPARTMENT OF TRANSPORTATION -
DIVISION OF CONSTRUCTION AND MAINTENANCE - BUREAU OF EQUIPMENT -
DRAWING NO. 4-191 - DATED JULY 23, 1973; LAST REVISED SEPT. 11, 1990
(REV. #4)

OFFICE OF THE DIRECTOR OF MAINTENANCE
WOODBIDGE, NEW JERSEY

DRAWING

SPP-4-191

PROCUREMENT NO.:

PRICE LINES:

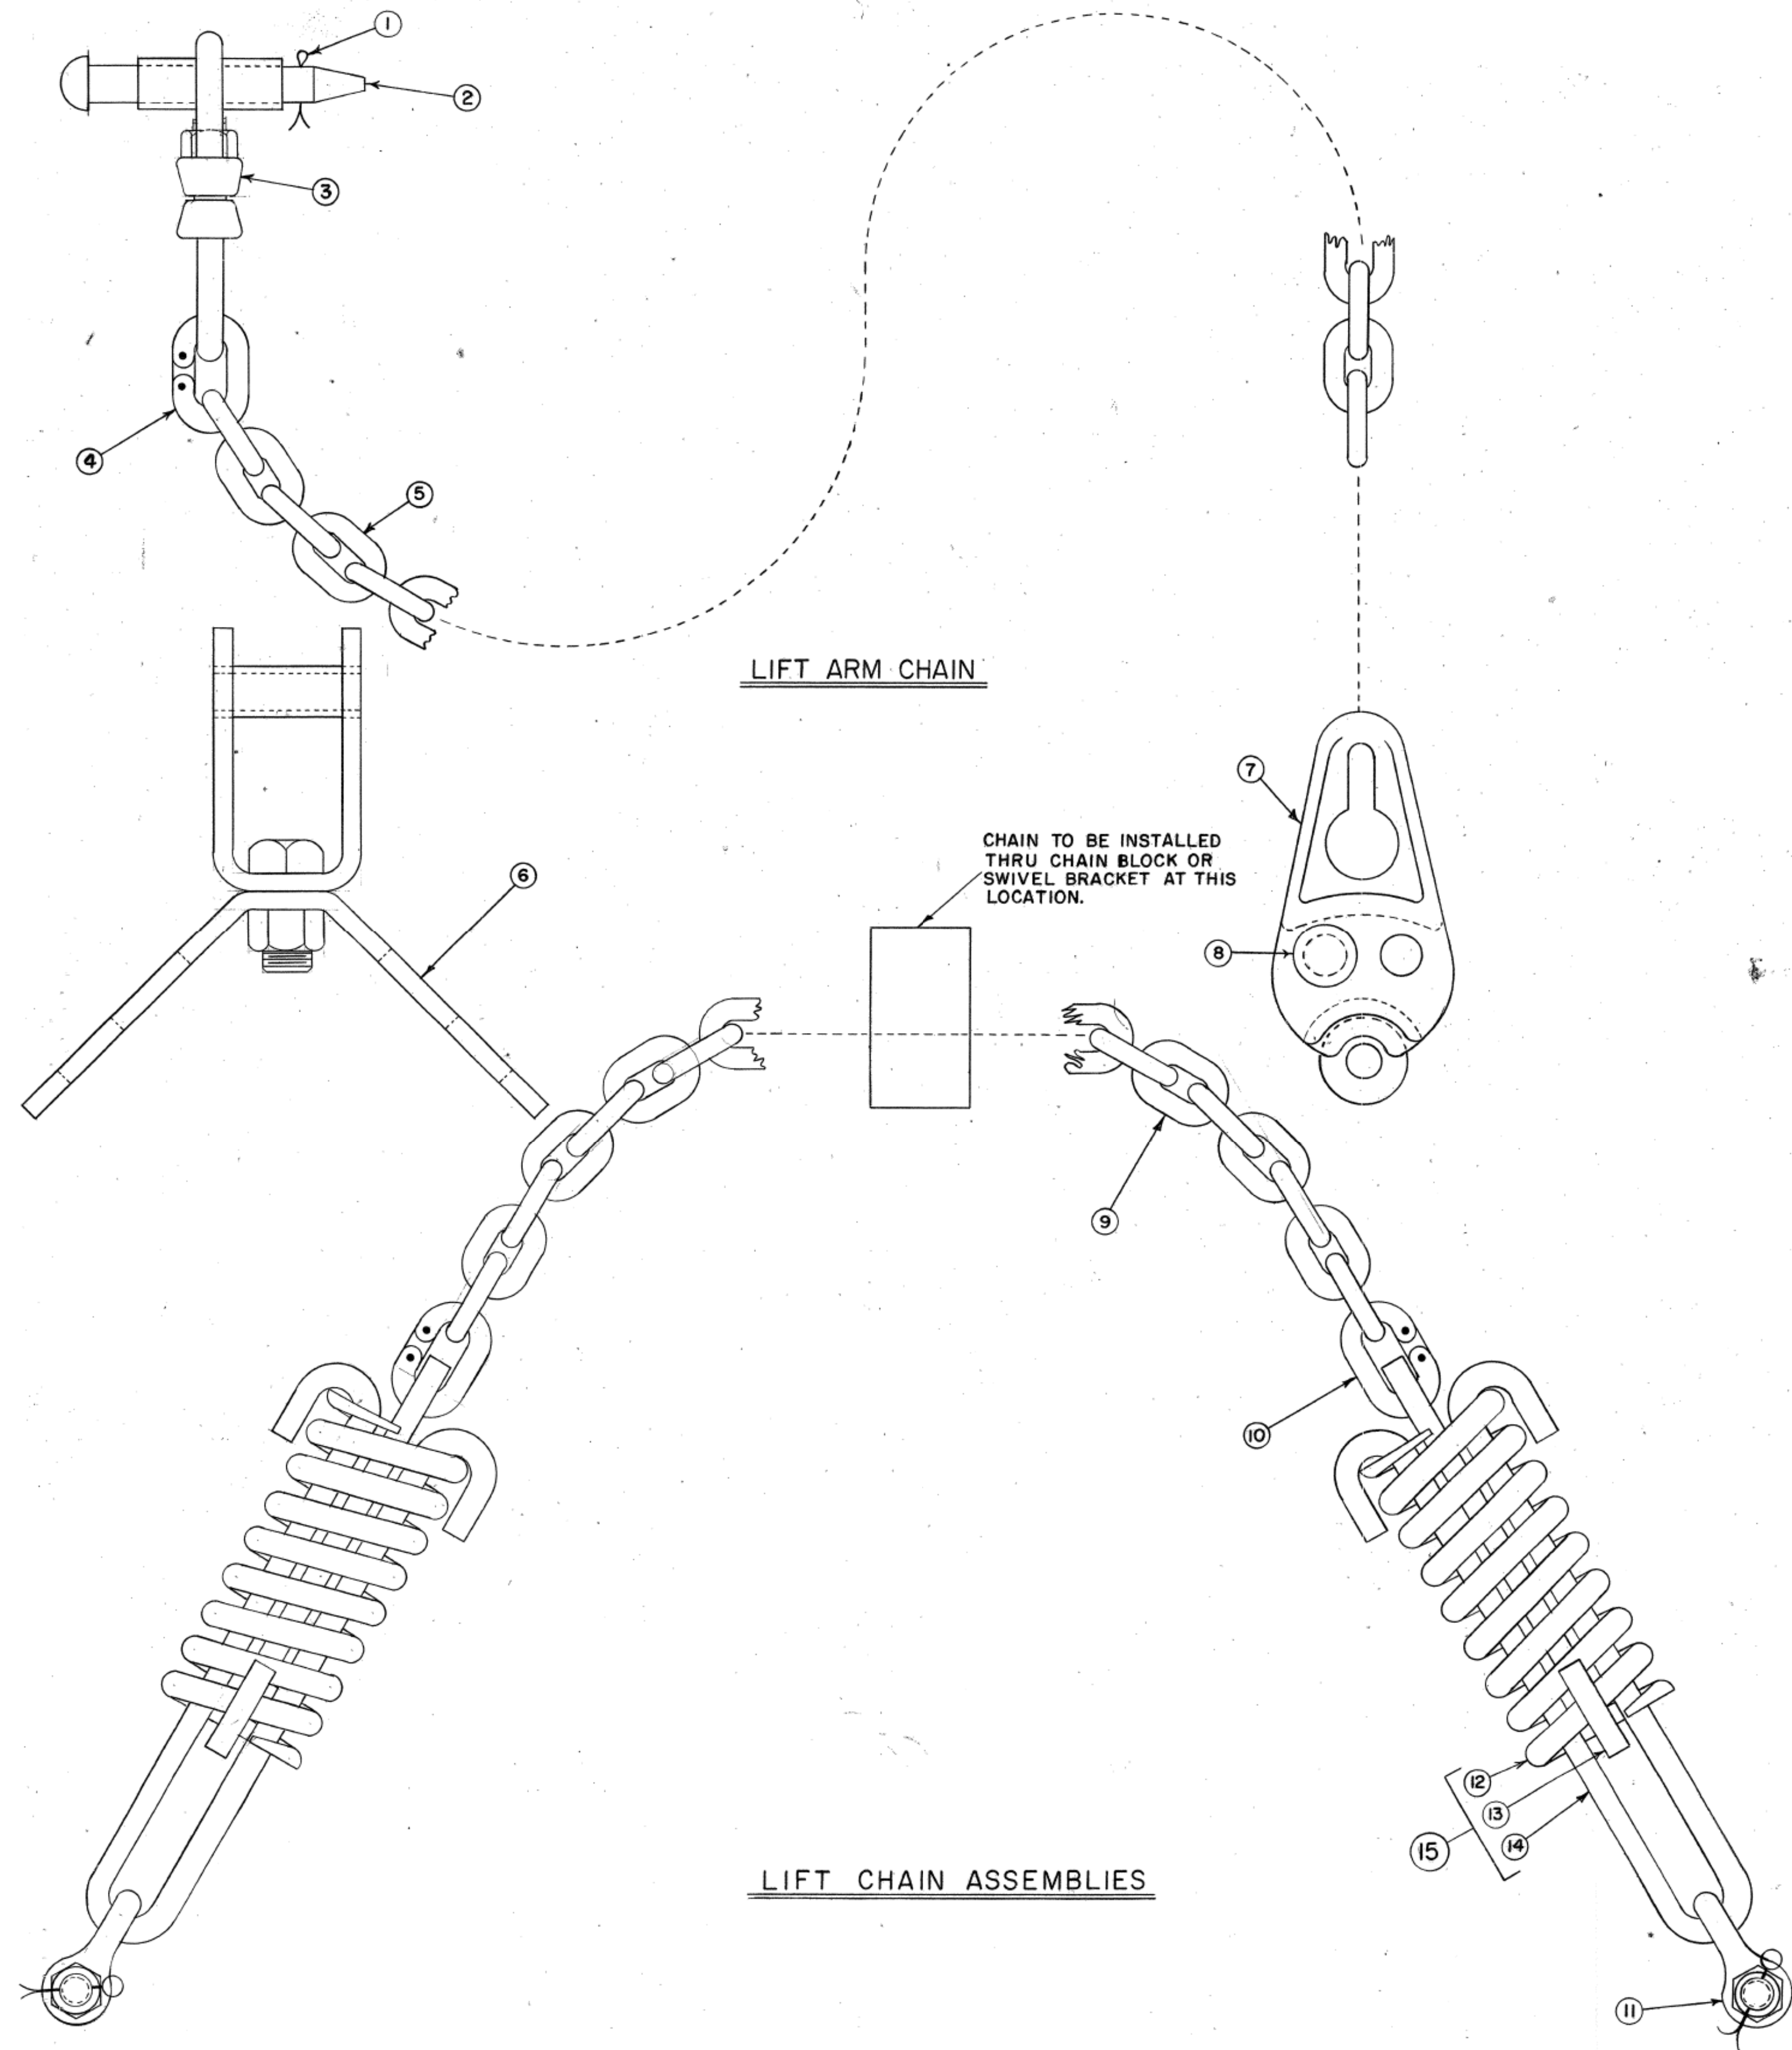


CHART NO. 1				
LIFT ARM CHAIN				
ITEM NO.	DESCRIPTION	QTY.	MATL.	SIZE
1	COTTER PIN	1	STD.	1/4" x 2" LG.
2	LIFT ARM CHAIN RIVET PIN	1	—	SEE DWG. NO. 4-147
3	PIPE WELDMENT	1	—	" " " 4-192-2
4	CONNECTING LINK	1	STD.	7/16"
5	3/8" HI-TEST STEEL CHAIN	1	STD.	18" LG.
LIFT CHAIN ASSEMBLIES				
6	SWIVEL BRACKET	1	—	SEE DWG. NO. 4-192-3
7	CHAIN BLOCK	1	—	" " " 4-192-2
8	RIVET PIN	1	—	" " " 4-192-2
9	CHAIN	1	—	SEE CHART NO. 2
10	CONNECTING LINK	2	STD.	7/16"
11	DROP FORGED ANCHOR TYPE SAFETY SHACKLE	2	STD.	1/2" BOW SIZE
12	SPRING	2	—	SEE DWG. NO. 4-192-2
13	SHORT SPRING HOOK	2	—	" " " 4-192-2
14	LONG SPRING HOOK	2	—	" " " 4-192-2

CHART NO. 2						
LIFT CHAIN ASSEMBLY						
TYPE	W/SPRINGS	W/O SPRINGS	ASSY. CONSISTS OF ITEMS	LENGTH OF ITEM 9	TYPE OF CHAIN	LIFT ARM CHAIN REQ'D FOR OPERATION?
A	X		(7) (8) (9) (10) (11) (12) (13) (14)	2' - 0"	3/8" HI-TEST STEEL CHAIN	YES
B	X		(7) (8) (9) (10) (11) (12) (13) (14)	5' - 6"	" " " " " "	YES
C		X	(7) (8) (9) (10) (11)	7' - 6"	" " " " " "	YES
D	X		(6) (9) (10) (11) (12) (13) (14)	8' - 0"	7/16" PROOF COIL CHAIN	NO
E		X	(6) (9) (10) (11)	10' - 0"	" " " " " "	NO
F	X		(7) (8) (9) (10) (11) (12) (13) (14)	7' - 0"	3/8" HI-TEST STEEL CHAIN	YES
G		X	(7) (8) (9) (10) (11)	9' - 0"	" " " " " "	YES

NOTES

- SEE SPECIFICATIONS OR PURCHASE ORDER FOR TYPE OF LIFT CHAIN ASSEMBLY DESIRED. REFER TO CHART NO. 2 FOR ITEMS TO BE ASSEMBLED.
- REFER TO CHART NO. 1 FOR DESCRIPTION AND QUANTITY OF ITEMS MENTIONED IN CHART NO. 2 FOR SPECIFIED TYPE.
- ALL CHAIN TO BE PLATED WITH A CORROSION RESISTANT METAL.
- ITEM NO. 10 MUST ACCOMPANY LIFT SPRING ASSEMBLY (ITEM 15) WHEN PURCHASED SEPARATELY.
- DWG. NO.'S 4-192-1, 4-192-2, & 4-192-3 SUPERSEDES DWG. NO. 4-151.

NEW JERSEY TURNPIKE AUTHORITY
MAINTENANCE DEPARTMENT
STANDARD SNOW PLOW DETAILS

SNOW PLOW LIFTING CHAINS

OFFICE OF THE DIRECTOR OF MAINTENANCE
WOODBIDGE, NEW JERSEY



DRAWING

SPP-4-192-1


THIS DRAWING IS BASED UPON NEW JERSEY DEPARTMENT OF TRANSPORTATION -
DIVISION OF CONSTRUCTION AND MAINTENANCE - BUREAU OF EQUIPMENT -
DRAWING NO. 4-192-1 - DATED APRIL 13, 1977

PROCUREMENT NO.:



PRICE LINES:

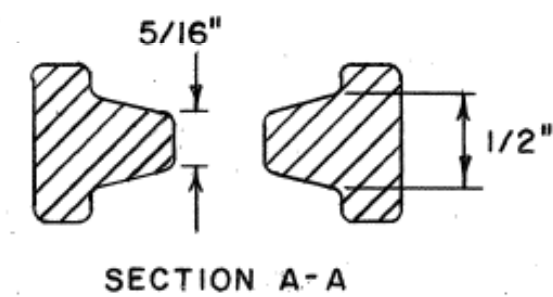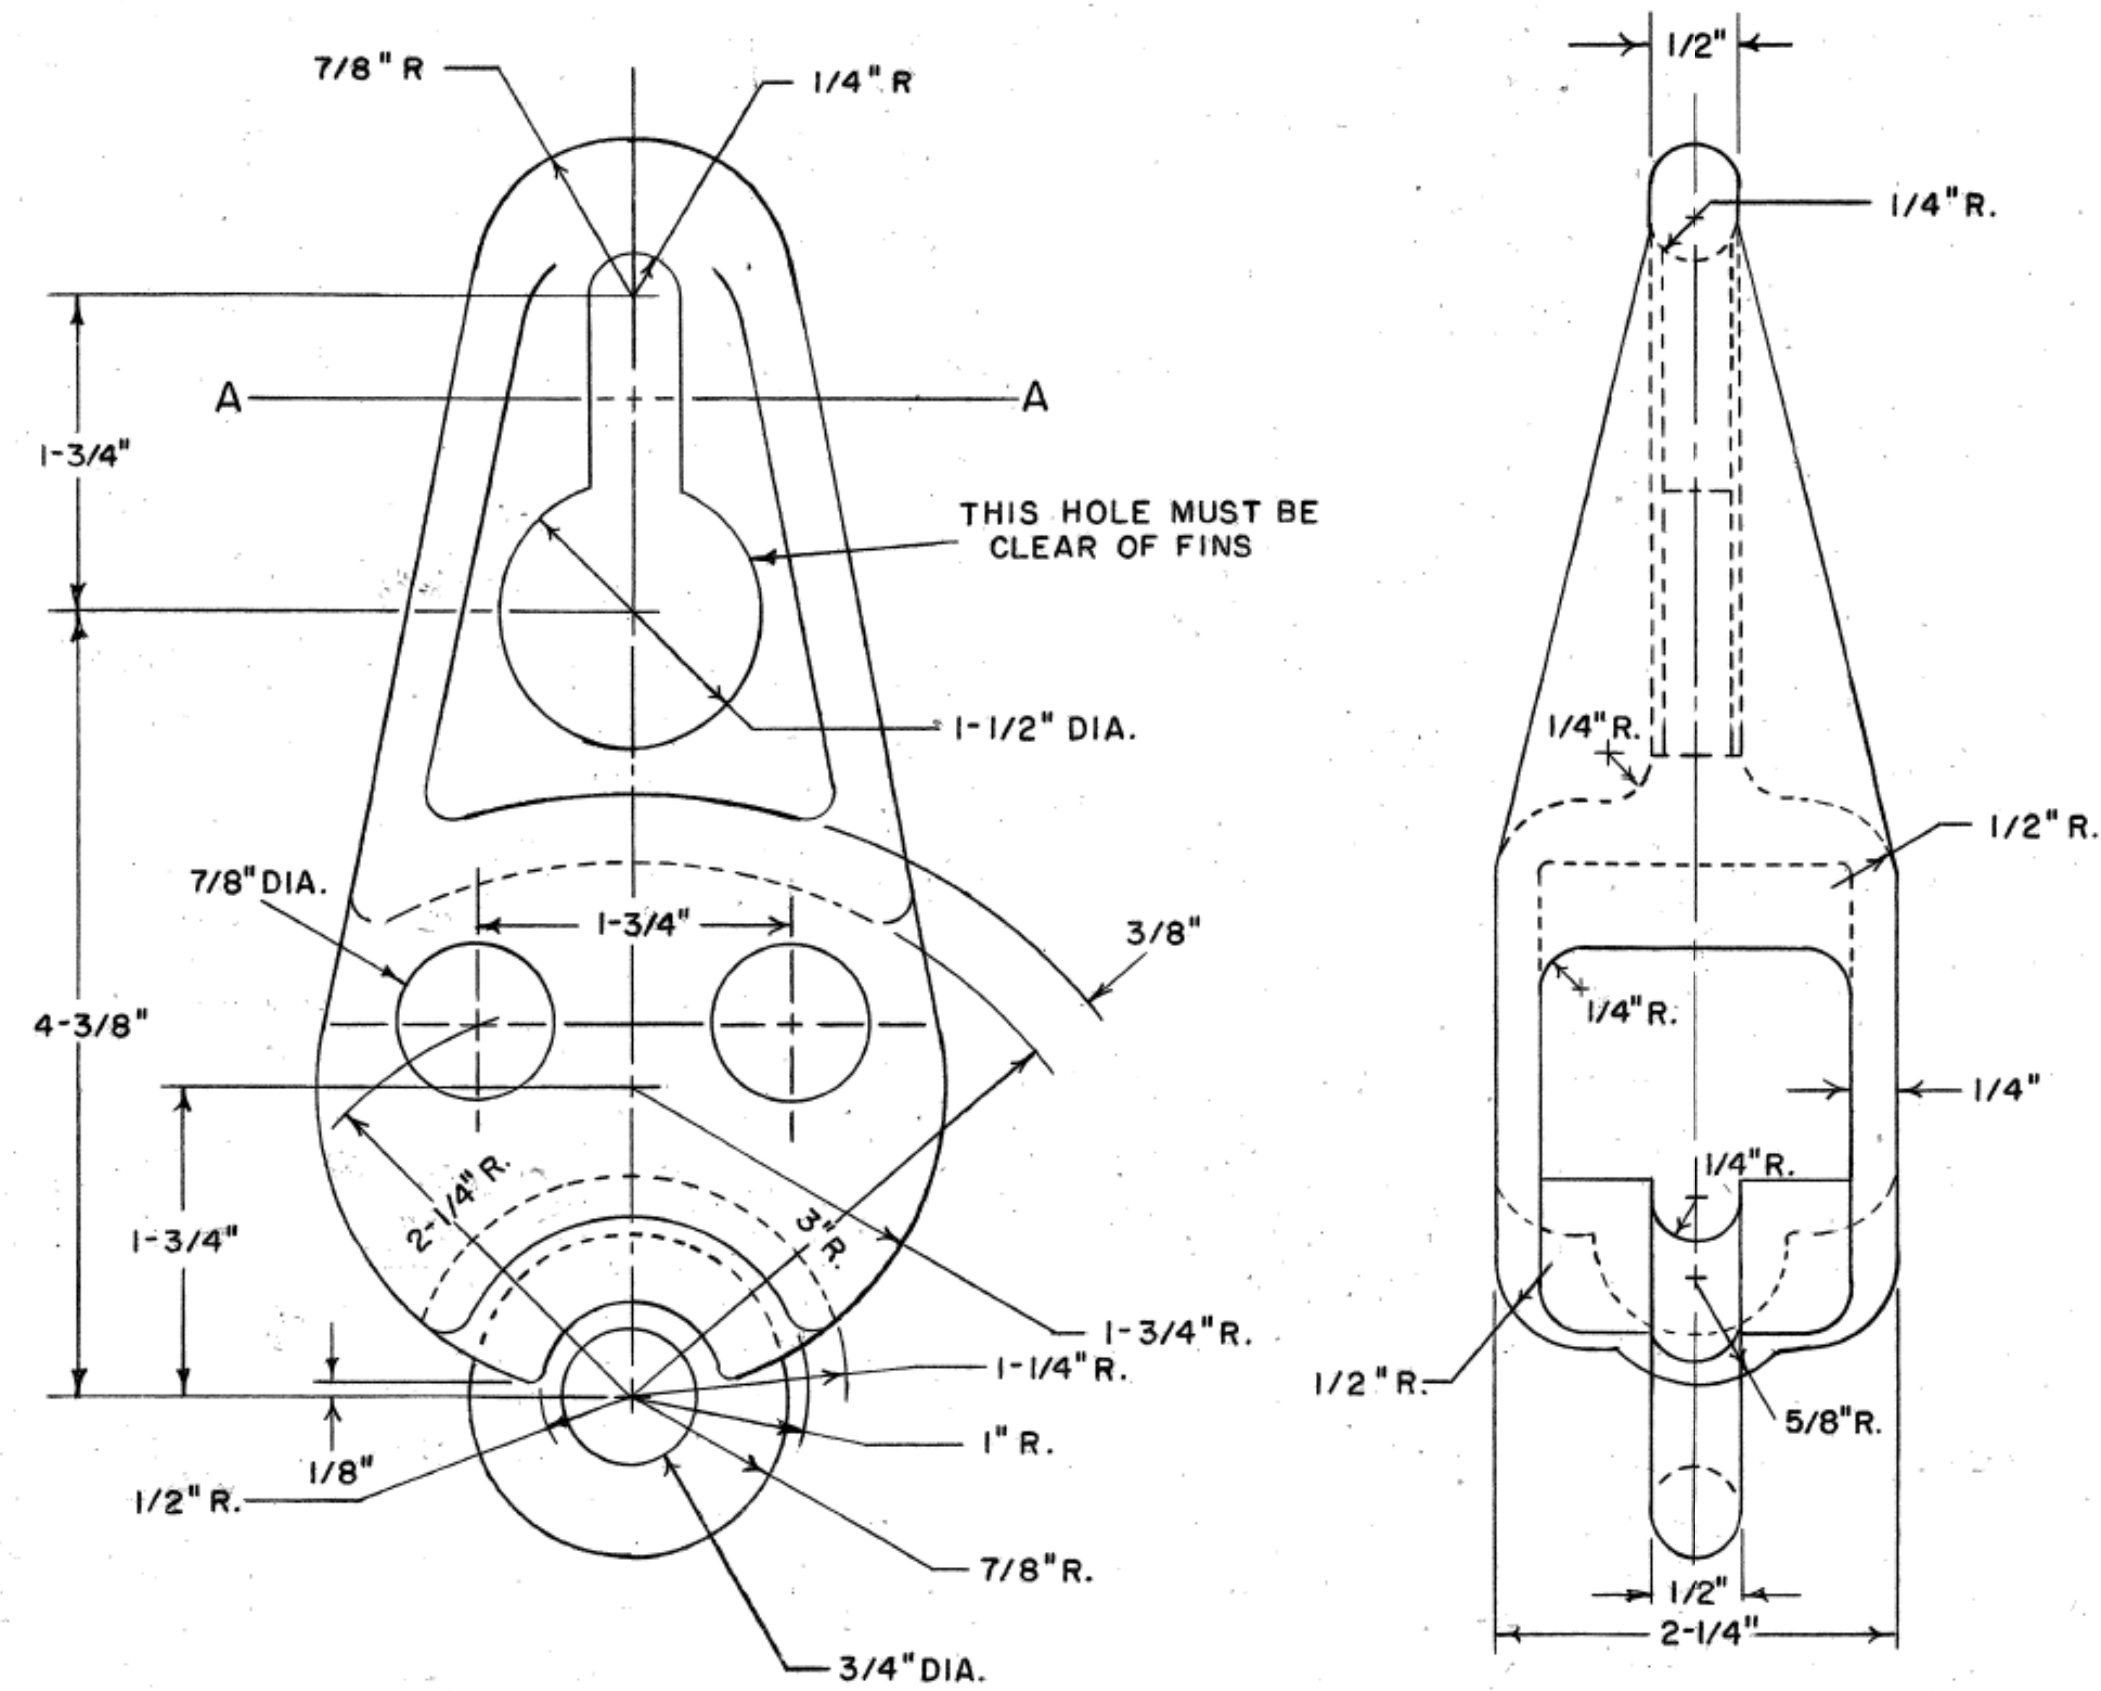


CHAIN BLOCK
MATL: CAST STEEL
SCALE: FULL SIZE

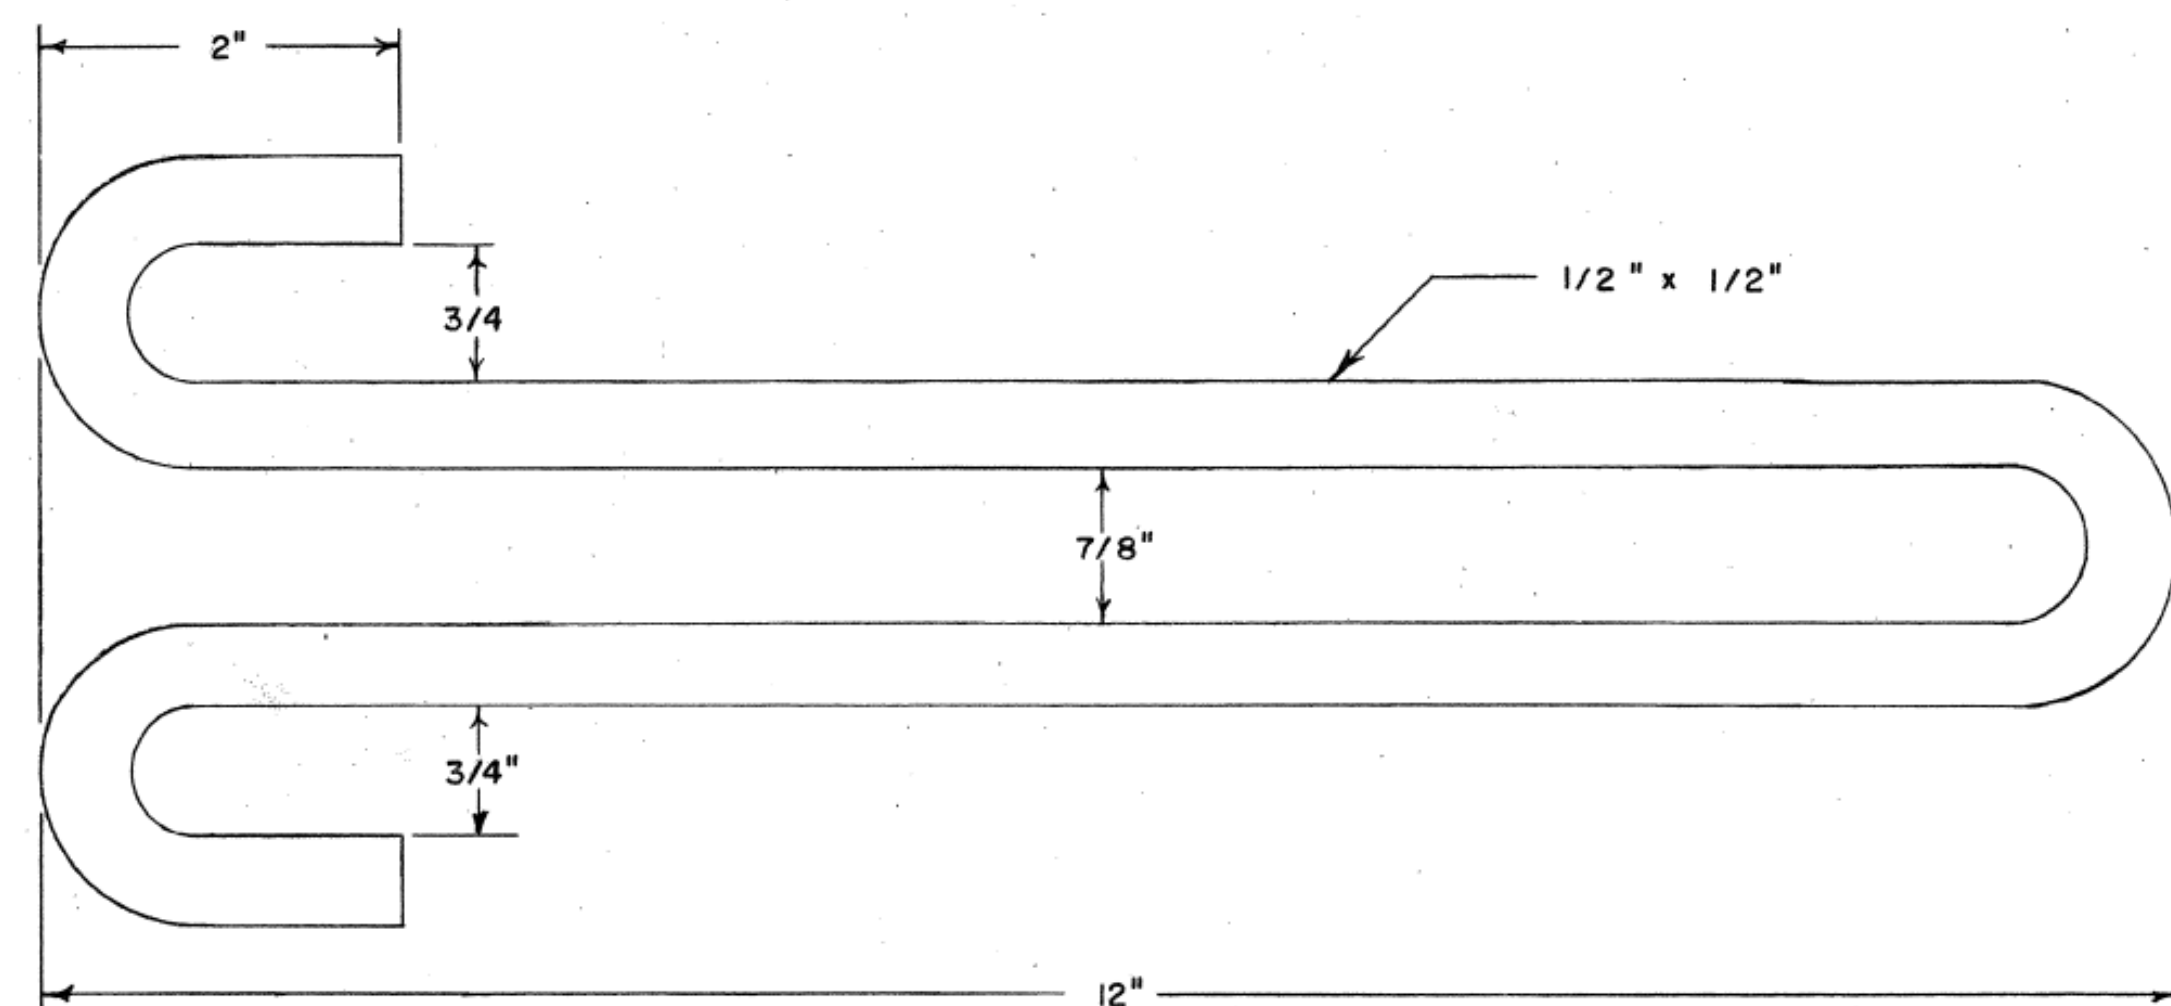


LONG SPRING HOOK
MATL: SAE 1030 STEEL
SCALE: FULL SIZE

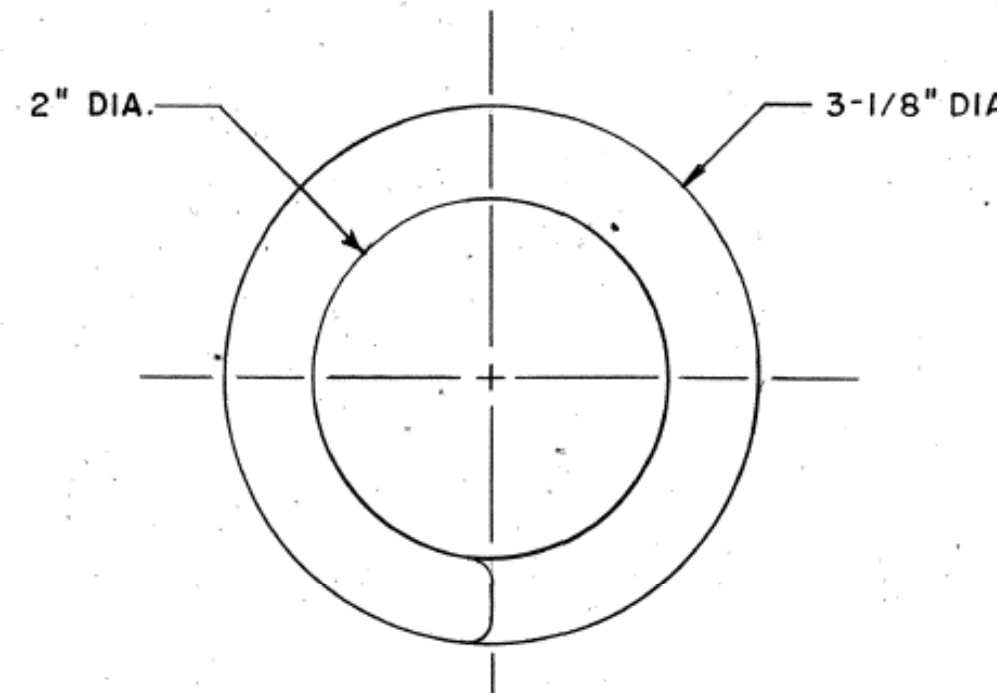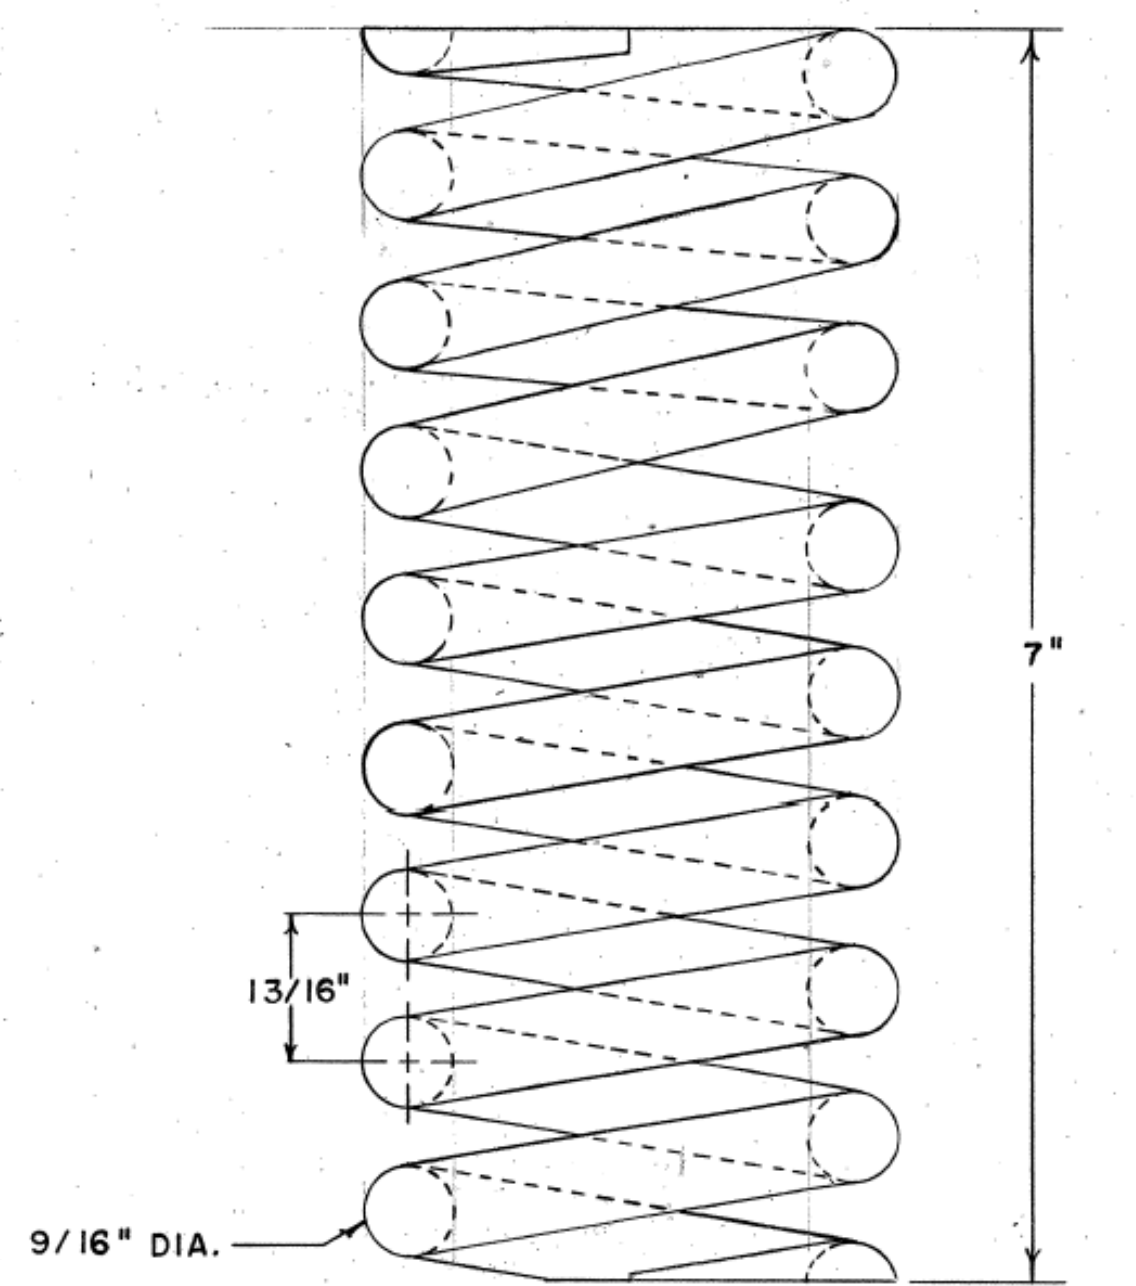

SPRING
MATL: SPRING STEEL
SCALE: FULL SIZE

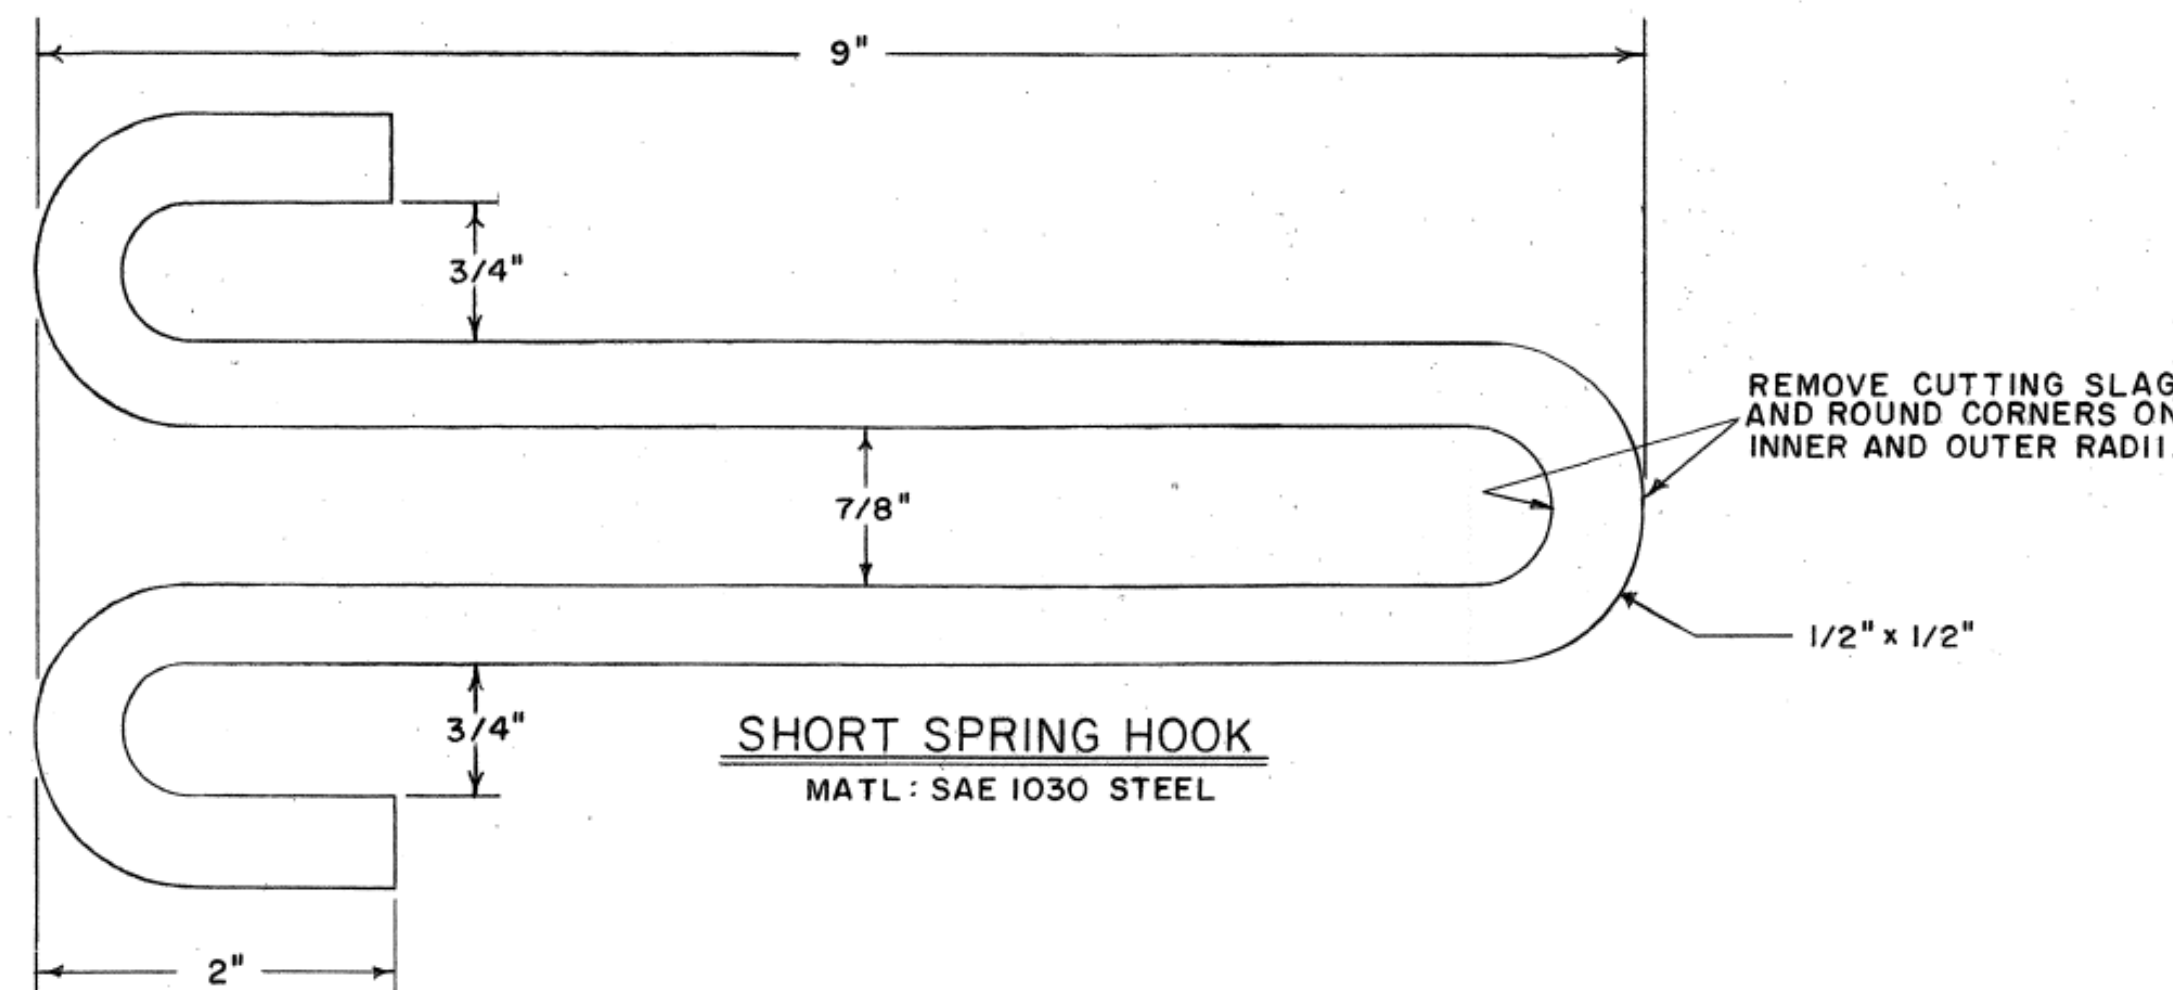


SHORT SPRING HOOK
MATL: SAE 1030 STEEL

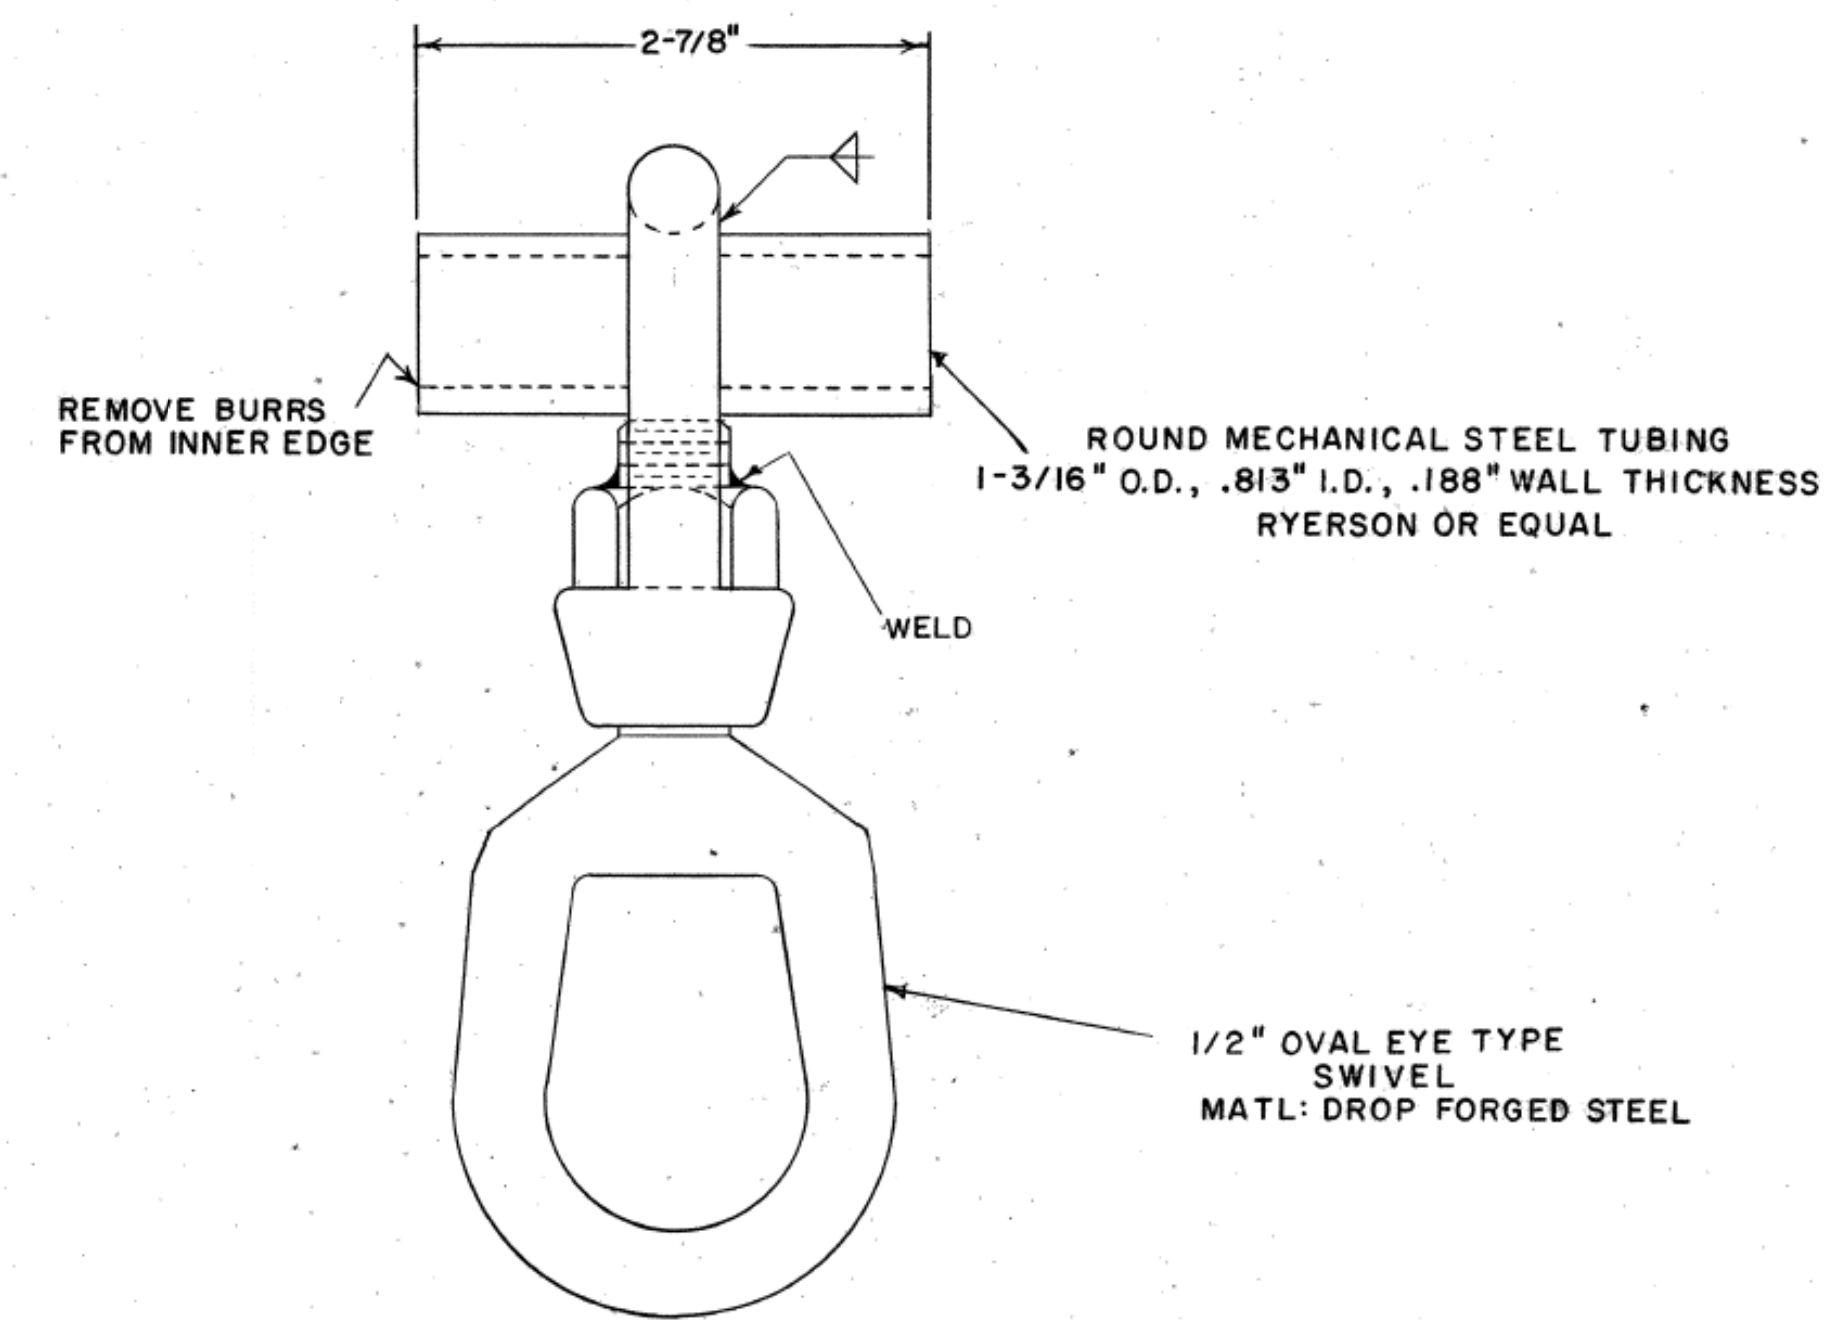

PIPE WELDMENT
SCALE: NONE

NOTES

1. REMOVE ALL BURRS.
2. CONSULT AGENCY FOR CHAIN BLOCK SAMPLE IF FULL MATERIAL COMPOSITION AND/OR TYPE MANUFACTURING PROCESS IS DESIRED FOR STRENGTH PURPOSES.
3. SPRING HOOKS ARE TO BE FLAME CUT FROM 1/2" PLATE STEEL.

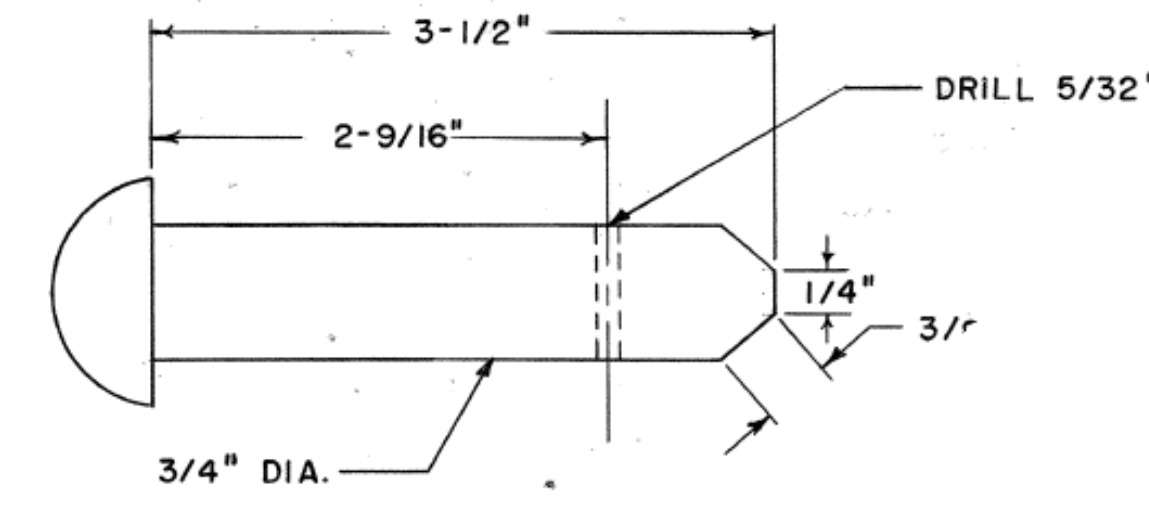

RIVET PIN
MATL: STEEL

NEW JERSEY TURNPIKE AUTHORITY
MAINTENANCE DEPARTMENT
STANDARD SNOW PLOW DETAILS

SNOW PLOW LIFTING CHAINS

THIS DRAWING IS BASED UPON NEW JERSEY DEPARTMENT OF TRANSPORTATION -
DIVISION OF CONSTRUCTION AND MAINTENANCE - BUREAU OF EQUIPMENT -
DRAWING NO. 4-192-2 - DATED APRIL 13, 1977; LAST REVISED DEC. 28, 1982
(REV. #2)



OFFICE OF THE DIRECTOR OF MAINTENANCE
WOODBIDGE, NEW JERSEY

DRAWING

SPP-4-192-2

PROCUREMENT NO.:

PRICE LINES:

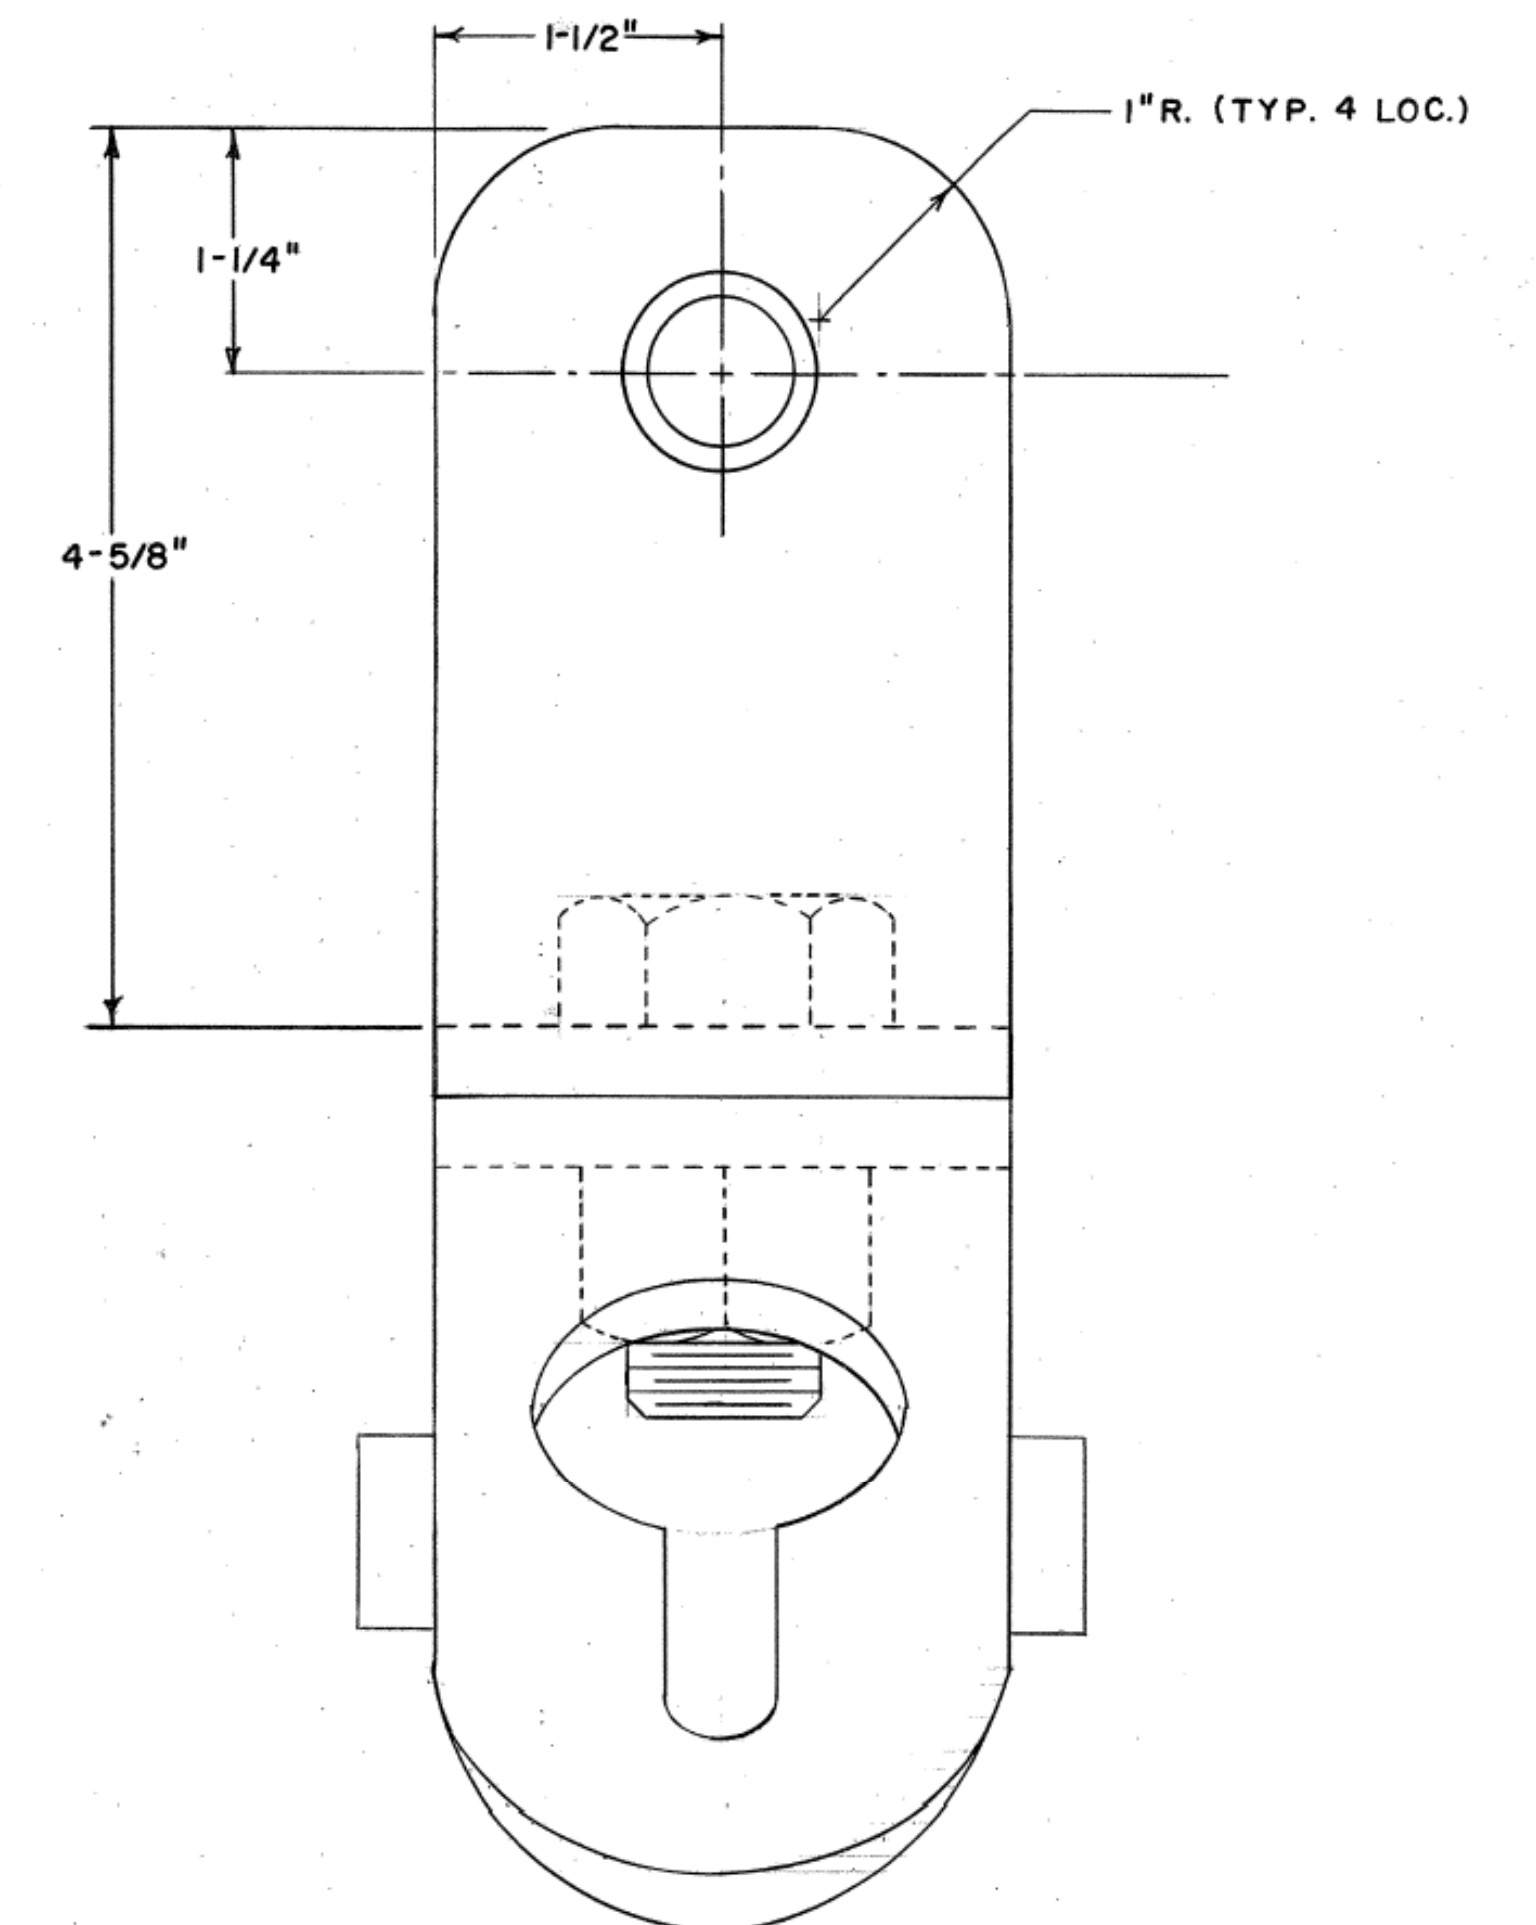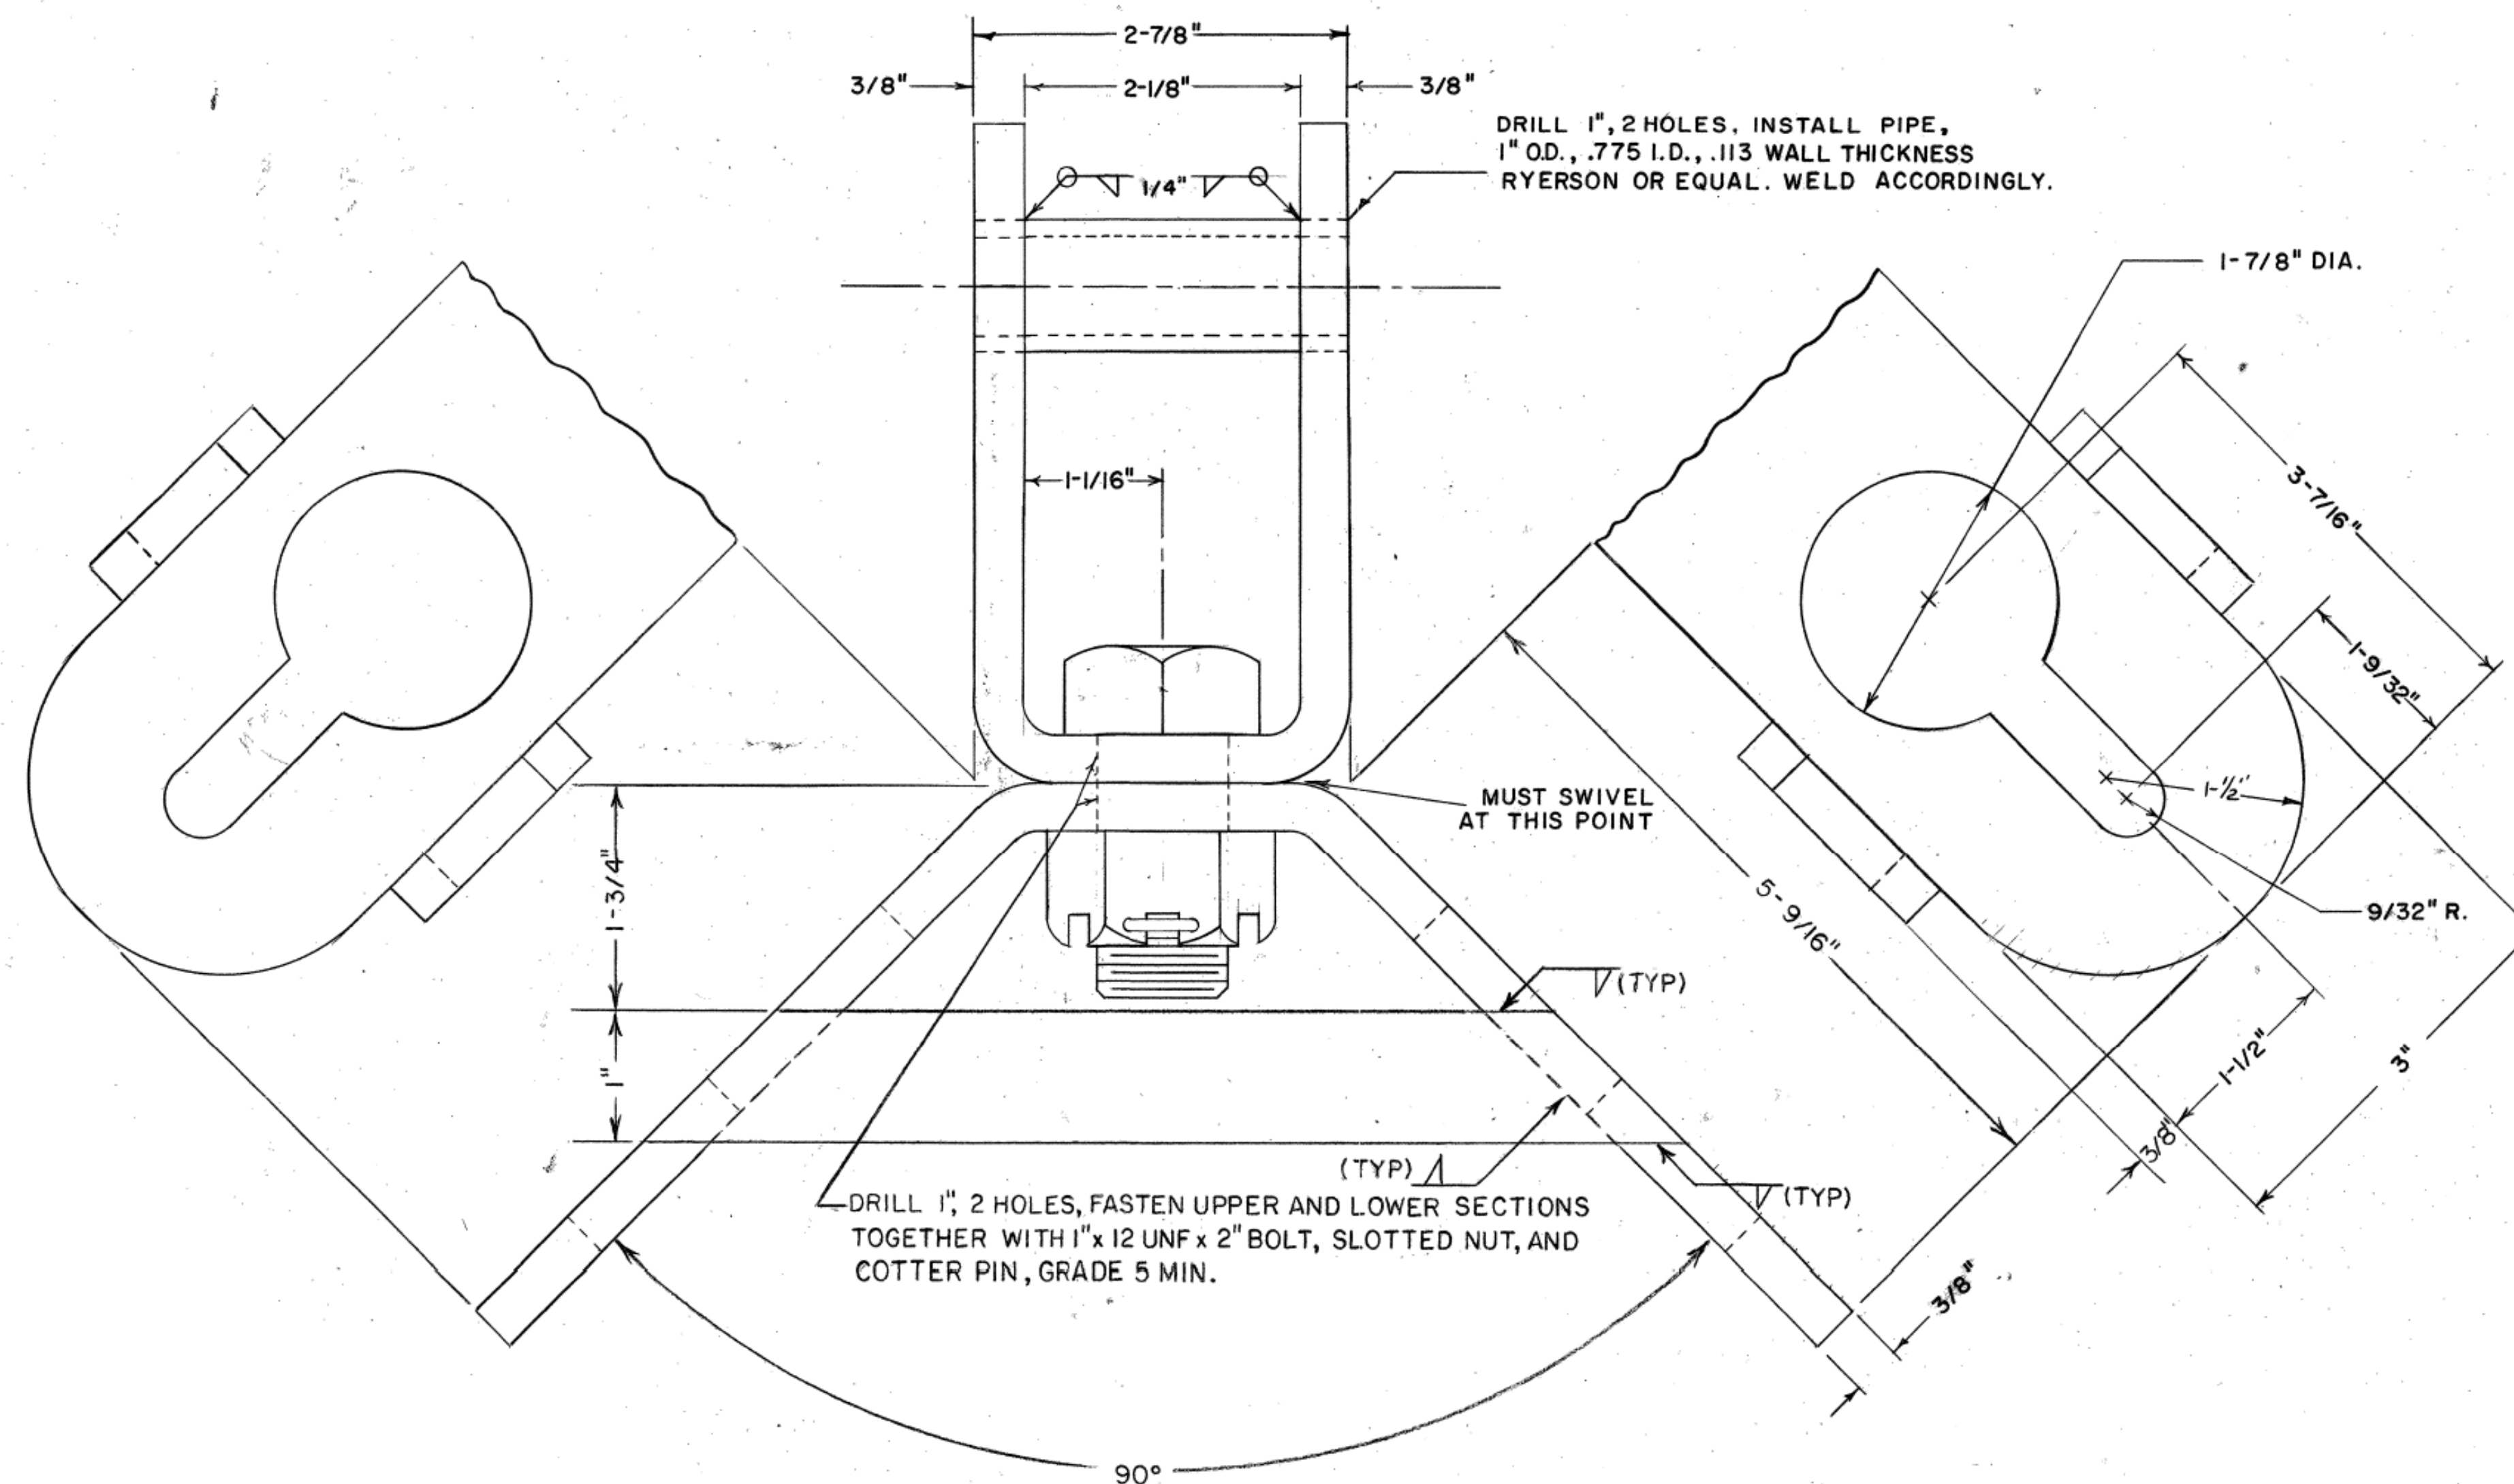

SWIVEL BRACKET
MAT'L: MEDIUM CARBON STEEL

NEW JERSEY TURNPIKE AUTHORITY
MAINTENANCE DEPARTMENT
STANDARD SNOW PLOW DETAILS

SNOW PLOW LIFTING CHAINS

THIS DRAWING IS BASED UPON NEW JERSEY DEPARTMENT OF TRANSPORTATION -
DIVISION OF CONSTRUCTION AND MAINTENANCE - BUREAU OF EQUIPMENT -
DRAWING NO. 4-192-3 - DATED APRIL 13, 1977; LAST REVISED SEPT., 1984
(REV. #1)



OFFICE OF THE DIRECTOR OF MAINTENANCE
WOODBRIIDGE, NEW JERSEY

DRAWING

SPP-4-192-3

PROCUREMENT NO.:

PRICE LINES:

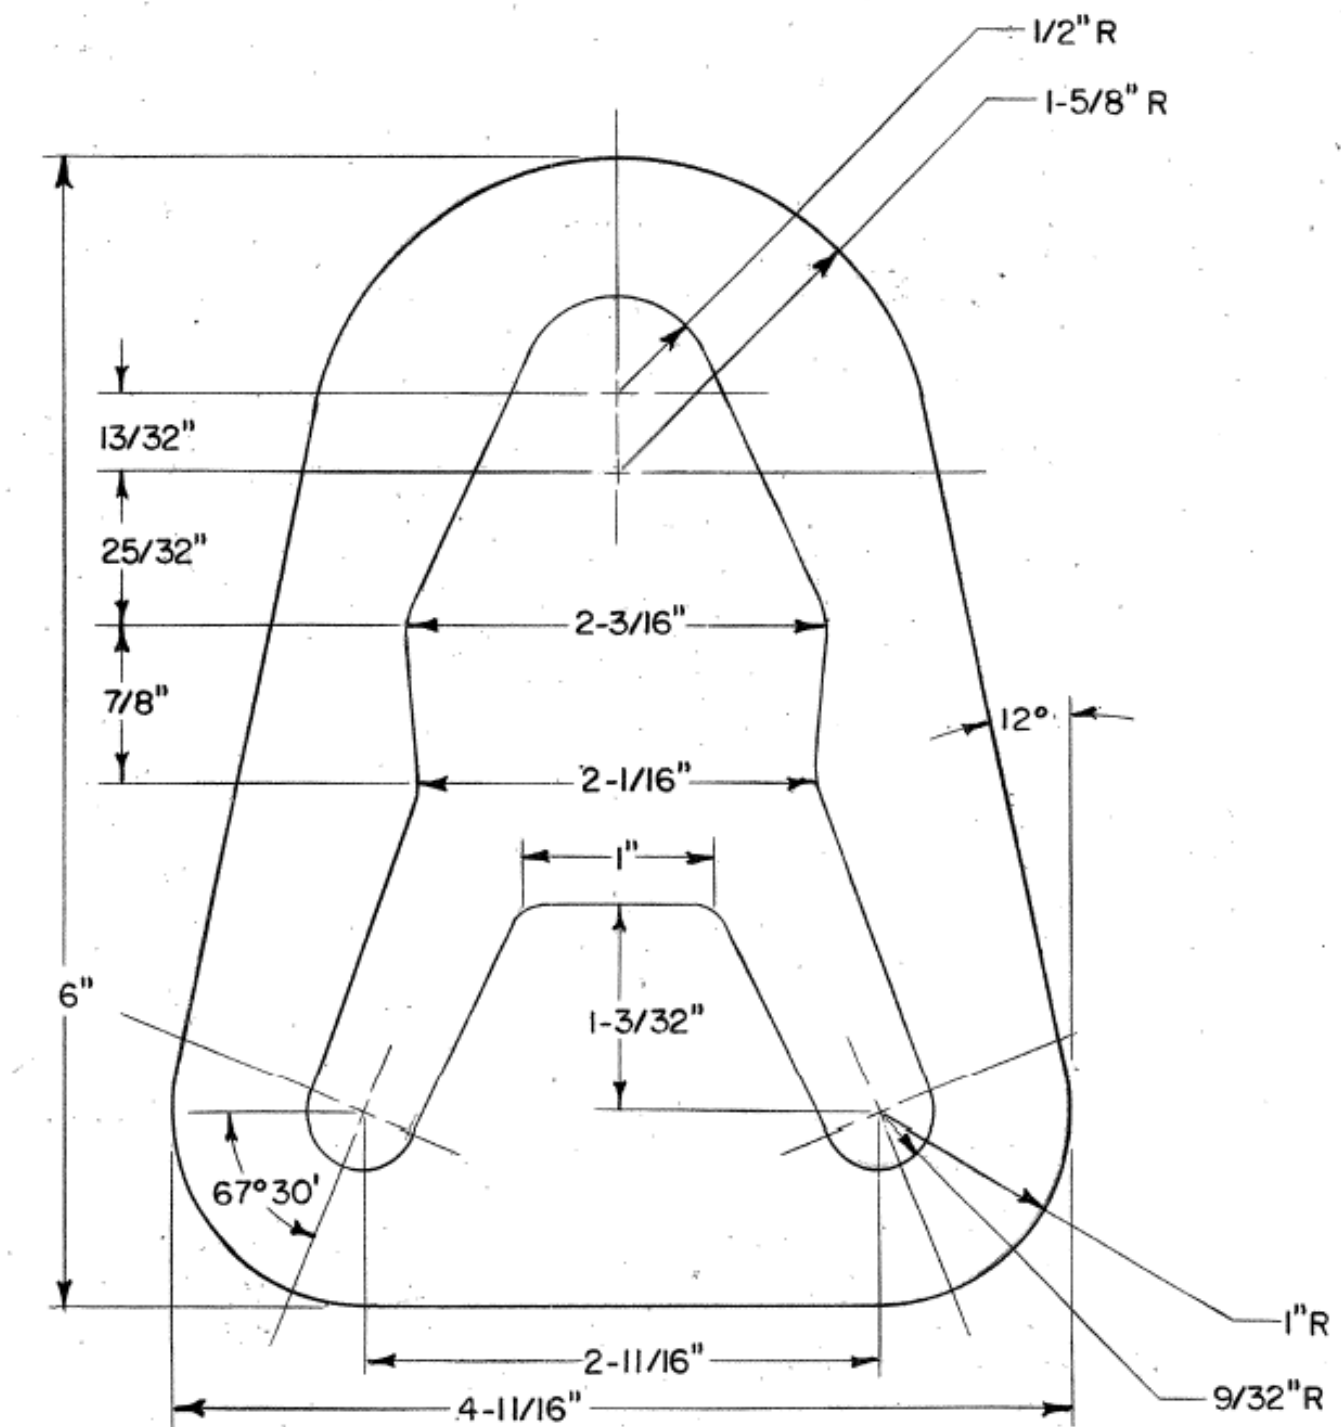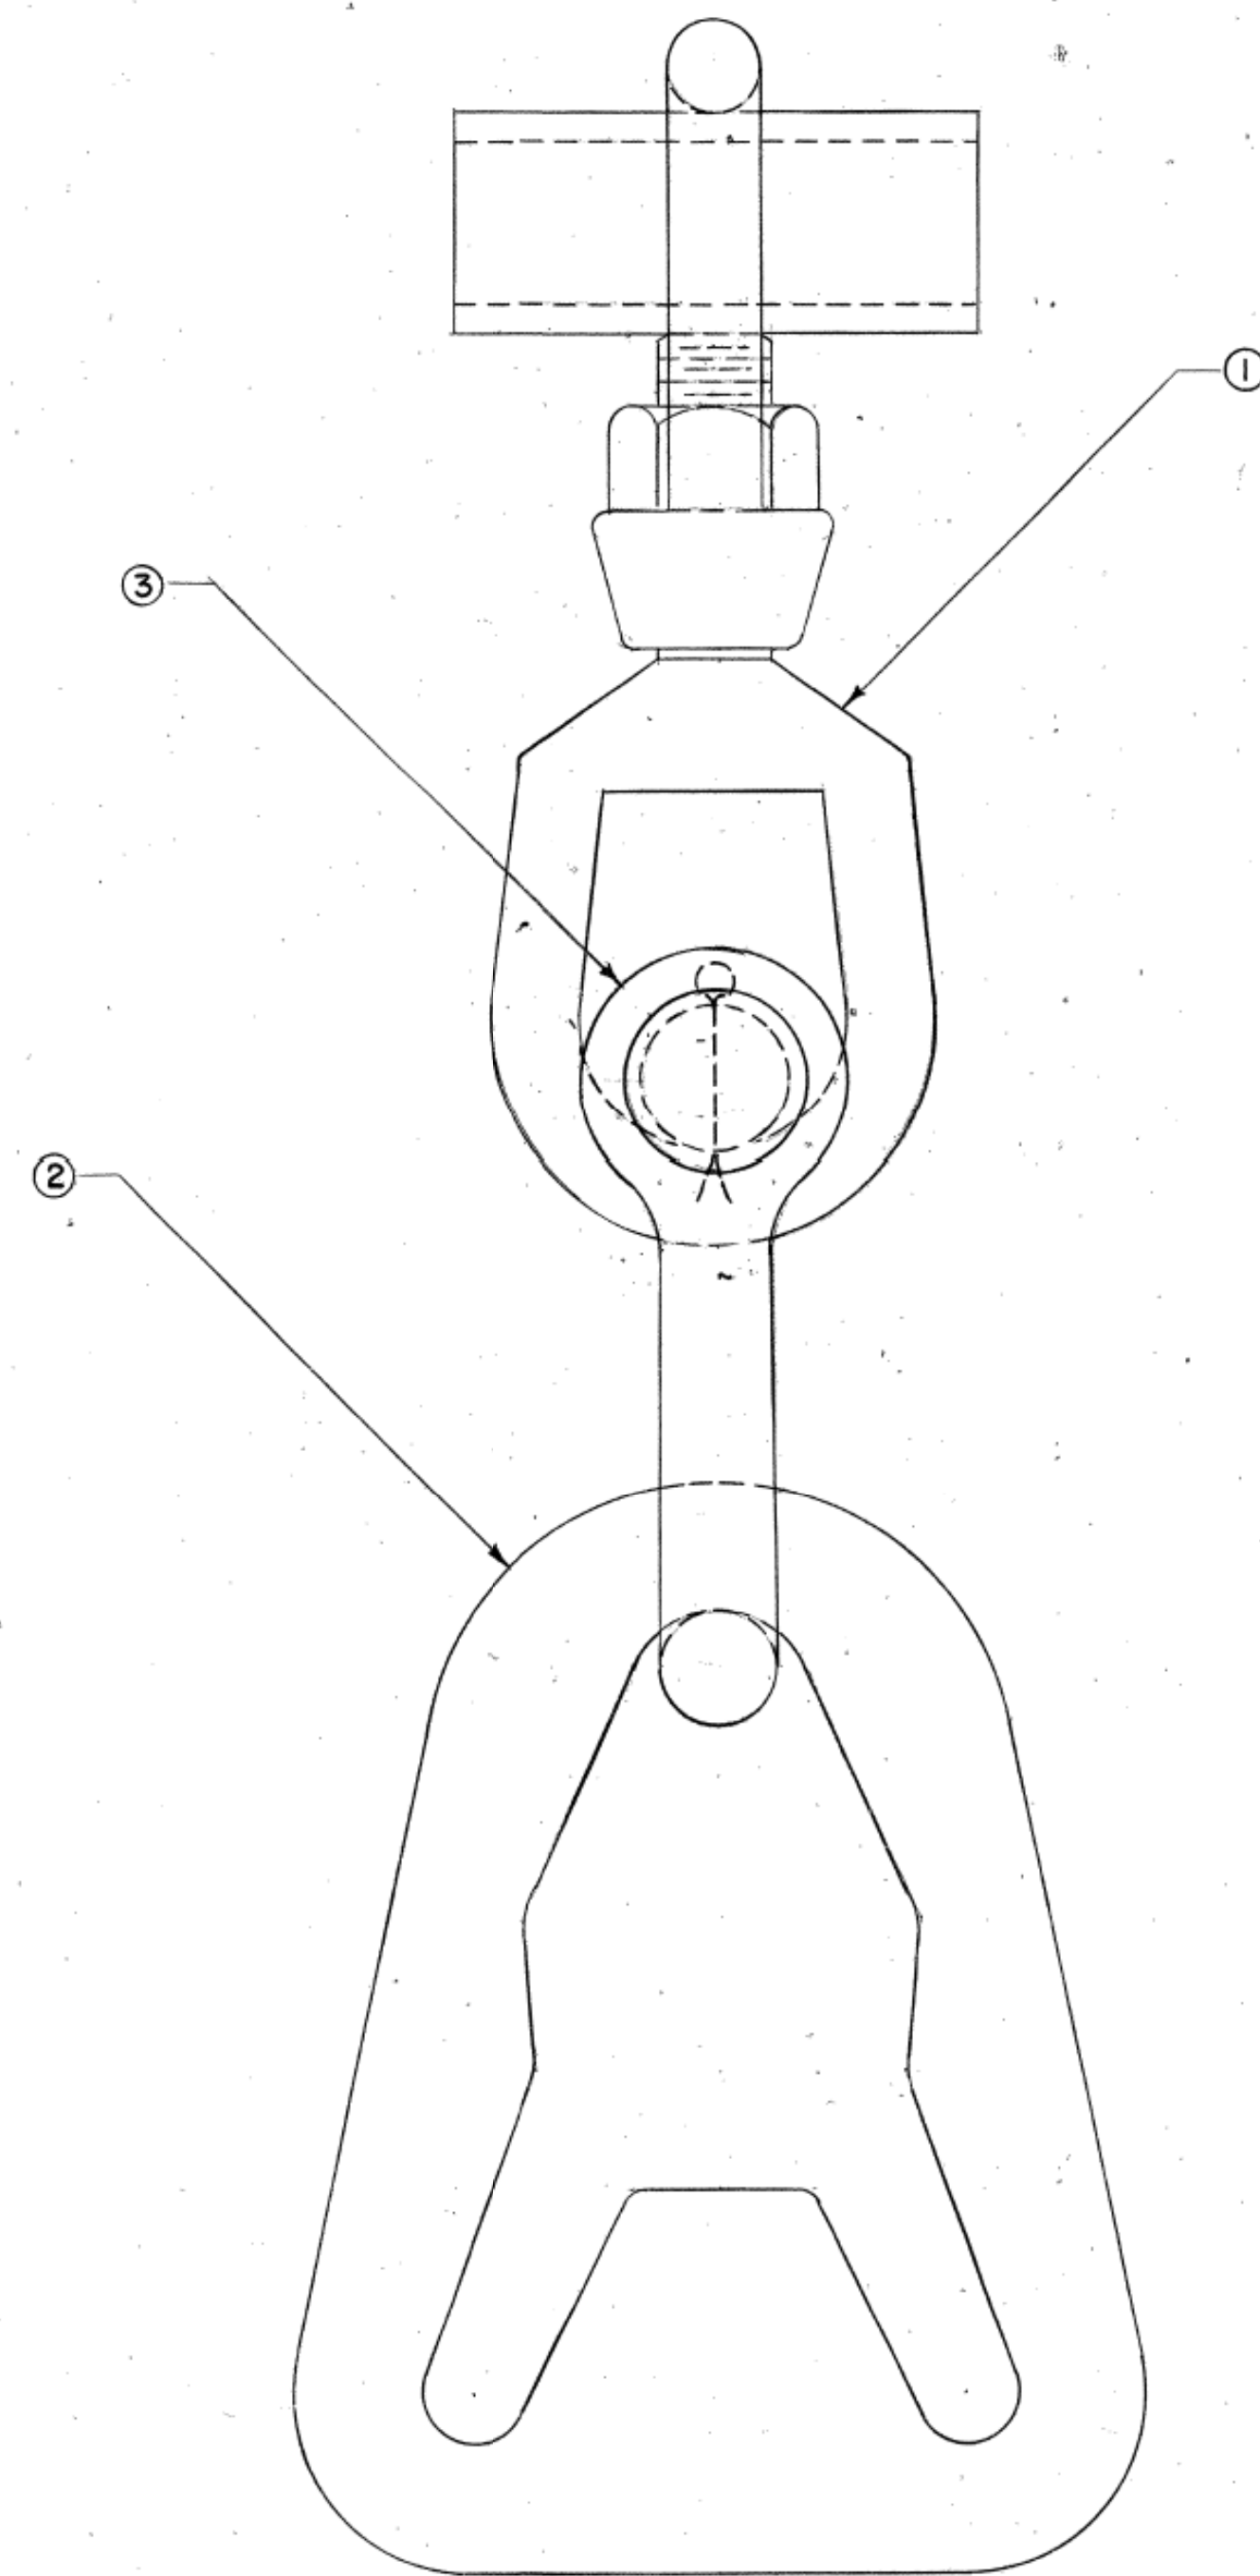

PEAR SHAPED CONNECTOR
MAT'L: 1/2" HOT ROLLED STRUCTURAL STEEL

SNOW PLOW LIFTING CHAINS CONNECTOR ASSEMBLY				
ITEM NO.	DESCRIPTION	QTY	MAT'L	SIZE
①	PIPE WELDMENT	1	—	SEE DWG. NO. 4-192-2
②	PEAR SHAPED CONNECTOR	1	—	SEE DWG. ABOVE
③	ANCHOR SHACKLE W/ LOOSE PIN	1	STD	5/8" SHACKLE W/ 3/4" PIN

NEW JERSEY TURNPIKE AUTHORITY
MAINTENANCE DEPARTMENT
STANDARD SNOW PLOW DETAILS

SNOW PLOW LIFTING CHAINS CONNECTOR ASSY.

THIS DRAWING IS BASED UPON NEW JERSEY DEPARTMENT OF TRANSPORTATION -
DIVISION OF CONSTRUCTION AND MAINTENANCE - BUREAU OF EQUIPMENT -
DRAWING NO. 4-192-4 - DATED OCTOBER 19, 1982

OFFICE OF THE DIRECTOR OF MAINTENANCE
WOODBIDGE, NEW JERSEY


DRAWING

SPP-4-192-4

PROCUREMENT NO.:

PRICE LINES:

HEAVY DUTY TRUCK HITCH ASSEMBLY				
ITEM NO	DESCRIPTION	QTY	MATL	SIZE
(1)	PUSH & LIFT ASSEMBLY	1	—	SEE DWG. NO. 4-196-2
(2)	ADJUSTABLE EXTENSION	1	—	SEE DWG. NO. 4-196-3
(3)	AXLE CLAMP	1	—	SEE DWG. NO. 4-196-4
(4)	YOKE ASSEMBLY	1	—	SEE DWG. NO. 4-196-3
(5)	BUMPER ANGLE	1	—	SEE DWG NO 4- 208
(6)	LIFT ARM ASSEMBLY	1	—	SEE DWG. NO. 4-196-6
(7)	DOUBLE ACTING CYLINDER	1	—	SEE DWG. NO. 4-140
(7b)	SINGLE ACTING CYLINDER	1	—	SEE DWG. NO. 4-149
(8)	ANGLE BOLT - A	2	—	SEE DWG. NO. 4-196-7
(9)	PIN - A	1	—	SEE DWG. NO. 4-196-7
(10)	BUTTON HEAD RIVET PIN - C	2	—	SEE DWG. NO. 4-196-7
(11)	PIN - B	1	—	SEE DWG. NO. 4-196-7
(12)	BUTTON HEAD RIVET PIN - G	2	—	SEE DWG. NO. 4-196-7
(13)	BUTTON HEAD RIVET PIN - E	2	—	SEE DWG. NO. 4-196-7
(14)	BOLT, HEX NUT & LOCKING WASHER	6	STD	3/4"-10UNC X 1-3/4"
(15)	SERRATED LOCKING BLOCK	2	—	SEE DWG. NO. 4-196-7
(16)	CLAMP PIN - A	1	—	SEE DWG. NO. 4-196-7
(17)	FLAT WASHER (FOR TOP OF ANGLE BOLT ONLY)	2	STD	3/4" STD
(18)	ELASTIC TOP LOCKING HEX NUT	4	STD	3/4"-10UNC
(19)	BUTTON HEAD RIVET PIN - F	1	—	SEE DWG. NO. 4-196-7
(20)	COTTER PIN	1	STD	1/4"X3"
(21)	HAIR PIN	2	STD	5" X .243" DIA.
(22)	COTTER PIN	3	STD	3/16"X2"
(23)	COTTER PIN	1	STD	1/4"X1-1/2"
(24)	COTTER PIN	2	STD	3/16"X1-1/2"
(25)	COTTER PIN	3	STD	1/4"X1-3/4"

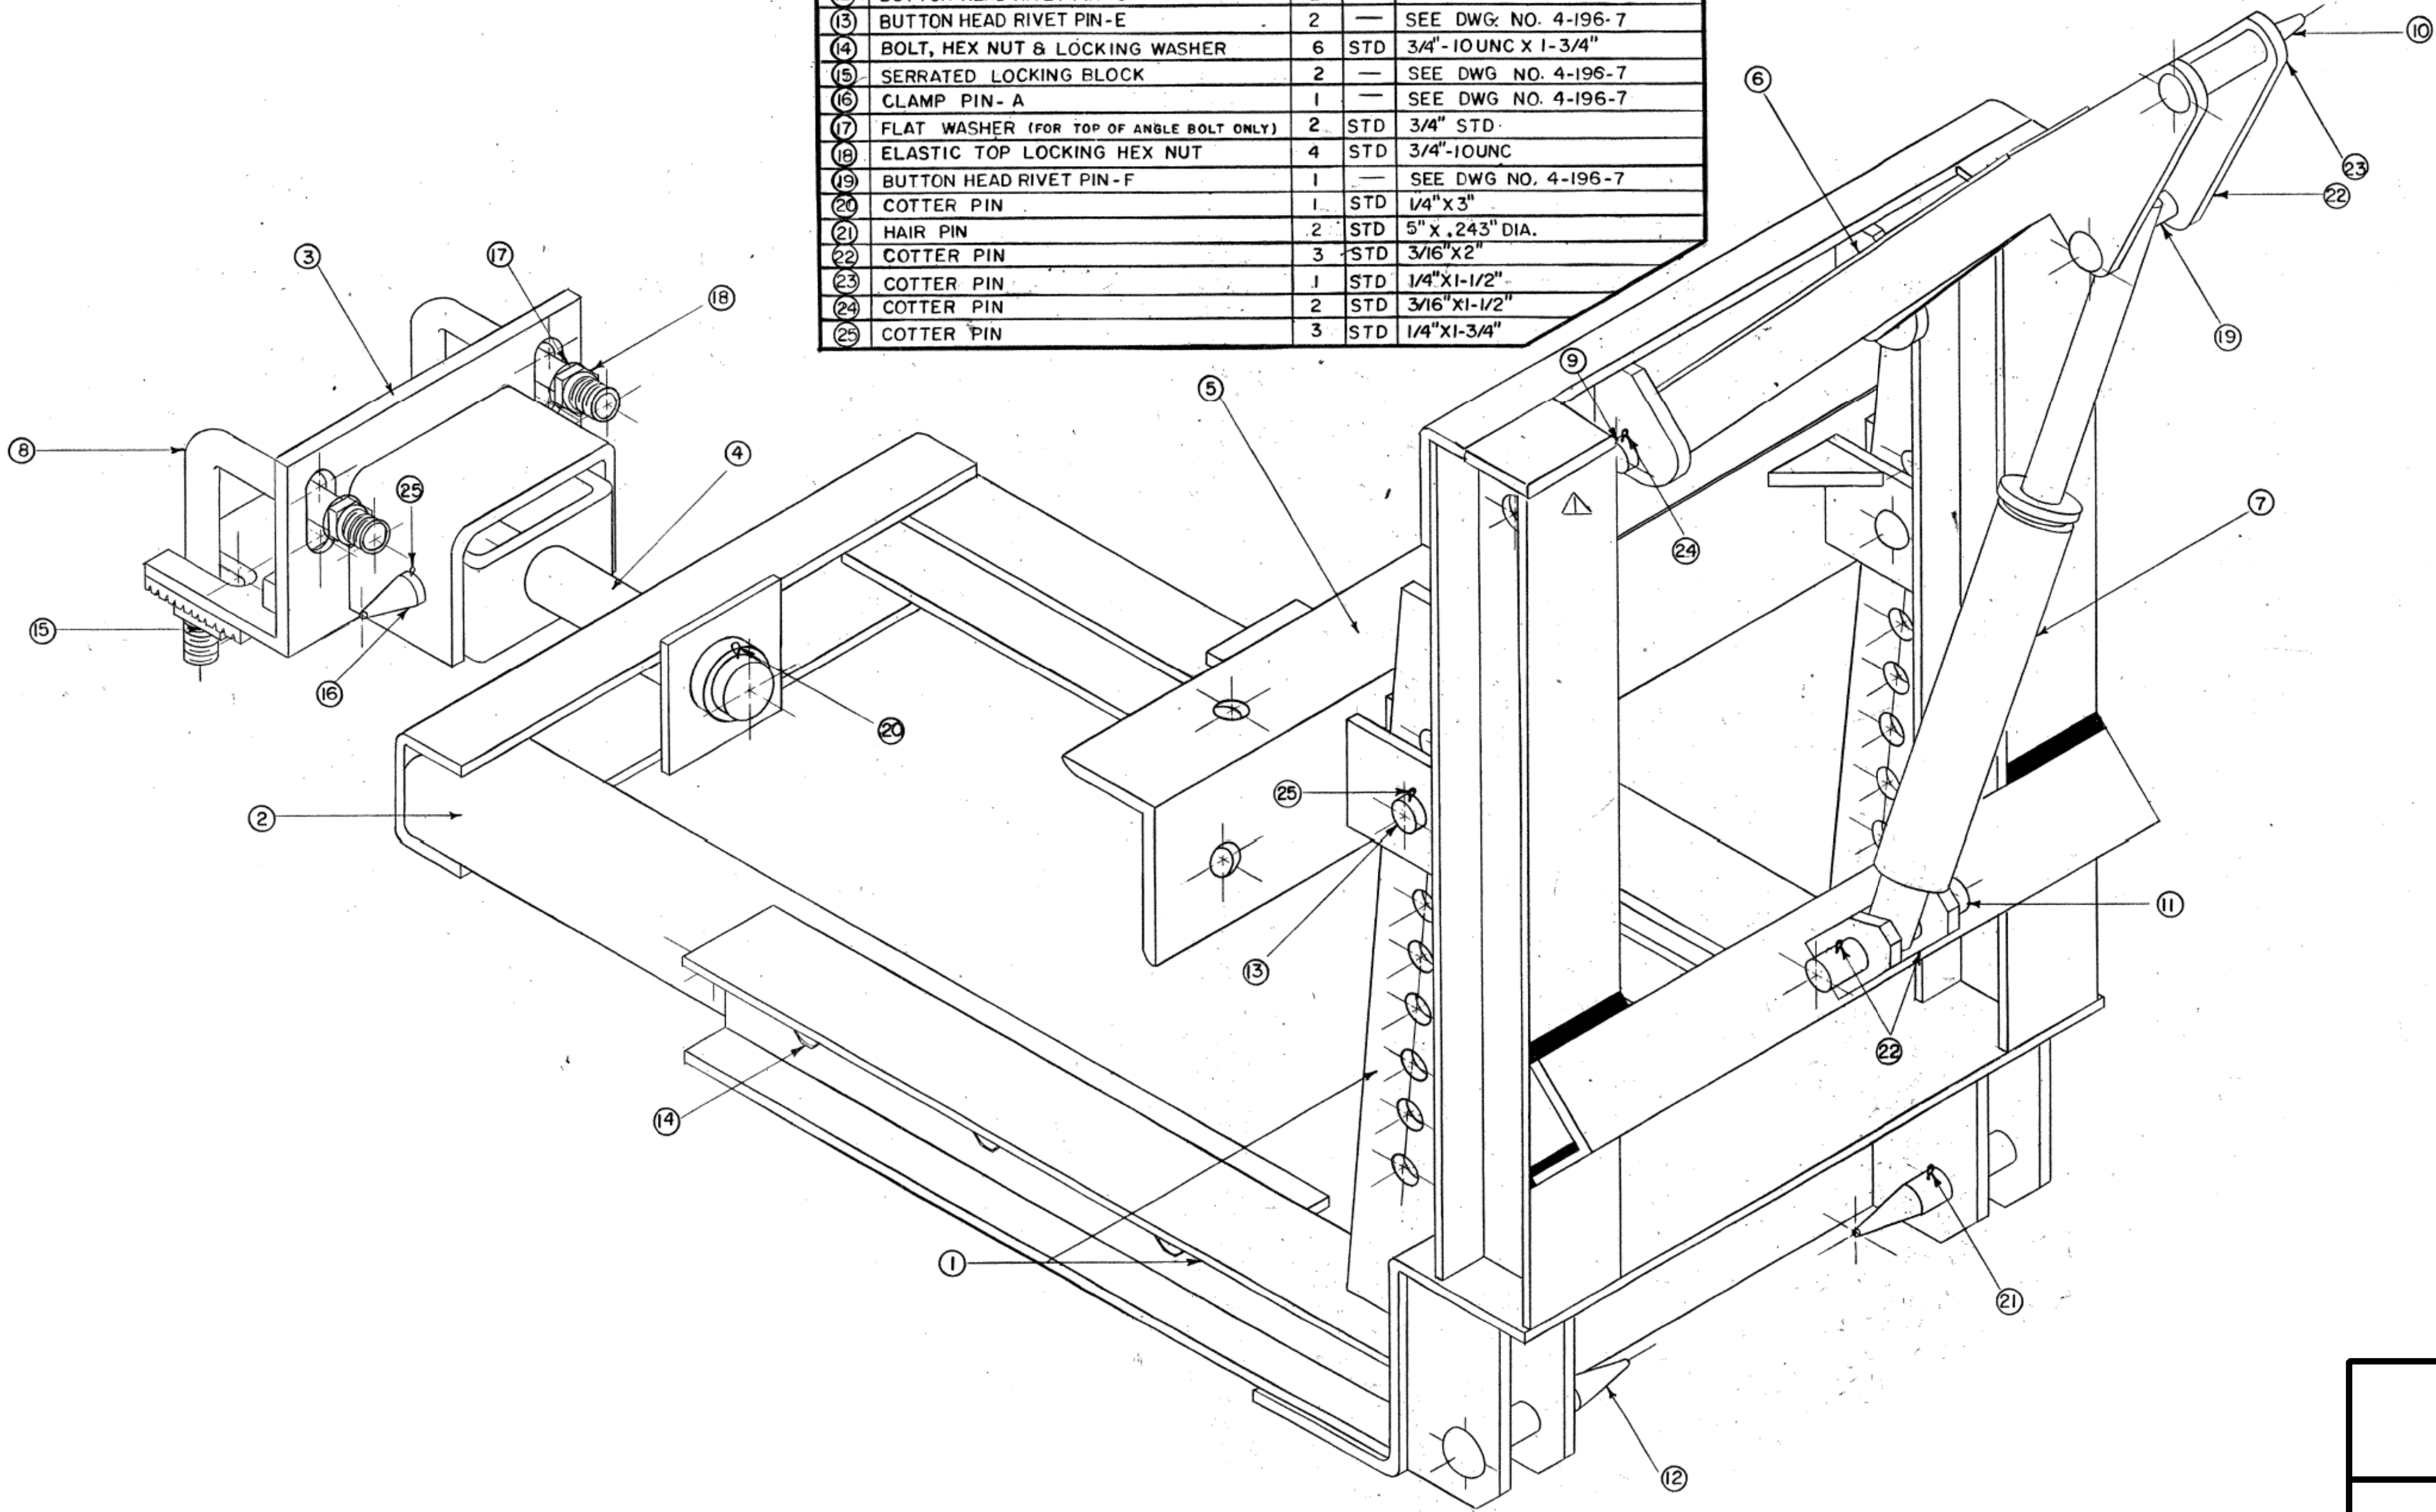

- NOTES:
- SEE DWG 4-196-5 FOR BUMPER ANGLE HOLE LOCATION AND MOUNTING.
 - ALL BOLTS AND NUTS (ASSEMBLY AND MOUNTING) TO BE GRADE 5 MINIMUM.

NEW JERSEY TURNPIKE AUTHORITY
MAINTENANCE DEPARTMENT
STANDARD SNOW PLOW DETAILS

HEAVY DUTY TRUCK HITCH ASSEMBLY

THIS DRAWING IS BASED UPON NEW JERSEY DEPARTMENT OF TRANSPORTATION - DIVISION OF CONSTRUCTION AND MAINTENANCE - BUREAU OF EQUIPMENT - DRAWING NO. 4-196-1 - DATED SEPTEMBER 20, 1982; LAST REVISED SEPT., 1995 (REV. #2)


OFFICE OF THE DIRECTOR OF MAINTENANCE
WOODBRIE, NEW JERSEY

DRAWING

SPP-4-196-1



PROCUREMENT NO.:

PRICE LINES:

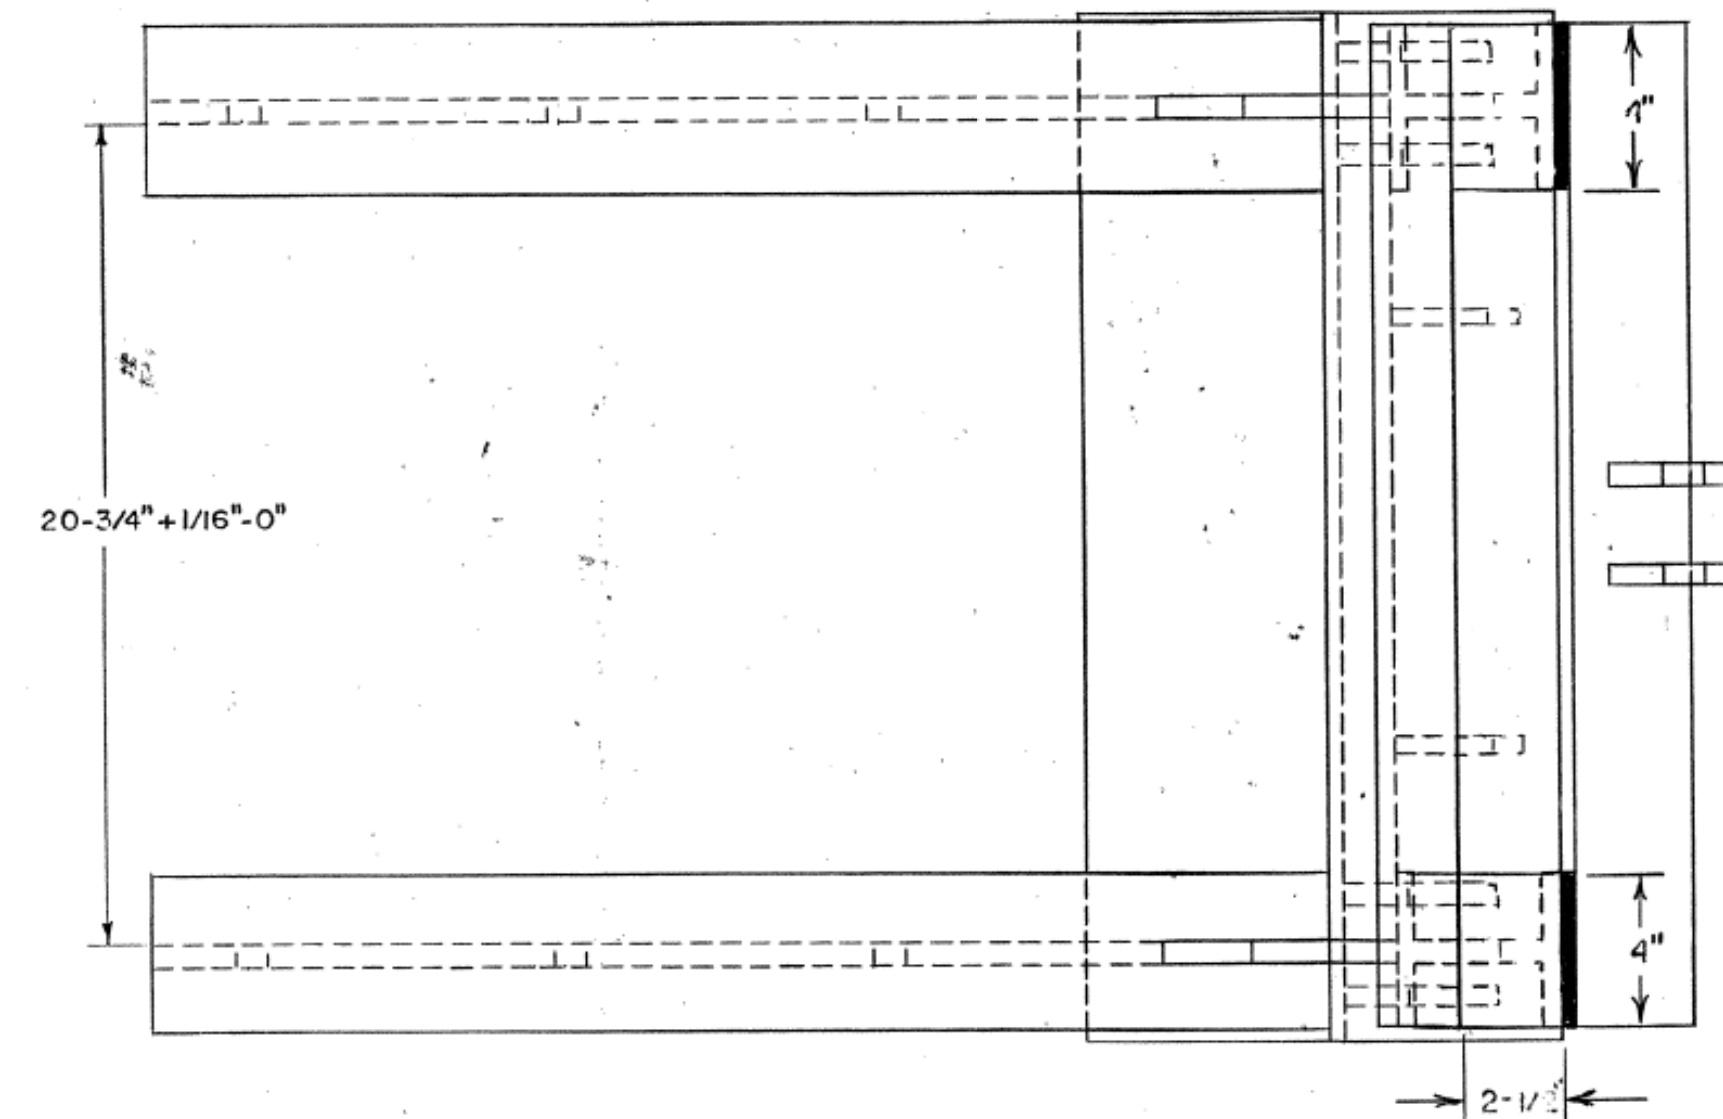

MAT'L:
 WIDE FLANGE — STRUCTURAL STEEL
 PLATE — HOT ROLLED STRUCTURAL STEEL QUALITY

NOTES:
 1. COMPLETE ASSEMBLY TO BE WELDED TOGETHER

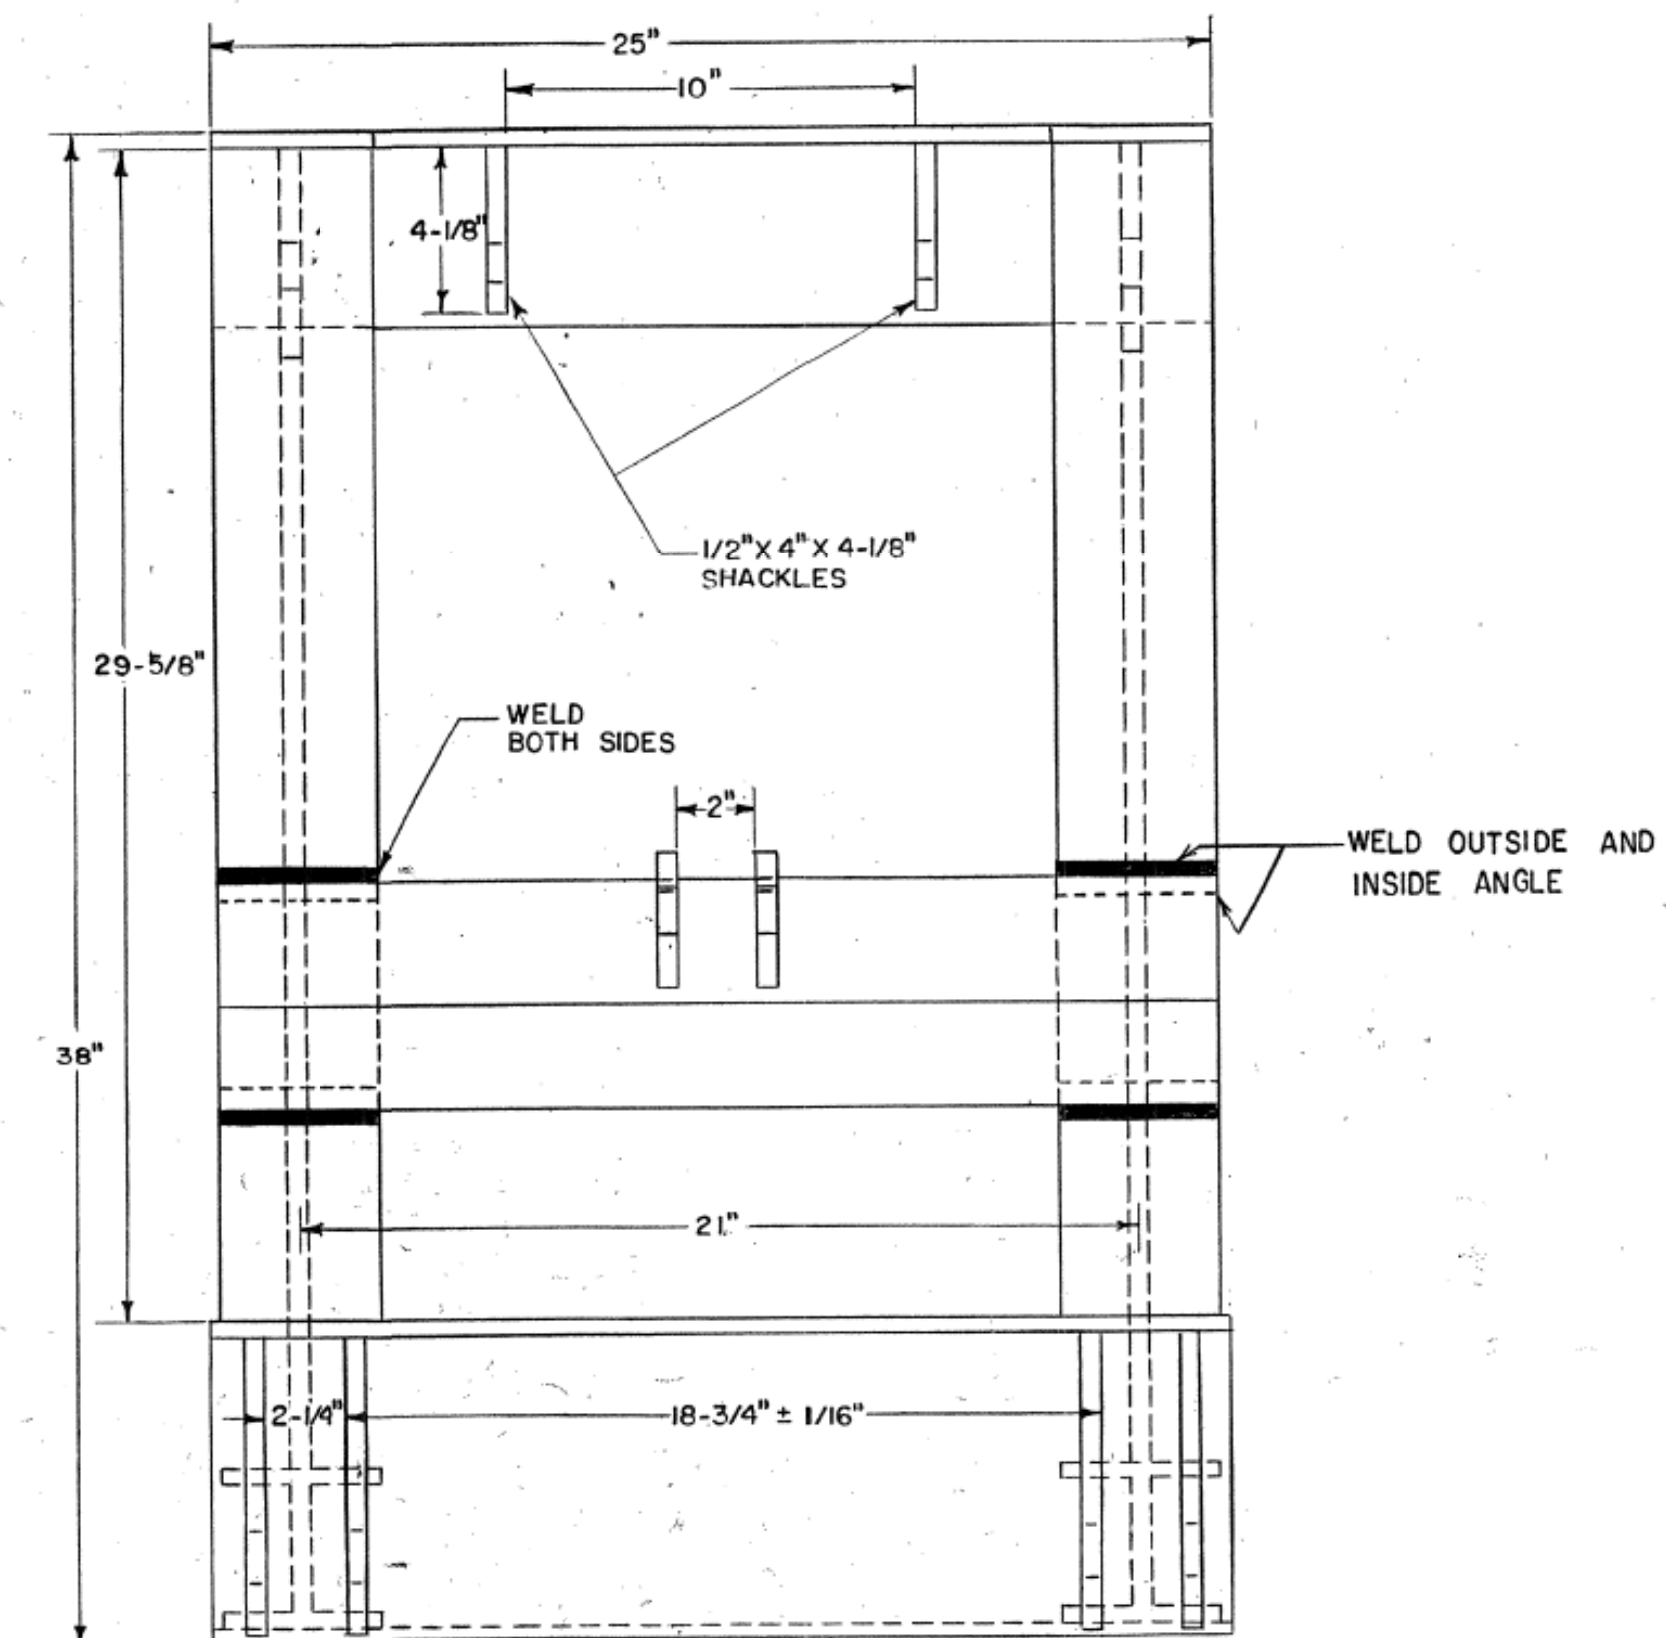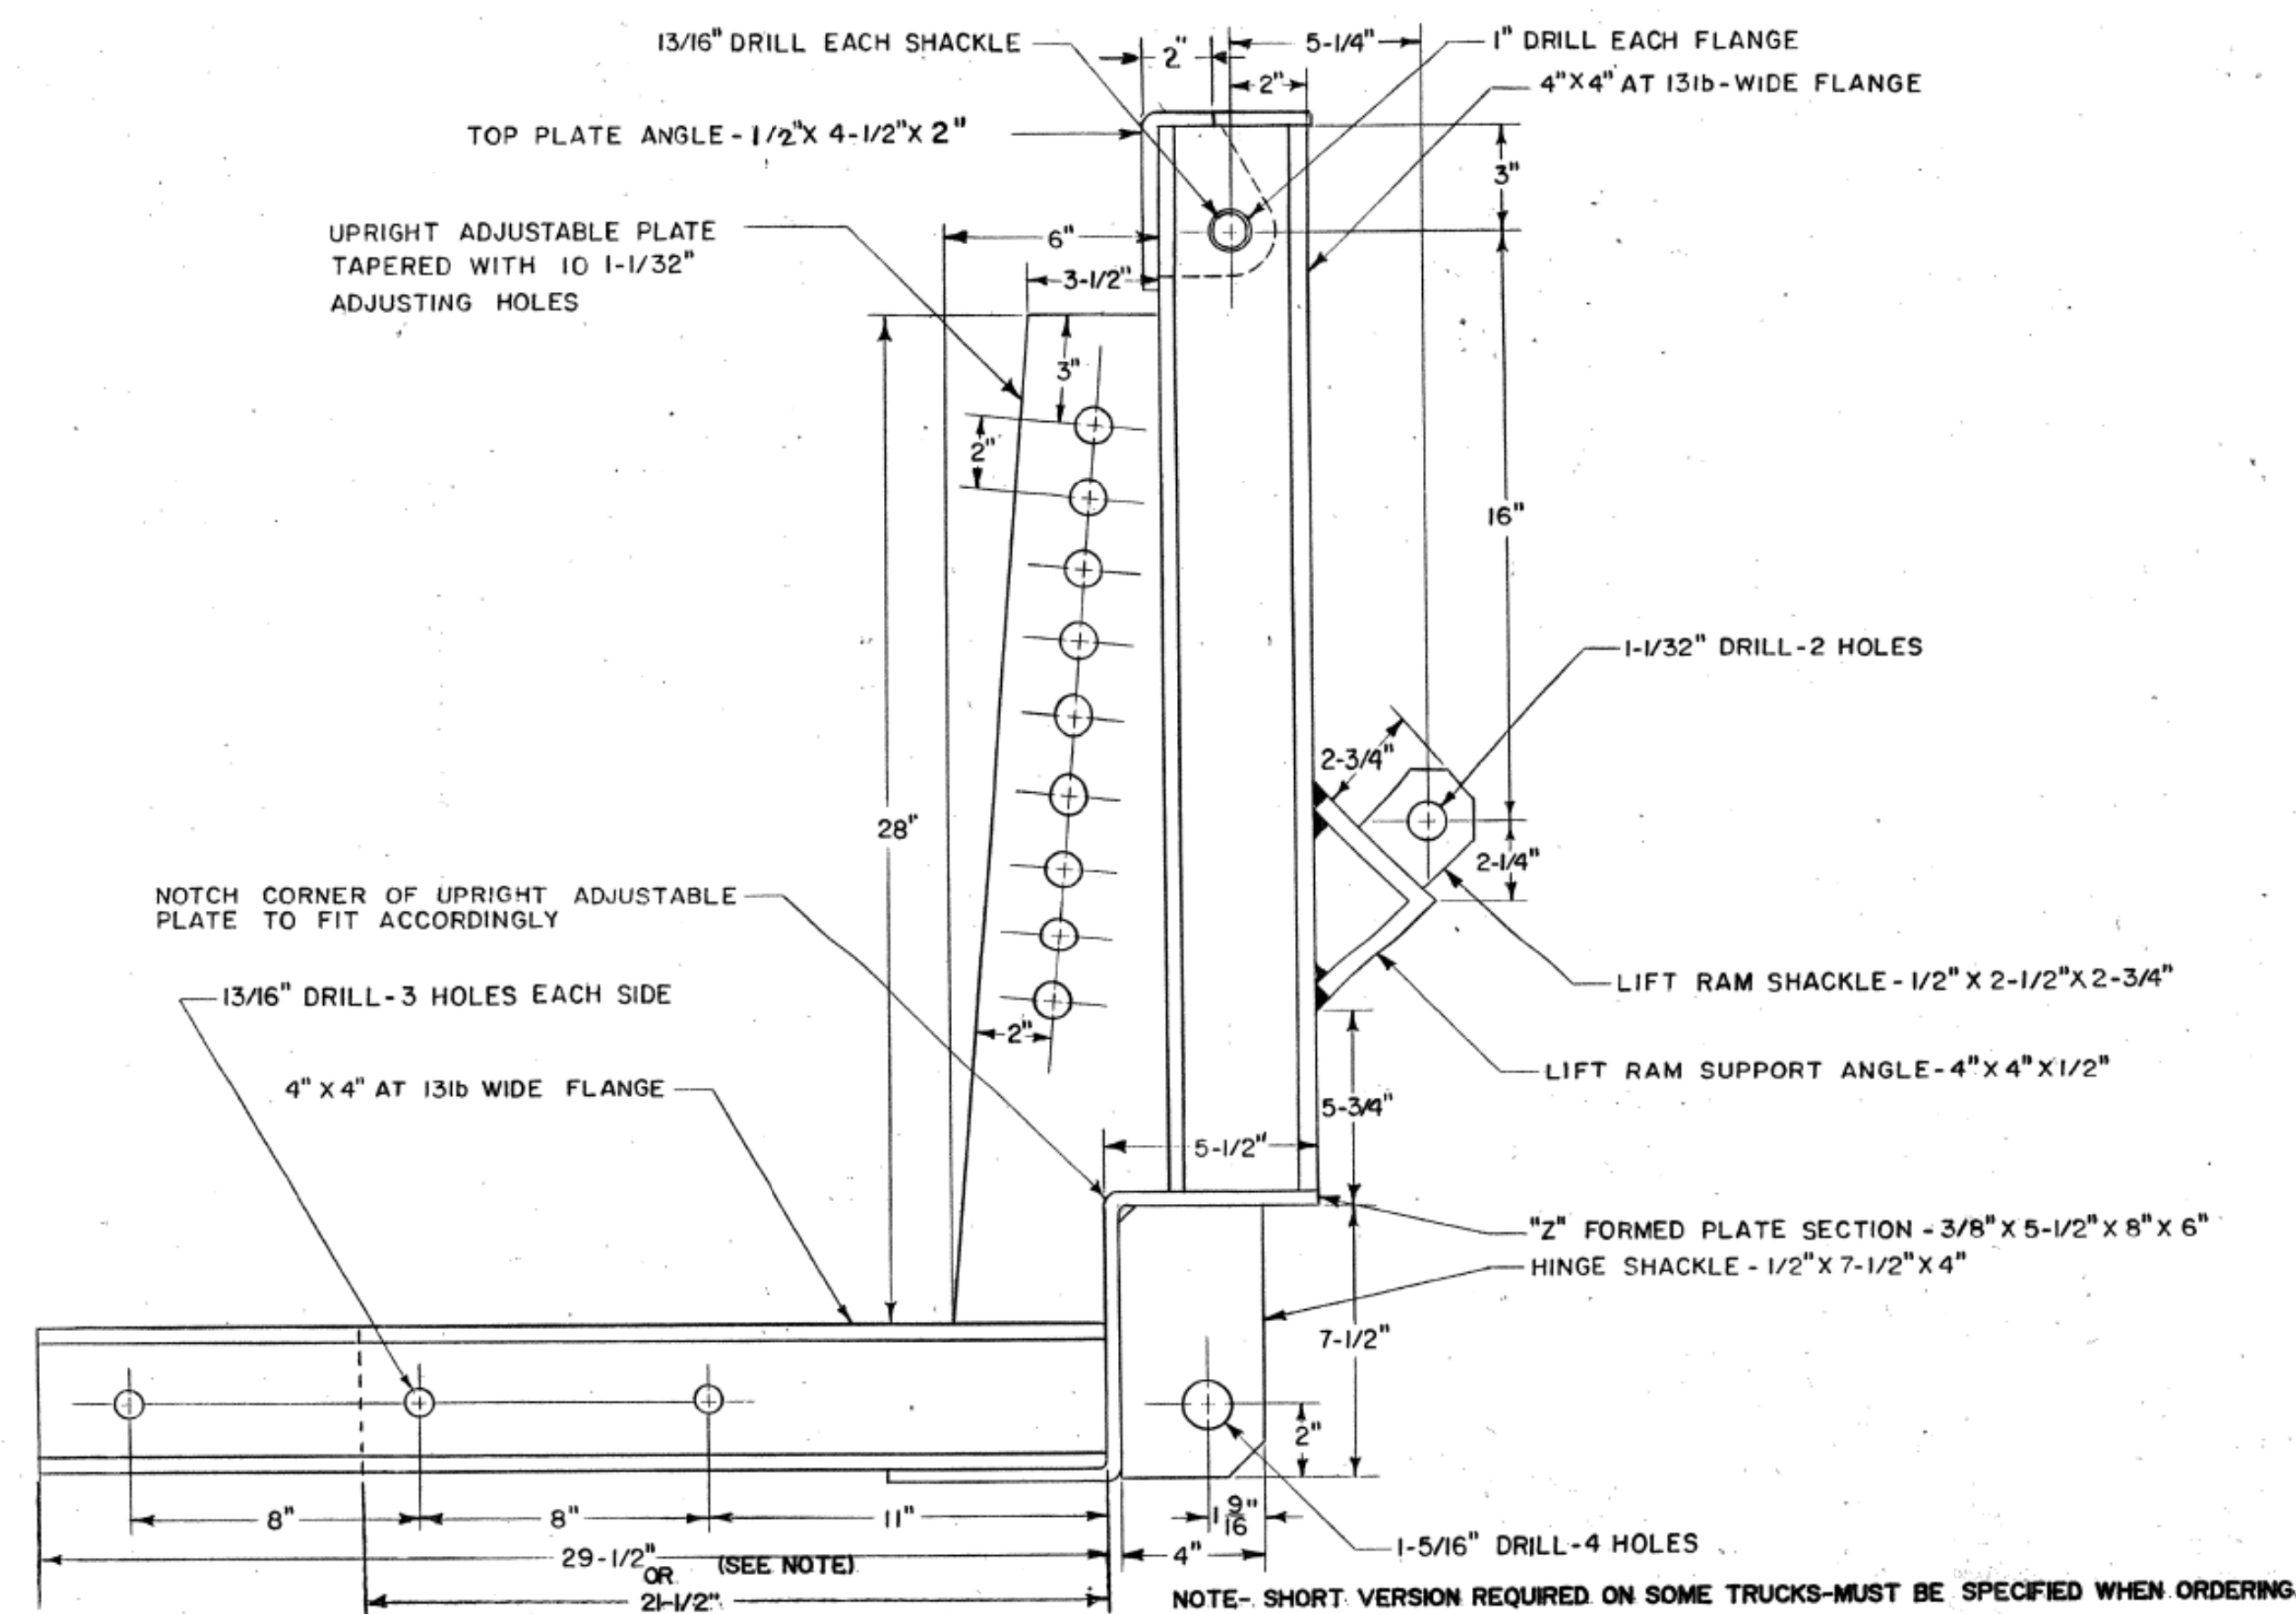

NEW JERSEY TURNPIKE AUTHORITY
 MAINTENANCE DEPARTMENT
 STANDARD SNOW PLOW DETAILS

PUSH AND LIFT ASSEMBLY

THIS DRAWING IS BASED UPON NEW JERSEY DEPARTMENT OF TRANSPORTATION -
 DIVISION OF CONSTRUCTION AND MAINTENANCE - BUREAU OF EQUIPMENT -
 DRAWING NO. 4-196-2 - DATED SEPTEMBER 27, 1982;


OFFICE OF THE DIRECTOR OF MAINTENANCE
 WOODBRIDGE, NEW JERSEY

DRAWING


SPP-4-196-2

PROCUREMENT NO.:

PRICE LINES:

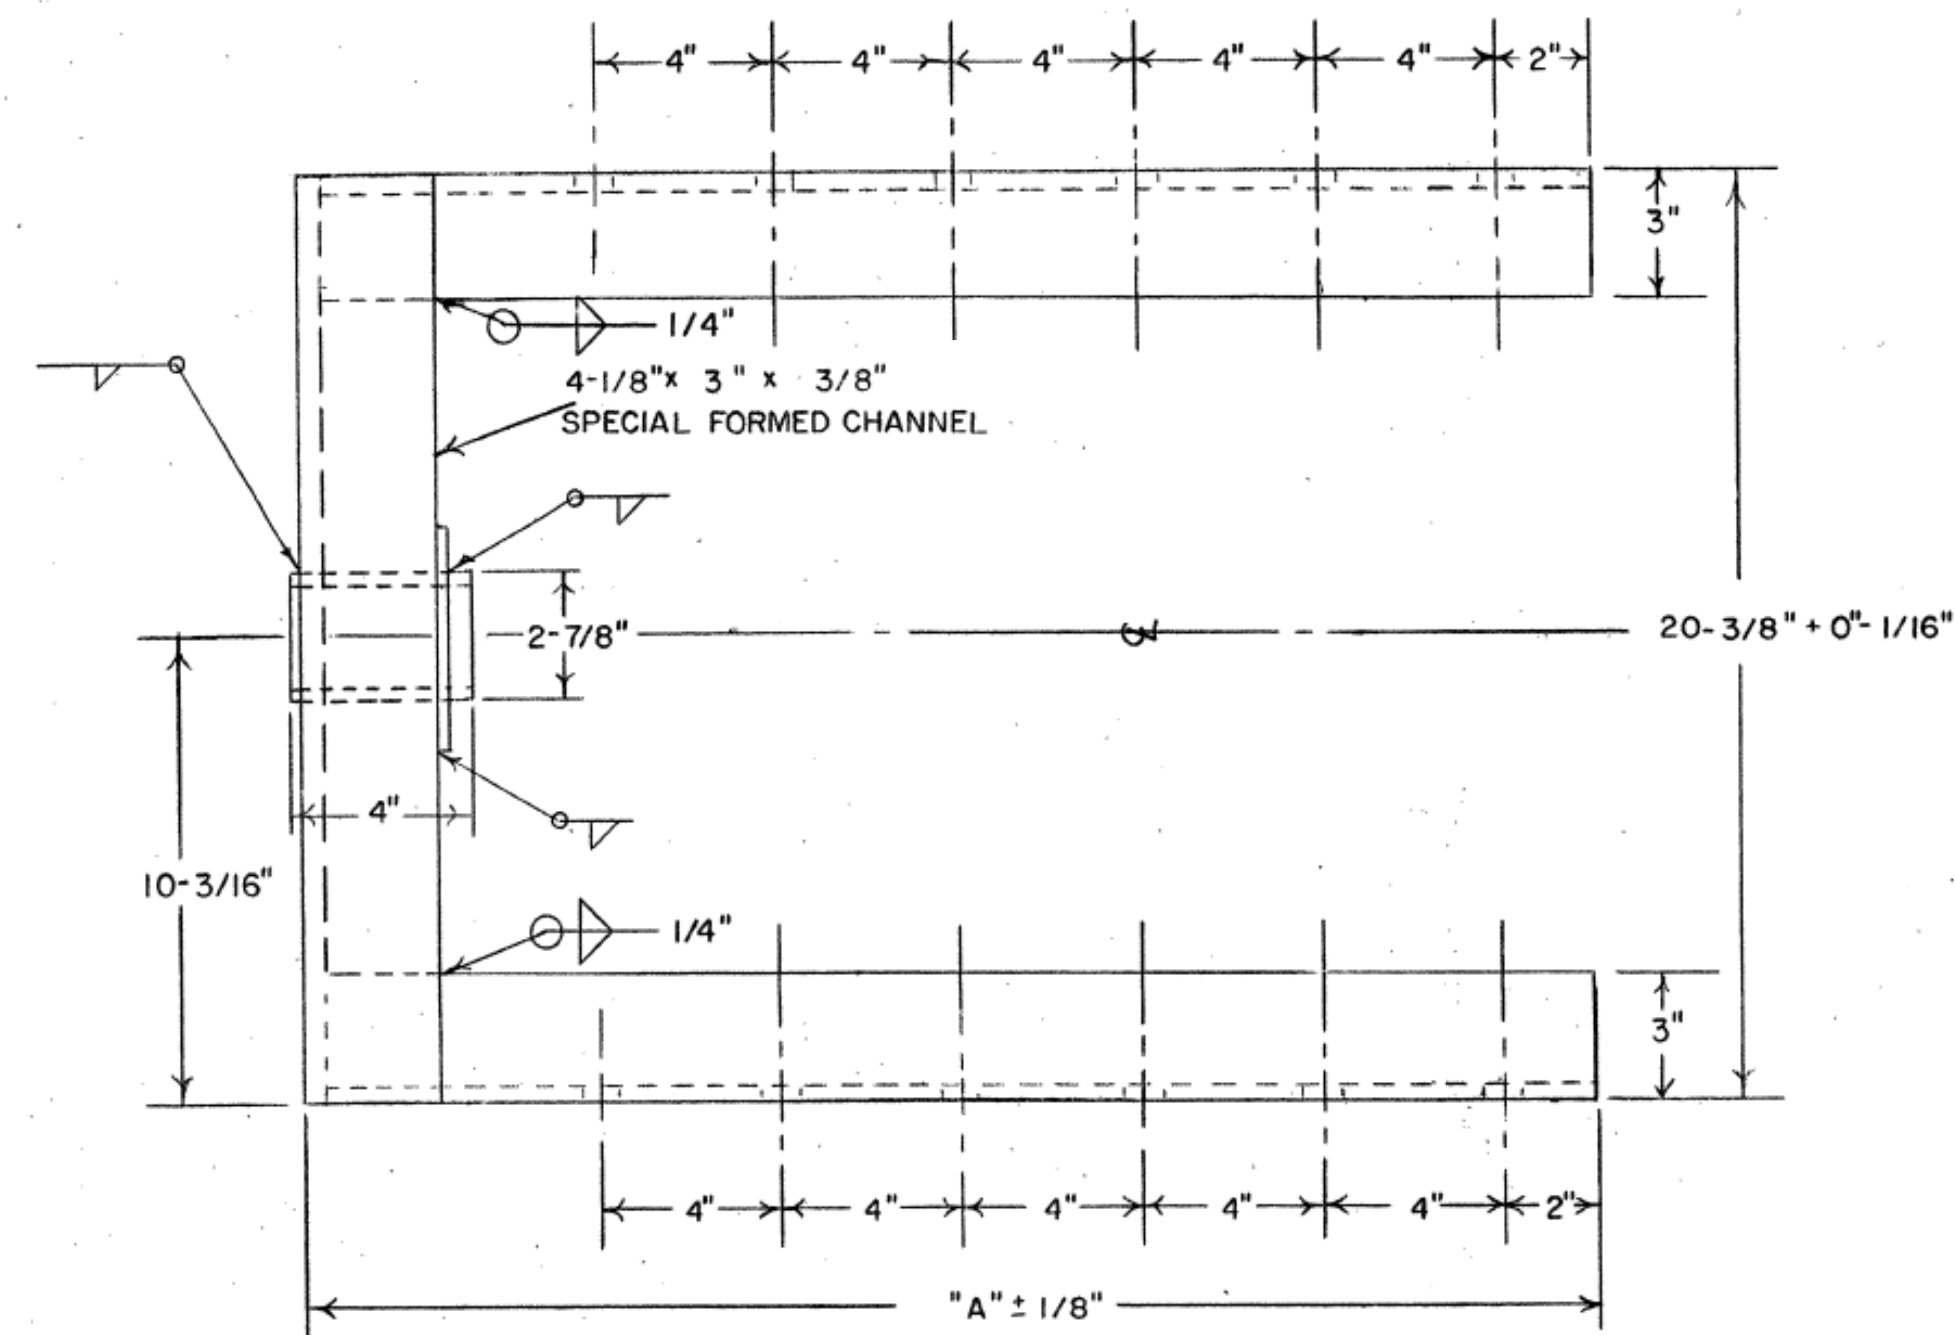

GROUP NO.	A
1	28-1/2
2	38-1/2
3	52-1/2
4	20-1/2


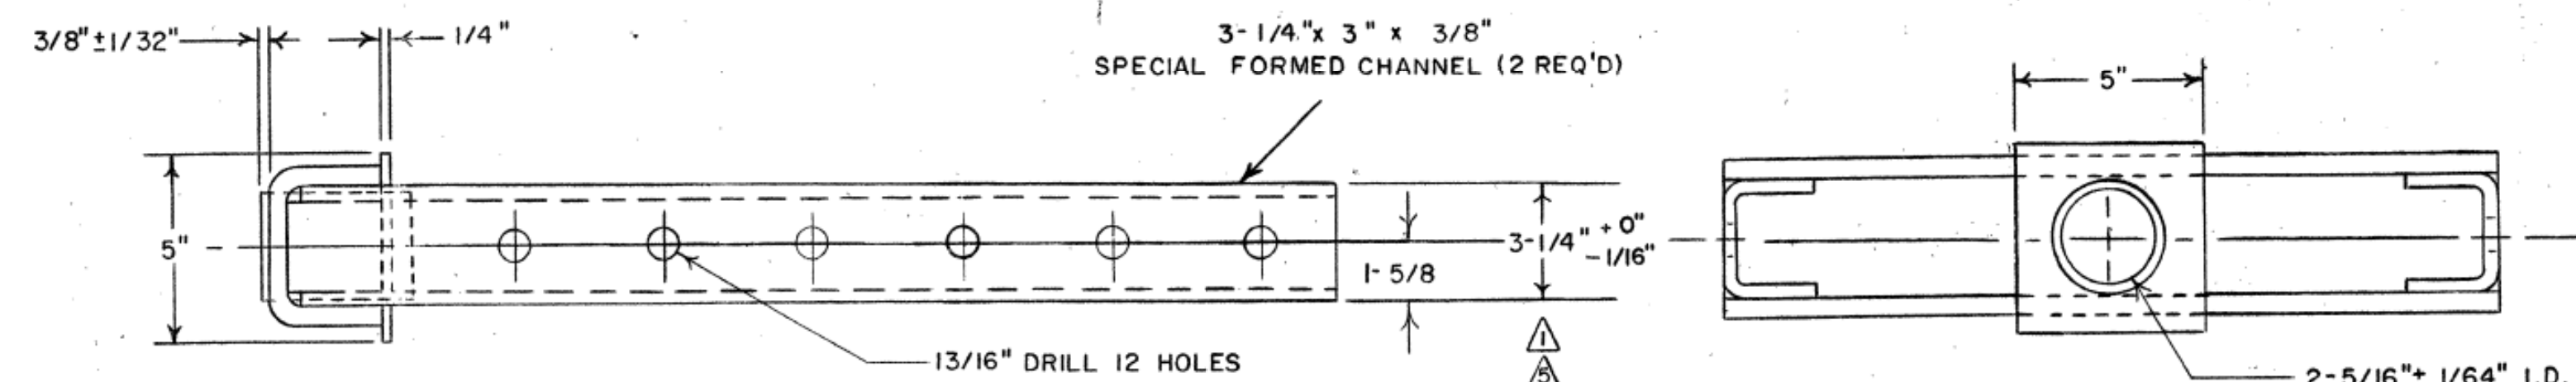


ADJUSTABLE EXTENSION SCALE 1/4"=1"

MAT'L:
TUBING—COLD DRAWN SEAMLESS CARBON STEEL
1/4" PLATE—STRUCTURAL STEEL QUALITY
CHANNEL—GENERAL PURPOSE STEEL

NOTES

- 1 MATERIAL TO BE AS SPECIFIED.
- 2 ADJUSTABLE EXTENSION AND YOKE ASSEMBLY TO BE PIECED TOGETHER WITH CONTINUOUS WELDS.
- 3 LENGTH OF ADJUSTABLE EXTENSION WILL BE STATED IN SPECIFICATIONS.
- 4 YOKE ASSEMBLY MUST SLIDE FREELY IN SLEEVE OF ADJUSTABLE EXTENSION.
- 5 DO NOT SCALE DRAWING.

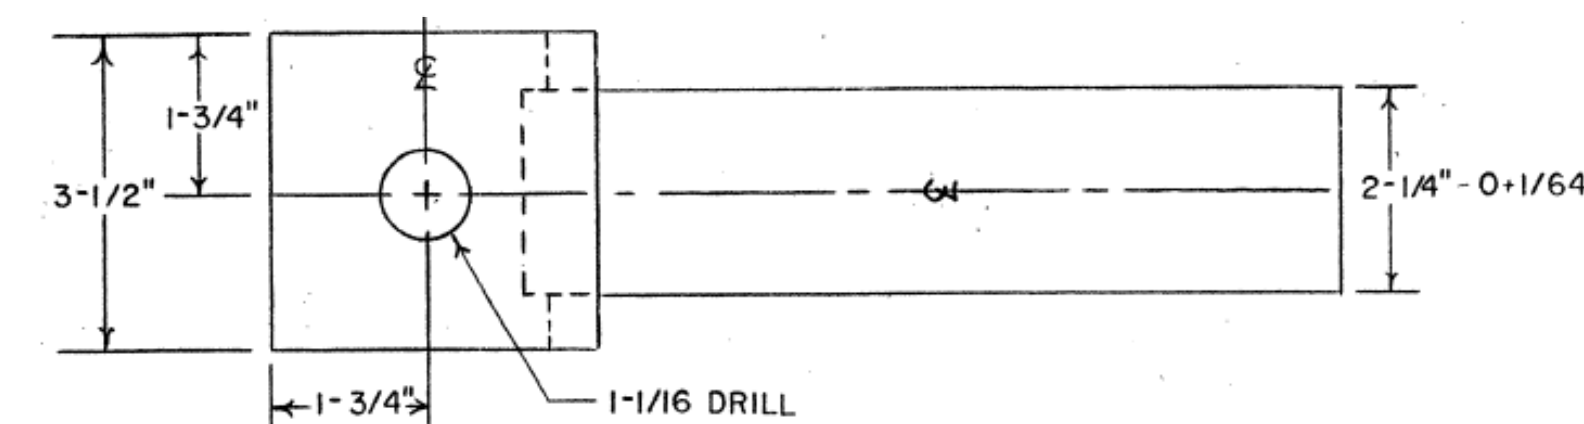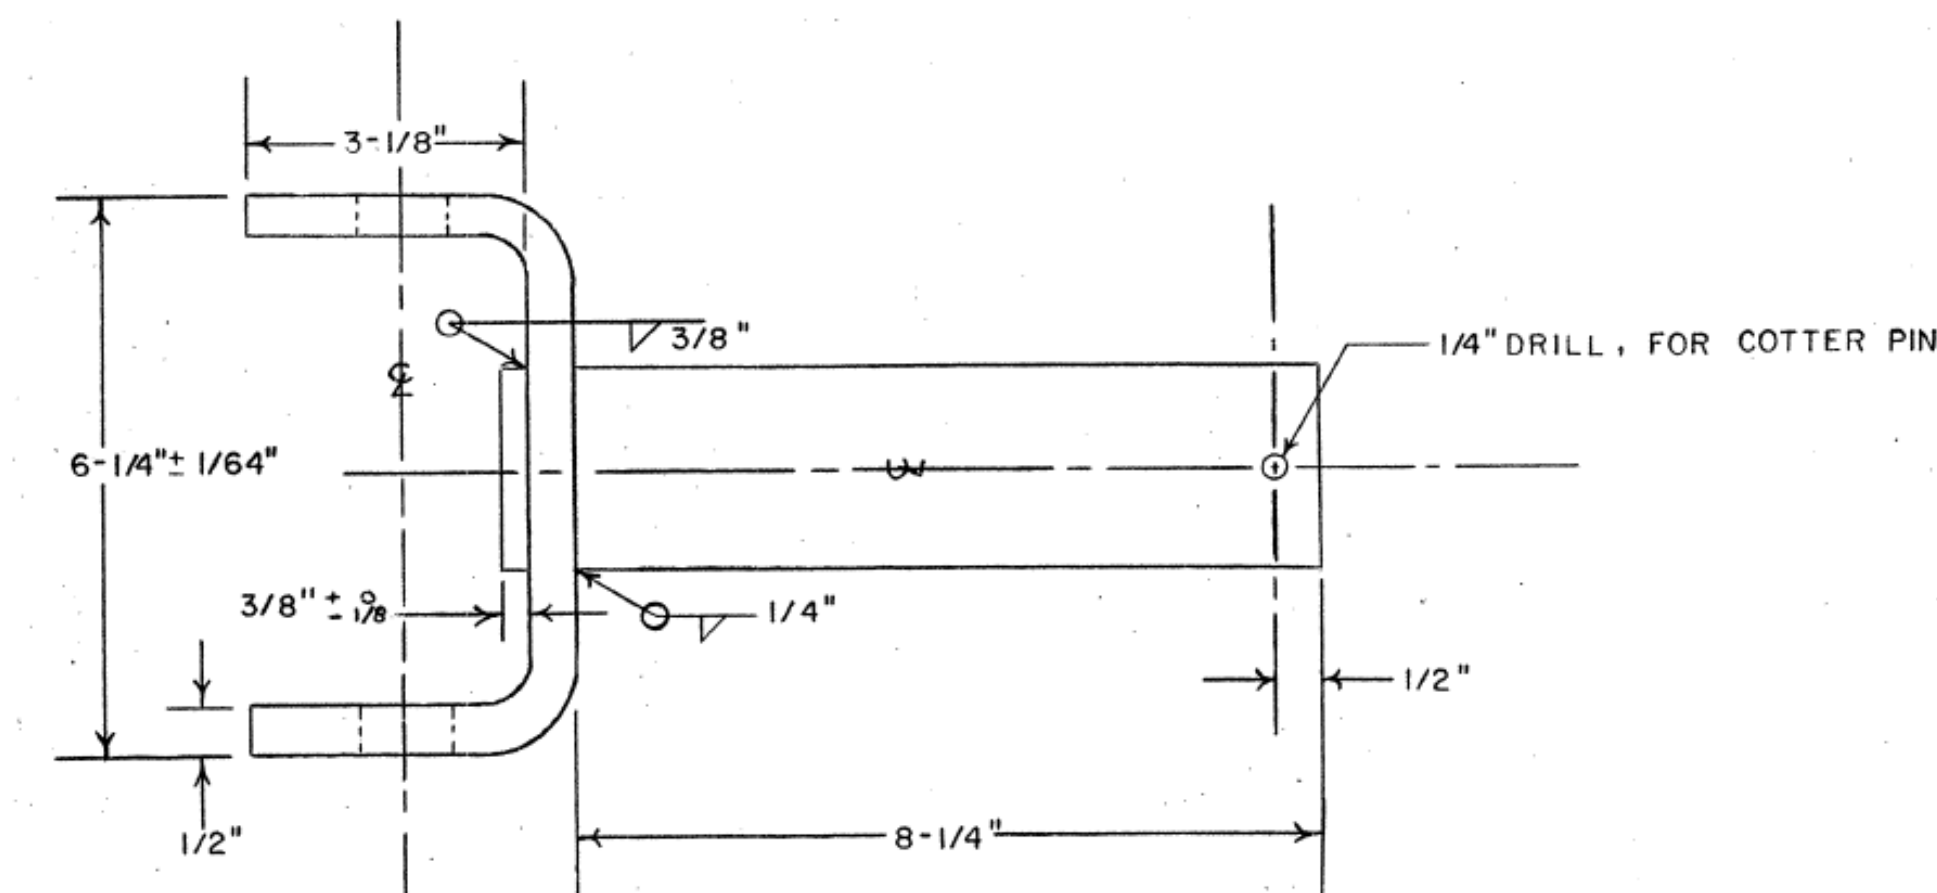

YOKE ASSEMBLY FOR ADJUSTABLE HITCH SCALE: 1/2"=1"

MAT'L:
ROUND STOCK—COLD FINISHED CARBON STEEL
1/2" PLATE—GENERAL PURPOSE STEEL PLATE

NEW JERSEY TURNPIKE AUTHORITY
MAINTENANCE DEPARTMENT
STANDARD SNOW PLOW DETAILS

ADJUSTABLE EXTENSION AND YOKE ASSEMBLY

THIS DRAWING IS BASED UPON NEW JERSEY DEPARTMENT OF TRANSPORTATION -
DIVISION OF CONSTRUCTION AND MAINTENANCE - BUREAU OF EQUIPMENT -
DRAWING NO. 4-196-3 - DATED APRIL 9, 1974; LAST REVISED SEPT. 1992
REV. #8




OFFICE OF THE DIRECTOR OF MAINTENANCE
WOODBIDGE, NEW JERSEY

DRAWING

SPP-4-196-3

PROCUREMENT NO.:

PRICE LINES:

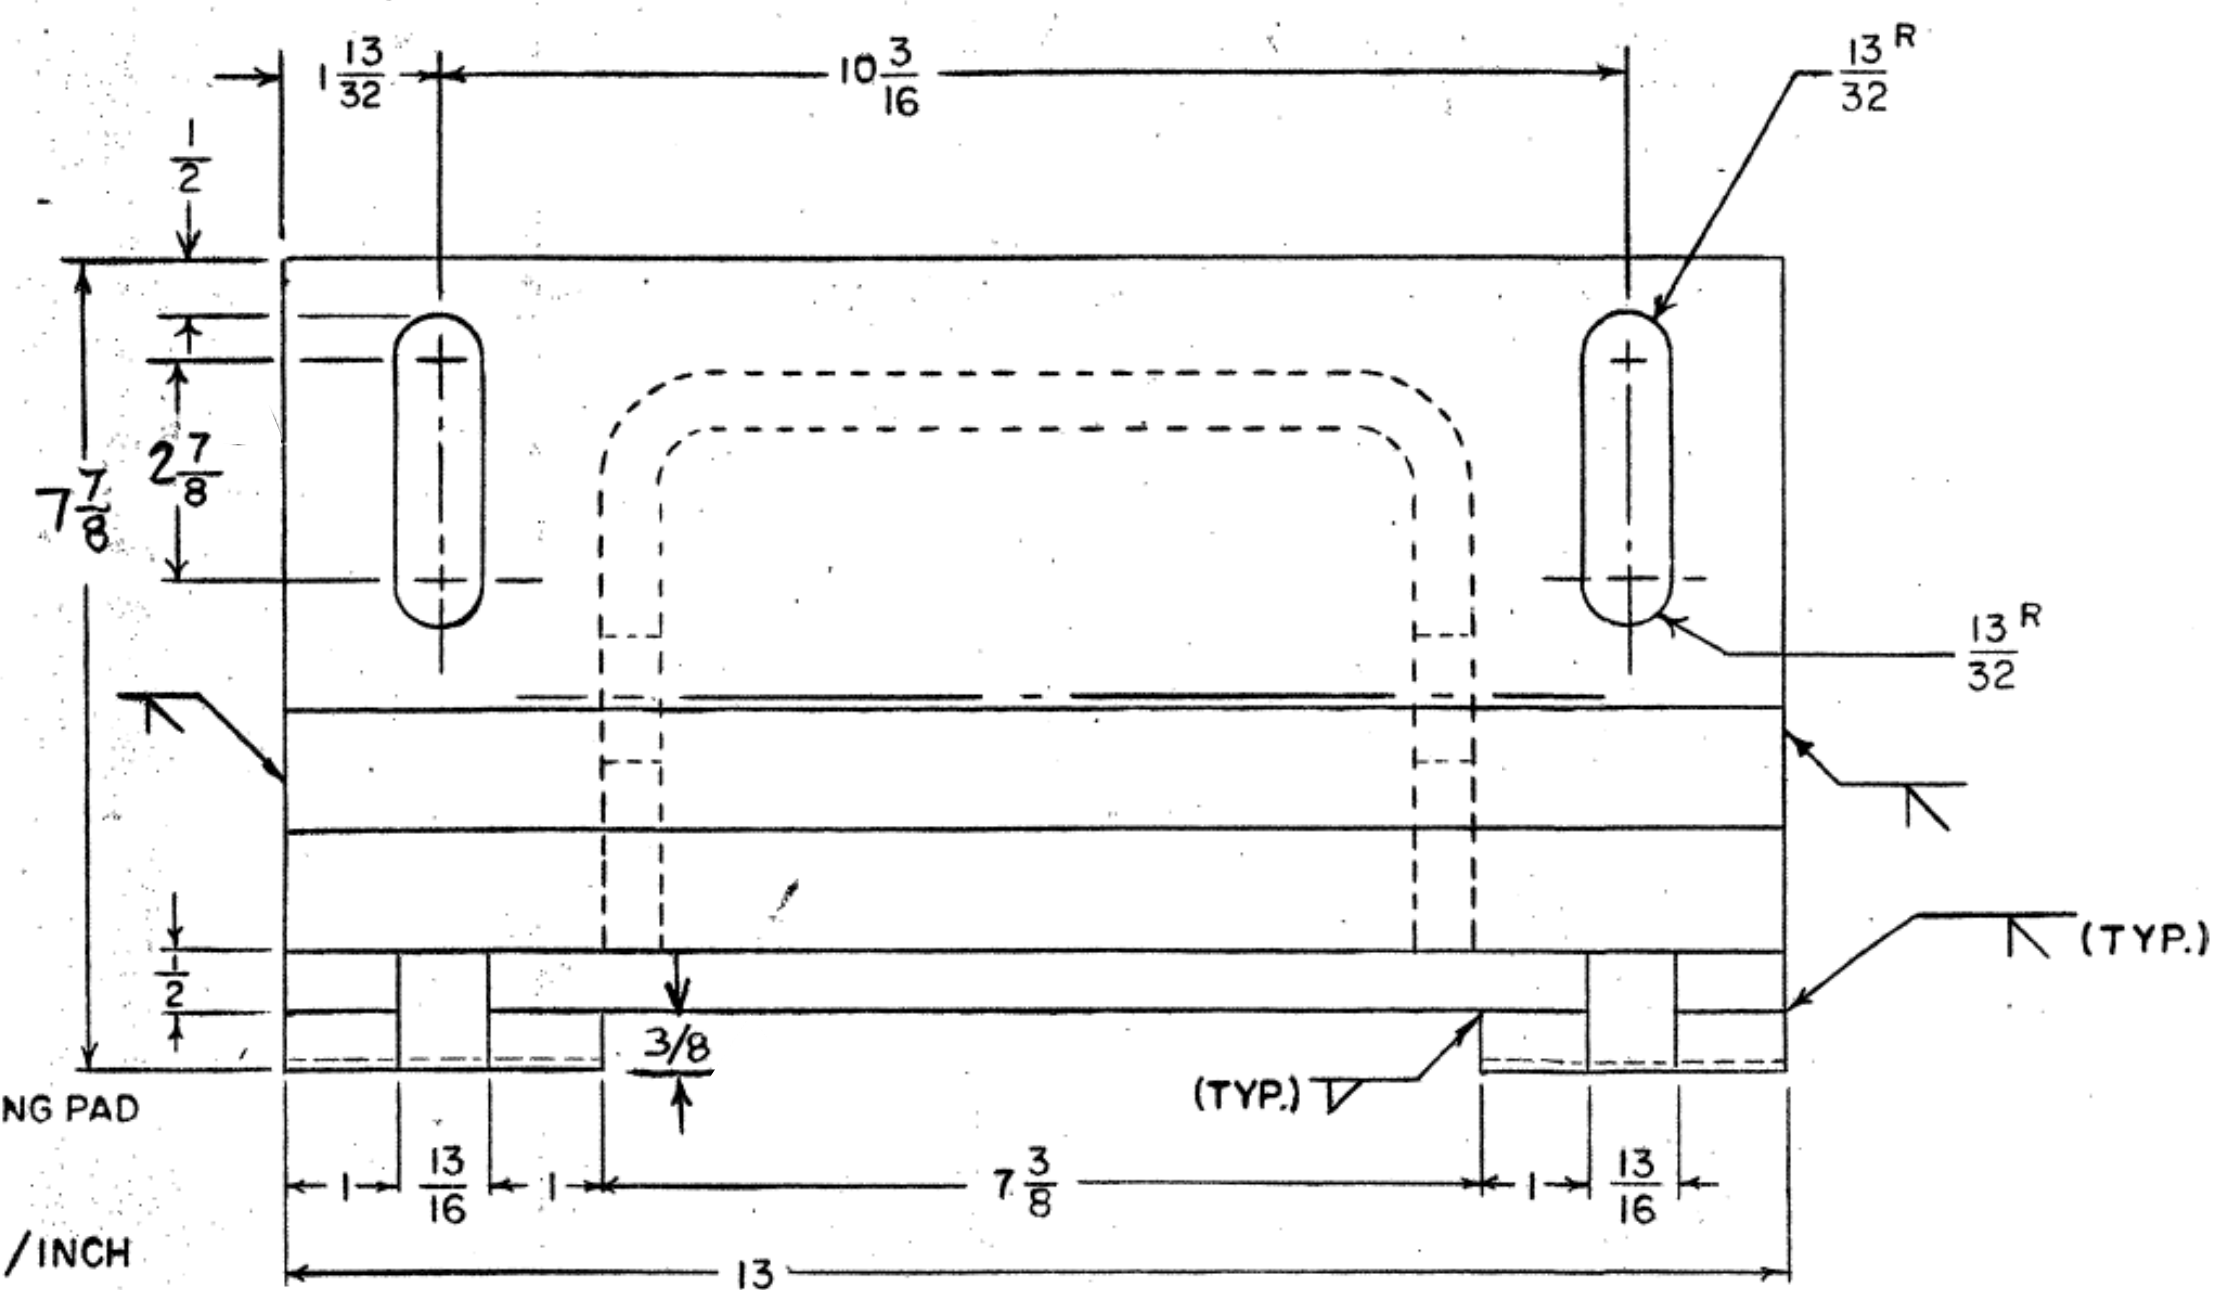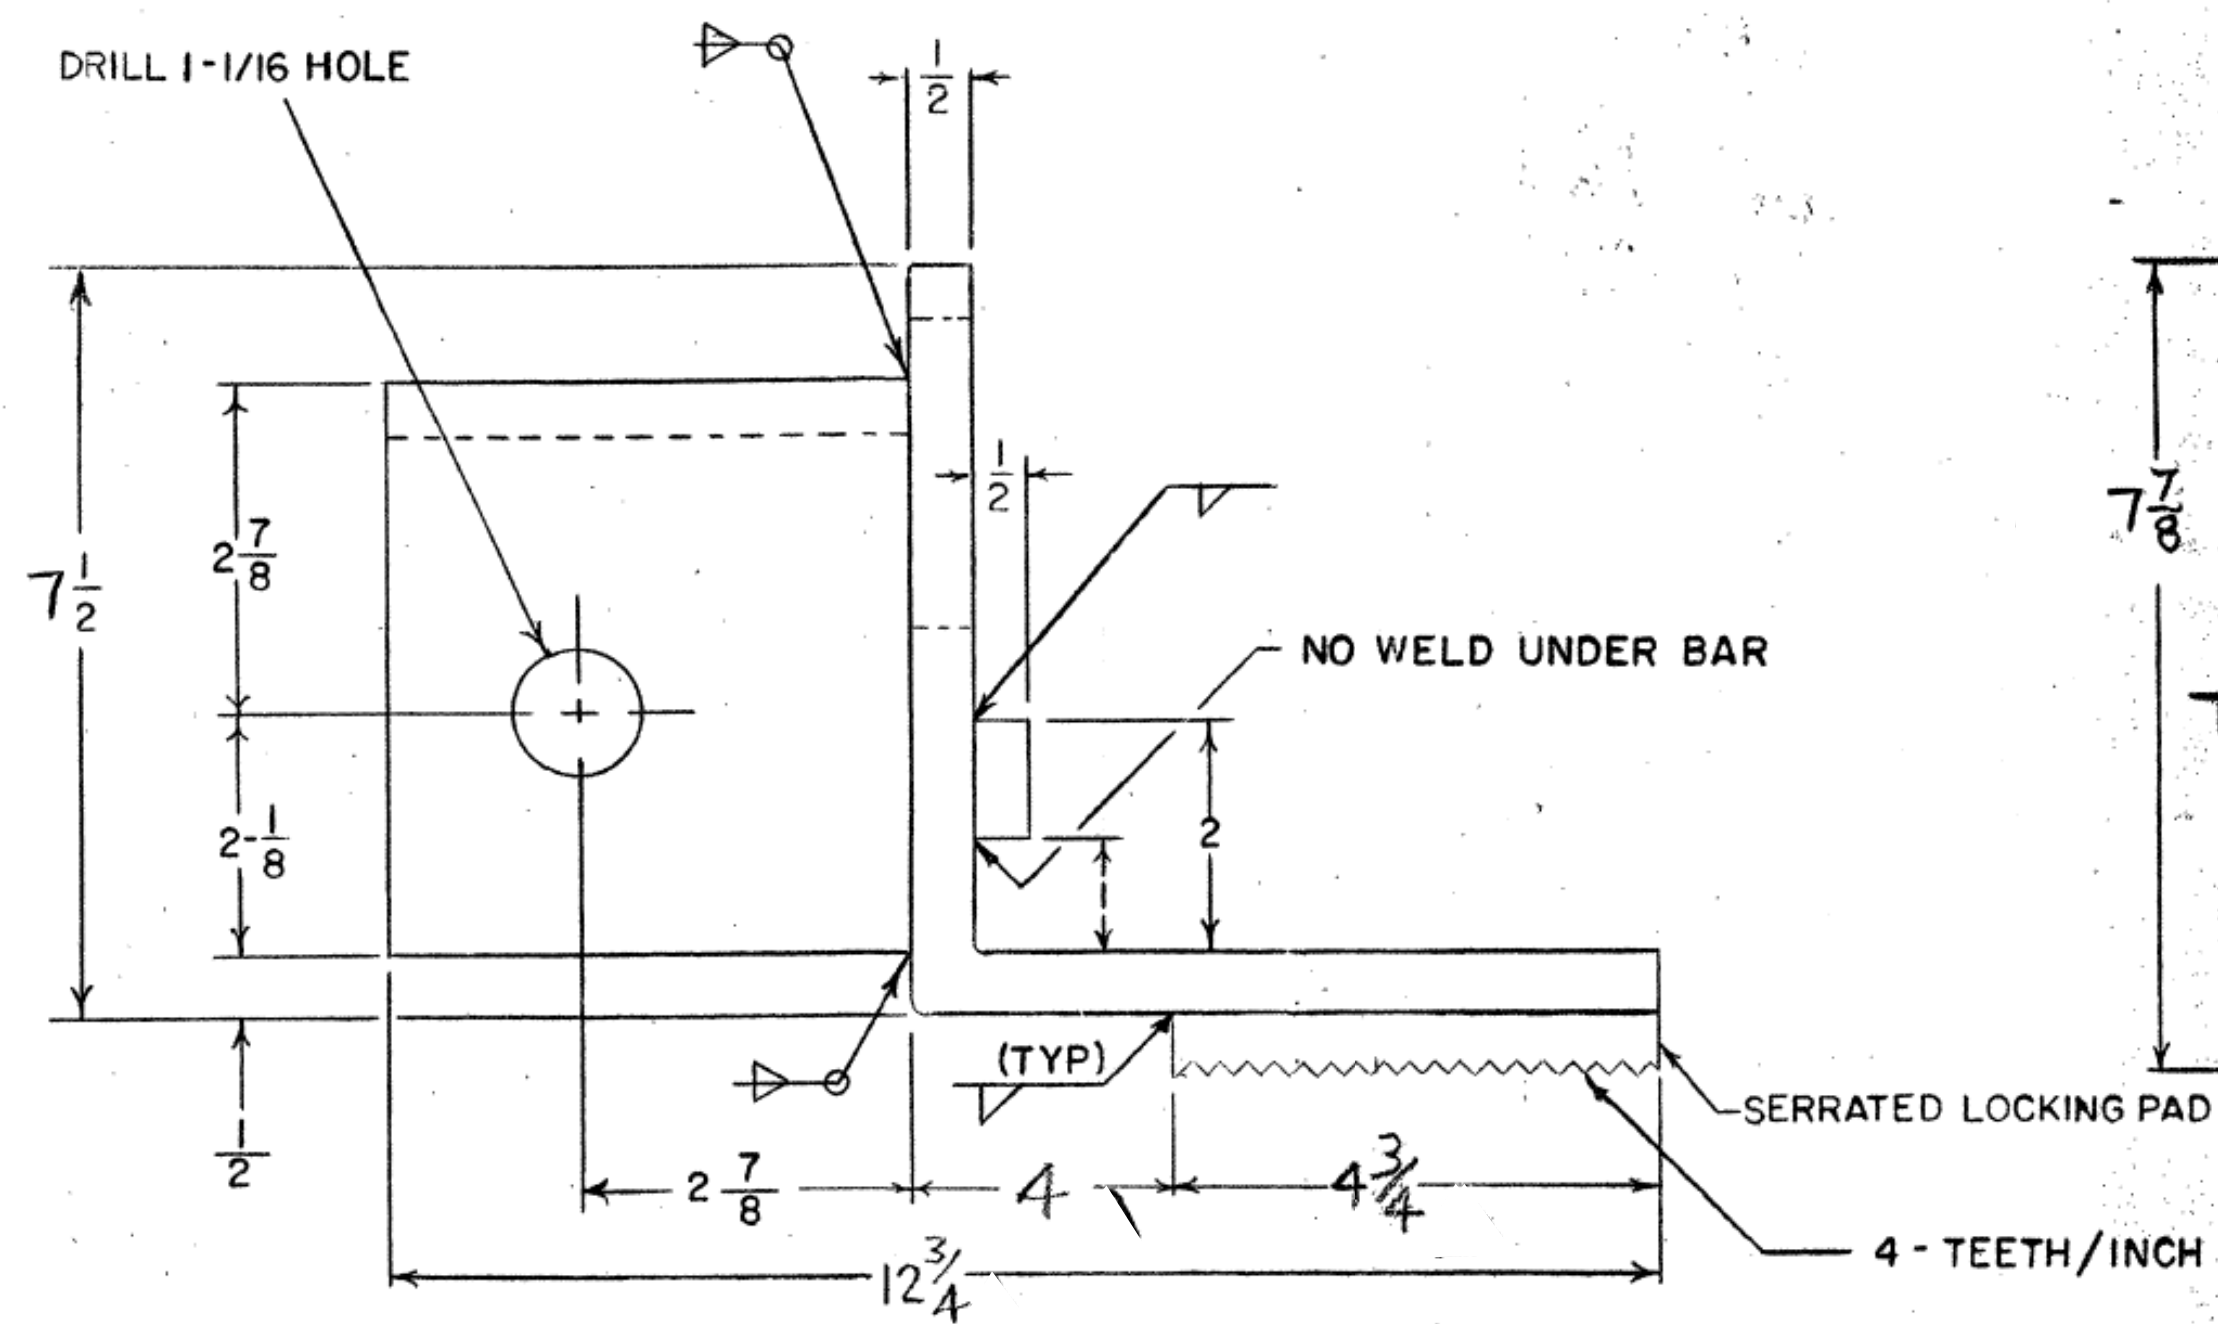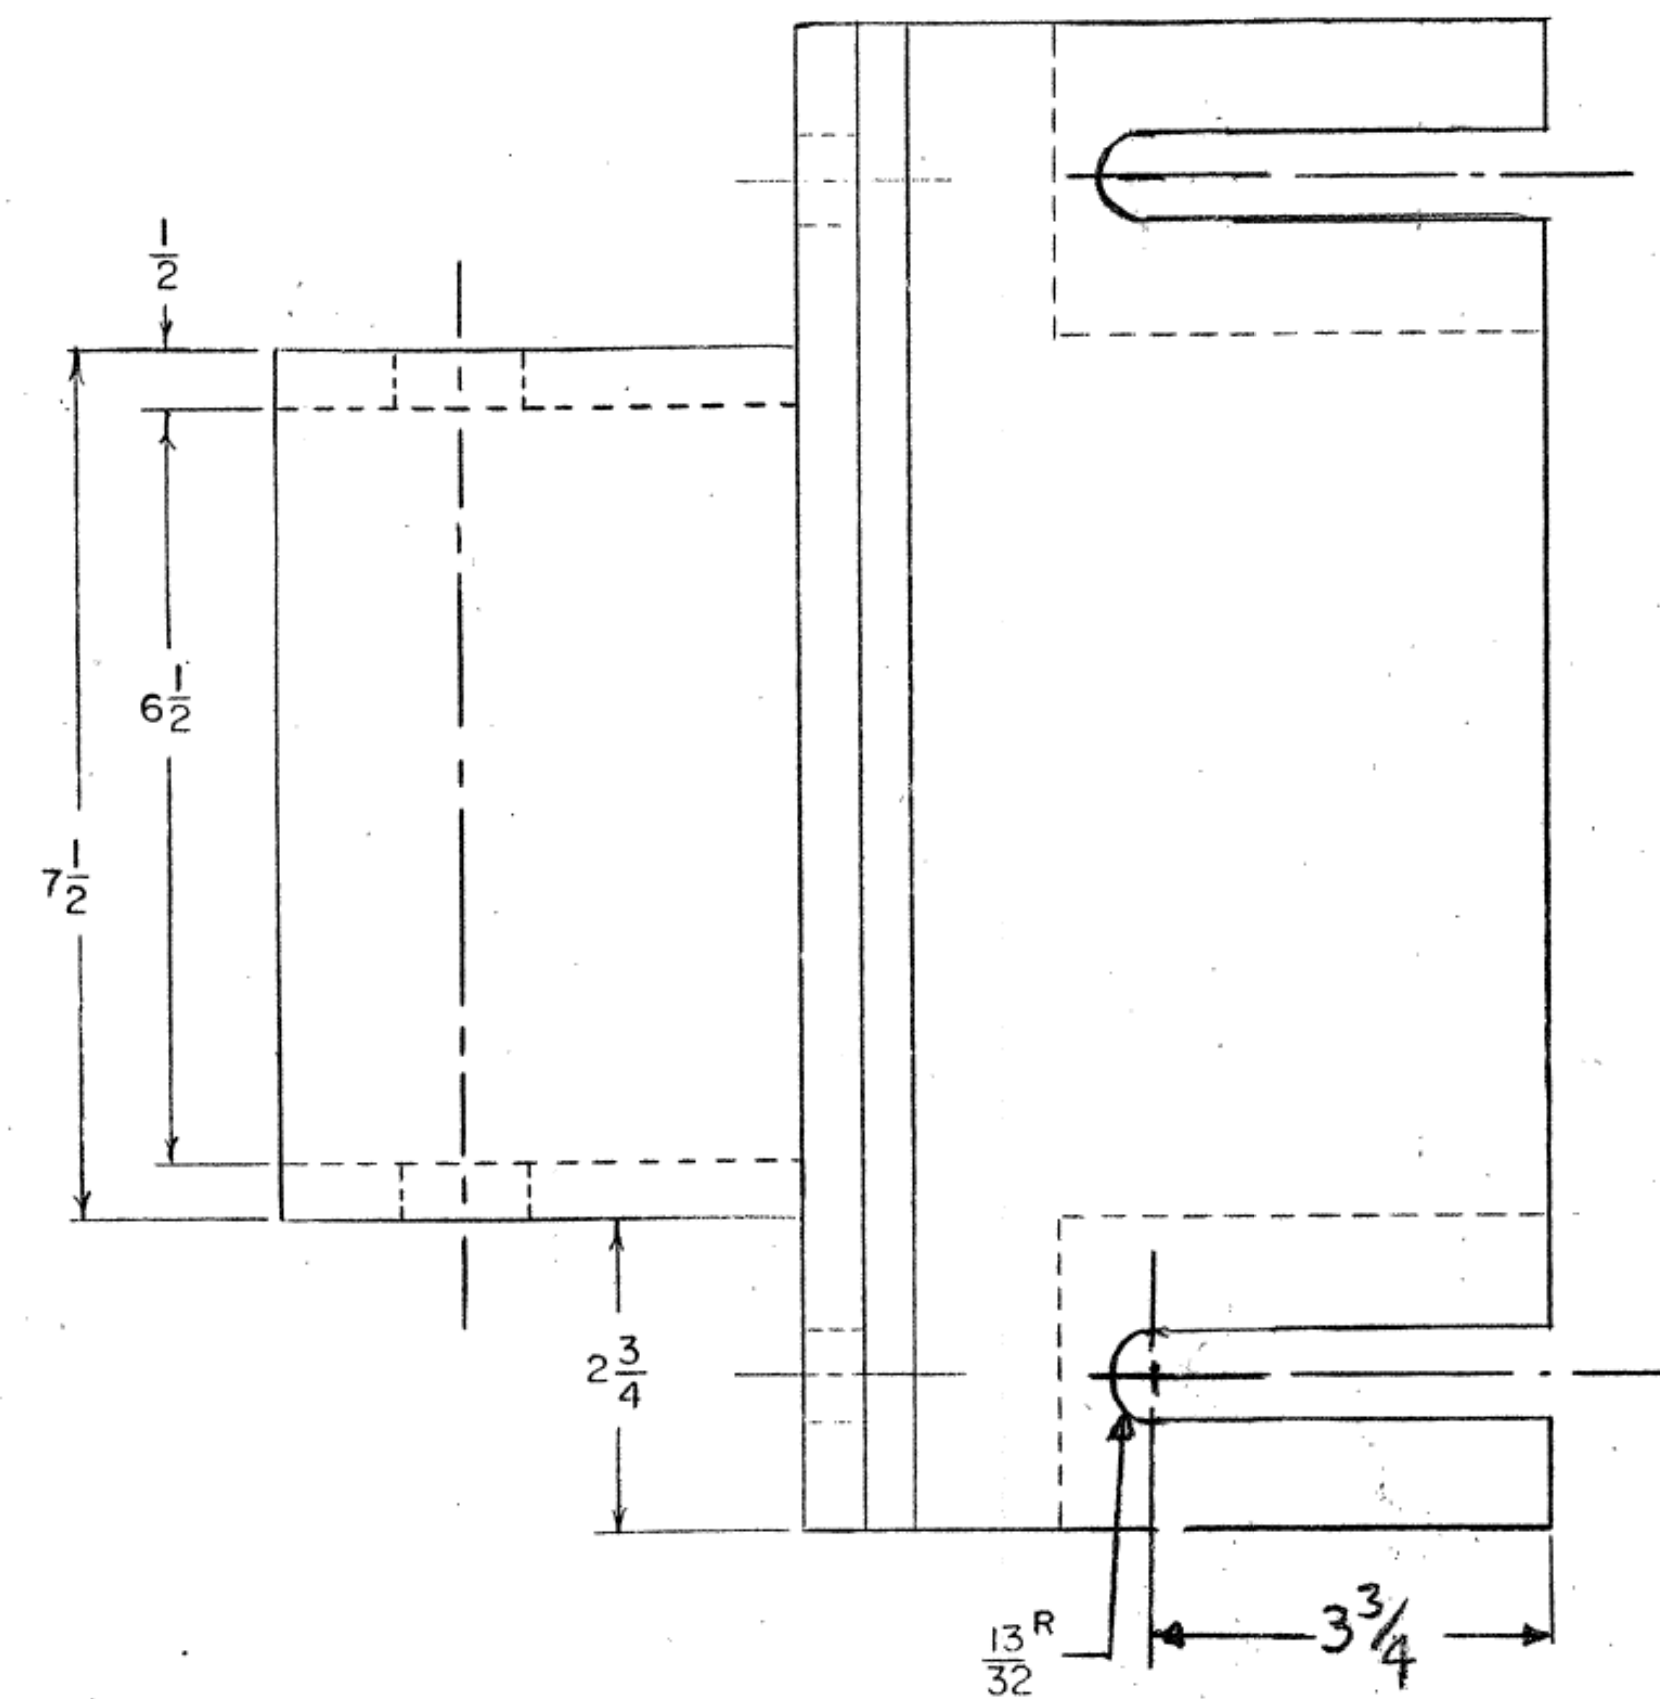

NEW JERSEY TURNPIKE AUTHORITY
MAINTENANCE DEPARTMENT
STANDARD SNOW PLOW DETAILS

AXLE CLAMP

THIS DRAWING IS BASED UPON NEW JERSEY DEPARTMENT OF TRANSPORTATION -
DIVISION OF CONSTRUCTION AND MAINTENANCE - BUREAU OF EQUIPMENT -
DRAWING NO. 4-196-4 - DATED DEC 6, 1973 - LAST REVISED OCT. 21, 1996


OFFICE OF THE DIRECTOR OF MAINTENANCE
WOODBIDGE, NEW JERSEY

DRAWING

SPP-4-196-4



PROCUREMENT NO.:

PRICE LINES:

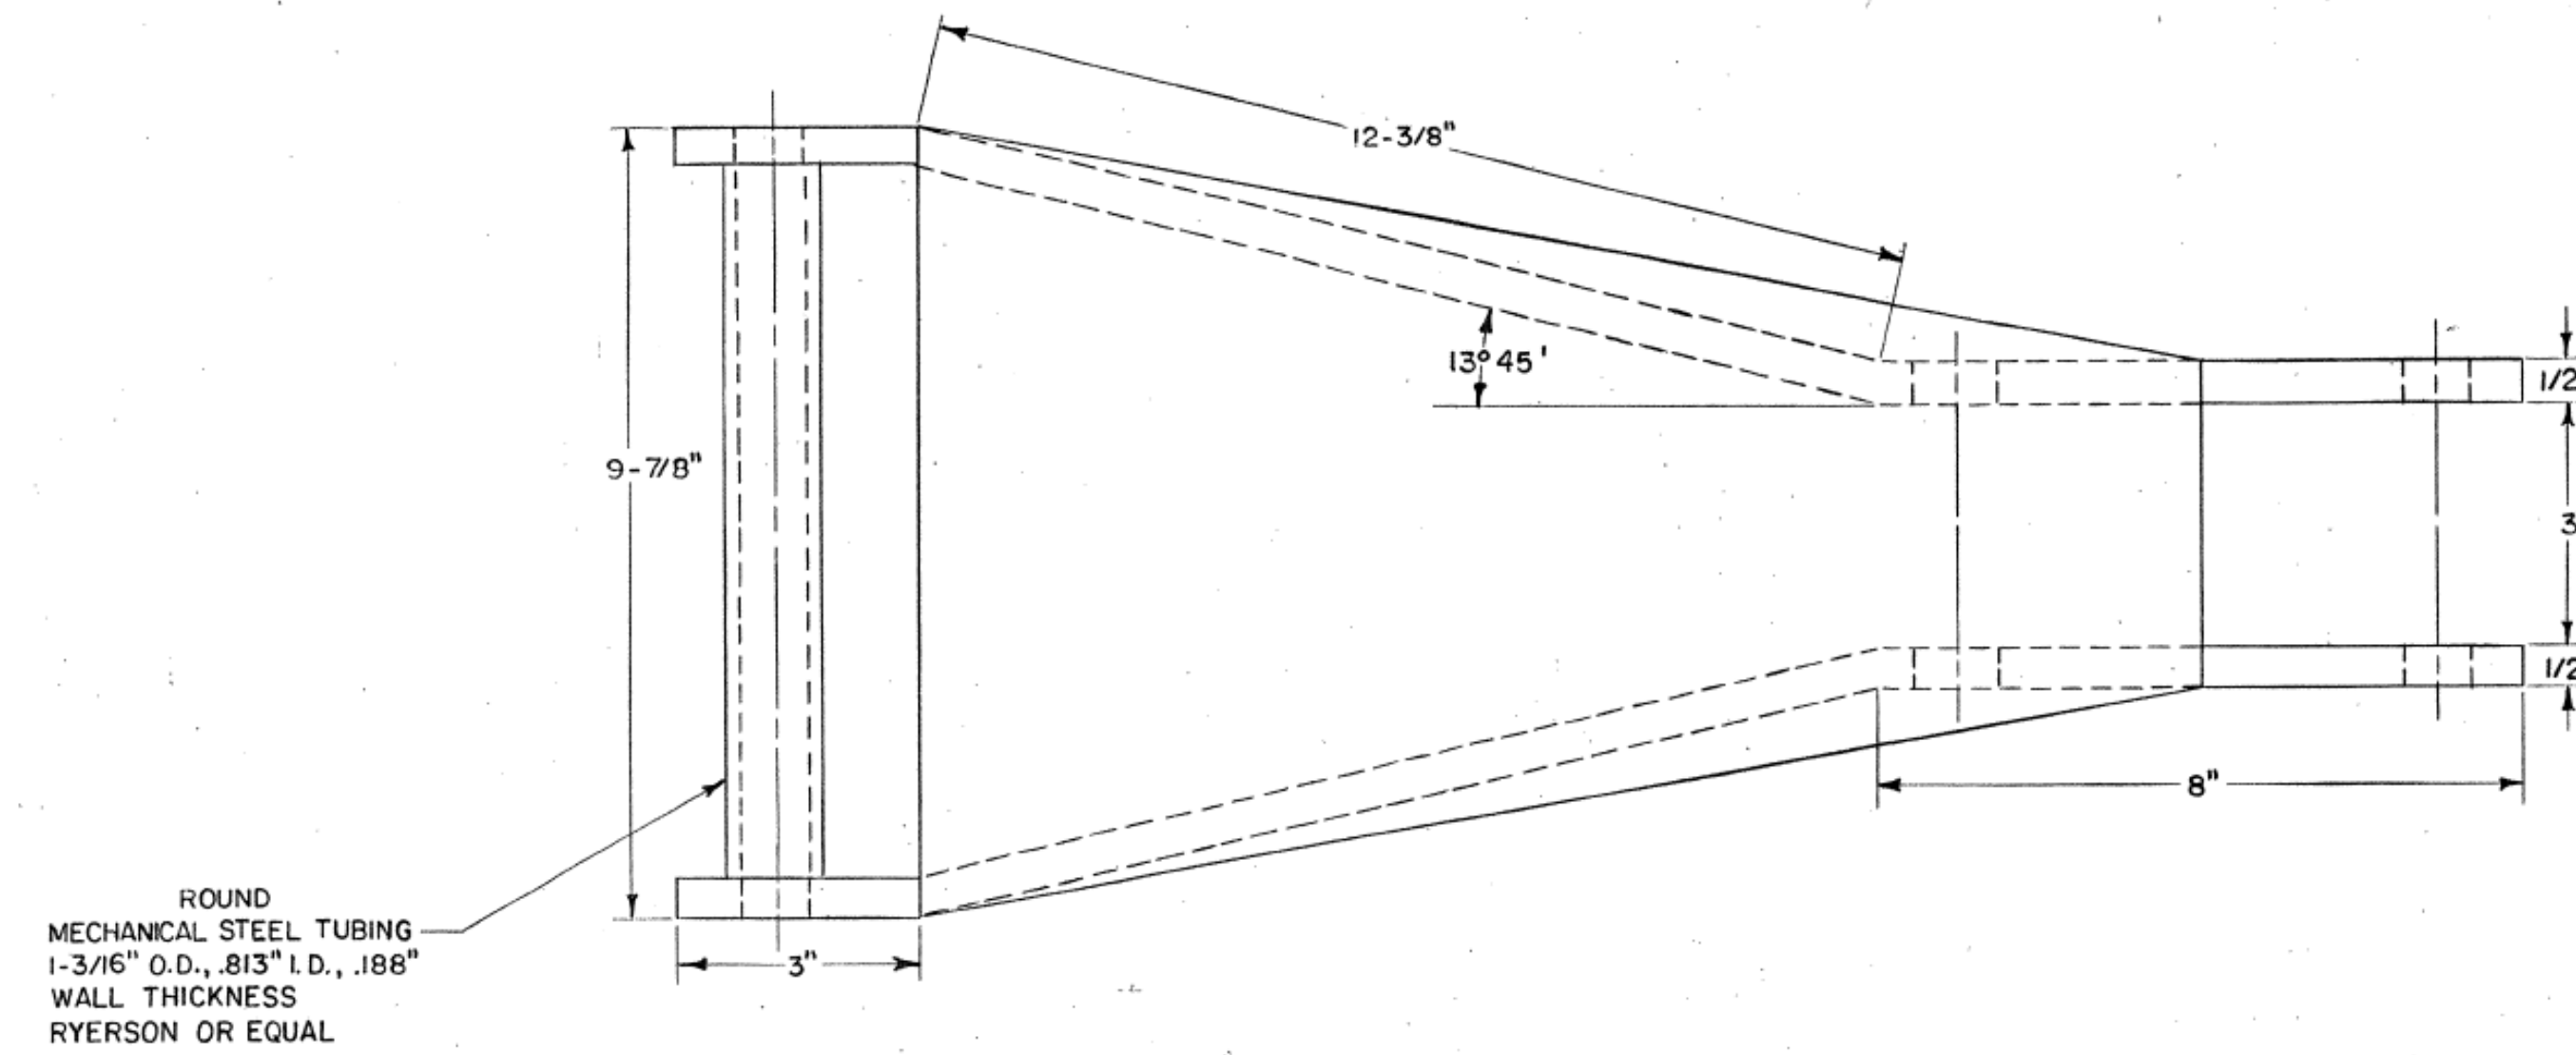

MAT'L:
PLATE ——— HOT ROLLED STRUCTURAL STEEL

NOTES:
1. COMPLETE ASSEMBLY TO BE WELDED TOGETHER

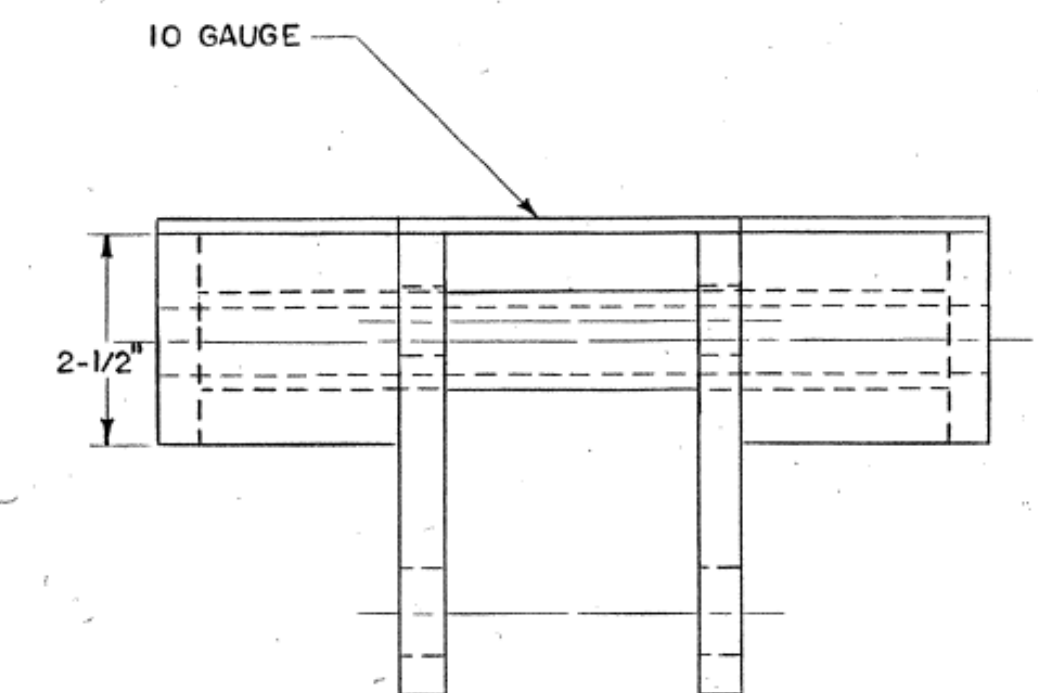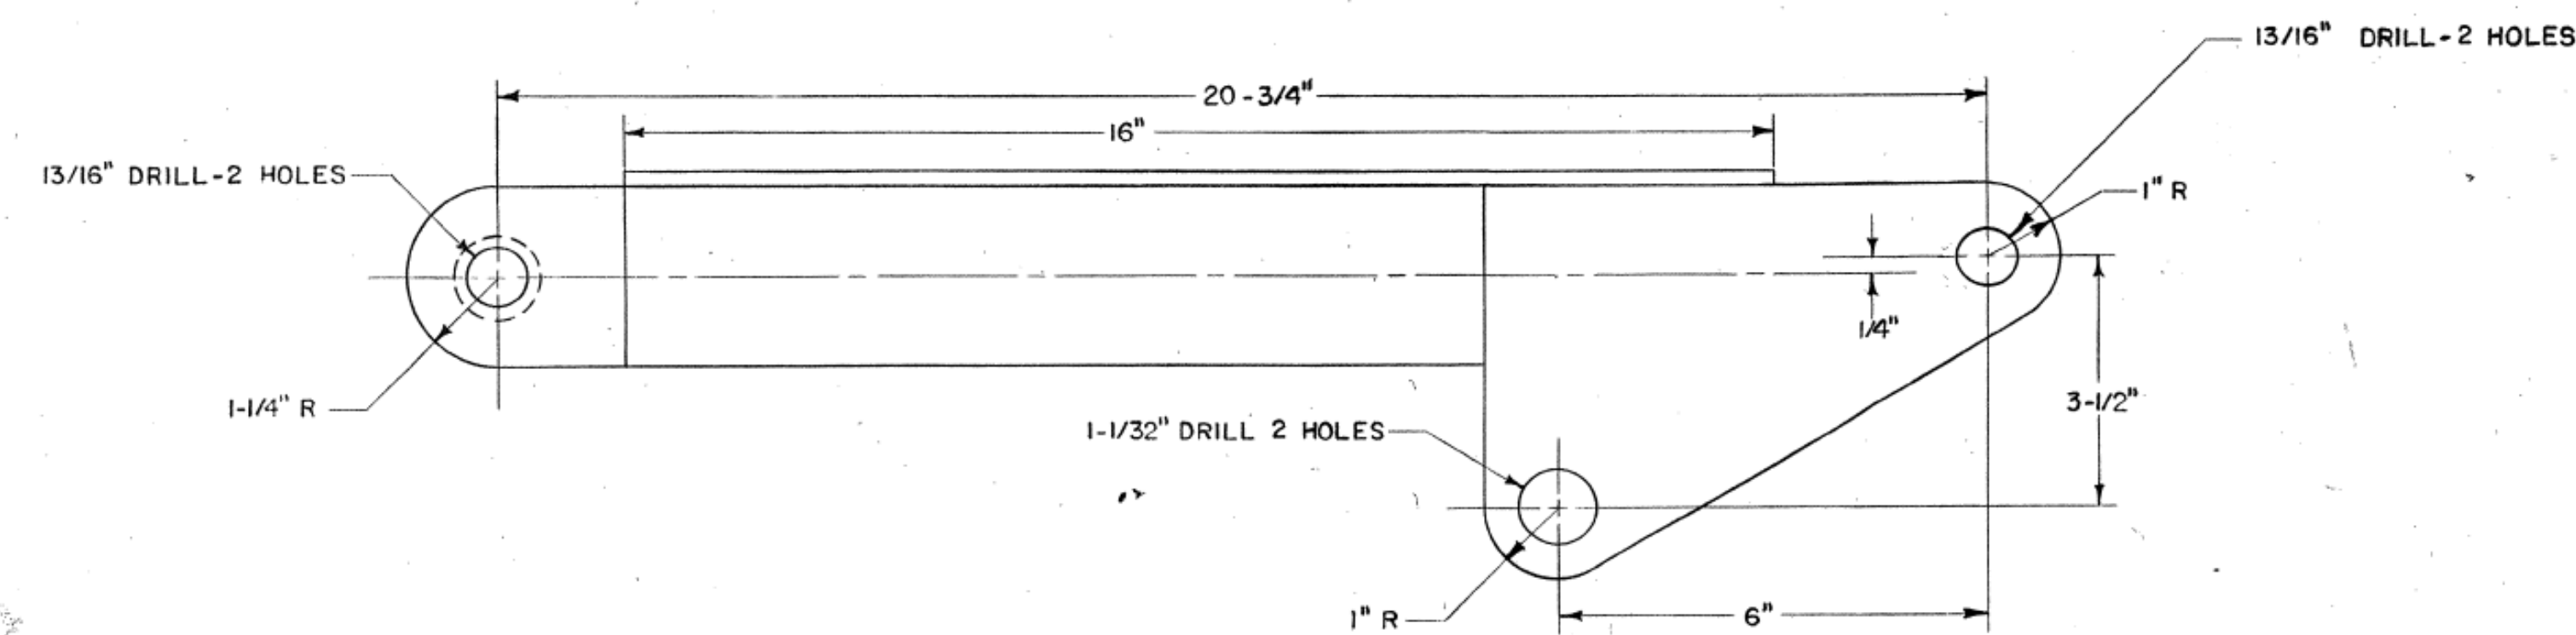

NEW JERSEY TURNPIKE AUTHORITY
MAINTENANCE DEPARTMENT
STANDARD SNOW PLOW DETAILS

LIFT ARM ASSEMBLY

THIS DRAWING IS BASED UPON NEW JERSEY DEPARTMENT OF TRANSPORTATION -
DIVISION OF CONSTRUCTION AND MAINTENANCE - BUREAU OF EQUIPMENT -
DRAWING NO. 4-196-6 - DATED SEPTEMBER 30, 1982;


OFFICE OF THE DIRECTOR OF MAINTENANCE
WOODBRIIDGE, NEW JERSEY

DRAWING


SPP-4-196-6

PROCUREMENT NO.:


PRICE LINES:

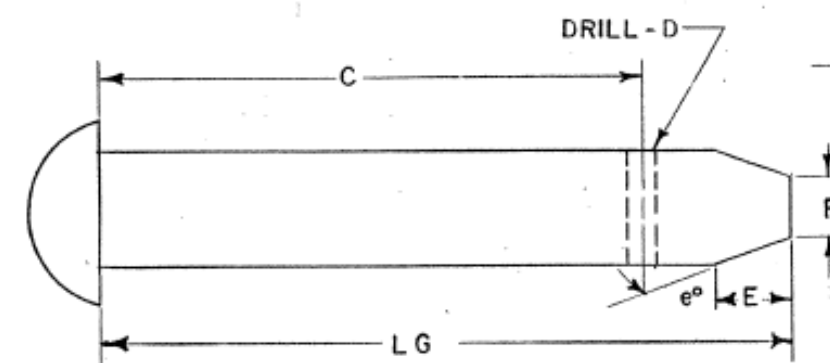


BUTTON HEAD RIVET PIN
MAT'L: LOW CARBON STEEL

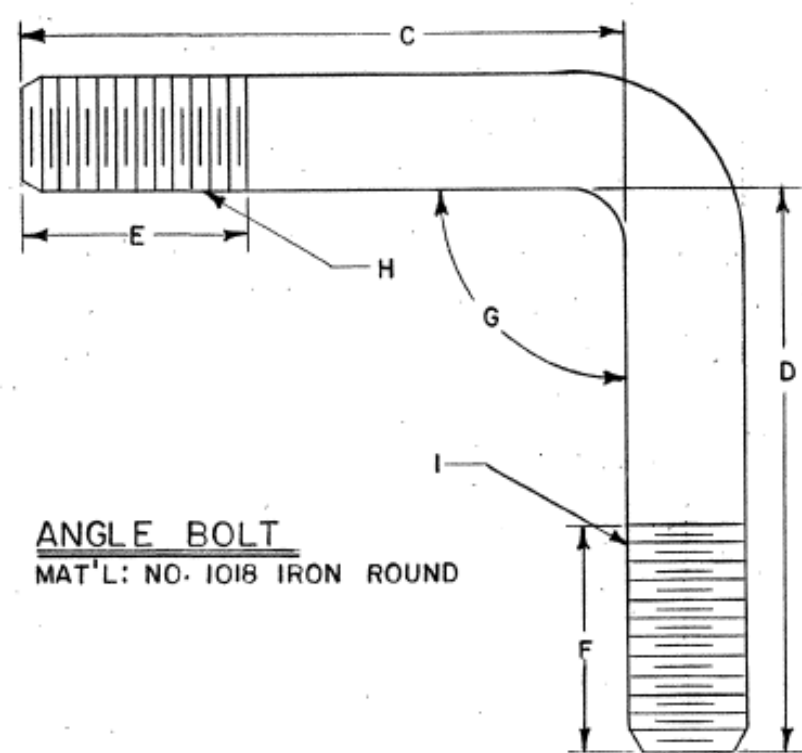

ANGLE BOLT
MAT'L: NO. 1018 IRON ROUND

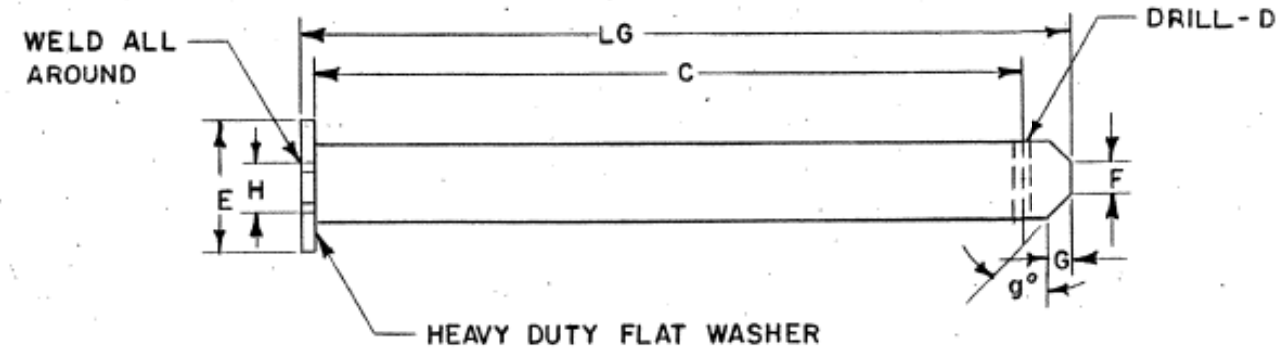

CLAMP PIN
MAT'L: NO. 1020 IRON ROUND

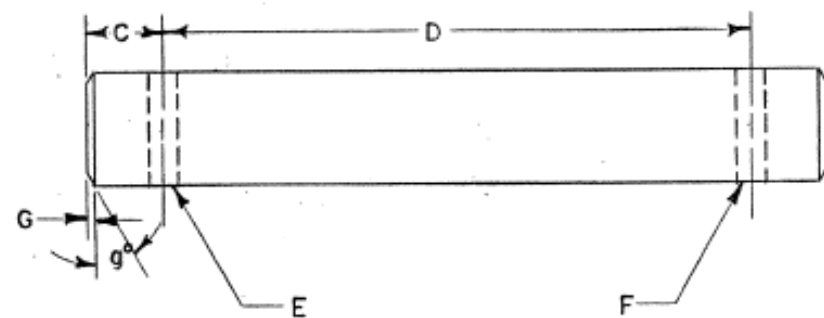



PIN
MAT'L: A-C NO. 1020 IRON ROUND
D NO. 1045 IRON ROUND

BUTTON HEAD RIVET PIN	DIA.	LENGTH	DIM. C	DIM. D	CHAMFER E X 60°	DIM. F	REMARKS
A	3/4"	3-1/2"	2-9/16"	5/32"	19/64" X 50°	1/4"	
B	1/2"	2-1/2"	2-1/16"	5/32"	3/64" X 20°	1/4"	
C	3/4"	5-1/2"	4-5/16"	1/4"	15/16" X 75°	1/4"	
D	1"	3"	2-1/2"	17/64"	7/32" X 60°	3/4"	
E	1"	4"	3-1/2"	17/64"	7/32" X 60°	3/4"	
F	1"	5"	4-5/8"	13/64"	9/64" X 50°	3/4"	
G	1-1/4"	7"	4-3/16"	17/64"	2-1/8" X 80°	1/2"	

ANGLE BOLT	DIA.	L.G.	DIM. C	DIM. D	DIM. E	DIM. F	DIM. G	DIM. H	DIM. I	REMARKS
A	3/4"	18-3/4"	9"	9"	4-1/2"	4-1/2"	90°	3/4-10 UNC	3/4-10 UNC	
B	3/4"	15-3/4"	7-1/2"	7-1/2"	5"	6"	90°	3/4-10 UNC	3/4-10 UNC	

CLAMP PIN	DIA.	LENGTH	DIM. C	DIM. D	DIM. E	DIM. F	CH G X 90°	DIM. H	REMARKS
A	1"	9"	8"	17/64"	1-1/2"	3/8"	29/64" X 55°	5/8"	
B	1"	10"	9-3/8"	1/4"	1-1/2"	7/8"	3/32" X 55°	5/8"	

PIN	DIA	LENGTH	DIM C	DIM D	DIM E	DIM F	CHAMFER G X 90°	REMARKS
A	3/4"	12"	5/16"	11-3/8"	13/64"	13/64"	1/16" X 60°	
B	1"	4-1/4"	3/8"	3-1/2"	13/64"	13/64"	1/16" X 60°	
C	3/4"	23"	1"	22"	17/64"	NO HOLE	1/16" X 60°	
D	1-1/4"	6"	5/8"	4-3/4"	1/2"	1/2"	1/16" X 60°	

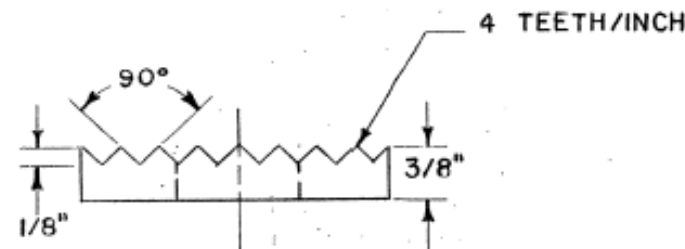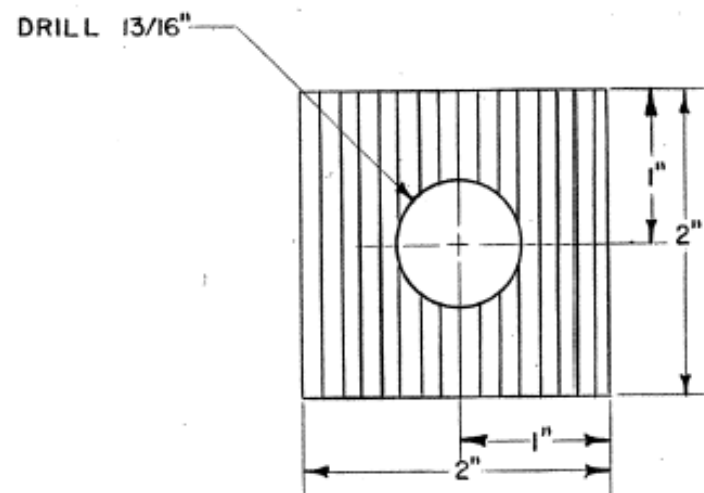

SERRATED LOCKING BLOCK
MAT'L: HOT ROLLED STEEL

NEW JERSEY TURNPIKE AUTHORITY
MAINTENANCE DEPARTMENT
STANDARD SNOW PLOW DETAILS

MISC. TRUCK HITCH ELEMENTS

THIS DRAWING IS BASED UPON NEW JERSEY DEPARTMENT OF TRANSPORTATION -
DIVISION OF CONSTRUCTION AND MAINTENANCE - BUREAU OF EQUIPMENT -
DRAWING NO. 4-196-7 - DATED OCTOBER 4, 1982


OFFICE OF THE DIRECTOR OF MAINTENANCE
WOODBIDGE, NEW JERSEY

DRAWING

SPP-4-196-7

PROCUREMENT NO.:

PRICE LINES:

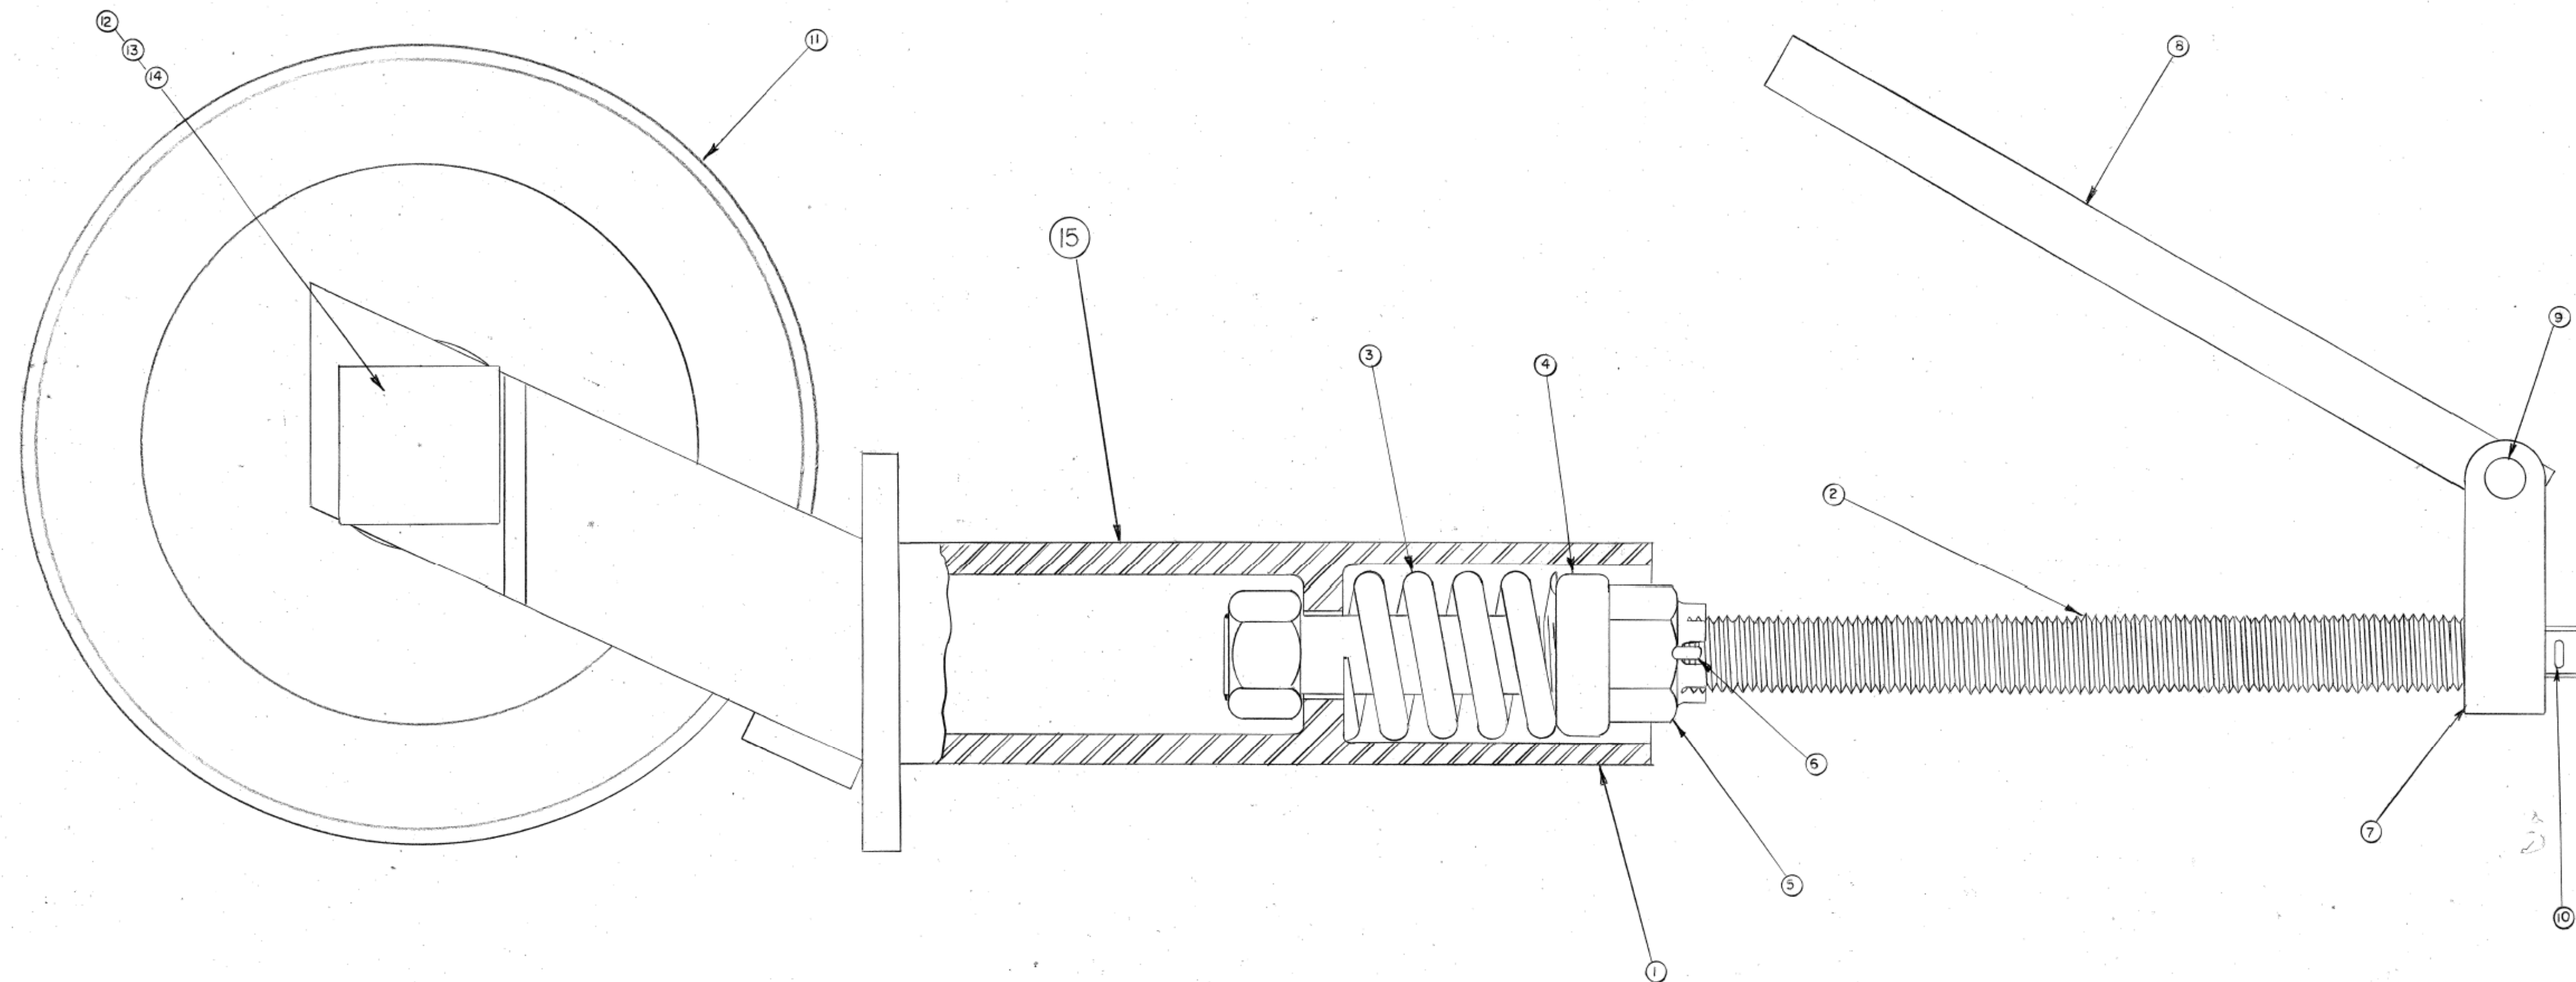

ITEM NO.	NAME	QTY	MAT'L	SIZE
(1)	CASTER STEM	1		SEE DWG. NO. 4-197-3
(2)	ADJUSTING BOLT	1	H.R.S.	" " " 4-197-2
(3)	SPRING	1	SPR. STL.	" " " 4-197-2
(4)	BEARING	1	"	" " " 4-197-2
(5)	CASTLE HEX NUT	1	STD.	1" X 8 UNC
(6)	COTTER PIN	1	STD.	3/16" X 1-1/2"
(7)	FORK	1	C.R. STL.	SEE DWG. NO. 4-197-2
(8)	HANDLE	1	H.R. STL.	" " " 4-197-2
(9)	RIVET	1	STD.	3/8" X 1-5/8"
(10)	COTTER PIN	1	STD.	1/4" X 1-1/4"
(11)	WHEEL W/BEARING	1		SEE DWG. NO. 4-198
(12)	AXLE	1		SEE DWG. NO. 4-121
(13)	SLOTTED HEX NUT	1	STD.	1-1/8" X 12 UNF
(14)	COTTER PIN	1	STD.	1/4" X 2-1/2"
(15)	COMPLETE CASTER ASSEMBLY			

NEW JERSEY TURNPIKE AUTHORITY
MAINTENANCE DEPARTMENT
STANDARD SNOW PLOW DETAILS

CASTER ASSEMBLY (FABRICATION)

THIS DRAWING IS BASED UPON NEW JERSEY DEPARTMENT OF TRANSPORTATION -
DIVISION OF CONSTRUCTION AND MAINTENANCE - BUREAU OF EQUIPMENT -
DRAWING NO. 4-197-1 - DATED JUNE 19, 1983 - LAST REVISED JUNE 19, 1983


OFFICE OF THE DIRECTOR OF MAINTENANCE
WOODBRIIDGE, NEW JERSEY

DRAWING

SPP-4-197-1



PROCUREMENT NO.:

PRICE LINES:

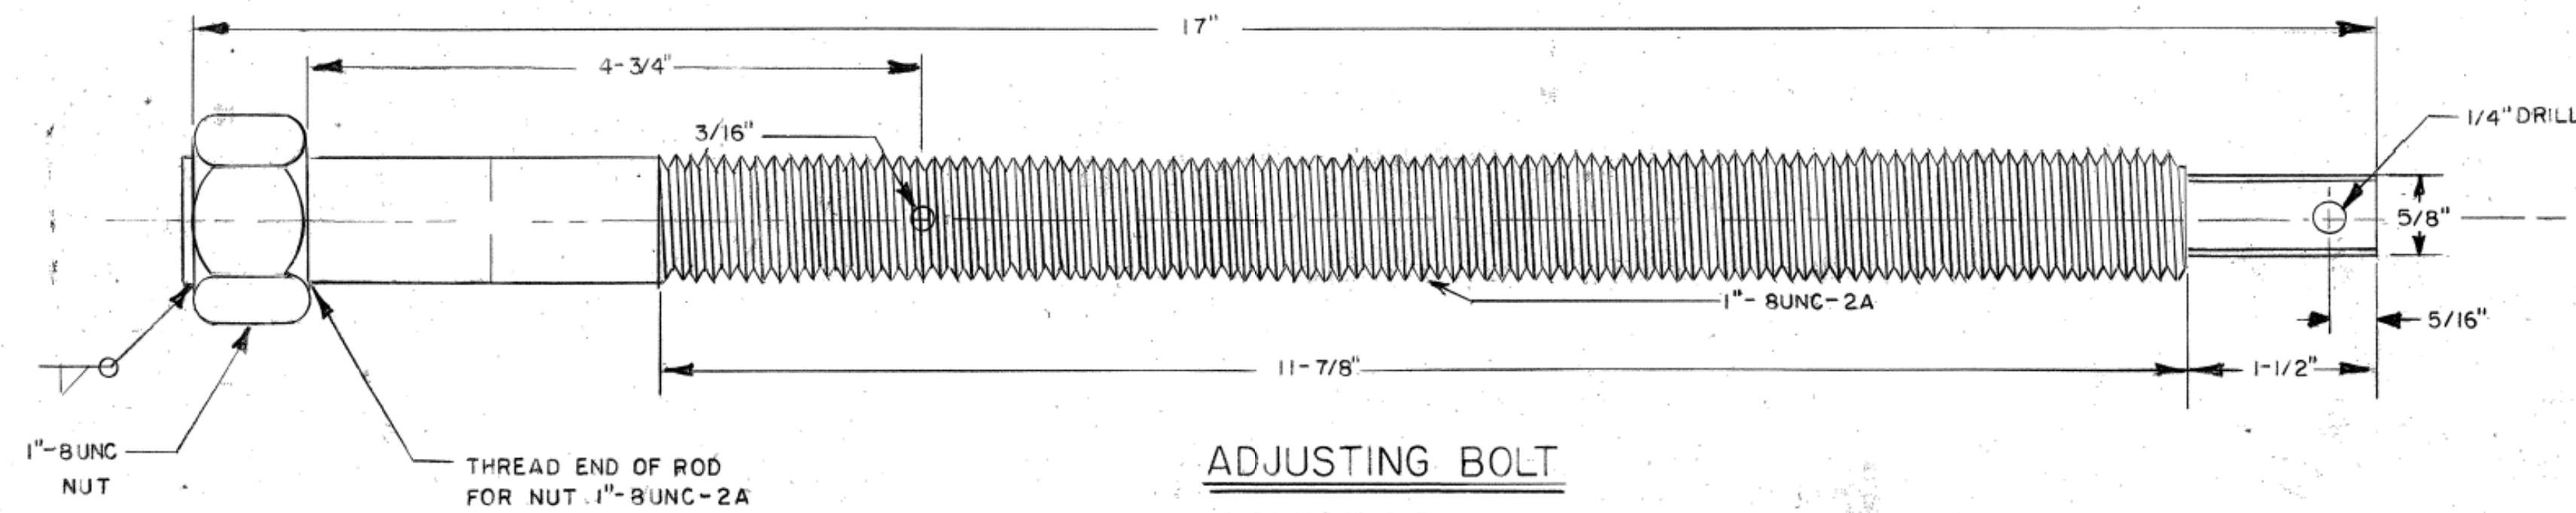


ADJUSTING BOLT

MATERIAL: COLD FINISHED
MEDIUM CARBON STEEL
HEAT TREATED

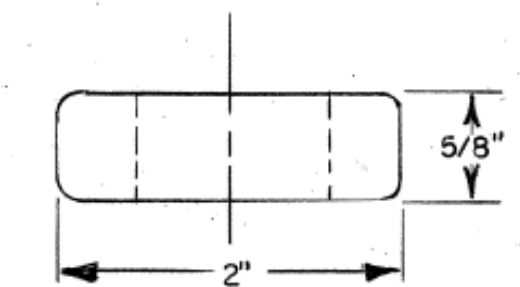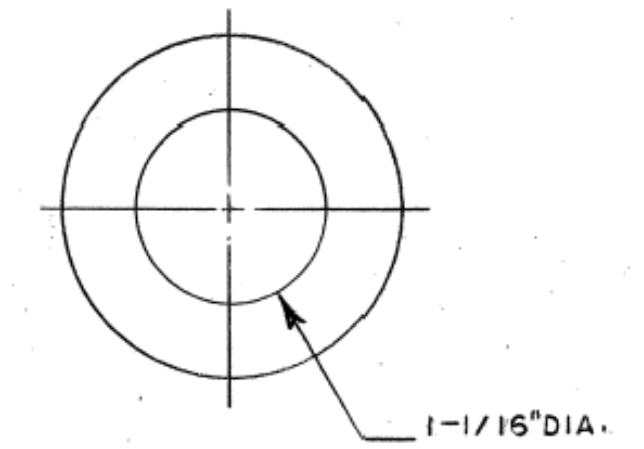



BEARING

MATERIAL: COLD FINISHED
MEDIUM CARBON STEEL

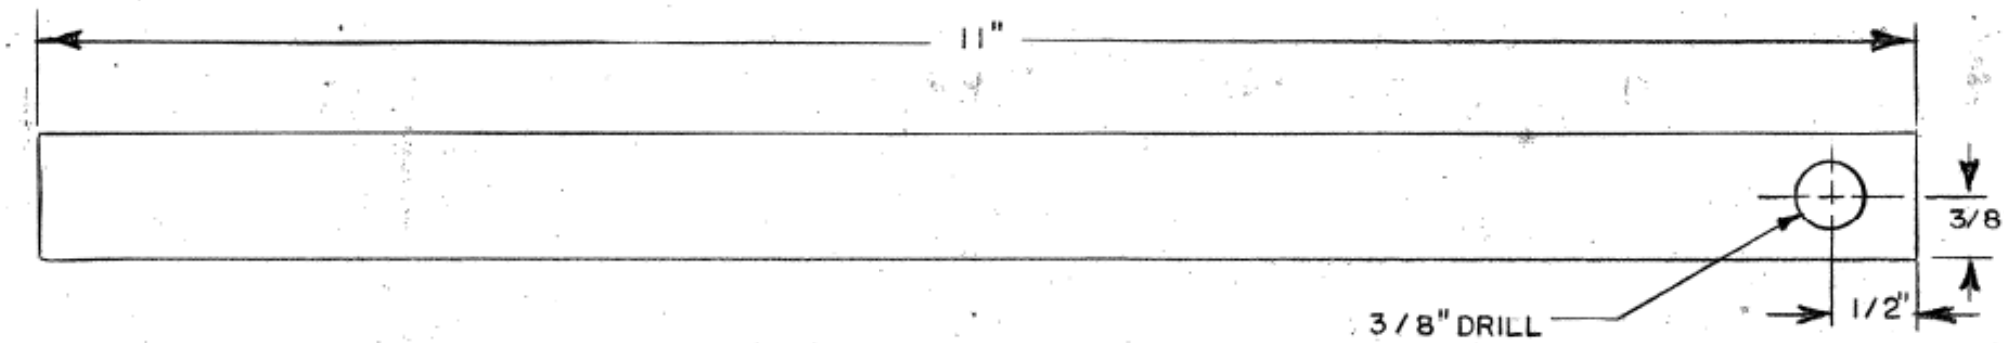


HANDLE

MATERIAL: HOT ROLLED STEEL

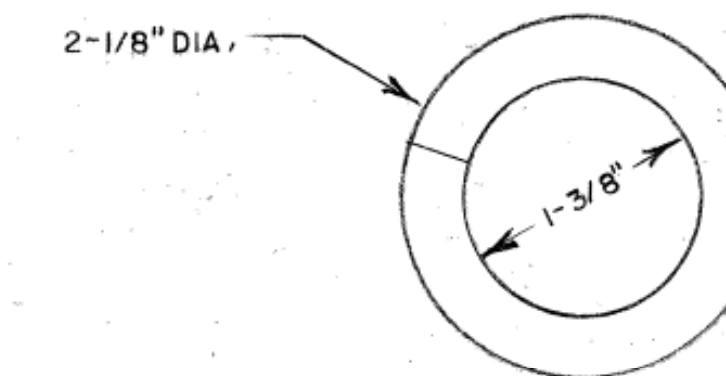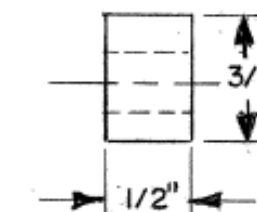

GRIND BOTH ENDS LEVEL

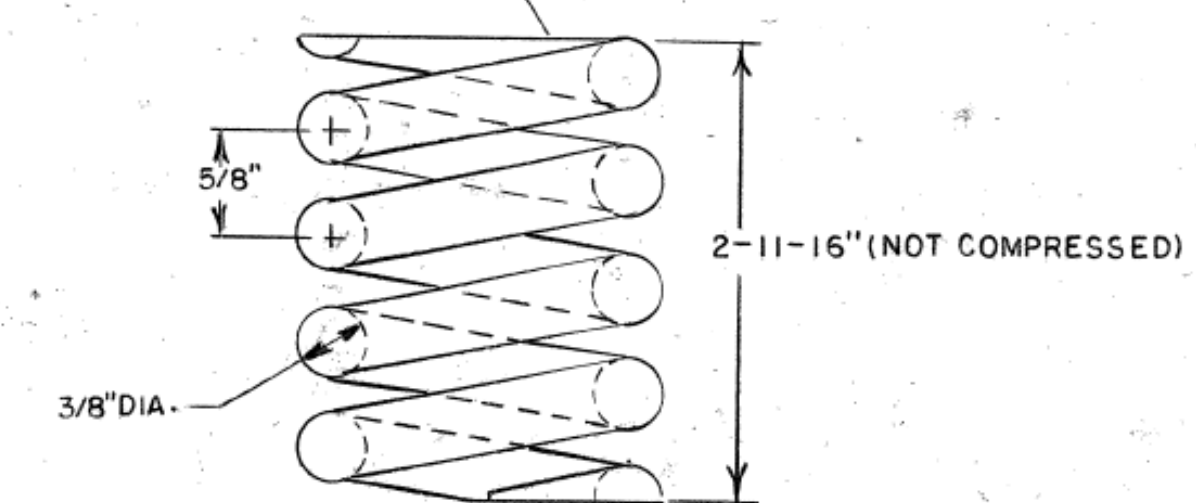


SPRING

MATERIAL: SPRING STEEL


NOTES

1. ALL FILLETS AND ROUNDS UNLESS OTHERWISE
SPECIFIED TO BE 1/8" R.

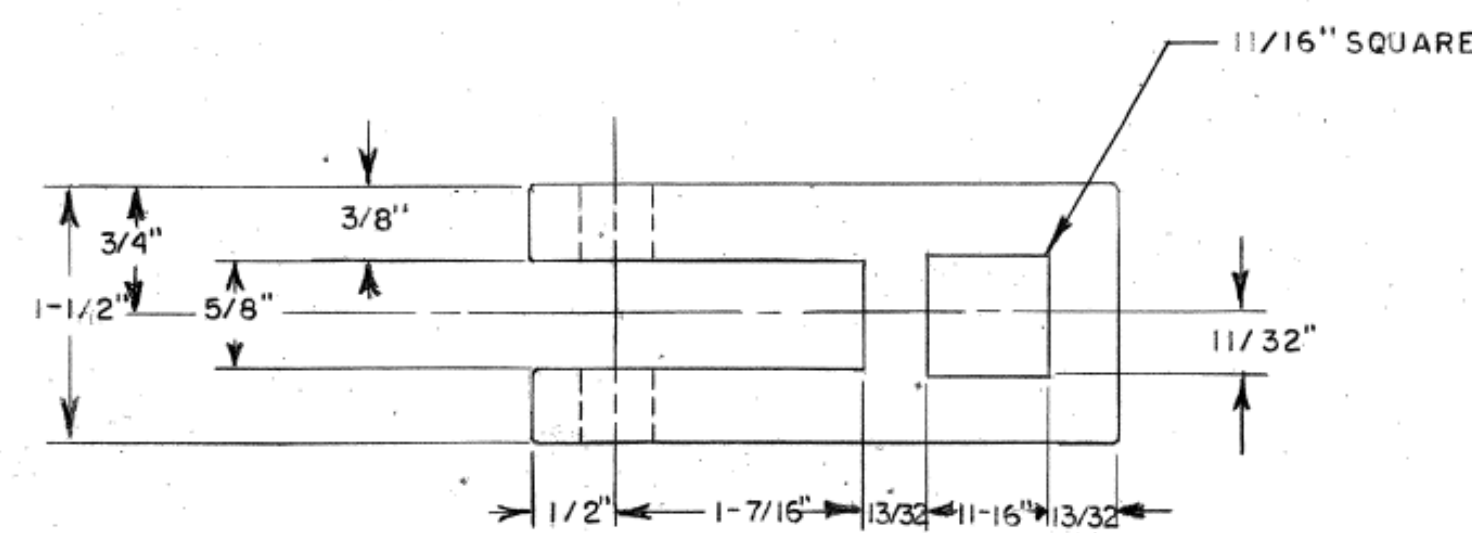

FORK

MATERIAL: COLD FINISHED
MEDIUM CARBON STEEL

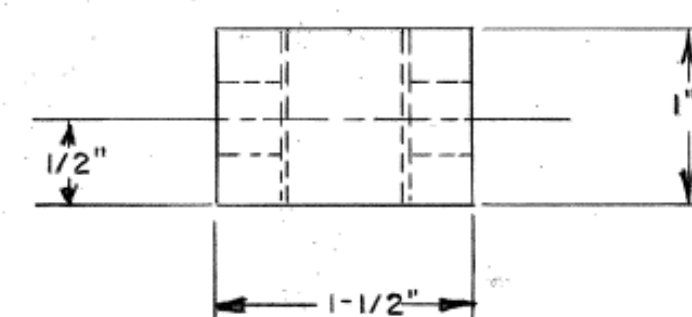

NEW JERSEY TURNPIKE AUTHORITY
MAINTENANCE DEPARTMENT
STANDARD SNOW PLOW DETAILS

CASTER ASSEMBLY (FABRICATION)

OFFICE OF THE DIRECTOR OF MAINTENANCE
WOODBRIIDGE, NEW JERSEY


DRAWING

SPP-4-197-2

THIS DRAWING IS BASED UPON NEW JERSEY DEPARTMENT OF TRANSPORTATION -
DIVISION OF CONSTRUCTION AND MAINTENANCE - BUREAU OF EQUIPMENT -
DRAWING NO. 4-197-2 - DATED JUNE 16, 1983 - LAST REVISED JUNE 16, 1983

PROCUREMENT NO.:

PRICE LINES:

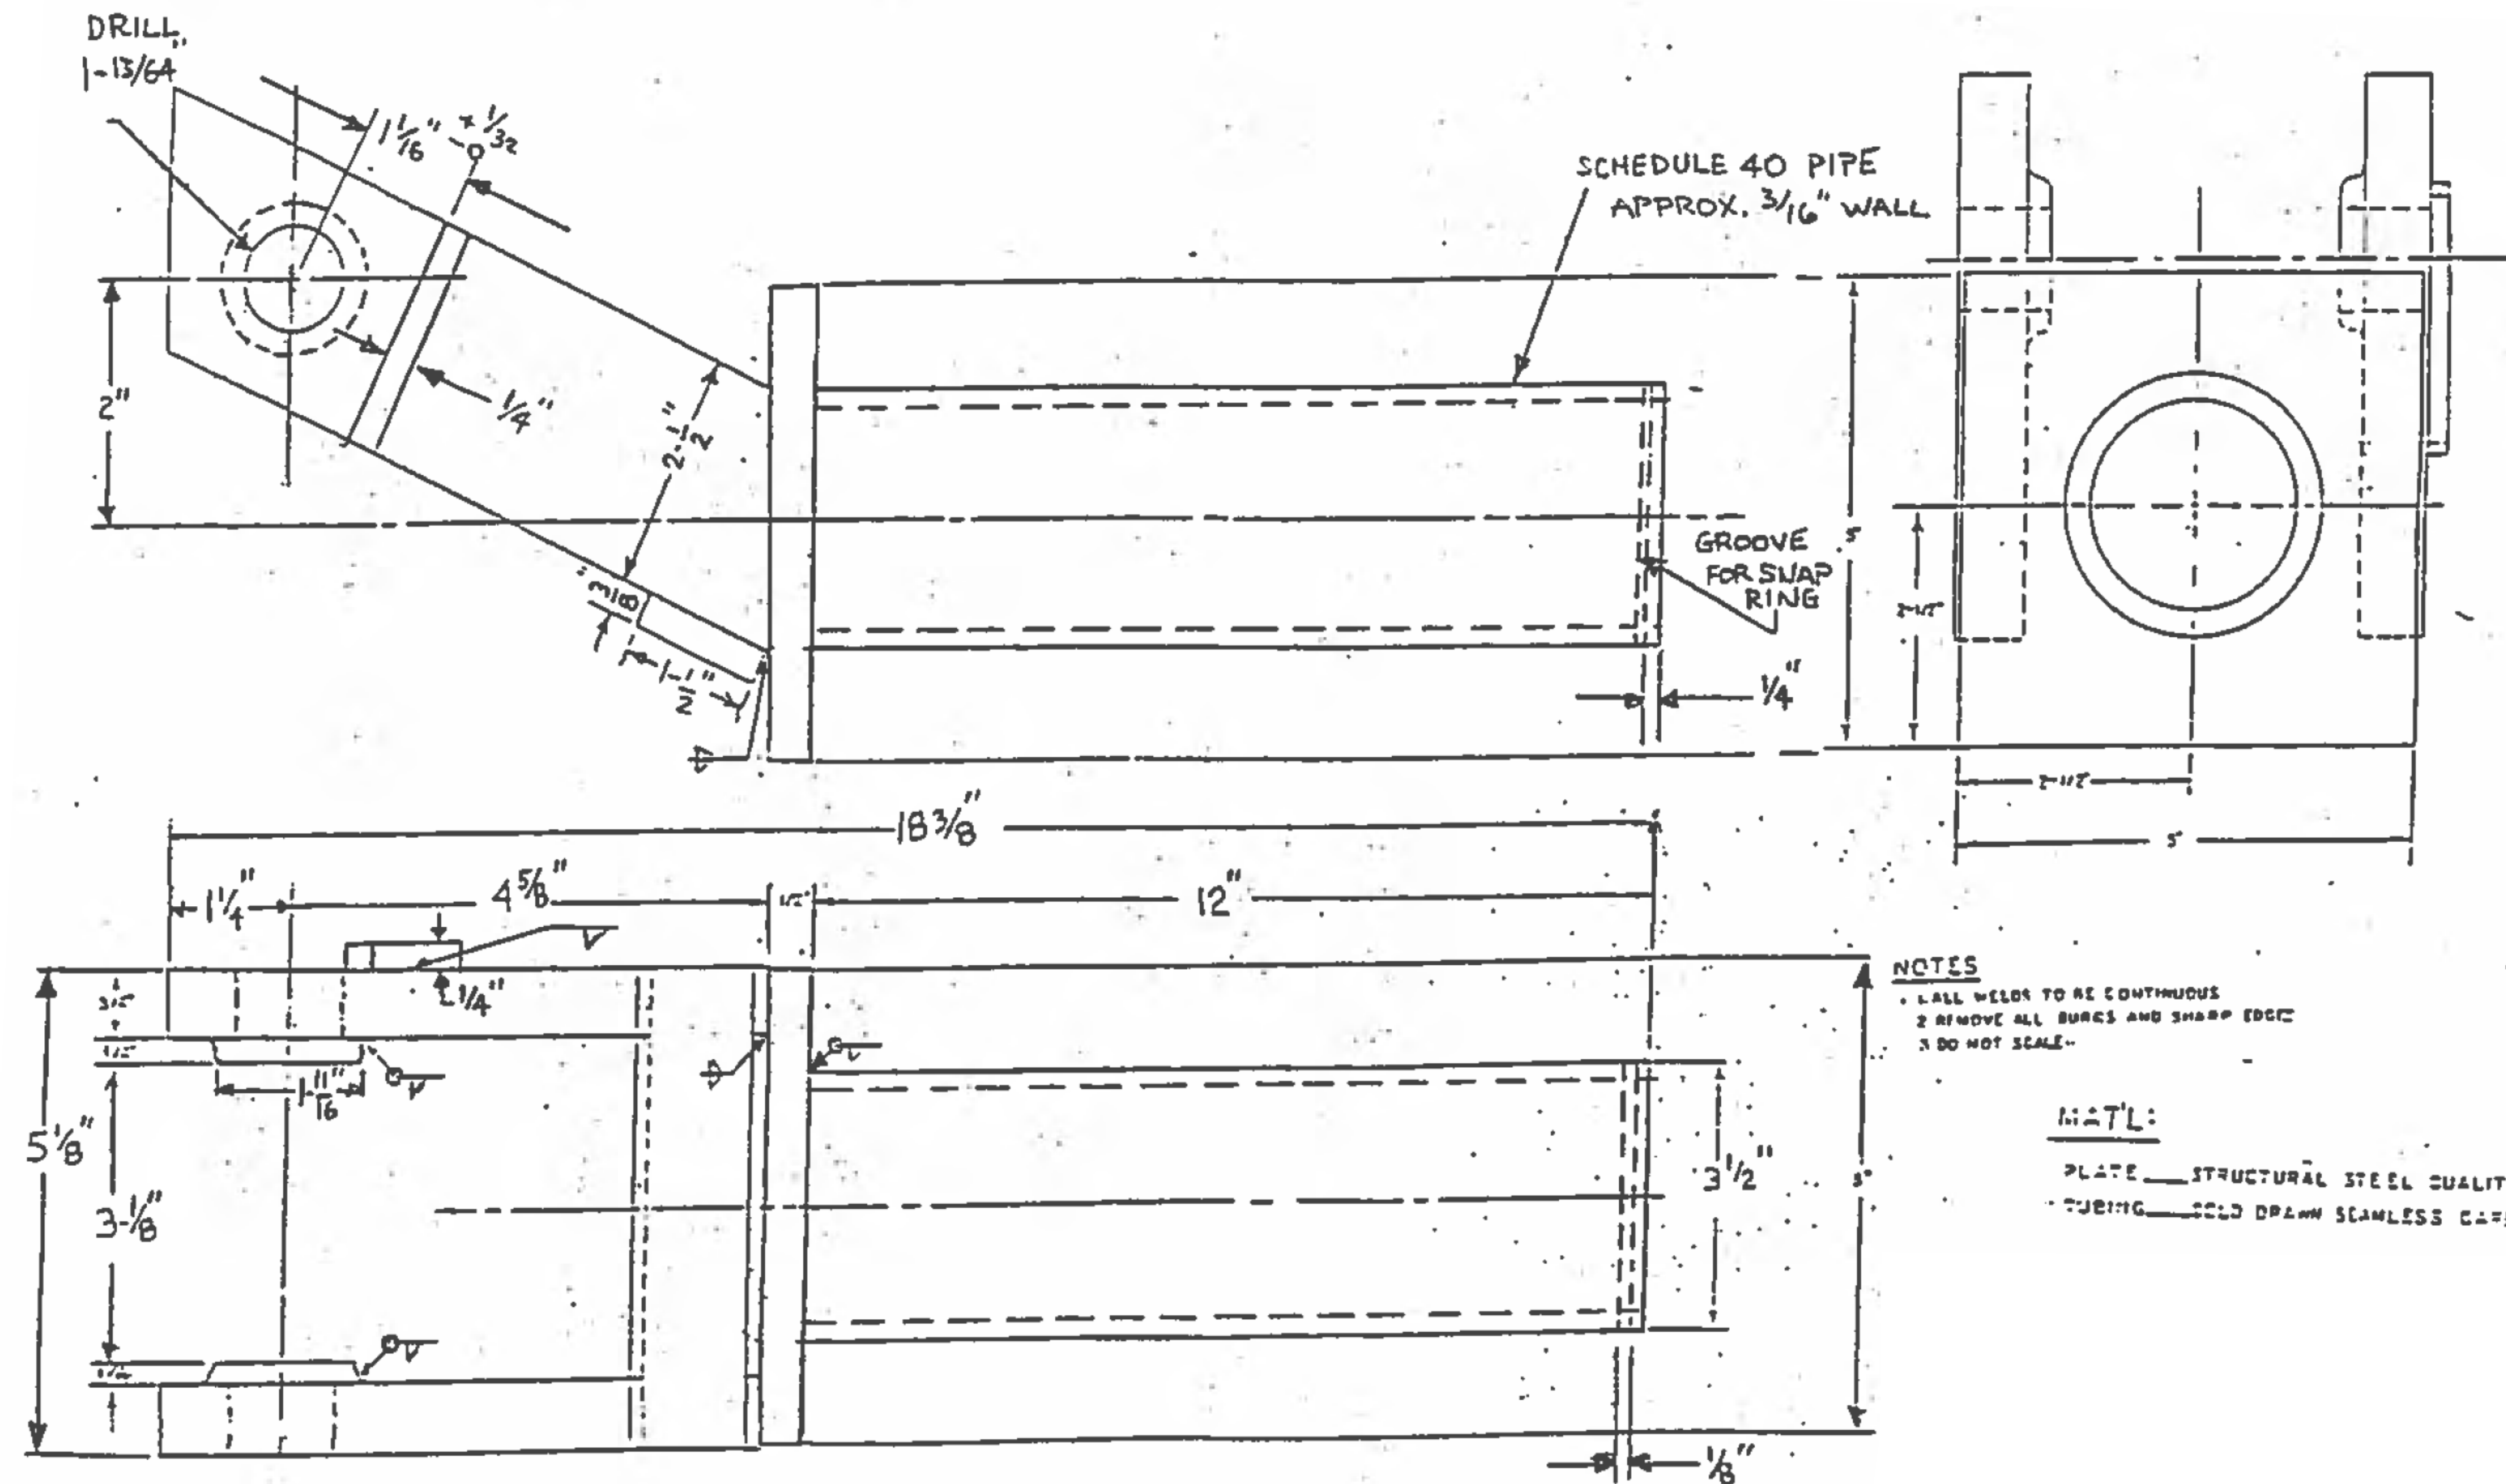

NEW JERSEY TURNPIKE AUTHORITY
MAINTENANCE DEPARTMENT
STANDARD SNOW PLOW DETAILS

CASTER ASSEMBLY (FABRICATION)

THIS DRAWING IS BASED UPON NEW JERSEY DEPARTMENT OF TRANSPORTATION -
DIVISION OF CONSTRUCTION AND MAINTENANCE - BUREAU OF EQUIPMENT -
DRAWING NO. 4-197-3


OFFICE OF THE DIRECTOR OF MAINTENANCE
WOODBRIIDGE, NEW JERSEY

DRAWING

SPP-4-197-3

PROCUREMENT NO.:

PRICE LINES:

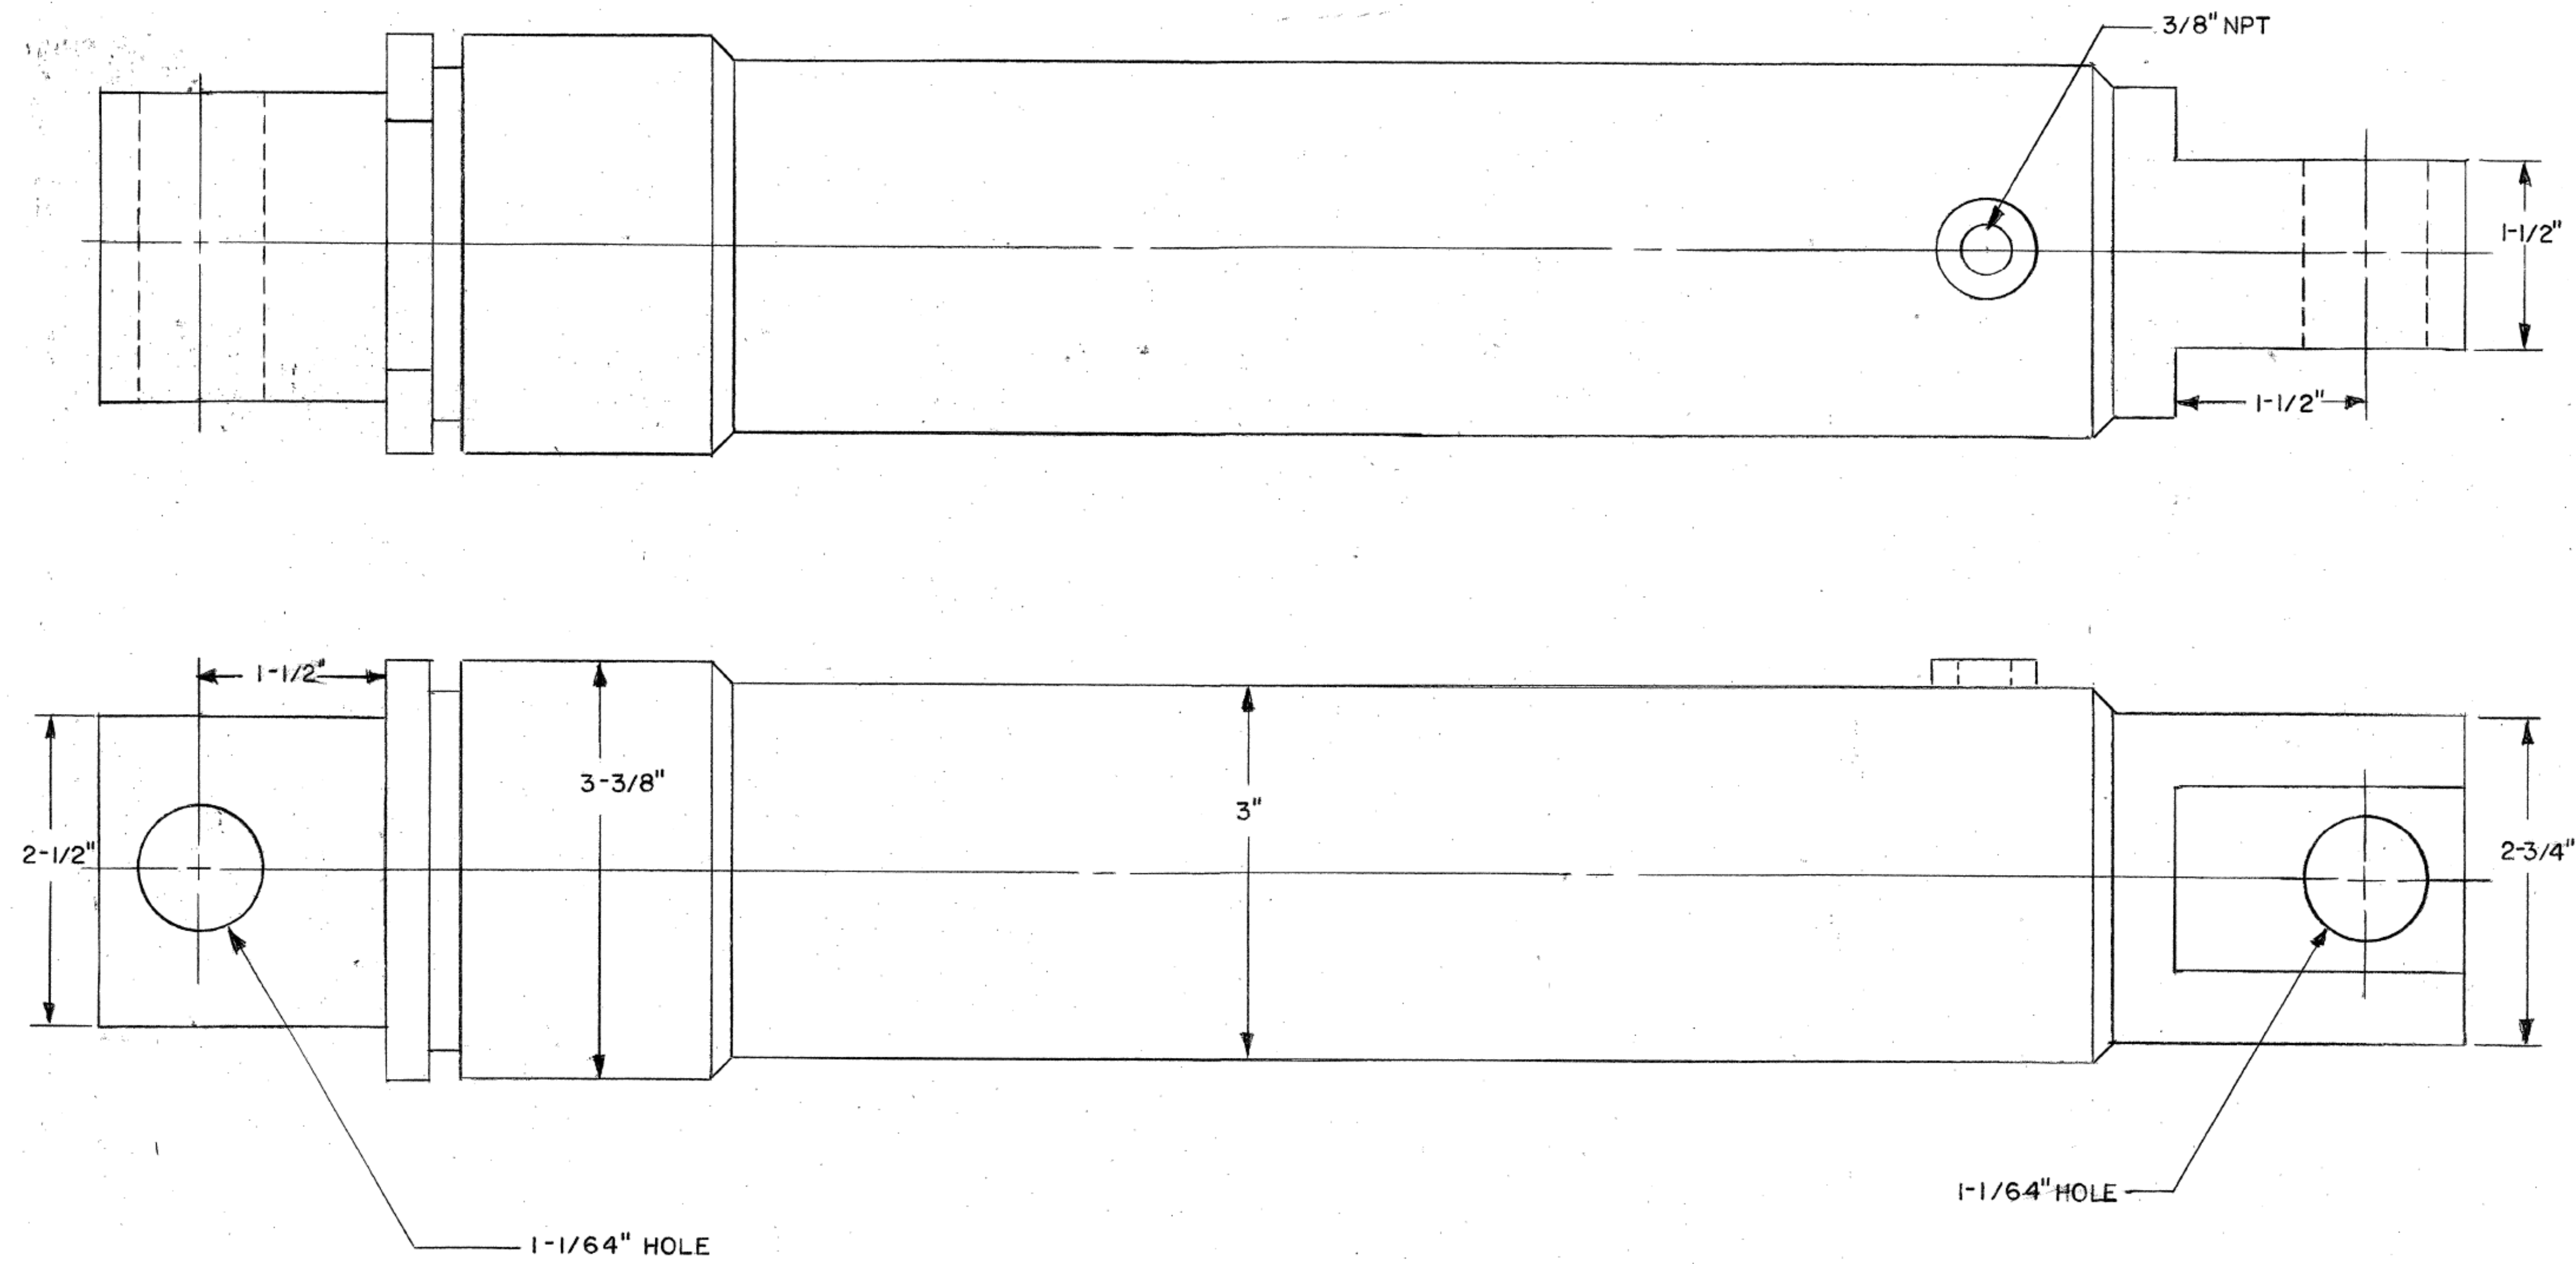

- NOTE:
- 1, CYLINDER TO PROVIDE 10" STROKE
 - 2, ROD TO BE CHROME PLATED
 - 3, MONARCH CS-250 W/MODIFICATIONS SHOWN

NEW JERSEY TURNPIKE AUTHORITY
MAINTENANCE DEPARTMENT
STANDARD SNOW PLOW DETAILS

SINGLE-ACTING RAM-2 1/2" ROD & 10" STROKE






THIS DRAWING IS BASED UPON NEW JERSEY DEPARTMENT OF TRANSPORTATION -
DIVISION OF CONSTRUCTION AND MAINTENANCE - BUREAU OF EQUIPMENT -
DRAWING NO. 4-202 - DATED OCTOBER 12, 1984; LAST REVISED OCT. 12, 1984

OFFICE OF THE DIRECTOR OF MAINTENANCE
WOODBIDGE, NEW JERSEY

DRAWING
SPP-4-202

PROCUREMENT NO.:

PRICE LINES:

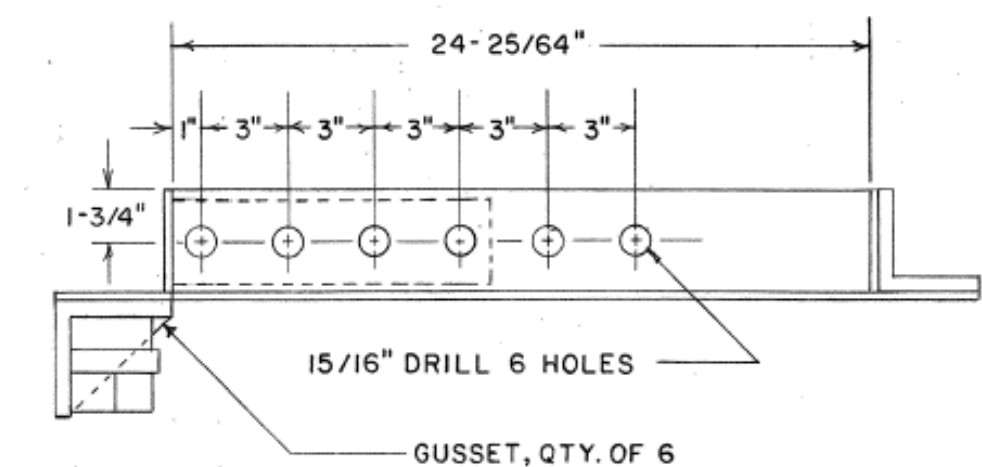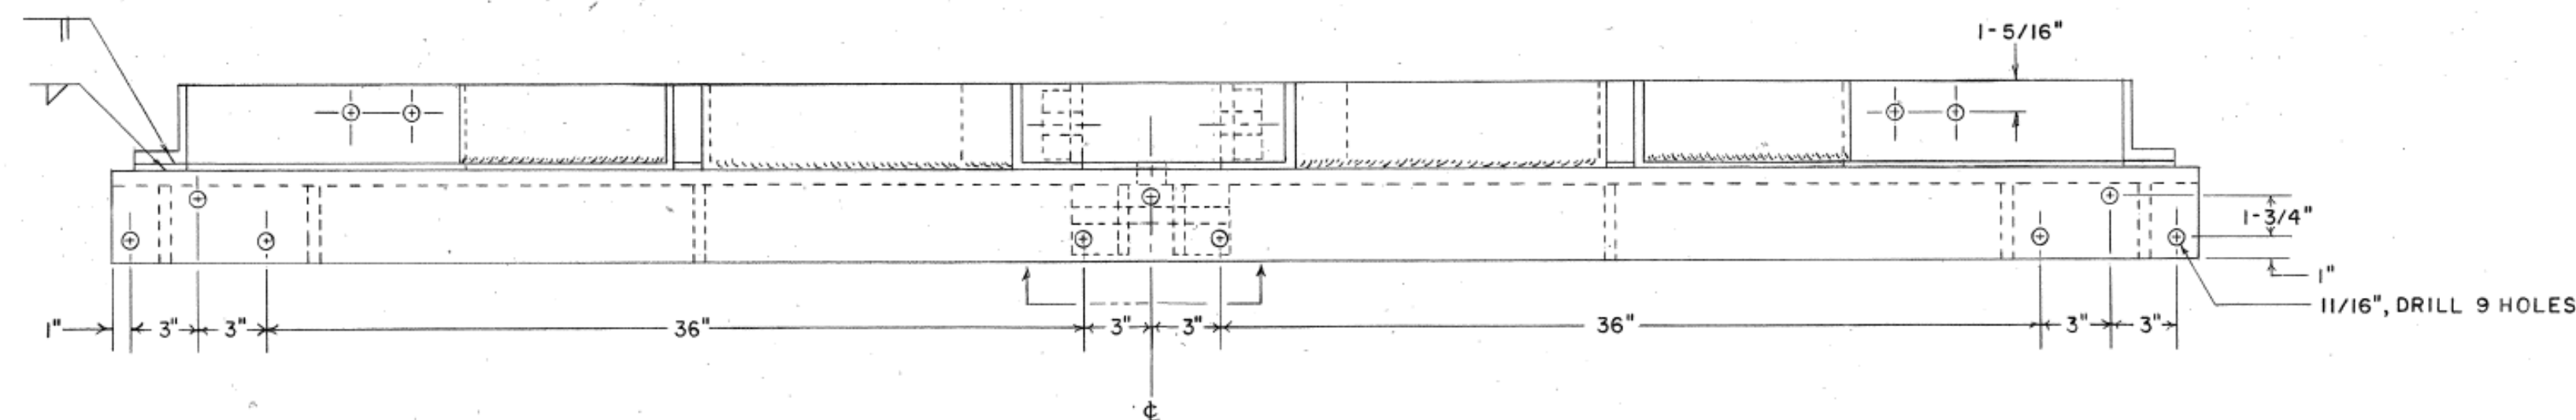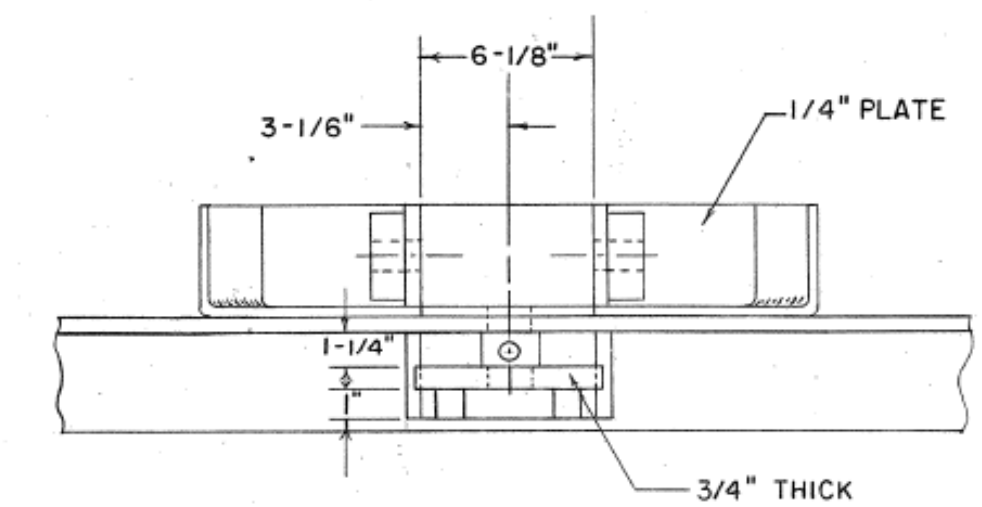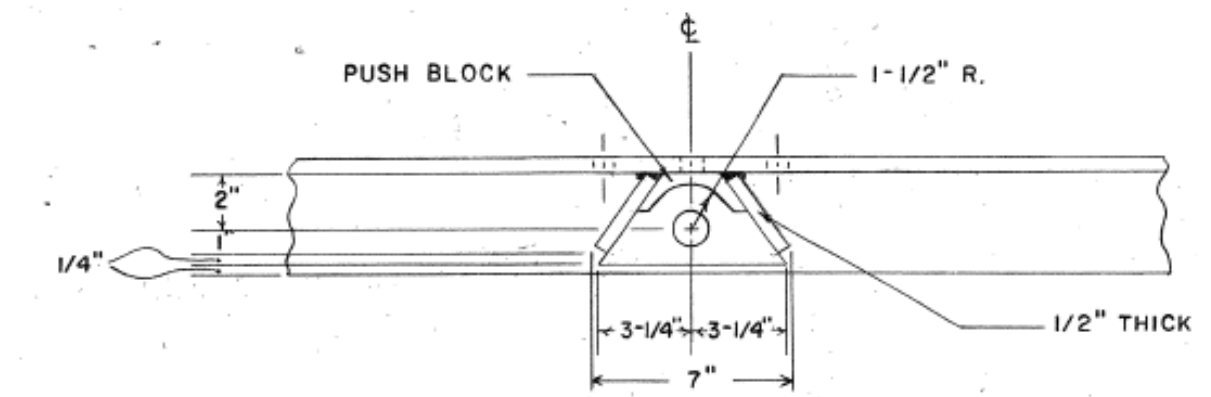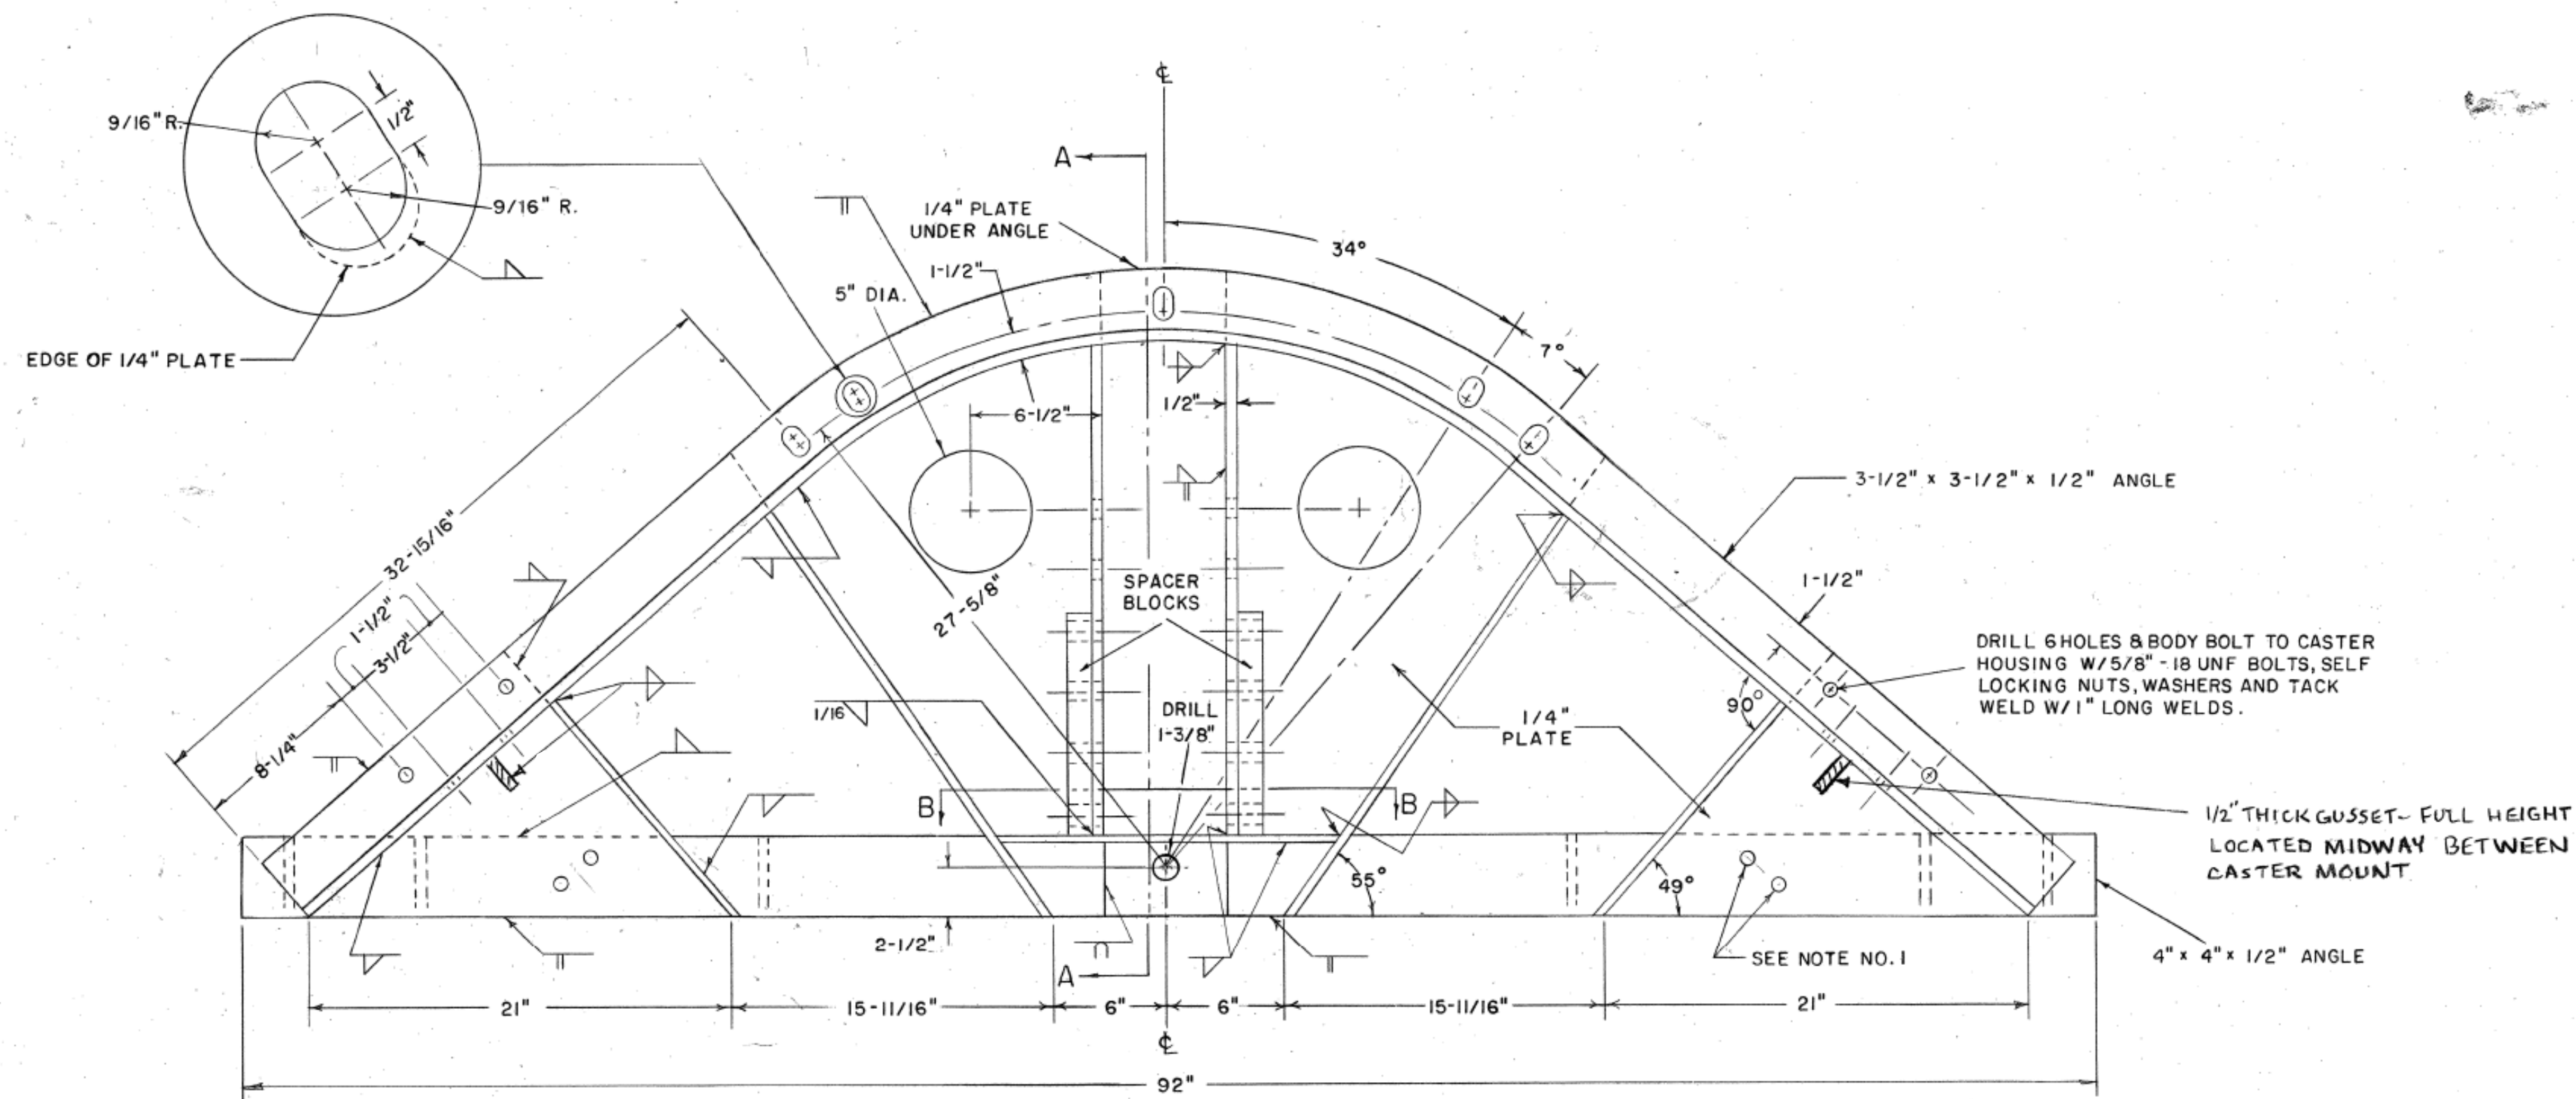

NOTES:

1. HOLES TO BE DRILLED WHEREVER CASTER HOUSING BRACKET MAY FALL.
2. CONNECT EYE BAR OF PUSH BAR TO SEMICIRCLE WITH 1-1/4" - 12 UNF x 5" LG. BOLT, SLOTTED NUT AND COTTER PIN.
3. ALL 1/4" AND 1/2" PLATE TO BE STRUCTURAL STEEL QUALITY, CUT AND SHAPED TO SIZE AND WELDED TO FRAME.
4. BOLTS AND NUTS TO BE MINIMUM GRADE 5 CORROSION RESISTANT.
5. SPACER BLOCKS TO BE 3"x1-1/4"x11" STRUCTURAL STEEL QUALITY W/HOLES CENTERED LENGTHWISE. BLOCKS NOT TO BE WELDED TO FRAME, USE ONLY ON O-R. 12.75 - (32.53) - (14.75, 22.75) - 1 MODEL.
6. EYE BAR MUST BE CAPABLE OF ANGLING AT LEAST 82° WHEN ATTACHED TO PUSH BLOCK SECTION.
7. GUSSETS TO BE WELDED INTO PLACE W/FILLET WELDS.

NEW JERSEY TURNPIKE AUTHORITY
MAINTENANCE DEPARTMENT
STANDARD SNOW PLOW DETAILS

LARGE SEMICIRCLE

THIS DRAWING IS BASED UPON NEW JERSEY DEPARTMENT OF TRANSPORTATION -
DIVISION OF CONSTRUCTION AND MAINTENANCE - BUREAU OF EQUIPMENT -
DRAWING NO. 4-203 - DATED MARCH 6, 1985; LAST REVISED SEPT. 4, 1995




OFFICE OF THE DIRECTOR OF MAINTENANCE
WOODBRIE, NEW JERSEY

DRAWING

SPP-4-203

PROCUREMENT NO.:

PRICE LINES:

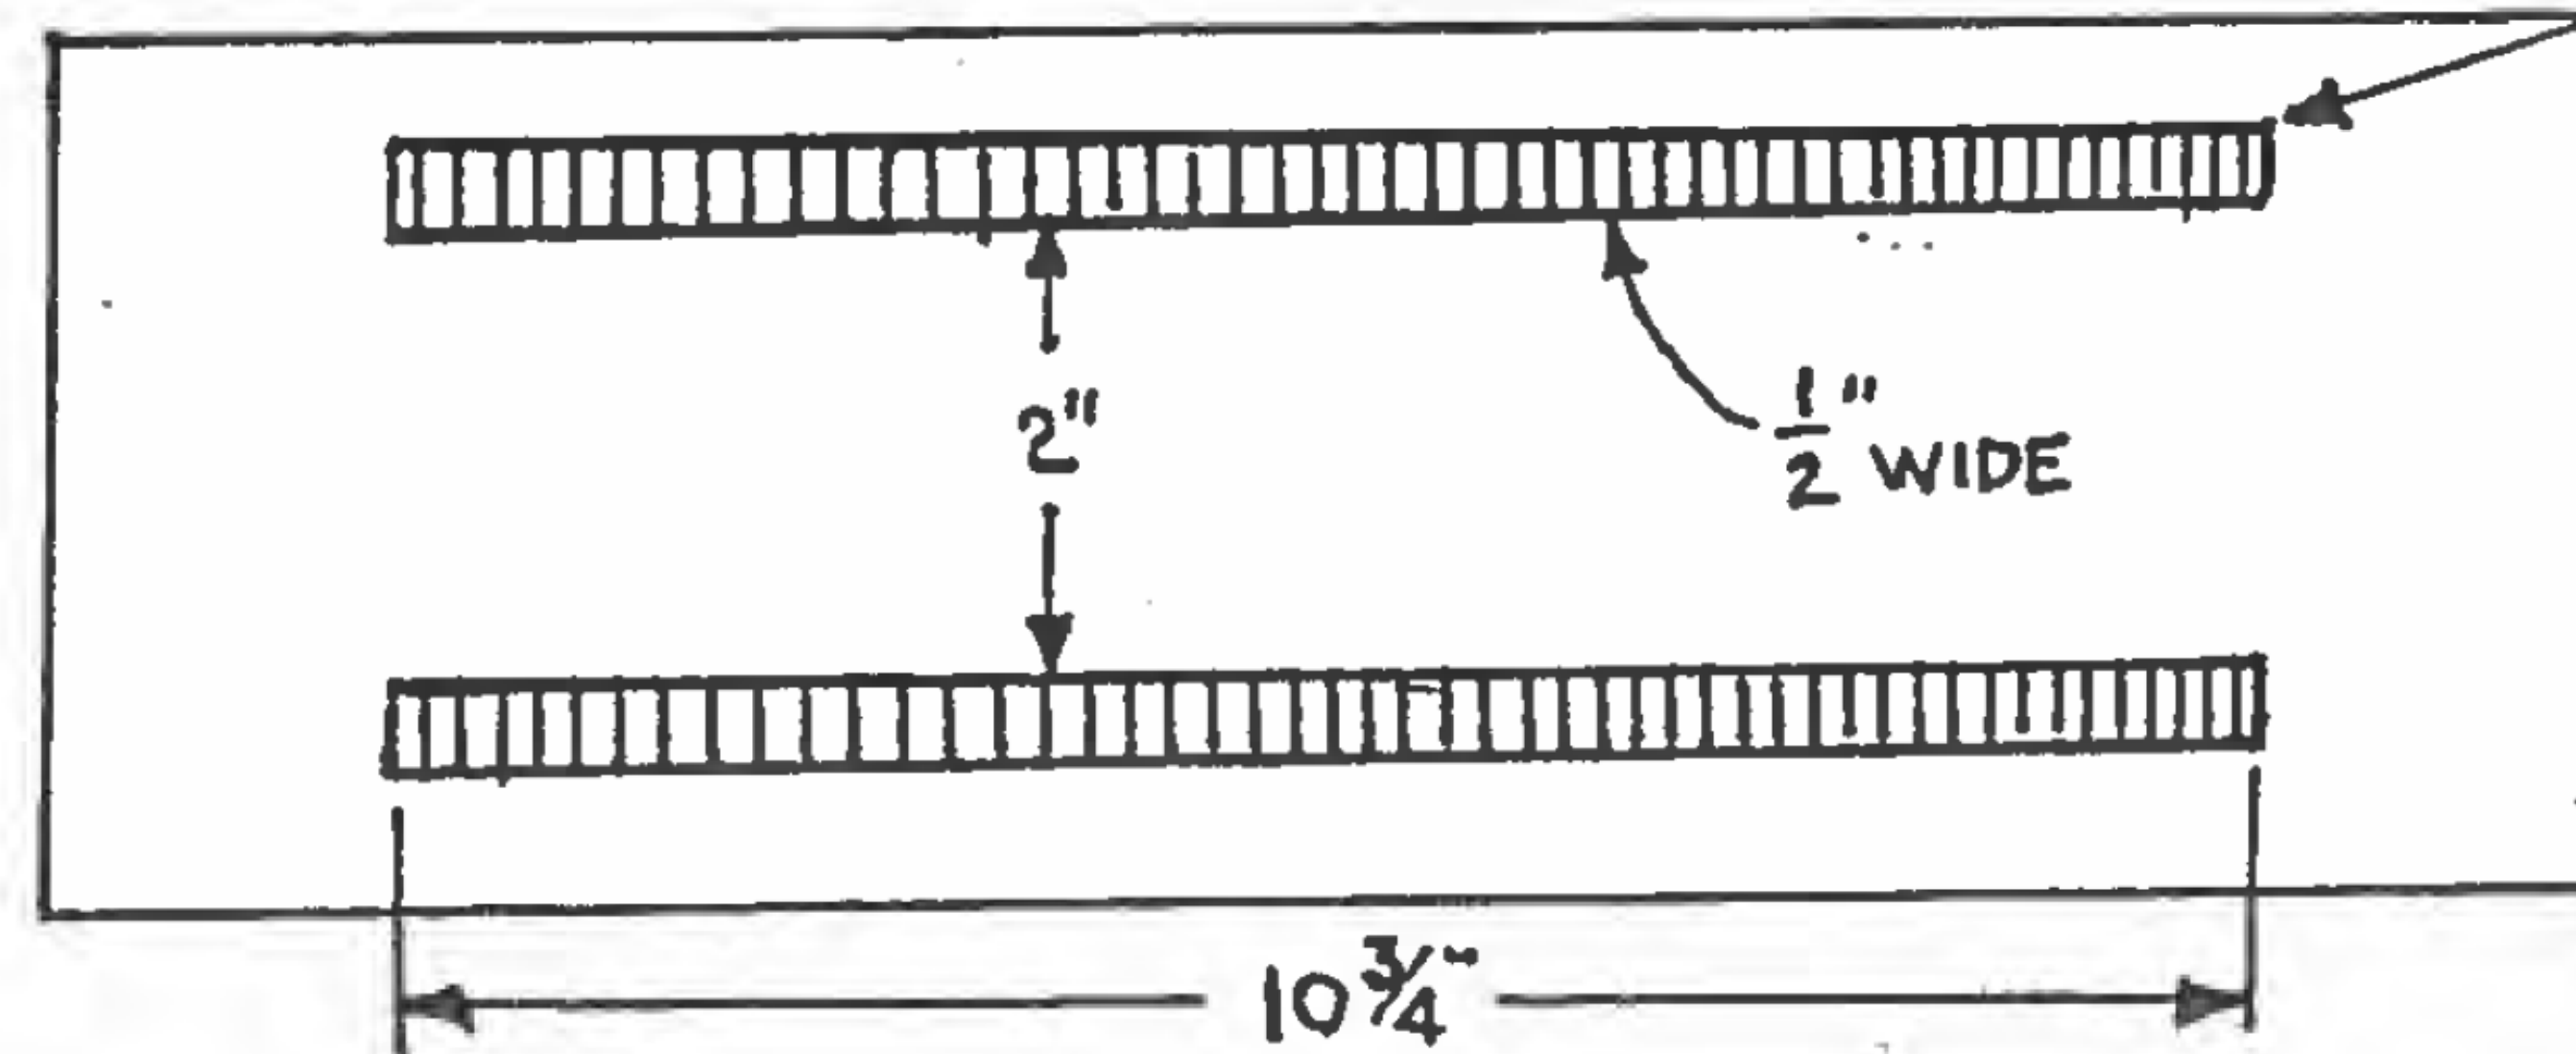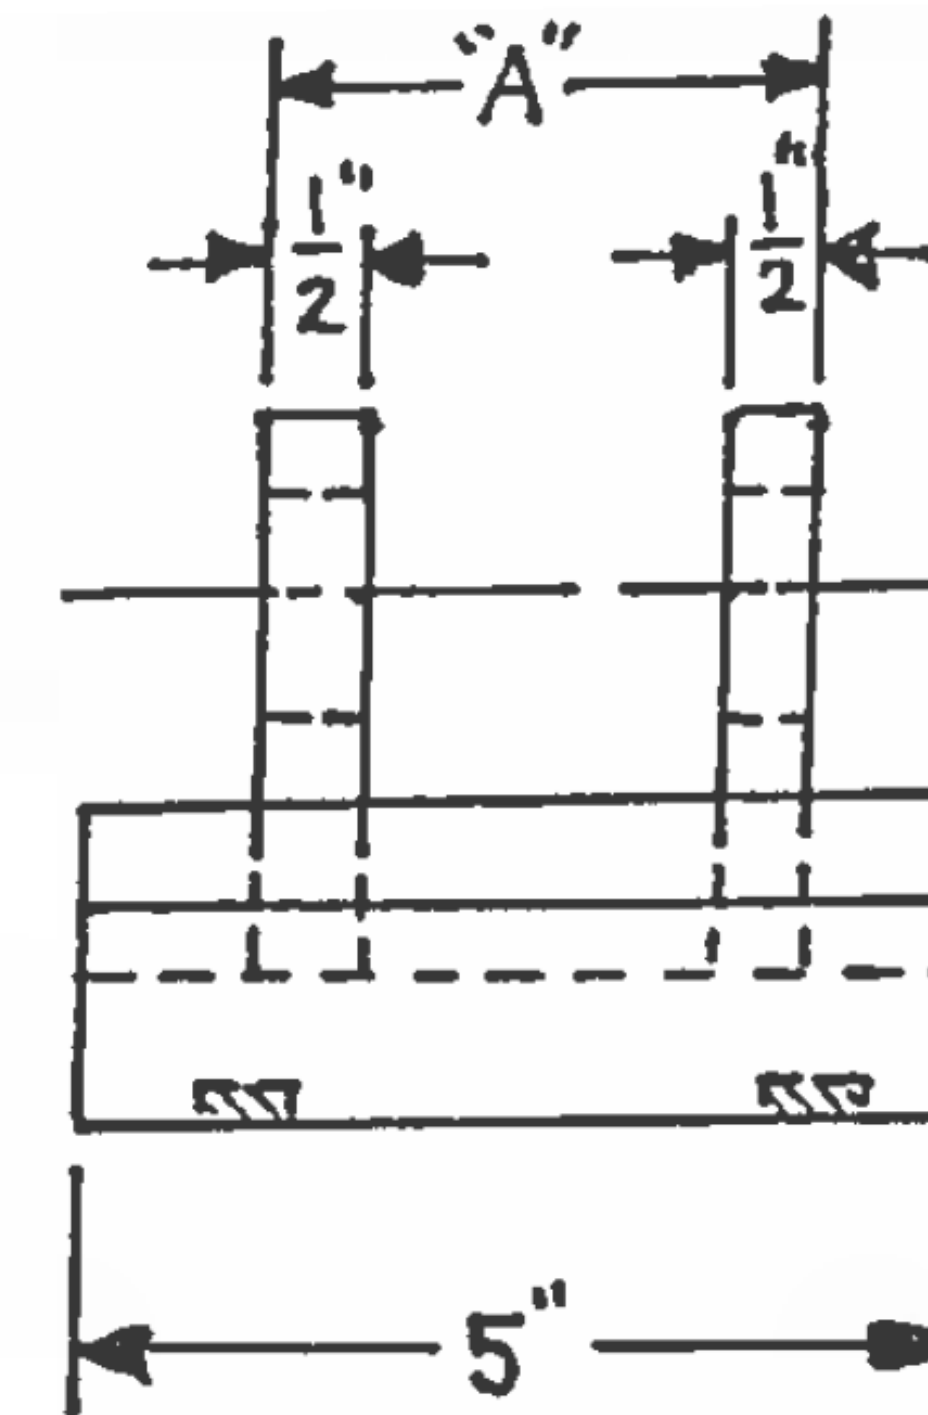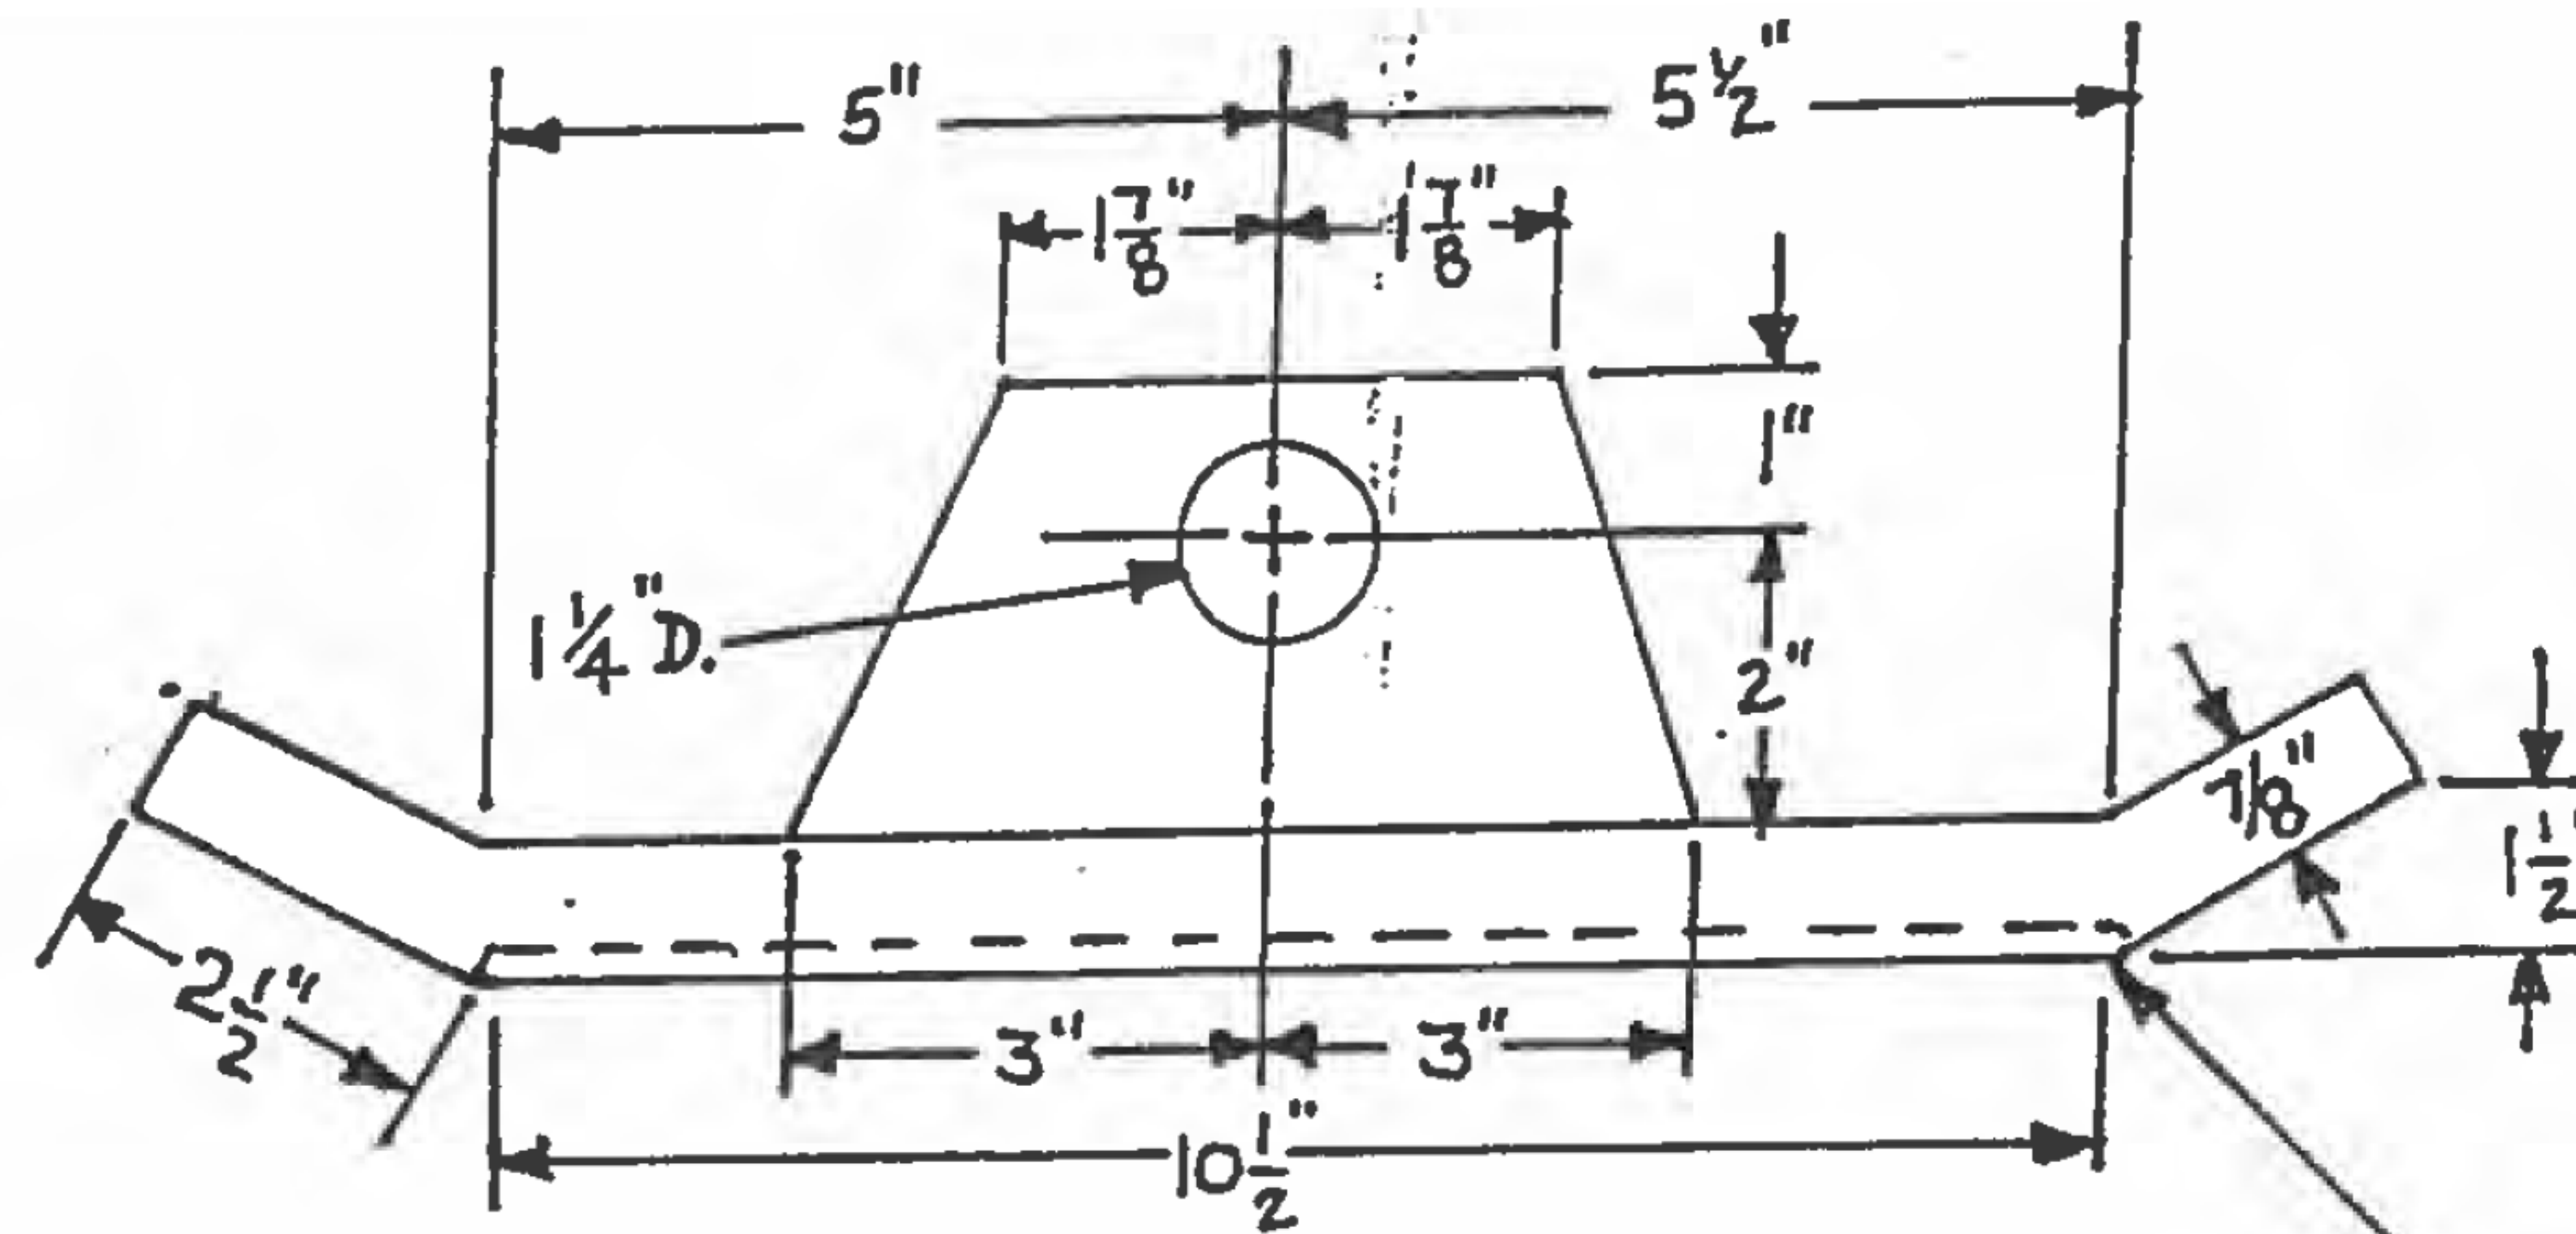

NOTE: TUNGSTEN CARBIDE TO BE $\frac{3}{8}$ " THICK, RECESSED INTO BOTTOM OF SHOE-NO EXPOSED EDGES

DIM. "A"	$2\frac{1}{2}$	$2\frac{3}{4}$	3	$3\frac{1}{4}$	$3\frac{1}{2}$
----------	----------------	----------------	---	----------------	----------------

SEE SPECS IN CONTRACT FOR CARBIDE INSERTS.

NEW JERSEY TURNPIKE AUTHORITY
MAINTENANCE DEPARTMENT
STANDARD SNOW PLOW DETAILS

SNOW PLOW SHOE

THIS DRAWING IS BASED UPON NEW JERSEY DEPARTMENT OF TRANSPORTATION -
DIVISION OF CONSTRUCTION AND MAINTENANCE - BUREAU OF EQUIPMENT -
DRAWING NO. 4-204




OFFICE OF THE DIRECTOR OF MAINTENANCE
WOODBRIE, NEW JERSEY

DRAWING

SPP-4-204

PROCUREMENT NO.:

PRICE LINES:

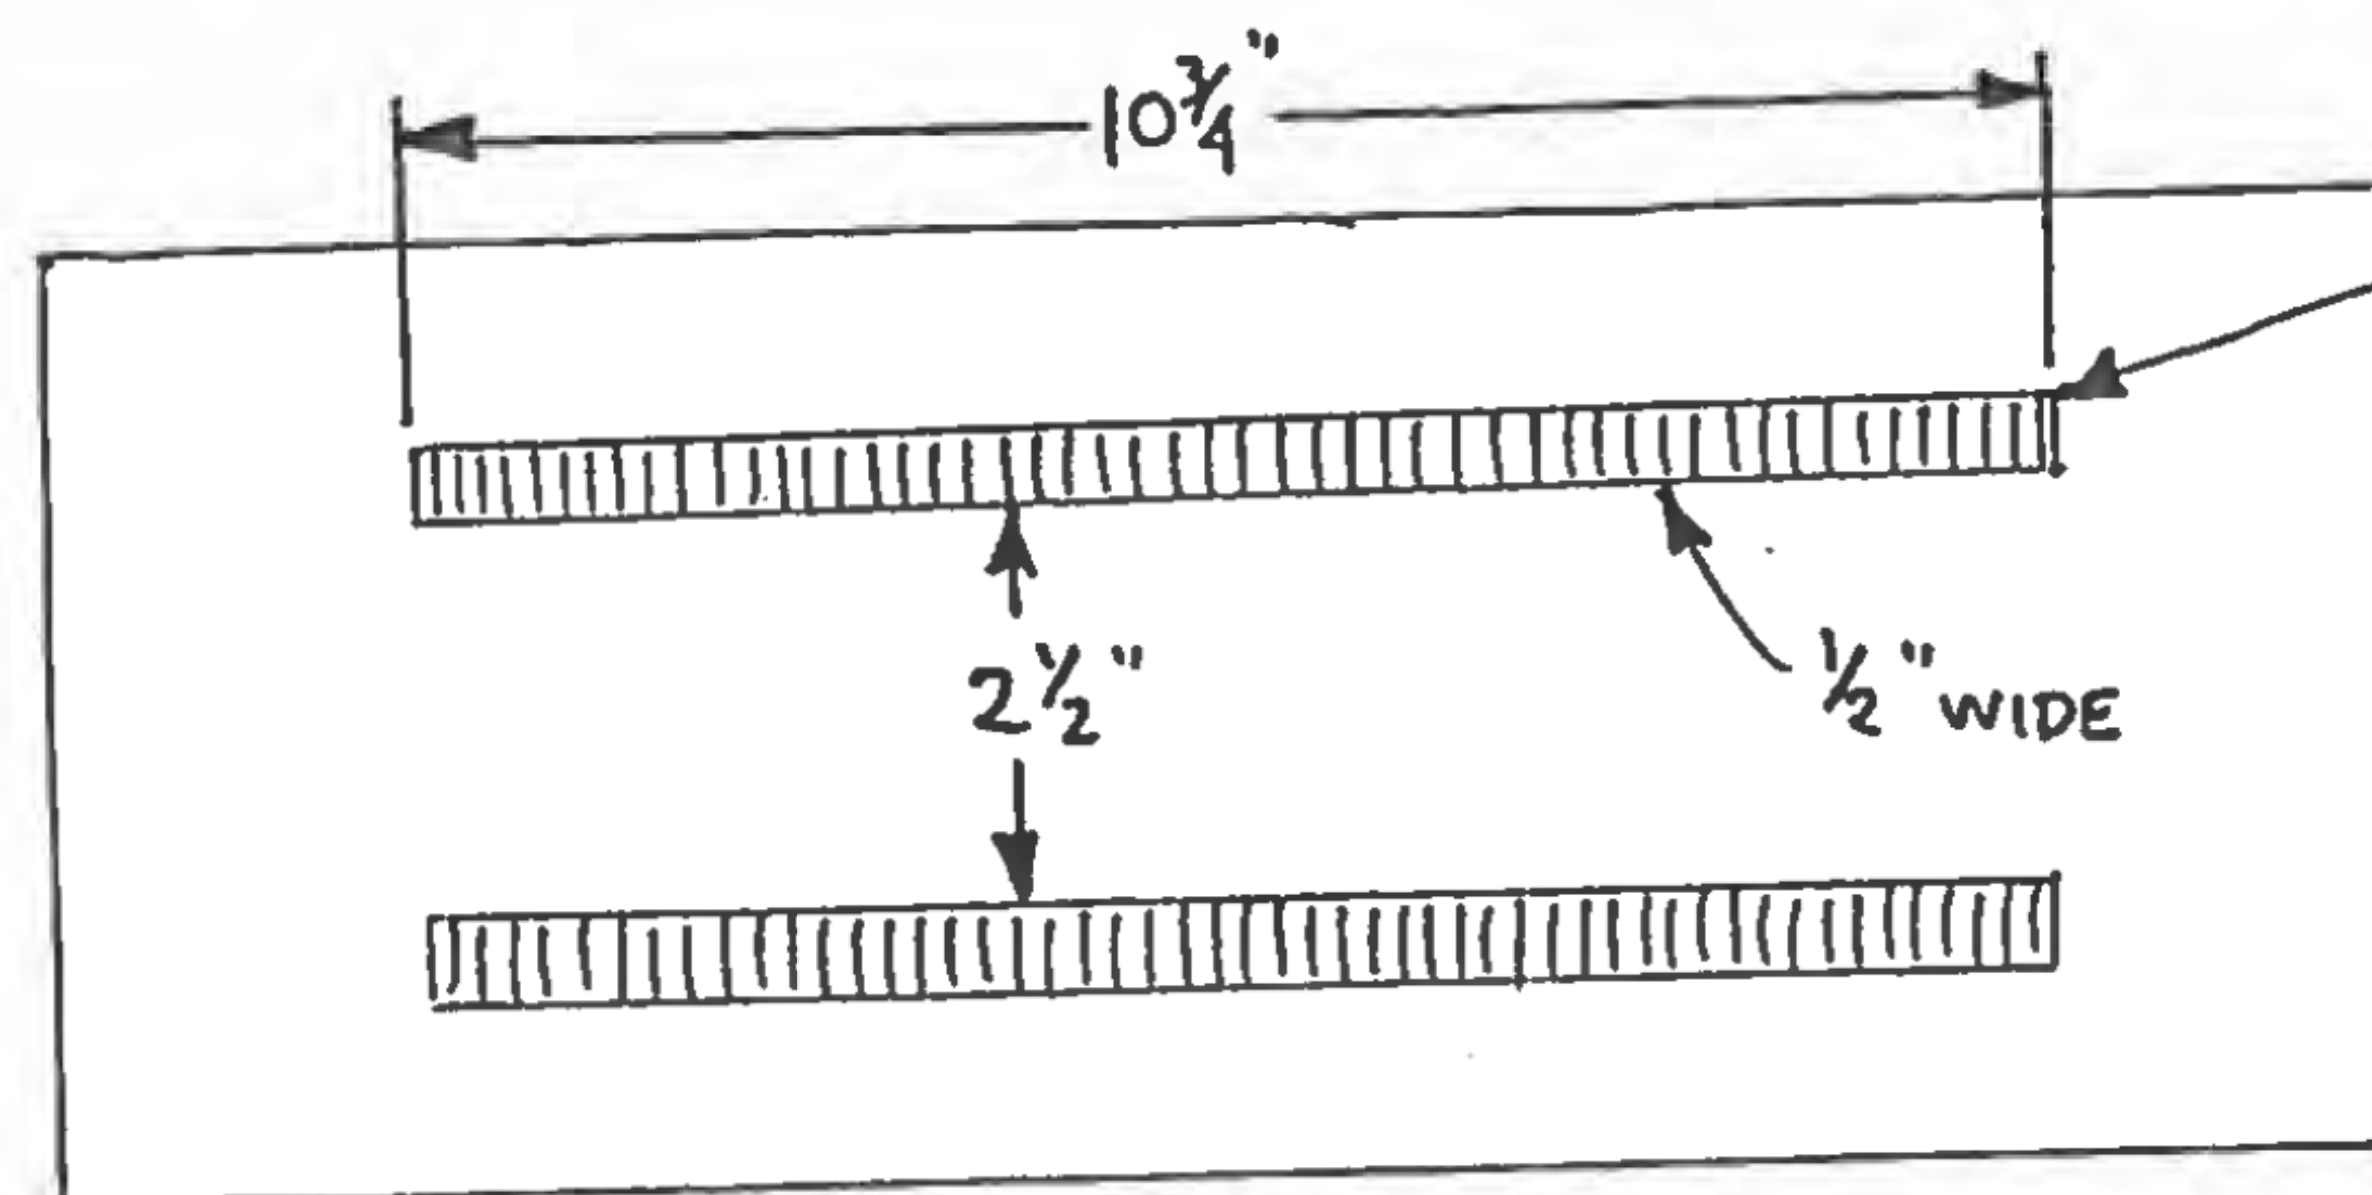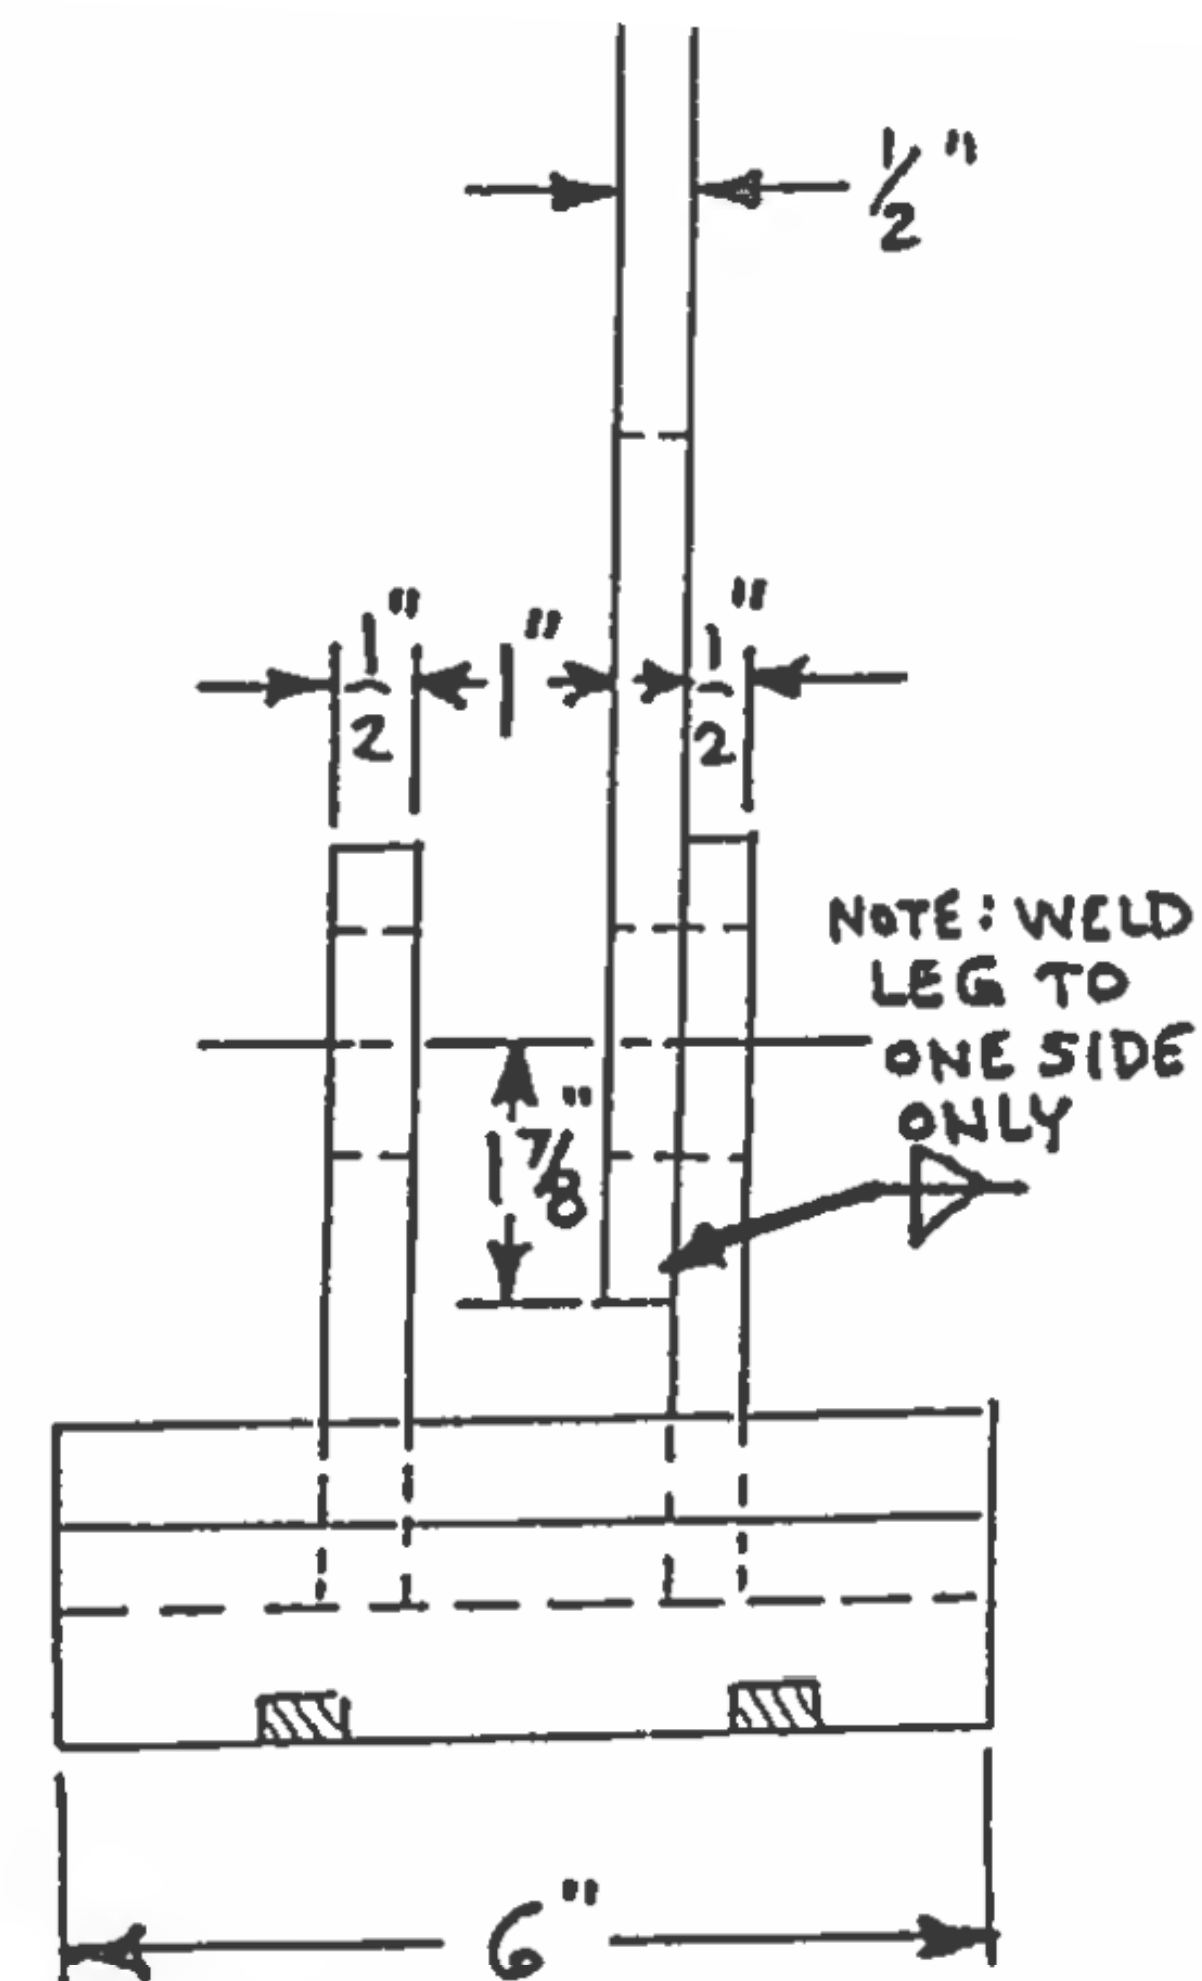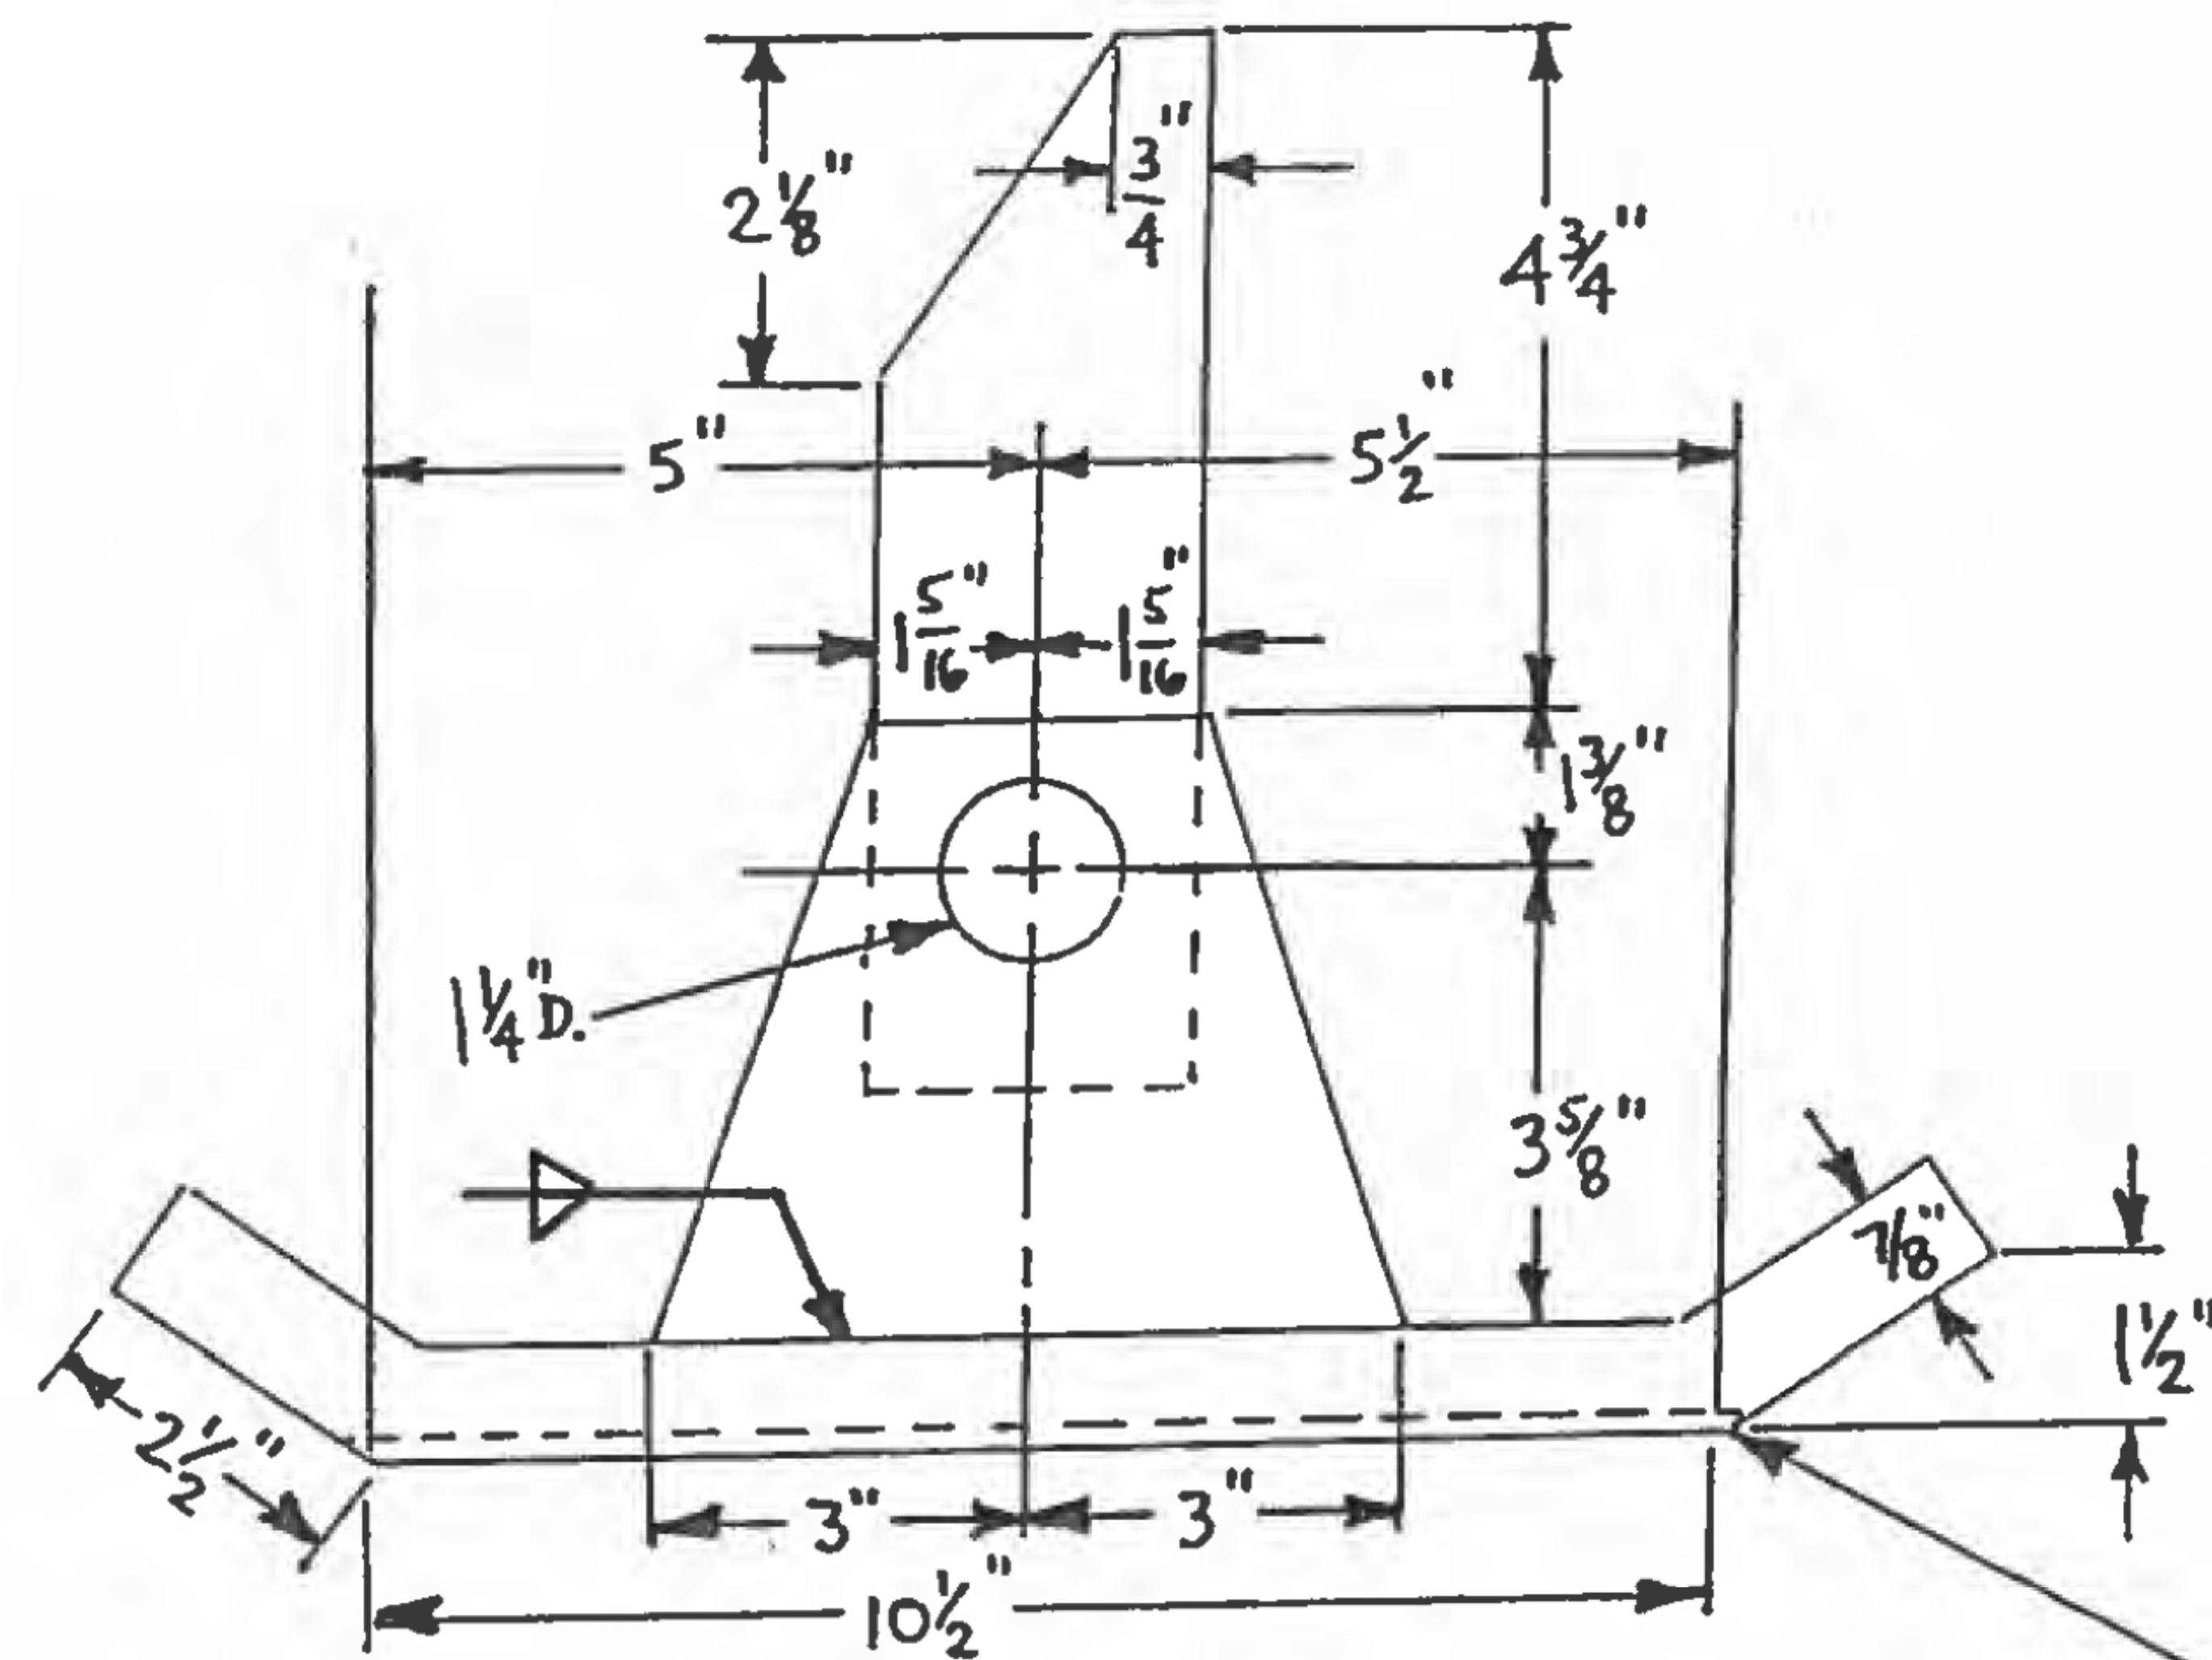

NOTE: TUNGSTEN CARBIDE
TO BE $\frac{3}{8}$ " THICK, RECESSED
INTO BOTTOM OF SHOE -
NO EXPOSED EDGES
SEE SPECS IN CONTRACT
FOR CARBIDE INSERTS

NEW JERSEY TURNPIKE AUTHORITY
MAINTENANCE DEPARTMENT
STANDARD SNOW PLOW DETAILS

6" SNOW PLOW SHOE
WITH EXTENDED LEG

THIS DRAWING IS BASED UPON NEW JERSEY DEPARTMENT OF TRANSPORTATION -
DIVISION OF CONSTRUCTION AND MAINTENANCE - BUREAU OF EQUIPMENT -
DRAWING NO. 4-205 - DATED APRIL 30, 1990; LAST REVISED APRIL 30, 1990


OFFICE OF THE DIRECTOR OF MAINTENANCE
WOODBRIIDGE, NEW JERSEY

DRAWING

SPP-4-205

PROCUREMENT NO.:

PRICE LINES:

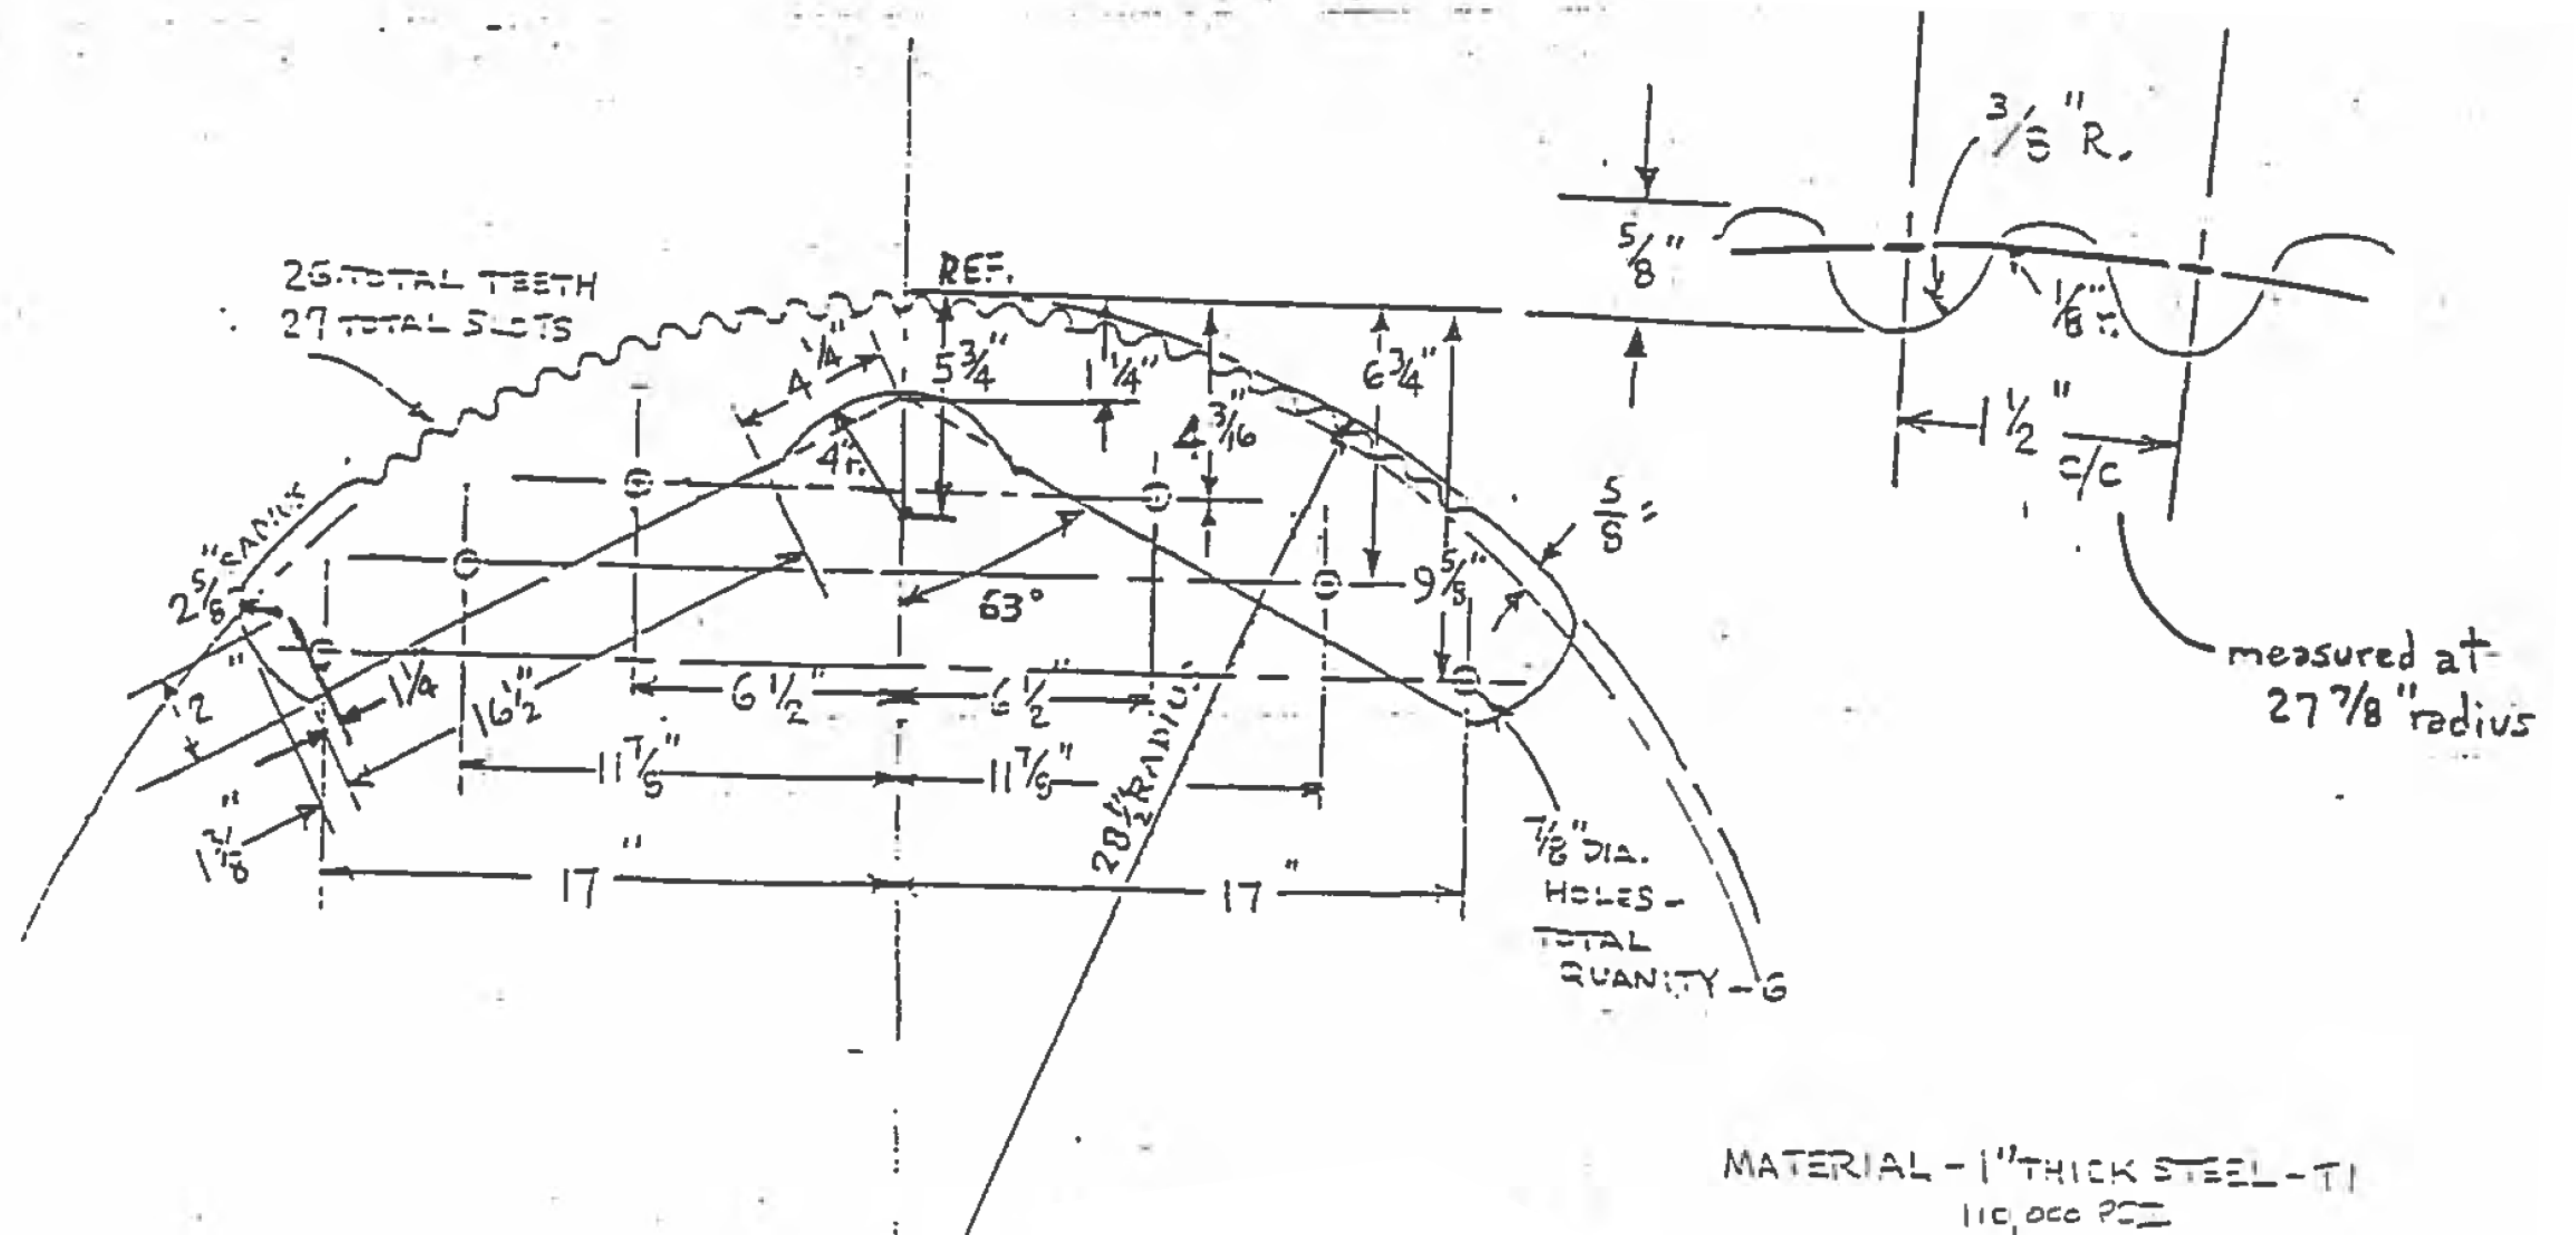

NEW JERSEY TURNPIKE AUTHORITY
MAINTENANCE DEPARTMENT
STANDARD SNOW PLOW DETAILS

REMOVABLE GEAR FOR OLD STYLE
VALK P/R SNOW PLOW

THIS DRAWING IS BASED UPON NEW JERSEY DEPARTMENT OF TRANSPORTATION -
DIVISION OF CONSTRUCTION AND MAINTENANCE - BUREAU OF EQUIPMENT -
DRAWING NO. 4-207A - DATED MAY 9, 1994; LAST REVISED MAY 9, 1994


OFFICE OF THE DIRECTOR OF MAINTENANCE
WOODBRIIDGE, NEW JERSEY

DRAWING

SPP-4-207-A

PROCUREMENT NO.:

PRICE LINES:

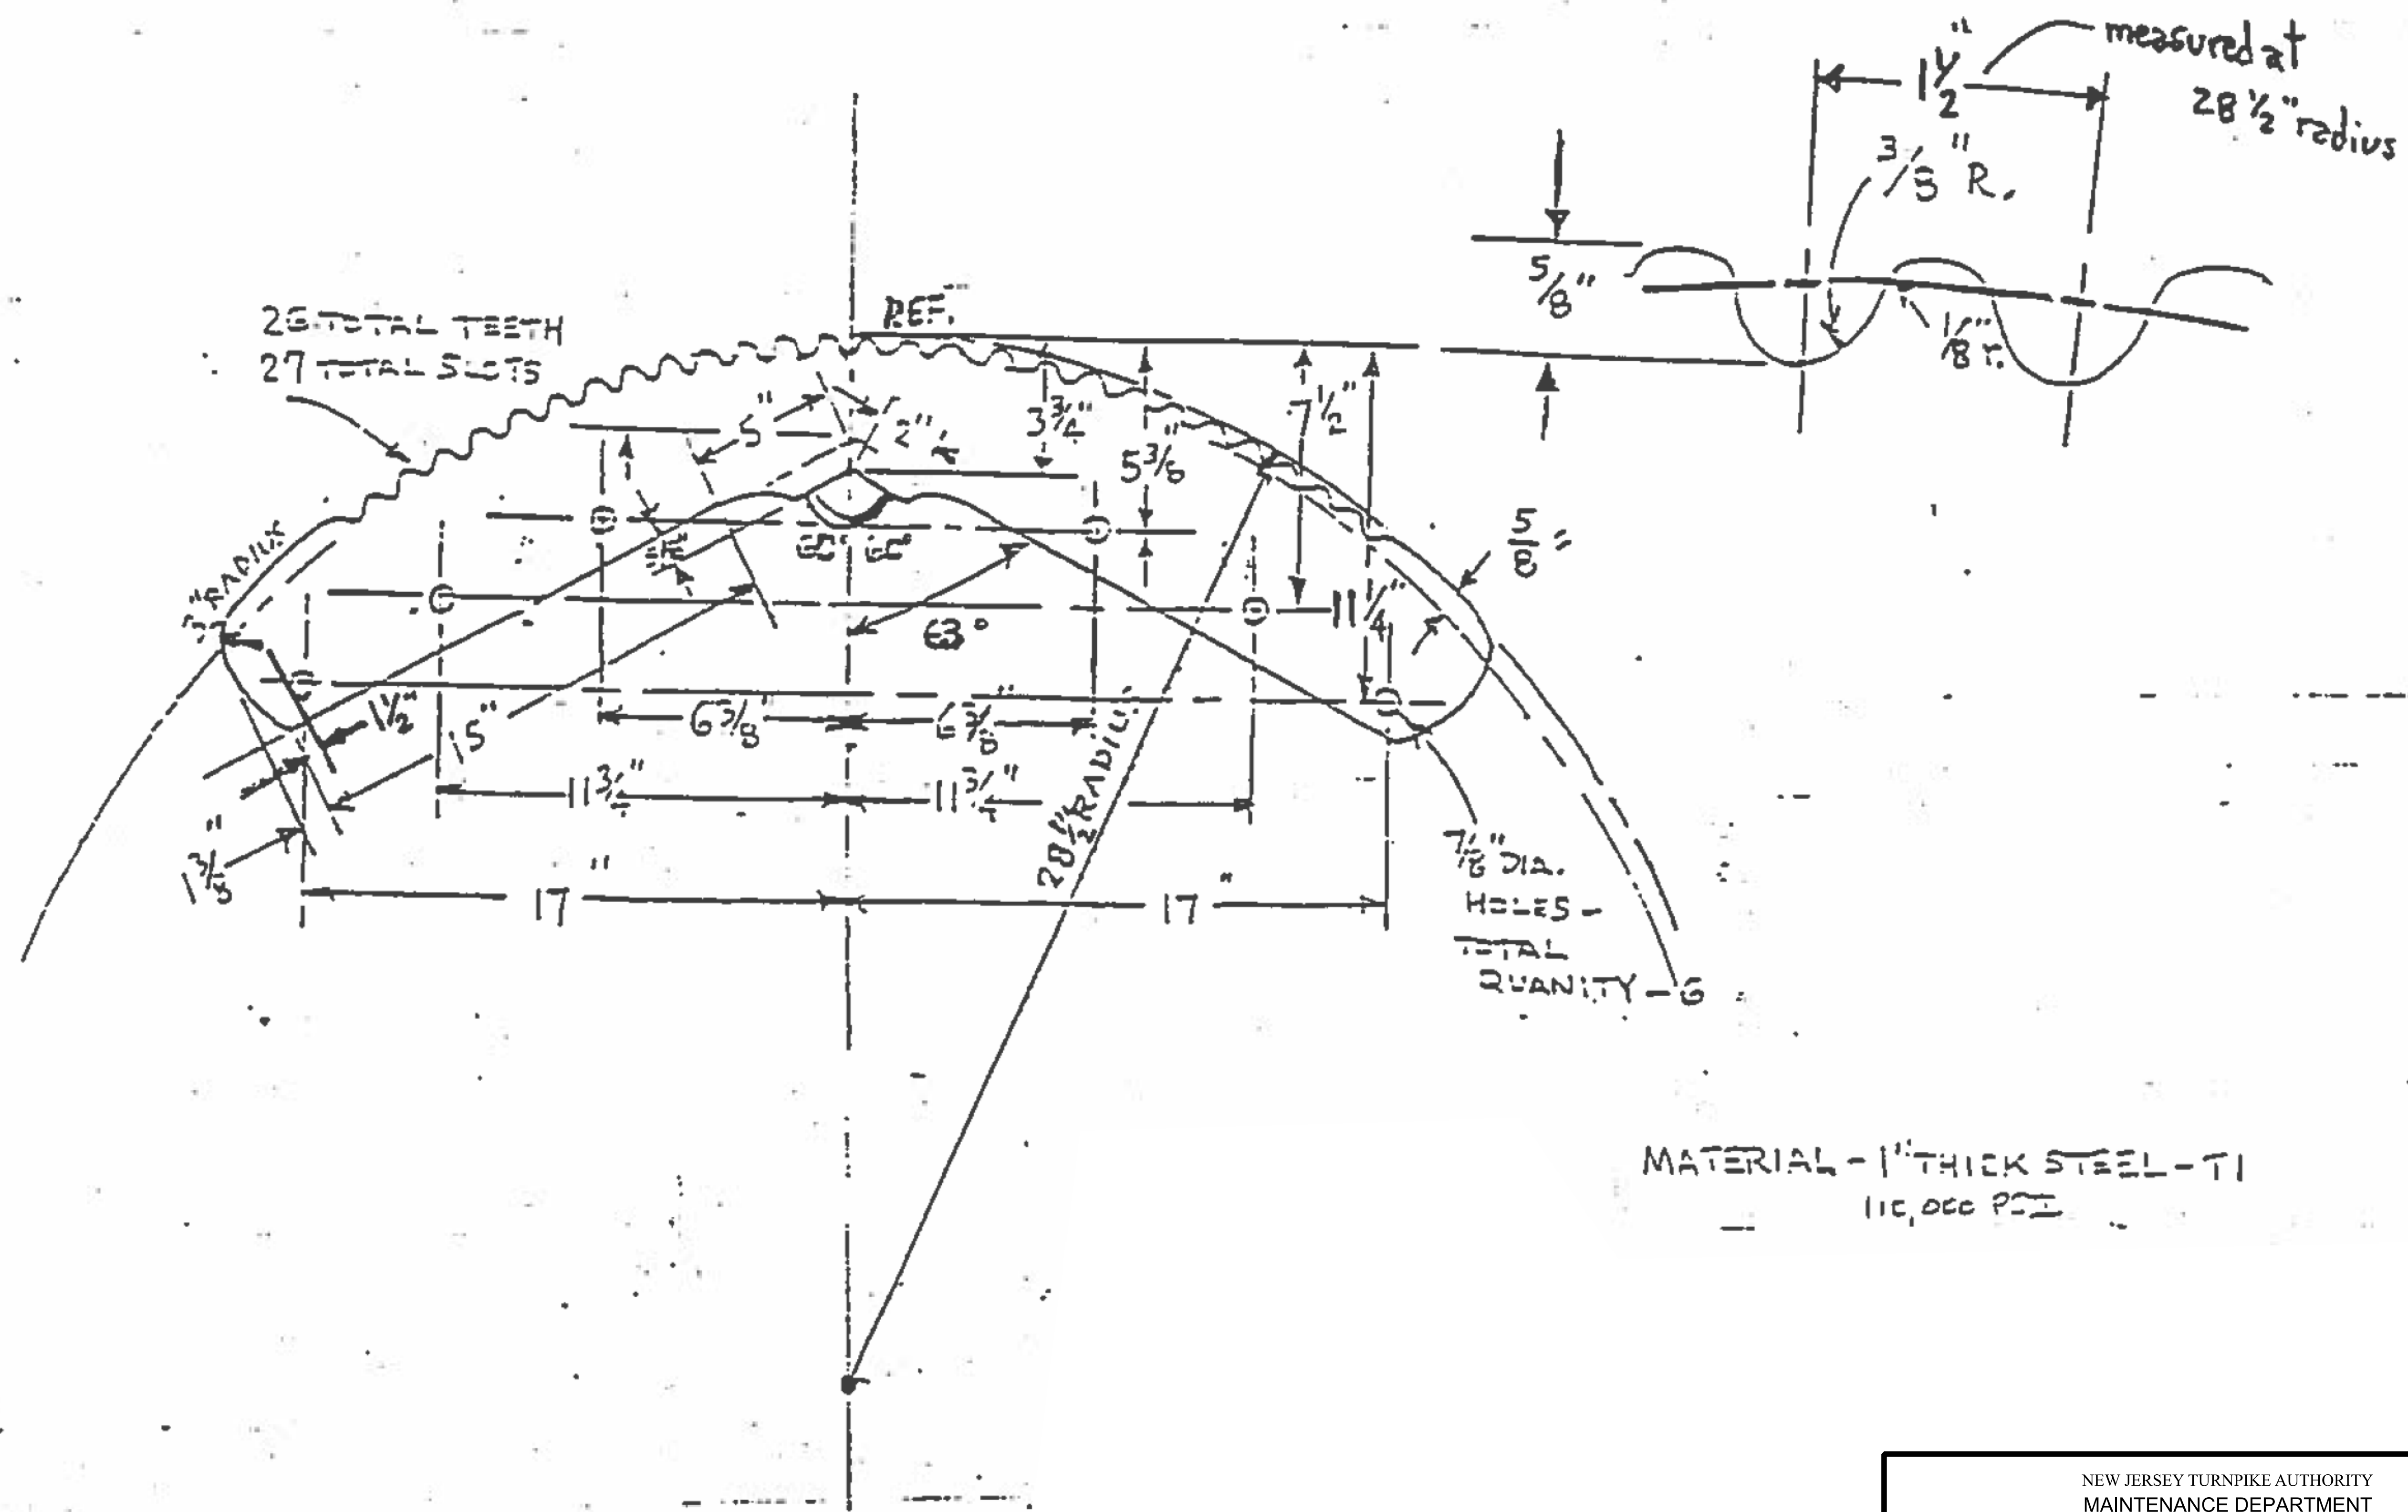

NEW JERSEY TURNPIKE AUTHORITY
MAINTENANCE DEPARTMENT
STANDARD SNOW PLOW DETAILS

REMOVABLE GEAR FOR OLD STYLE
VALK P/R SNOW PLOW

THIS DRAWING IS BASED UPON NEW JERSEY DEPARTMENT OF TRANSPORTATION -
DIVISION OF CONSTRUCTION AND MAINTENANCE - BUREAU OF EQUIPMENT -
DRAWING NO. 4-207B - DATED MAY 9, 1994; LAST REVISED MAY 9, 1994


OFFICE OF THE DIRECTOR OF MAINTENANCE
WOODBIDGE, NEW JERSEY

DRAWING



SPP-4-207-B

PROCUREMENT NO.:

PRICE LINES:

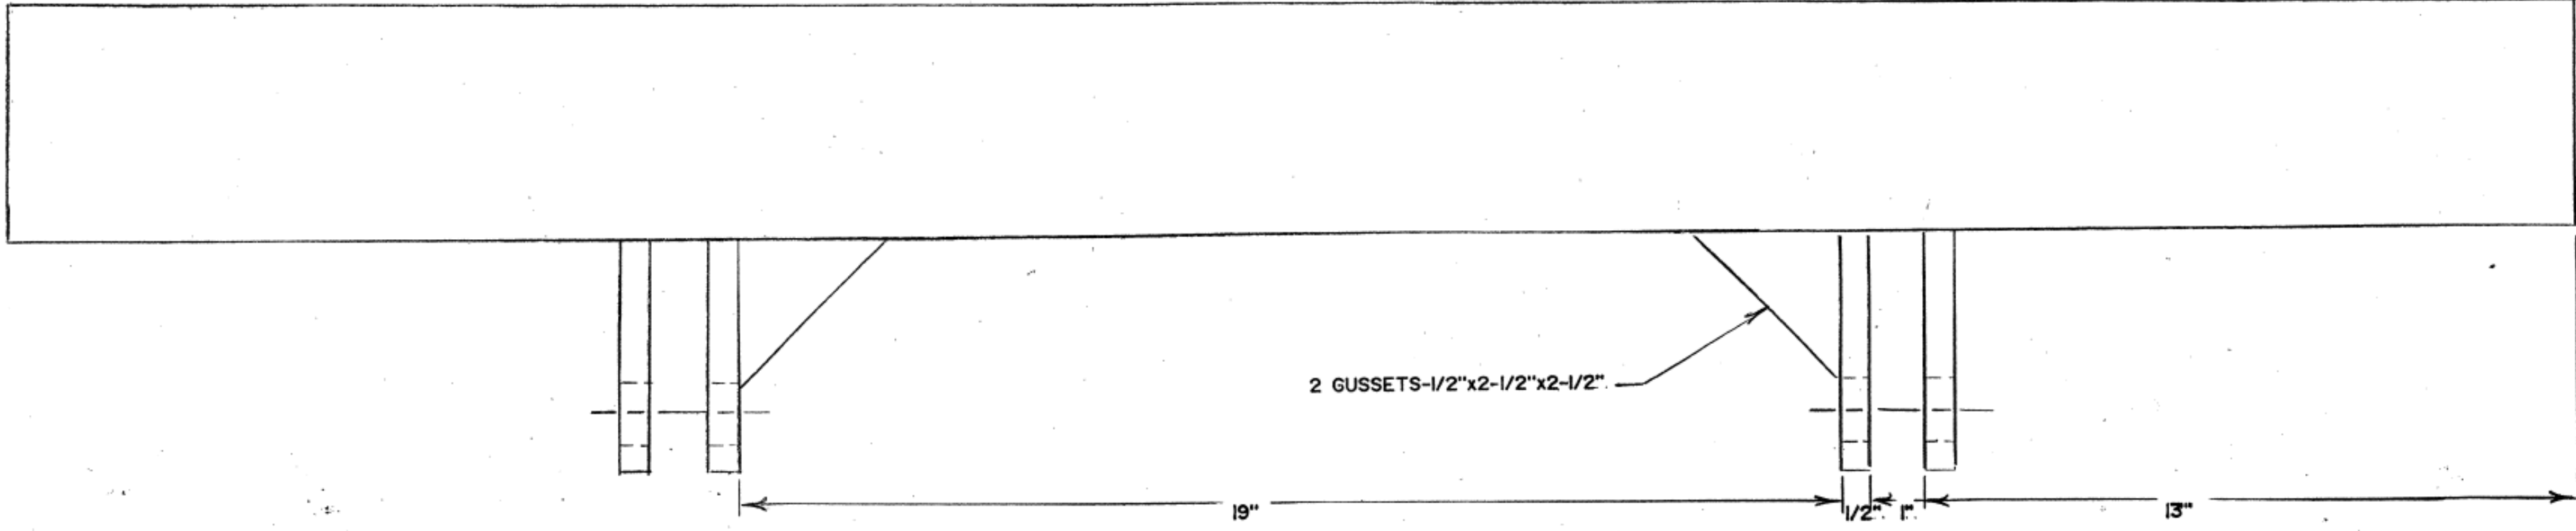

MATERIAL :
ANGLE-----STRUCTURAL STEEL
PLATE-----HOT ROLLED STRUCTURAL STEEL QUALITY

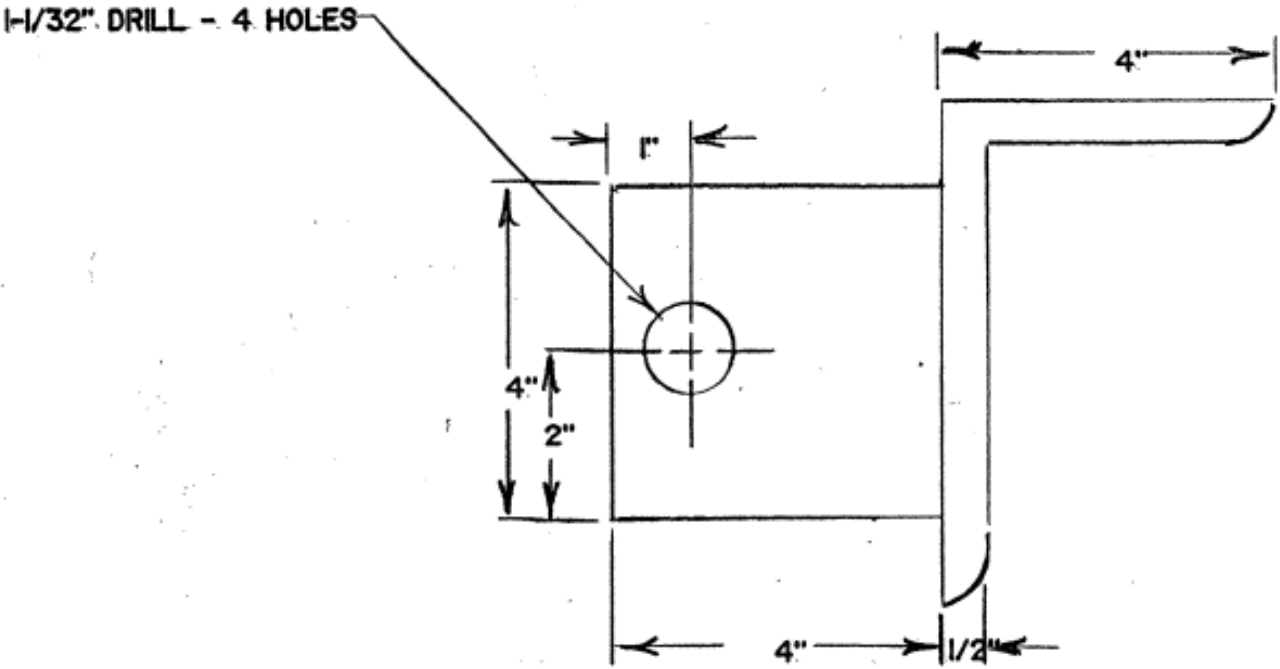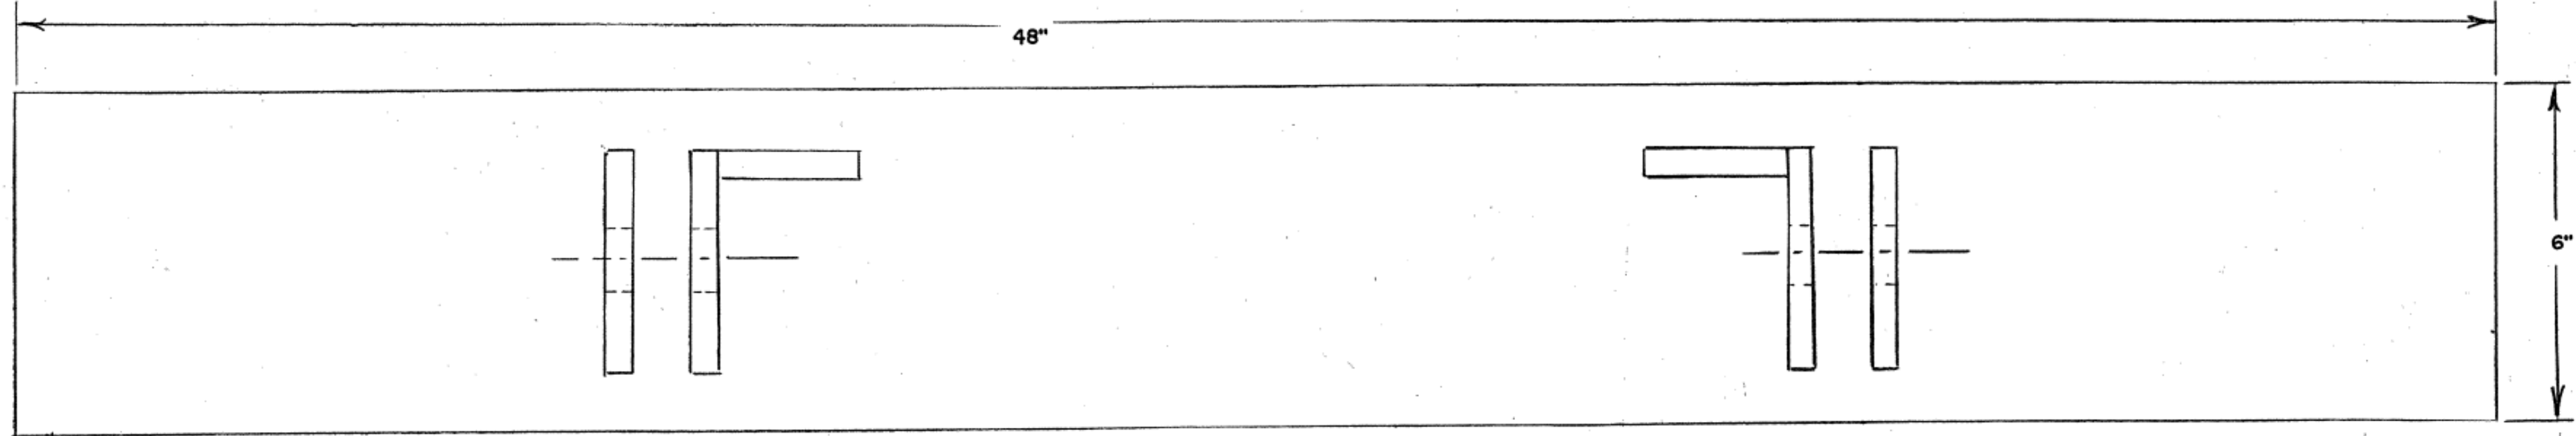

NEW JERSEY TURNPIKE AUTHORITY
MAINTENANCE DEPARTMENT
STANDARD SNOW PLOW DETAILS

CONTRACTOR'S BUMPER ANGLE

THIS DRAWING IS BASED UPON NEW JERSEY DEPARTMENT OF TRANSPORTATION -
DIVISION OF CONSTRUCTION AND MAINTENANCE - BUREAU OF EQUIPMENT -
DRAWING NO. 4-208 - DATED SEPT 6, 1991; LAST REVISED SEPT. 6, 1991


OFFICE OF THE DIRECTOR OF MAINTENANCE
WOODBRIIDGE, NEW JERSEY

DRAWING

SPP-4-208

PROCUREMENT NO.:

PRICE LINES:

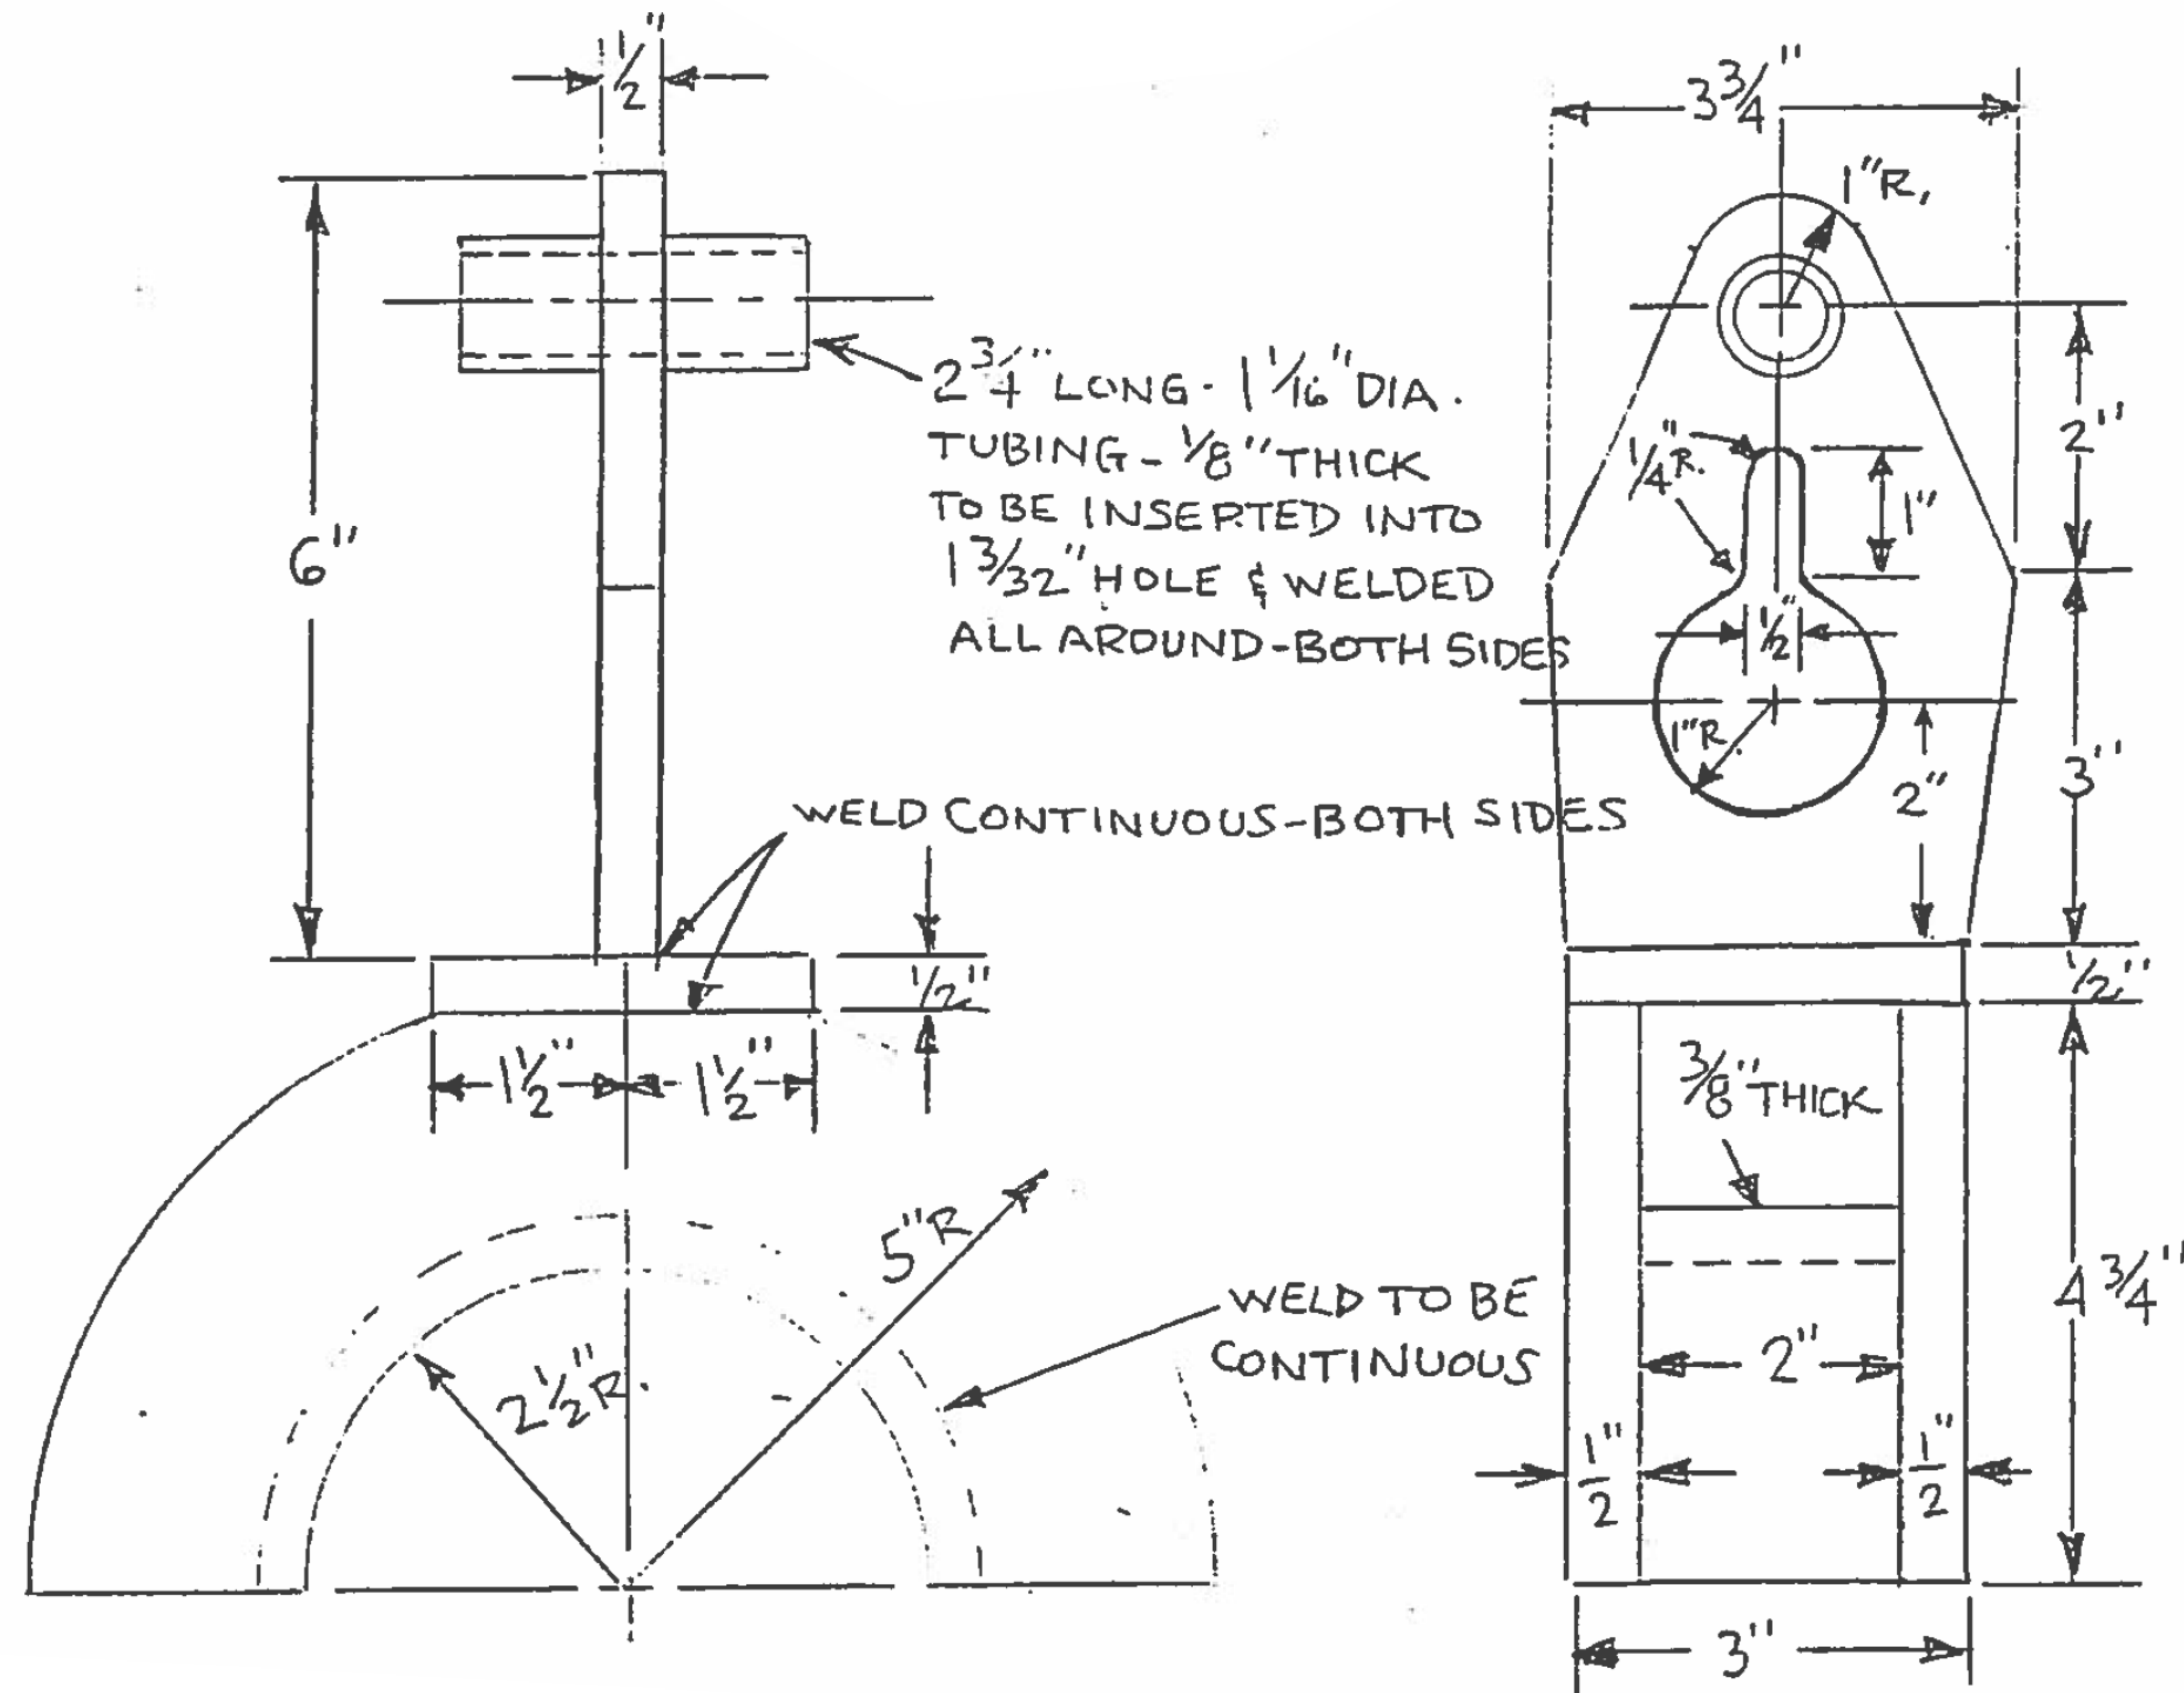

NEW JERSEY TURNPIKE AUTHORITY
MAINTENANCE DEPARTMENT
STANDARD SNOW PLOW DETAILS

LIFT CHAIN BLOCK -
POWER-REVERSING PLOW

THIS DRAWING IS BASED UPON NEW JERSEY DEPARTMENT OF TRANSPORTATION -
DIVISION OF CONSTRUCTION AND MAINTENANCE - BUREAU OF EQUIPMENT -
DRAWING NO. 4-209 - DATED MAY 9, 1994; LAST REVISED MAY 9, 1994


OFFICE OF THE DIRECTOR OF MAINTENANCE
WOODBRIIDGE, NEW JERSEY

DRAWING

SPP-4-209

PROCUREMENT NO.:

PRICE LINES:

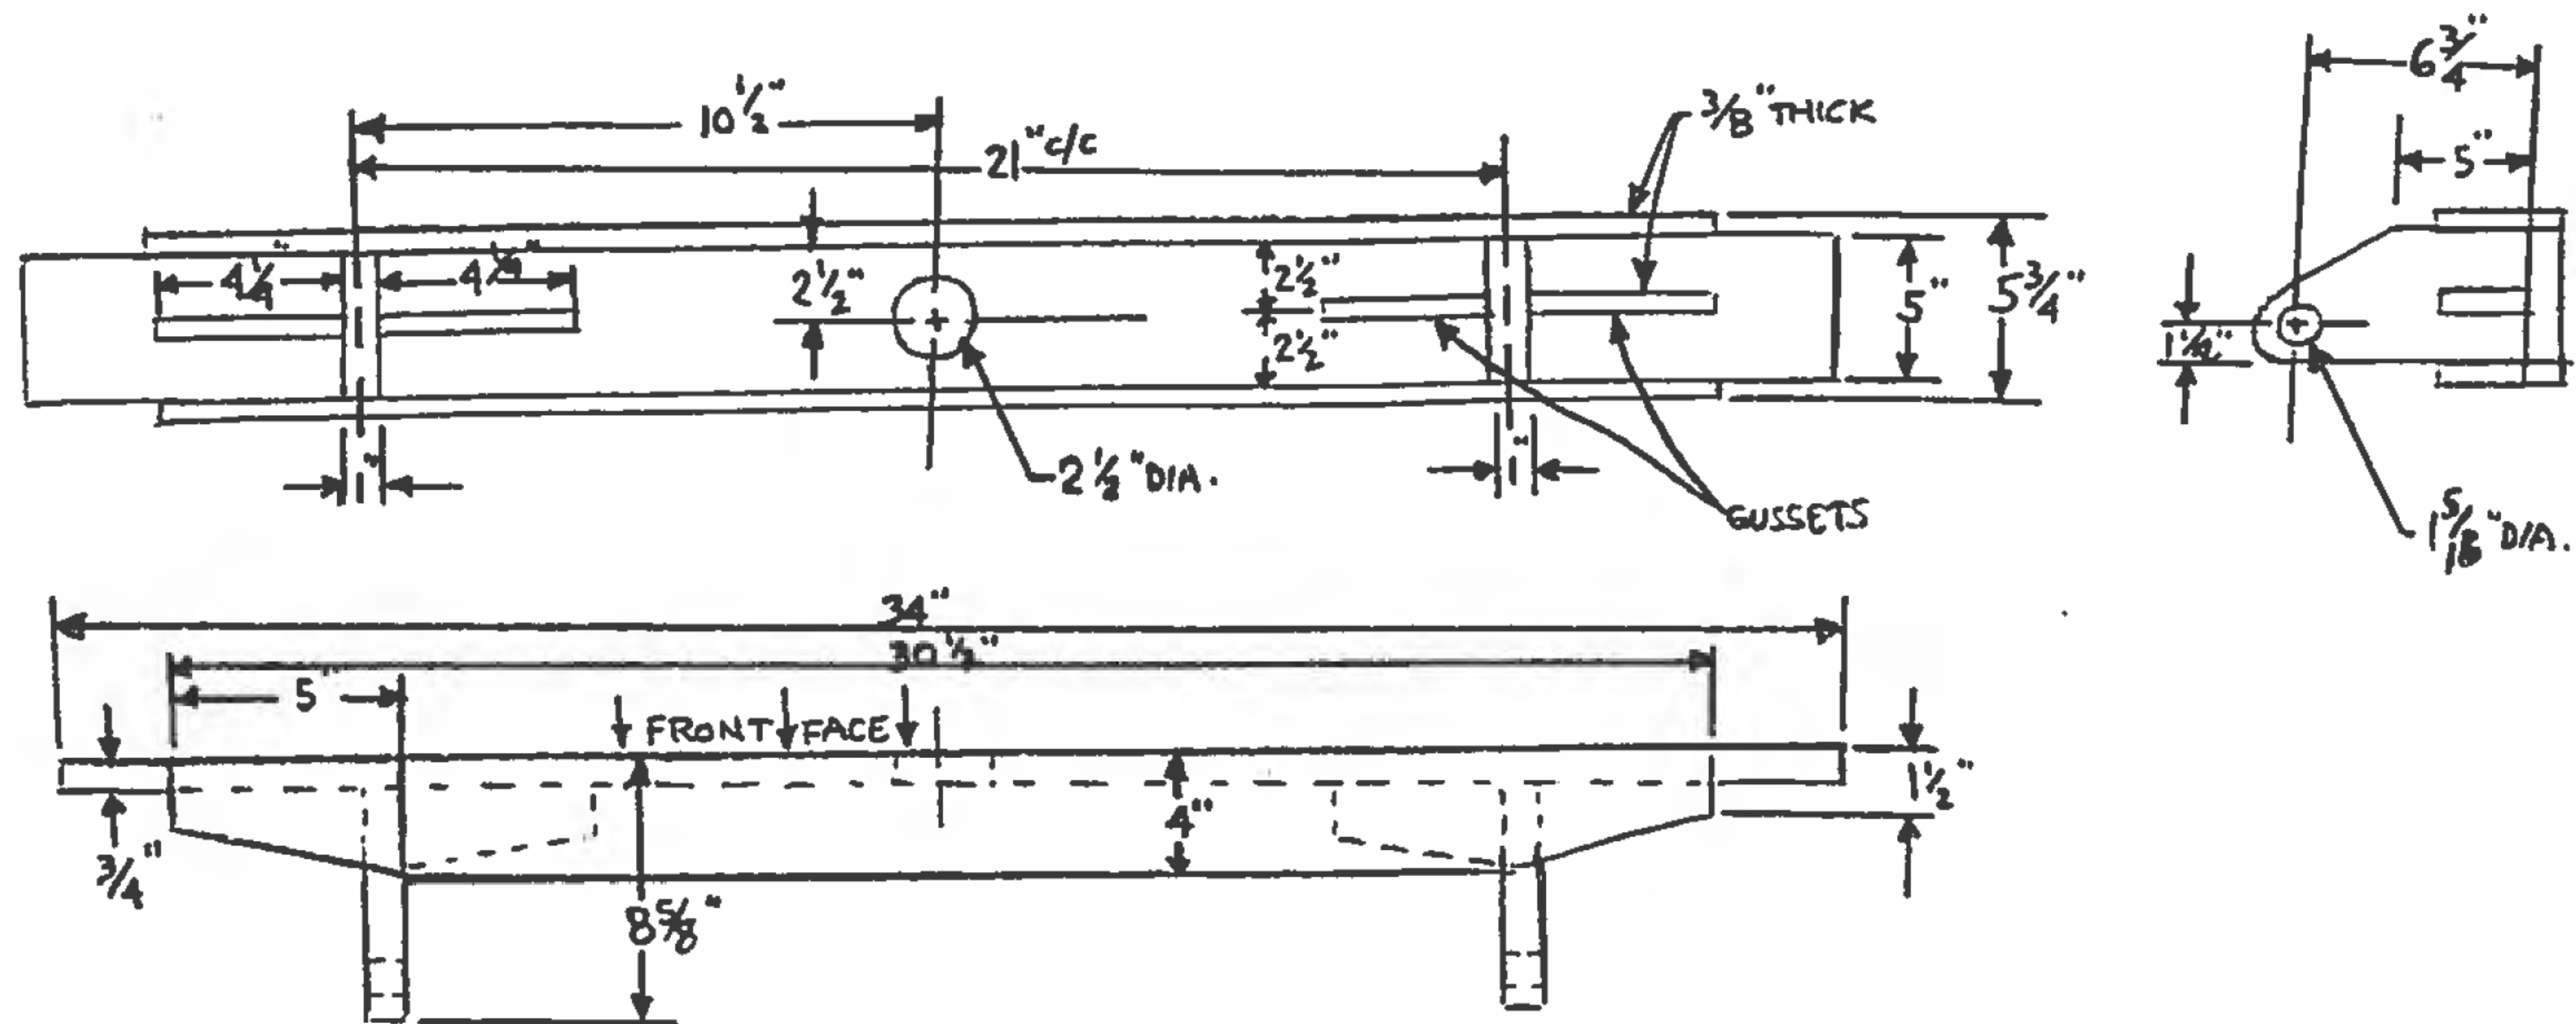

NOTE: ALL WELDS TO BE ALL-AROUND, CONTINUOUS
EXCEPT NO WELDS ON FRONT FACE

MATERIAL: HOT ROLLED
STRUCTURAL STEEL

THIS DRAWING IS BASED UPON NEW JERSEY DEPARTMENT OF TRANSPORTATION -
DIVISION OF CONSTRUCTION AND MAINTENANCE - BUREAU OF EQUIPMENT -
DRAWING NO. 4-211 - DATED MAY 9, 1994; LAST REVISED MAY 9, 1994


OFFICE OF THE DIRECTOR OF MAINTENANCE
WOODBRIIDGE, NEW JERSEY

DRAWING

SPP-4-211

PROCUREMENT NO.:

PRICE LINES:

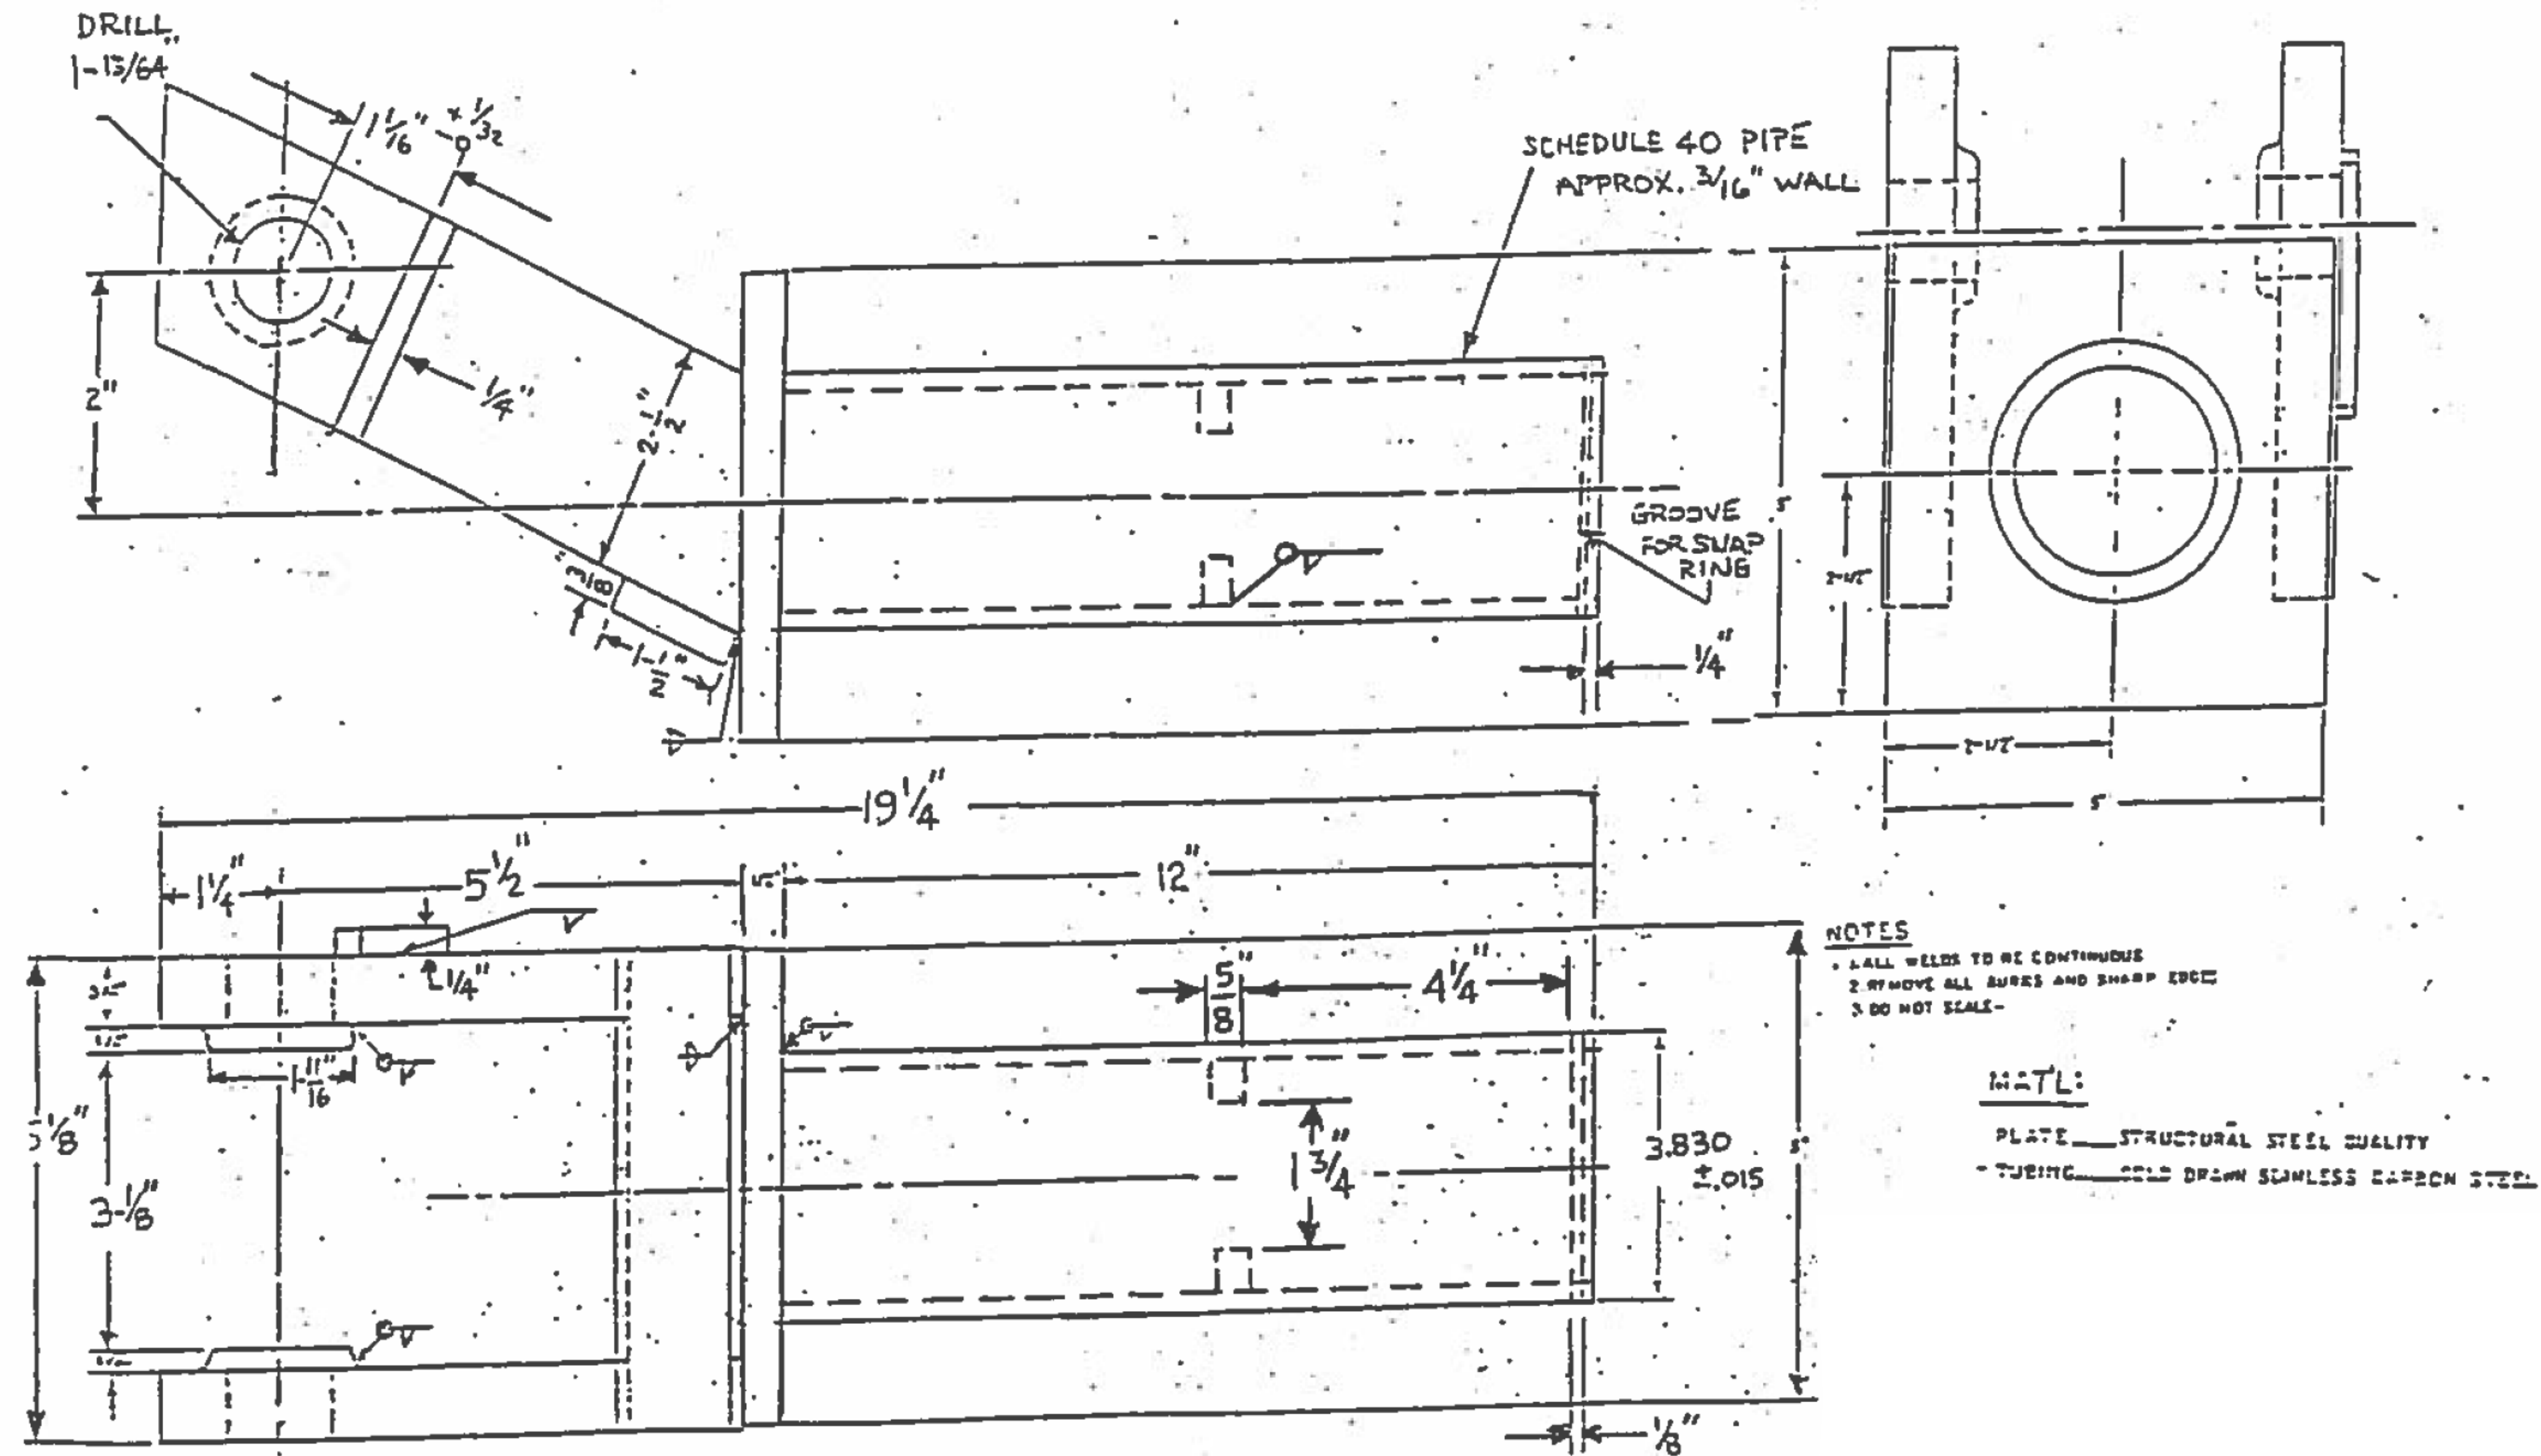

NEW JERSEY TURNPIKE AUTHORITY
MAINTENANCE DEPARTMENT
STANDARD SNOW PLOW DETAILS

CASTER ASSEMBLY (FABRICATION)

THIS DRAWING IS BASED UPON NEW JERSEY DEPARTMENT OF TRANSPORTATION -
DIVISION OF CONSTRUCTION AND MAINTENANCE - BUREAU OF EQUIPMENT -
DRAWING NO. 4-212

OFFICE OF THE DIRECTOR OF MAINTENANCE
WOODBRIE, NEW JERSEY

DRAWING



SPP-4-212

PROCUREMENT NO.:

PRICE LINES:

I. THIS DRAWING SUPERSEDES DWG. NO. 4-126.

9. ALL WELDS TO BE 3/16" MIN.

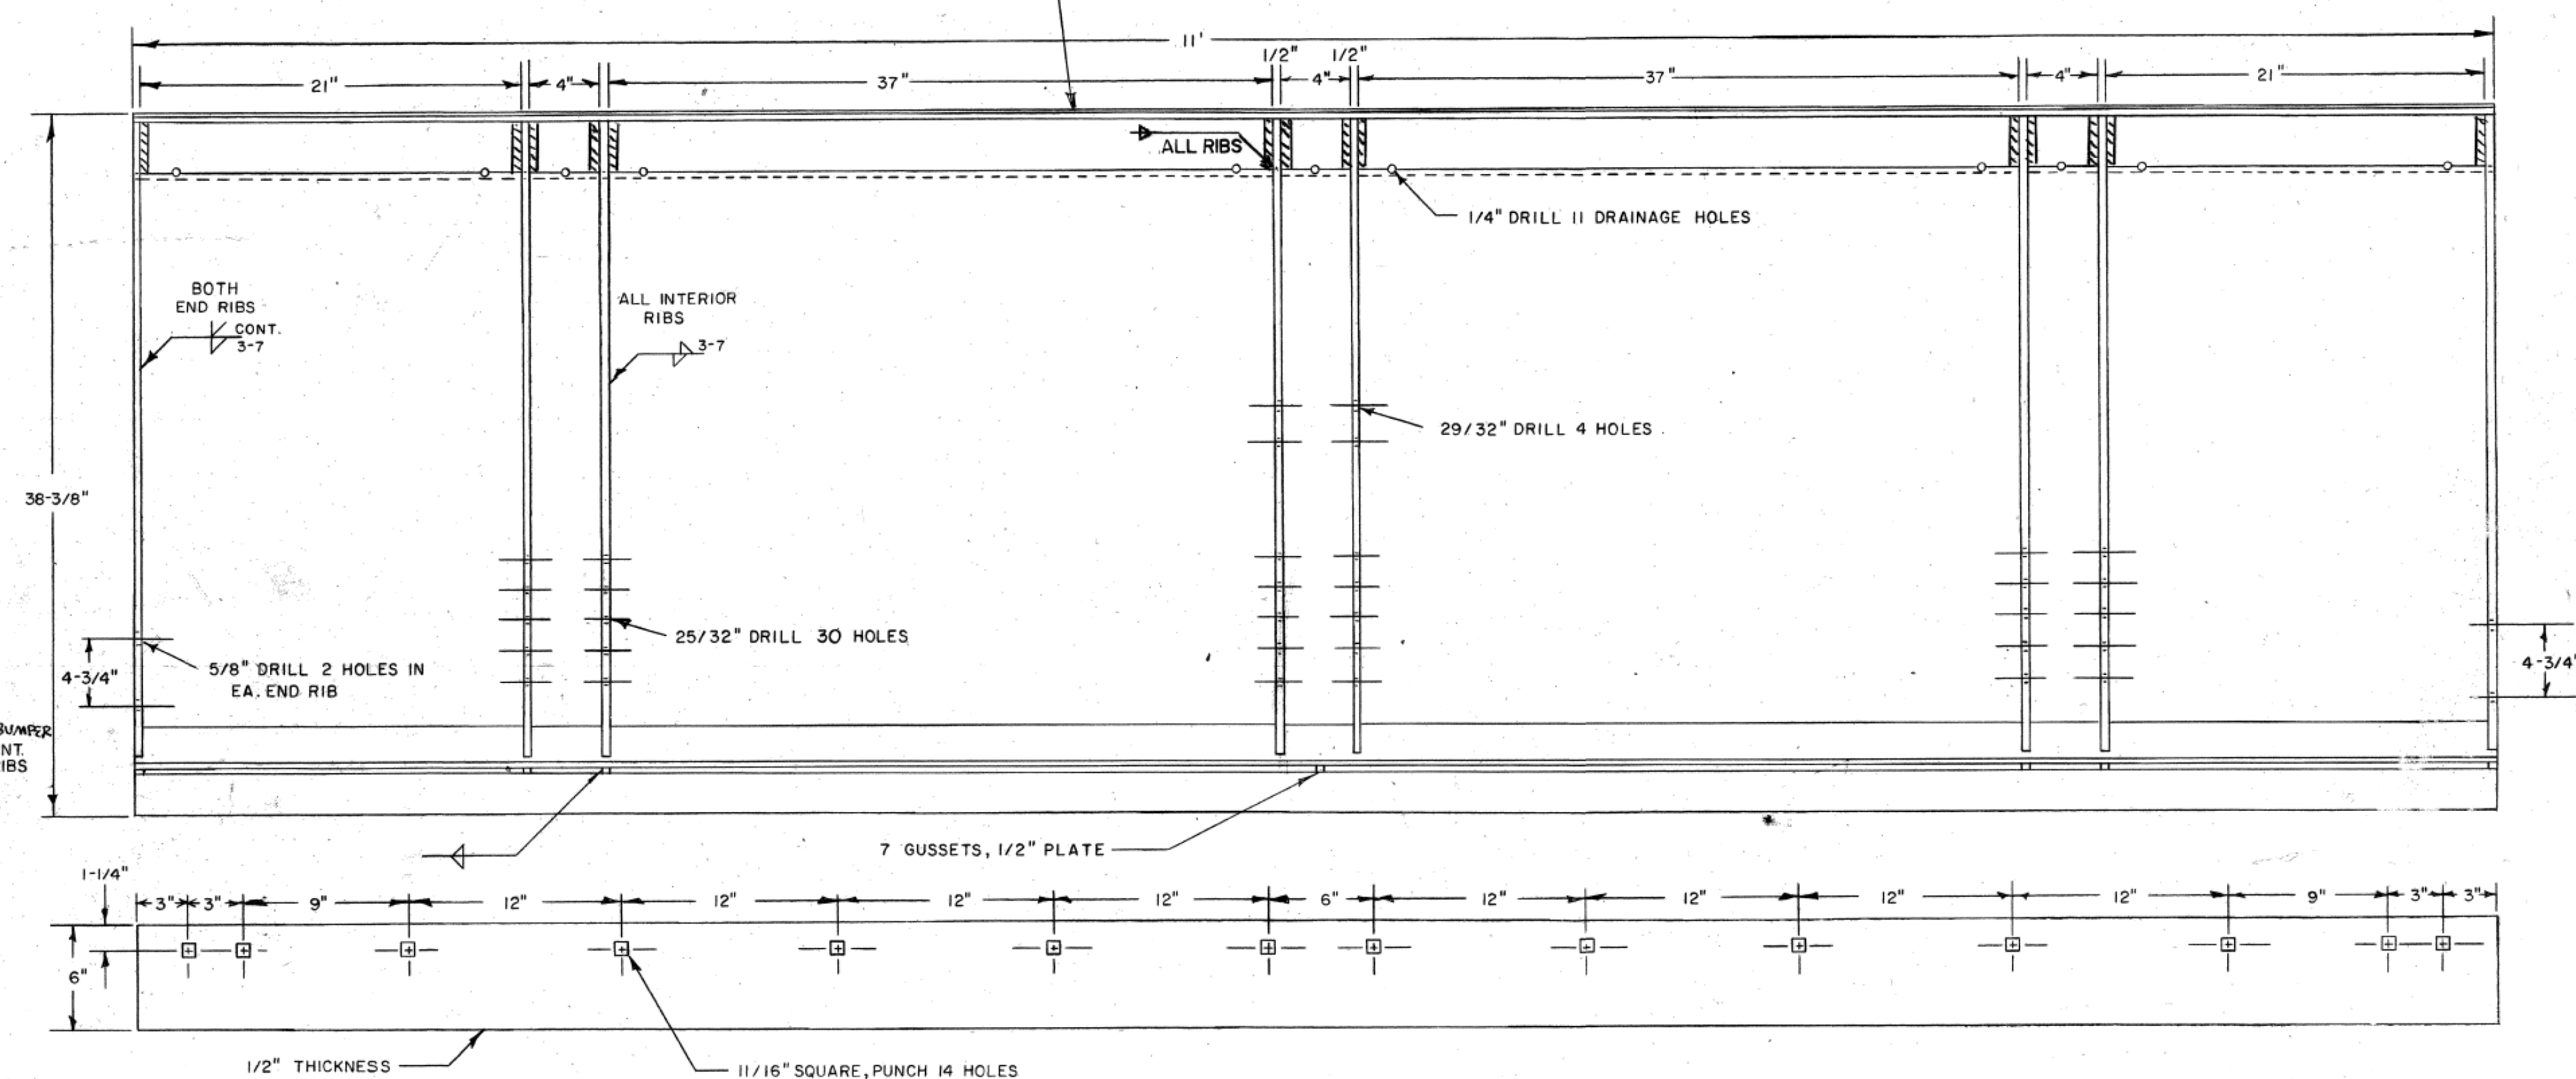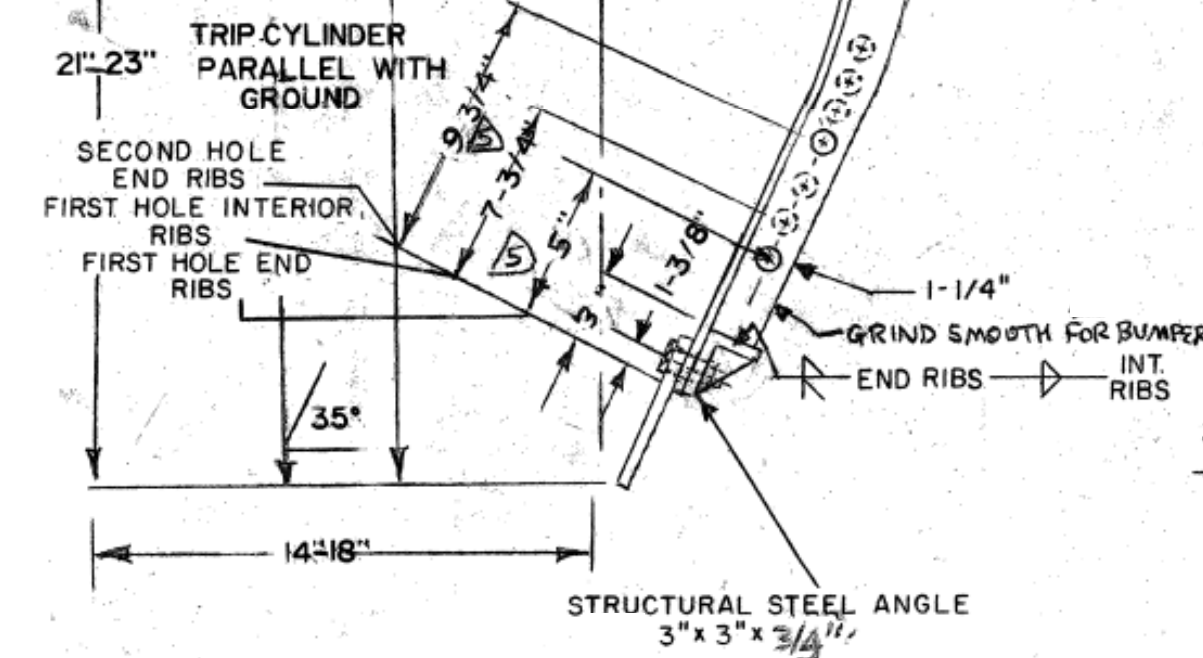

STANDARD SNOW PLOW DETAILS

SNOW PLOW MODEL M.R. 11-36-MOD-J

THIS DRAWING IS BASED UPON NEW JERSEY DEPARTMENT OF TRANSPORTATION -
DIVISION OF CONSTRUCTION AND MAINTENANCE - BUREAU OF EQUIPMENT -
DRAWING NO. 4-213 - DATED JUNE 22, 1995; LAST REVISED MARCH 26, 1995


OFFICE OF THE DIRECTOR OF MAINTENANCE
WOODBIDGE, NEW JERSEY

DRAWING

SPP-4-213

PROCUREMENT NO.:

PRICE LINES:

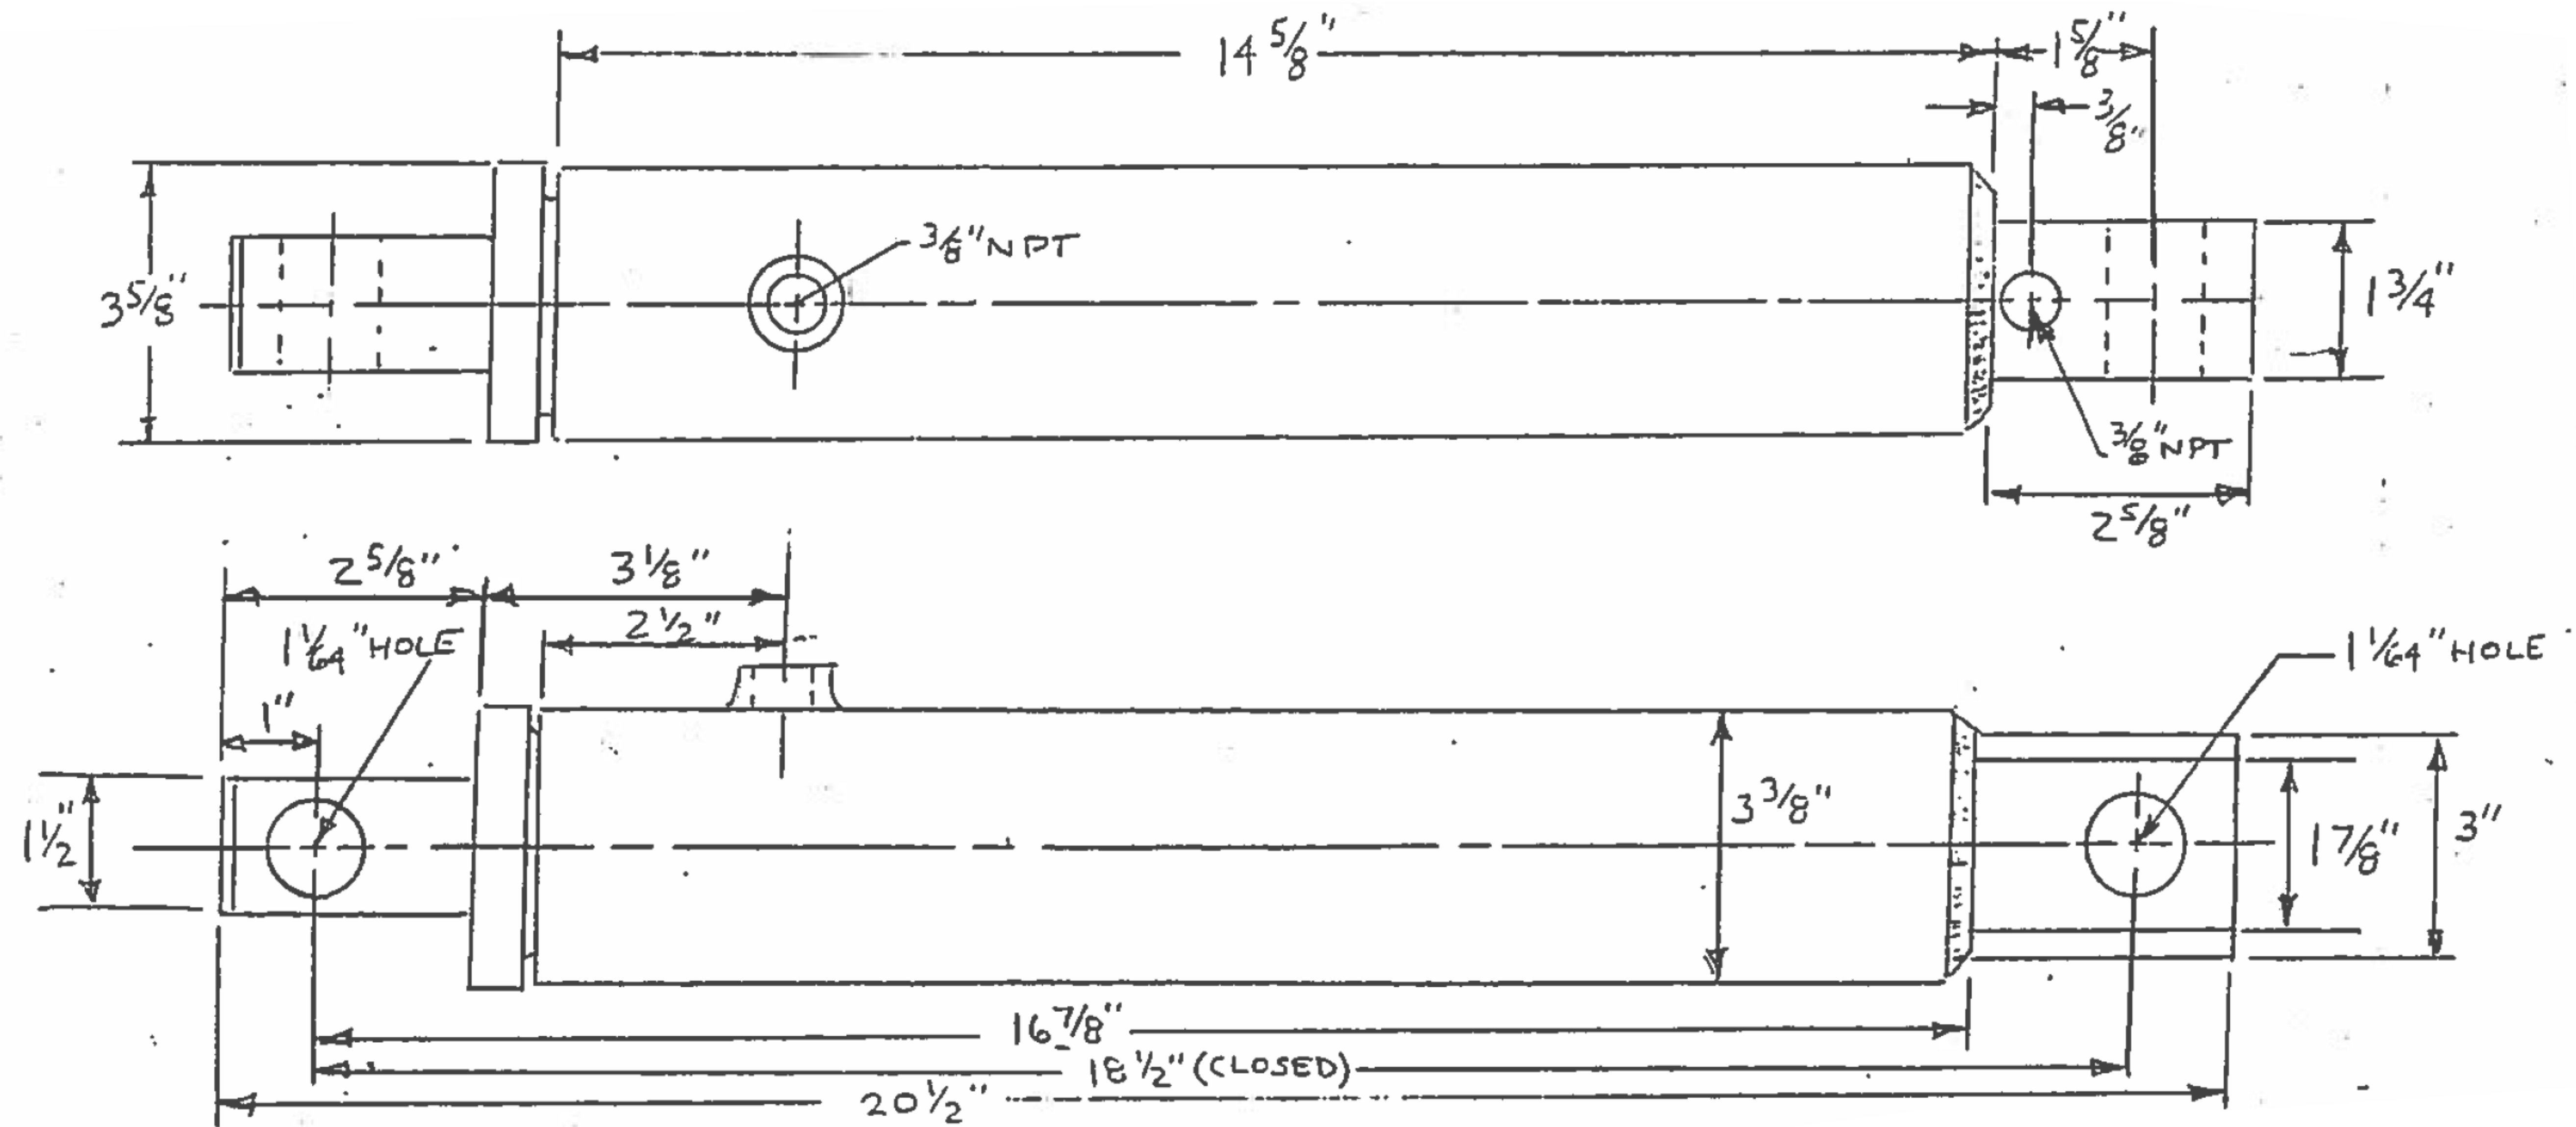

NOTES

1. ROD TO BE CHROME PLATED
2. MINIMUM WORKING PRESSURE - 2000 PSI
3. CYLINDER TO HAVE 10" STROKE AND 3" BORE

NEW JERSEY TURNPIKE AUTHORITY
MAINTENANCE DEPARTMENT
STANDARD SNOW PLOW DETAILS

3" DOUBLE ACTING CYLINDER

THIS DRAWING IS BASED UPON NEW JERSEY DEPARTMENT OF TRANSPORTATION -
DIVISION OF CONSTRUCTION AND MAINTENANCE - BUREAU OF EQUIPMENT -
DRAWING NO. 4-214 - DATED SEPTEMBER 1, 1995; LAST REVISED SEPT. 1, 1995


OFFICE OF THE DIRECTOR OF MAINTENANCE
WOODBRIIDGE, NEW JERSEY

DRAWING

SPP-4-214

PROCUREMENT NO.:

PRICE LINES:

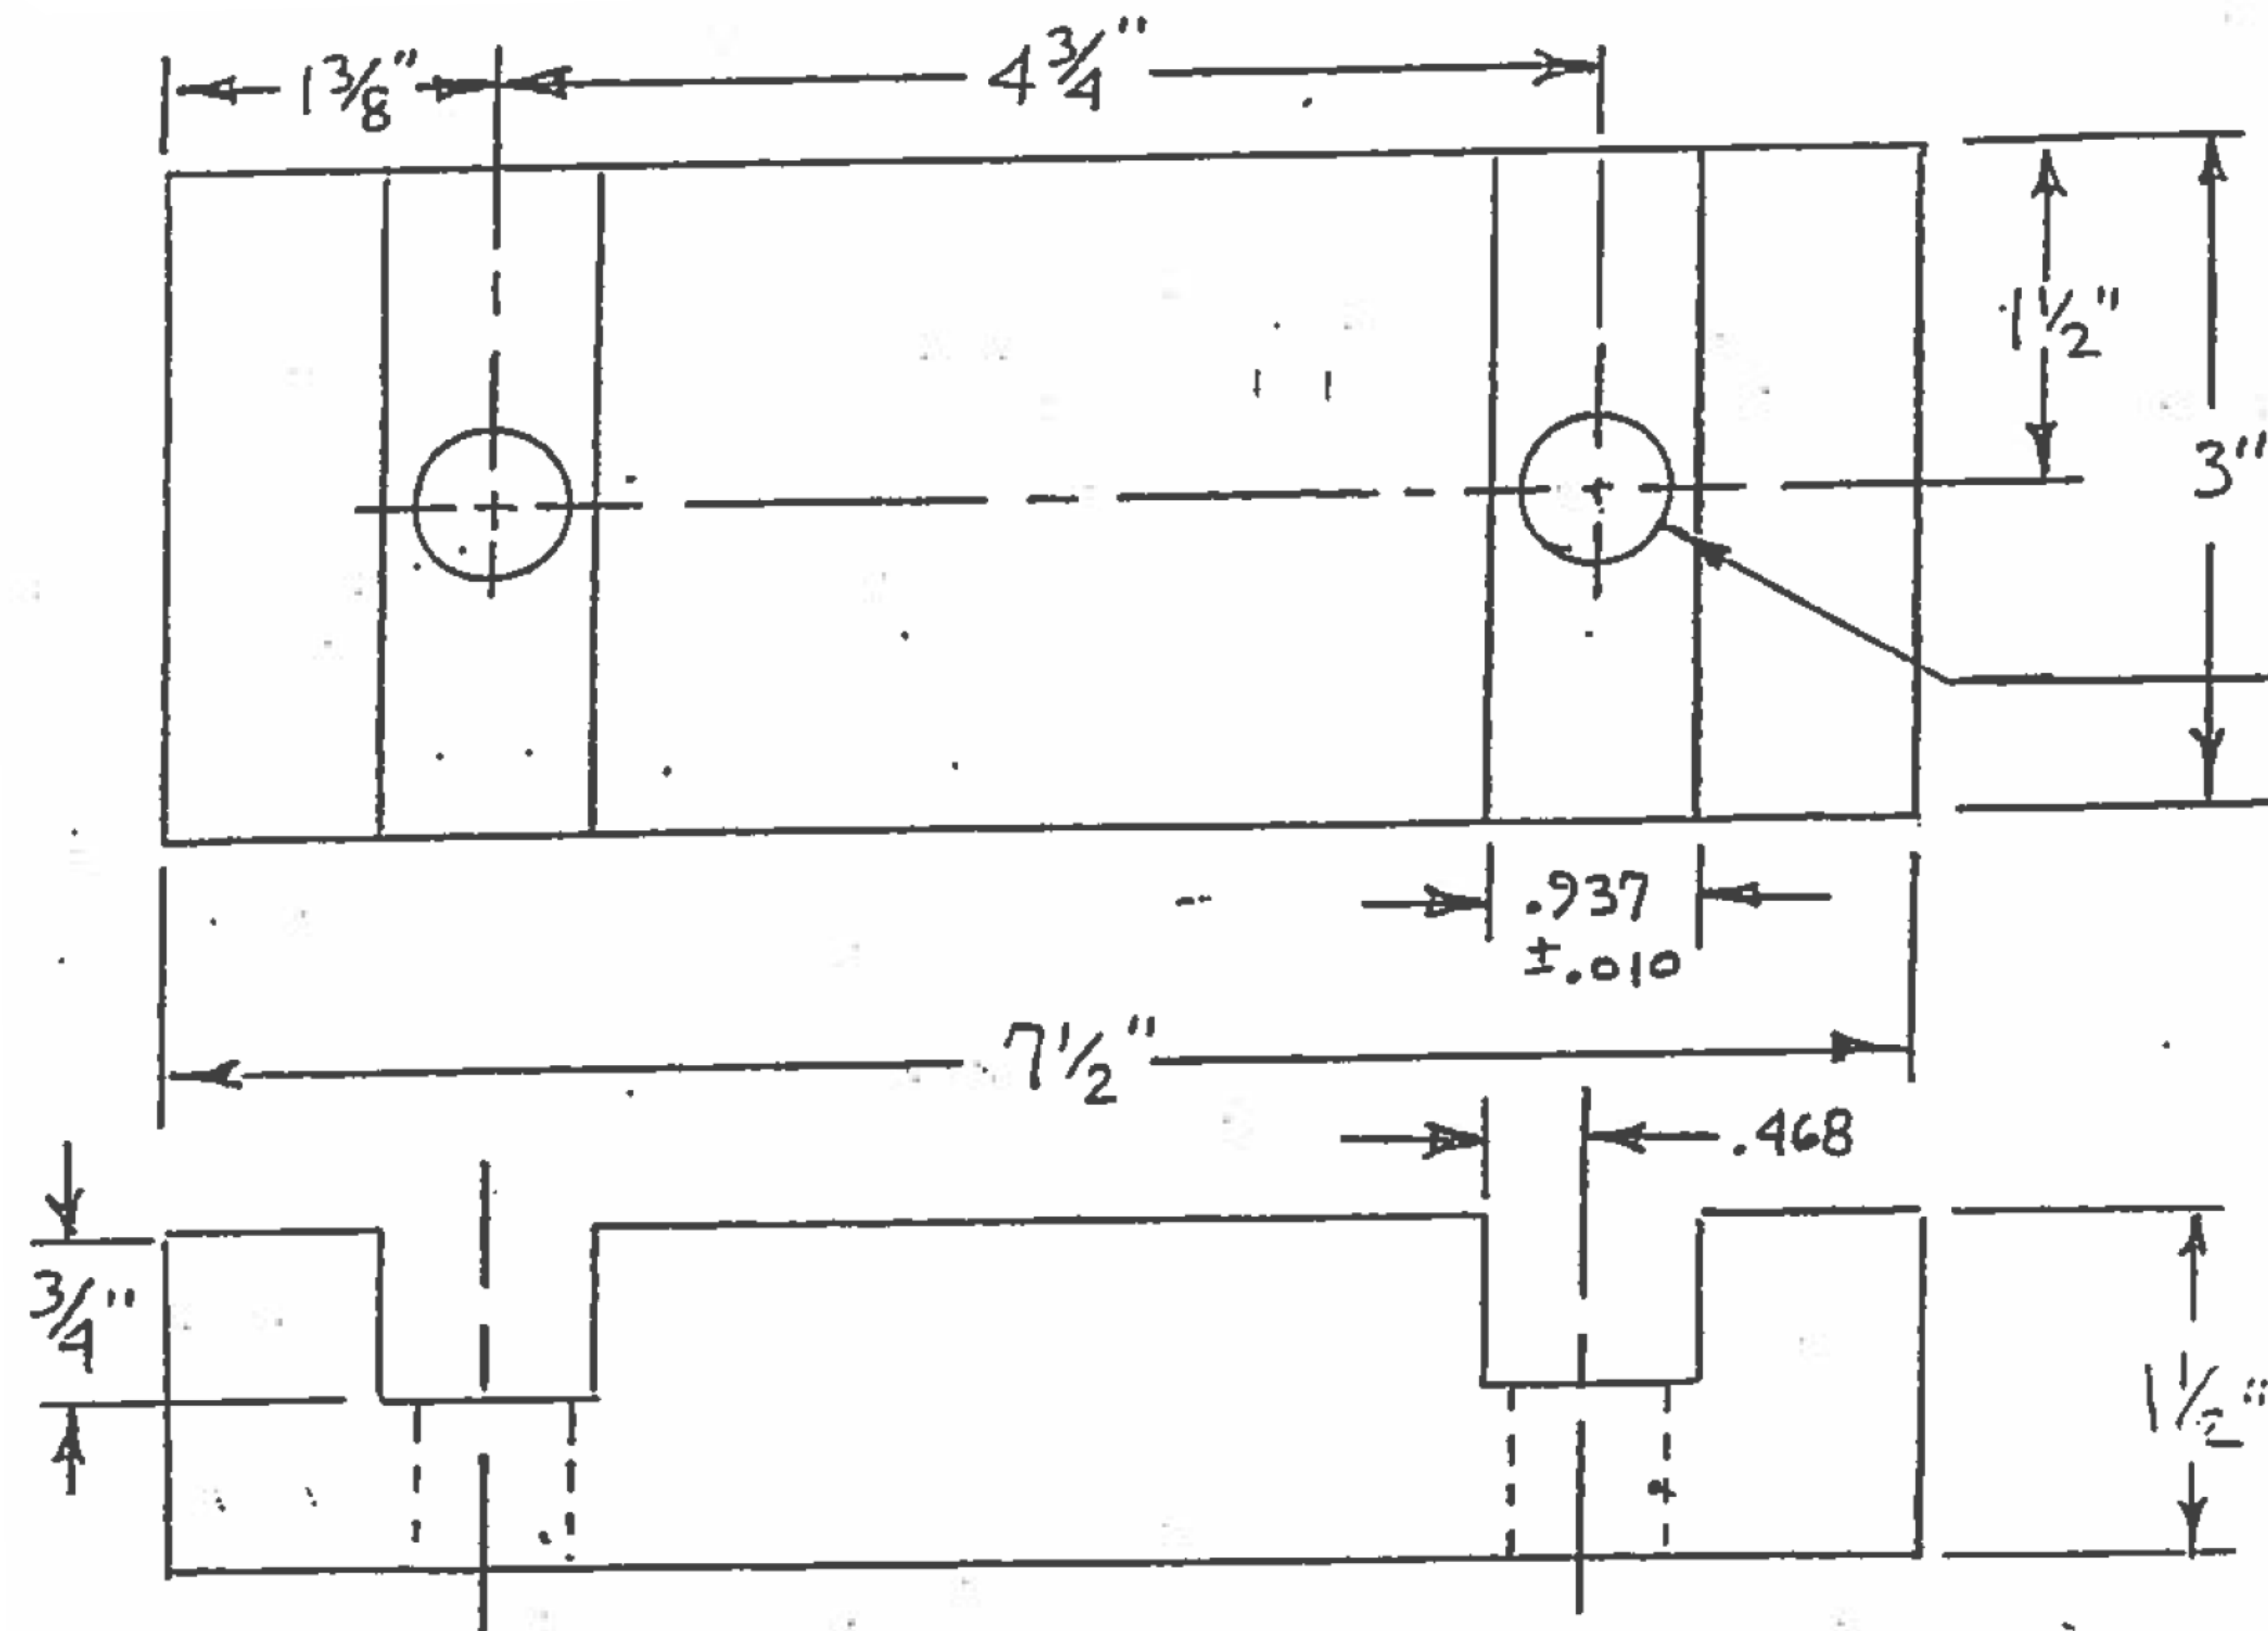

NOTES

1. ALL SHARP EDGES AND BURRS TO BE REMOVED.
2. FASTEN CURB BUMPERS TO MOLDBOARD W/ $5/8"$ X 11 UNC BOLTS, NUTS AND LOCKWASHERS.

$2\frac{1}{32}"$ DRILL 2 HOLES

MATERIAL: MEDIUM CARBON STEEL

NEW JERSEY TURNPIKE AUTHORITY
MAINTENANCE DEPARTMENT
STANDARD SNOW PLOW DETAILS

CURB BUMPER

THIS DRAWING IS BASED UPON NEW JERSEY DEPARTMENT OF TRANSPORTATION -
DIVISION OF CONSTRUCTION AND MAINTENANCE - BUREAU OF EQUIPMENT -
DRAWING NO. 4-215 - DATED SEPTEMBER 1, 1995; LAST REVISED SEPT. 1, 1995


OFFICE OF THE DIRECTOR OF MAINTENANCE
WOODBIDGE, NEW JERSEY

DRAWING


SPP-4-215

PROCUREMENT NO.:

PRICE LINES:

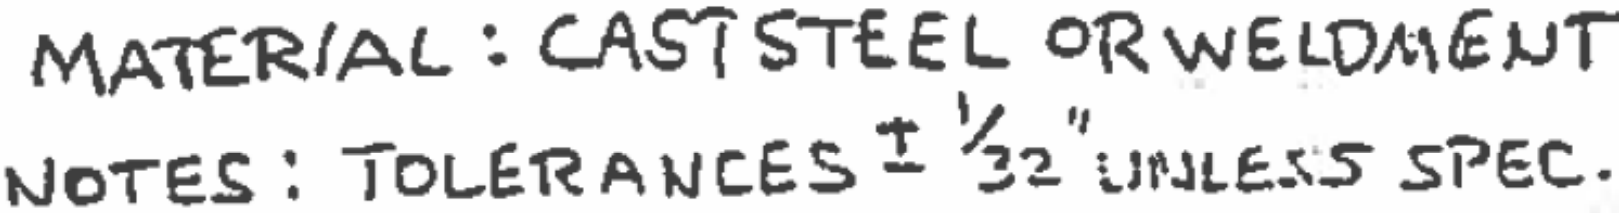

SPP-4-216

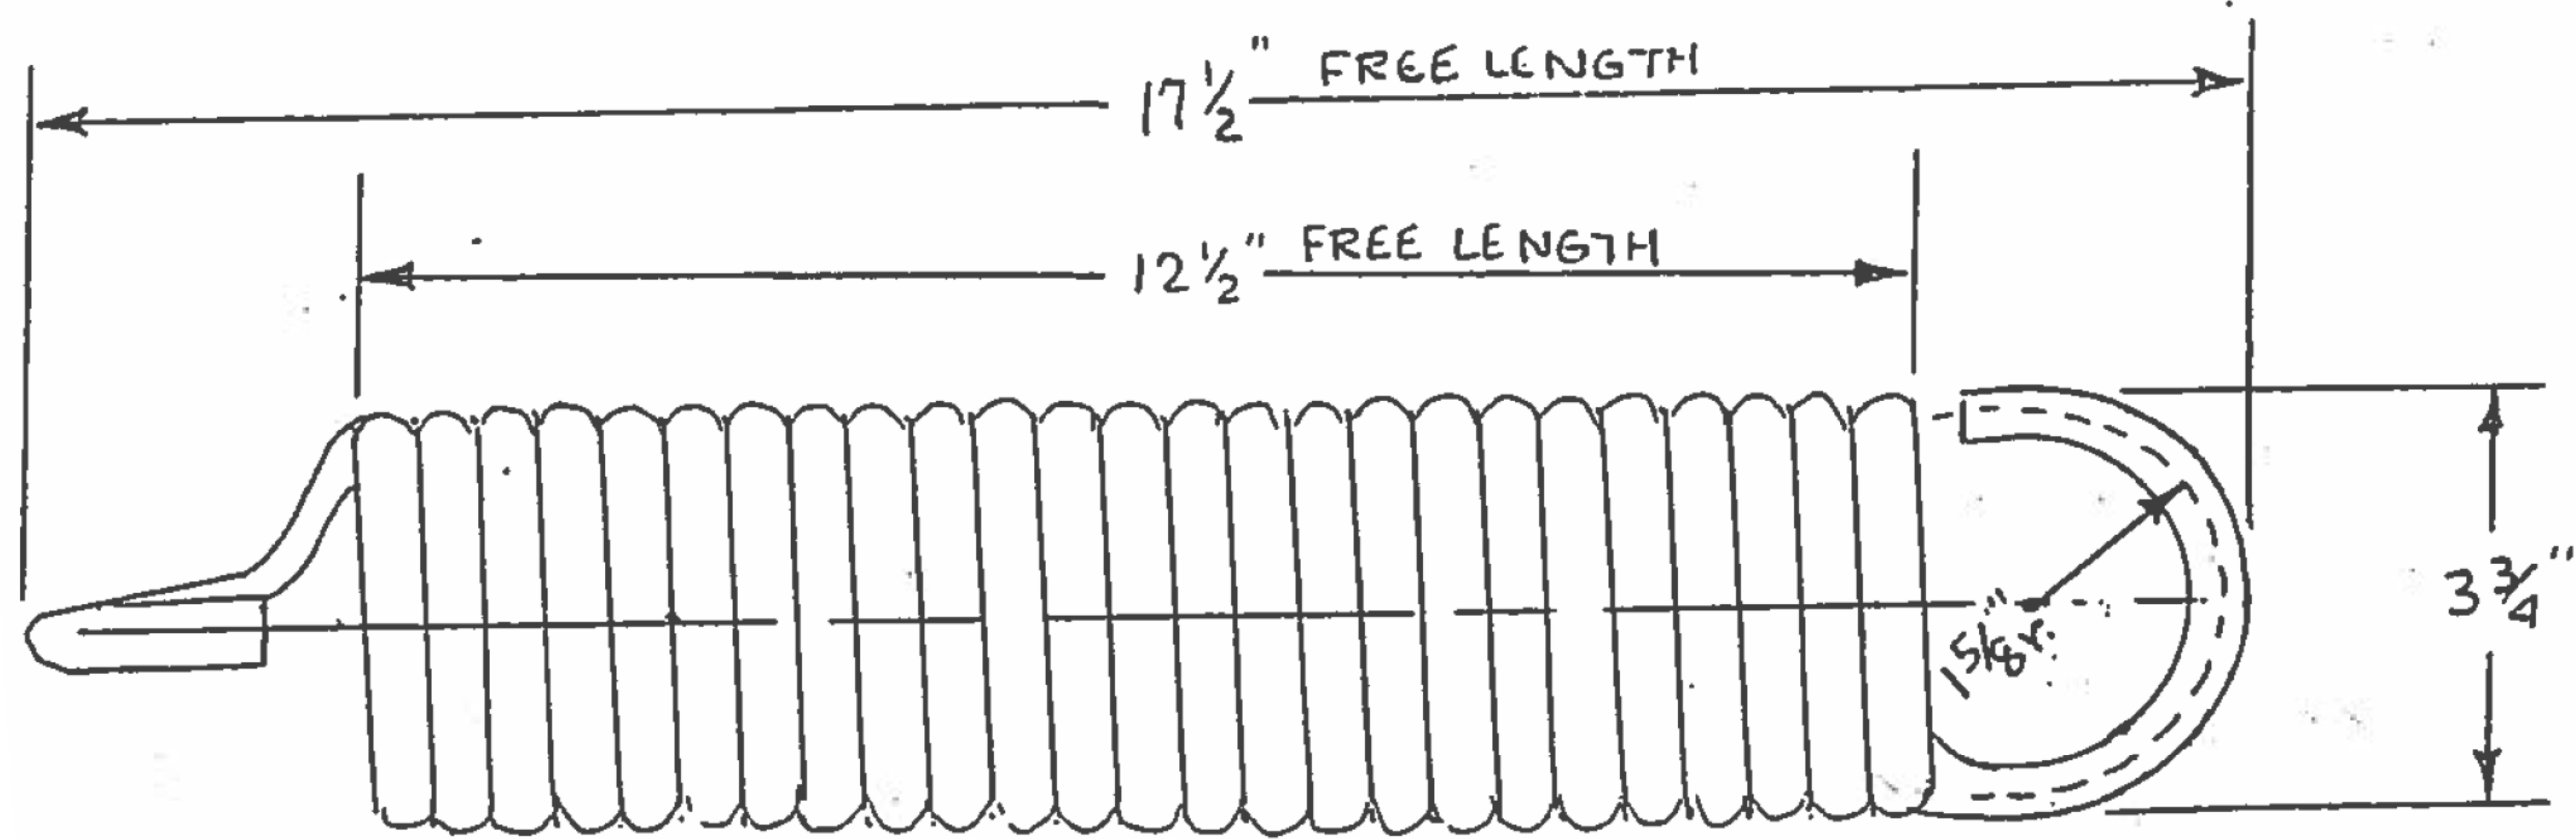

NO. OF COILS: 25
DIA. OF WIRE: $\frac{1}{2}$ "

MATERIAL: ASTM-A229 STEEL WIRE,
OIL TEMPERED

NEW JERSEY TURNPIKE AUTHORITY
MAINTENANCE DEPARTMENT
STANDARD SNOW PLOW DETAILS

EXTERNAL COIL
TRIP SPRING

THIS DRAWING IS BASED UPON NEW JERSEY DEPARTMENT OF TRANSPORTATION -
DIVISION OF CONSTRUCTION AND MAINTENANCE - BUREAU OF EQUIPMENT -
DRAWING NO. 4-217 - DATED AUGUST 31, 1995; LAST REVISED AUG. 31, 1995


OFFICE OF THE DIRECTOR OF MAINTENANCE
WOODBRIIDGE, NEW JERSEY

DRAWING

SPP-4-217

PROCUREMENT NO.:

PRICE LINES:

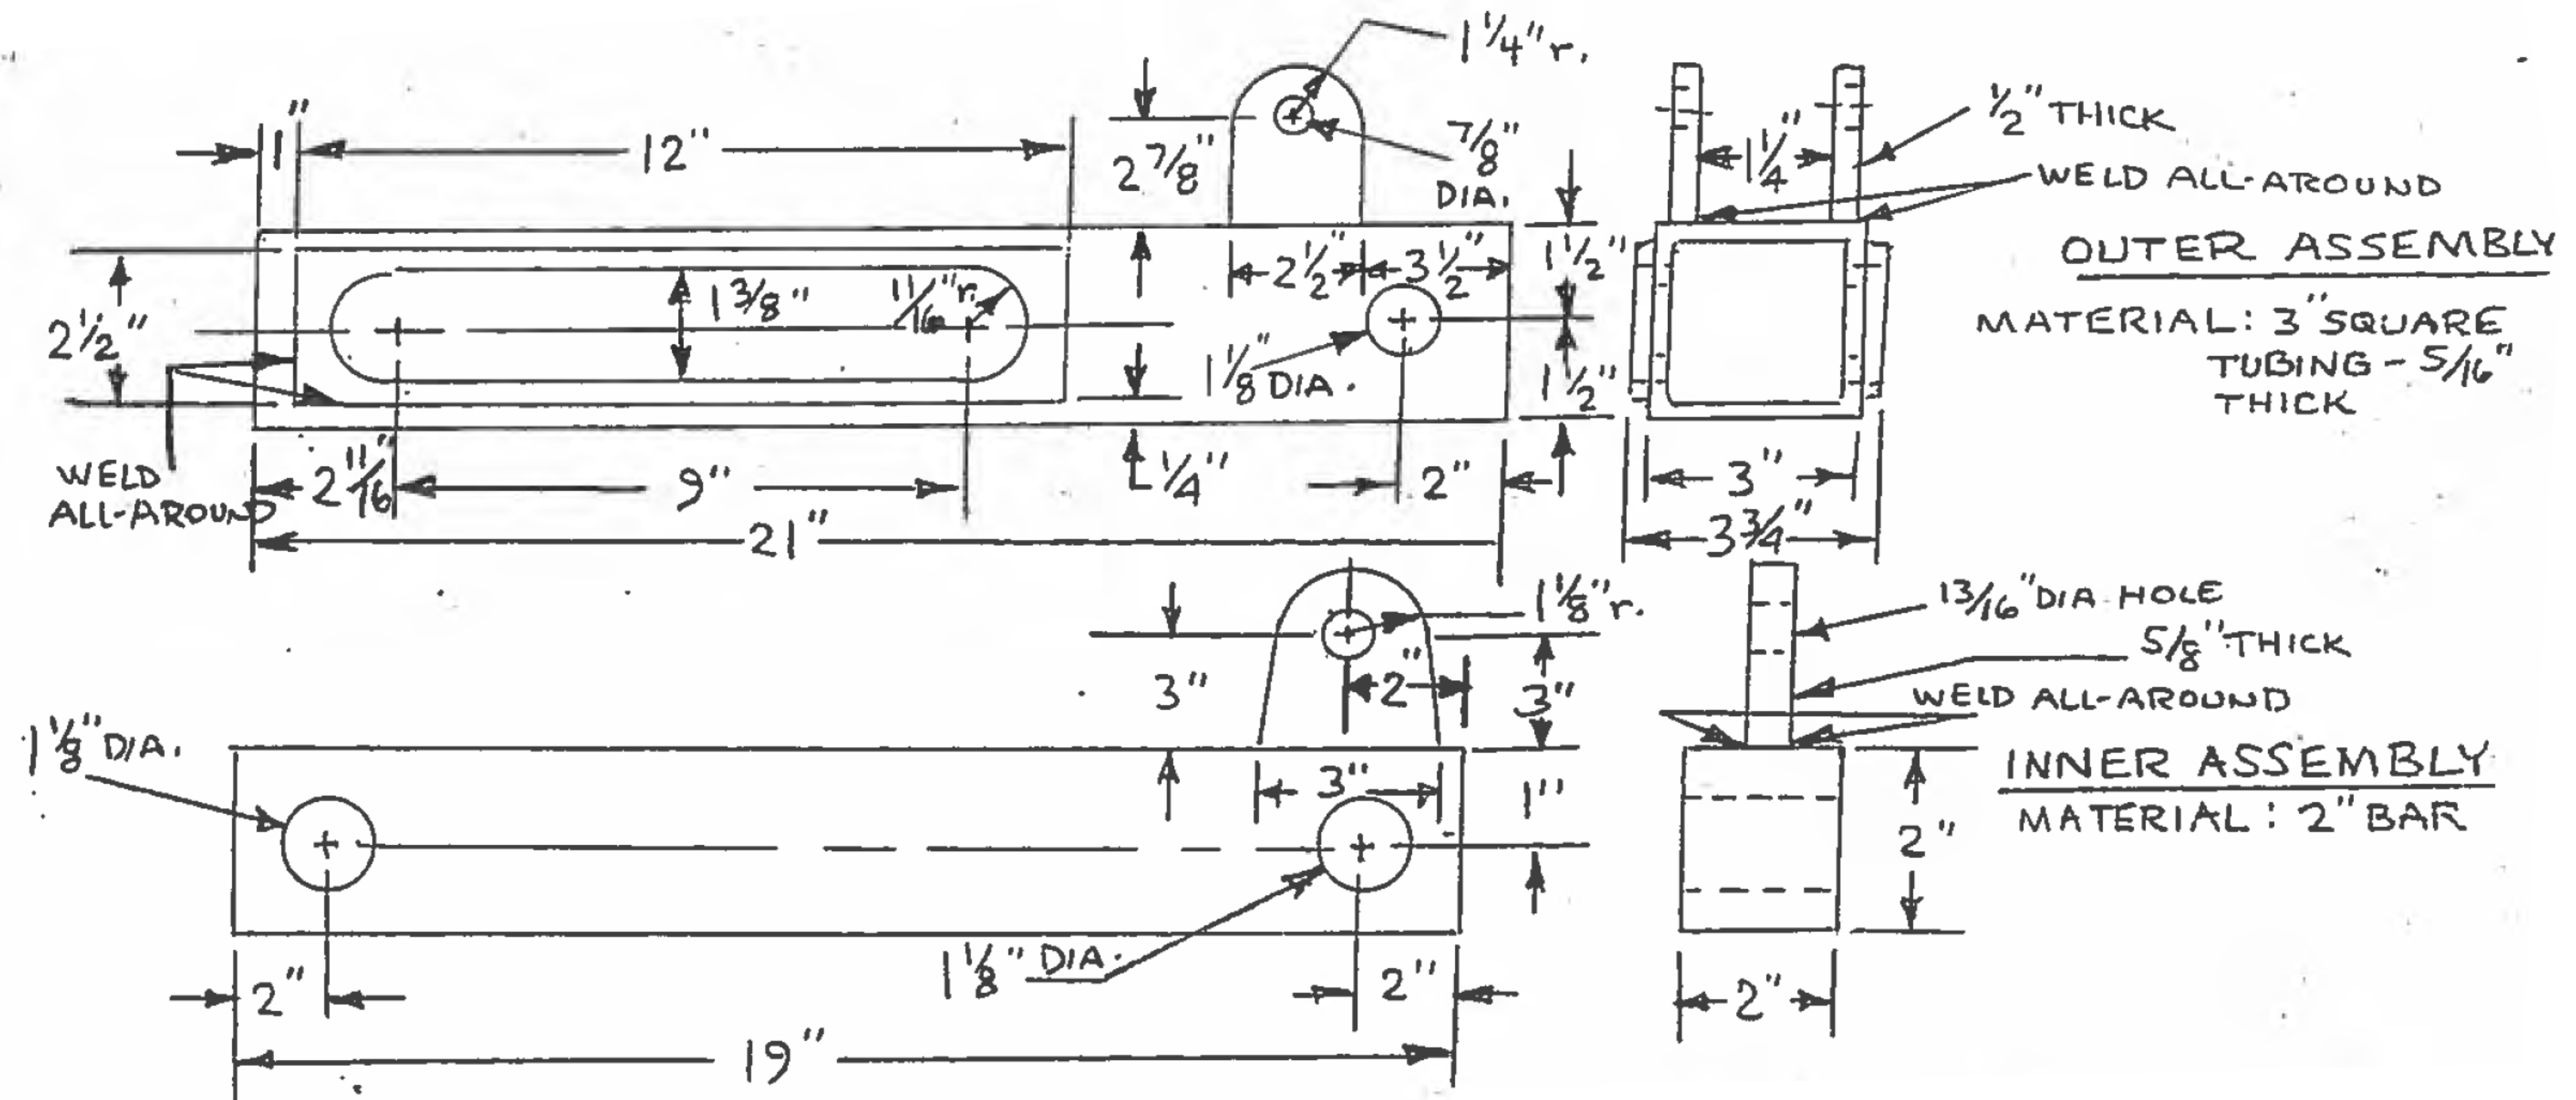

NEW JERSEY TURNPIKE AUTHORITY
MAINTENANCE DEPARTMENT
STANDARD SNOW PLOW DETAILS

TRIP LIMITER -
INNER AND OUTER

THIS DRAWING IS BASED UPON NEW JERSEY DEPARTMENT OF TRANSPORTATION -
DIVISION OF CONSTRUCTION AND MAINTENANCE - BUREAU OF EQUIPMENT -
DRAWING NO. 4-218 - DATED AUGUST 31, 1995; LAST REVISED AUG. 31, 1995


OFFICE OF THE DIRECTOR OF MAINTENANCE
WOODBRIIDGE, NEW JERSEY

DRAWING

SPP-4-218

PROCUREMENT NO.:

PRICE LINES:

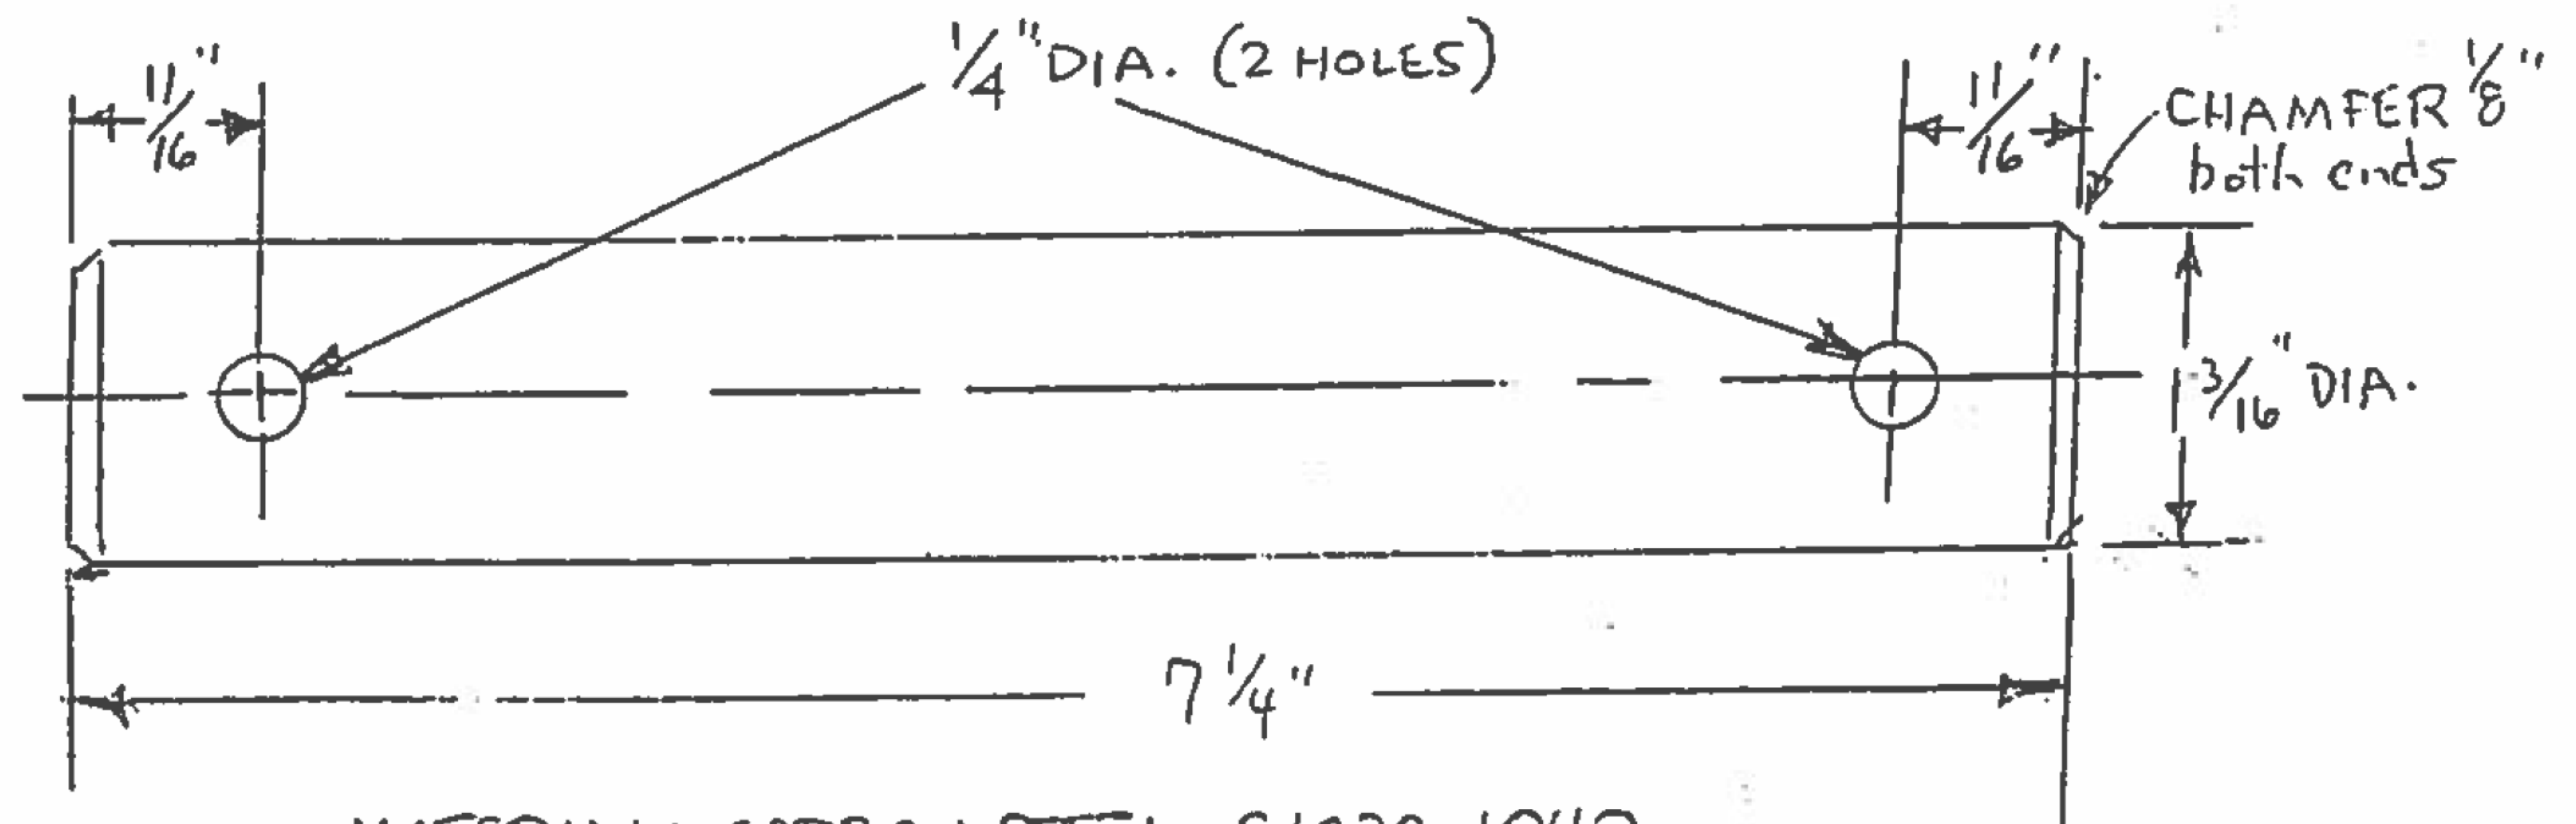

MATERIAL: CARBON STEEL C1020-1040

NEW JERSEY TURNPIKE AUTHORITY
MAINTENANCE DEPARTMENT
STANDARD SNOW PLOW DETAILS

AXLE-PIN TYPE

THIS DRAWING IS BASED UPON NEW JERSEY DEPARTMENT OF TRANSPORTATION -
DIVISION OF CONSTRUCTION AND MAINTENANCE - BUREAU OF EQUIPMENT -
DRAWING NO. 4-219 - DATED SEPTEMBER 1, 1995; LAST REVISED SEPT. 1, 1995


OFFICE OF THE DIRECTOR OF MAINTENANCE
WOODBRIIDGE, NEW JERSEY

DRAWING

SPP-4-219

PROCUREMENT NO.:

PRICE LINES:

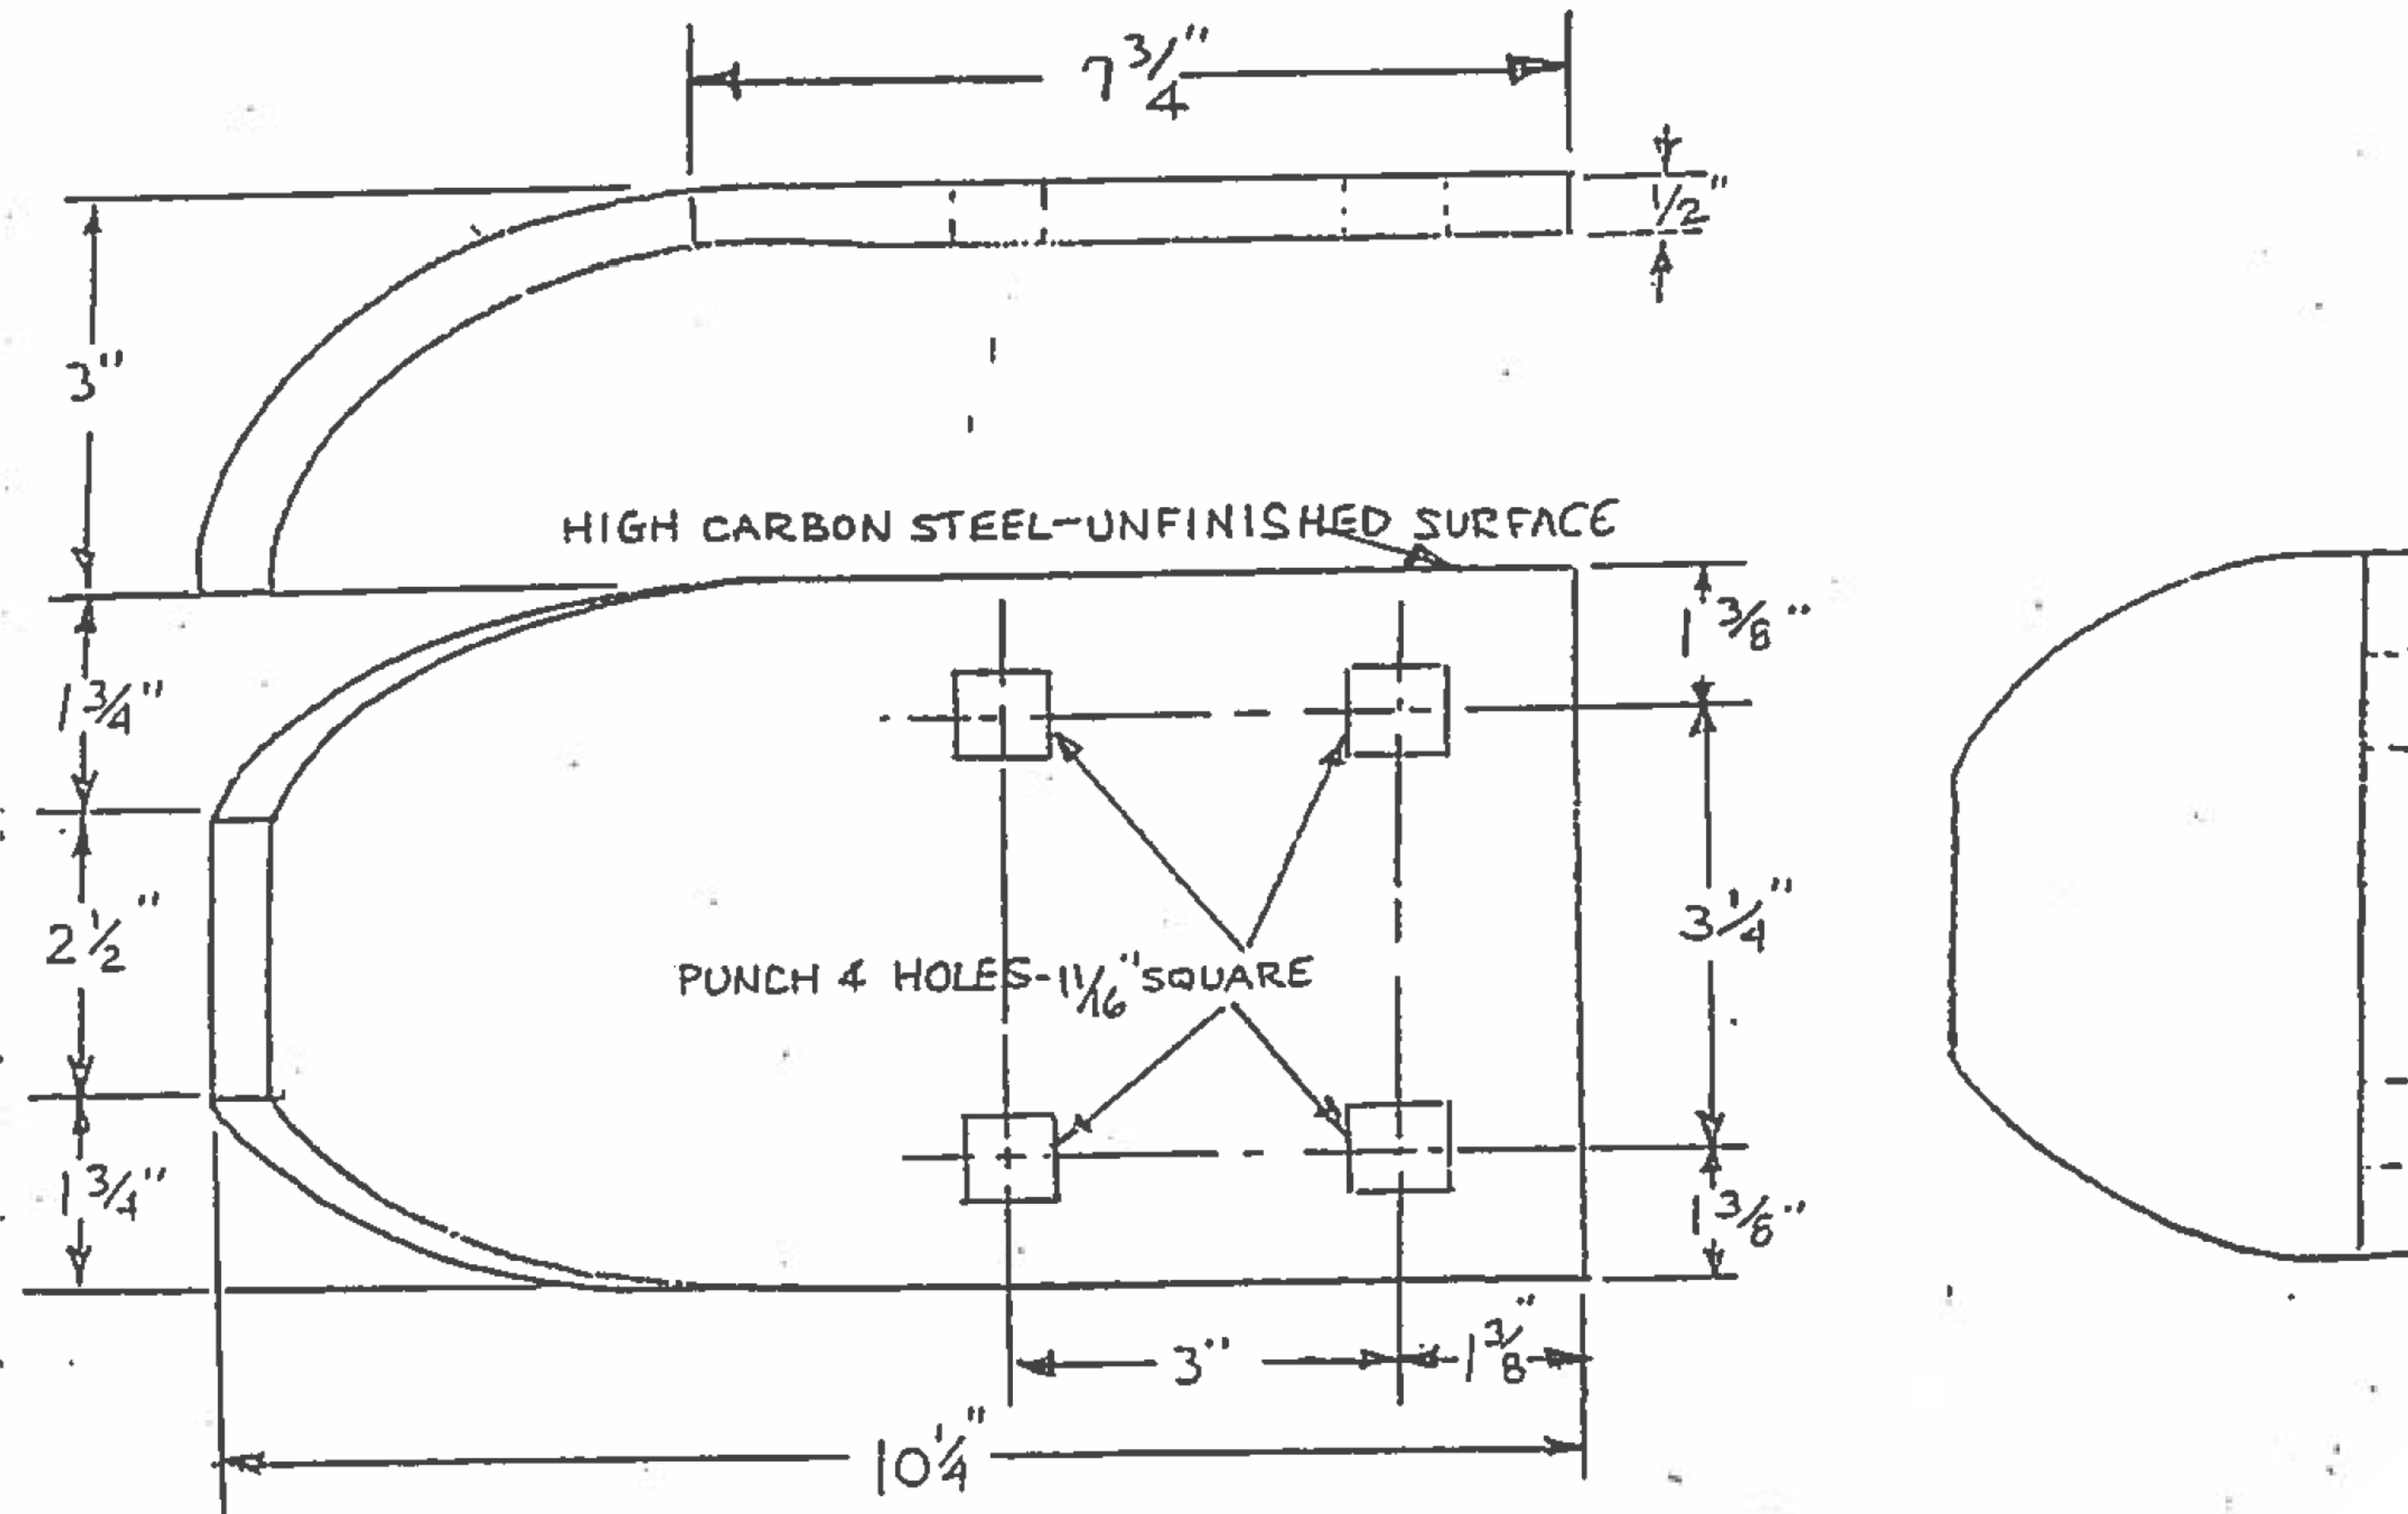

NEW JERSEY TURNPIKE AUTHORITY
MAINTENANCE DEPARTMENT
STANDARD SNOW PLOW DETAILS

UNIVERSAL WRAP AROUND

THIS DRAWING IS BASED UPON NEW JERSEY DEPARTMENT OF TRANSPORTATION -
DIVISION OF CONSTRUCTION AND MAINTENANCE - BUREAU OF EQUIPMENT -
DRAWING NO. 4-220 - DATED AUGUST 31, 1995; LAST REVISED AUG. 31, 1995


OFFICE OF THE DIRECTOR OF MAINTENANCE
WOODBIDGE, NEW JERSEY

DRAWING

SPP-4-220

PROCUREMENT NO.:

PRICE LINES:

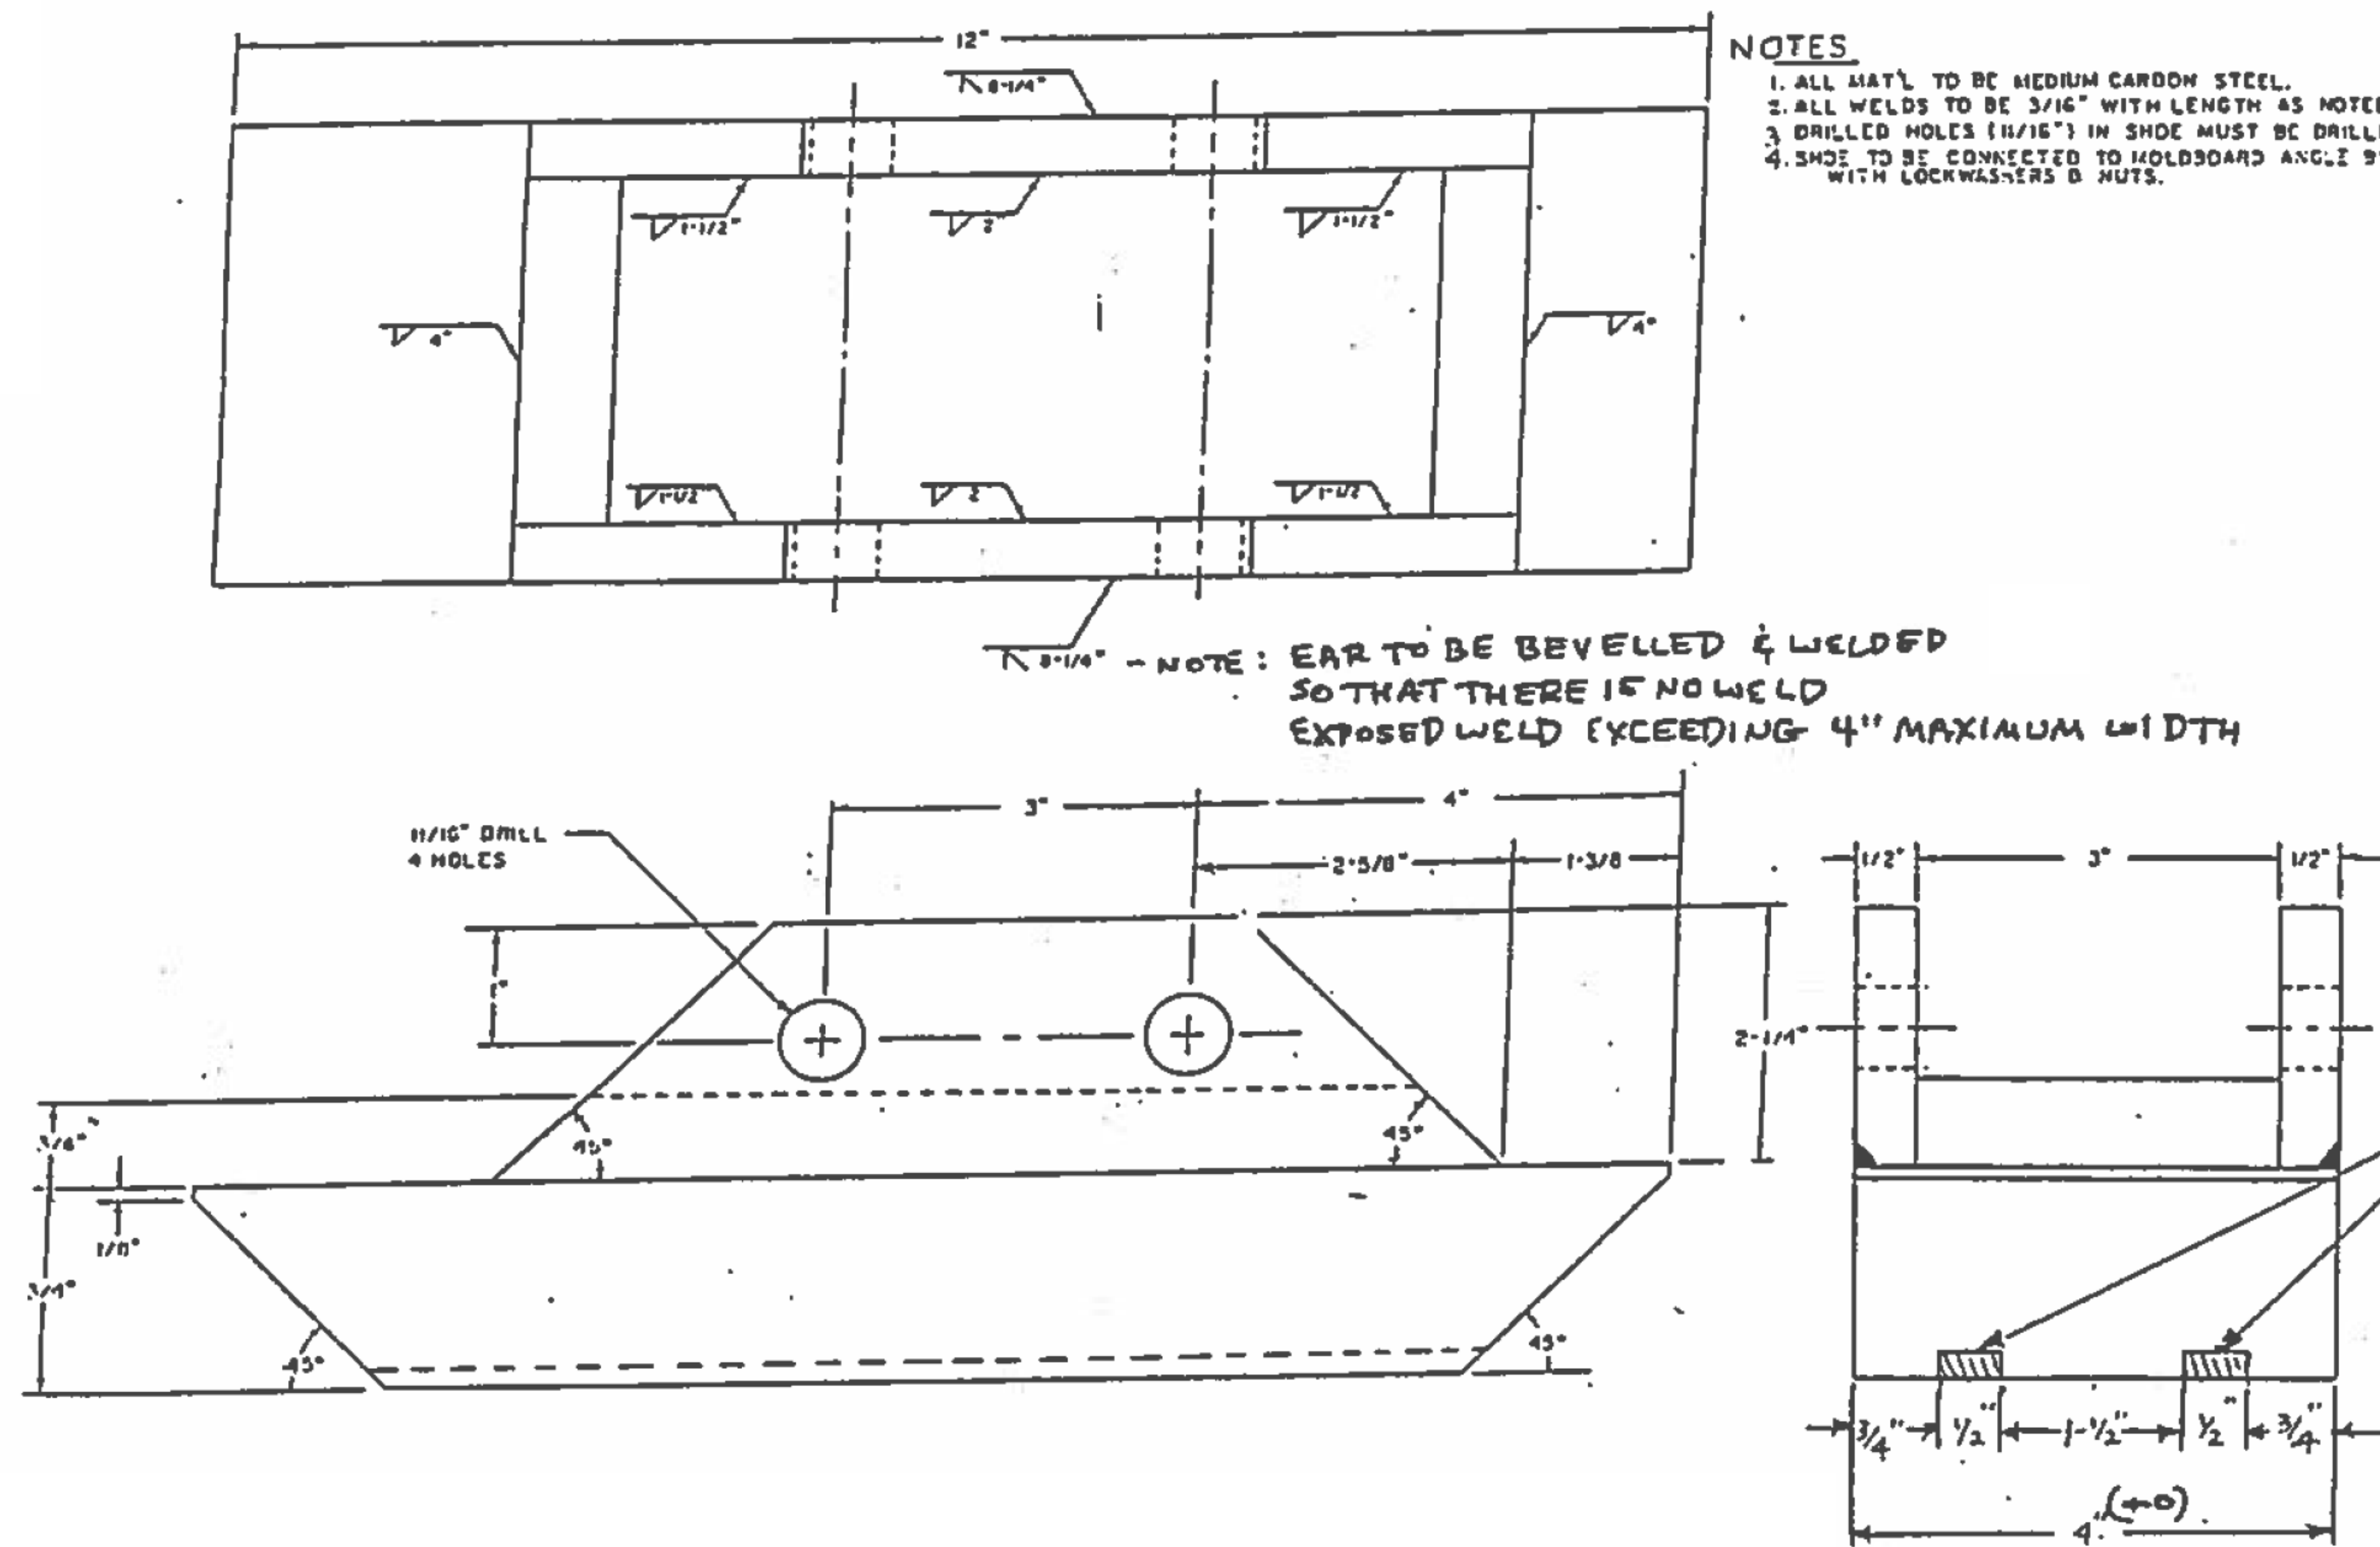

NOTES

1. ALL MAT'L TO BE MEDIUM CARBON STEEL.
2. ALL WELDS TO BE 3/16" WITH LENGTH AS NOTED.
3. DRILLED HOLES (11/16") IN SHOE MUST BE DRILLED STRAIGHT AND PARALLEL.
4. SHOE TO BE CONNECTED TO MOLDBOARD ANGLE BY TWO (2) 3/8" x 6" LG. BOLTS WITH LOCKWASHERS & NUTS.

NEW JERSEY TURNPIKE AUTHORITY
MAINTENANCE DEPARTMENT
STANDARD SNOW PLOW DETAILS

MOLDBOARD SHOE WITH TUNGSTEN CARBIDE INSERTS

THIS DRAWING IS BASED UPON NEW JERSEY DEPARTMENT OF TRANSPORTATION -
DIVISION OF CONSTRUCTION AND MAINTENANCE - BUREAU OF EQUIPMENT -
DRAWING NO. 4-221 - DATED FEBRUARY 14, 1996; LAST REVISED MARCH 23, 2001


OFFICE OF THE DIRECTOR OF MAINTENANCE
WOODBIDGE, NEW JERSEY

DRAWING

SPP-4-221

PROCUREMENT NO.:

PRICE LINES:

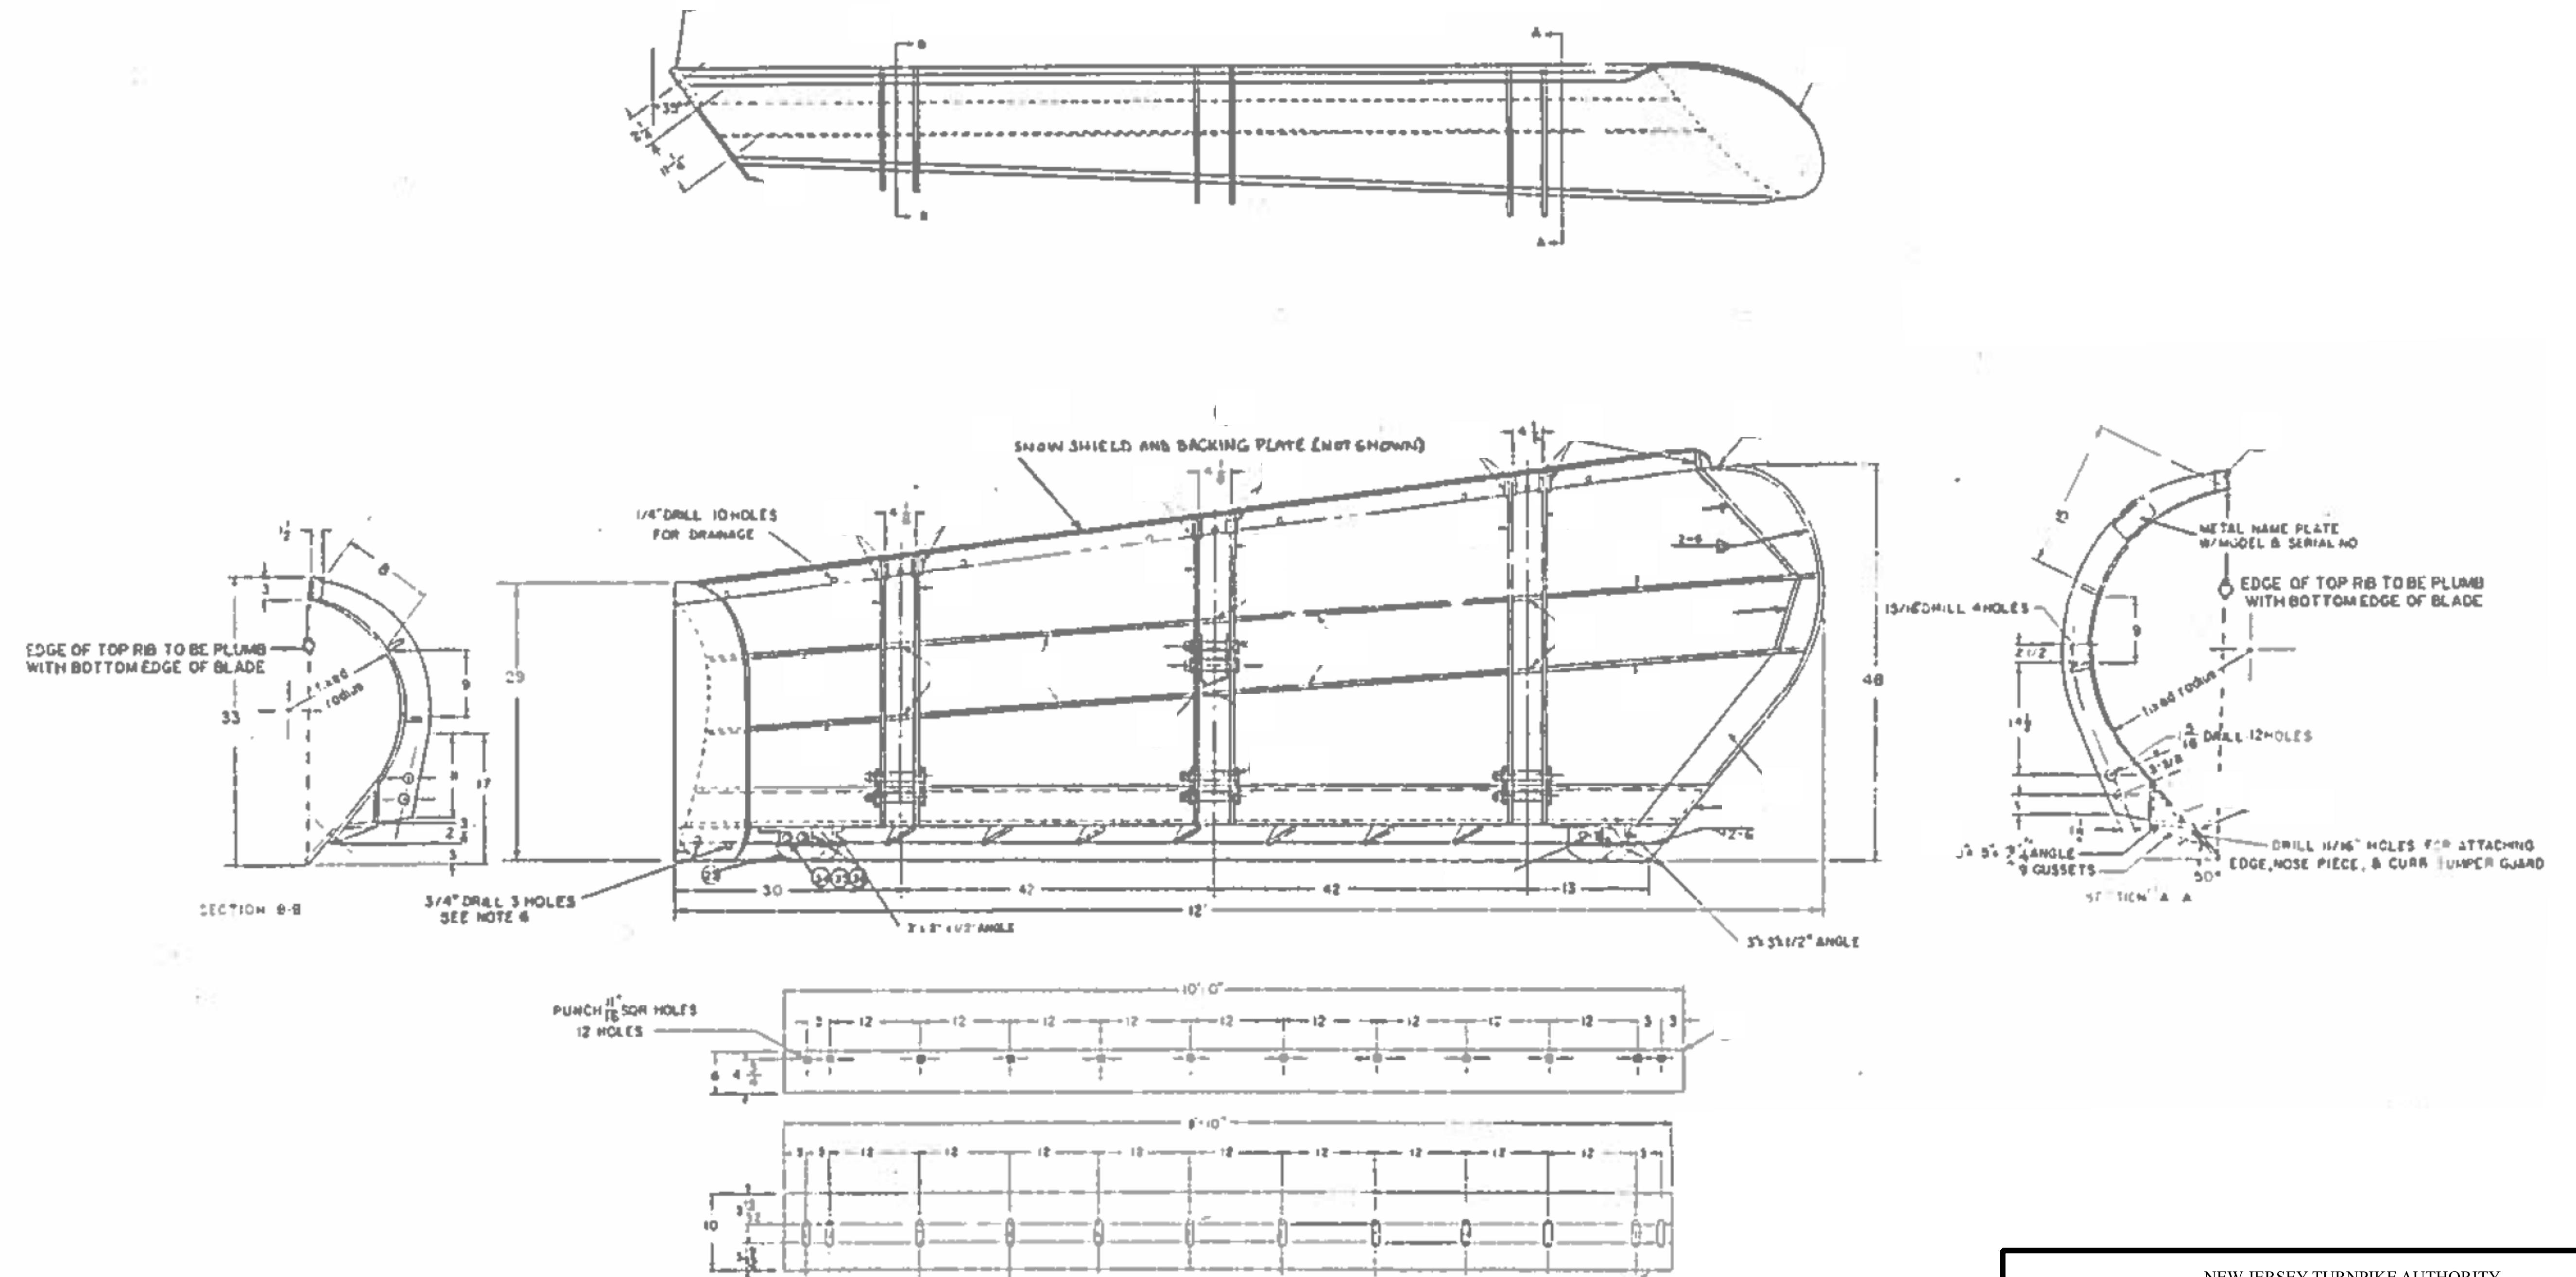

NEW JERSEY TURNPIKE AUTHORITY
MAINTENANCE DEPARTMENT
STANDARD SNOW PLOW DETAILS

SNOW PLOW
MODEL O.R. 1200-48-1-HD

THIS DRAWING IS BASED UPON NEW JERSEY DEPARTMENT OF TRANSPORTATION -
DIVISION OF CONSTRUCTION AND MAINTENANCE - BUREAU OF EQUIPMENT -
DRAWING NO. 4-222 - DATED FEBRUARY 5, 1994; LAST REVISED FEB. 5, 1994


OFFICE OF THE DIRECTOR OF MAINTENANCE
WOODBIDGE, NEW JERSEY


DRAWING

SPP-4-222

PROCUREMENT NO.:

PRICE LINES:

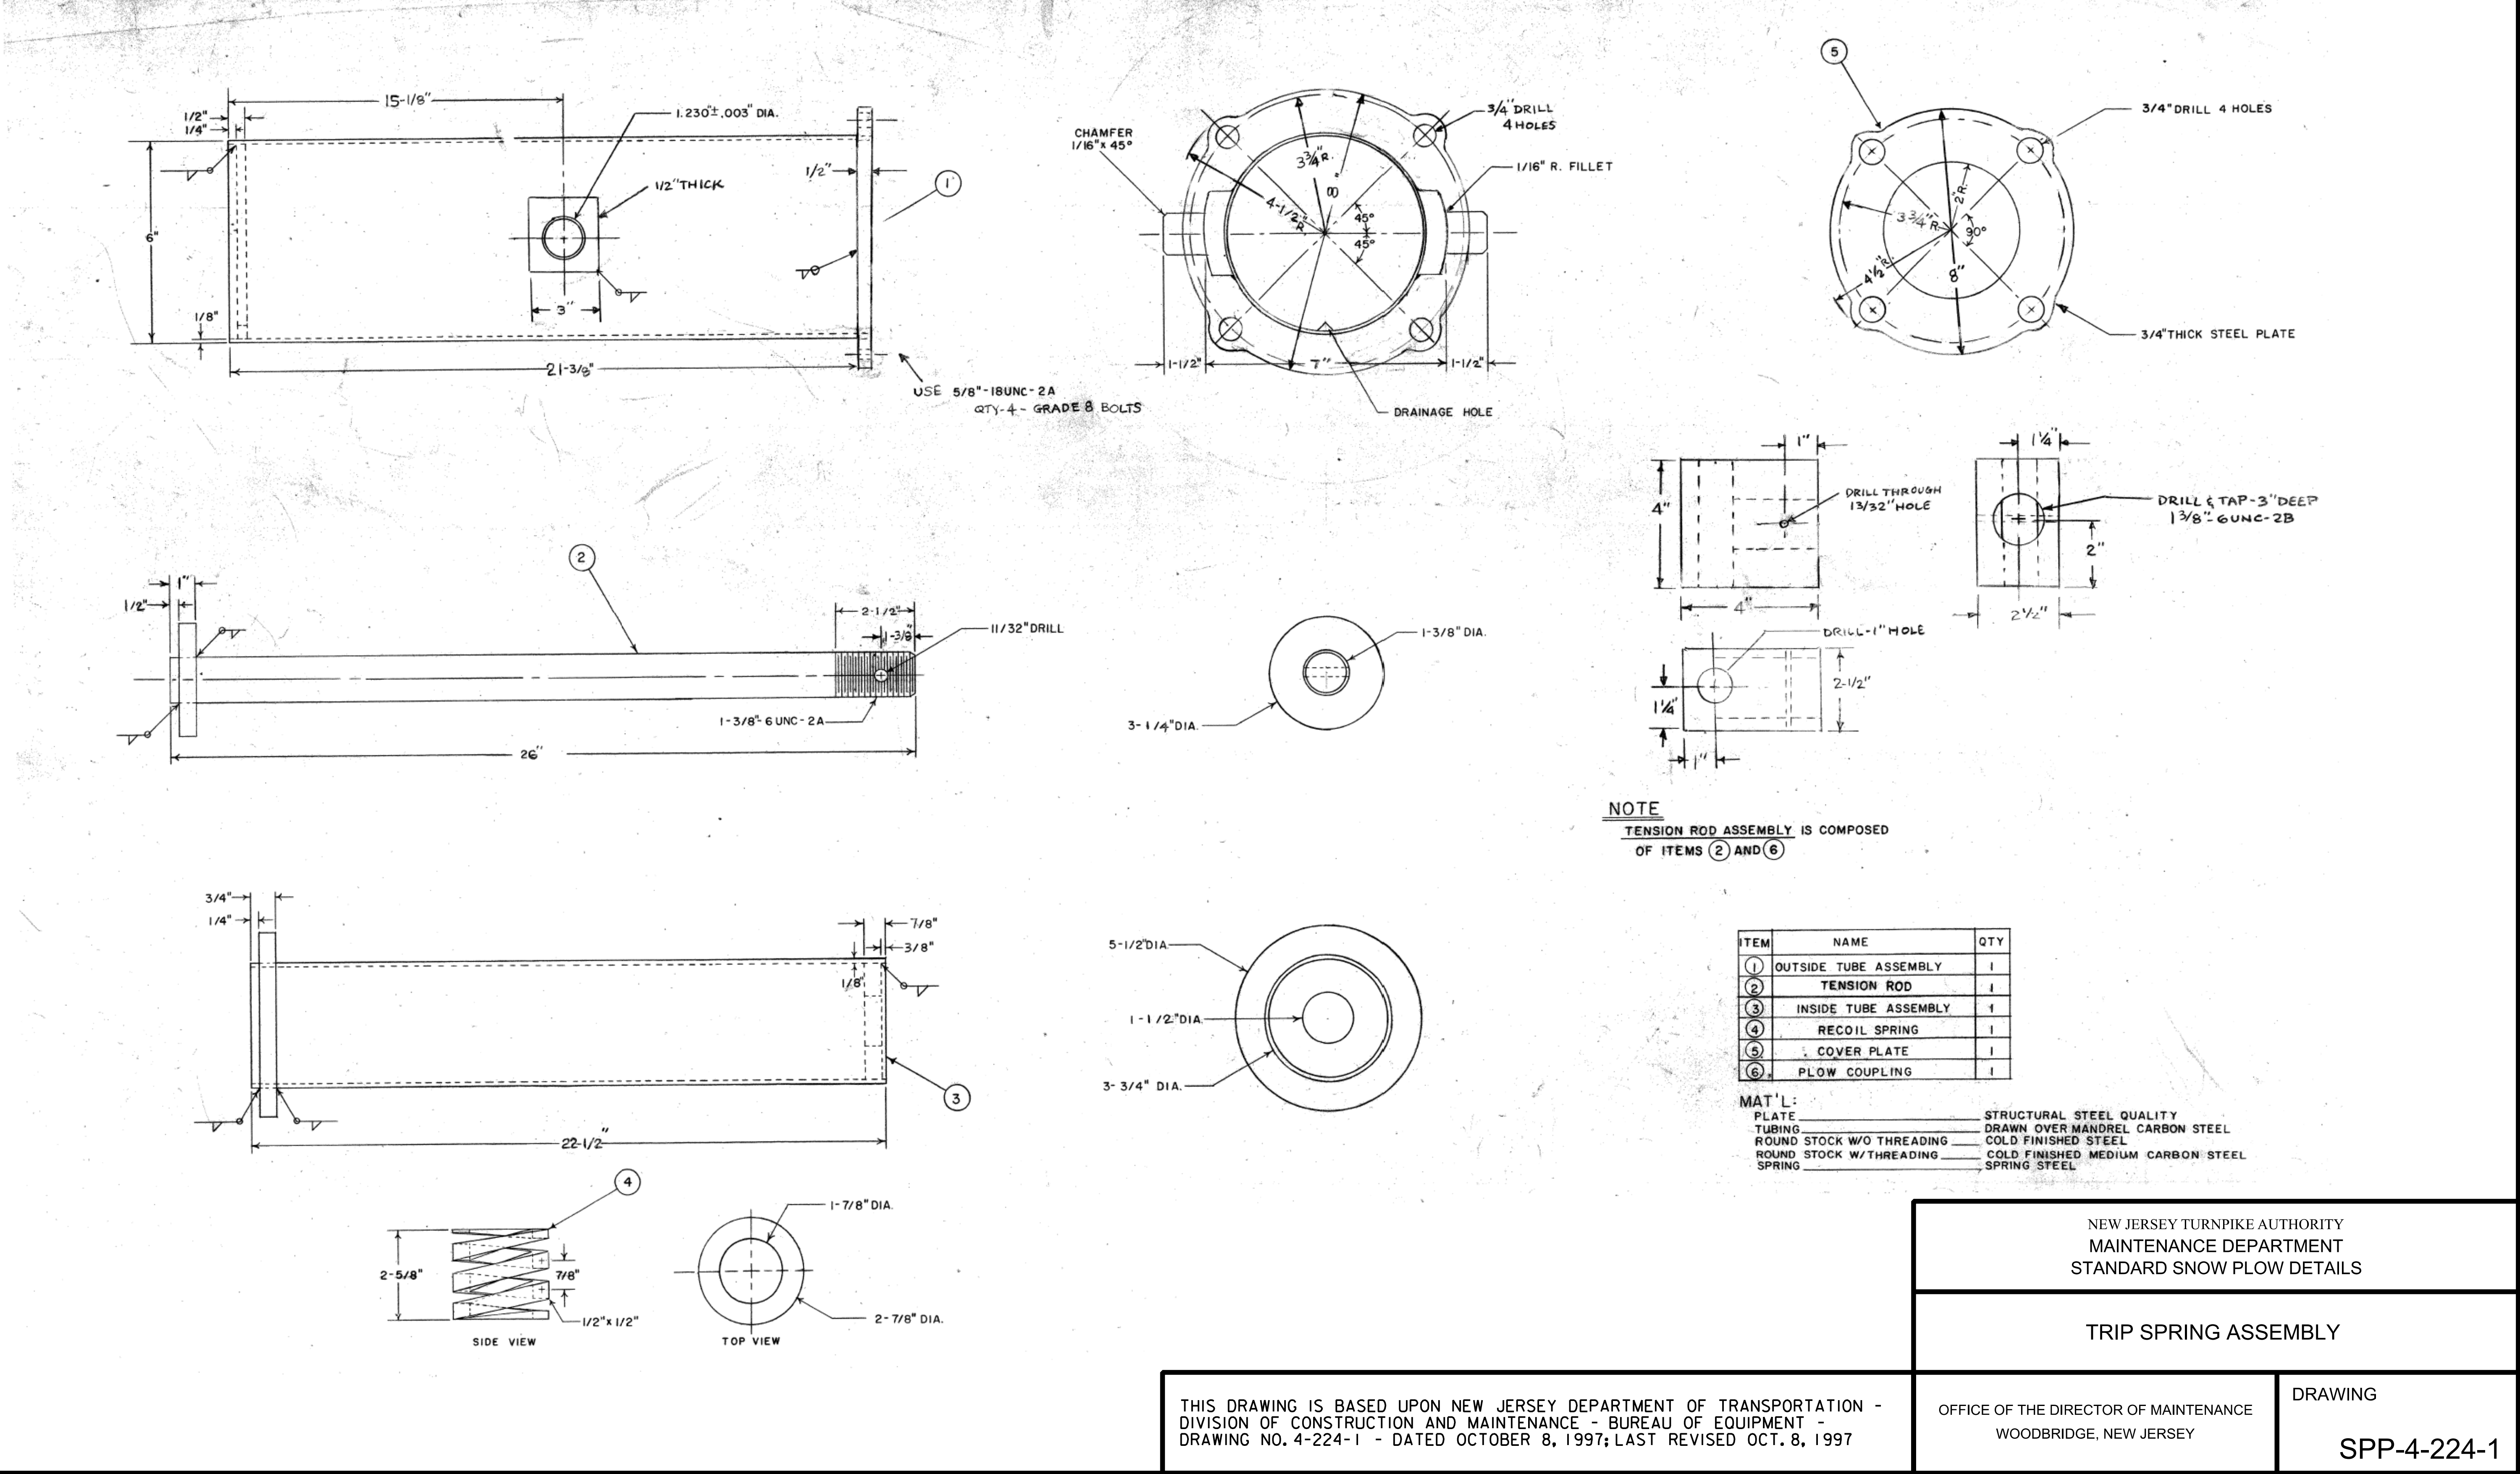

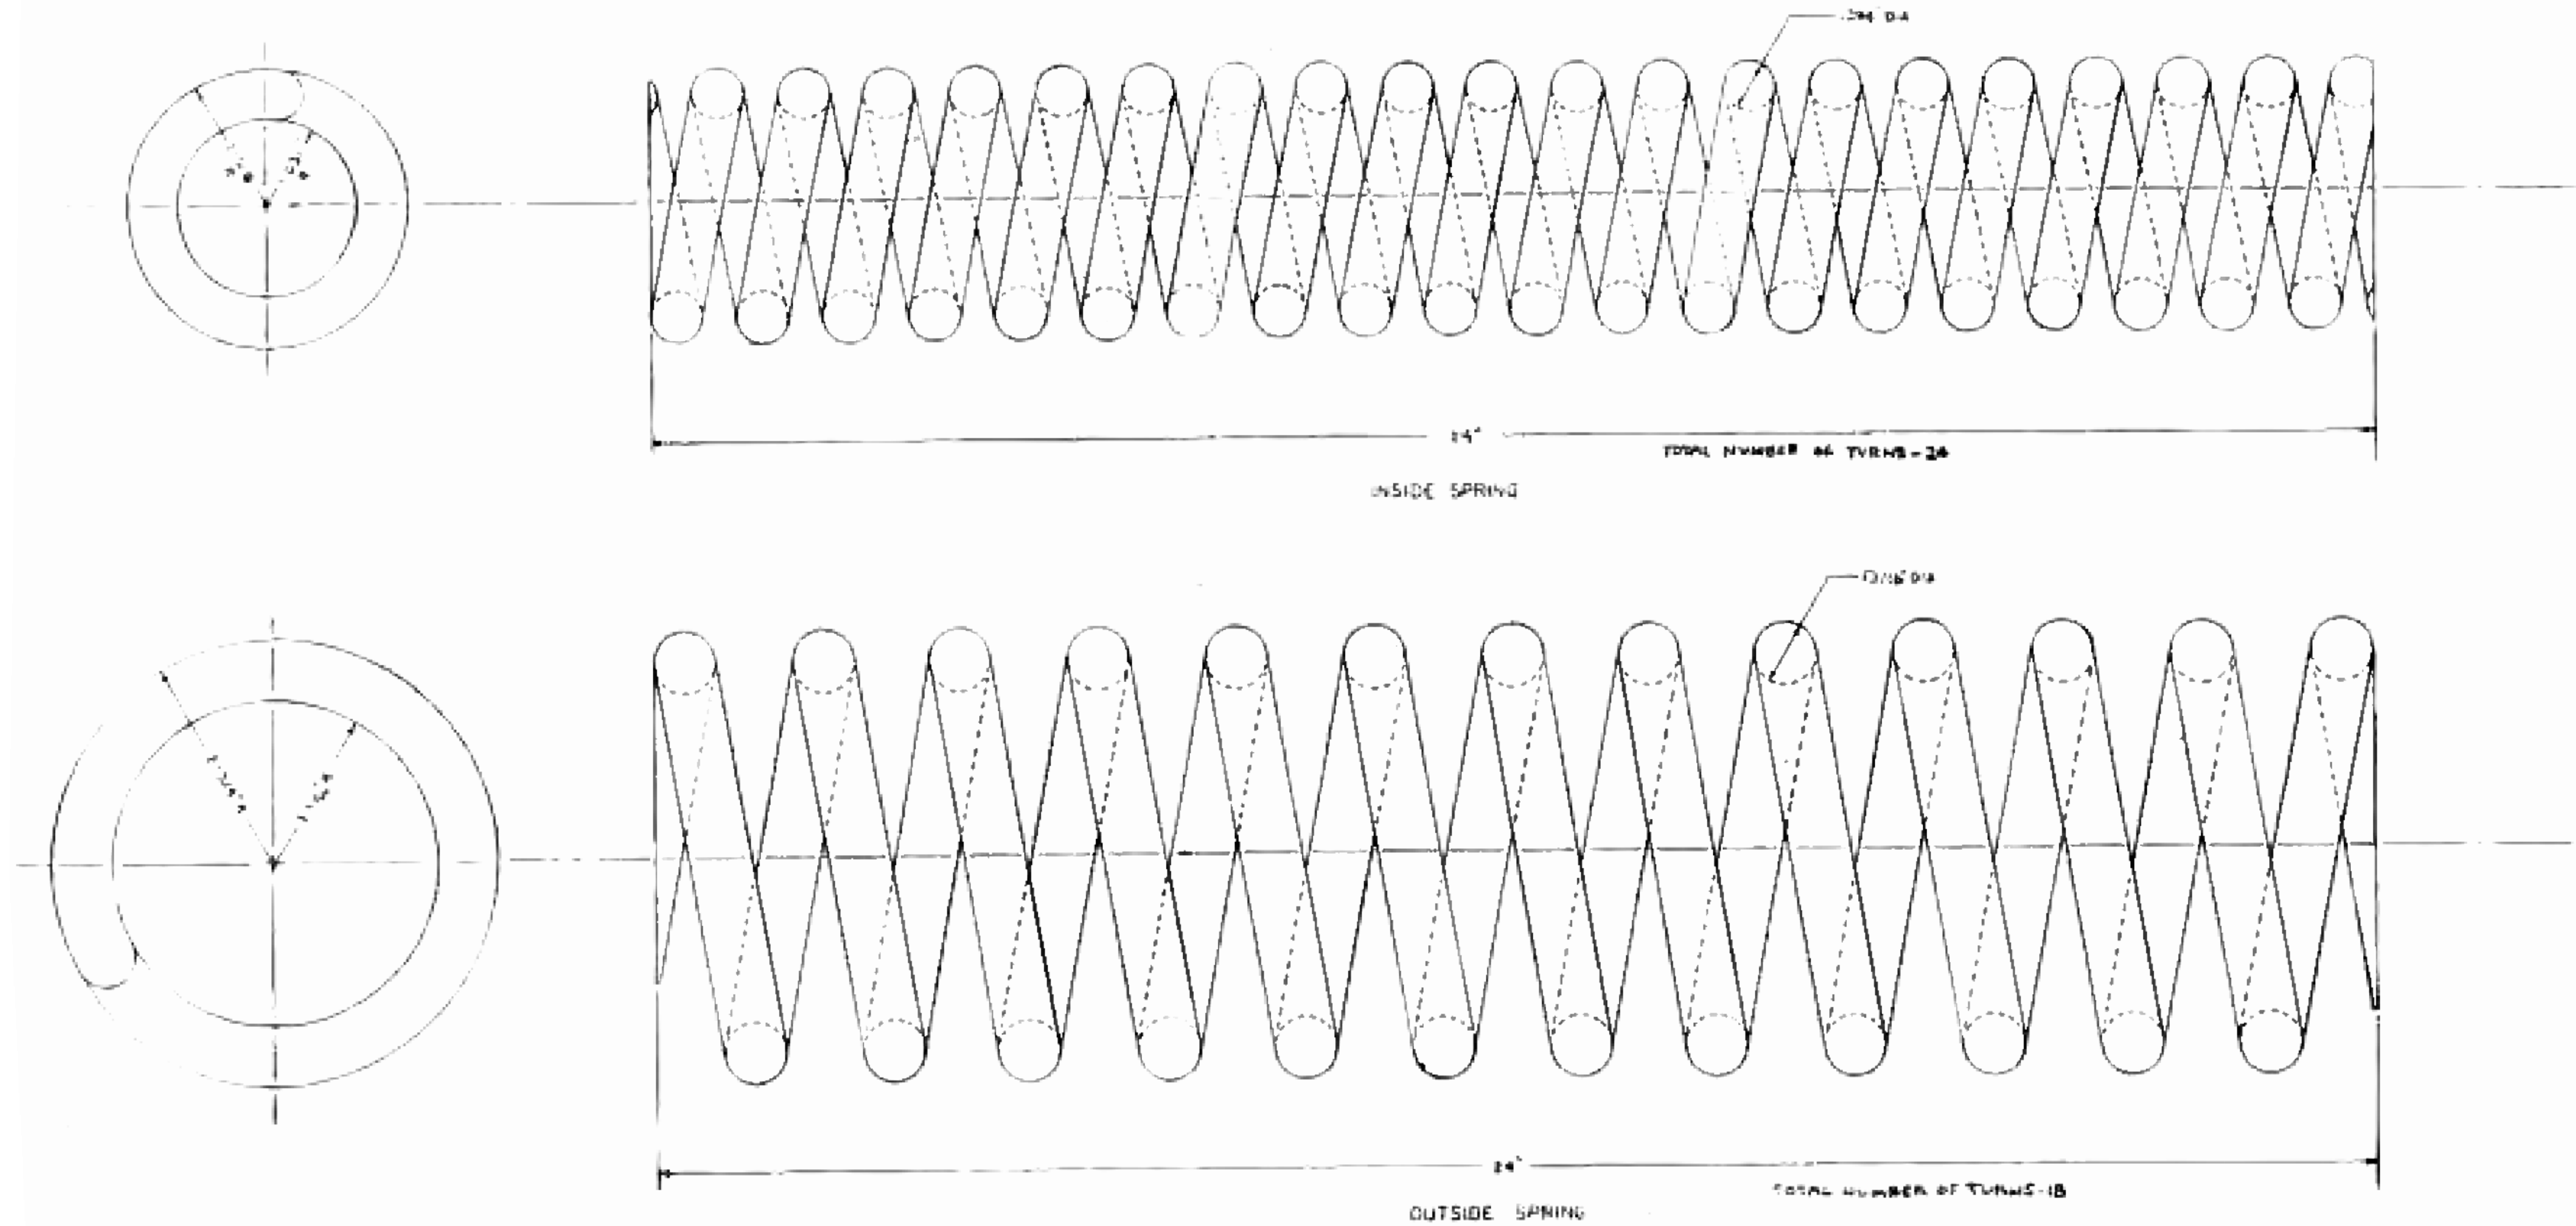

NOTES
 1. ENDS OF SPRINGS TO BE TAPERED, SQUARED AND GROUND

NEW JERSEY TURNPIKE AUTHORITY
 MAINTENANCE DEPARTMENT
 STANDARD SNOW PLOW DETAILS

TRIP SPRING ASSEMBLY

THIS DRAWING IS BASED UPON NEW JERSEY DEPARTMENT OF TRANSPORTATION -
 DIVISION OF CONSTRUCTION AND MAINTENANCE - BUREAU OF EQUIPMENT -
 DRAWING NO. 4-224-2 - DATED OCTOBER 8, 1997; LAST REVISED OCT. 8, 1997



OFFICE OF THE DIRECTOR OF MAINTENANCE
 WOODBRIDGE, NEW JERSEY

DRAWING

SPP-4-224-2

PROCUREMENT NO.:


PRICE LINES:

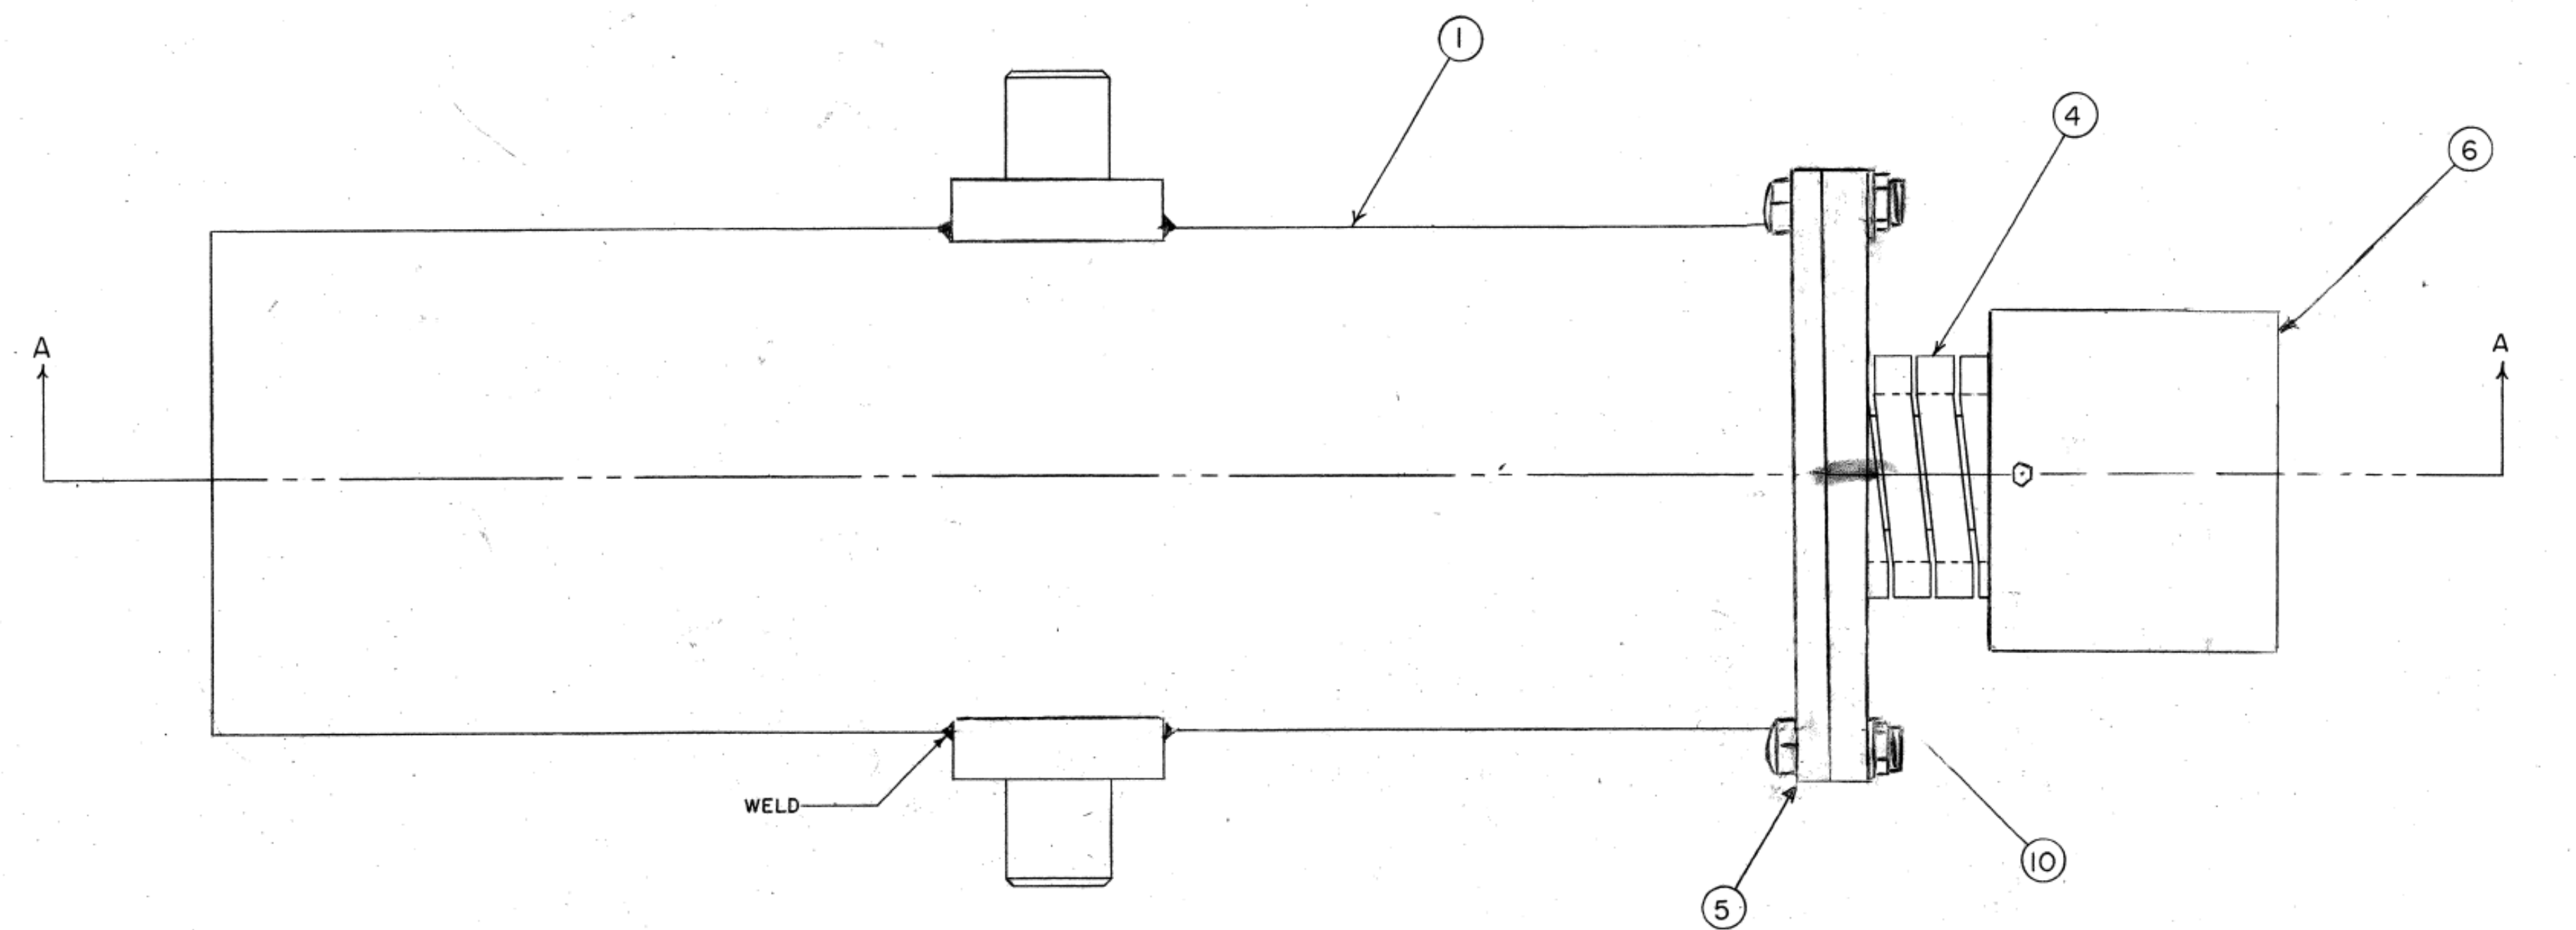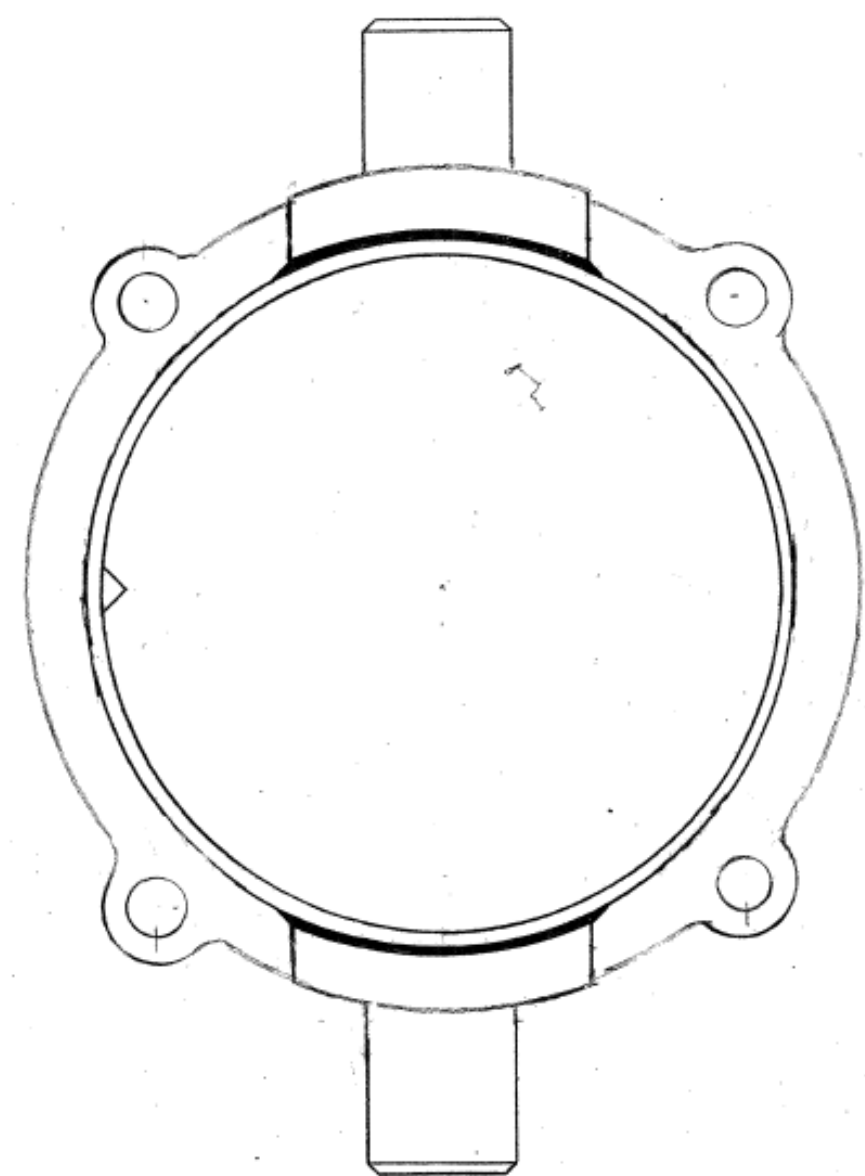

ITEM	NAME	QTY.	DWG. NO.
(1)	OUTSIDE TUBE ASSEMBLY	1	4-224-1, ITEM (1)
(2)	TENSION ROD	1	4-224-1, ITEM (2)
(3)	INSIDE TUBE ASSEMBLY	1	4-224-1, ITEM (3)
(4)	RECOIL SPRING	1	4-224-1, ITEM (4)
(5)	COVER PLATE	1	4-224-1, ITEM (5)
(6)	PLOW COUPLING	1	4-224-1, ITEM (6)
(7)	INSIDE SPRING	1	4-224-2
(8)	OUTSIDE SPRING	1	4-224-2
(9)	5/16" X 3" UNF. BOLT, NUT & WASHER	1	STD.
(10)	5/8" X 18 UNF. ELAS. STOP NUT & WASHER	4 EA.	STD.

NOTES

- SECTION LINING DOES NOT REPRESENT TYPE OF MATERIAL, ONLY CLARIFICATION BETWEEN PARTS.
- MATERIAL SPECIFIED ON DWG. NO. 4-224-1 & 4-224-2.
- DO NOT SCALE.
- FASTEN PLOW COUPLING TO MOLDBOARD W/ 7/8", 9UNC BOLT, NUT, AND LOCKWASHER.

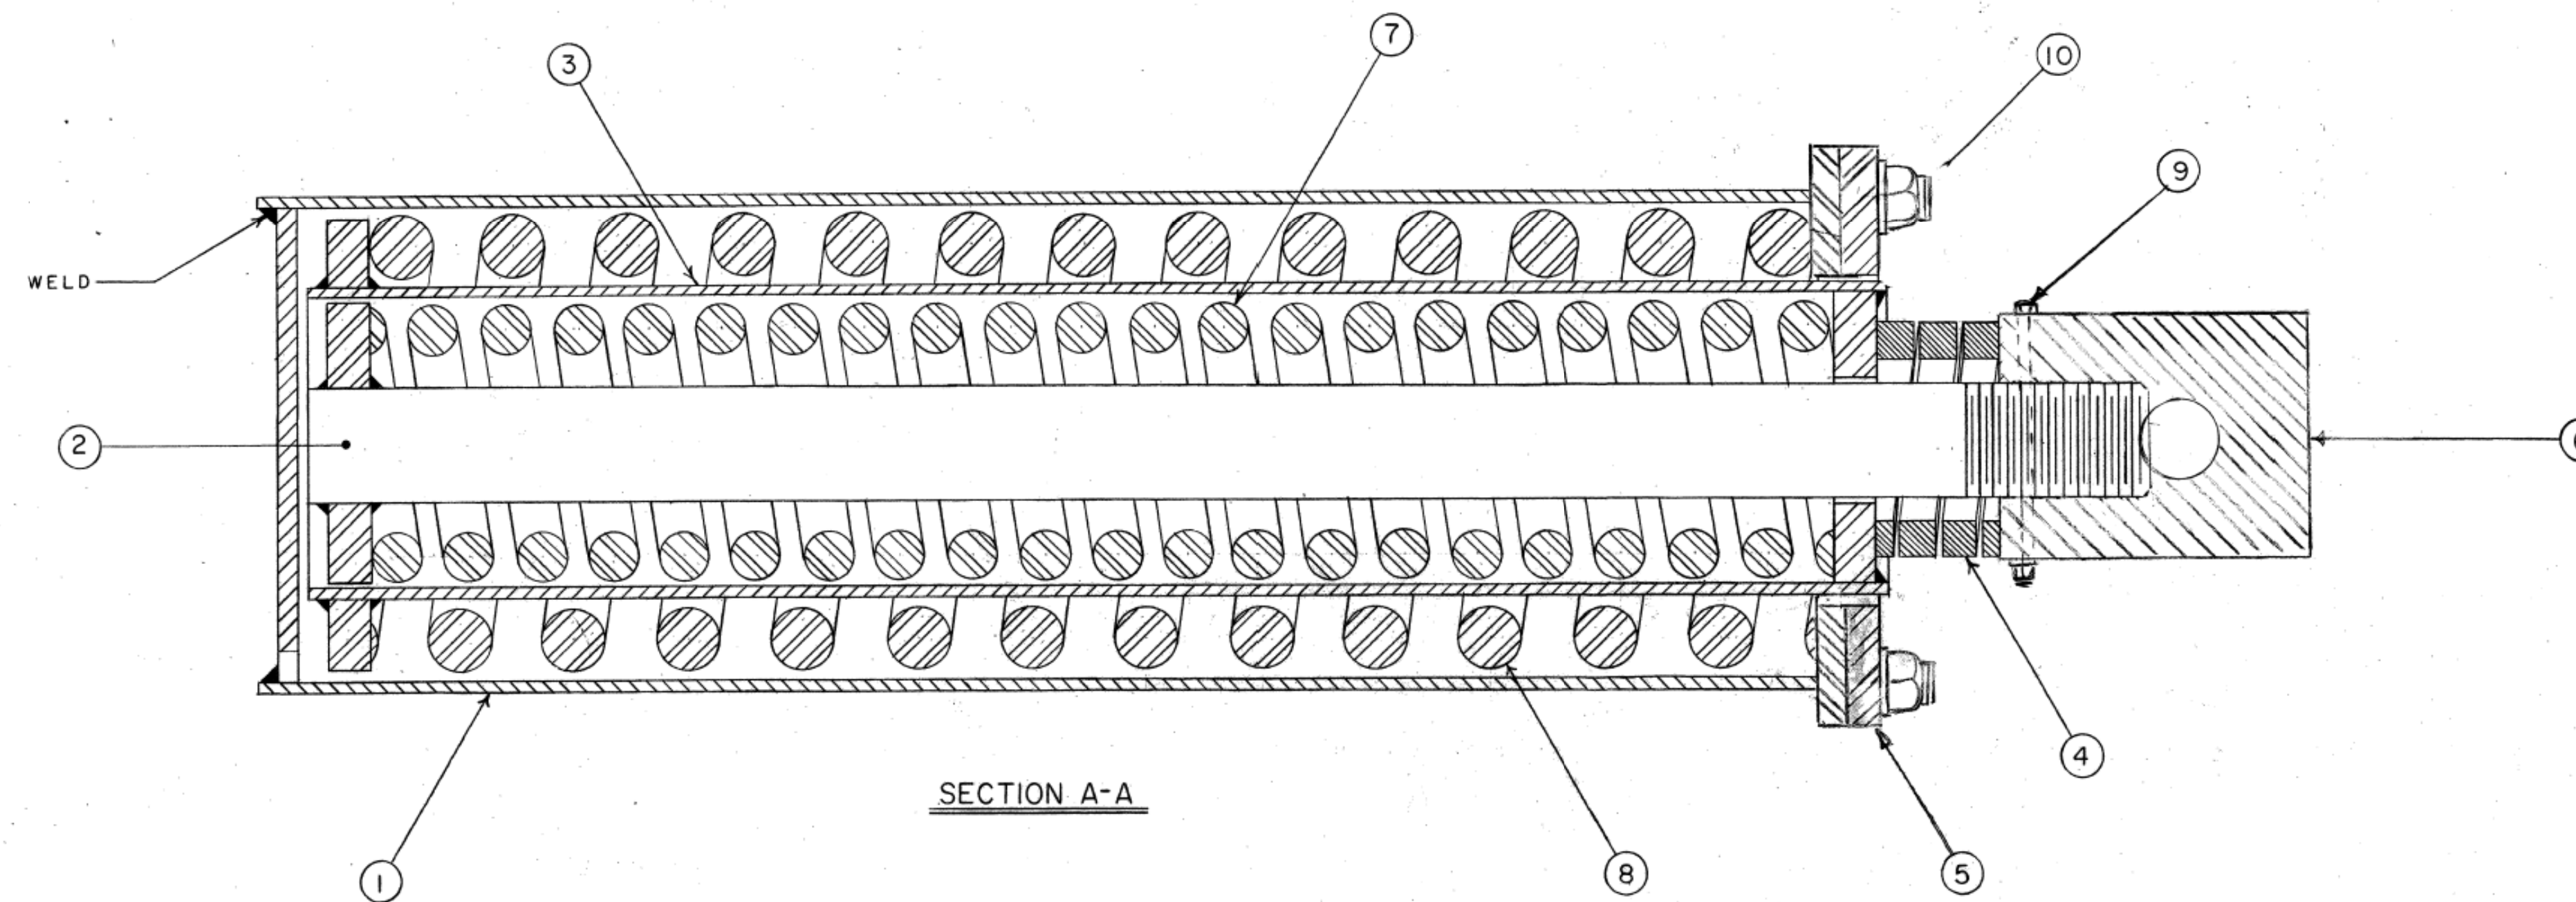

NEW JERSEY TURNPIKE AUTHORITY
MAINTENANCE DEPARTMENT
STANDARD SNOW PLOW DETAILS

TRIP SPRING ASSEMBLY

THIS DRAWING IS BASED UPON NEW JERSEY DEPARTMENT OF TRANSPORTATION -
DIVISION OF CONSTRUCTION AND MAINTENANCE - BUREAU OF EQUIPMENT -
DRAWING NO. 4-224-3 - DATED OCTOBER 8, 1997; LAST REVISED OCT. 8, 1997


OFFICE OF THE DIRECTOR OF MAINTENANCE
WOODBRIIDGE, NEW JERSEY

DRAWING

SPP-4-224-3

PROCUREMENT NO.:

PRICE LINES:

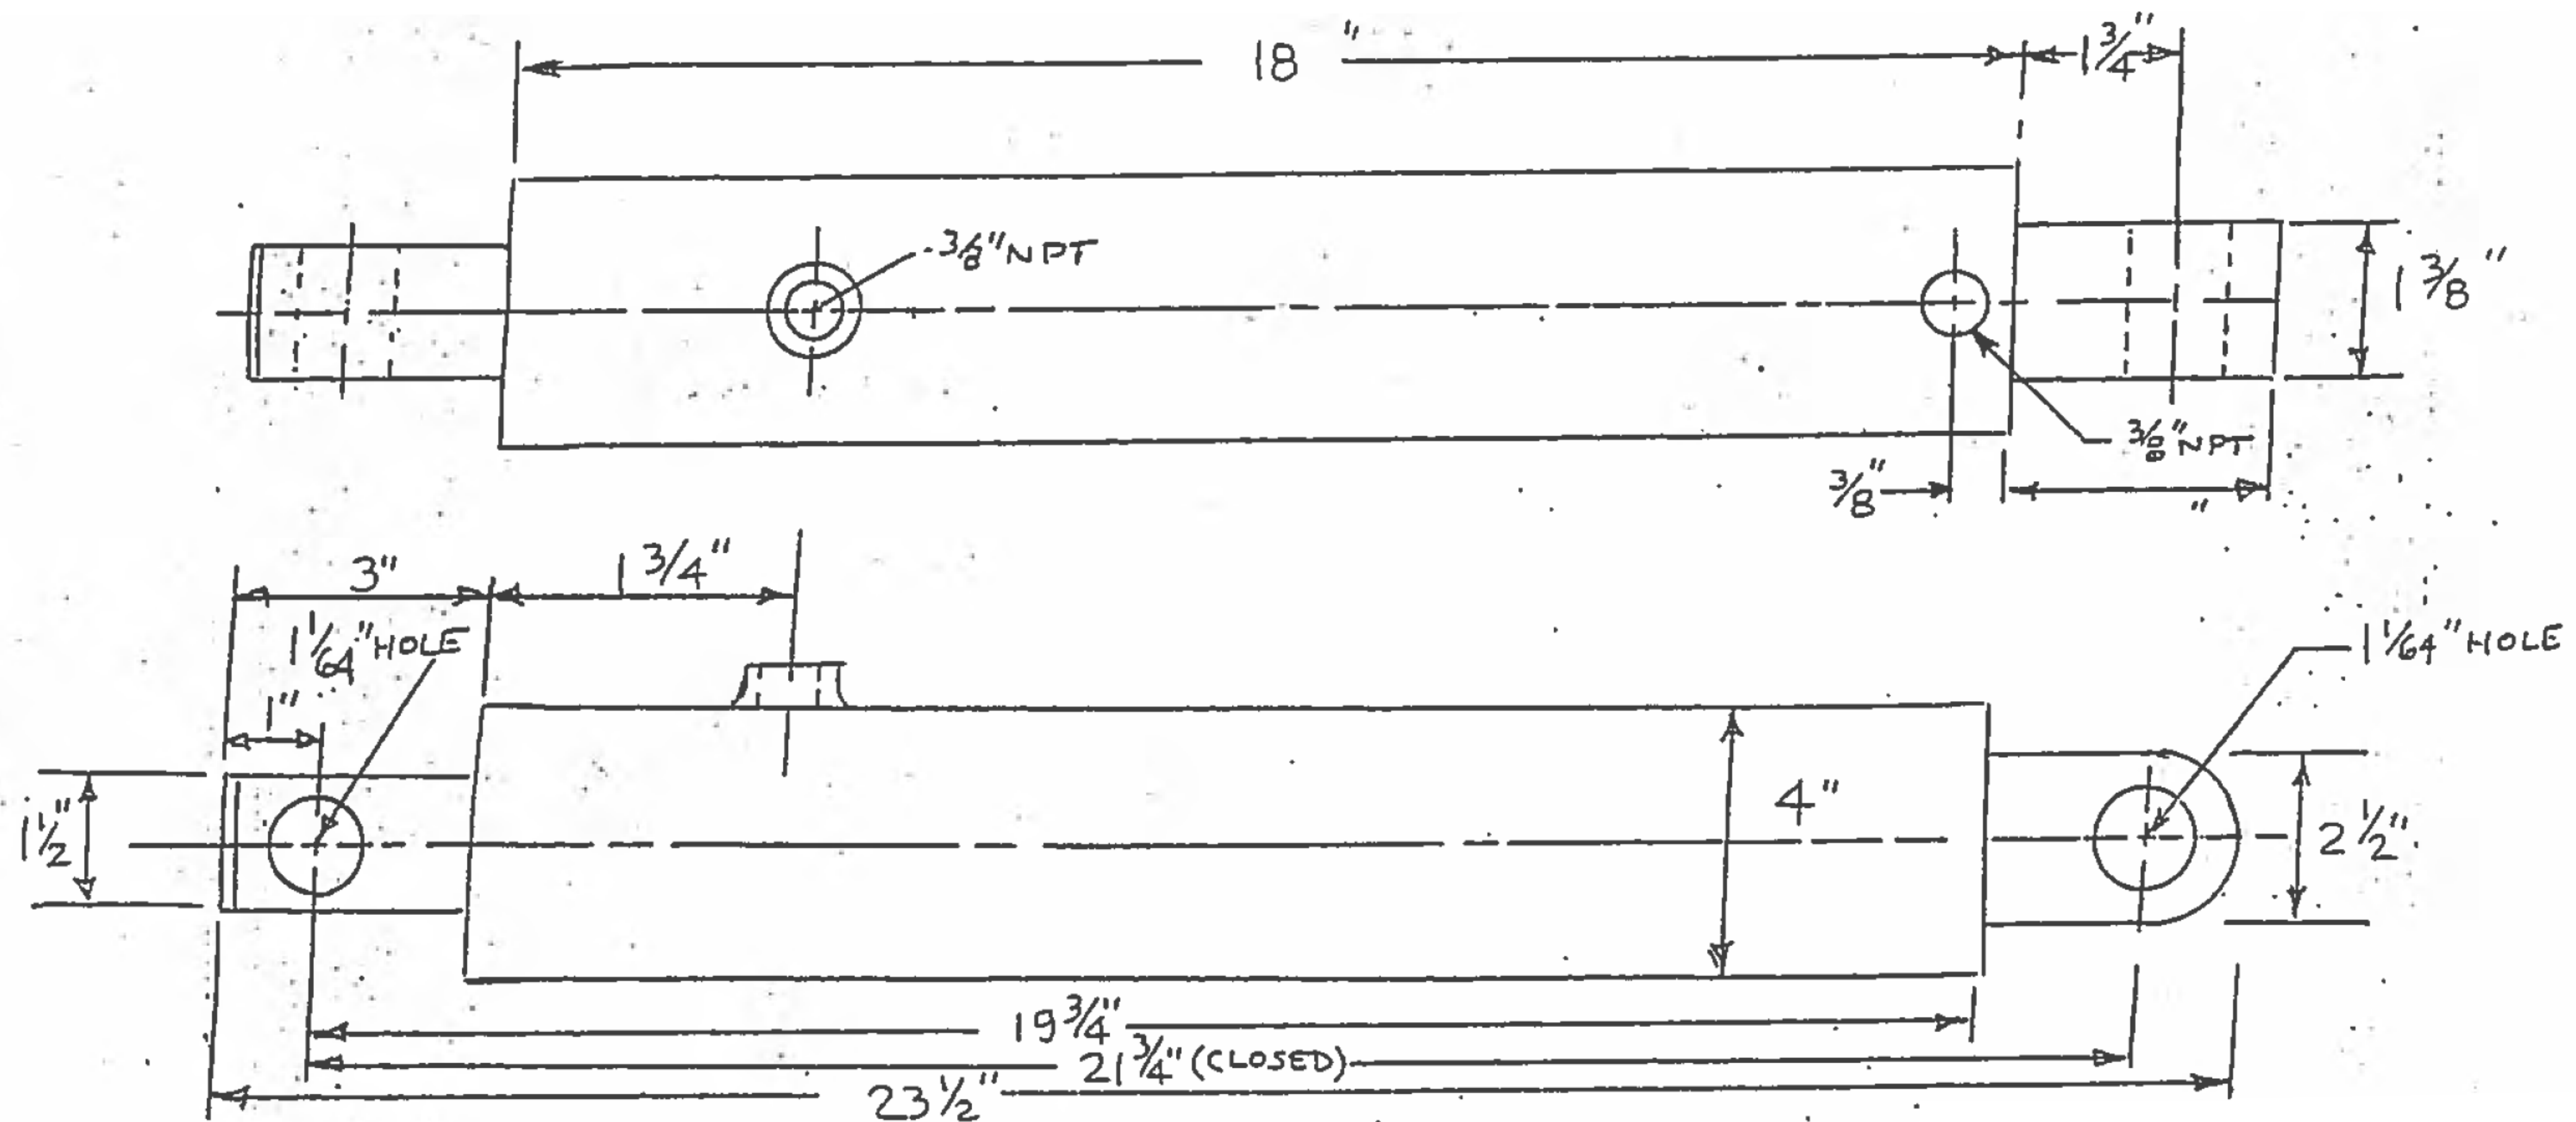

NOTES

1. ROD TO BE CHROME PLATED
2. MINIMUM WORKING PRESSURE - 2500 PSI
3. CYLINDER TO HAVE 12" STROKE AND 3 1/2" BORE

NEW JERSEY TURNPIKE AUTHORITY
MAINTENANCE DEPARTMENT
STANDARD SNOW PLOW DETAILS

4" DOUBLE ACTING CYLINDER

THIS DRAWING IS BASED UPON NEW JERSEY DEPARTMENT OF TRANSPORTATION -
DIVISION OF CONSTRUCTION AND MAINTENANCE - BUREAU OF EQUIPMENT -
DRAWING NO. 4-225 - DATED OCTOBER, 1997; LAST REVISED OCT., 1997


OFFICE OF THE DIRECTOR OF MAINTENANCE
WOODBIDGE, NEW JERSEY

DRAWING

SPP-4-225

PROCUREMENT NO.:

PRICE LINES:

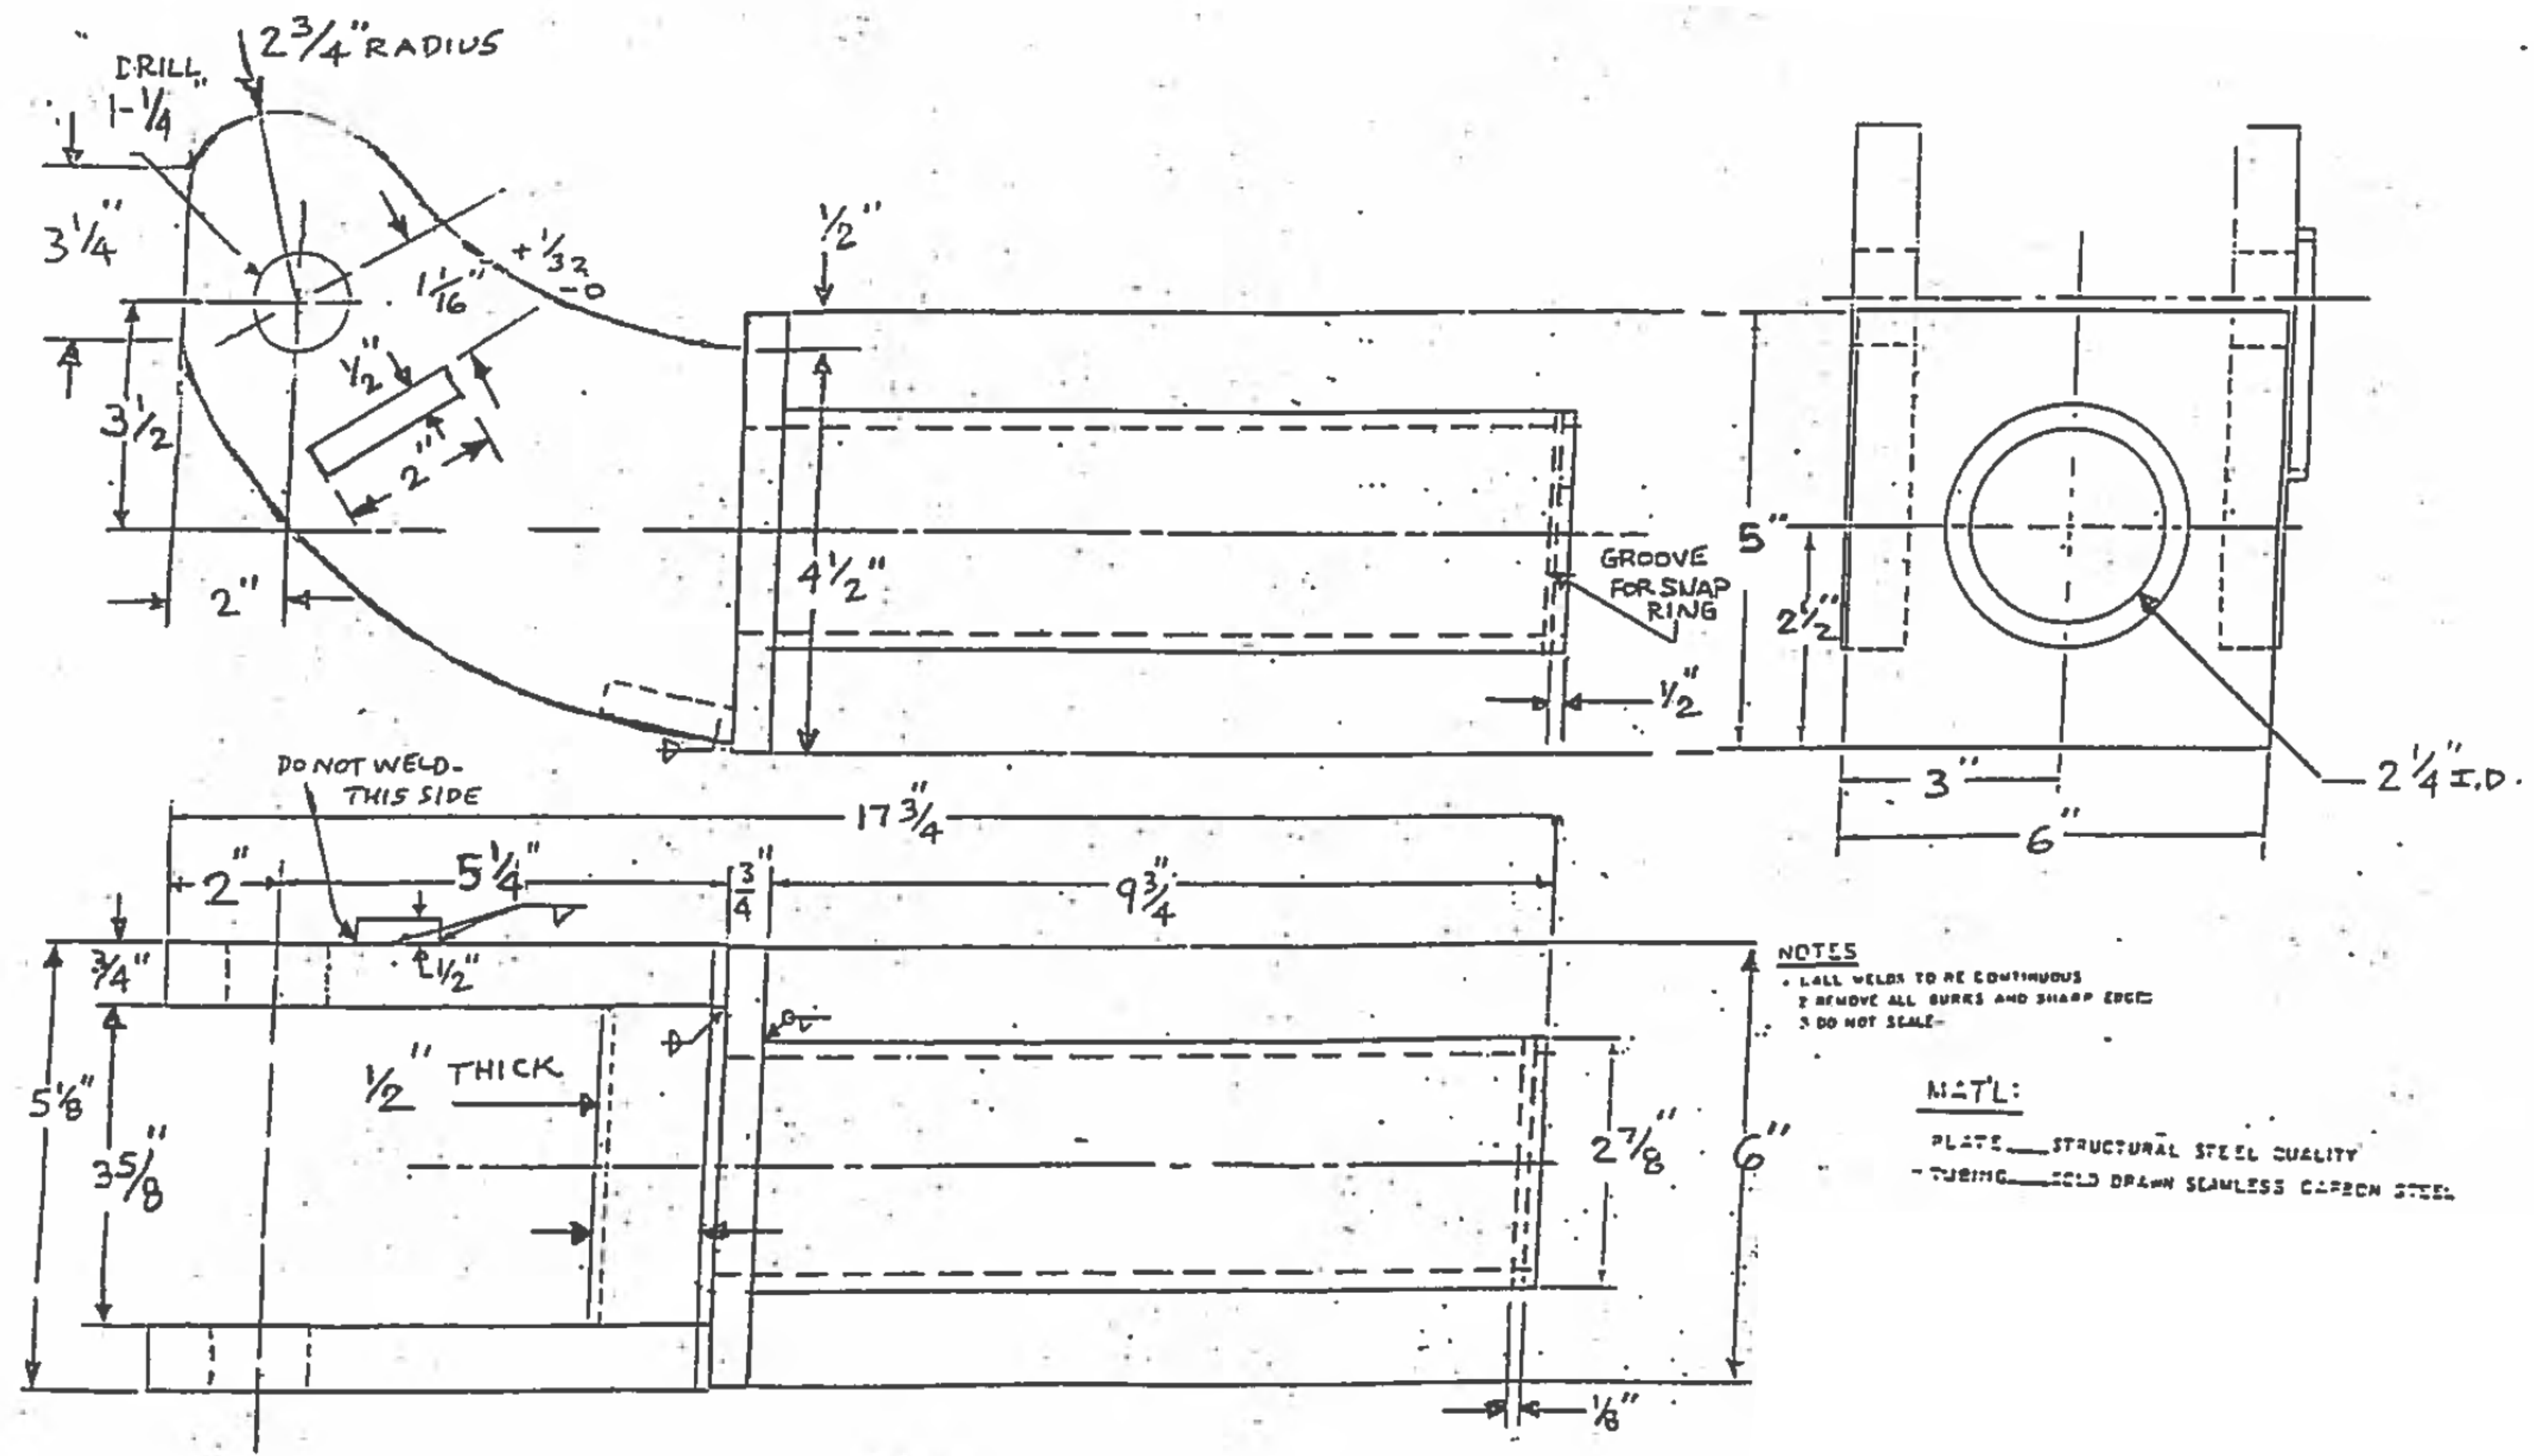

NEW JERSEY TURNPIKE AUTHORITY
MAINTENANCE DEPARTMENT
STANDARD SNOW PLOW DETAILS

CASTER ASSEMBLY (FABRICATION)


THIS DRAWING IS BASED UPON NEW JERSEY DEPARTMENT OF TRANSPORTATION -
DIVISION OF CONSTRUCTION AND MAINTENANCE - BUREAU OF EQUIPMENT -
DRAWING NO. 4-226 - DATED OCTOBER 29, 1997; LAST REVISED OCT. 29, 1997

OFFICE OF THE DIRECTOR OF MAINTENANCE
WOODBIDGE, NEW JERSEY

DRAWING
SPP-4-226

PROCUREMENT NO.:

PRICE LINES:

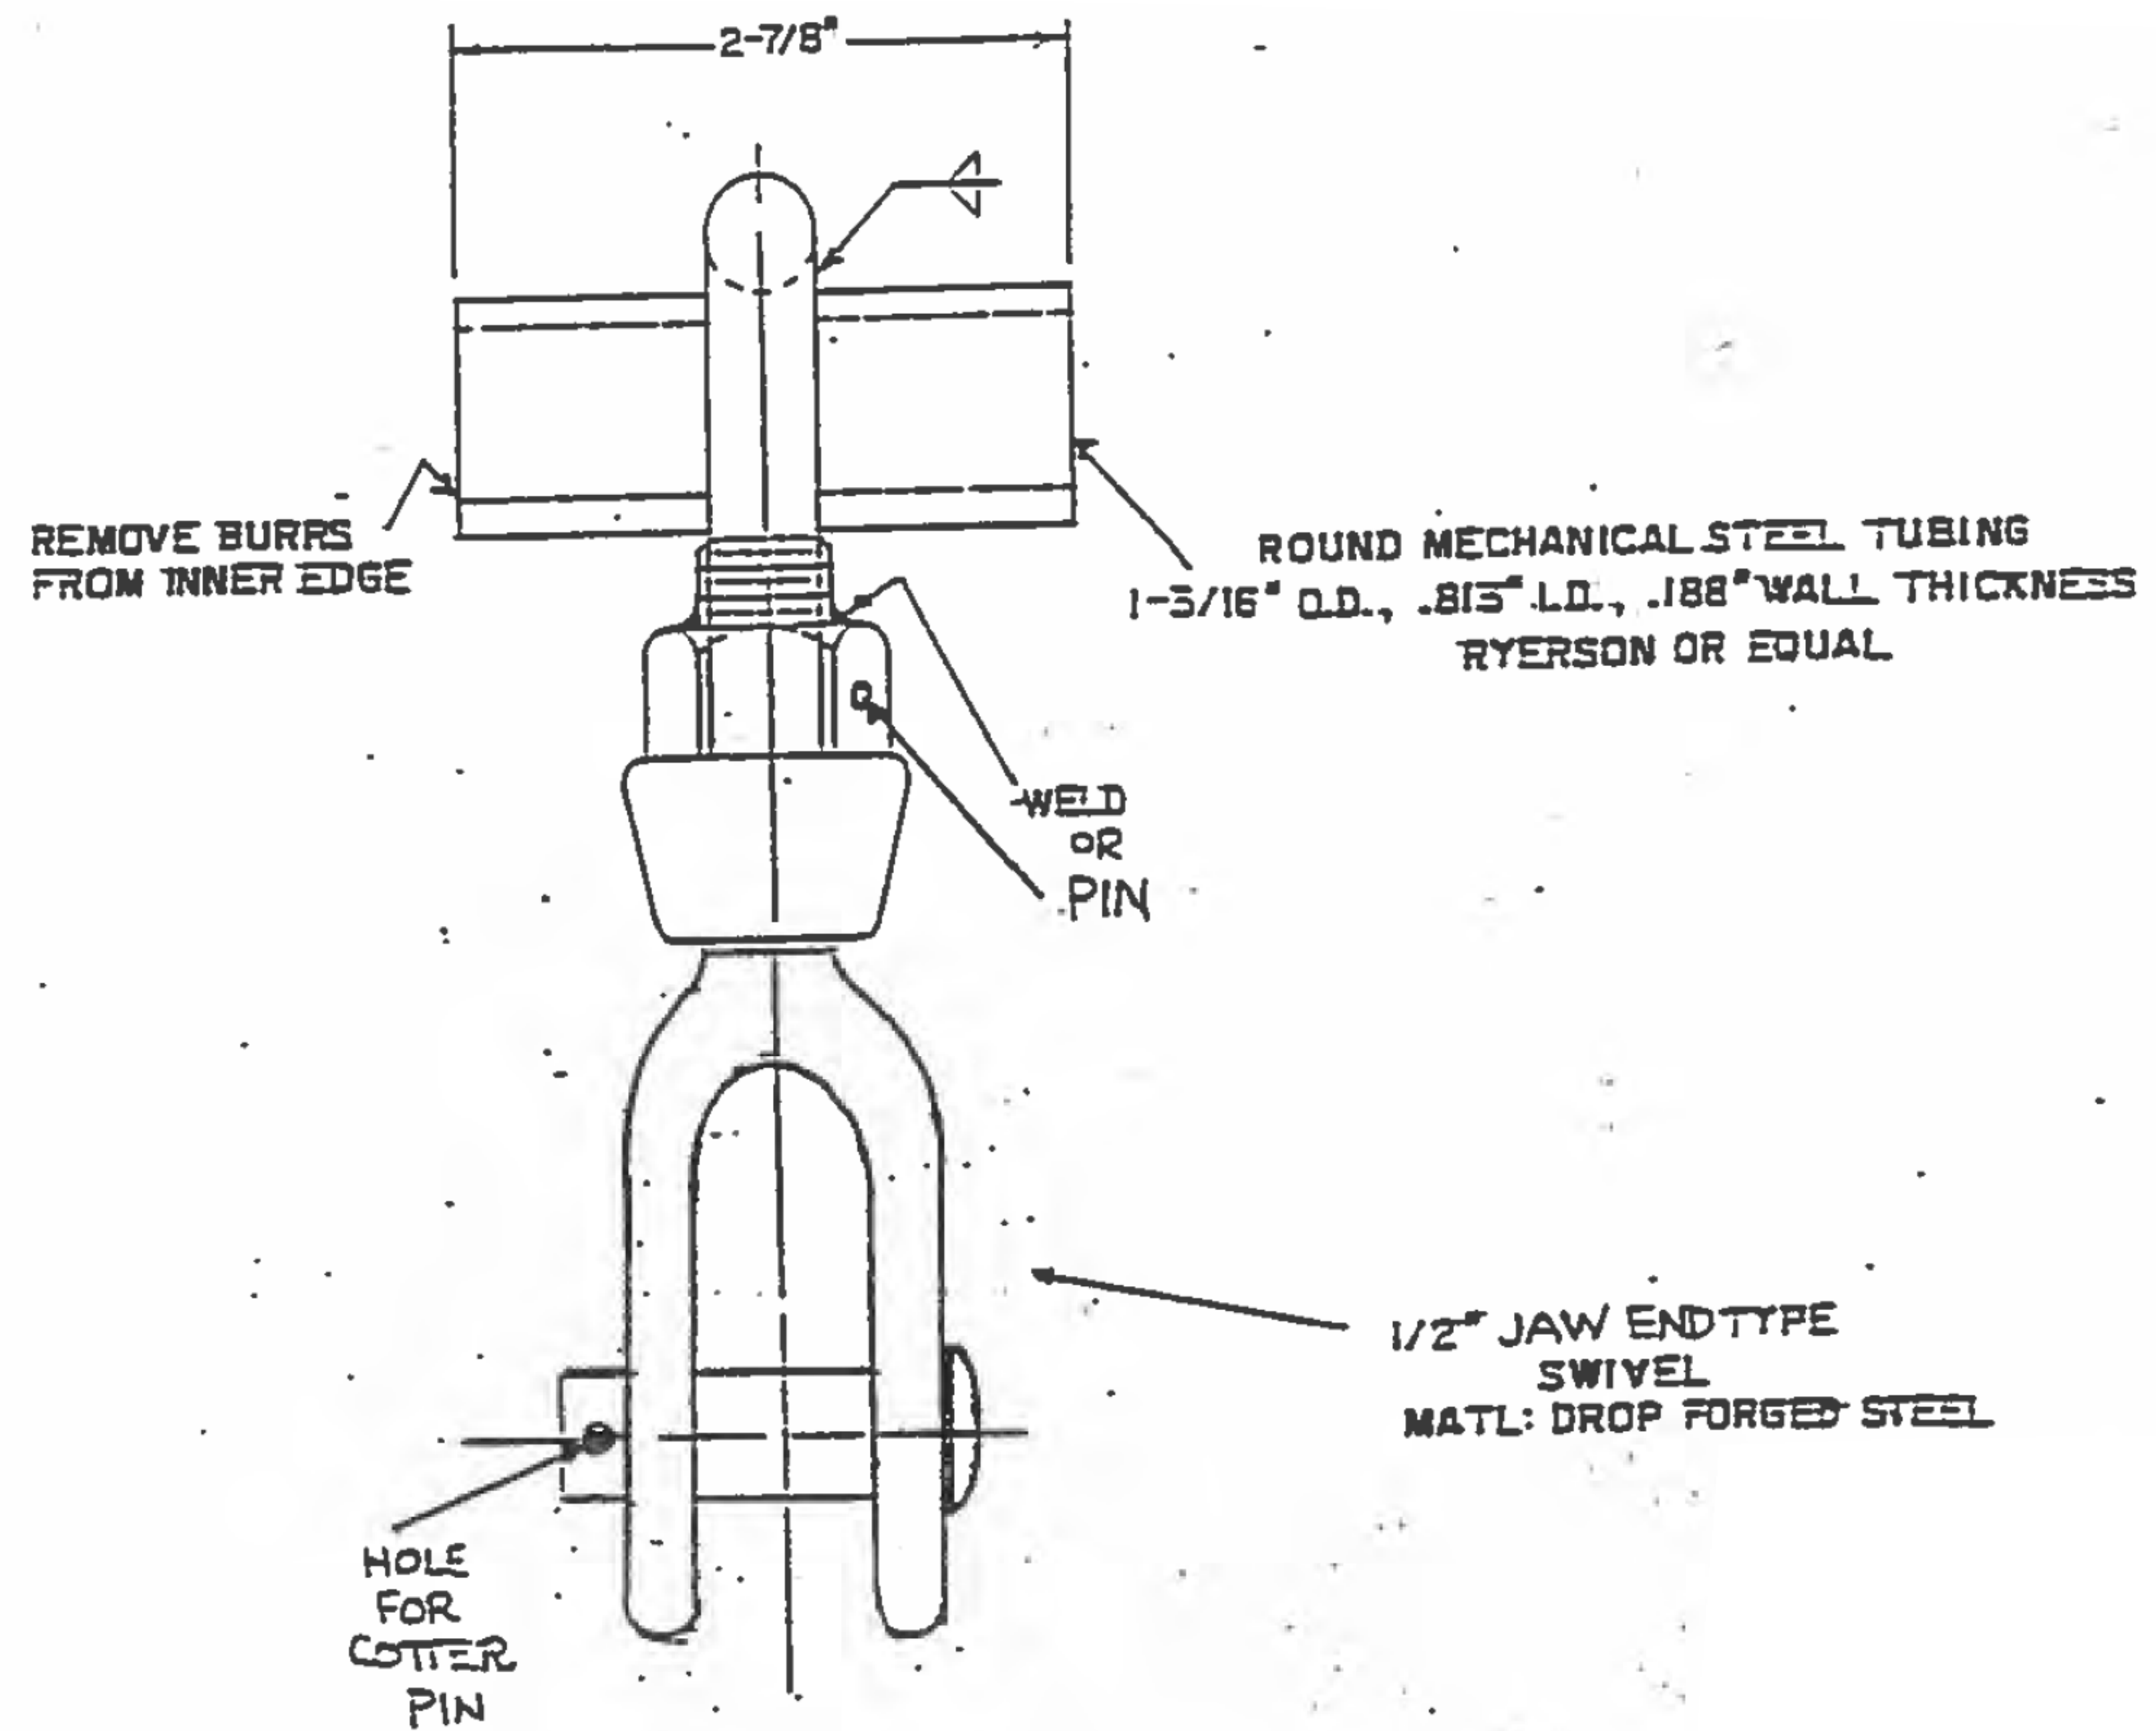

NEW JERSEY TURNPIKE AUTHORITY
MAINTENANCE DEPARTMENT
STANDARD SNOW PLOW DETAILS

PIPE WELDMENT

THIS DRAWING IS BASED UPON NEW JERSEY DEPARTMENT OF TRANSPORTATION -
DIVISION OF CONSTRUCTION AND MAINTENANCE - BUREAU OF EQUIPMENT -
DRAWING NO. 4-227 - DATED AUGUST 19, 1998; LAST REVISED AUG. 19, 1998


OFFICE OF THE DIRECTOR OF MAINTENANCE
WOODBIDGE, NEW JERSEY

DRAWING

SPP-4-227

PROCUREMENT NO.:

PRICE LINES:

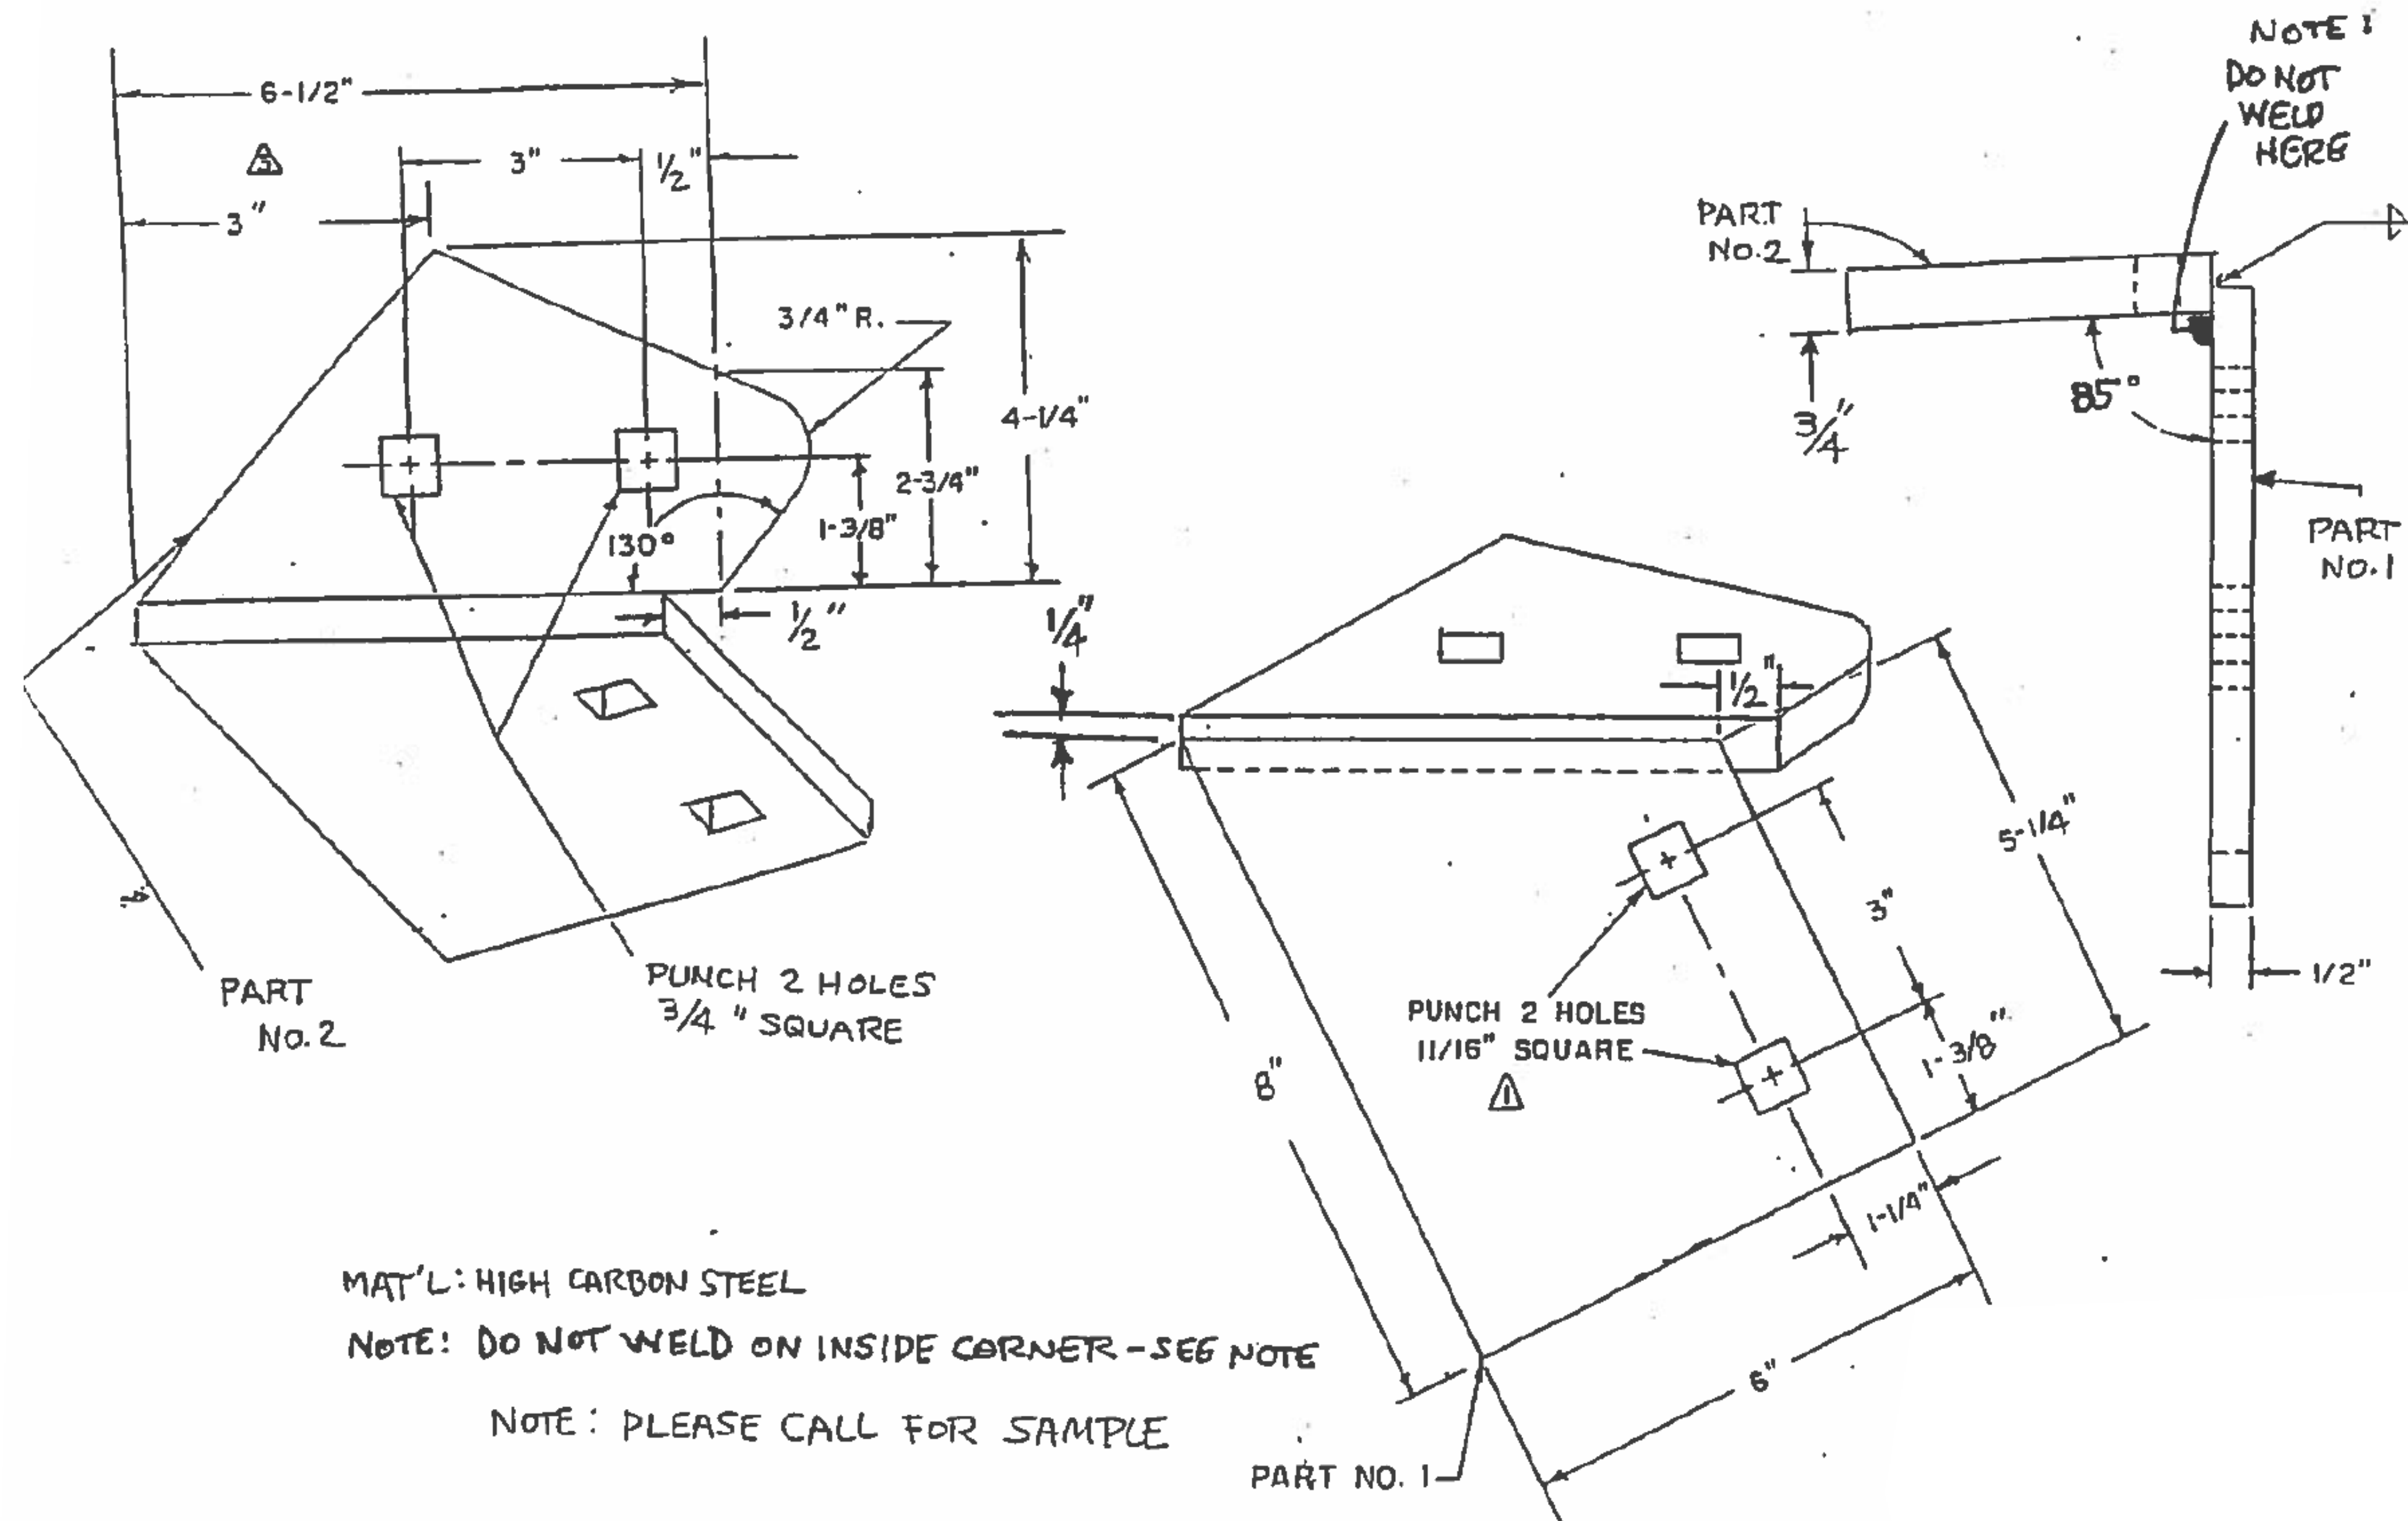

NEW JERSEY TURNPIKE AUTHORITY
MAINTENANCE DEPARTMENT
STANDARD SNOW PLOW DETAILS

INNER NOSE PIECE FOR LEMBO PLOW

THIS DRAWING IS BASED UPON NEW JERSEY DEPARTMENT OF TRANSPORTATION -
DIVISION OF CONSTRUCTION AND MAINTENANCE - BUREAU OF EQUIPMENT -
DRAWING NO. 4-228 - DATED OCTOBER 29, 1998; LAST REVISED OCT, 29, 1998


OFFICE OF THE DIRECTOR OF MAINTENANCE
WOODBIDGE, NEW JERSEY

DRAWING

SPP-4-228

PROCUREMENT NO.:

PRICE LINES:

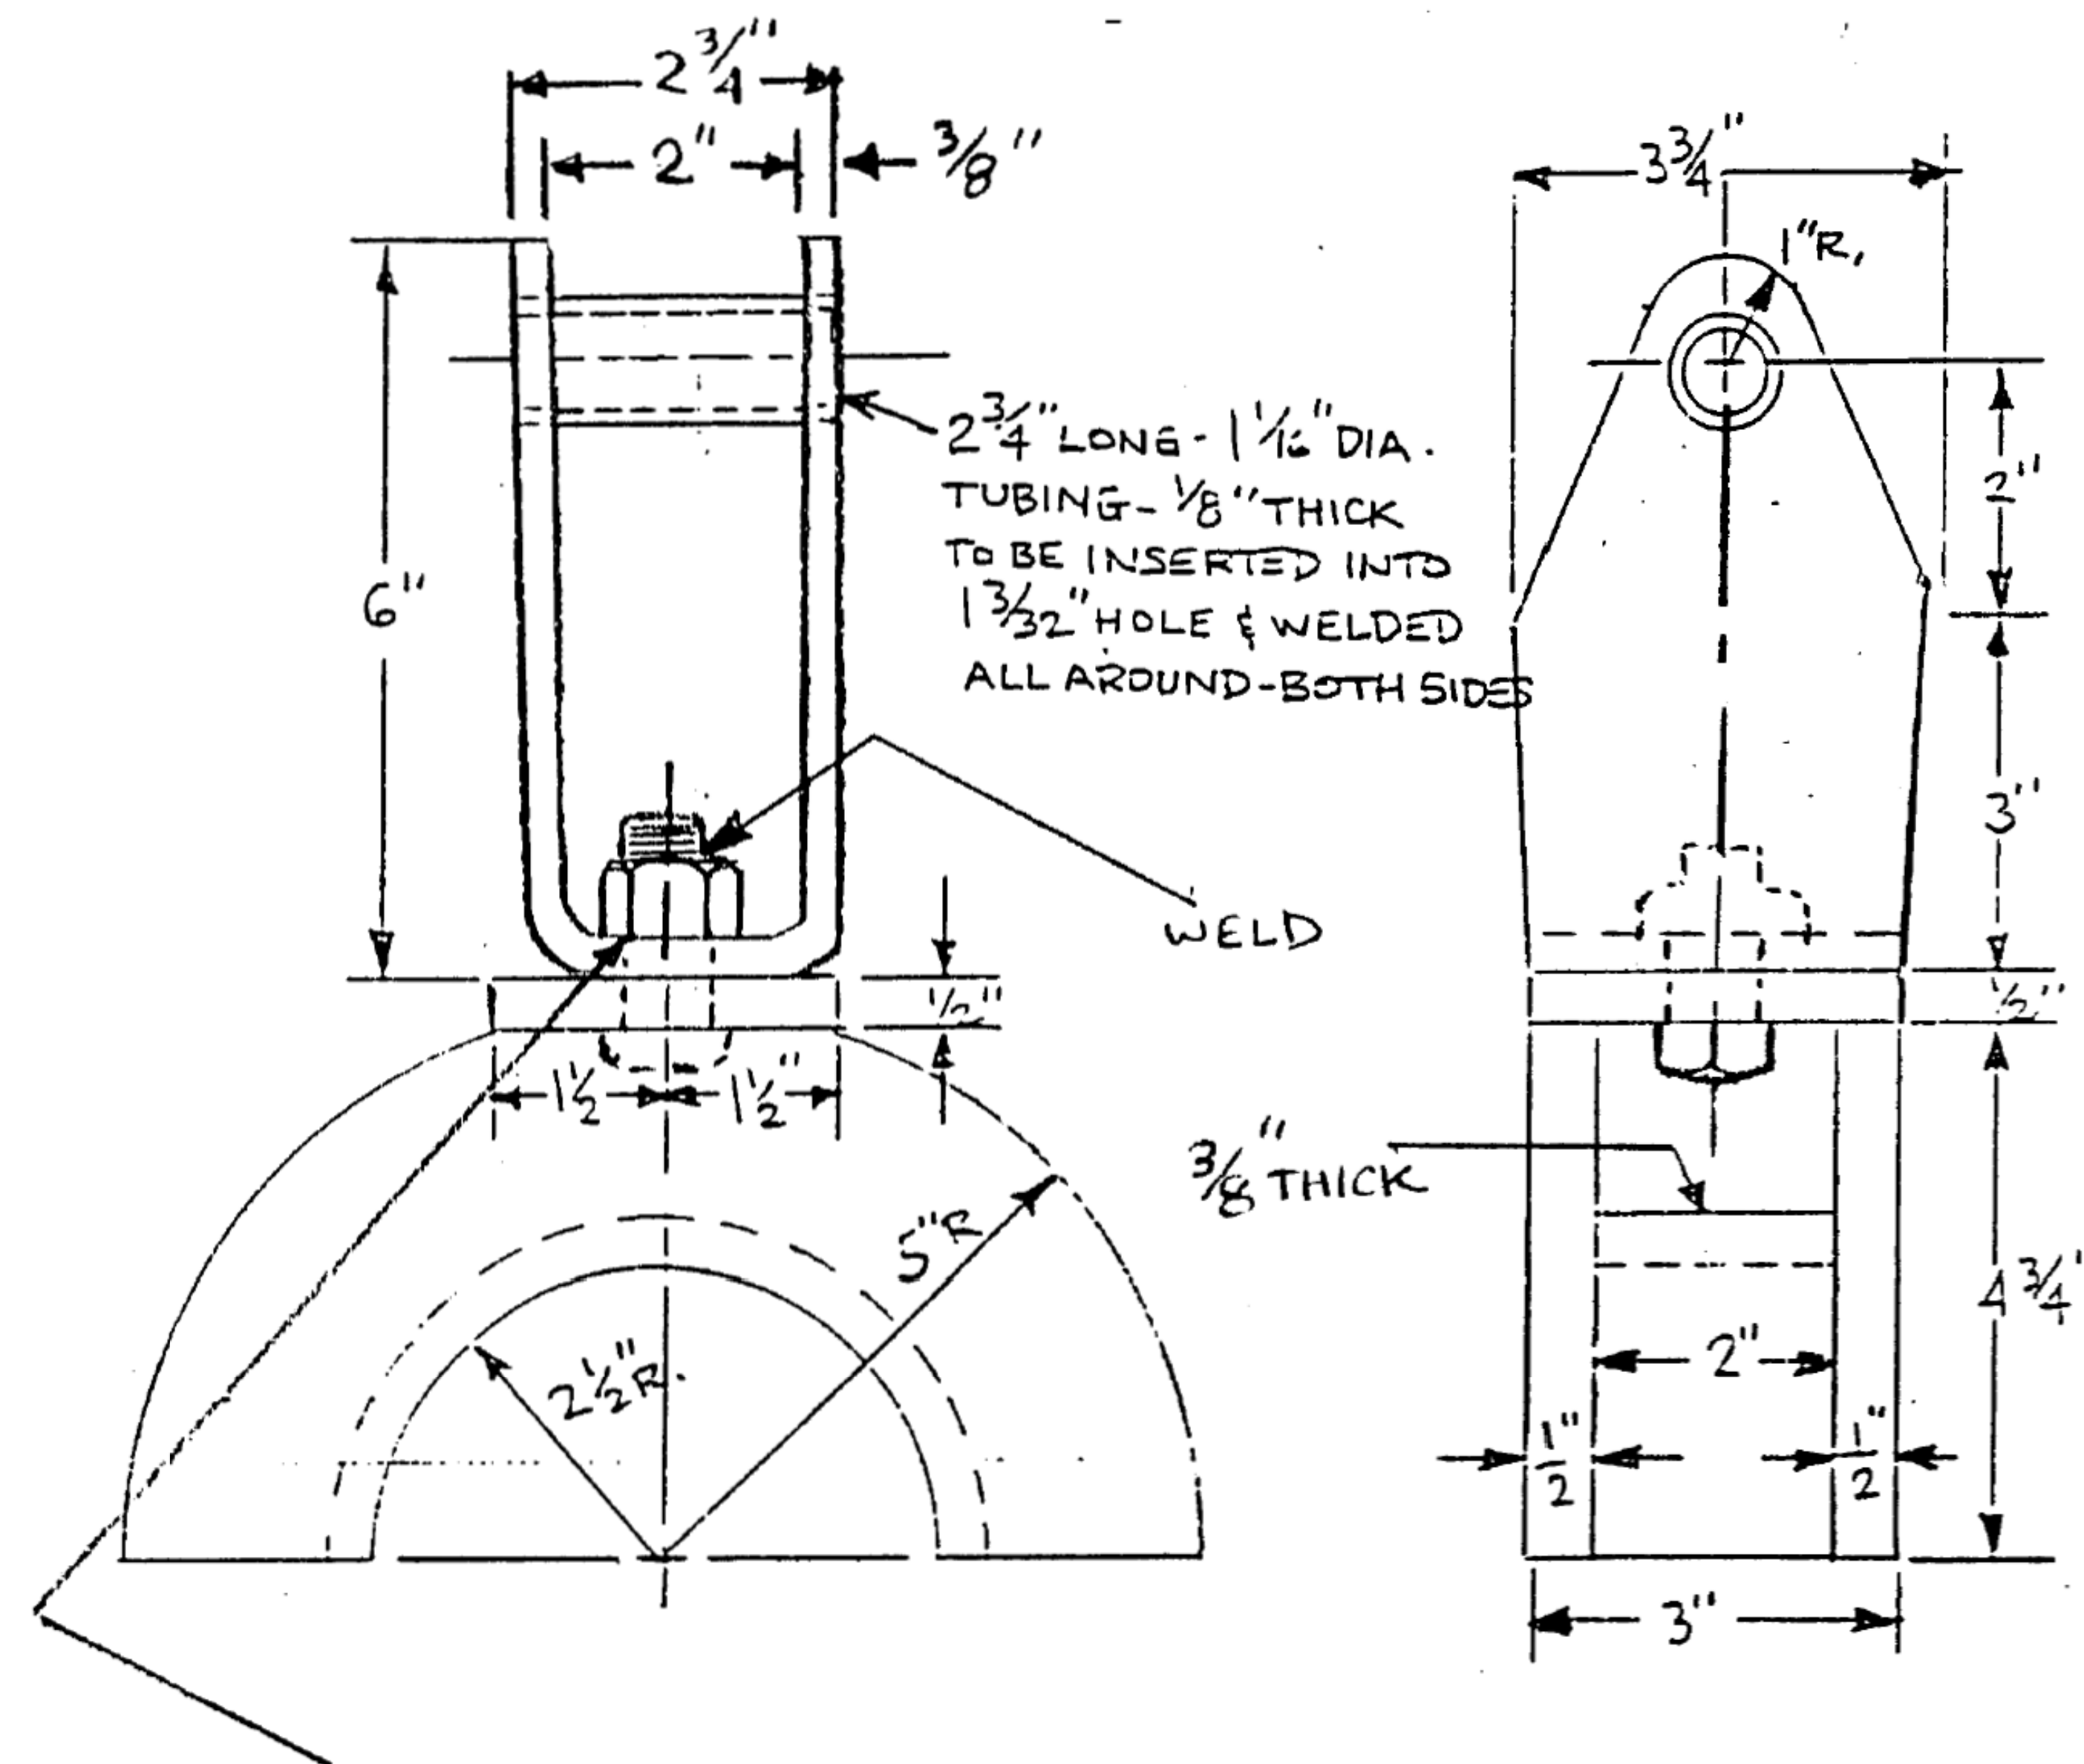

DRILL $1"$, 2 HOLES, FASTEN UPPER & LOWER SECTIONS TOGETHER WITH $1" \times 12 \text{ UNF} \times 2"$ BOLT & NUT AND WELD

NEW JERSEY TURNPIKE AUTHORITY
MAINTENANCE DEPARTMENT
STANDARD SNOW PLOW DETAILS

SWIVEL CHAIN BLOCK - FOR P.R. PLOWS

THIS DRAWING IS BASED UPON NEW JERSEY DEPARTMENT OF TRANSPORTATION -
DIVISION OF CONSTRUCTION AND MAINTENANCE - BUREAU OF EQUIPMENT -
DRAWING NO. 4-230 - DATED OCTOBER 20, 2000; LAST REVISED OCT. 20, 2000

OFFICE OF THE DIRECTOR OF MAINTENANCE
WOODBRIIDGE, NEW JERSEY

DRAWING

SPP-4-230

PROCUREMENT NO.:

PRICE LINES: