Spencer Bristol Engineering, Inc.
5880 Live Oak Parkway NW, Suite 140
Norcross, Georgia 30093
Tel. 770-414-3628 Fax 770-414-6024

SBE Project No. 06086

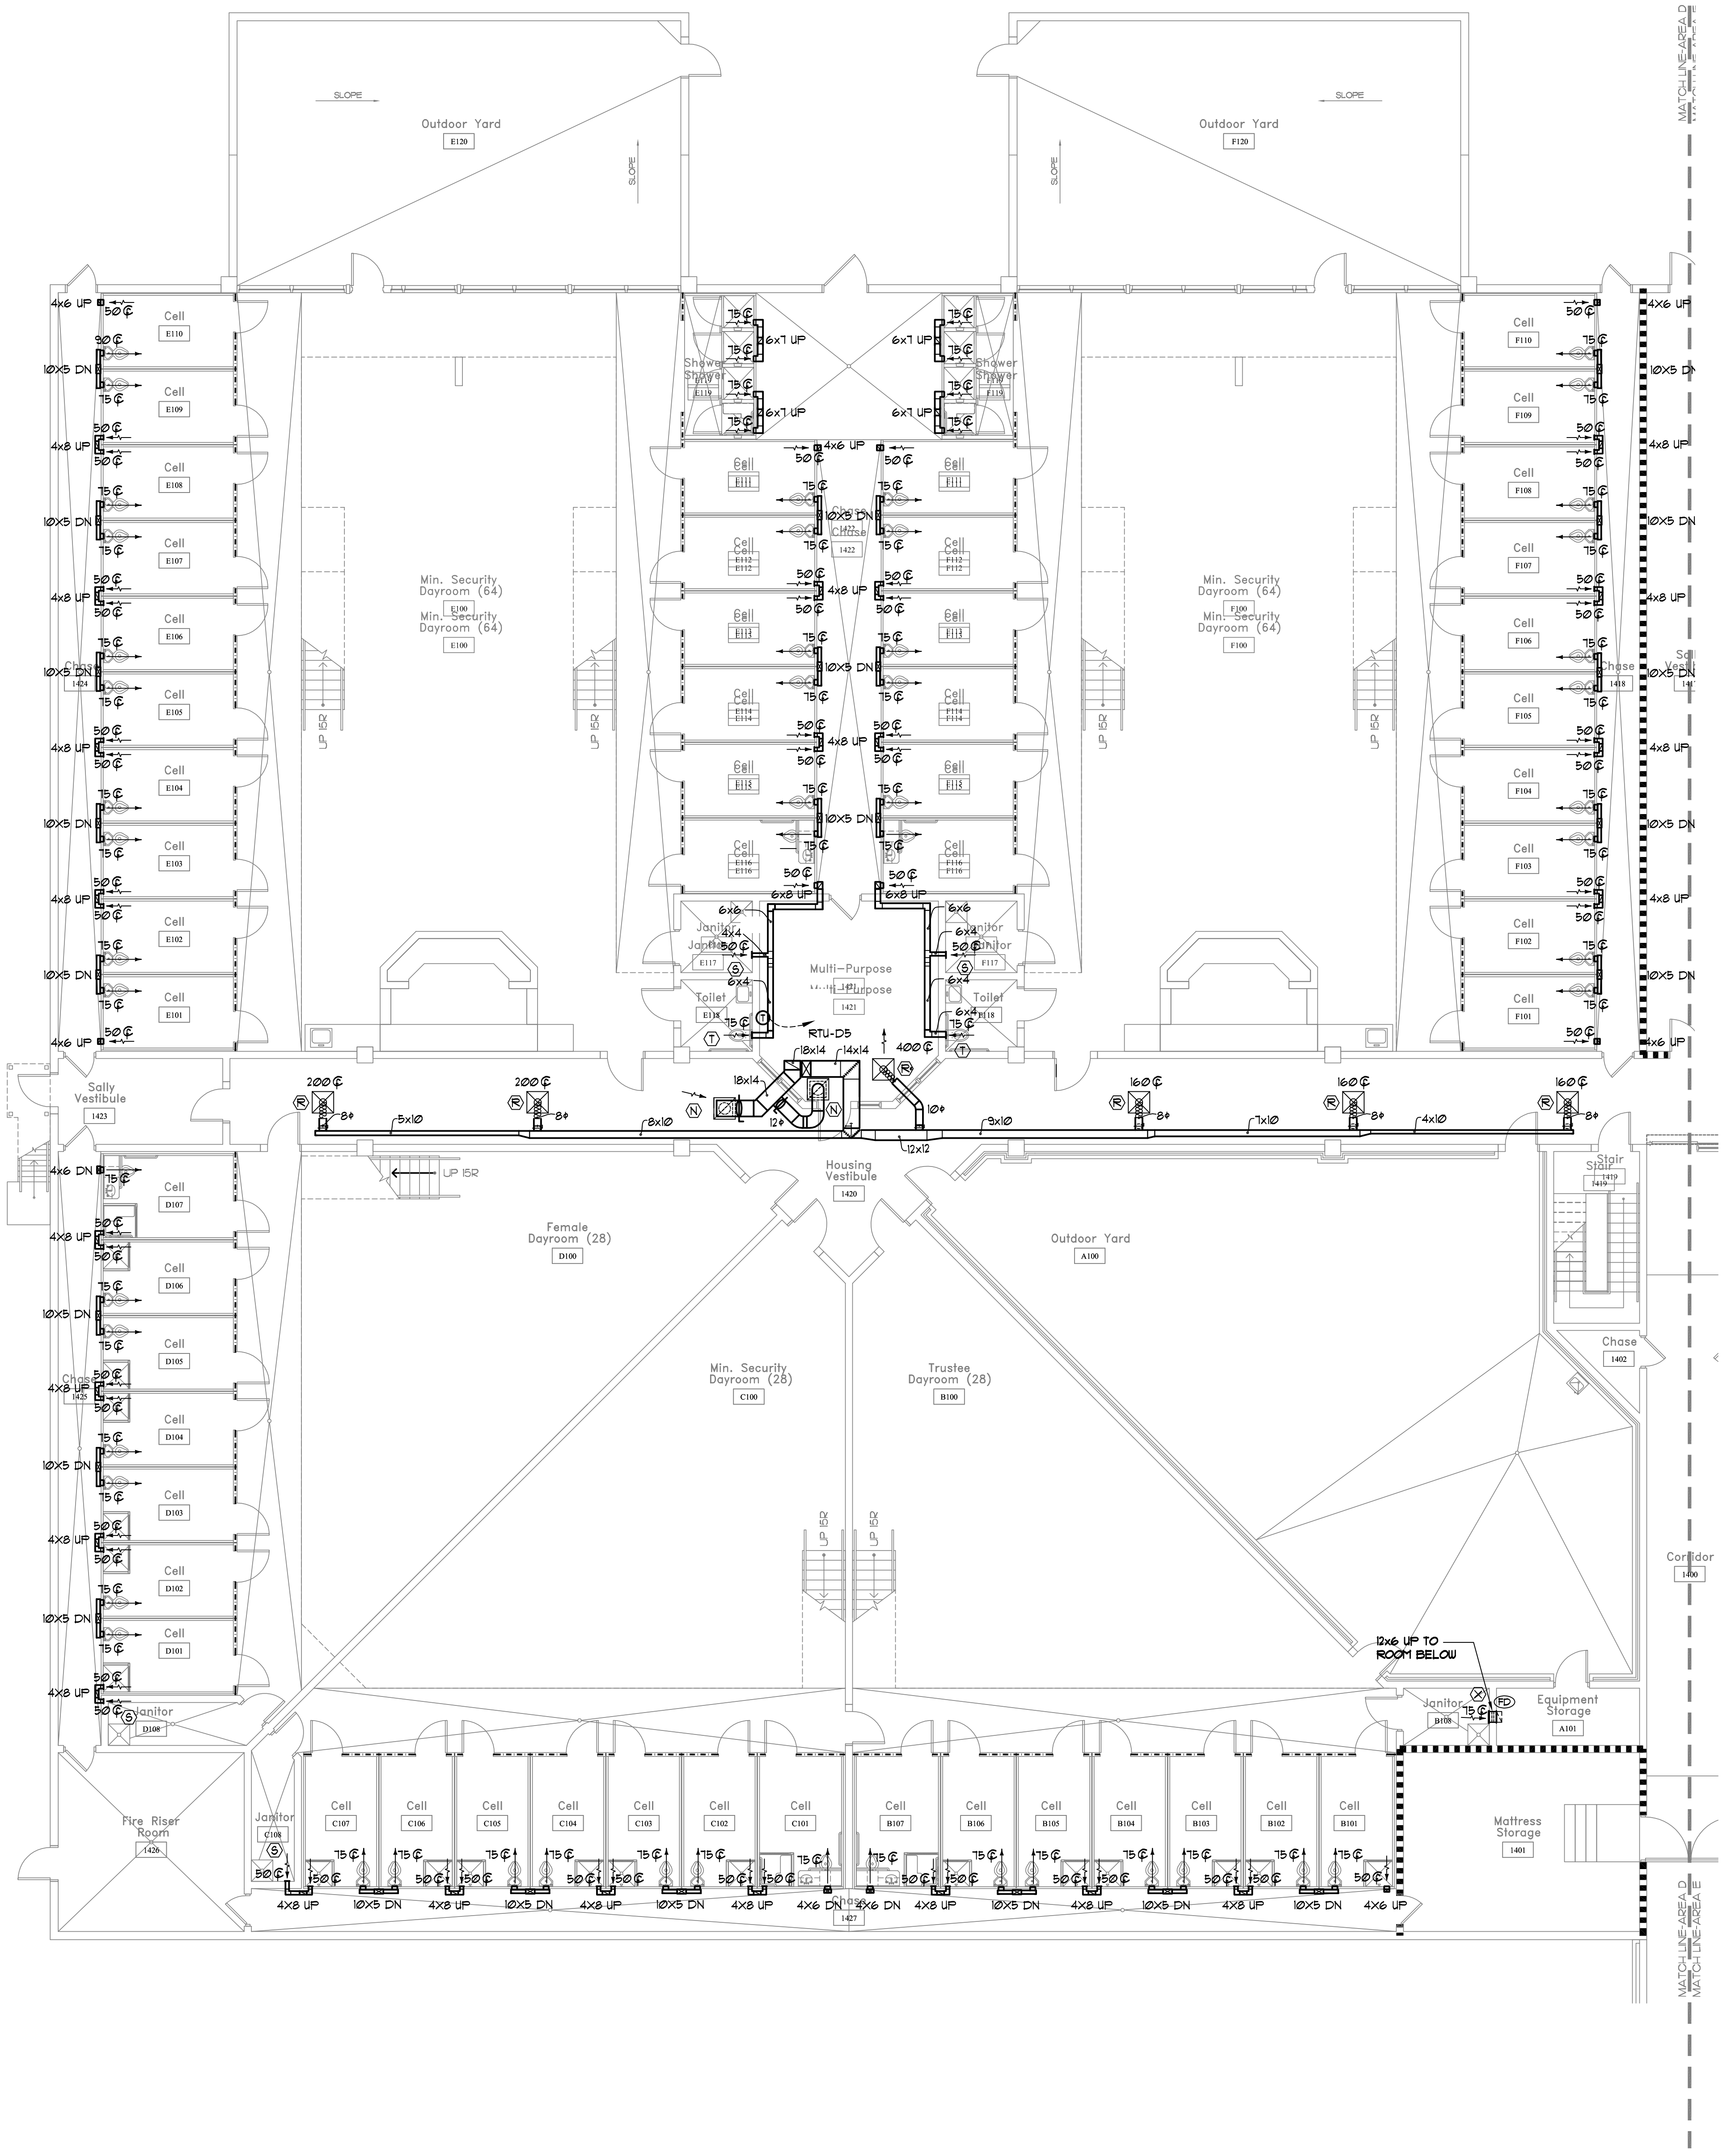

MECHANICAL PLAN - Area "D" - Lower level

SCALE 1/8" = 1'-0"

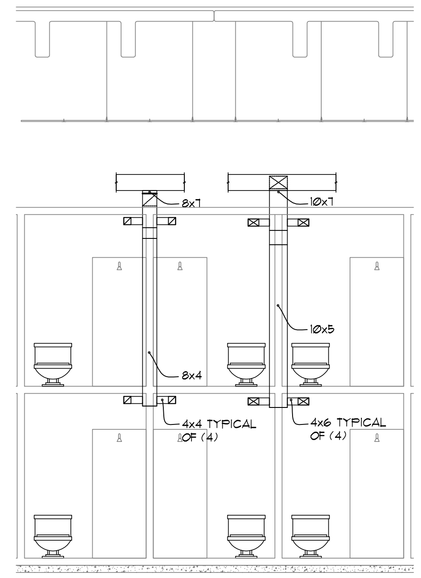

NOTE: THE SUPPLY REGISTER AND EXHAUST GRILLE FOR EACH CELL SHALL BE INTEGRAL TO THE PRE-MANUFACTURED CELL MODULE EXACT CONNECTION SIZE MAY VARY DEPENDING ON MANUFACTURER. COORDINATE CONNECTION SIZE WITH MANUFACTURER.

TYPICAL CELL BLOCK DUCT RISER

SCALE 1/4" = 1'-0"

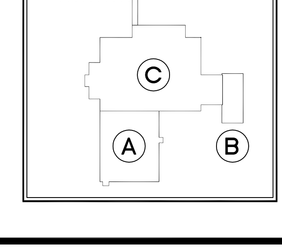

© 2008
PRECISION PLANNING, INC.
ALL RIGHTS RESERVED.

THESE CONSTRUCTION DOCUMENTS, INCLUDING BUT NOT LIMITED TO, ALL DRAWINGS, SPECIFICATIONS AND ELECTRONIC FILES, ARE AND SHALL REMAIN THE PROPERTY OF PRECISION PLANNING, INC. THEY ARE NOT TO BE USED IN WHOLE OR IN PART FOR ANY PURPOSE OR PROJECT OTHER THAN THE SPECIFIC PROJECT FOR WHICH THEY WERE PREPARED AND PUBLISHED WITHOUT THE PRIOR WRITTEN CONSENT OF PRECISION PLANNING, INC.

GEORGIA REGISTERED 15840 PROFESSIONAL ENGINEER RILEY V. SPENCER

STAMP

Precision Planning, Inc.
planners, engineers, architects & surveyors
P.O. Box 2210
400 Pike Boulevard
Lawrenceville, GA 30046-2210
(770) 338-8000 or (770) 962-8000
(Fax) (770) 822-5990

PROJECT

JACKSON COUNTY JAIL
555 GENERAL JACKSON DRIVE
JEFFERSON, GEORGIA 30549

MECHANICAL
PLAN - AREA "D"
LOWER LEVEL

DESIGN	DRAWN	CHECKED
CDL	ECH	CDL

SHEET TITLE

RELEASE

NO	DESCRIPTION	DATE
	MECHANICAL / ELECTRICAL BID PACKAGE RELEASE	12/20/07
1	MECH./ELEC. BID PACKAGE ADDENDUM #1	01-04-08
2	M.P.E. COORDINATION	02-29-08

DATE	PROJ. NUMBER	CAD FILE NAME	FILE NUMBER
10-31-07	A06136	06086M13-4	

M-1.3
14