PLOTTING SCALE:

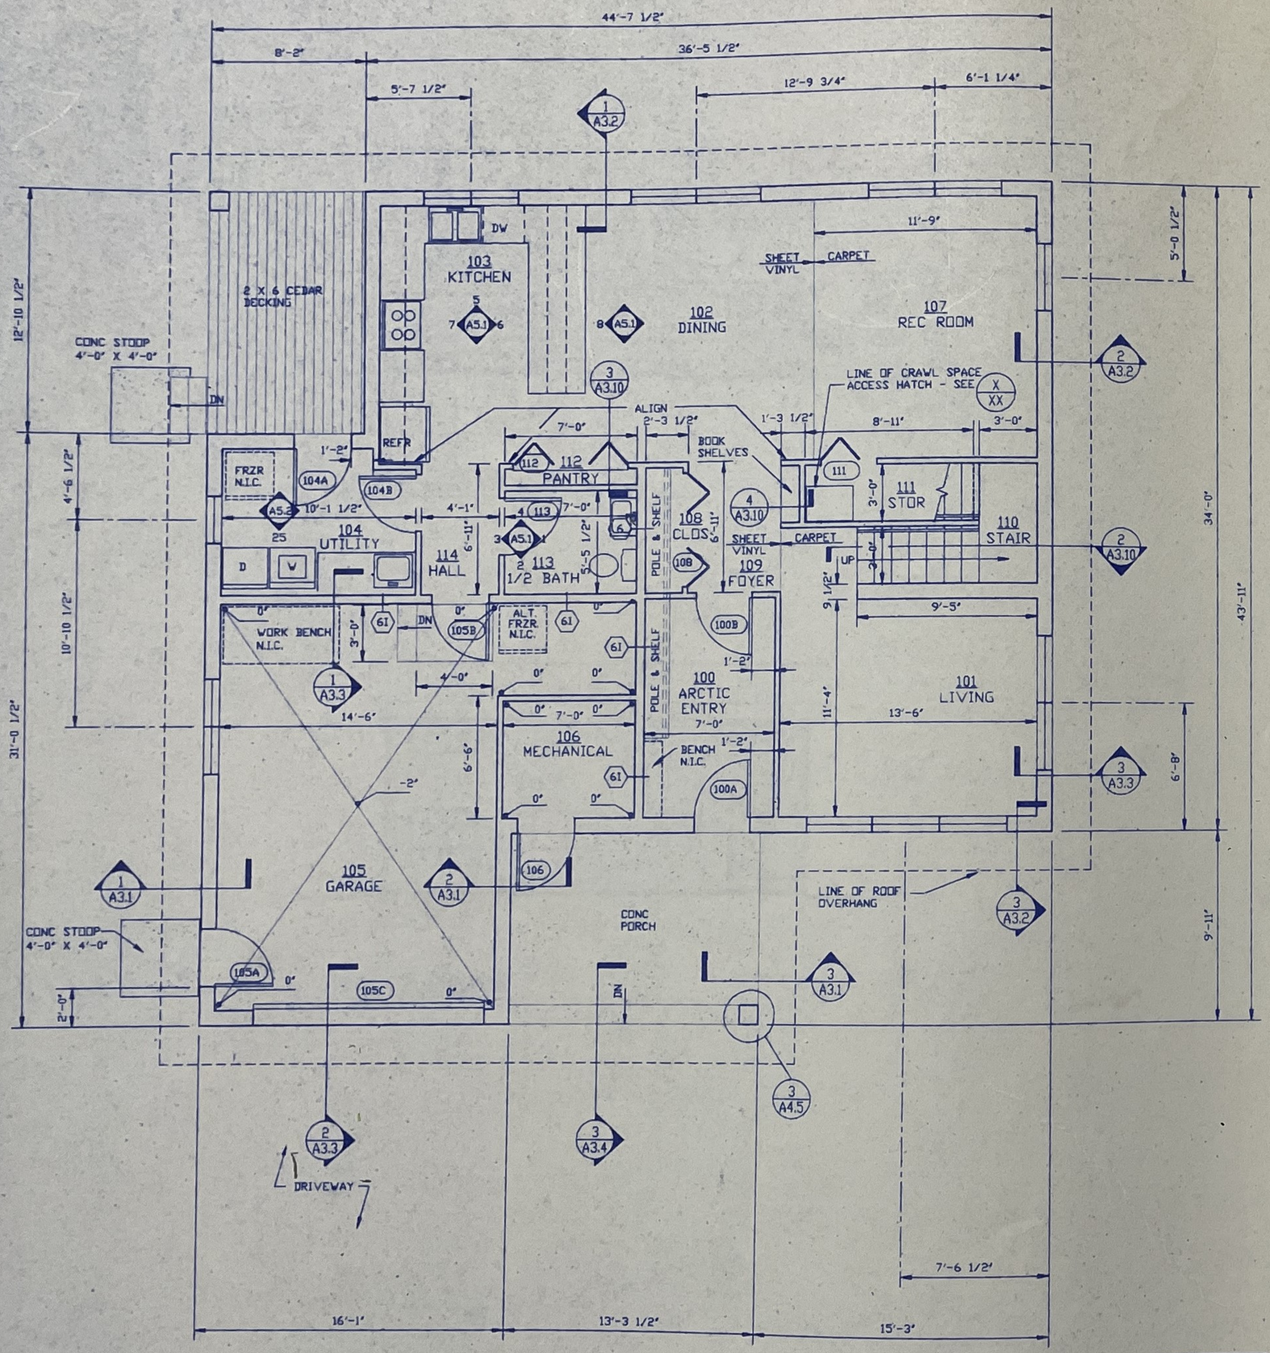

FIRST FLOOR PLAN

1/4"=1'-0"

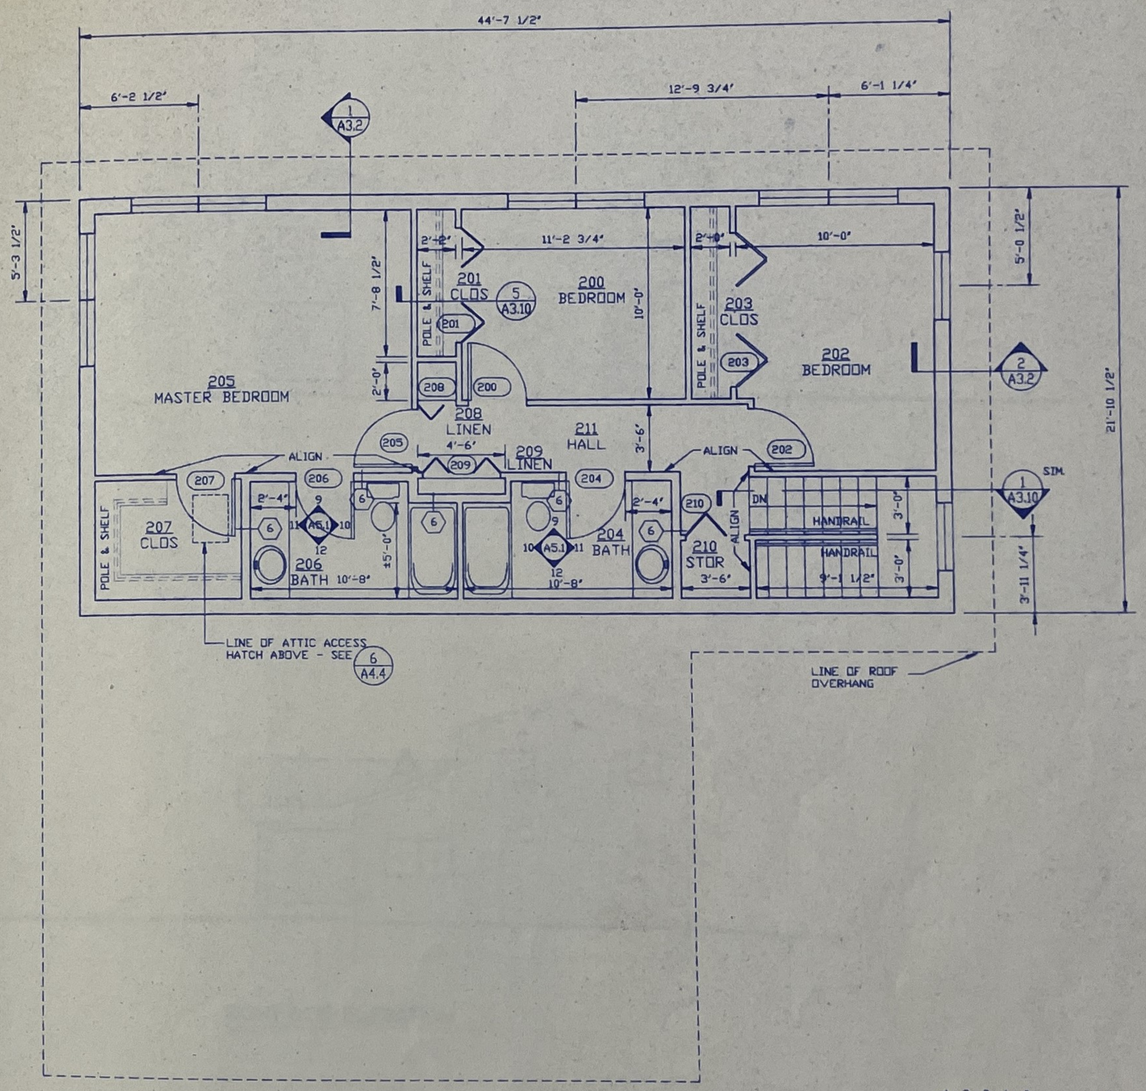

SECOND FLOOR PLAN

1/4"=1'-0"

4 3 2 1 0 4 8 FEET

SCALE: 1/4" = 1'-0"

GENERAL NOTES

1. FOR EXTERIOR WALL CONSTRUCTION SEE WALL SECTIONS.
2. INTERIOR WALL CONSTRUCTION SHALL BE 2 X 4 STUDS AT 24" O.C.
3. 41 — INDICATES 2 X 4 STUDS AT 24" O.C. W/ R-11 BATT INSULATION
   6 — INDICATES 2 X 6 STUDS AT 24" O.C.
   61 — INDICATES 2 X 6 STUDS AT 24" O.C. W/ R-19 BATT INSULATION
4. 4' — INDICATES CONCRETE SLAB ELEVATION

REV NO.	RECORD DATE / DESIGN DATE	PRINTED NAME	DRAFTED BY / CHECKED BY	DESCRIPTION
	12/30/94	JODI SORDAHL		HOUSING REPLACEMENT PROGRAM

J.O. #20839

DEPARTMENT OF TRANSPORTATION
FEDERAL AVIATION ADMINISTRATION
ALASKAN REGION - ANCHORAGE, ALASKA

HOUSING - TYPE A
FLOOR PLAN
3 BEDROOM HOUSE

STATE OF ALASKA 49th
Jeffrey P. Koonce
A 7007
REGISTERED PROFESSIONAL ARCHITECT
DATE STAMPED 12/30/94

SUBMITTED BY	APPROVED BY
JODI SORDAHL PROJECT ENGINEER, AAL-451	JERALD MARSHALL, SUPERVISOR ENVIRONMENTAL SECTION, AAL-451

DESIGNED BY R.J.M.
DRAWN BY G.S., R.J.M.
REVIEWED BY T.J.A.

ISSUED BY
AIRWAY FACILITIES DIVISION

DATE 12/30/94 — STD SHT SA-AF1

DRAWING NUMBER ALD-KSN-802.002X — SHEET A11