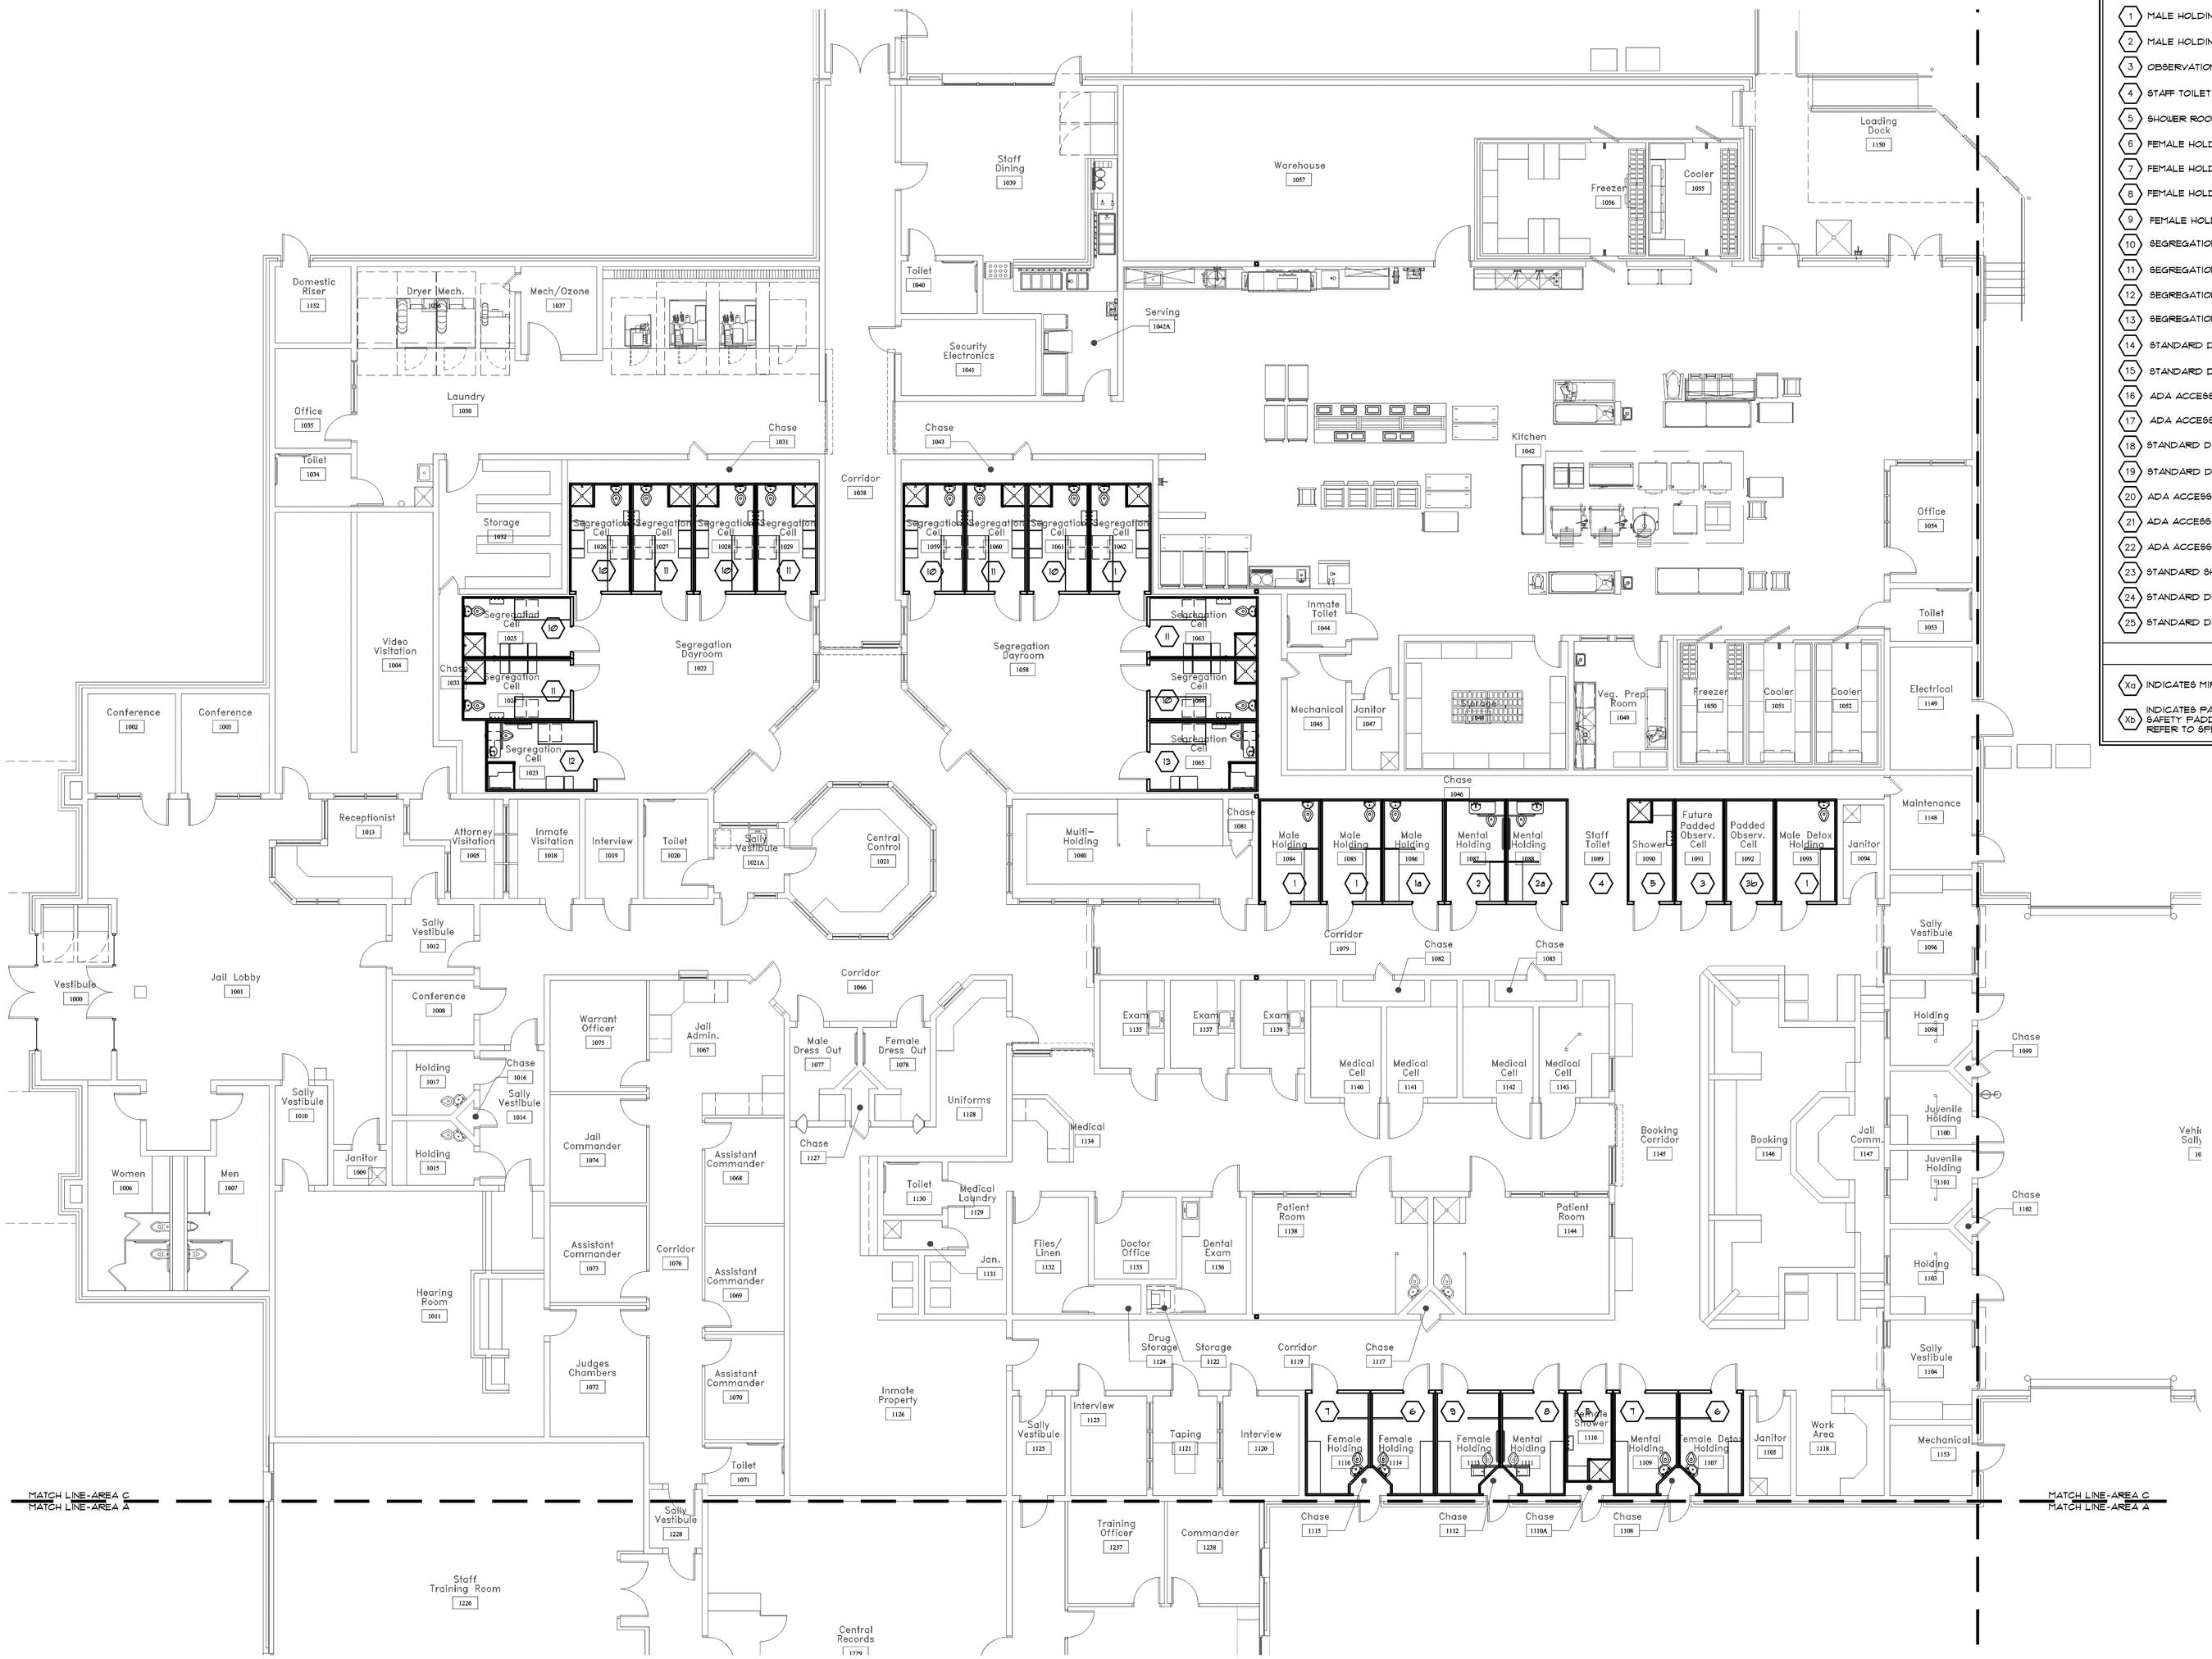

Steel Cell Location and Reference Plan - Area "C"

1 / A10.9

SCALE 1/8" = 1'-0"

Job North

Plan Keynotes - Steel Cell Designations

1. MALE HOLDING CELL - REFER TO DETAIL 1/A10.7
2. MALE HOLDING CELL - ADA ACCESSIBLE - REFER TO DETAIL 2/A10.7
3. OBSERVATION CELL - REFER TO DETAIL 3/A10.7
4. STAFF TOILET - ADA ACCESSIBLE - REFER TO DETAIL 4/A10.7
5. SHOWER ROOM - ADA ACCESSIBLE - REFER TO DETAIL 5/A10.7
6. FEMALE HOLDING CELL - REFER TO DETAIL 6/A10.7
7. FEMALE HOLDING CELL - REFER TO DETAIL 7/A10.7
8. FEMALE HOLDING CELL - ADA ACCESSIBLE - REFER TO DETAIL 8/A10.7
9. FEMALE HOLDING CELL - ADA ACCESSIBLE - REFER TO DETAIL 9/A10.7
10. SEGREGATION CELL - REFER TO DETAIL 10/A10.7
11. SEGREGATION CELL - REFER TO DETAIL 12/A10.7
12. SEGREGATION CELL - ADA ACCESSIBLE - REFER TO DETAIL 13/A10.7
13. SEGREGATION CELL - ADA ACCESSIBLE - REFER TO DETAIL 14/A10.7
14. STANDARD DETENTION CELL - REFER TO DETAIL 1/A10.8
15. STANDARD DETENTION CELL - REFER TO DETAIL 2/A10.8
16. ADA ACCESSIBLE DETENTION CELL - REFER TO DETAIL 3/A10.8
17. ADA ACCESSIBLE DETENTION CELL - REFER TO DETAIL 4/A10.8
18. STANDARD DETENTION CELL WITH SHOWER - REFER TO DETAIL 5/A10.8
19. STANDARD DETENTION CELL WITH SHOWER - REFER TO DETAIL 6/A10.8
20. ADA ACCESSIBLE DETENTION CELL WITH SHOWER - REFER TO DETAIL 7/A10.8
21. ADA ACCESSIBLE DETENTION CELL WITH SHOWER - REFER TO DETAIL 8/A10.8
22. ADA ACCESSIBLE SHOWER CELL - REFER TO 10/A10.8
23. STANDARD SHOWER CELL - REFER TO 9/A10.8
24. STANDARD DETENTION CELL WITH SHOWER- REFER TO DETAIL 11/A10.8
25. STANDARD DETENTION CELL WITH SHOWER- REFER TO DETAIL 12/A10.8

STEEL CELL MODIFIERS

Xa INDICATES MIRRORED CELL LAYOUT

Xb INDICATES PADDED CELL. SAFETY PADDING SHALL BE INSTALLED IN THE FOLLOWING SPACES: #1092. REFER TO SPECIFICATIONS FOR INFORMATION ON SAFETY PADDING.

Key Plan

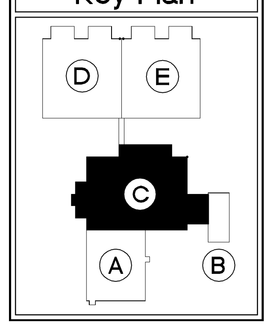

© 2008
PRECISION PLANNING, INC.
ALL RIGHTS RESERVED
THESE CONTRACTORS DOCUMENTS, AND PROMOTED REPRODUCTIONS, AS INSTRUMENTS OF SERVICE, ARE THE SOLE PROPERTY OF PRECISION PLANNING, INC. UNLESS OTHERWISE AGREED TO, THEY SHALL NOT BE REPRODUCED, PUBLISHED OR OTHERWISE MADE NOR ARE THEY TO BE USED FOR ANY PURPOSE NOT SPECIFICALLY AGREED TO IN WRITING BY PRECISION PLANNING, INC. WITHOUT COMPENSATION TO PRECISION PLANNING, INC.

STAMP

Precision Planning, Inc.
planners, engineers, architects & surveyors
P.O. Box 2210
400 Pike Boulevard
Lawrenceville, GA 30046-2210
(770) 338-8000 or (770) 962-8000
(Fax) (770) 822-5990

PROJECT

JACKSON COUNTY JAIL

555 GENERAL JACKSON DRIVE
JEFFERSON, GEORGIA 30549

SHEET TITLE

STEEL CELL
LOC. & REFERENCE
PLAN - AREA C

DESIGN	DRAWN	CHECKED
LGD	BKS	LGD

RELEASE

DATE	NO	DESCRIPTION
10/31/07		D.E.C./PLUMBING BID PACKAGE RELEASE
12/21/07		MECHANICAL/ELECTRICAL BID PACKAGE RELEASE
03/28/08		BALANCE OF REMAINING BID PACKAGES

DATE	PROJ. NUMBER	CAD FILE NAME	FILE NUMBER
03-28-08	A06136	136-A10.9.dwg	

A10.9

I:\DRAWINGS\06\06136\1540 Construction Documents\136A10-9.dwg, 4/30/2009 8:25:43 AM, 752Gs