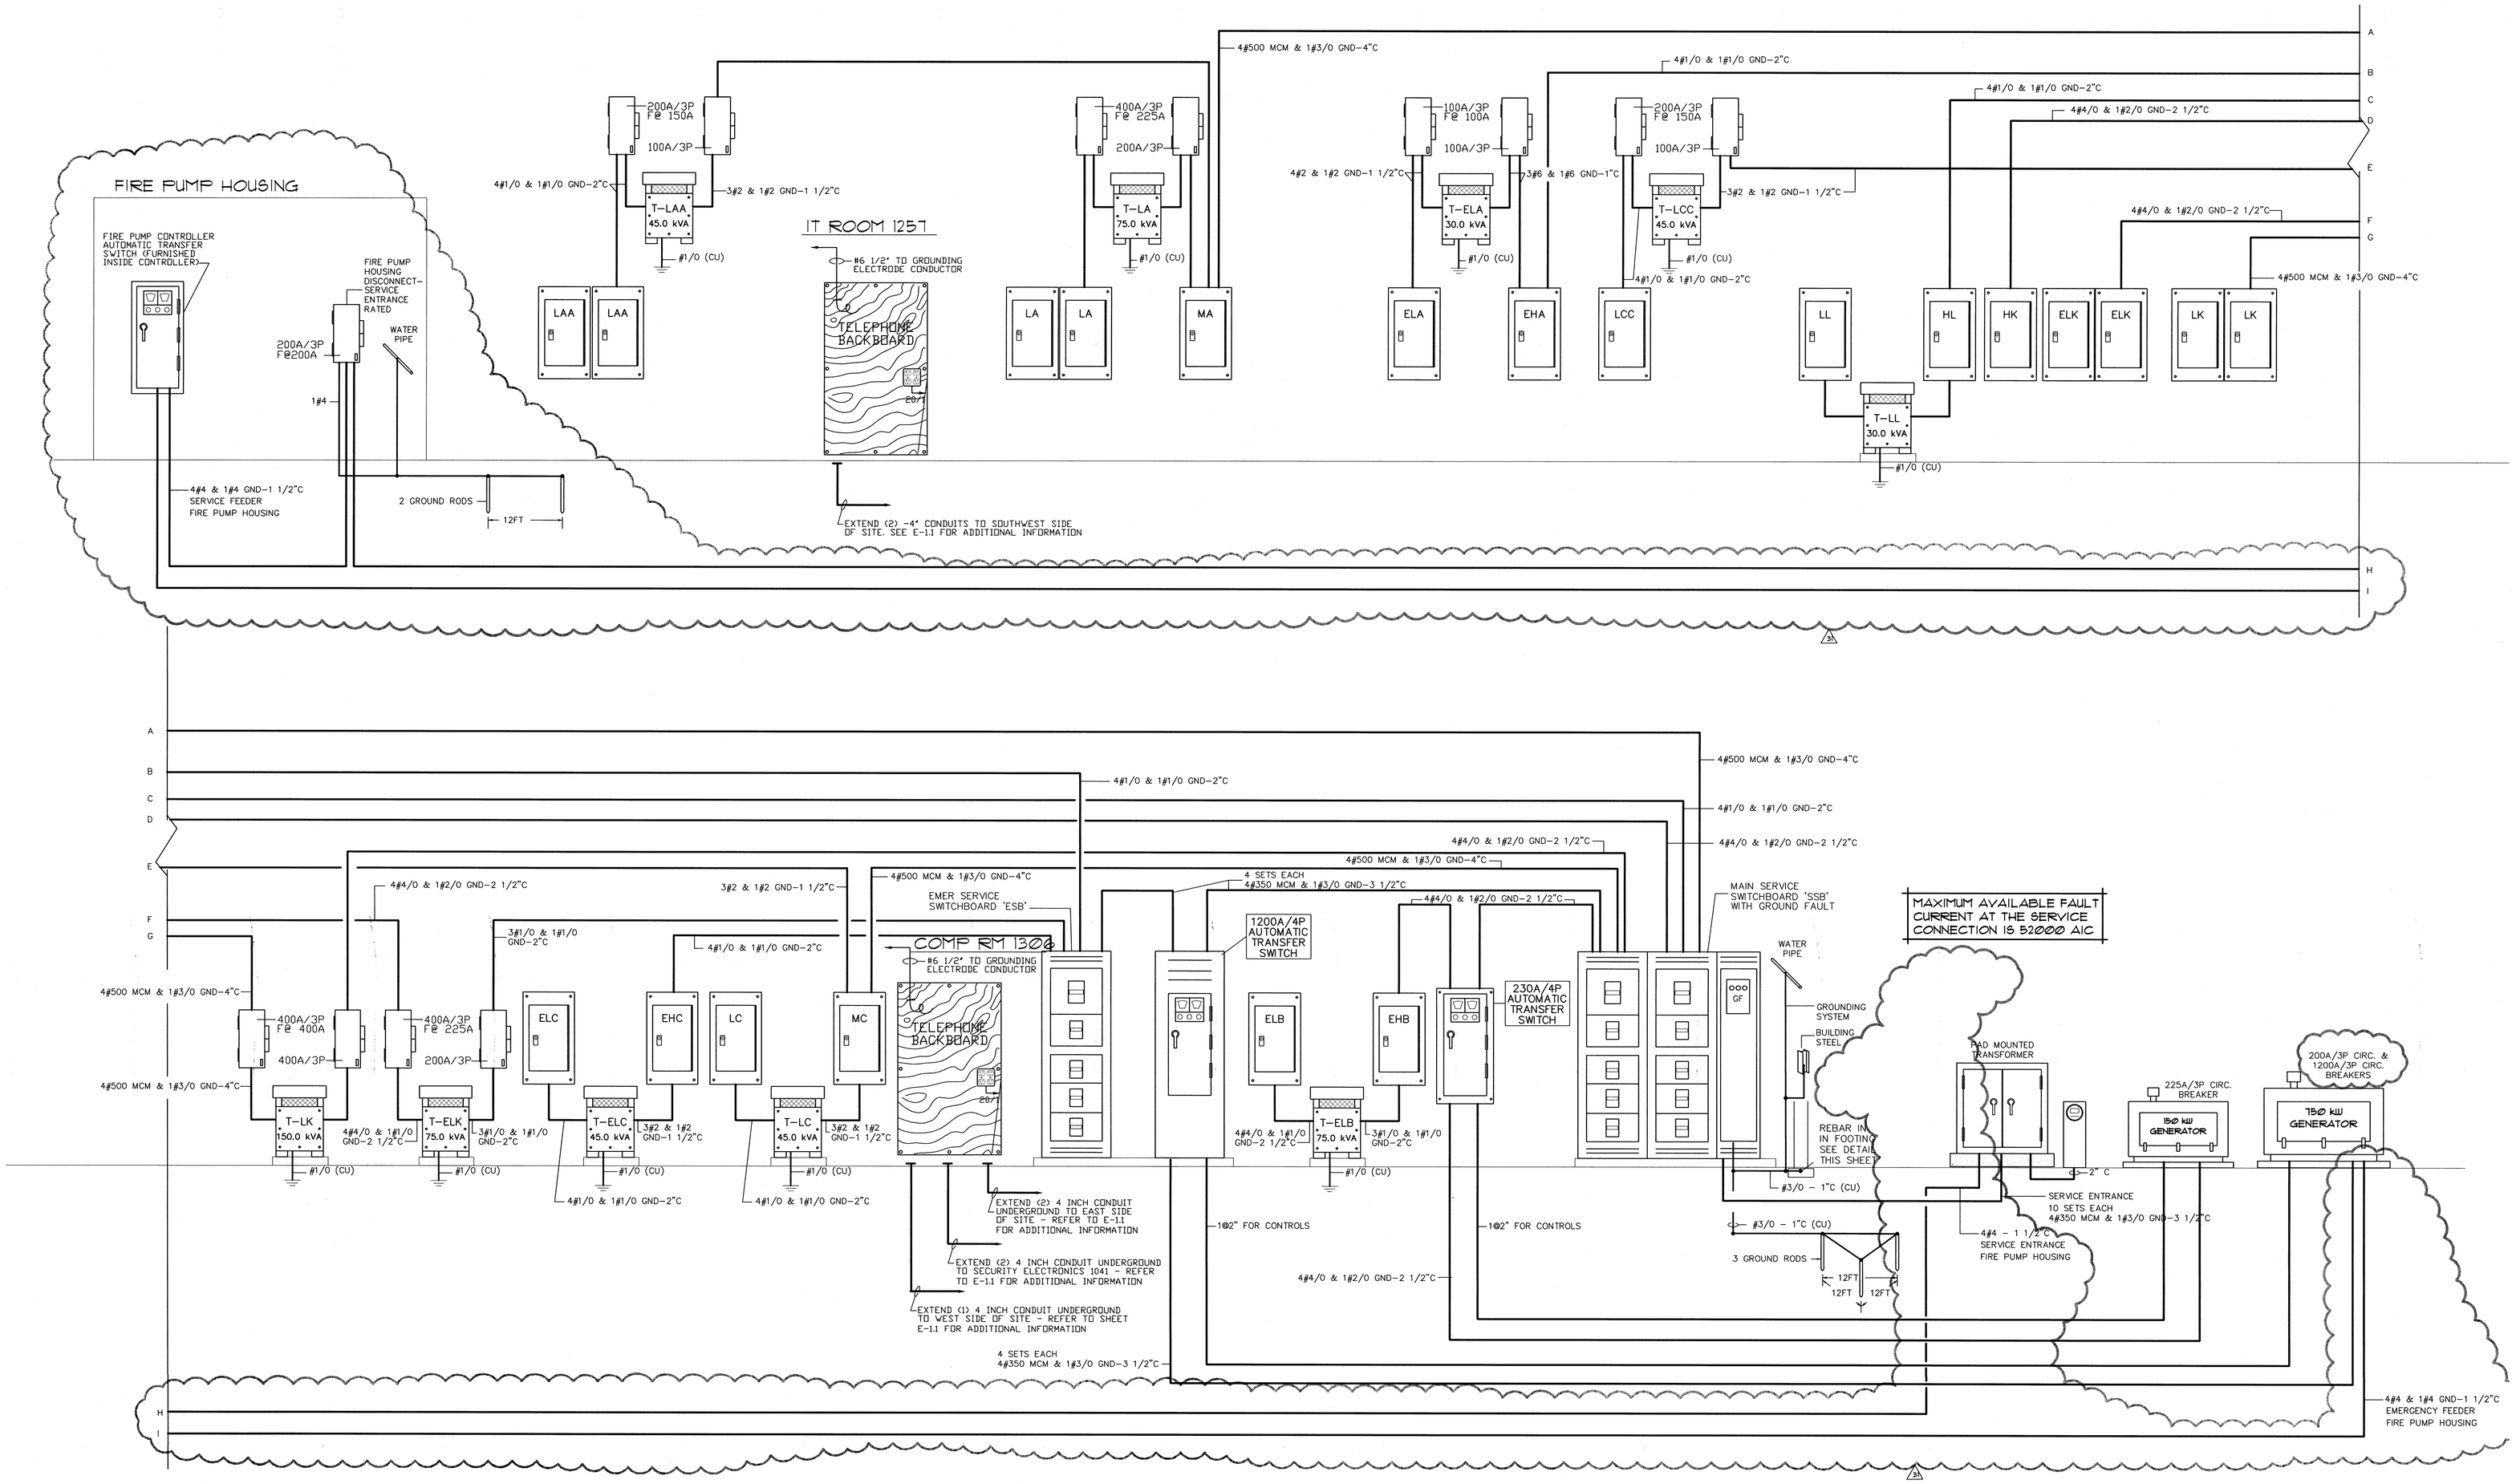

2 / E4.1 NOT USED

1 / E4.1 MAIN ELECTRICAL RISER DIAGRAM
NOT TO SCALE

DRAWING RELEASE SUMMARY		
DATE	NO	DESCRIPTION
01/04/08	1	MECH./ ELEC. BID PACKAGE ADDENEUM #1
02/20/08	2	RFI#049 ELECTRICAL RISER DIAGRAM DRAWINGS
02/29/08	3	M.P.E. COORDINATION

ROBERDS
CONSULTING
ENGINEERS
455 EAST PACES FERRY ROAD, N.E.
SUITE 300
ATLANTA GEORGIA 30305
TELEPHONE (404) 237-8632
FACSIMILE (404) 237-4161
2007-024 | JBL

© 2008 PRECISION PLANNING, INC. ALL RIGHTS RESERVED
NOTE: CONTENTS HEREIN ARE THE PROPERTY OF PRECISION PLANNING, INC. AND ARE NOT TO BE REPRODUCED, IN WHOLE OR IN PART, WITHOUT WRITTEN PERMISSION OF SERVICE AND THE SALE PROPERTY OF PRECISION PLANNING, INC. UNLESS OTHERWISE AGREED TO, THEY SHALL NOT BE USED FOR ANY PURPOSE NOT SPECIFICALLY MENTIONED IN THE CONTRACT, NOR IN ANY MANNER NOR ARE THEY TO BE USED FOR ANY PURPOSE NOT SPECIFICALLY MENTIONED OR SPECIFICALLY INDICATED HEREIN WITHOUT THE WRITTEN CONSENT OF PRECISION PLANNING, INC.

FOR GA REGISTERED PROFESSIONAL ENGINEER No. 20803 GERALD E. ROBERDS 12-25-08

STAMP

Precision Planning, Inc.
planners, engineers, architects & surveyors
P.O. Box 2210
400 Pike Boulevard
Lawrenceville, GA 30046-2210
(770) 338-8000 or (770) 962-8000
(Fax) (770) 822-5990

PROJECT

JACKSON COUNTY JAIL
555 GENERAL JACKSON DRIVE
JEFFERSON, GEORGIA 30549

SHEET TITLE

MAIN ELECTRICAL RISER

DESIGN	DRAWN	CHECKED
JBL	JBL	GER

RELEASE

DATE	NO	DESCRIPTION
12/21/07		MECHANICAL / ELECTRICAL BID PACKAGE RELEASE
12/05/08	1	RFI #112 FIRE PUMP ELECTRICAL

DATE	PROJ. NUMBER	CAD FILE NAME	FILE NUMBER
10-31-07	A06136	C024E41	

E4.1