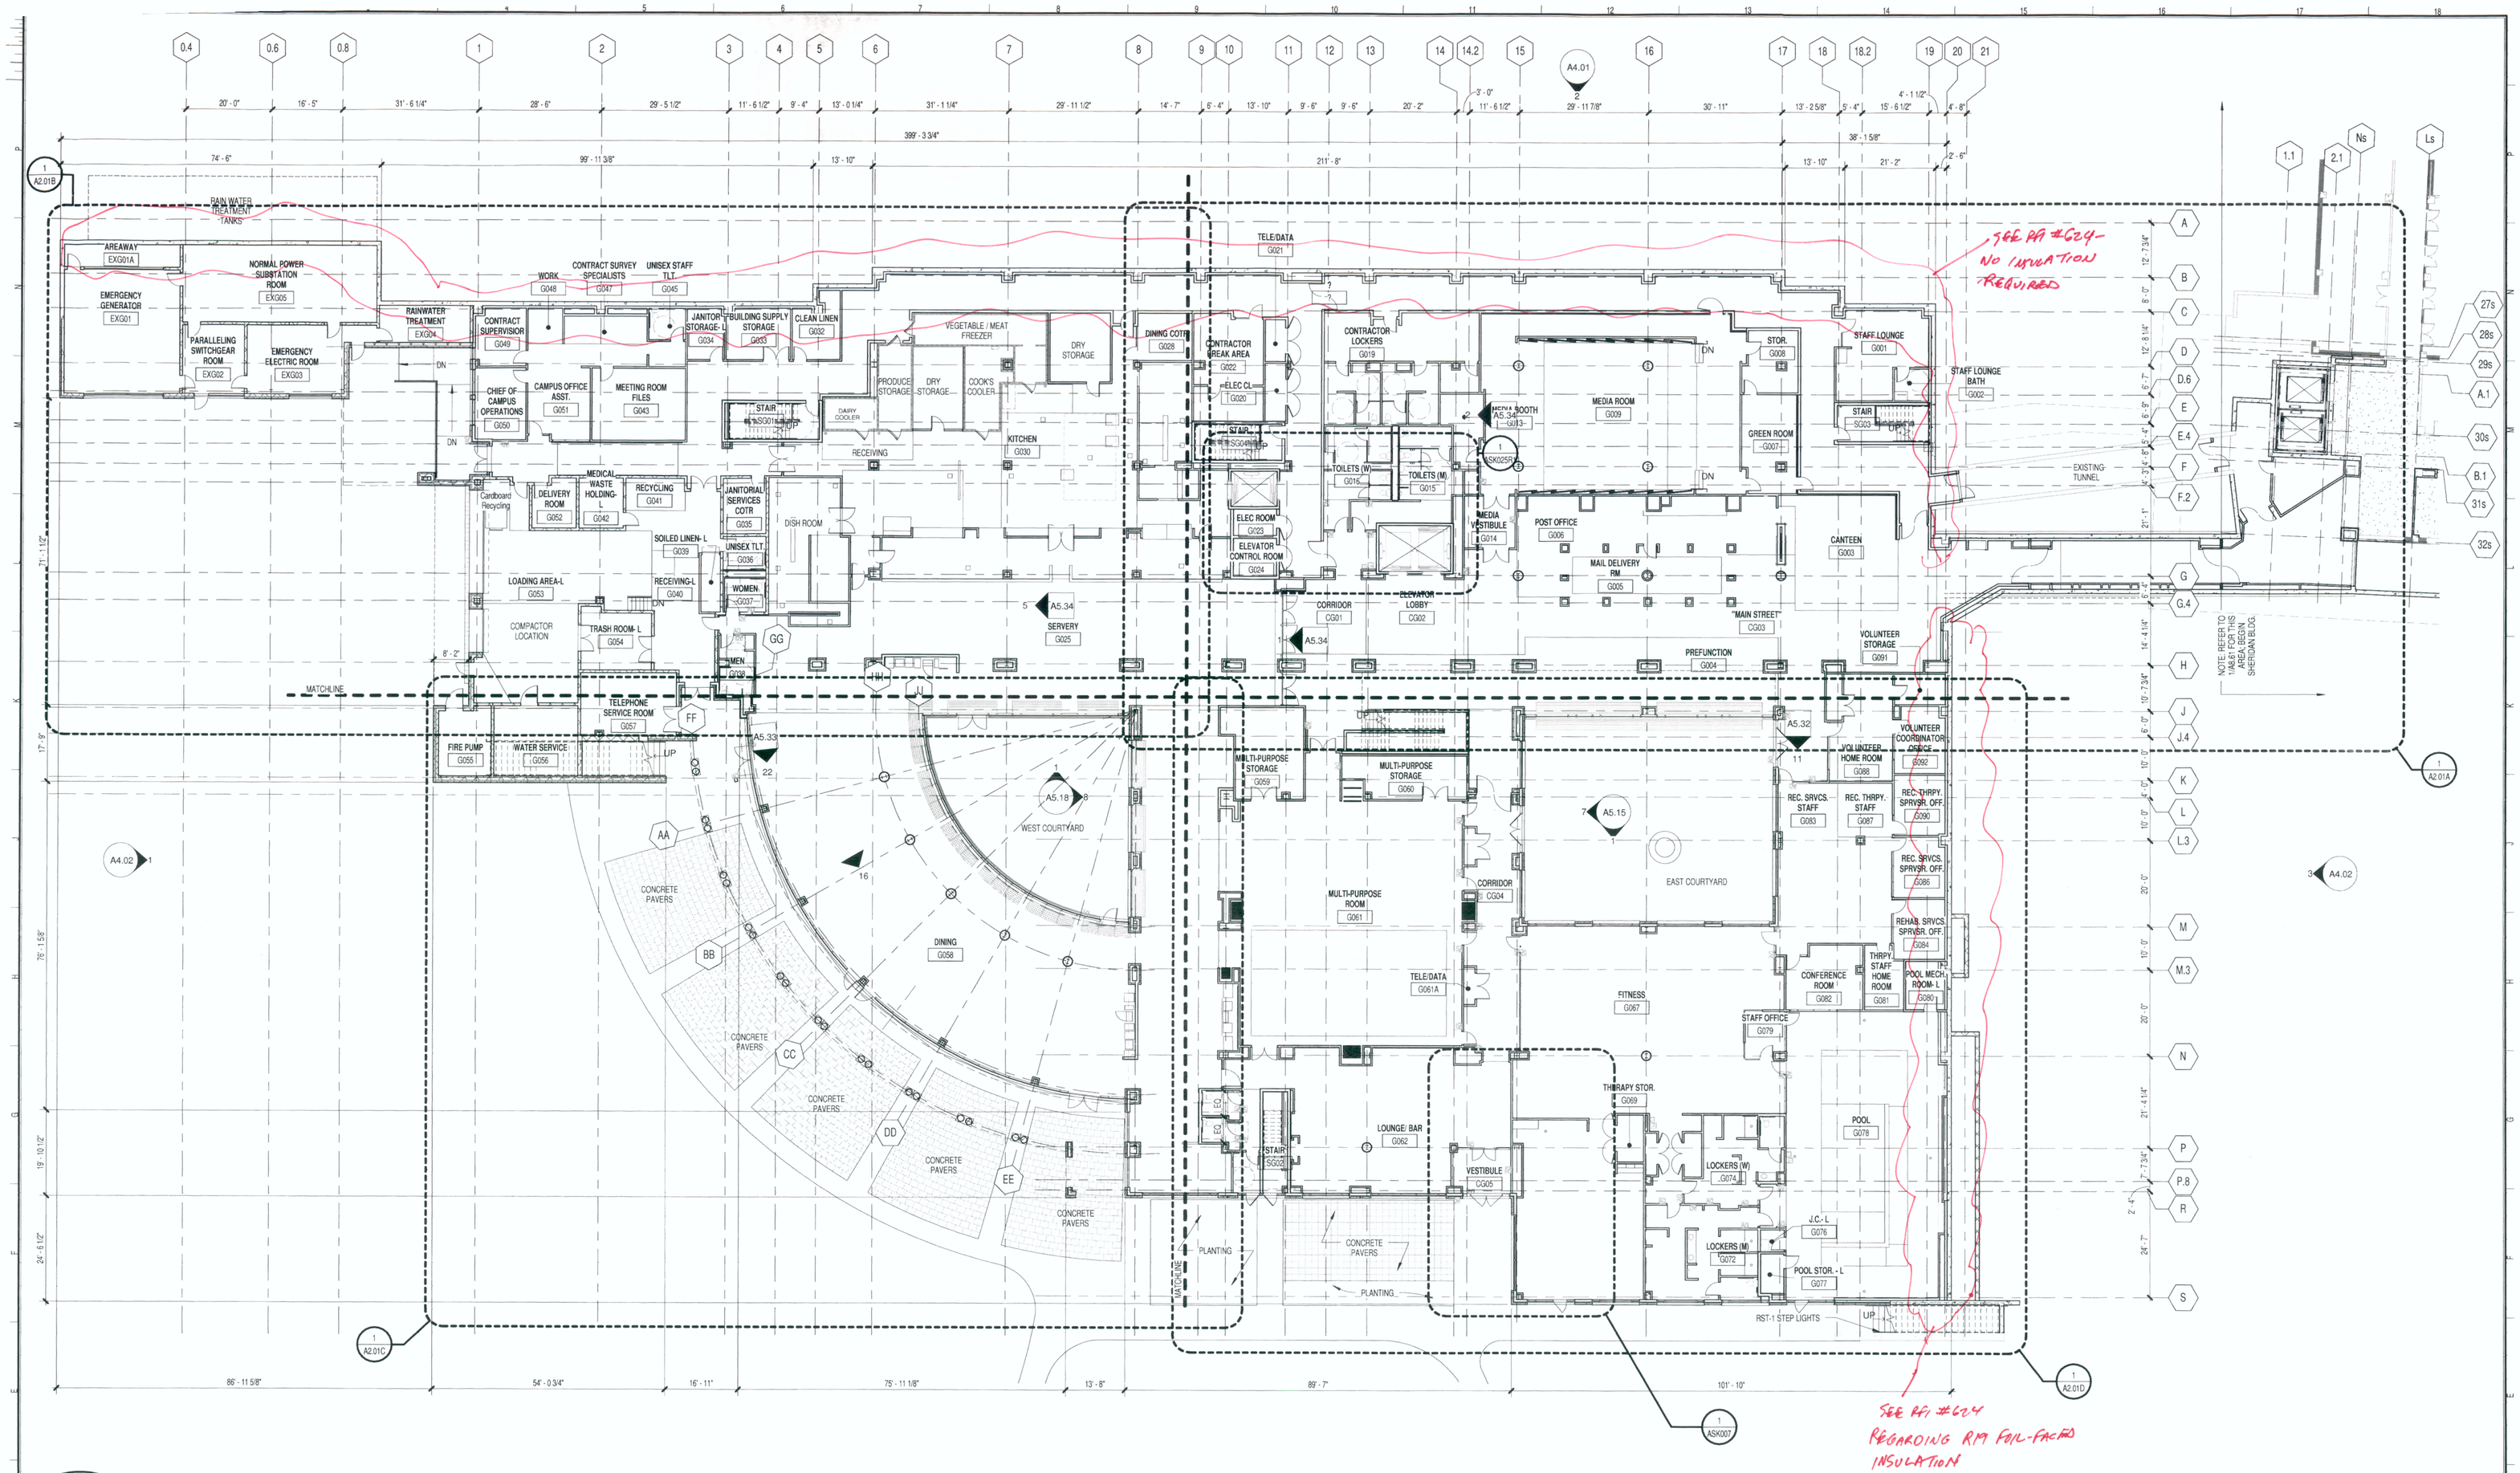

1 A2.01 FLOOR PLAN - GROUND
SCALE: 1/16" = 1'-0"

COOPER CARRY

ATLANTA · WASHINGTON · NEW YORK · NEWPORT BEACH

625 North Washington Street
Suite 200
Alexandria, VA 22314
(703) 519-6152
www.coopercarry.com

© Copyright Cooper Carry 2011

DISTRICT OF COLUMBIA LICENSED ARCHITECT 101575

ISSUANCES		
No.	Drawing Issue Description	Date
1	FINAL CONCEPT SUBMISSION	04.11.2011
2	DESIGN DEVELOPMENT SUBMISSION	06.01.2011
3	PREFINAL SUBMISSION	08.24.2011
4	CD 100% SUBMISSION	10.10.2011
5	CONFORMED SET	12.19.2011

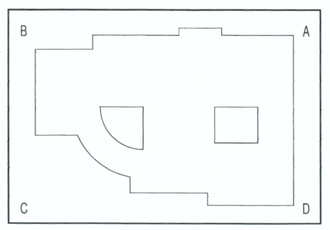

KEY PLAN

SENSITIVE BUT UNCLASSIFIED (SBU)
PROPERTY OF UNITED STATES GOVERNMENT
FOR OFFICAL USE ONLY
Do not remove this notice
Properly destroy documents when no longer needed

SCOTT PROJECT

Scott Building
3700 N. Capitol St., NW
Washington, D.C. 20011
♦
Armed Forces Retirement Home

FLOOR PLAN - GROUND LEVEL

STEVE SMITH (Principal-in-Charge)	20100044 (Project No.)
STEVE SMITH (Project Manager)	12/19/11 (Date)
KENNETH BROWN (Project Architect)	
Author (Staff Architect)	A2.01
GS-11-P10-MKC-0026 (GSA Project Number)	
GS-11-P09-MKC-0022 (GSA Contract Number)	(Drawing No.)

ISSUED FOR CONSTRUCTION

PROJECT NUMBER: 20100044 PROJECT NAME: SCOTT PROJECT
SHEET NUMBER: A2.01 FLOOR PLAN - GROUND LEVEL
E:\2010\20100044\d-7 drawings\revit\users\20100044_2011_finucanp.rvt
12/16/2011 1:22:30 PM