PLOTTING SCALE 1=48

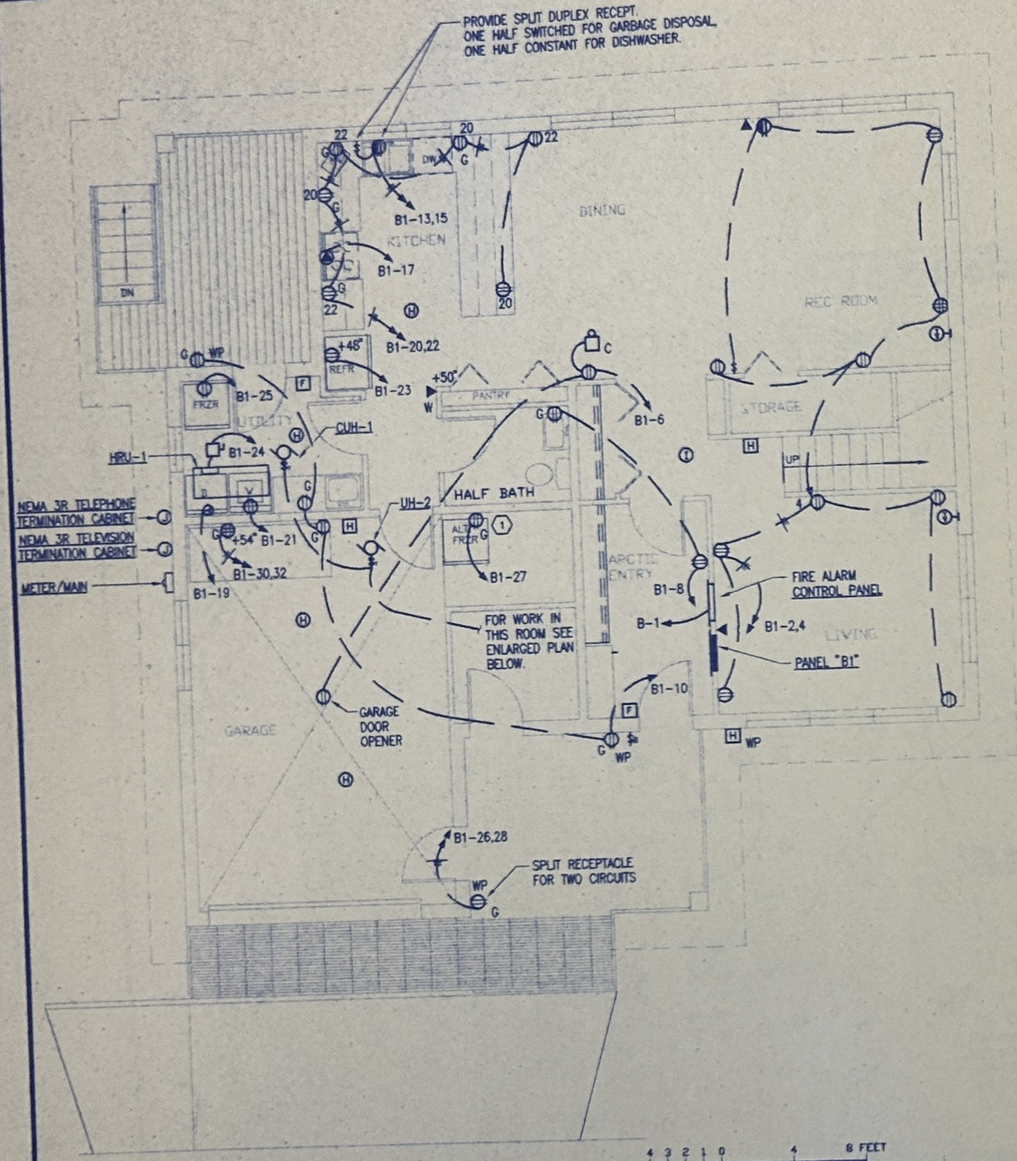

POWER & SIGNAL PLAN – FIRST FLOOR – BLDG. "B"
1/4"=1'-0"

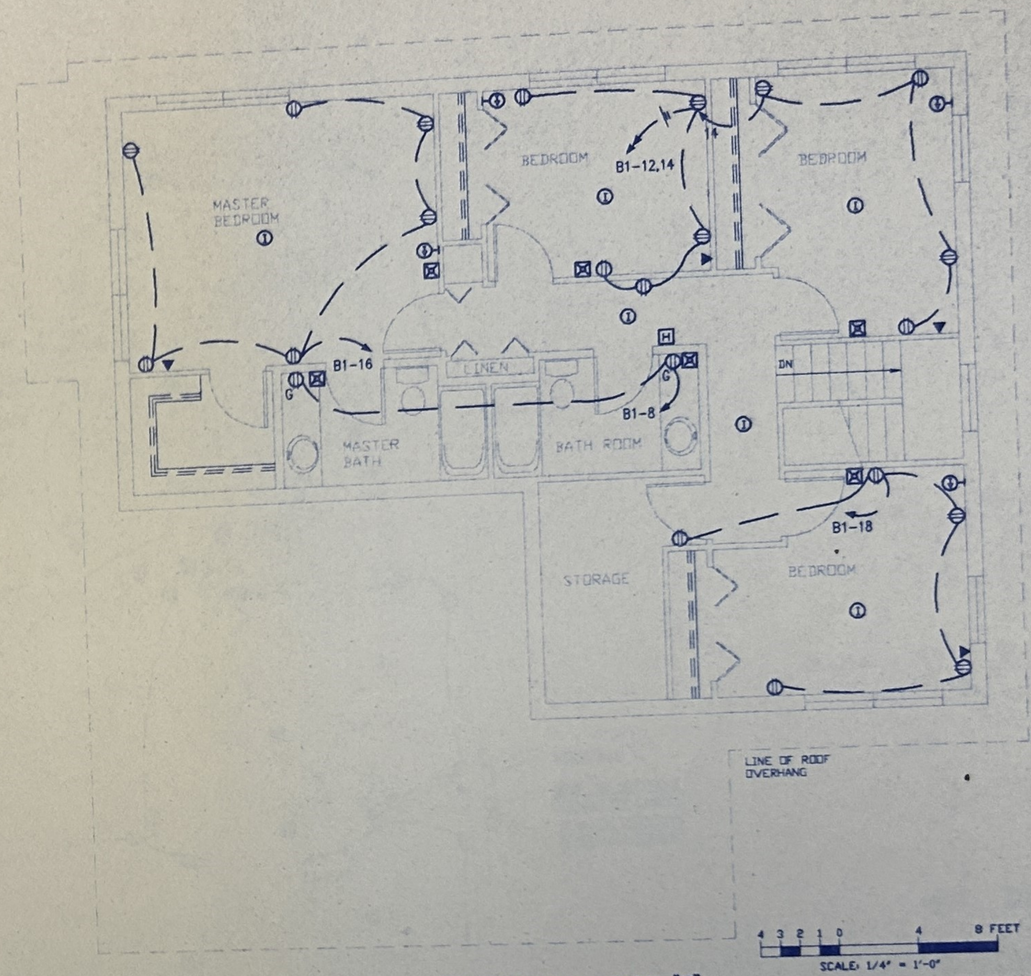

POWER & SIGNAL PLAN – SECOND FLOOR – BLDG. "B"
1/4"=1'-0"

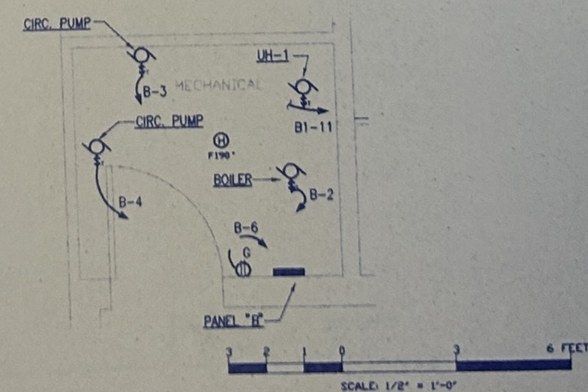

ENLARGED MECHANICAL ROOM PLAN
1/2"=1'-0"

SHEET NOTE

1. PROVIDE ENGRAVED NAMEPLATE TO READ "RECEPTACLE PROTECTED BY GFI BREAKER IN PANEL".

REV NO.	RECORD DATE / DESIGN DATE	PRINTED NAME	DRAWN BY / CHECKED BY	DESCRIPTION
		JODI SORDAHL		HOUSING REPLACEMENT PROGRAM

J.O. #20639

FPE Rosen ENGINEERS

STATE OF ALASKA — Robert B. Rosen EE 7750 — REGISTERED PROFESSIONAL ENGINEER

DATE STAMPED

DEPARTMENT OF TRANSPORTATION
FEDERAL AVIATION ADMINISTRATION
ALASKAN REGION – ANCHORAGE, ALASKA

HOUSING - TYPE B POWER AND SIGNAL PLAN 4 BEDROOM HOUSE

SUBMITTED BY
JODI SORDAHL
PROJECT ENGINEER, AAL-451

APPROVED BY
JERALD MARSHALL, SUPERVISOR
ENVIRONMENTAL SECTION, AAL-451

DESIGNED BY / DRAWN BY / REVIEWED BY

AIRWAY FACILITIES DIVISION

DATE 12/30/94

DRAWING NUMBER ALD-KSM-XXXXXX

SHEET E4.2