PLOTTING SCALE: 1=48

## SHEET NOTE

(1) PROVIDE ENGRAVED NAMEPLATE TO READ "RECEPTACLE PROTECTED BY GFI BREAKER IN PANEL".

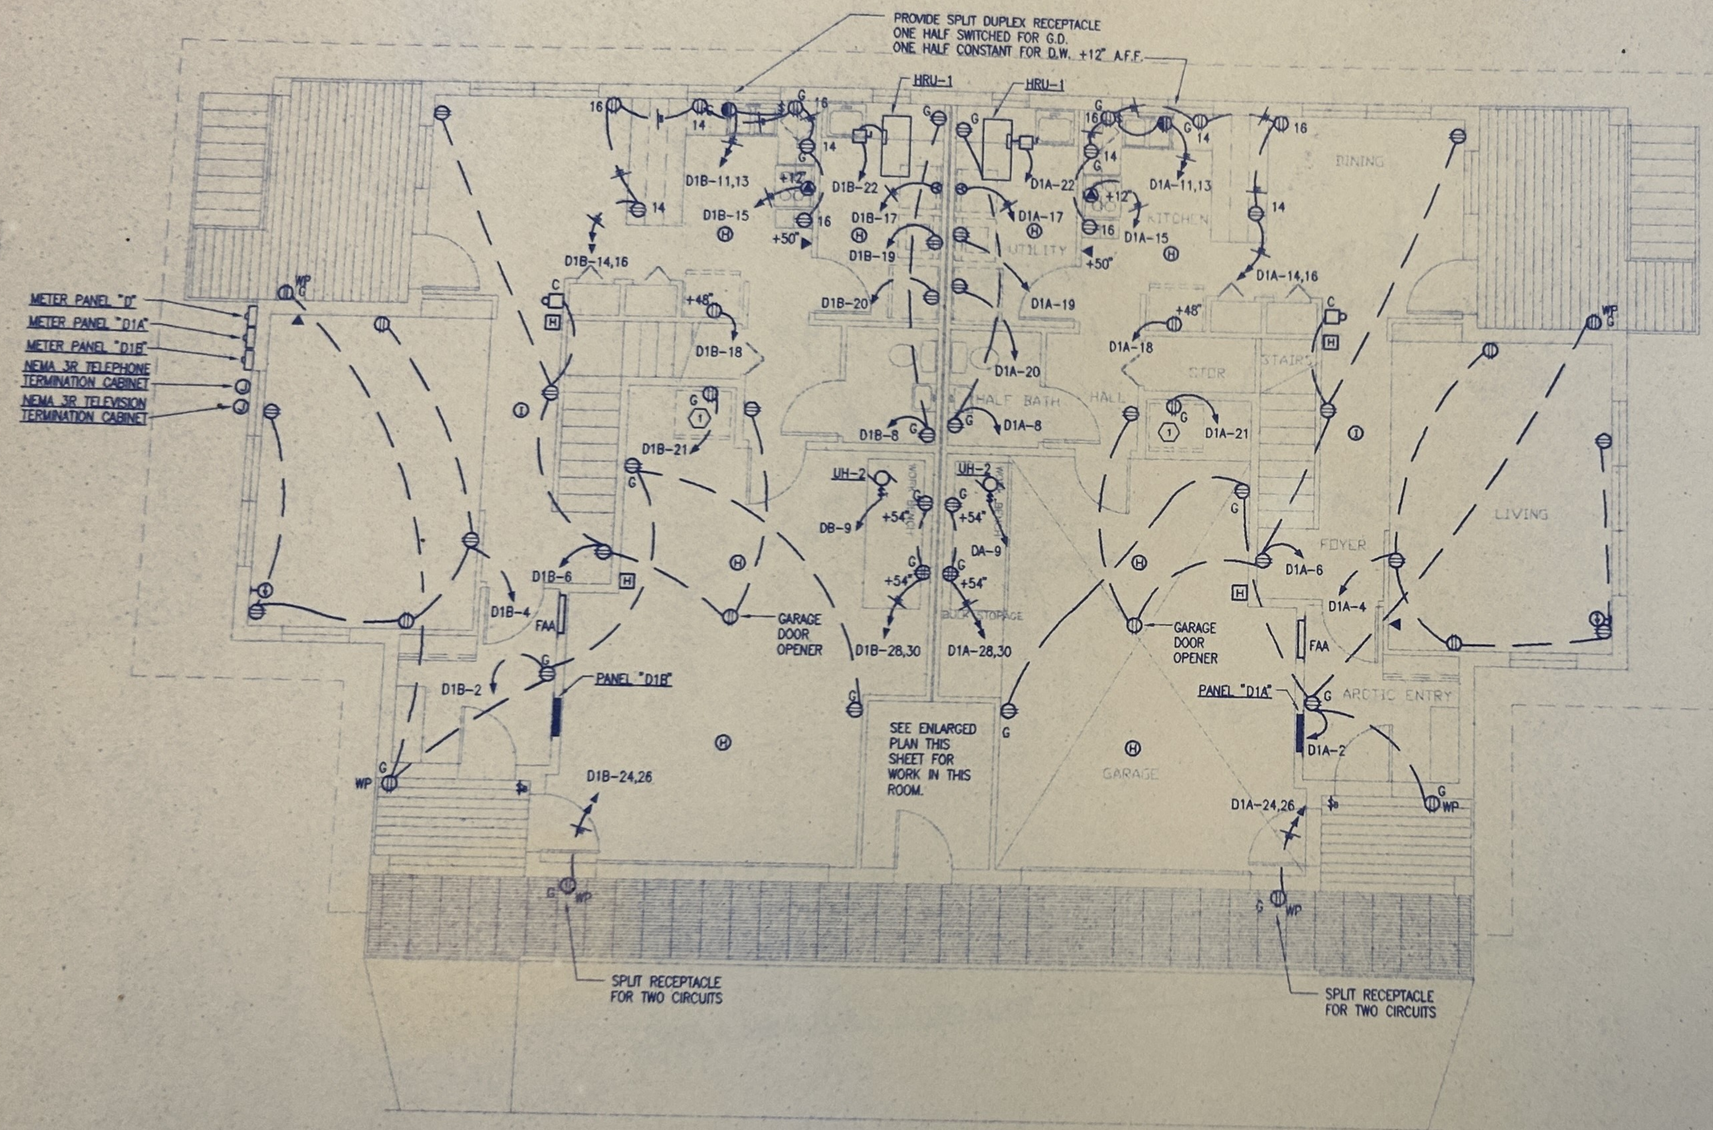


POWER & SIGNAL PLAN – FIRST FLOOR – BLDG. "D"
1/4"=1'-0"

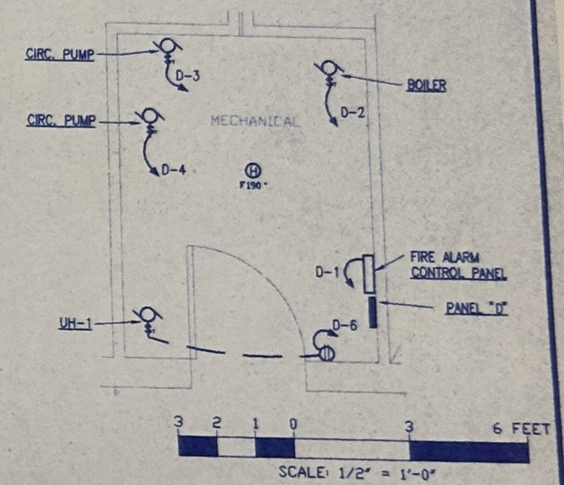


ENLARGED MECHANICAL ROOM PLAN
1/2"=1'-0"

| REV NO. | RECORD DATE / DESIGN DATE | PRINTED NAME | DRAWN BY / CHECKED BY | DESCRIPTION |
|---|---|---|---|---|
| | | JOEL SORENSEN | | HOUSING REPLACEMENT PROGRAM |

J.O. #20239

ARCHITECTURE PLANNING AND DESIGNING SERVICE
FPE Roen ENGINEERS
STATE OF ALASKA 49TH Robert B. Powell CE 7730 REGISTERED PROFESSIONAL ENGINEER
DATE STAMPED

DEPARTMENT OF TRANSPORTATION
FEDERAL AVIATION ADMINISTRATION
ALASKAN REGION – ANCHORAGE, ALASKA

# HOUSING - TYPE D
# FIRST FLOOR POWER AND SIGNAL PLAN
# 2 BEDROOM TOWNHOUSE DUPLEX

SUBMITTED BY
JOEL SORENSEN
PROJECT ENGINEER, AAL-451

APPROVED BY
JERALD MARSHALL, SUPERVISOR
ENVIRONMENTAL SECTION, AAL-451

DESIGNED BY JLH
DRAWN BY JLH 12/30/94
REVIEWED BY JLH

AIRWAY FACILITIES DIVISION

DATE 12/30/94
DRAWING NUMBER ALD-KSM-XXXXXX
SHEET E4

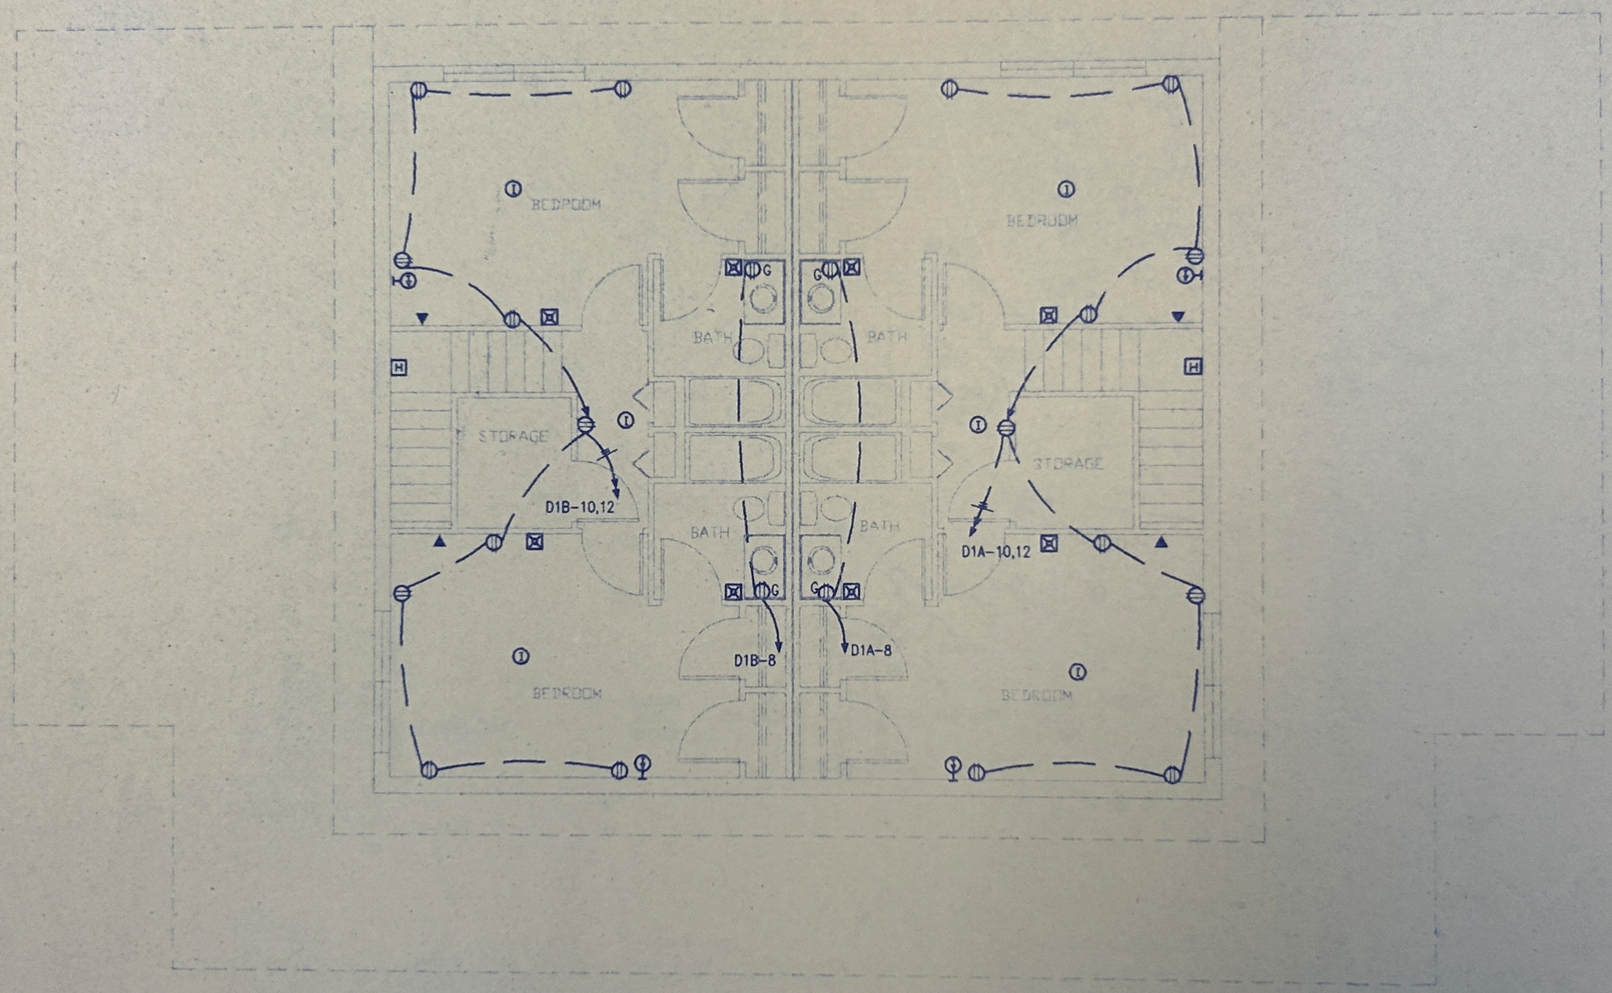


POWER & SIGNAL PLAN – SECOND FLOOR – BLDG. "D"
1/4"=1'-0"

4 3 2 1 0 4 8 FEET
SCALE: 1/4" = 1'-0"

JOSE SORDIAN

| REV NO. | RECORD DATE | PRINTED NAME | |
|---|---|---|---|
| | DESIGN DATE | PRINTED NAME | |

DEPARTMENT OF
FEDERAL AVIATION

FPE Roen
ENGINEERS

HOUSING -
SECOND FLOOR POWE
2 BEDROOM TOWN