Guard Rail

Gate

Stump

USACE Project Boundary

0 62.5 125 250 375 500 Feet

N

FIGURE 1

SERVICE AREA OVERVIEW

HODGES VILLAGE DAM

U.S. ARMY CORPS OF ENGINEERS
NEW ENGLAND DISTRICT

APRIL 2026

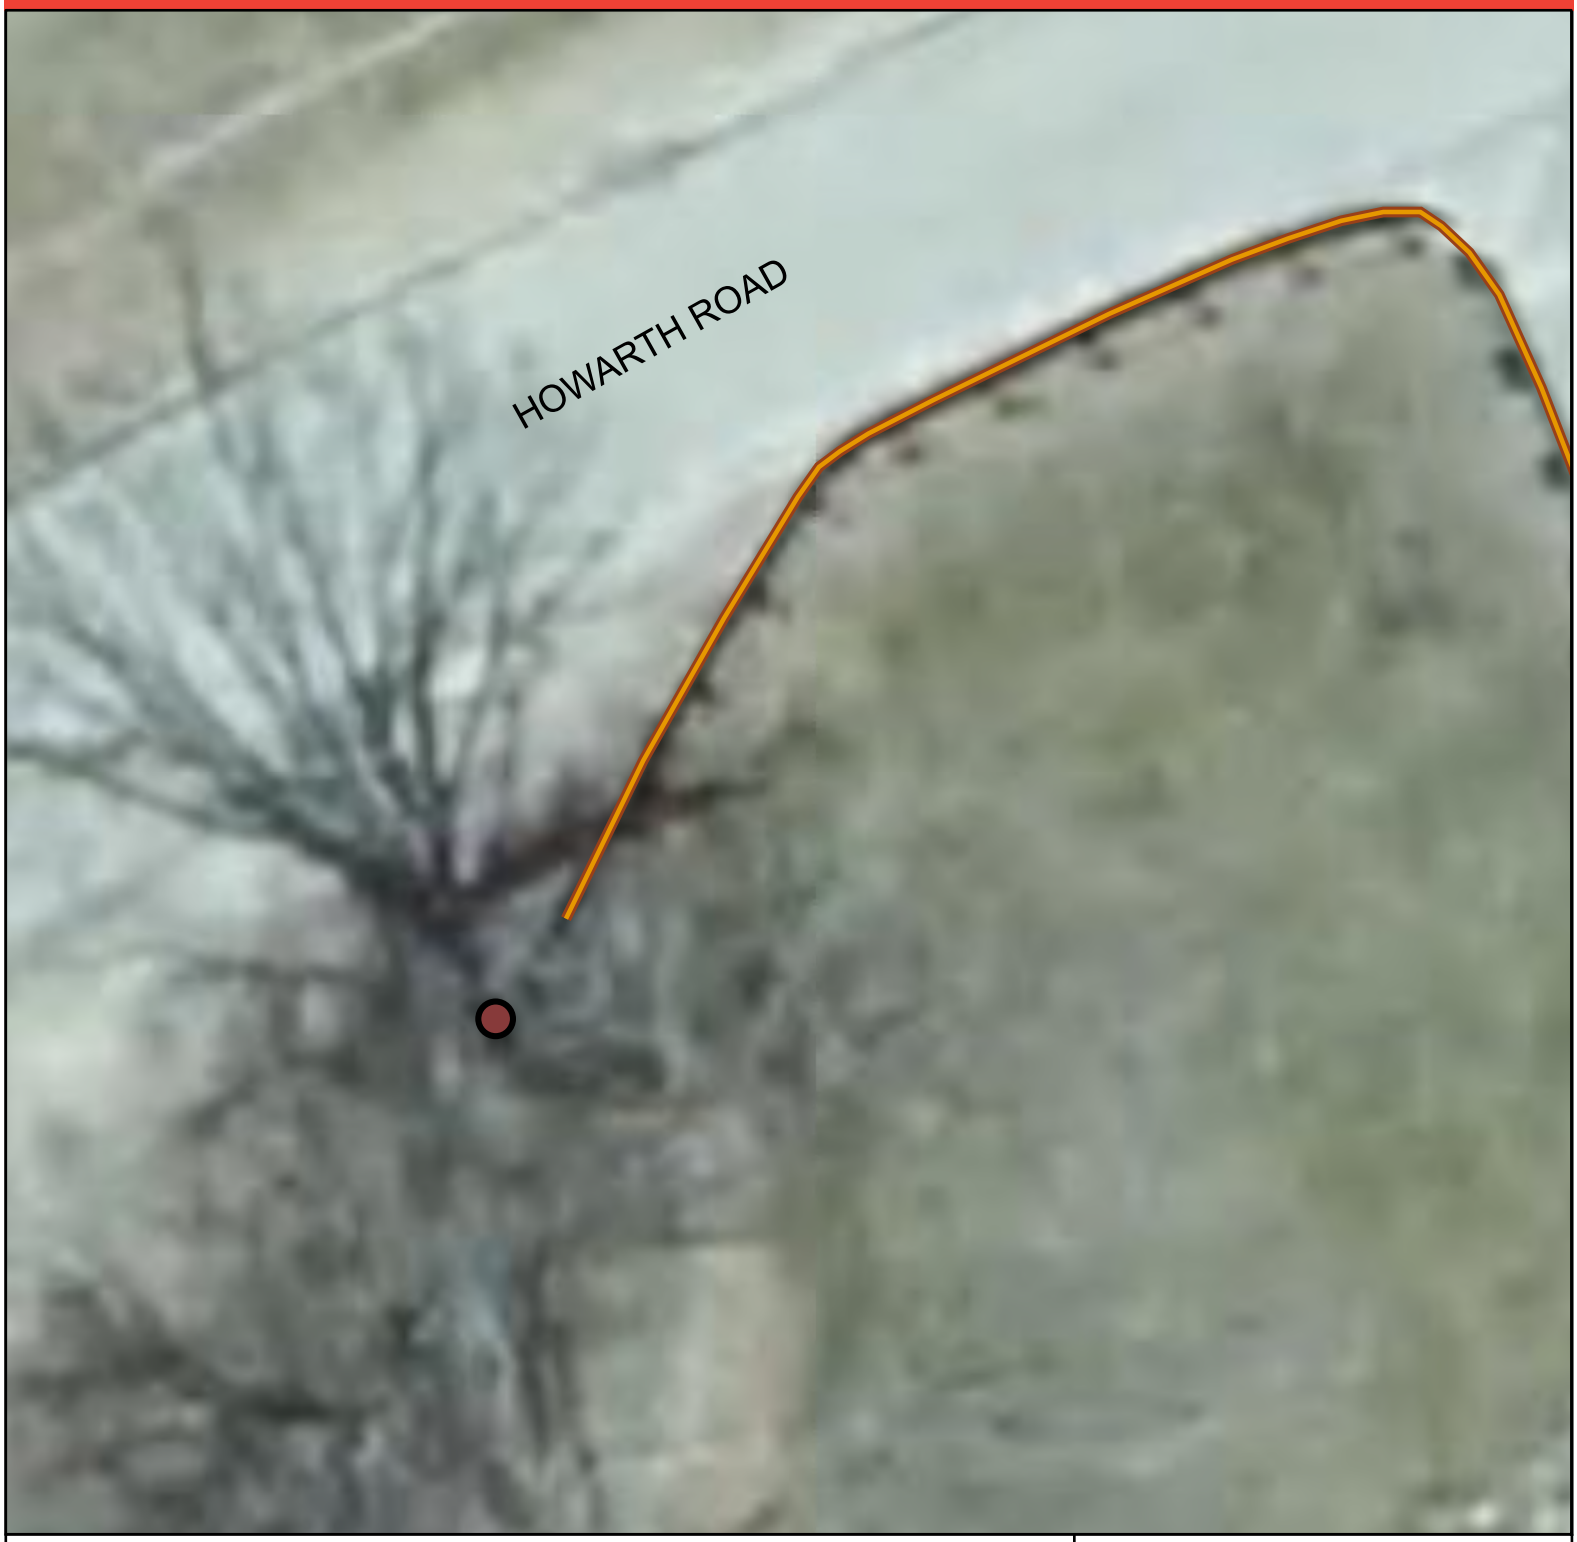

Legend

Guard Rail

Stump

The terminal end of the west side of the guardrail must leave 6' of space from the existing stump.

0 5 10 20 30 40 Feet

N

FIGURE 2

AUGUTLEBACK POND SERVICE AREA

HODGES VILLAGE DAM

U.S. ARMY CORPS OF ENGINEERS NEW ENGLAND DISTRICT

APRIL 2026

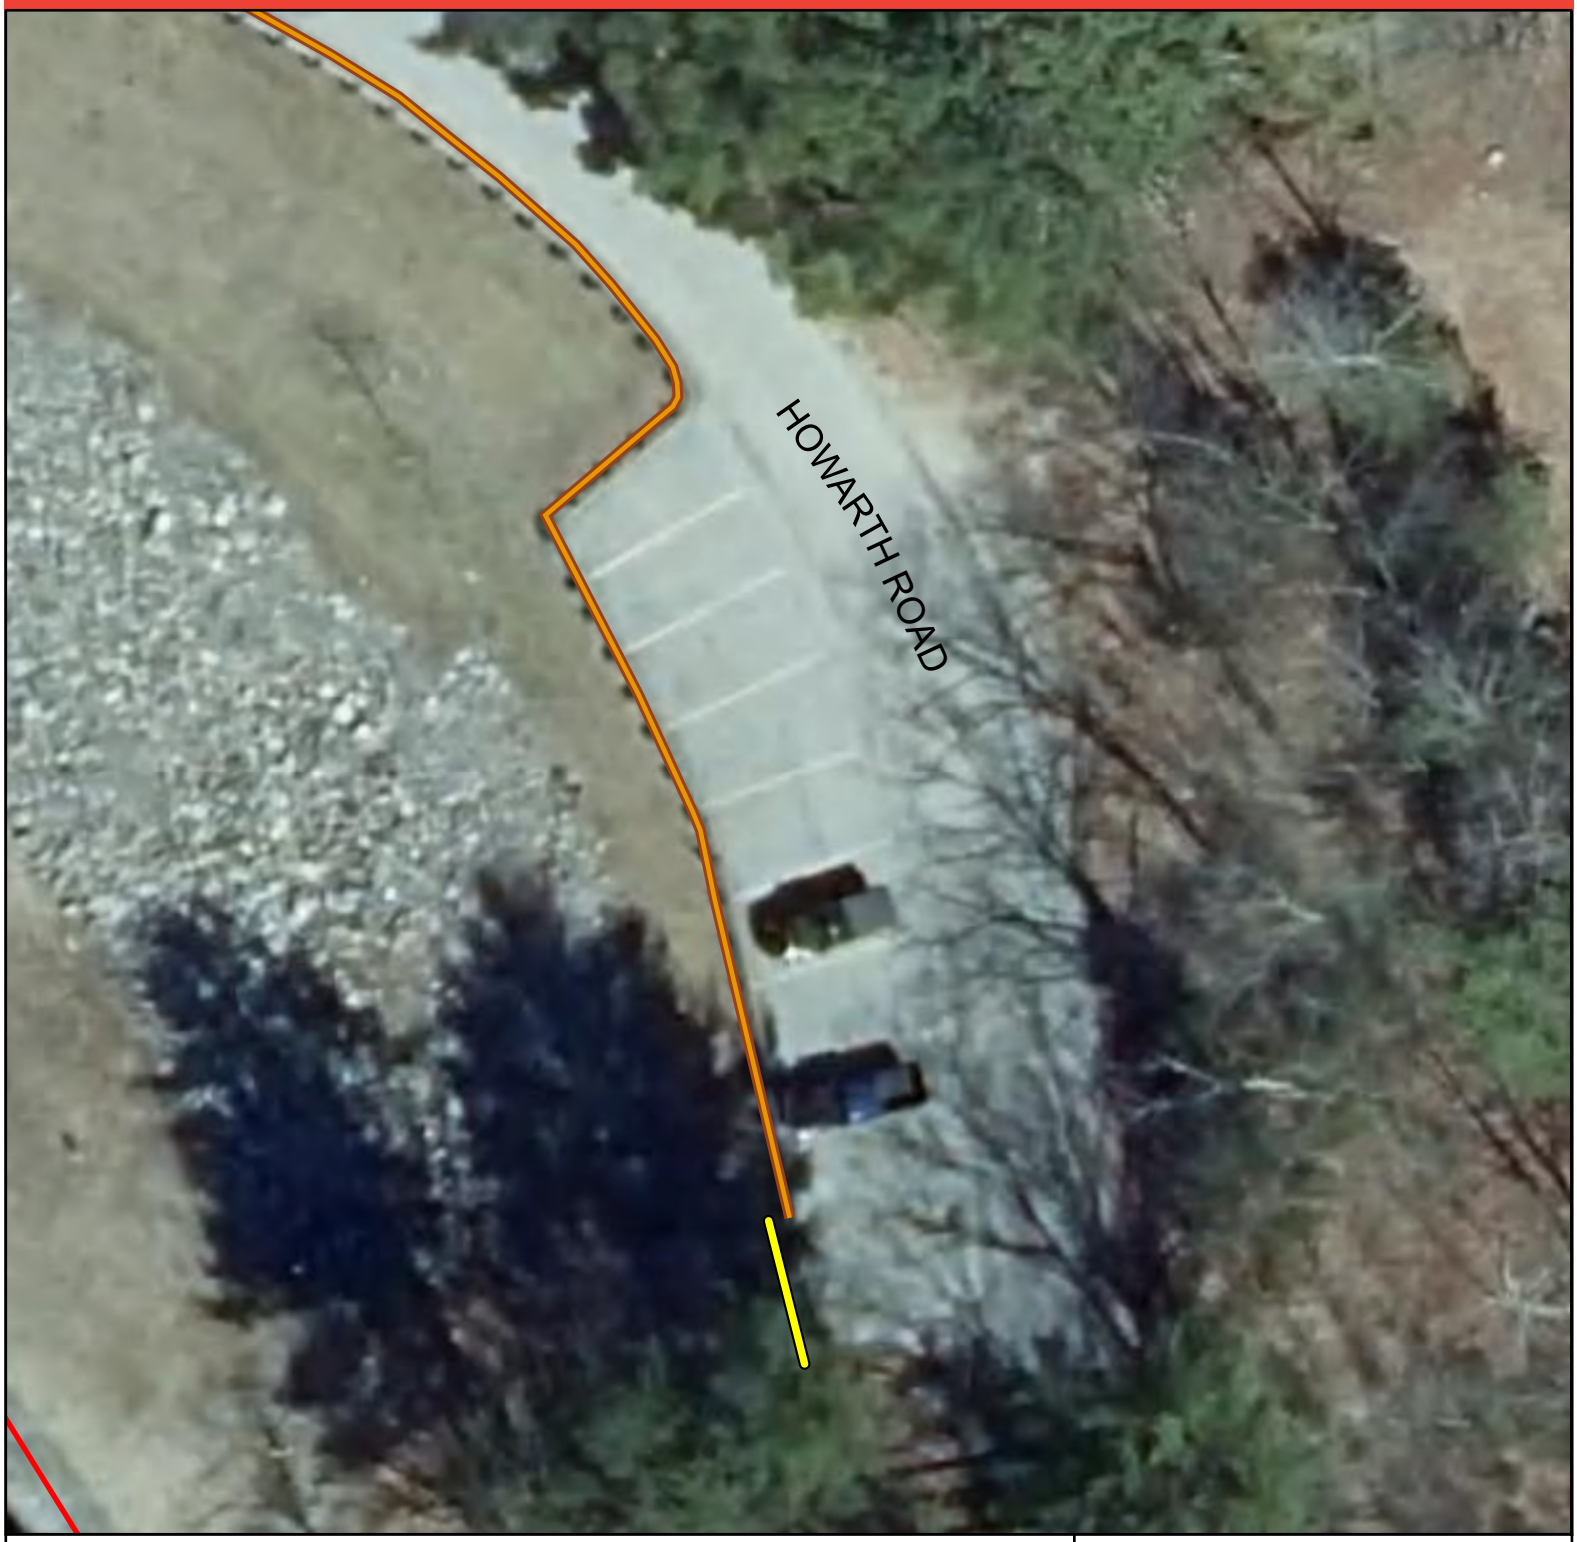

Legend

Guard Rail

Gate

The terminal end on the east side of the guardrail prior to the existing security gate must end in line with the tieback post and not impede operation of the gate.

N

0 20 40 80 120 160 Feet

FIGURE 3

AUGUTLEBACK POND SERVICE AREA

HODGES VILLAGE DAM

U.S. ARMY CORPS OF ENGINEERS NEW ENGLAND DISTRICT

APRIL 2026