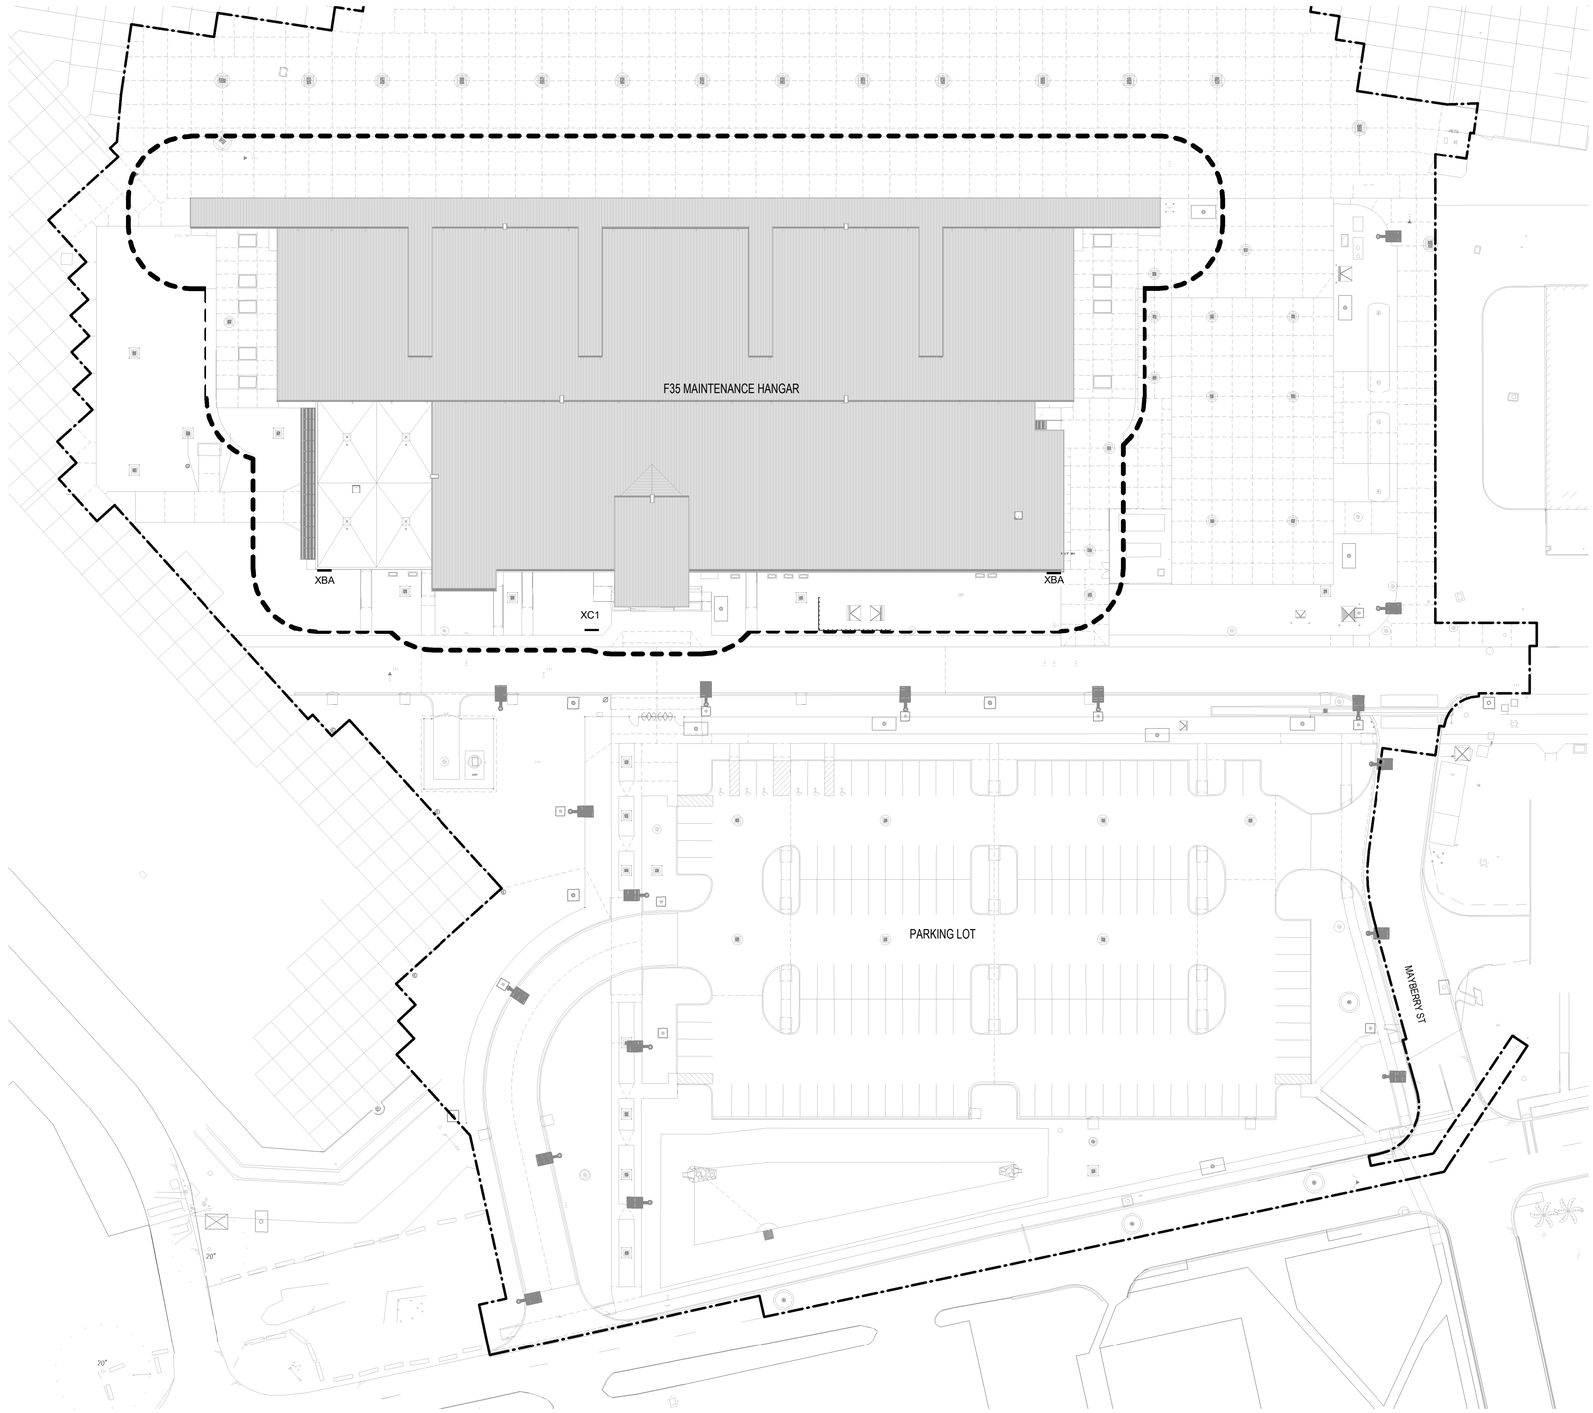

A1 EXTERIOR SIGNAGE PLAN
1" = 40'-0"

NOTES:

SHEET NOTES:

A REFER TO SHEET AS001 FOR GENERAL ABBREVIATIONS AND ARCHITECTURAL SYMBOLS.

B REFER TO VOLUME 2A, SHEET AG504 FOR EXTERIOR SIGNAGE ELEVATIONS AND MOUNTING HEIGHTS.

C REFER TO VOLUME 2A, SHEETS AG601-AG602 FOR SIGN MESSAGE SCHEDULES.

D REFER TO VOLUME 4, SHEETS PAG101-PAG121 FOR PARKING GARAGE SIGNAGE LOCATIONS AND PAG701-PAG709 FOR SIGNAGE ELEVATIONS AND MOUNTING DETAILS.

E CONTRACTOR IS TO INSPECT OUTSIDE WORK AREA WITH OWNER'S REPRESENTATIVE BEFORE INSTALLING EXTERIOR SITE SIGNS.

F REFER TO VOLUME 3, SHEET OAG502 FOR SIGNAGE ELEVATIONS AND MOUNTING DETAILS.

SIGN TYPES- EXTERIOR

XBA EXTERIOR BUILDING NUMBER SIGN
XC1 EXTERIOR BUILDING IDENTIFICATION SIGN, NON-ILLUMINATED

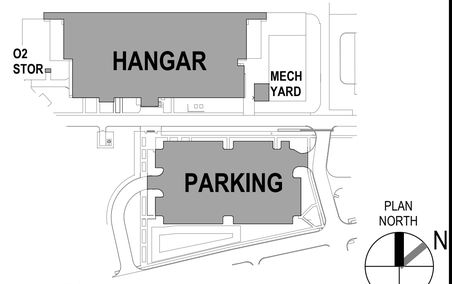

KEYPLAN

0 20' 40' 80' 120' 160'
1" = 40' GRAPHIC SCALE

NOTE:
IF THIS DRAWING IS LESS THAN 34" X 22"
IT IS A REDUCED SIZE DRAWING

SYM	DESCRIPTION	DATE	APPR
1	MOD P00005	05/2023	
2	MOD P00006 AND P00007	10/2025	

NAVFAC

STATE OF FLORIDA
BILLY KEITH HOLLOWAY
AR93022
REGISTERED ARCHITECT
SEAL

BAMFORTH
CONSULTING ENGINEERS

AE INFO

APPROVED
FOR COMMANDER NAVFAC 11/21/2025
ACTIVITY:
Approved by J. Scott Roberts,
Asset Management Branch Head &
Supervisory Facility Planner, PWD
Beaufort, SC via email.

SATISFACTORY TO DATE 12/15/2022

DES	KLB	DRW	KLB	CHK	KLB

PM/DM KTB / RLH
BRANCH MANAGER CGM
CHIEF ENG/ARCH EJA
FP ENGINEER DSN

DEPARTMENT OF THE NAVY
NAVAL FACILITIES ENGINEERING SYSTEMS COMMAND
NAVAL FACILITIES ENGINEERING SYSTEMS COMMAND – MID-ATLANTIC
NORFOLK, VA
DC CODE:
MCAS BEAUFORT
BEAUFORT, SC
P-475 AIRCRAFT MAINTENANCE HANGAR - VOLUME 6
SITE BASE BID WITH ADDITIONAL OPTIONS
EXTERIOR SIGNAGE PLAN

SCALE: 1" = 40'-0"
EPROJECT NO.: 1363603
CONSTR. CONTR. NO.
NAVFAC DRAWING NO. 12871480
SHEET 1385 OF 1412
AG101X

DRAWFORM REVISION: 25 AUGUST 2020

Autodesk Docs://20043 MIRA F 502 F35 Maintenance Hangar/20043 F35 Maintenance Hangar_Site.rvt
11/5/2025 5:27:07 PM