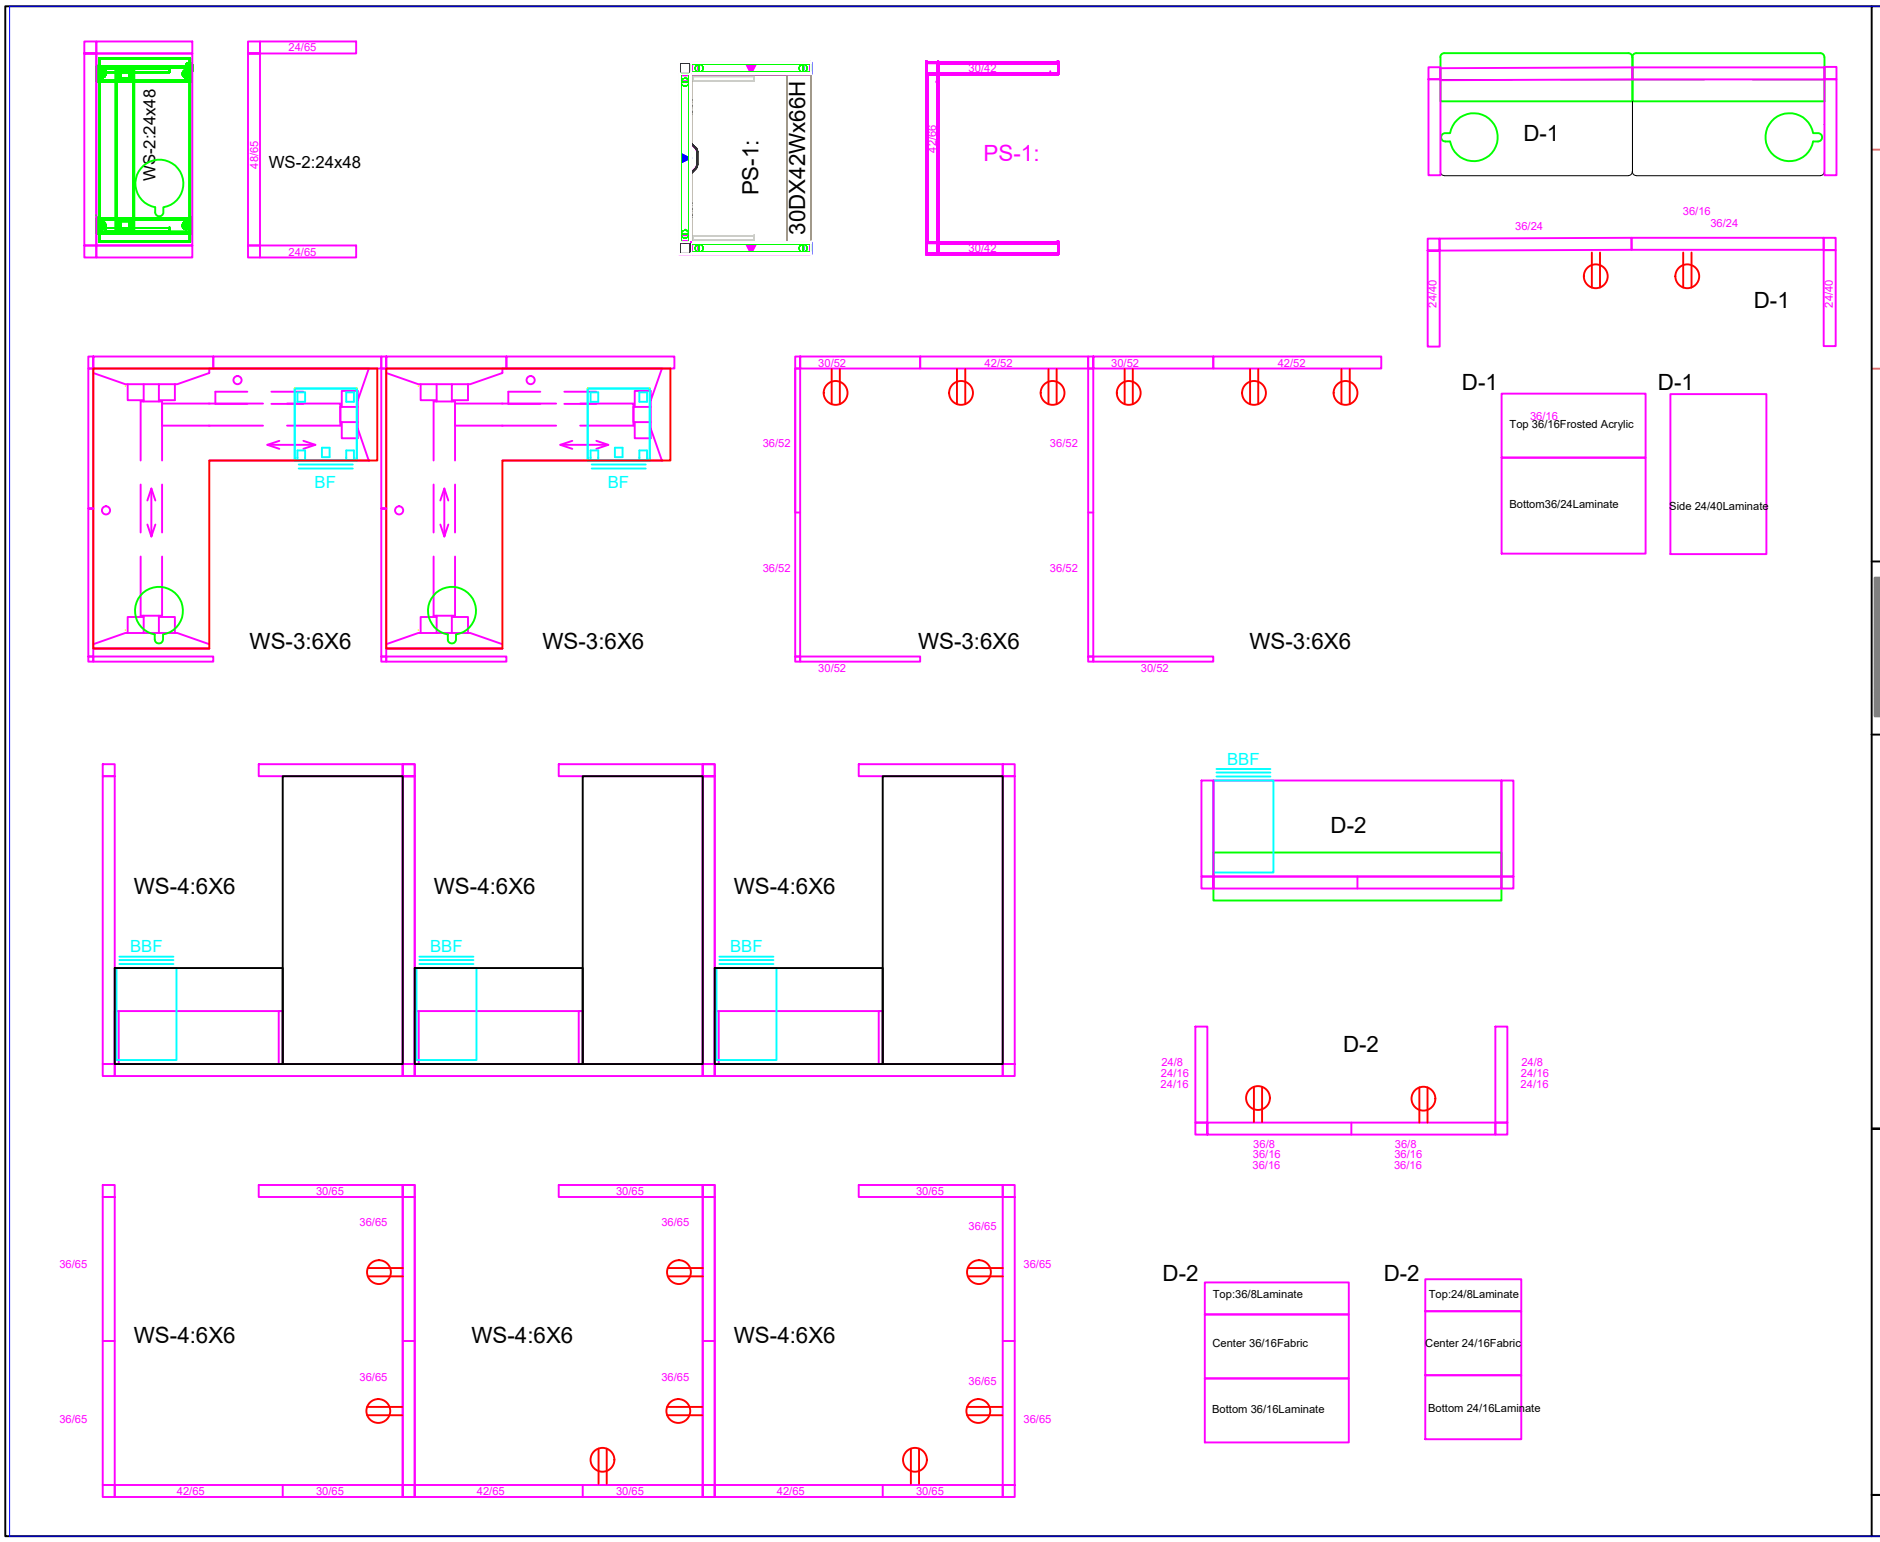

CHIEF-ENG. CONST.

DATE	NO	REVISION	BY	DATE	NO	REVISION	BY
xx/xx/xx	xx	xx					

CHIEF-ENG. SECTION

COORDINATOR

WPAFB

WRIGHT-PATTERSON AIR FORCE BASE

F20553 FURNITURE

PROJECT NO. 2025SH172

PANEL PLAN. 2

DESIGNED SDH | DRAWN SDH | CHECKED xxx | DATE 03/18/2026

ID-5