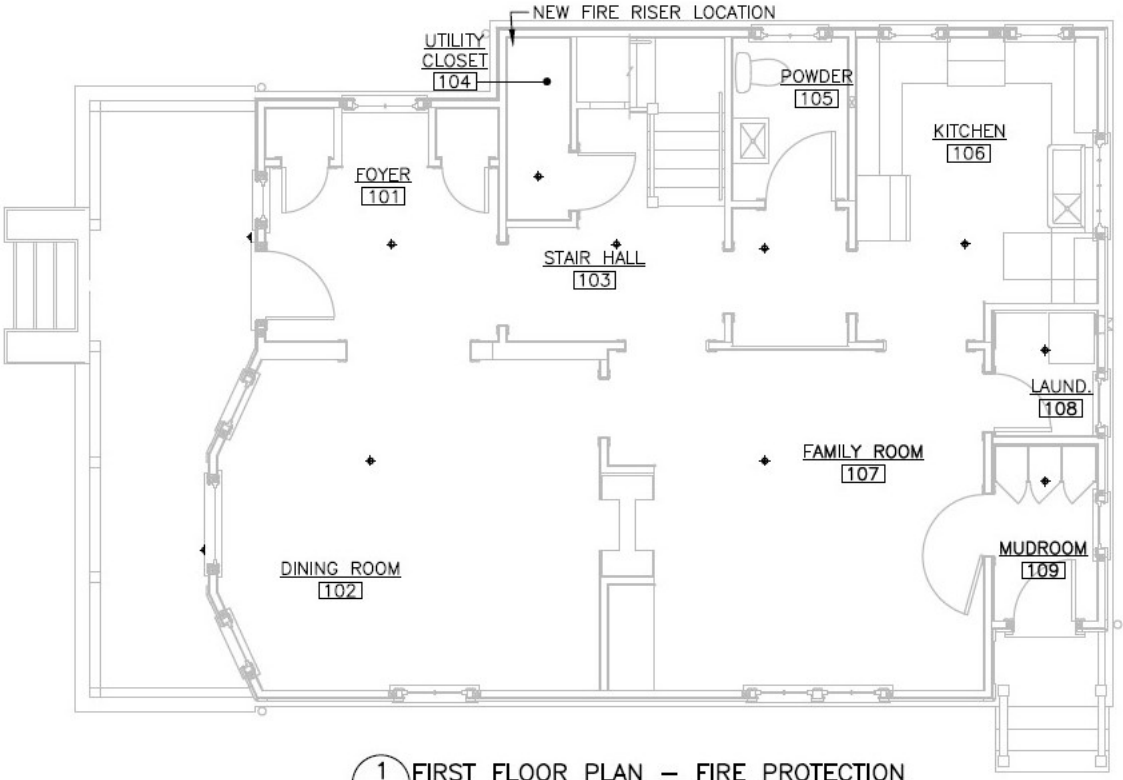

1 FIRST FLOOR PLAN – FIRE PROTECTION
FP2.0 SCALE A

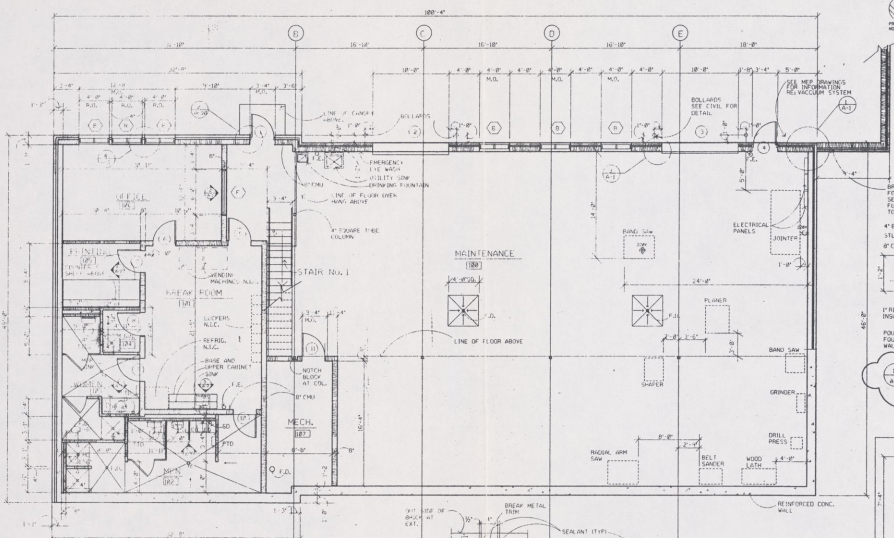

LOWER LEVEL FLOOR PLAN
1/A-1 SCALE: 1/8" = 1'-0"

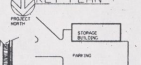

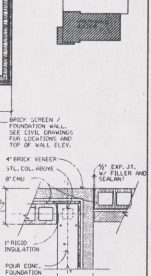

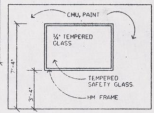

INTERIOR ELEVATION AT OFFICE 106
2/A-1 SCALE: 3/4" = 1'-0"

NOTES: INTERIOR PARTITIONS: SHT 4" MTL STUDS (ONLY WHERE NOTED)
EXTERIOR WALL: 8" CMU, 1/2" GYP. BOARD, WHERE WALL VIEW IS BLANK, WALL THE WALL SHALL BE FINISHED WITH METAL COPING WITH FLASH AND STRUCTURAL DRAWINGS.

ABBREVIATION: FOR TOILET ACCESSORIES: TID. TOILET TISSUE DISPENSER, PTD PAPER TOWEL DISPENSER, SDD SOAP DISPENSER, GB GRAB BARS

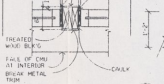

JAMB/MULLION DETAIL
4/A-1 SCALE: 1" = 1'-0"

JAMB DETAIL
3/A-1 SCALE: 1" = 1'-0"

REV. #1 23 AUG 96

DESIGNED	SHT. SHEET NO.	SHT. TITLE OF SHEET	DRAWING NO.
DRAWN	A-1	LOWER LEVEL FLOOR PLAN	
CHECKED		MAINTENANCE FACILITY	SHEET
SITE REVIEW		JOHN WESLEY DOBBS ST.	13
DATE		MARTIN LUTHER KING JR. NATIONAL HISTORIC SITE	OF 16

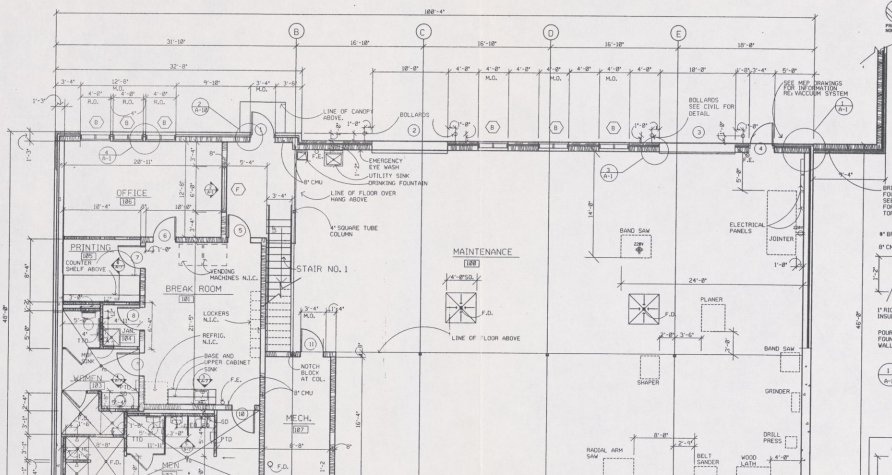
168'-4"
31'-10"
32'-8"
16'-10"
16'-10"
16'-10"
16'-10"
18'-8"
18'-8"
B
C
D
E
OFFICE
106
PRINTING
105
COUNTER SHELF ABOVE
BREAK ROOM
108
VENDING MACHINES N.I.C.
LOCKERS N.I.C.
REFRIG. N.I.C.
BASE AND UPPER CABINET
SINK
F.E.
STAIR NO. 1
NOTCH BLOCK AT COL.
8" CMU
MECH.
107
MAINTENANCE
109
LINE OF CANOPY ABOVE.
ROLLARDS
EMERGENCY EYE WASH
UTILITY SINK
DRINKING FOUNTAIN
LINE OF FLOOR OVER HAND ABOVE
4" SQUARE TUBE COLUMN
LINE OF FLOOR ABOVE
SEE MEP DRAWINGS FOR INFORMATION REGARDING SYSTEM
BOLLARDS SEE CIVIL FOR DETAIL
BAND SAW
ELECTRICAL PANELS
JOINTER
PLANER
SHAPER
GRINDER
BAND SAW
DRILL PRESS
RADIAL ARM SAW
BELT SANDER
WOOD LATH
REINFORCED CONC. WALL
BRICK SCREEN / FOUNDATION WALL. SEE CIVIL DRAWINGS FOR LOCATIONS AND TOP OF WALL ELEV.
F.D.
F.E.
F.C.
F.D.
F.D.
F.D

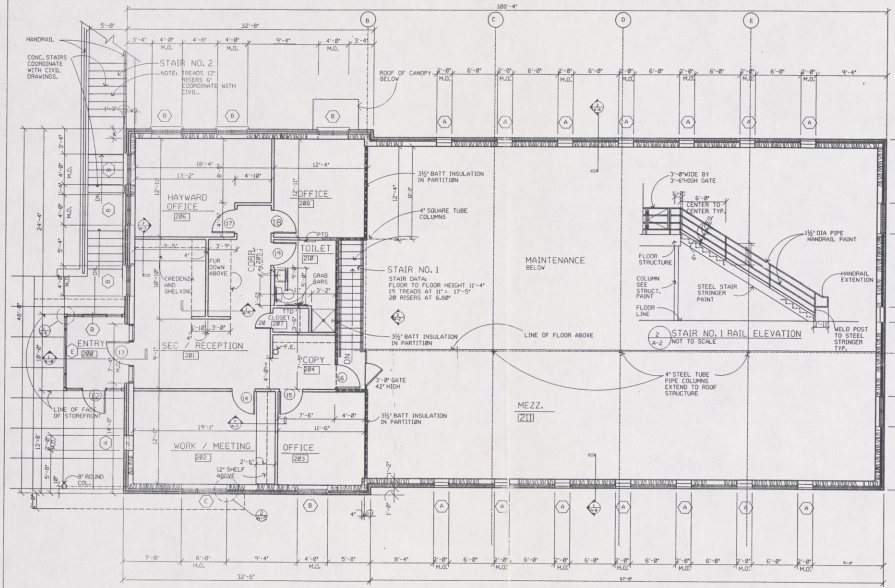

1 UPPER LEVEL FLOOR PLAN
A-2
SCALE: 1/4" = 1'-0"

DESIGNED:	SUB. SHEET NO.	TITLE OF SHEET: UPPER LEVEL FLOOR PLAN	DRAWING NO.
DRAWN:	A-2	MAINTENANCE FACILITY JOHN WESLEY DOBBS ST.	PROJ. NO. / SHEET NO. 10
NECK REVIEW:		MARTIN LUTHER KING JR. NATIONAL HISTORIC SITE	OF 38
DATE: 24 APRIL '96			

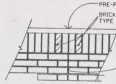

1/A-4 BRICK MEDALLION

SCALE: 1" = 1'-0"

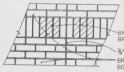

2/A-4 BRICK MEDALLION

SCALE: 1" = 1'-0"

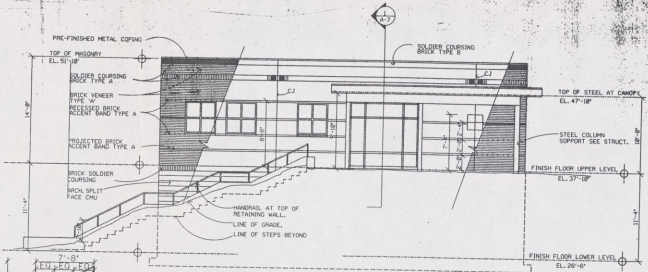

3/A-4 EAST ELEVATION

SCALE: ¼" = 1'-0"

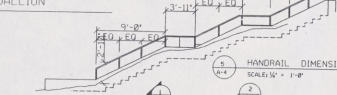

5/A-4 HANDRAIL DIMENSIONS

SCALE: ¼" = 1'-0"

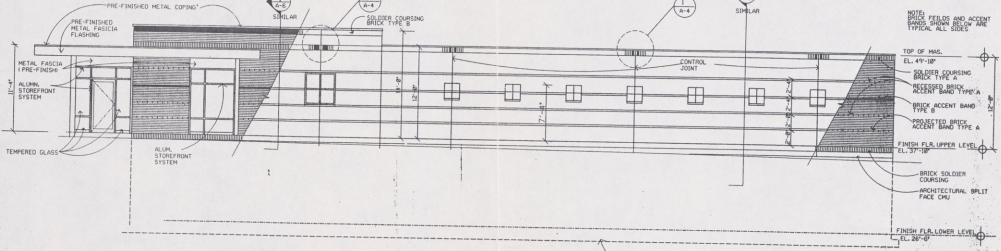

4/A-4 NORTH ELEVATION

SCALE: ¼" = 1'-0"

DESIGNED:	SUB SHEET NO.	TITLE OF SHEET	DRAWING NO.
DRAWN:	A-4	EXTERIOR ELEVATIONS	
CHECK REVIEW:		MAINTENANCE FACILITY JOHN WESLEY DOBBS ST.	JOB NO.
DATE: 24 APRIL '96		MARTIN LUTHER KING JR. NATIONAL HISTORIC SITE	SHEET NO. 12

PRE-FINISHED METAL COPING
TOP OF MASONRY
SOLDIER COURSING
BRICK ACCENT STRETCHER BAND TYPE B
BRICK ACCENT STRETCHER BAND TYPE A; RECESS ½"
BRICK SOLDIER COURSING
ARCHITECTURAL CMU
GRADE, SEE CIVIL
LINE OF FOOTING OF LOWER LEVEL BELOW GRADE
TOP OF MASONRY EL. 49'-10"
BRICK HEADER CAP
SOLDIER COURSING
UPPER LEVEL EL. 37'-10"
FINISH FLOOR LINE AND TOP OF MASONRY WALL
MASONRY STEP FOUNDATION, MIN OF 12" BELOW GRADE, STEP w/ REQUIRED

WEST ELEVATION
SCALE: 1/4" = 1'-0"

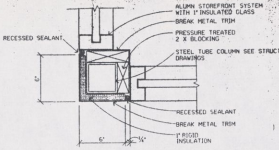

1/A-5 STOREFRONT CORNER DETAIL
SCALE: 3" = 1'-0"

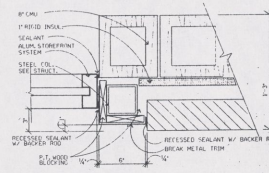

2/A-5 STOREFRONT JAMB DETAIL
SCALE: 3" = 1'-0"

HANDRAIL ELEVATION
SCALE: 1/4" = 1'-0"

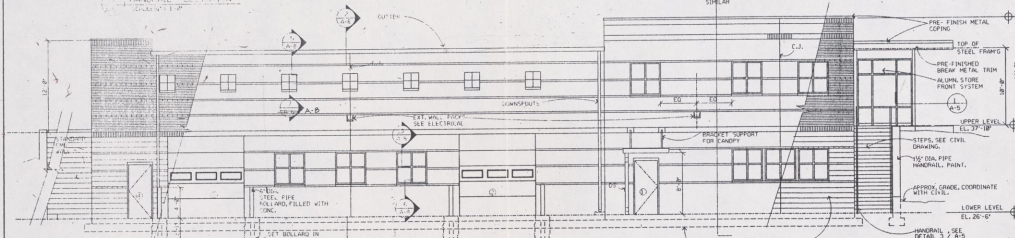
GUTTER
DOWNSPOUTS
EXT. WALL - FOCUS SEE ELECTRICAL
BRACKET SUPPORT FOR CANOPY
PRE-FINISH METAL COPING
TOP OF STEEL FRAMEG
PRE-FINISHED BREAK METAL TRIM
ALUMN. STORE FRONT SYSTEM
UPPER LEVEL EL. 37'-10"
STEPS, SEE CIVIL DRAWING.
1½" DIA. PIPE HANDRAIL, PAINT.
APPROX. GRADE, COORDINATE WITH CIVIL.
LOWER LEVEL EL. 26'-0"
HANDRAIL SEE DETAIL 3 / A-5
ARCH. SPLIT-FACE CMU
LINE OF FOOTING BELOW GRADE
4" DIA. STEEL PIPE BOLLARD, FILLED WITH CONC.
SET BOLLARD IN CONCRETE
EQ.
EQ.
EQ.

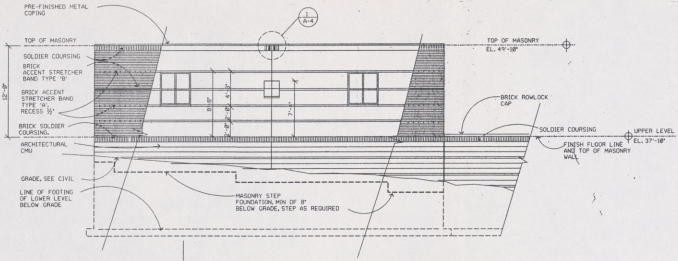

4/A-5 WEST ELEVATION
SCALE: 1/4" = 1'-0"

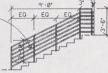

6-1½" PIPE RAILS EQUALLY SPACED 4" MIN. OPENING

3/A-5 HANDRAIL ELEVATION
SCALE: 1/4" = 1'-0"

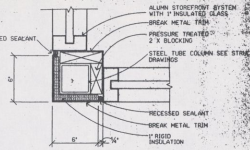

1/A-5 STOREFRONT CORNER DETAIL
SCALE: 3" = 1'-0"

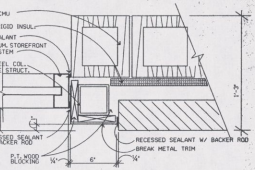

2/A-5 STOREFRONT JAMB DETAIL
SCALE: 3" = 1'-0"

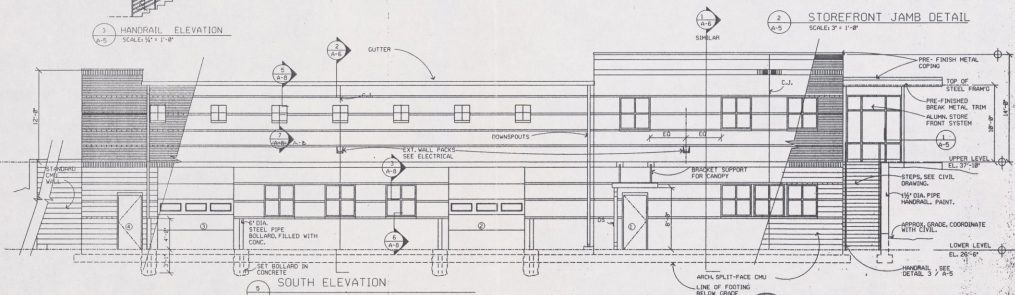
1/A-6 SIMILAR
GUTTER
5/A-6
7/A-6
3/A-6
5/A-6
DOWNSPOUTS
EXT. WALL PACKS SEE ELECTRICAL
BRACKET SUPPORT FOR CANOPY
PRE-FINISH METAL COPING
TOP OF STEEL FRAM'G
PRE-FINISHED BREAK METAL TRIM
ALUMN. STORE FRONT SYSTEM
1/A-5
UPPER LEVEL EL. 37'-10"
STEPS, SEE CIVIL DRAWING.
1½" DIA. PIPE HANDRAIL, PAINT.
APPROX. GRADE, COORDINATE WITH CIVIL.
LOWER LEVEL EL. 26'-6"
HANDRAIL SEE DETAIL 3 / A-5
ARCH. SPLIT-FACE CMU
LINE OF FOOTING BELOW GRADE
ARCHITECTURAL CMU
4"-6" DIA. STEEL PIPE BOLLARD, FILLED WITH CONC.
SET BOLLARD IN CONCRETE
DS
12'-8"
14'-8"
8'-8"
4'-0"
4'-0"
EQ
EQ
EQ
C.J.
C.J.
C.J.