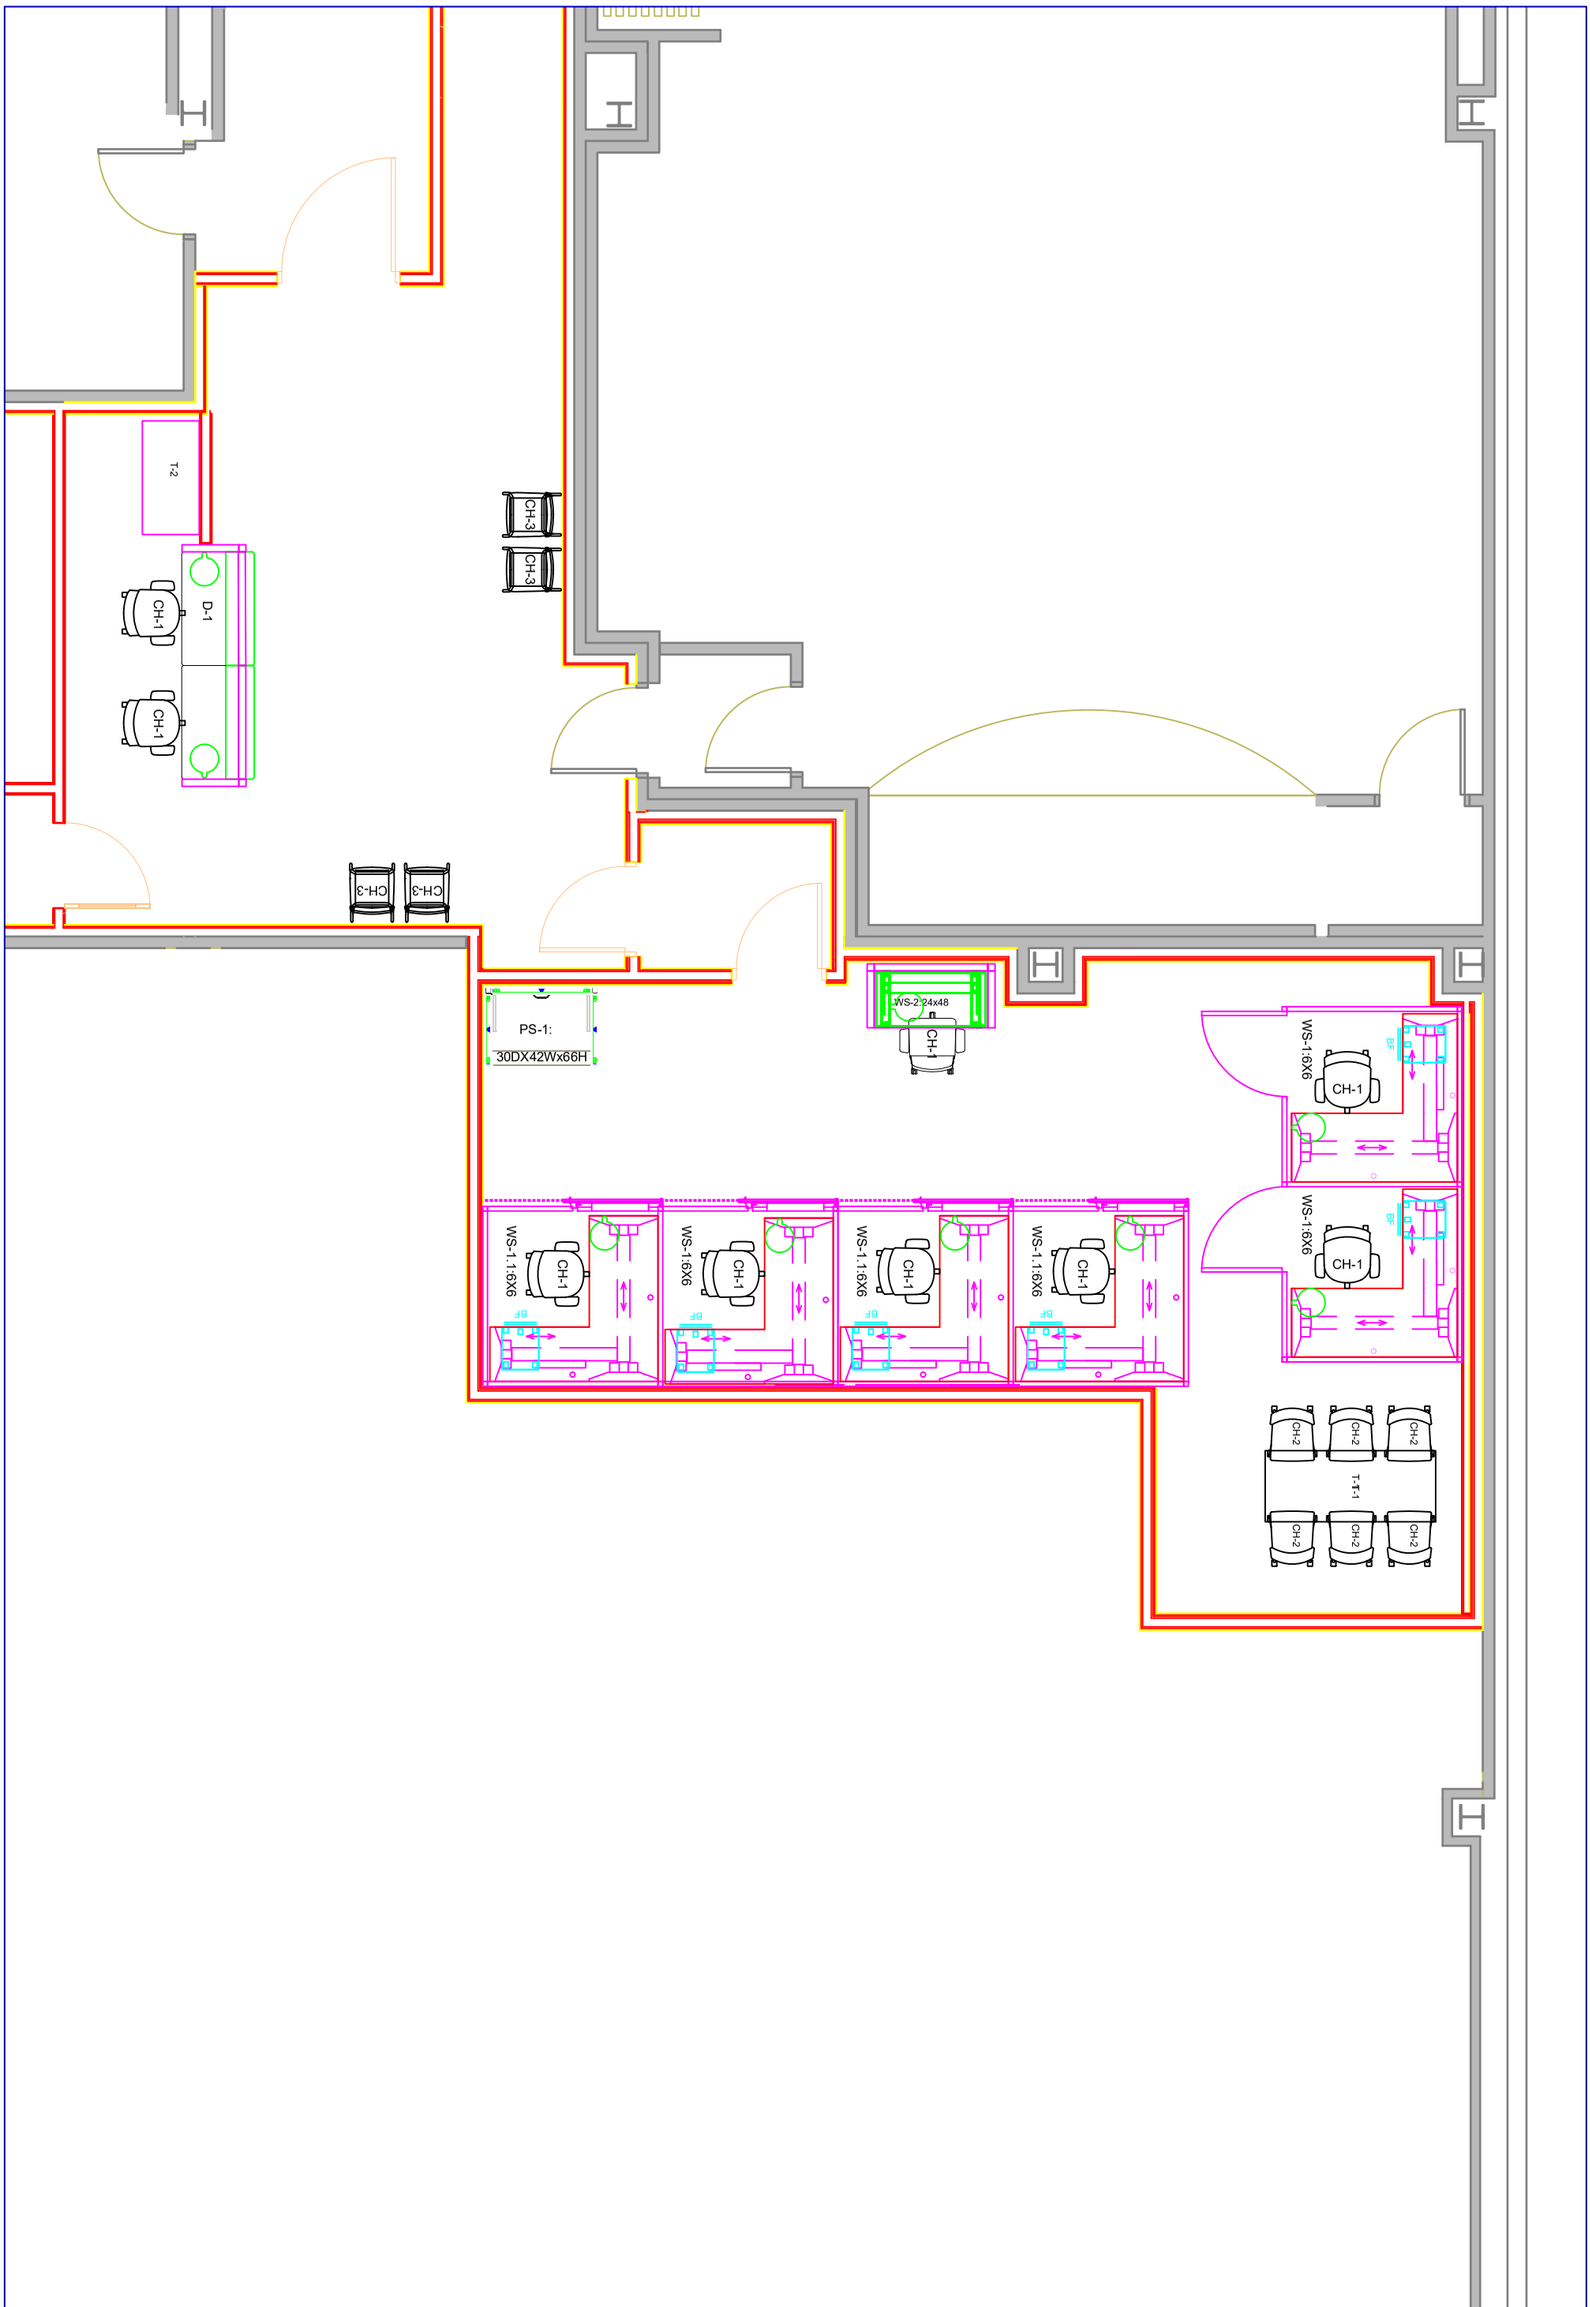

ID-1

F20553 FURNITURE

PROJECT NO. 2025SH172

FURNITURE PLAN

DESIGNED	SDH	DRAWN	SDH	CHECKED	XXX	DATE	03/18/2026

WPAFB

WRIGHT-PATTERSON AIR FORCE BASE

AFMC

CHIEF-ENG. CONST.	CHIEF-ENG. SECTION	COORDINATOR

DATE	NO	REVISION	BY	DATE	NO	REVISION	BY
XX/XX/XX	XX	XXX					