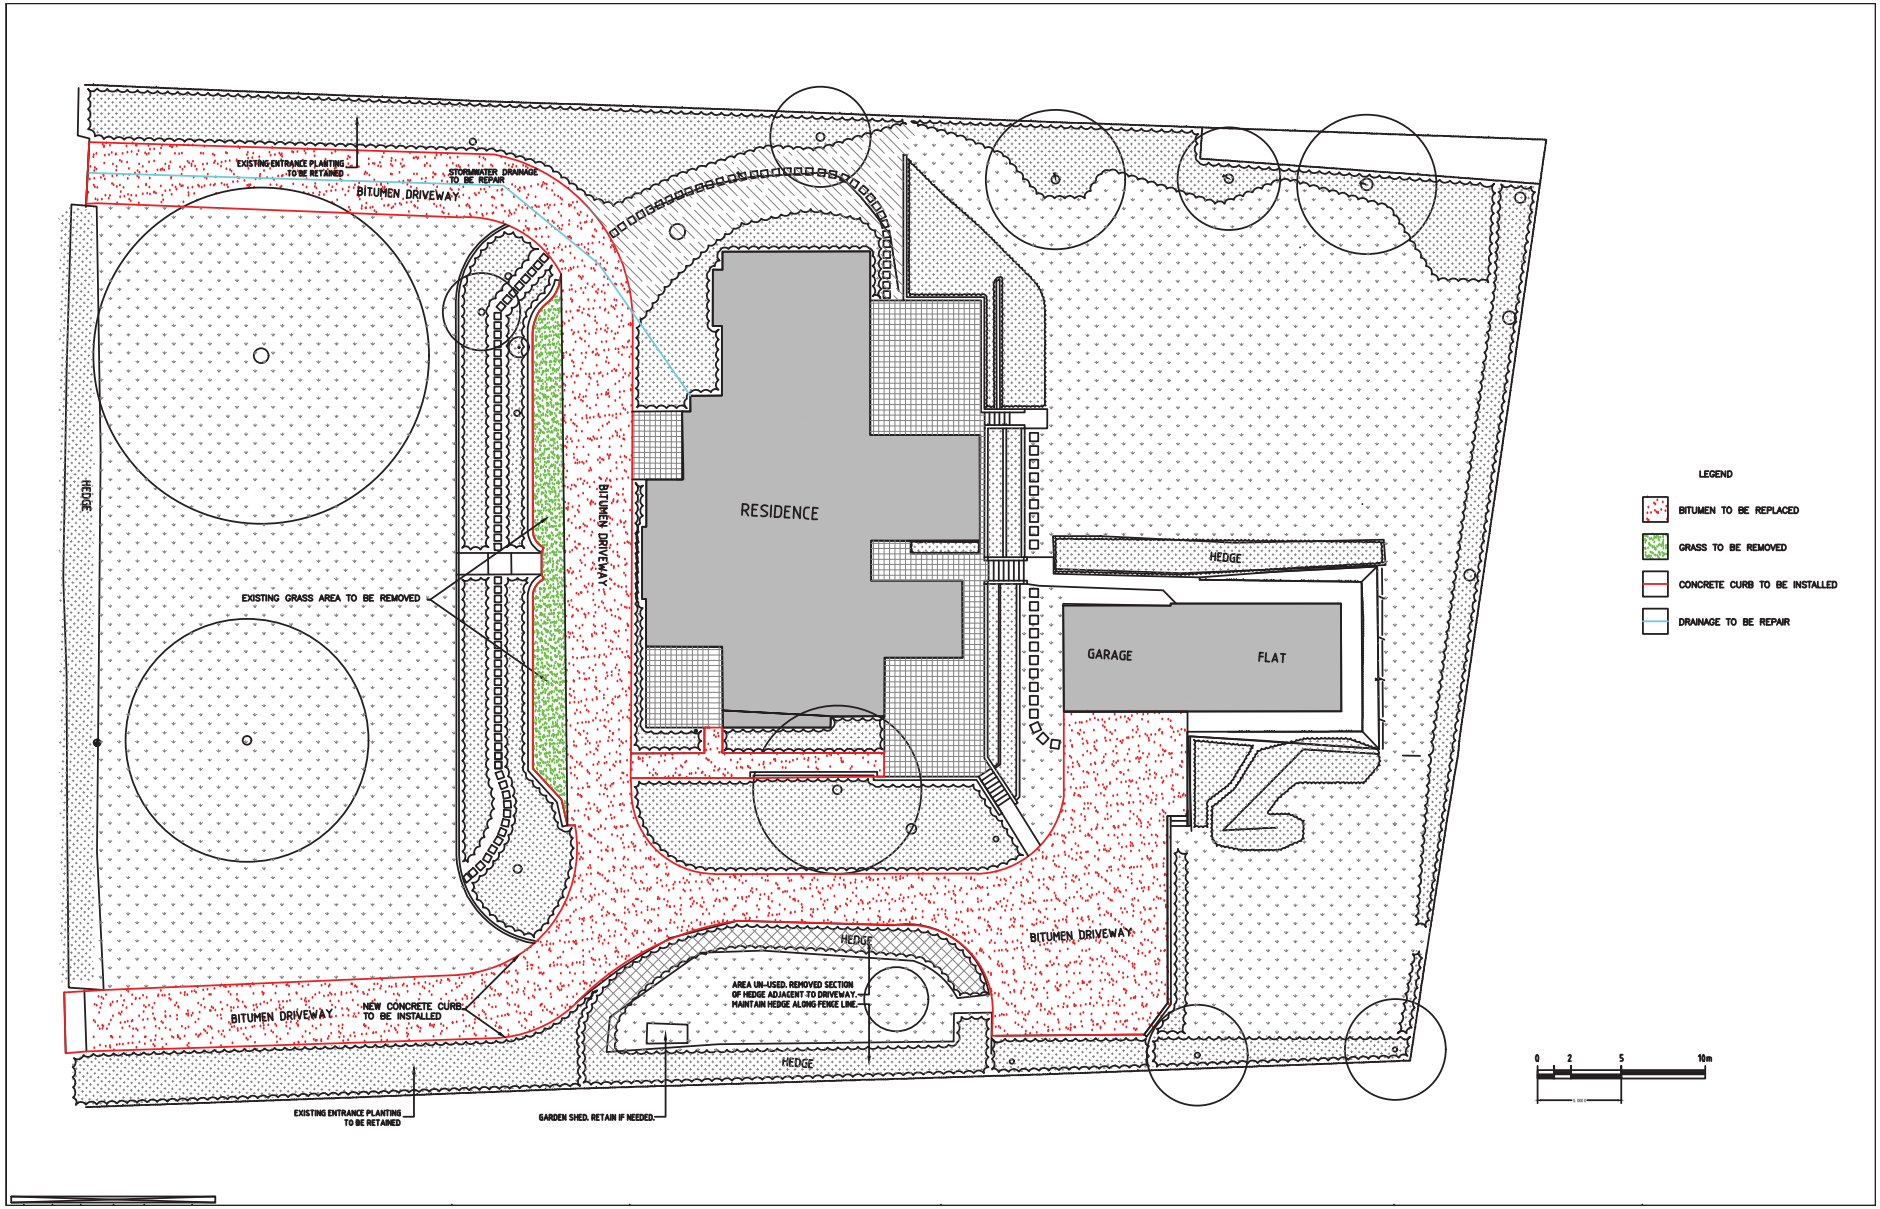
EXISTING ENTRANCE PLANTING TO BE RETAINED
STORMWATER DRAINAGE TO BE REPAIR
BITUMEN DRIVEWAY
HEDGE
BITUMEN DRIVEWAY
EXISTING GRASS AREA TO BE REMOVED
RESIDENCE
HEDGE
GARAGE
FLAT
BITUMEN DRIVEWAY
HEDGE
AREA UN-USED. REMOVED SECTION OF HEDGE ADJACENT TO DRIVEWAY. MAINTAIN HEDGE ALONG FENCE LINE
BITUMEN DRIVEWAY
NEW CONCRETE CURB TO BE INSTALLED
HEDGE
EXISTING ENTRANCE PLANTING TO BE RETAINED
GARDEN SHED. RETAIN IF NEEDED.
LEGEND
BITUMEN TO BE REPLACED
GRASS TO BE REMOVED
CONCRETE CURB TO BE INSTALLED
DRAINAGE TO BE REPAIR
0
2
5
10m