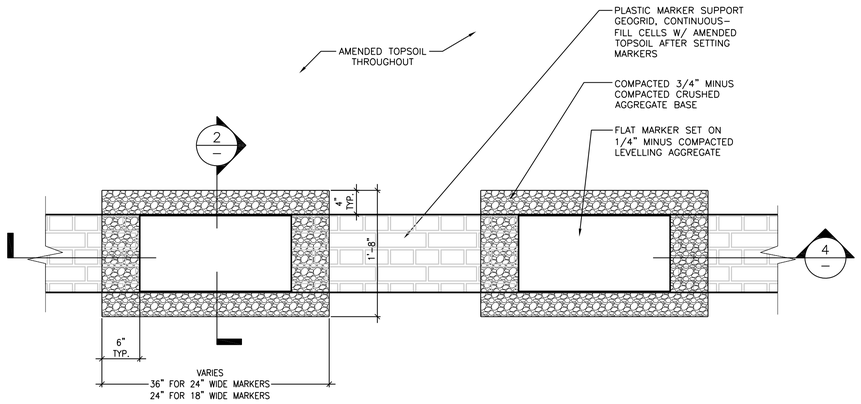

3 FLAT MARKER INSTALLATION (OPTIONS)
SCALE: N.T.S
PLAN

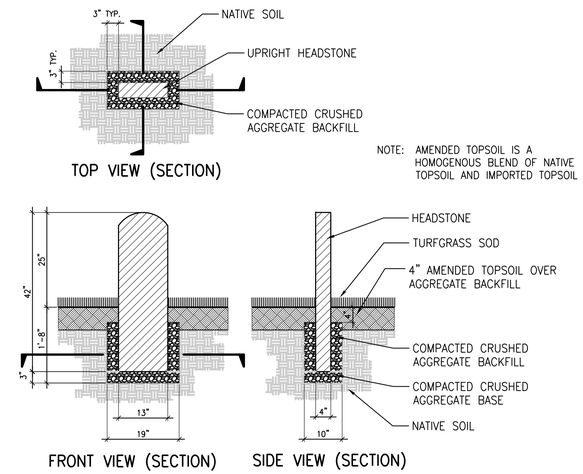

1 UPRIGHT HEADSTONE INSTALLATION (BASE BID)
SCALE: N.T.S
PLAN/SECTION/CROSS-SECTION

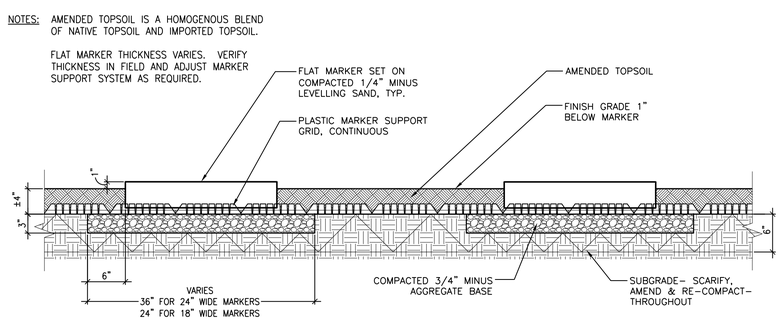

4 FLAT MARKER INSTALLATION (OPTIONS)
SCALE: N.T.S
SECTION

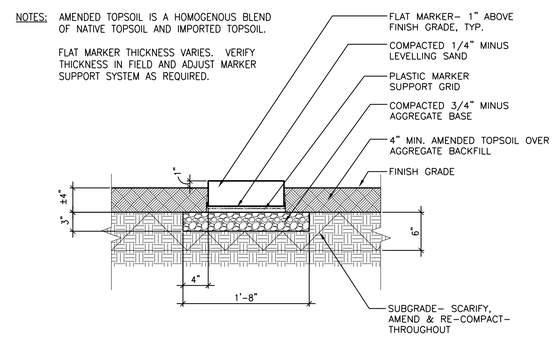

2 FLAT MARKER INSTALLATION (OPTIONS)
SCALE: N.T.S
CROSS-SECTION

Revisions:	Date

N ATIONAL
C EMETERY
A DMINISTRATION

Drawing Title: EXHIBIT 'B' HEADSTONE SETTING DETAILS

Approved: Project Director

Project Title: Santa Fe National Cemetery FY2022 NATIONAL SHRINE - PHASE 1

Location: Santa Fe National Cemetery, 501 Guadalupe St, Santa Fe, NM 87501

Date: 056-09-2022 | Checked: | Drawn: MLG

Project Number: 904-MILL-FY22-001

Section Numbers: 9, 10, R, T, V, 6, 15, 19, 20, 19A, 20A and 20B

Drawing Number: L-2

Dwg. 2 of 2

National Cemetery Administration Pacific District

Department of Veterans Affairs

VA FORM 08-6231

S:\PD\#District\2-ENG\7.1-Millennium Projects\Santa Fe\CAD\904-FY22-Shrine-00_Santa Fe-Area Renovation Areas_Details.dwg 5-18-22 04:15:00 PM cemGaussM