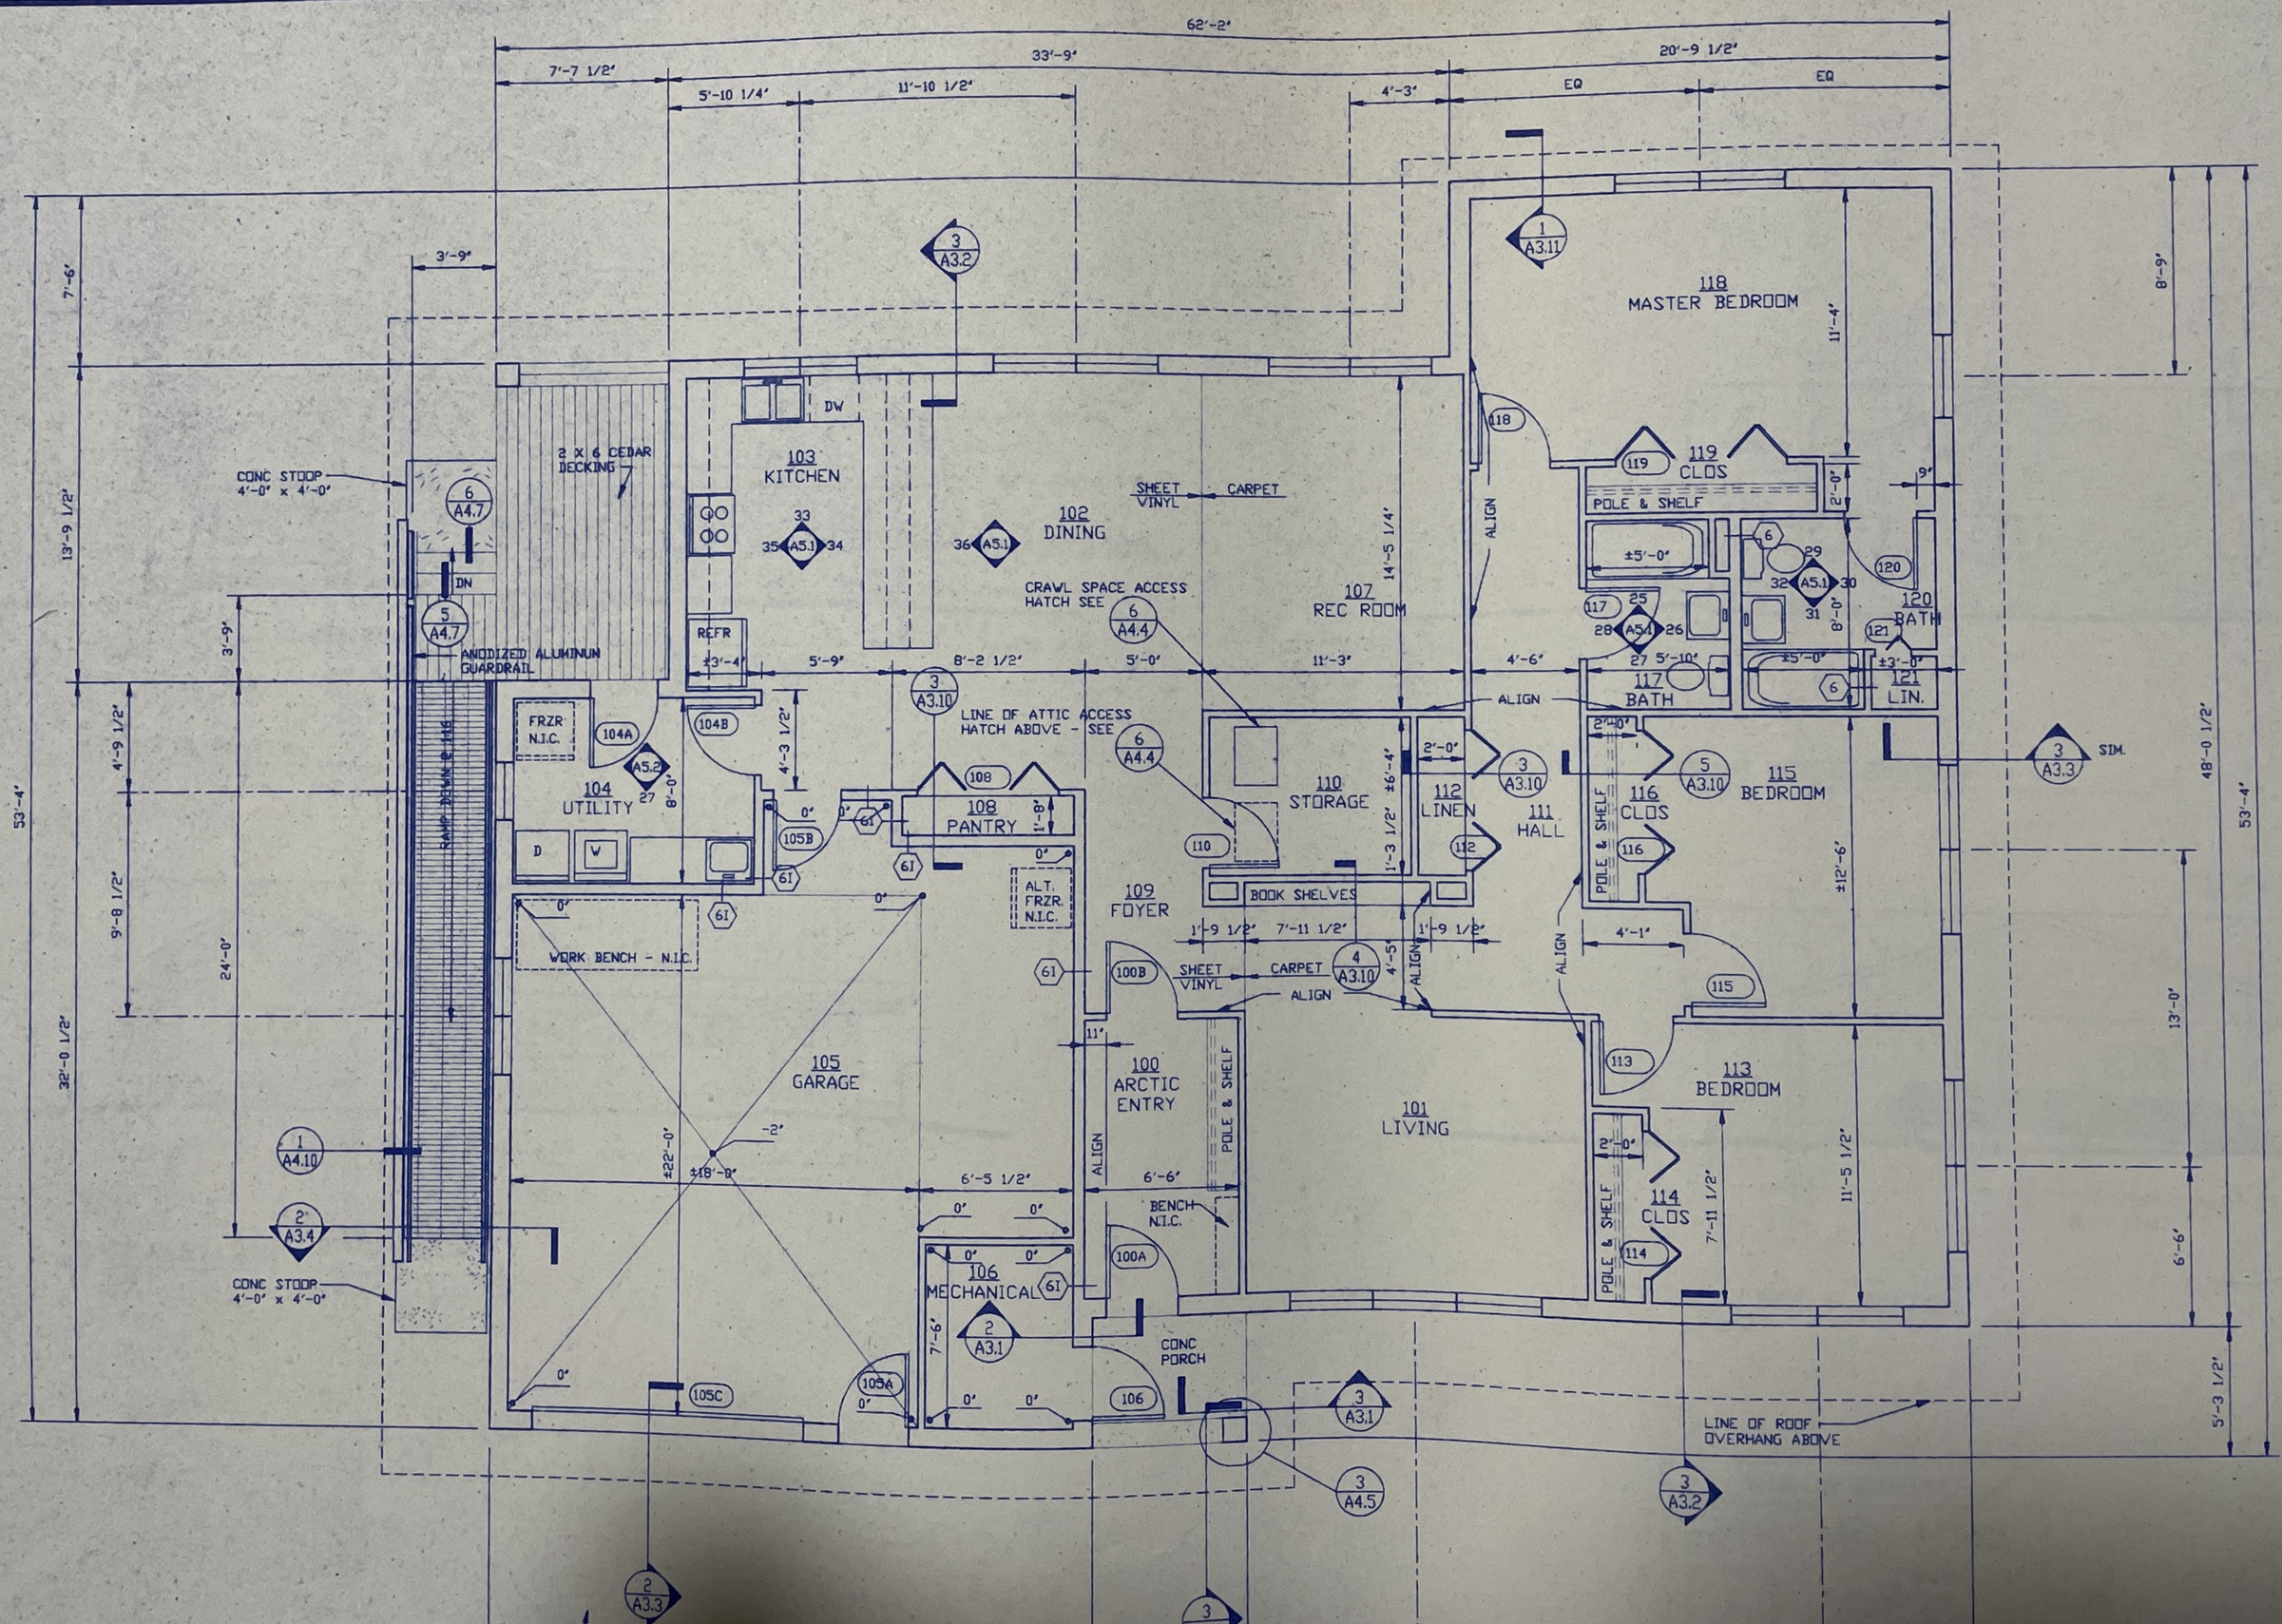
62'-2"
33'-9"
20'-9 1/2"
7'-7 1/2"
5'-10 1/4"
11'-10 1/2"
4'-3"
EQ
EQ
3'-9"
7'-6"
13'-9 1/2"
3'-9"
4'-9 1/2"
9'-8 1/2"
24'-0"
32'-0 1/2"
53'-4"
8'-9"
48'-0 1/2"
53'-4"
5'-3 1/2"
13'-0"
6'-6"
11'-4"
2'-0"
9"
8'-0"
11'-3"
14'-5 1/4"
4'-6"
5'-9"
8'-2 1/2"
5'-0"
4'-3 1/2"
8'-0"
1'-8"
1'-3 1/2"
±6'-4"
2'-0"
1'-9 1/2"
7'-11 1/2"
1'-9 1/2"
4'-5"
4'-1"
±12'-6"
11'-5 1/2"
7'-11 1/2"
±22'-0"
±18'-0"
6'-5 1/2"
6'-6"
7'-6"
CONC STOOP
4'-0" x 4'-0"
2 X 6 CEDAR DECKING
ANODIZED ALUMINUN GUARDRAIL
RAMP RISE @ 1:16
DN
DW
103
KITCHEN
REFR
±3'-4"
102
DINING
SHEET VINYL
CARPET
CRAWL SPACE ACCESS HATCH SEE
LINE OF ATTIC ACCESS HATCH ABOVE - SEE
107
REC ROOM
118
MASTER BEDROOM
119
CLOS
POLE & SHELF
±5'-0"
120
BATH
121
LIN.
117
BATH
ALIGN
FRZR N.I.C.
104
UTILITY
D
W
104A
104B
105B
108
PANTRY
ALT. FRZR. N.I.C.
WORK BENCH - N.I.C.
105
GARAGE
109
FOYER
BOOK SHELVES
110
STORAGE
112
LINEN
111
HALL
116
CLOS
115
BEDROOM
113
BEDROOM
114
CLOS
100B
100
ARCTIC ENTRY
BENCH N.I.C.
101
LIVING
106
MECHANICAL
100A
CONC PORCH
105C
105A
LINE OF ROOF OVERHANG ABOVE
SIM.