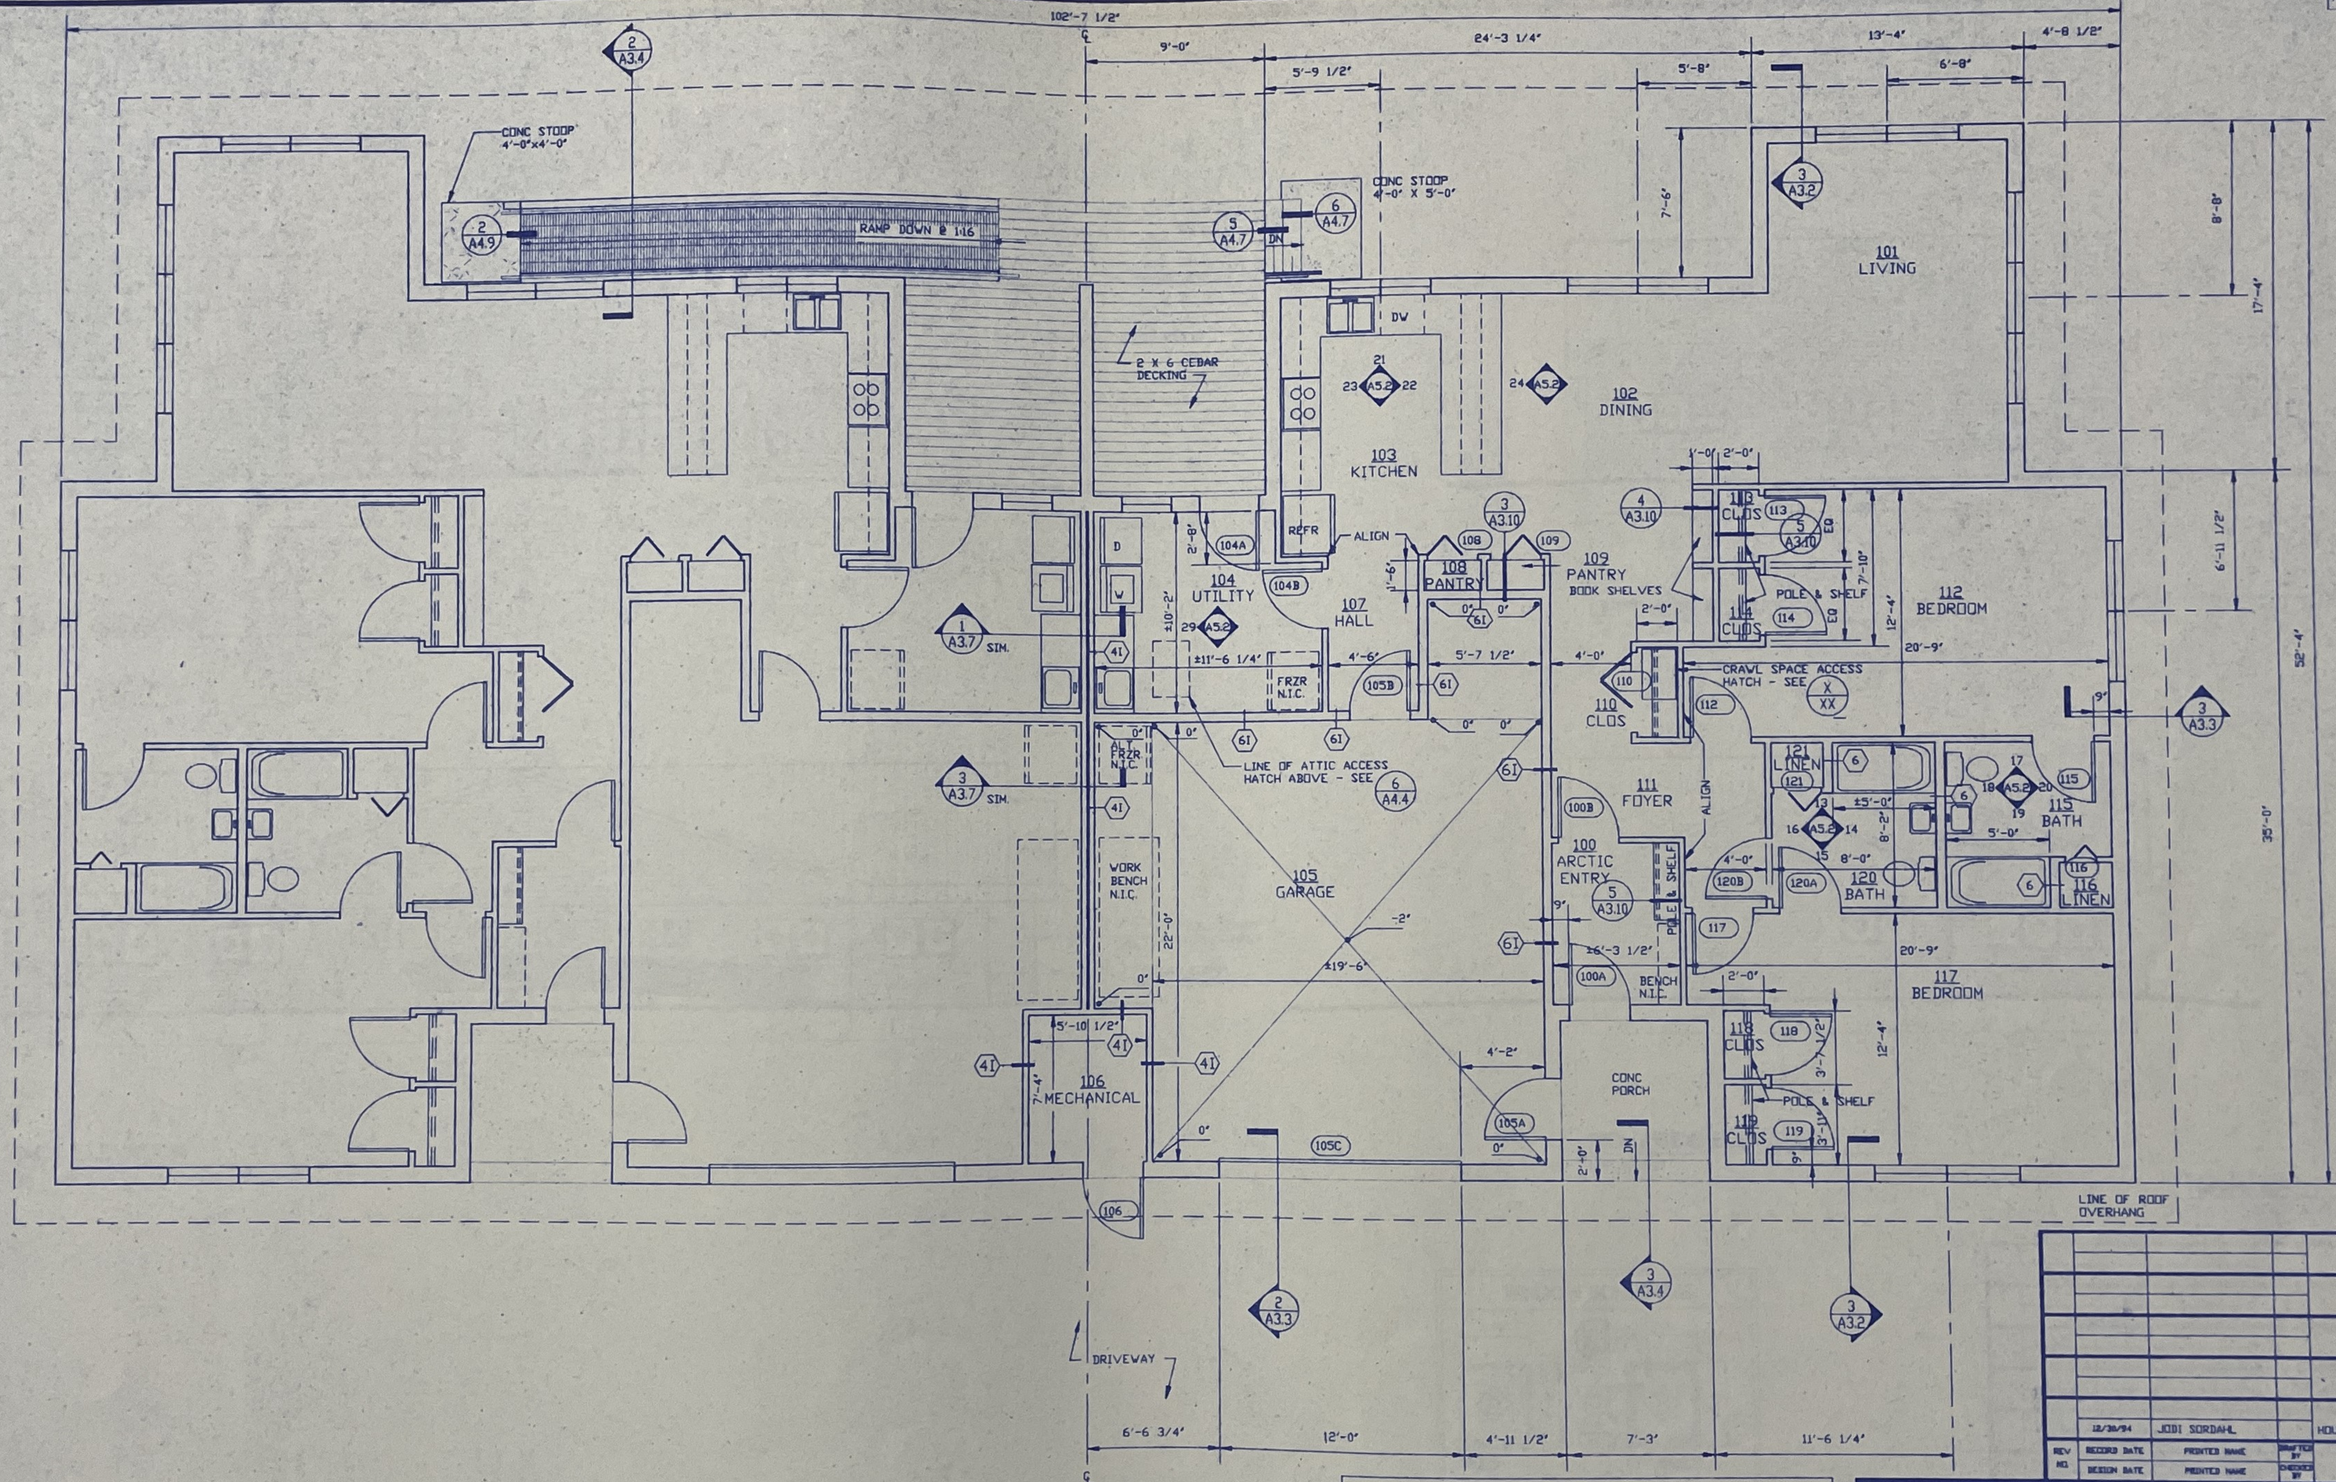

FIRST FLOOR

1/4" = 1'-0"

SCALE: 1/4" = 1'-0"

GENERAL NOTES

1. FOR EXTERIOR WALL CONSTRUCTION, SEE WALL SECTIONS.
2. INTERIOR WALL CONSTRUCTION SHALL BE 2 X 4 STUDS AT 24" O.C.
3. 4I — INDICATES 2 X 4 STUDS AT 24" O.C. w/ R-11 BATT INSULATION
   6 — INDICATES 2 X 6 STUDS AT 24" O.C.
   6I — INDICATES 2 X 6 STUDS AT 24" O.C. w/ R-19 BATT INSULATION
4. 4" — INDICATES CONCRETE SLAB ELEVATION

REV NO.	RECORD DATE	PRINTED NAME	DRAFTED BY	DESCRIPTION
	12/30/94	JODI SORDAHL		HOUSING REPLACEMENT PROGRAM
	DESIGN DATE	PRINTED NAME	CHECKED BY	

J.O. NO.

DEPARTMENT OF TRANSPORTATION
FEDERAL AVIATION ADMINISTRATION
ALASKAN REGION - ANCHORAGE, ALASKA

HOUSING - TYPE E
FLOOR PLAN
2 BEDROOM ACCESSIBLE DUPLEX

STATE OF ALASKA 49th
Jeffrey P. Koonce
A 7007
REGISTERED PROFESSIONAL ARCHITECT

DATE STAMPED 12/30/94

SUBMITTED BY
JODI SORDAHL
PROJECT ENGINEER, AAL-451

APPROVED BY
JERALD MARSHALL, SUPERVISOR
ENVIRONMENTAL SECTION, AAL-451

DESIGNED BY R.J.H.
DRAWN BY G.S. Clark
REVIEWED BY T.S.B.

AIRWAY FACILITIES DIVISION

DATE 12/30/94

DRAWING NUMBER
ALD-KSN-802.010X