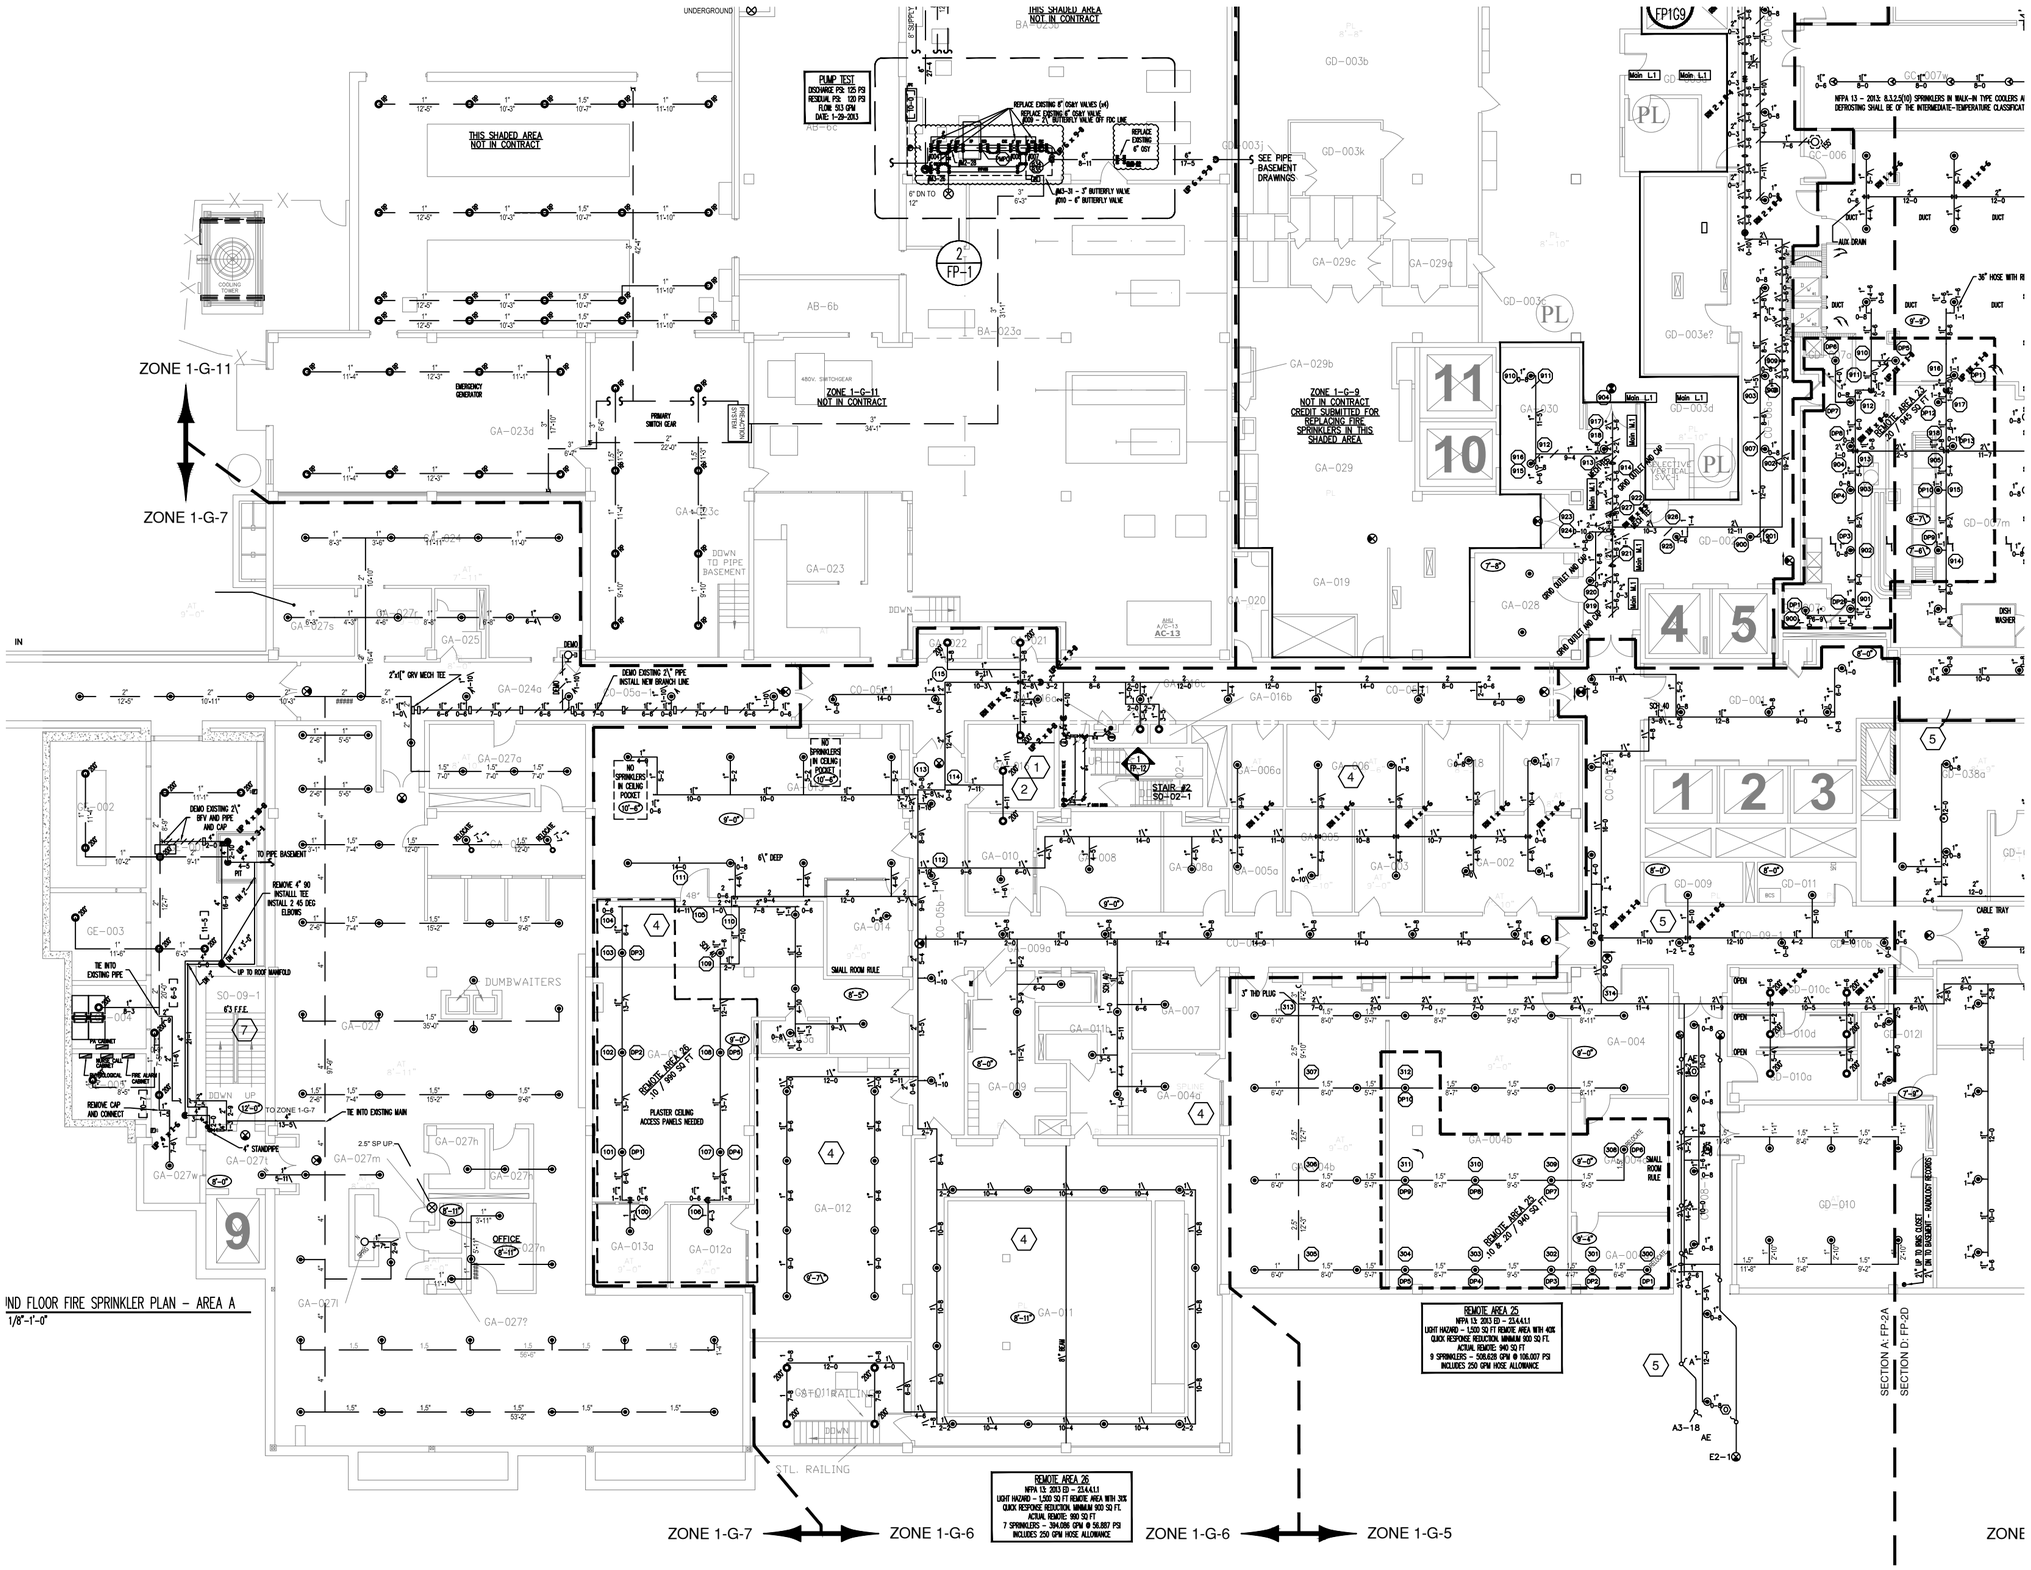

IND FLOOR FIRE SPRINKLER PLAN - AREA A
1/8"=1'-0"

Revisions	Date

Drawing Title

SPRINKLERS GROUND FLOOR WING A

Project Title

FIRE PROTECTION

Approved: Project Section Chief

Approved: Service Chief

Approved: Facility Director

Location JAMES A. HALEY VETERANS' HOSPITAL 13000 BRUCE B. DOWNS BLVD. TAMPA, FLORIDA 33612

Drawn	Date
MWK	11/17/17
Checked	Project No.
Building Number 1	DRAWING NO.
File Number	Dwg. Of

Office of Facilities

Department of Veterans Affairs

Revisions	Date

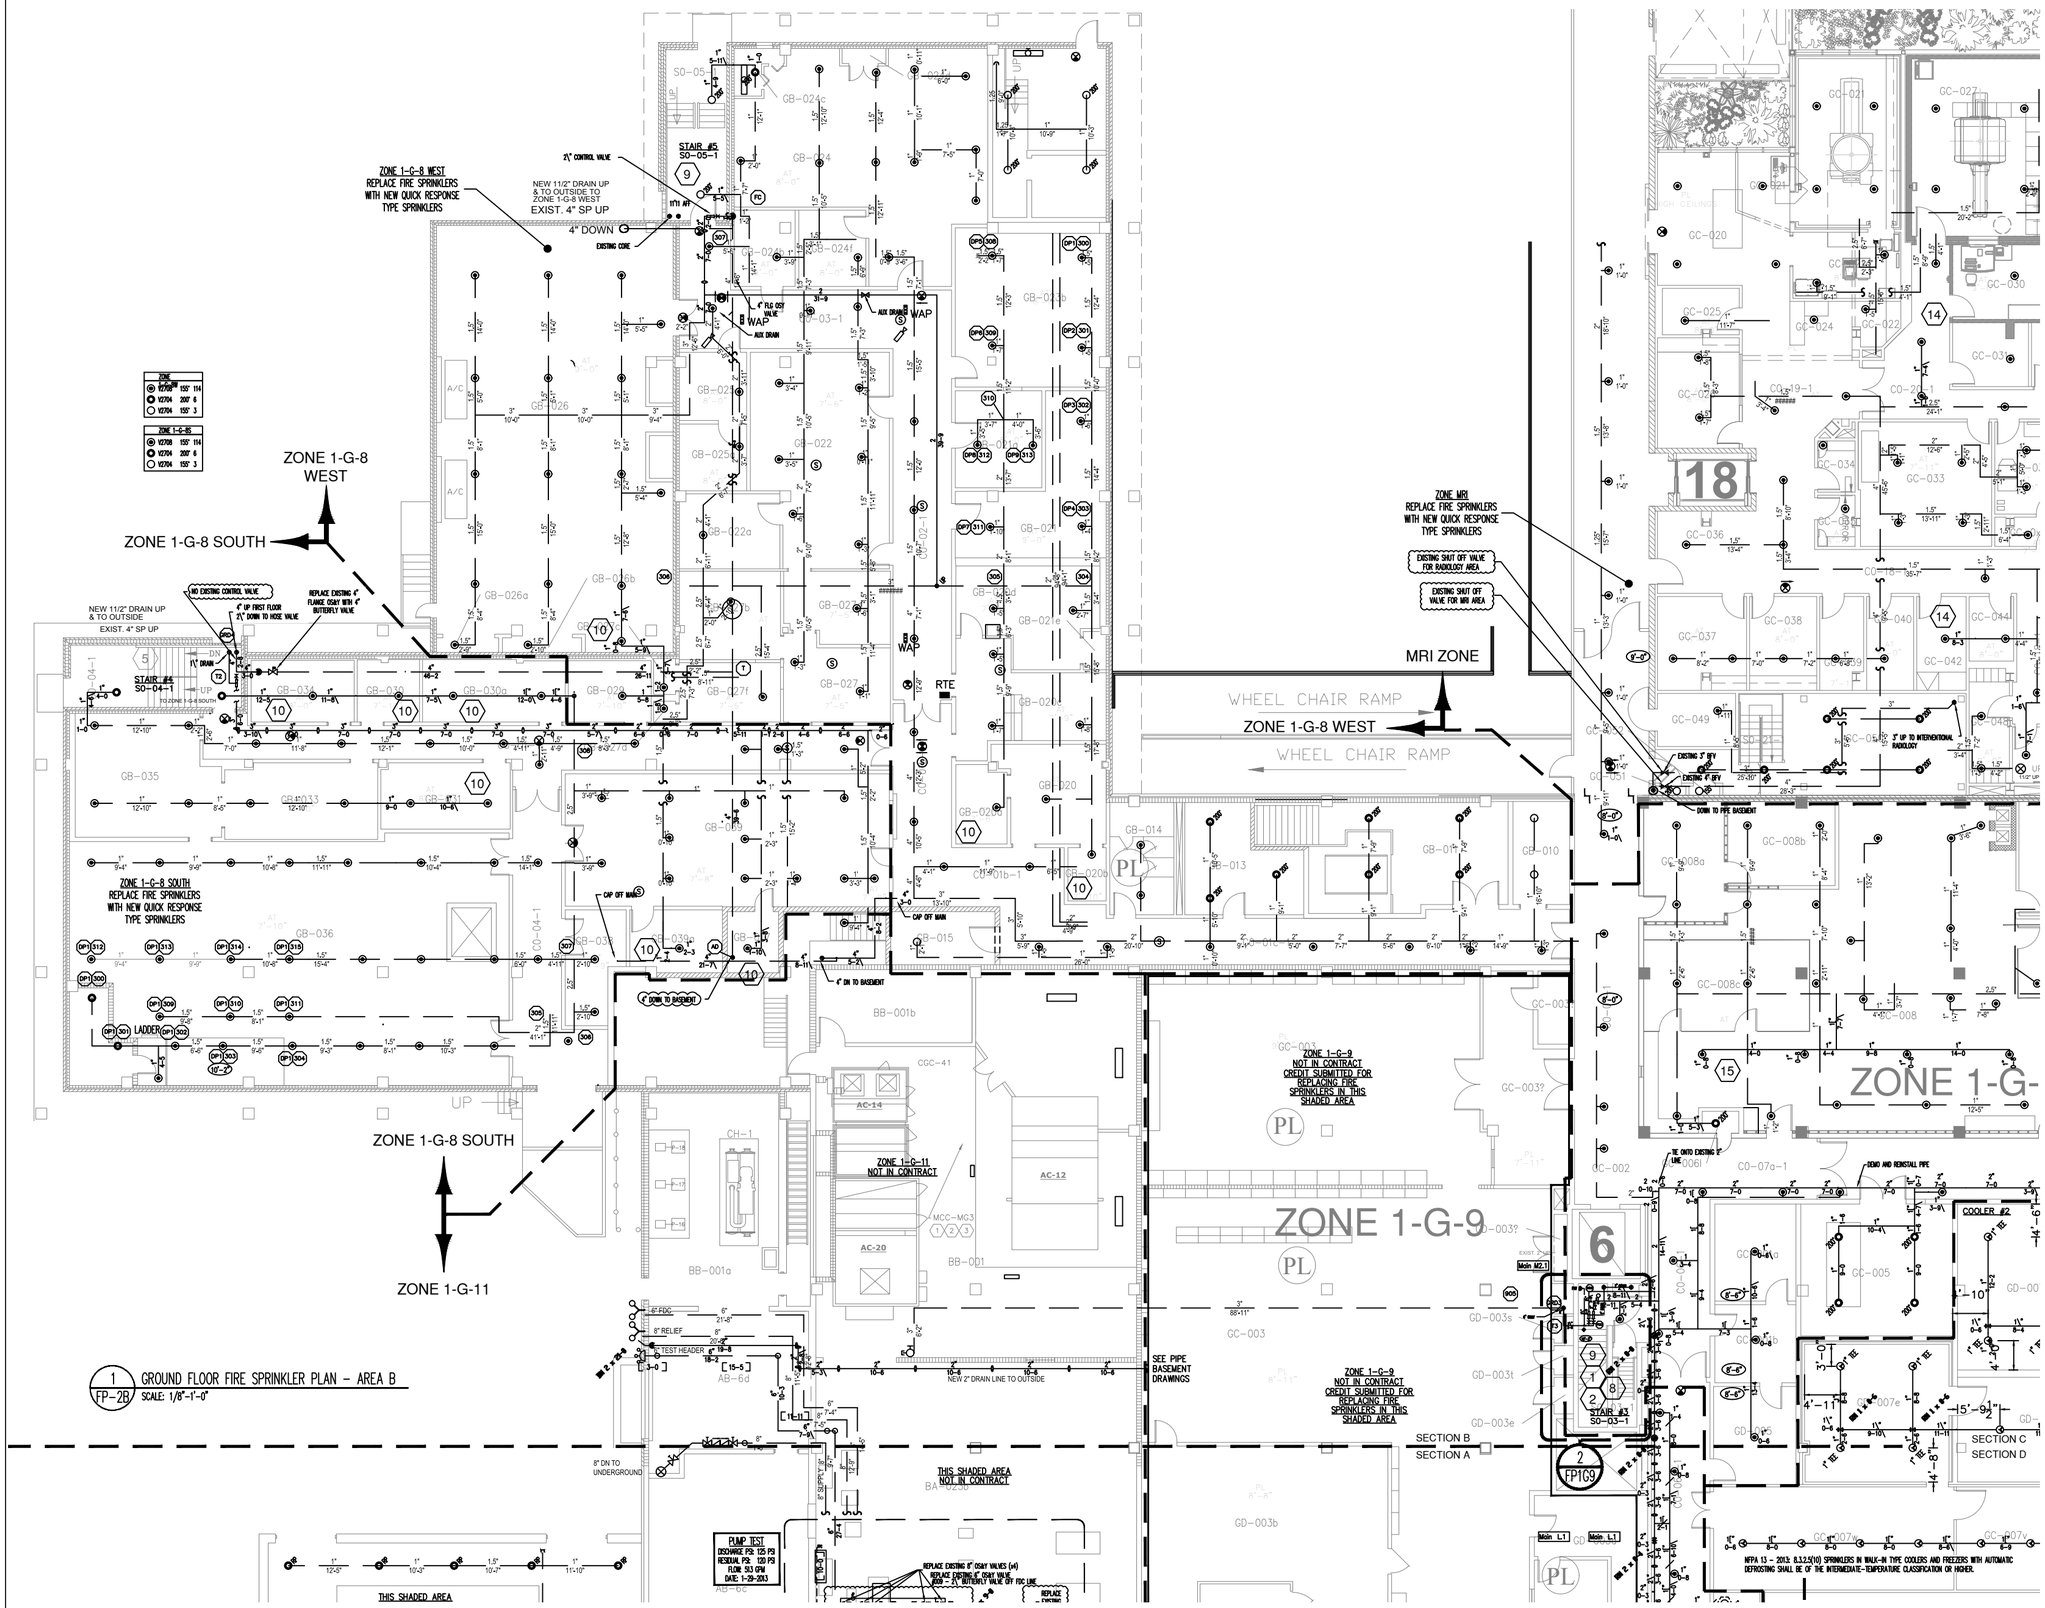

1 / FP-2B GROUND FLOOR FIRE SPRINKLER PLAN - AREA B
SCALE: 1/8"=1'-0"

SCALE: 1/16" = 1'-0"

Drawing Title
SPRINKLERS GROUND FLOOR WING B

Project Title
FIRE PROTECTION

Approved: Project Section Chief

Approved: Service Chief

Approved: Facility Director

Location JAMES A. HALEY VETERANS' HOSPITAL 13000 BRUCE B. DOWNS BLVD. TAMPA, FLORIDA 33612

Drawn	Date
MWK	11/17/17
Checked	Project No.
Building Number 1	DRAWING NO.
File Number	Dwg. Of

Office of Facilities
Department of Veterans Affairs

Revisions	Date

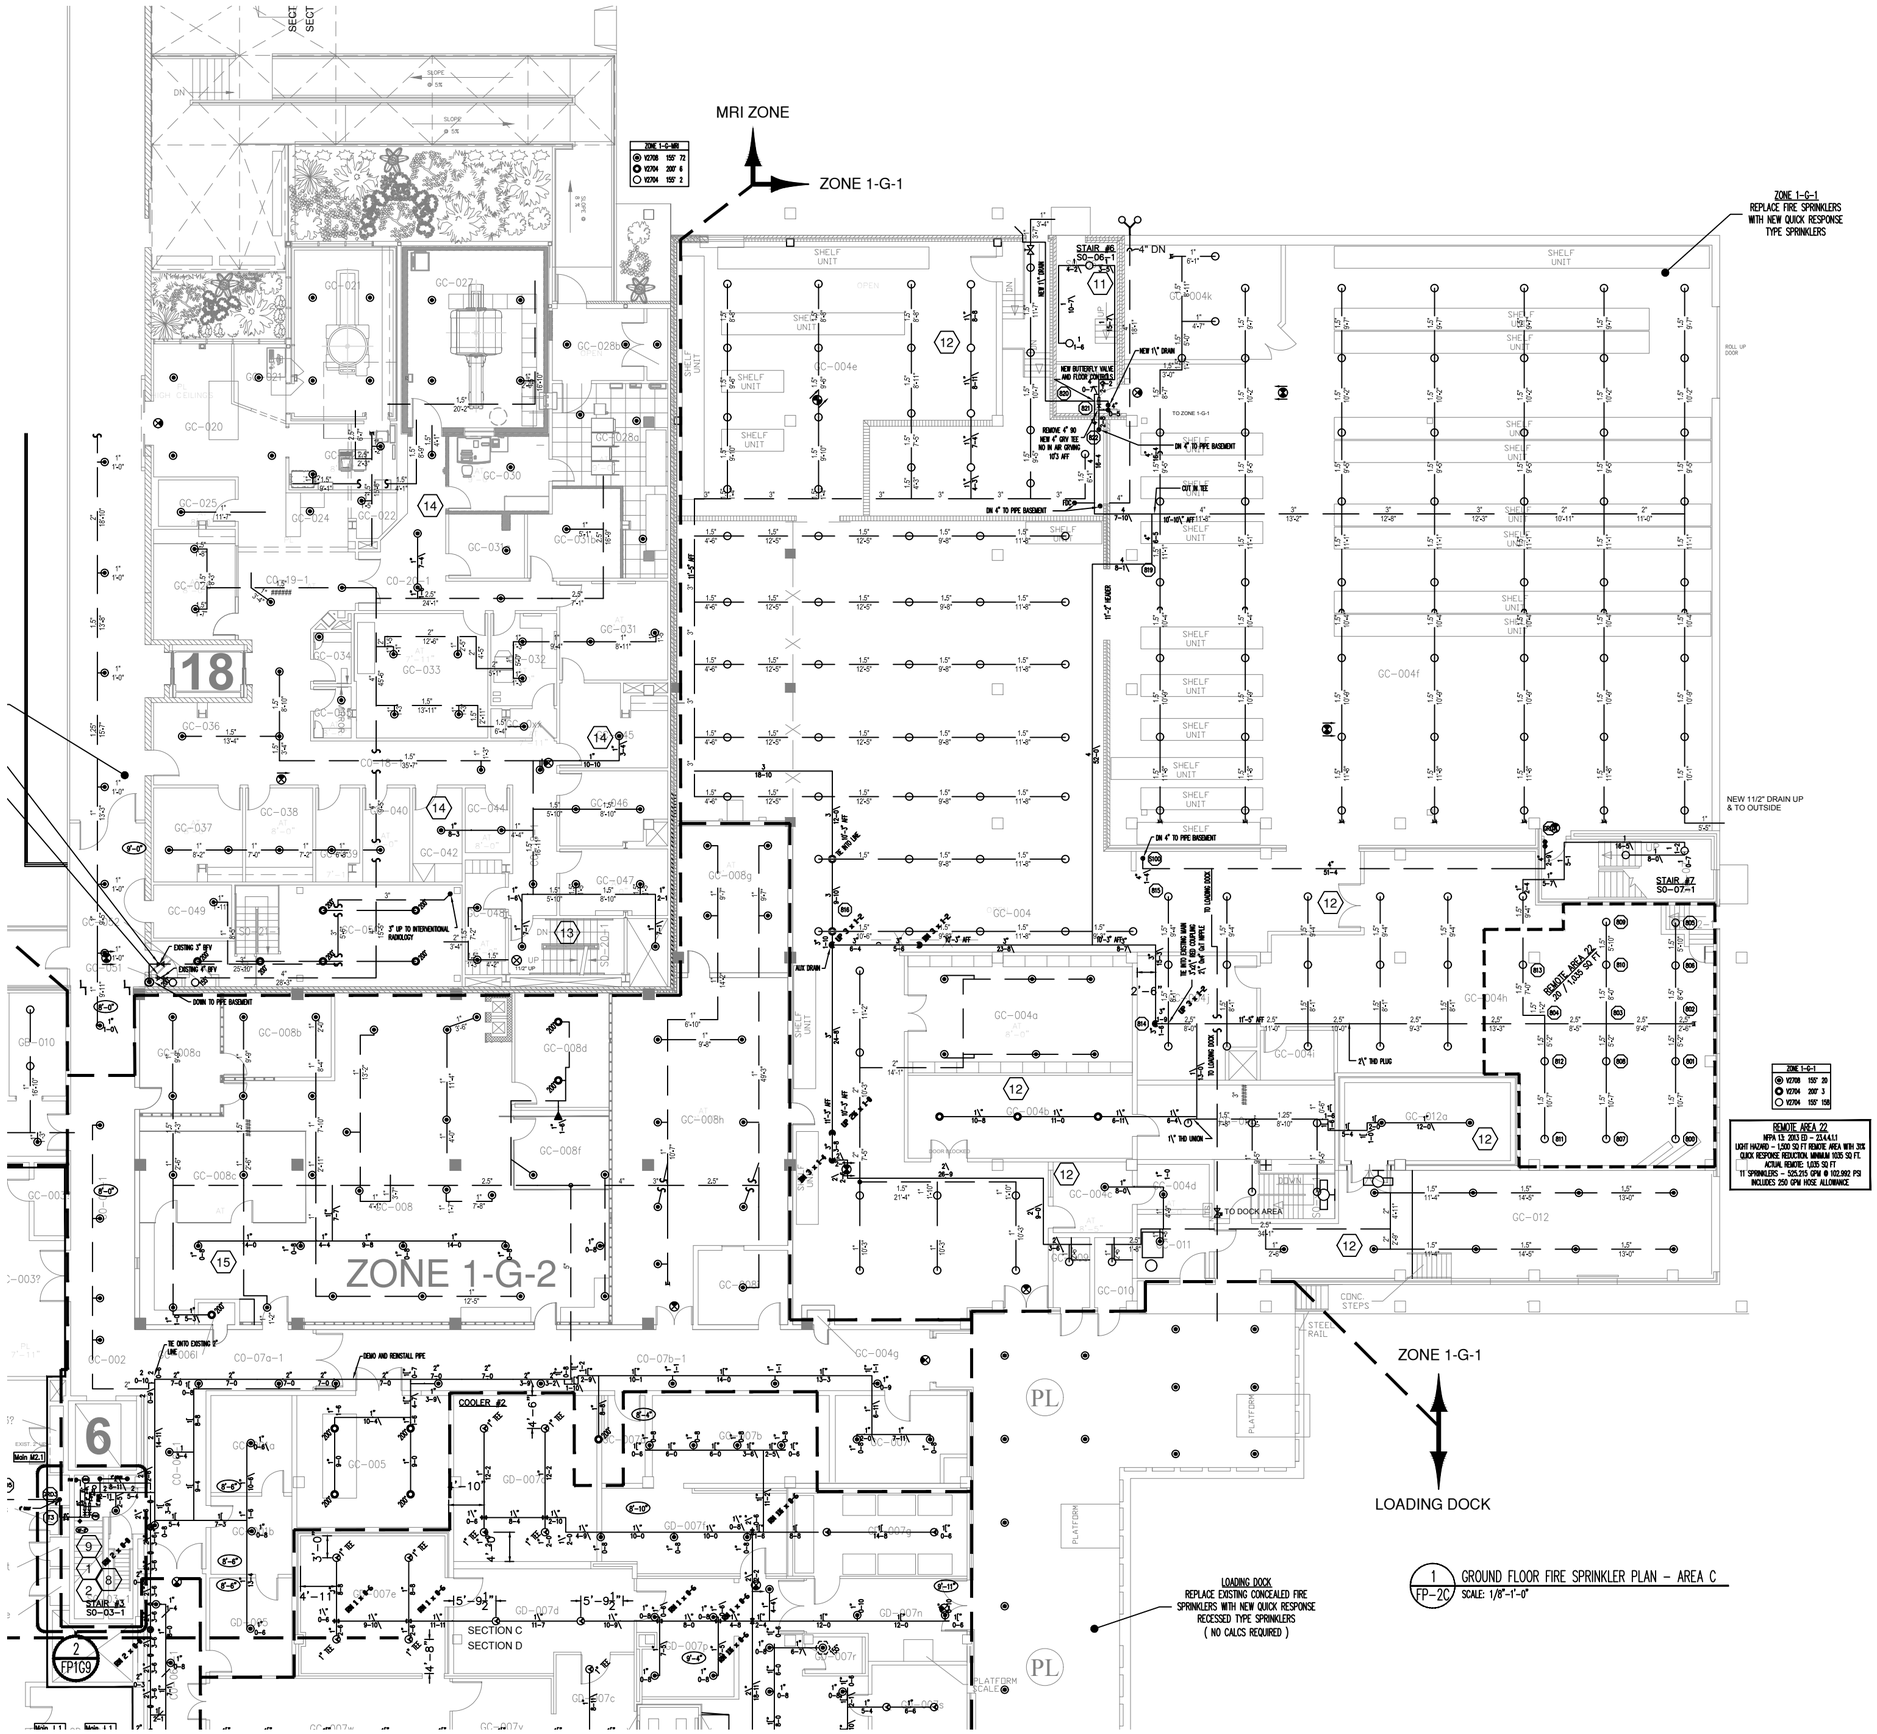

1 FP-2C GROUND FLOOR FIRE SPRINKLER PLAN - AREA C
SCALE: 1/8"-1'-0"

SCALE: 1/16" = 1'-0"

Drawing Title

SPRINKLERS
GROUND FLOOR
WING C

Project Title

FIRE PROTECTION

Approved: Project Section Chief

Approved: Service Chief

Approved: Facility Director

Location JAMES A. HALEY VETERANS' HOSPITAL
13000 BRUCE B. DOWNS BLVD.
TAMPA, FLORIDA 33612

Drawn	Date
MWK	11/17/17
Checked	Project No.
Building Number 1	DRAWING NO.
File Number	Dwg. Of

Office of Facilities

Department of Veterans Affairs

Revisions	Date

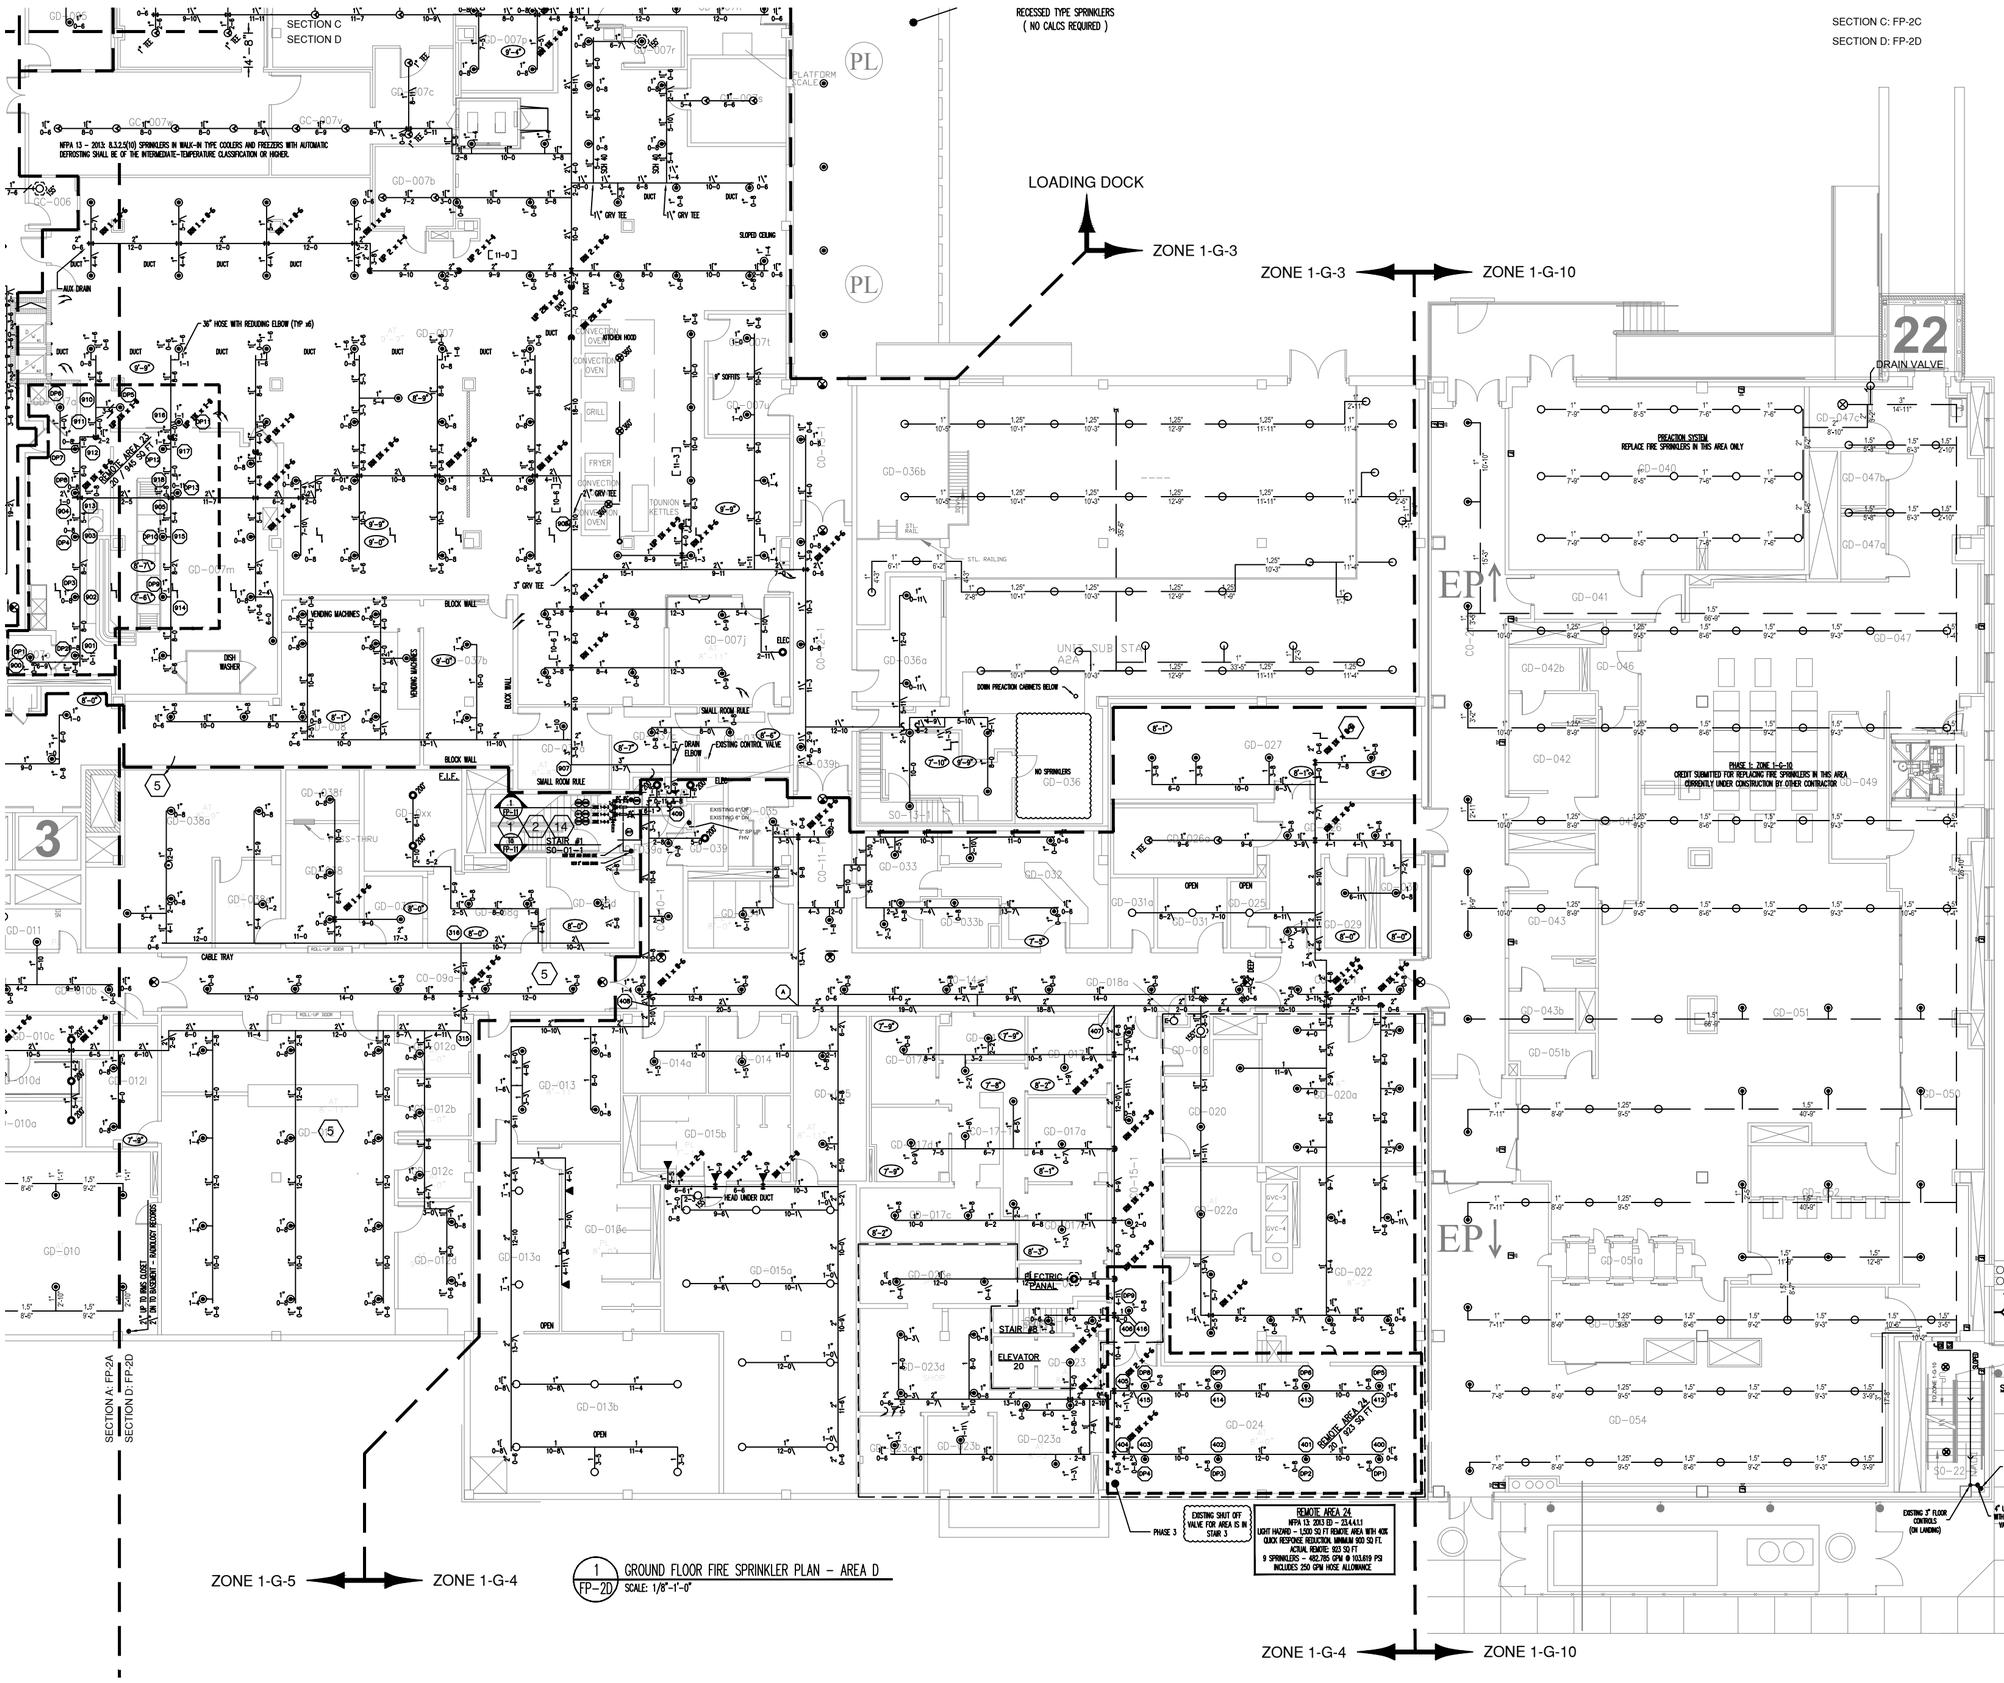

1 / FP-2D GROUND FLOOR FIRE SPRINKLER PLAN – AREA D
SCALE: 1/8"-1'-0"

SCALE: 1/16" = 1'-0"

Drawing Title
SPRINKLERS
GROUND FLOOR
WING D

Project Title
FIRE PROTECTION

Approved: Project Section Chief

Approved: Service Chief

Approved: Facility Director

Location JAMES A. HALEY VETERANS' HOSPITAL
13000 BRUCE B. DOWNS BLVD.
TAMPA, FLORIDA 33612

Drawn	Date
MWK	11/17/17
Checked	Project No.
Building Number 1	DRAWING NO.
File Number	Dwg. Of

Office of Facilities
Department of Veterans Affairs