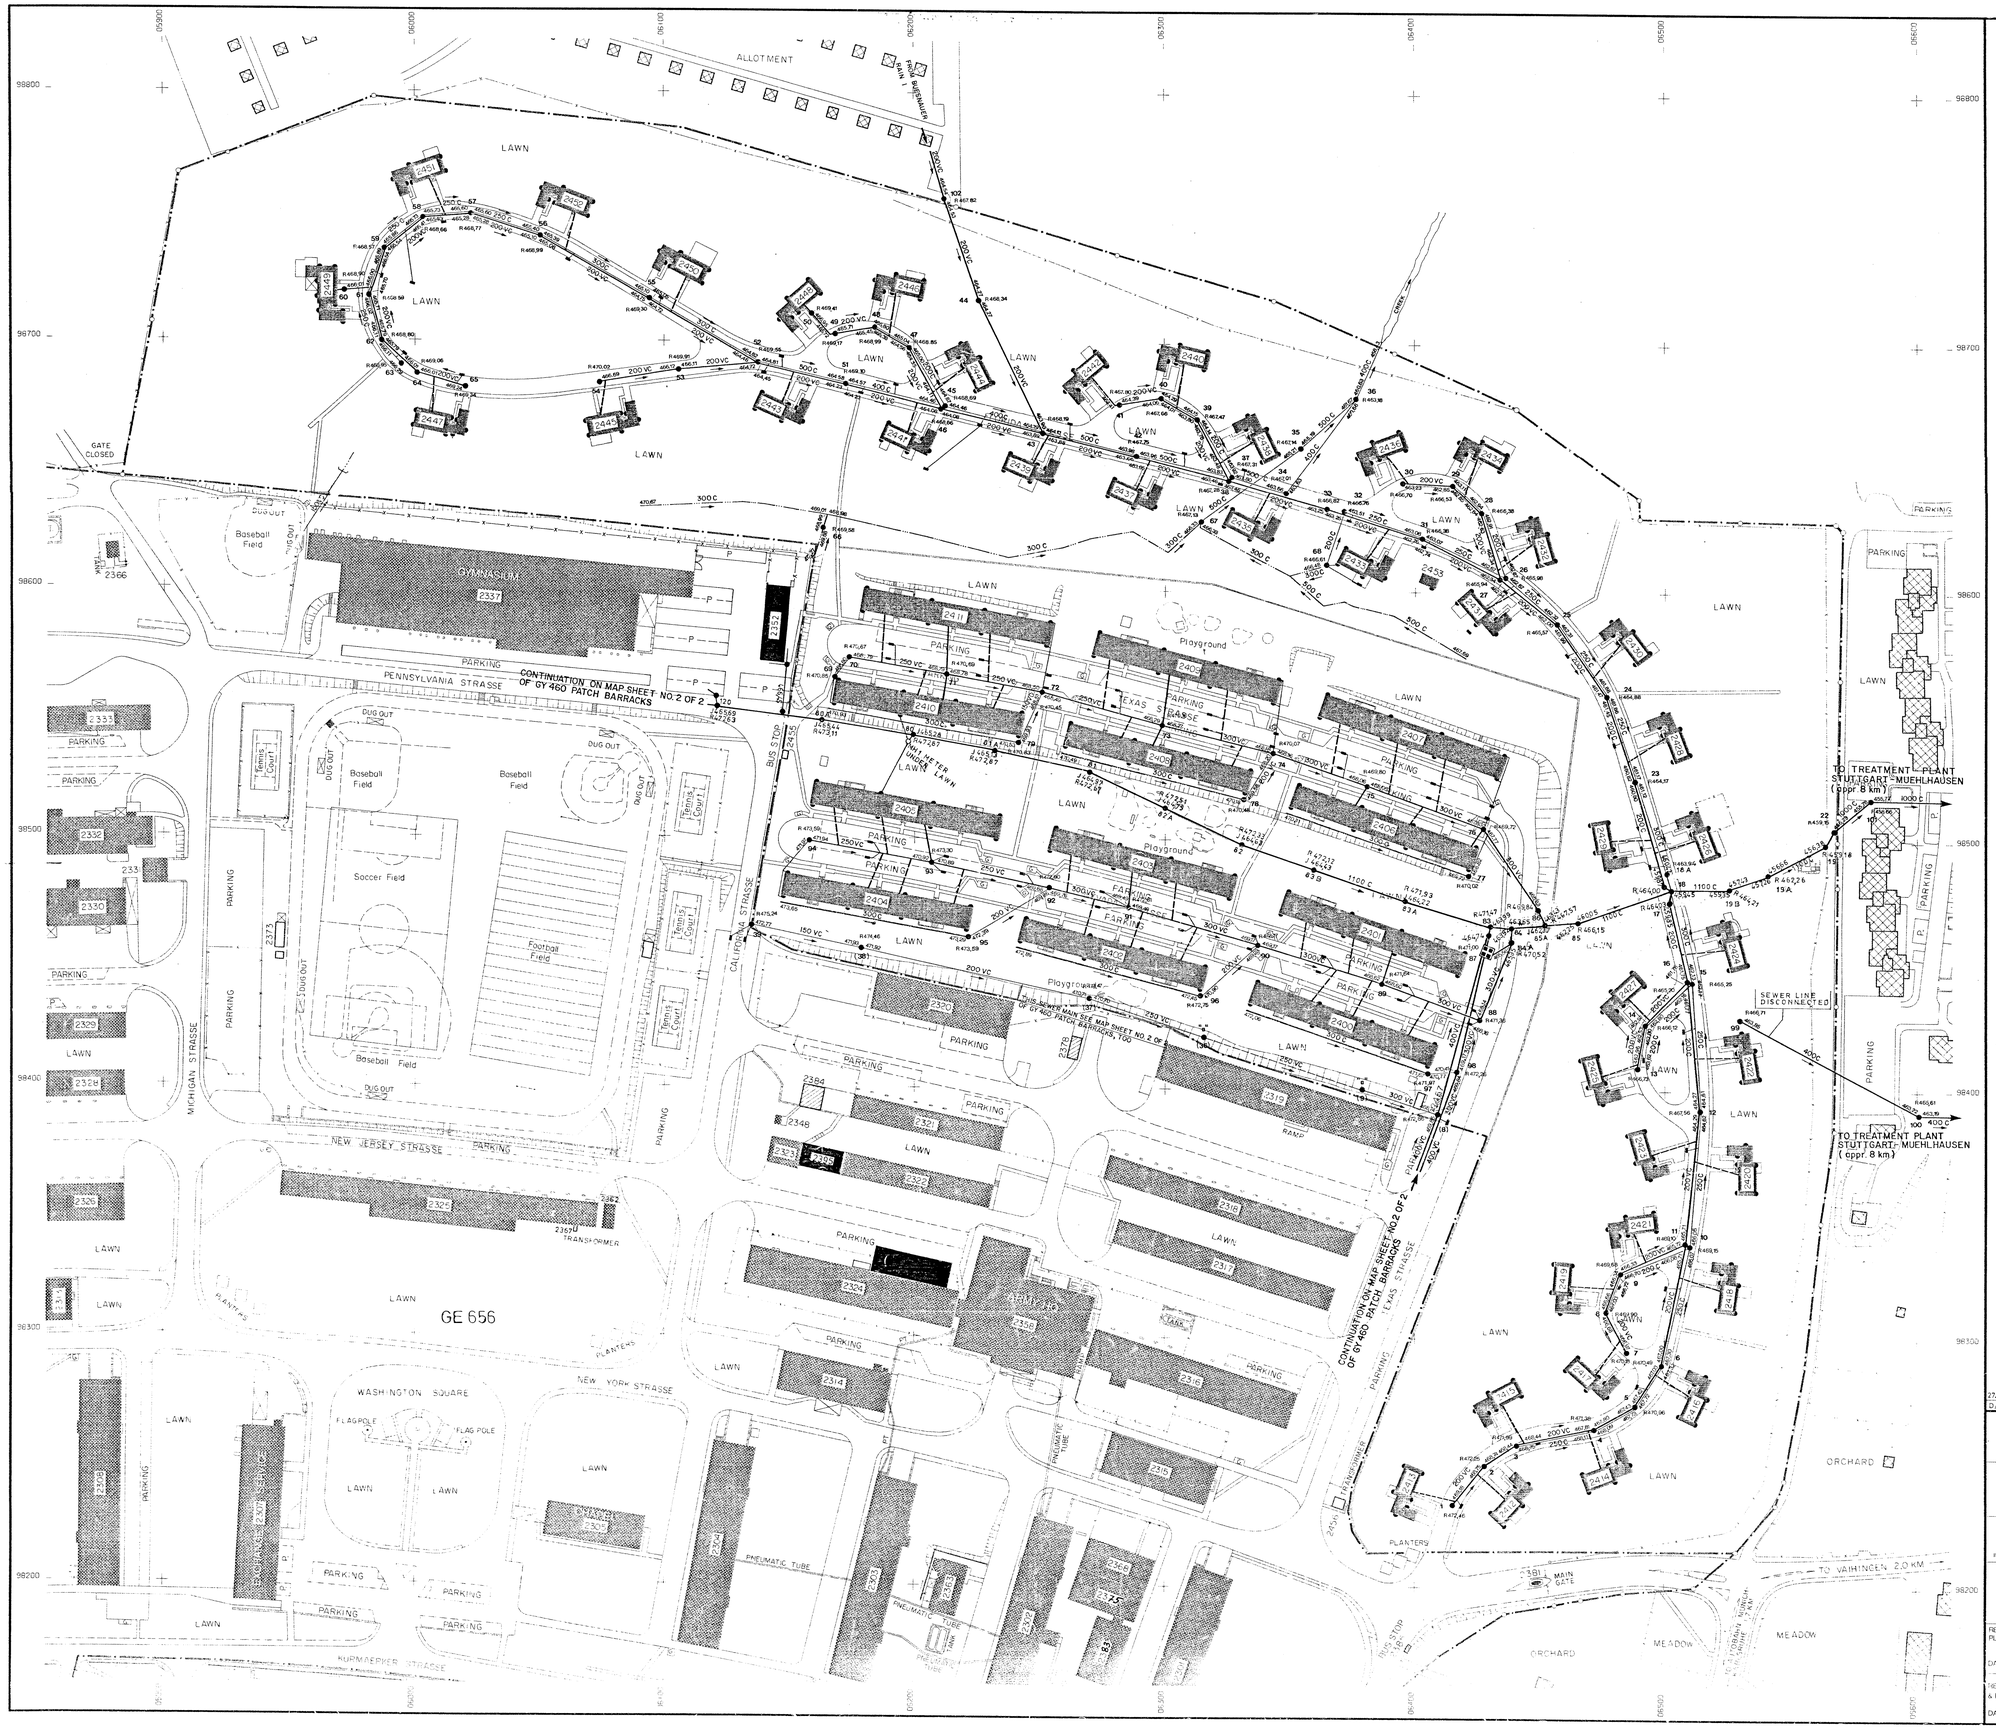

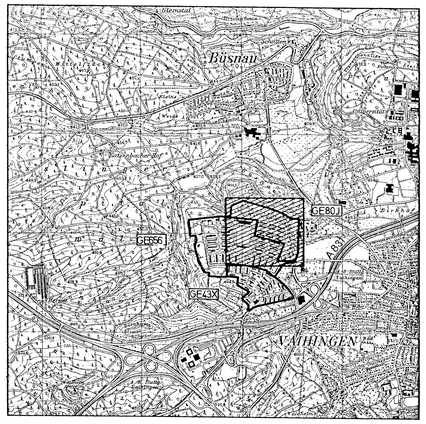

KEY MAP — MAP SHEET 7220 — SCALE 1:25000

LEGEND

	EXISTING
BUILDING PERMANENT	
BUILDING SEMI-PERMANENT	
BUILDING TEMPORARY	
BUILDING NOT UNDER US CONTROL	
CANOPY, BAY WINDOW, BALCONY	
ROADS AND PARKING	
UNIMPROVED ROADS	
FENCE	
INSTALLATION BOUNDARY WITH BOUNDARY STONES	
FENCE ON BOUNDARY	
SLOPE	
WALL	
RAIL ROAD, ANDERS STREET CAR	
HIGH TENSION POLE LINE	
SANITARY SEWER MAIN WITH SIZE IN MM, MATERIAL AND DIRECTION OF FLOW	200 VC
MANHOLE WITH NO., RIM AND INVERT ELEVATIONS	42 / 372.51 / 371.61 / R 374.04
STORM DRAINAGE LINE	
SEWAGE FEEDER LINE	
ADOPTED FROM EXISTING MAP	
STORM DRAINAGE FEEDER LINE WITH ROOF DRAIN	
CATCH BASIN (INLET)	
OPEN DRAINAGE	
TRANSITION FROM SEWER OR CULVERT TO OPEN DRAINAGE	
GASOLINE SEPARATOR	GS
GREASE TRAP	GT
SAND TRAP	ST
DRAINAGE SUMP, GRAVEL	S
SEWAGE LIFT STATION	

TYPICAL NOTE:

"a" NOT VISIBLE (ADOPTED FROM EXISTING MAP)

ABBREVIATIONS

C - CONCRETE
VC - VITRIFIED CLAY
R - RIM
J - INFLOW

N

SCALE 1:1000 — 20 10 0 10 20 30 40 50 75 100 METERS — 20 0 20 60 100 200 300 FEET — 10 40 80 150

DATE	REVISION	BY
27.03.1990	UFGR MAIN SEWER SYSTEM WEICHT VILLAGE FH / PP45 24	

GREATER STUTTGART MILITARY COMMUNITY
DIRECTORATE OF ENGINEERING & HOUSING
APO 09154

DEPARTMENT OF THE ARMY
HEADQUARTERS VII CORPS
DIRECTORATE OF ENGINEERING & HOUSING
APO 09154

GE 80 J
VON STEUBEN AND WEICHT VILLAGE FAMILY HOUSING

ARGE MASTERPLAN
GRUPPE INGENIEURBAU
HAUMANN UND ZÜLSDORF GmbH
INGENIEURGESELLSCHAFT KARNER GmbH

MANAGEMENT
HAUMANN UND ZÜLSDORF
MOHLSTRASSE 25
8000 MUENCHEN 80
TEL: 089/983967

US ARMY ENGINEER DIVISION, EUROPE
CORPS OF ENGINEERS
APO 09757

MASTER PLAN
BASIC INFORMATION MAPS

GENERAL SANITARY SEWER AND STORM DRAINAGE MAP

RECOMMENDED BY THE MIL. COMMUNITY PLANNING BOARD FOR APPROVAL
DATE 14 May 84 SIGNATURE Pedarella CHAIRMAN

REVIEWED BY MAJOR COMMAND & FORWARDED TO CHIEF OF ENGINEERS USAREUR
DATE

COORDINATES	32 UNU 065 986
MAP REF.	L 7320
MAP SCALE	1 : 50 000
DATE: SEPTEMBER 1983	DRAWING NO. V.33
SHEET NO. 1 of 1	FILE NO.