PLOTTING SCALE: 48

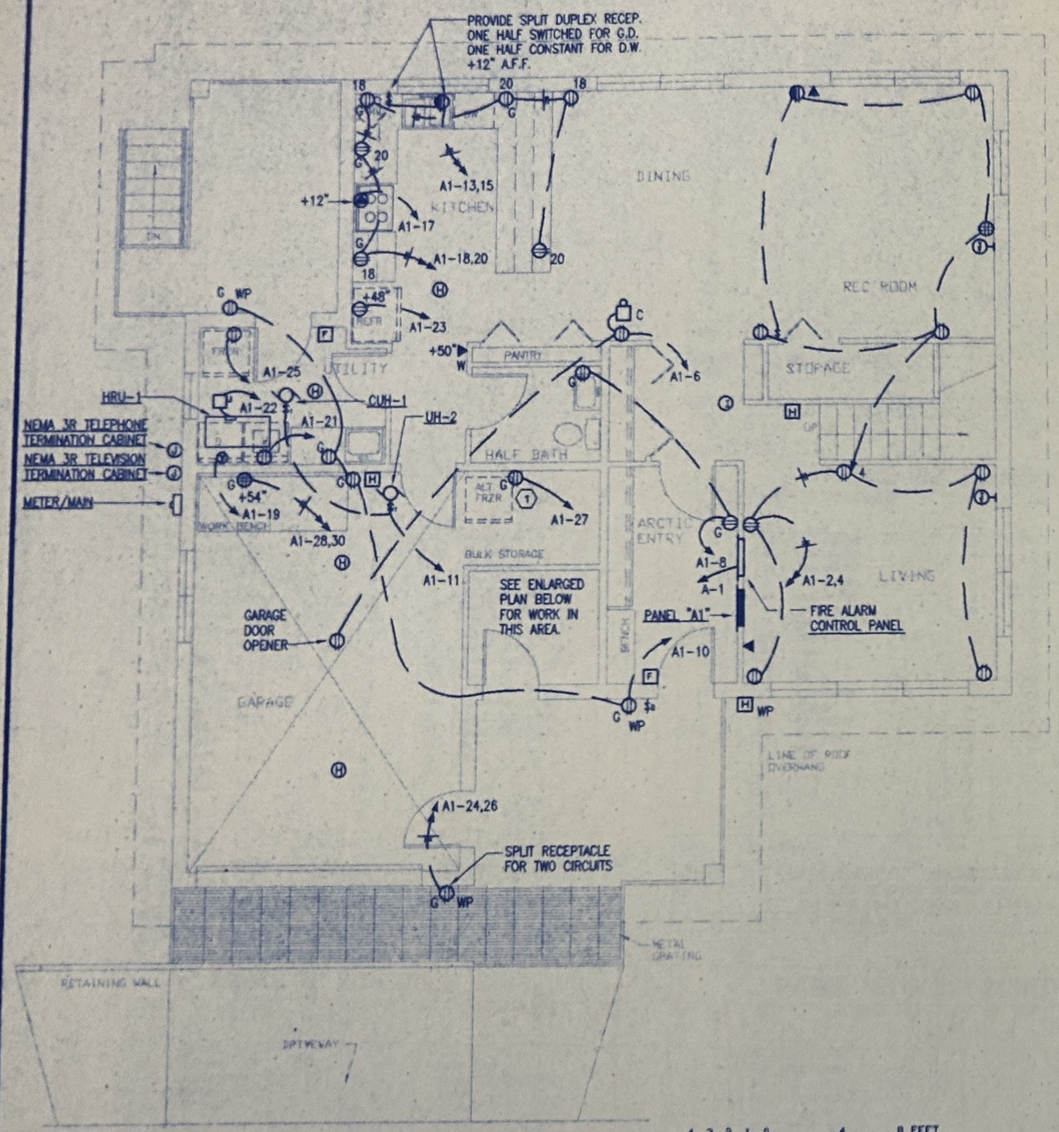

POWER & SIGNAL PLAN – FIRST FLOOR – BLDG. "A"
1/4"=1'-0"

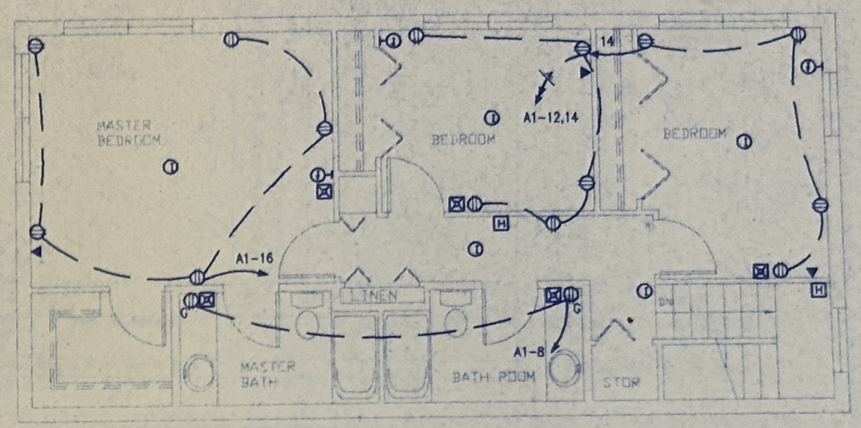

POWER & SIGNAL PLAN – SECOND FLOOR – BLDG. "A"
1/4"=1'-0"

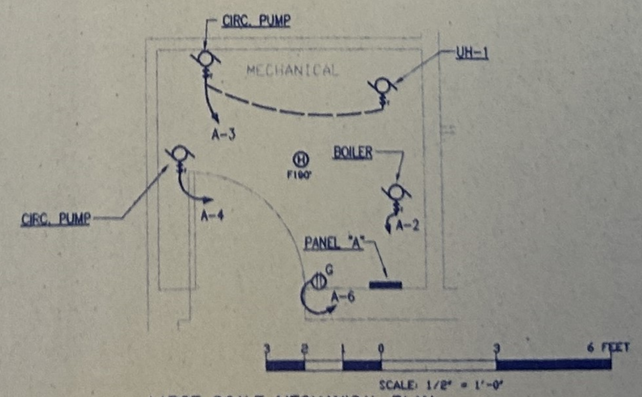

LARGE SCALE MECHANICAL PLAN
1/2"=1'-0"

SHEET NOTE

1. PROVIDE ENGRAVED NAMEPLATE TO READ "RECEPTACLE PROTECTED BY GFI BREAKER IN PANEL".

REV NO.	RECORD DATE	PRINTED NAME	DRAWN BY	DESCRIPTION
		JODI SORDAHL		HOUSING REPLACEMENT PROGRAM
	DESIGN DATE	PRINTED NAME	CHECKED BY	

J.O. #20820

FPE Rosen ENGINEERS

STATE OF ALASKA 49th Robert D. Rosen SE 7790 REGISTERED PROFESSIONAL ENGINEER

DEPARTMENT OF TRANSPORTATION
FEDERAL AVIATION ADMINISTRATION
ALASKAN REGION – ANCHORAGE, ALASKA

HOUSING - TYPE A POWER AND SIGNAL PLAN 3 BEDROOM HOUSE

SUBMITTED BY: JODI SORDAHL, PROJECT ENGINEER, AAL-451

APPROVED BY: JERALD MARSHALL, SUPERVISOR, ENVIRONMENTAL SECTION, AAL-451

DATE 12/30/94

DRAWING NUMBER ALD-KSM-???.???

SHEET E41

AIRWAY FACILITIES DIVISION