PLOTTING SCALE 1=48

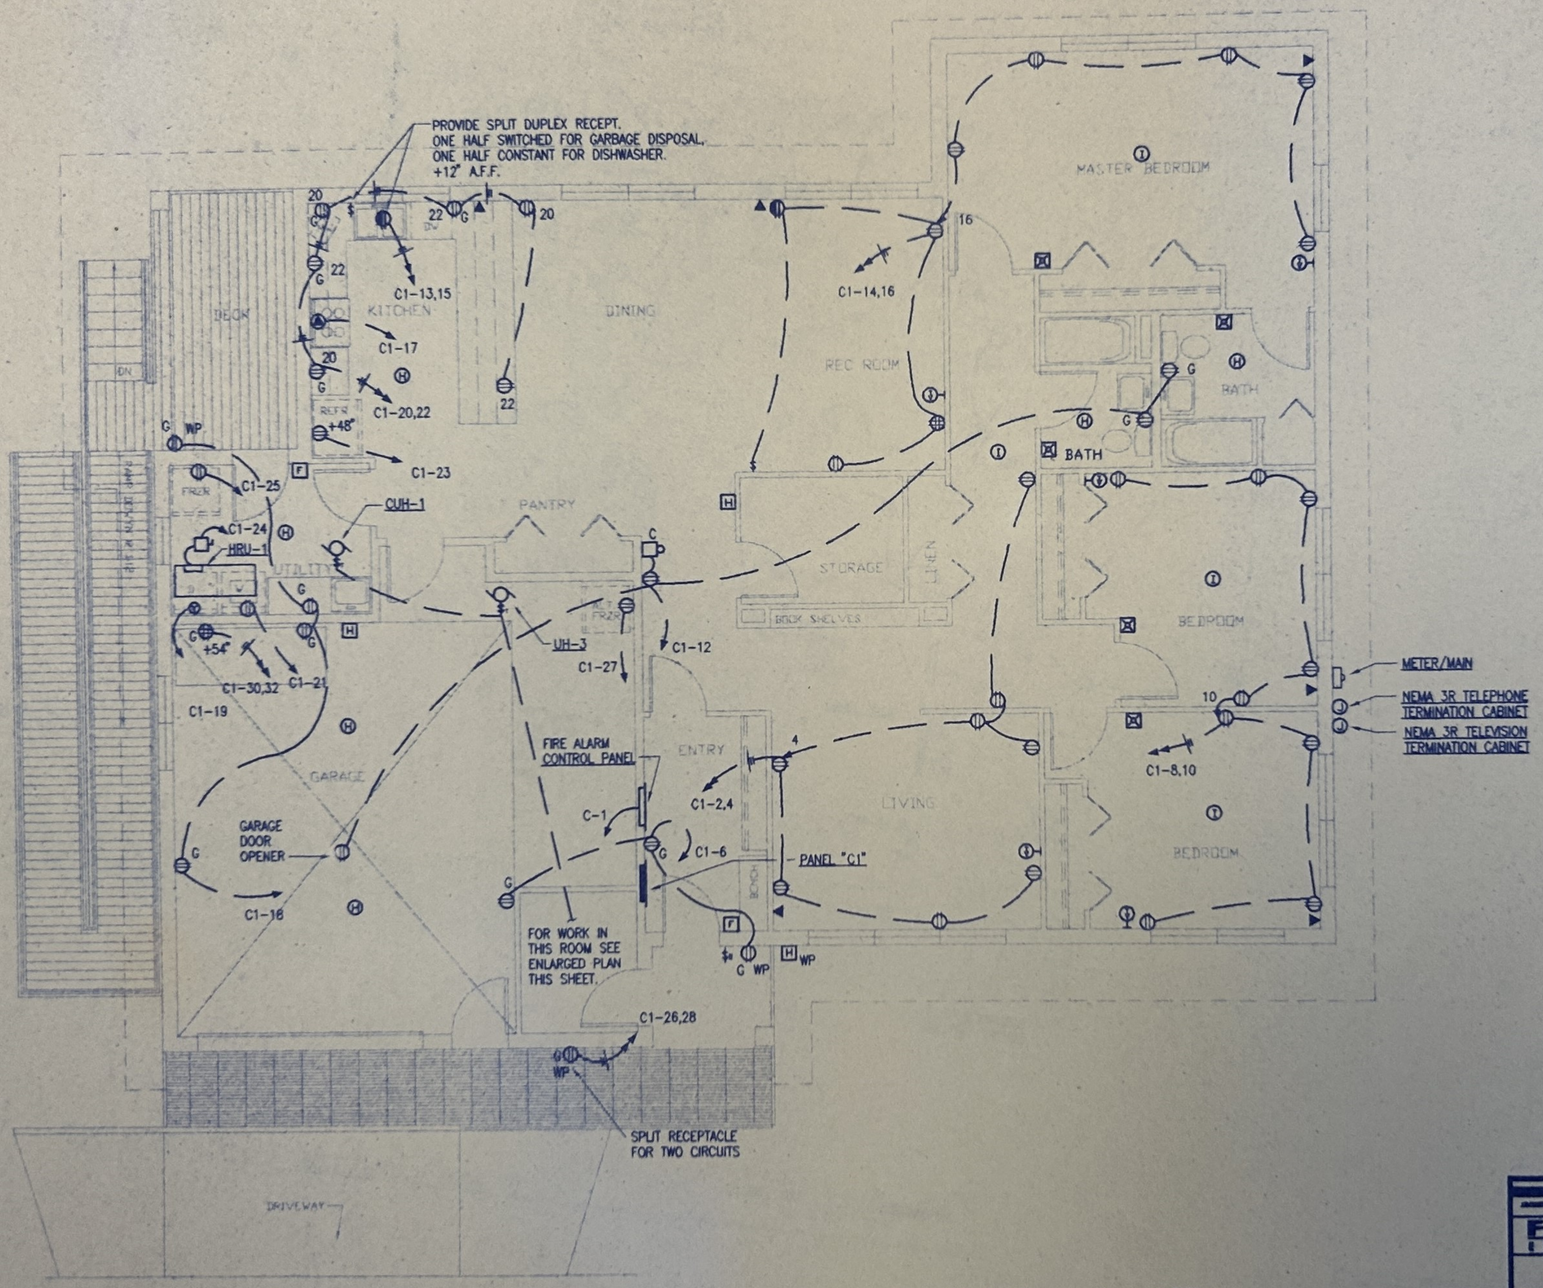

POWER & SIGNAL PLAN – BLDG. "C"
1/4"=1'-0"

4 3 2 1 0 4 8 FEET
SCALE: 1/4" = 1'-0"

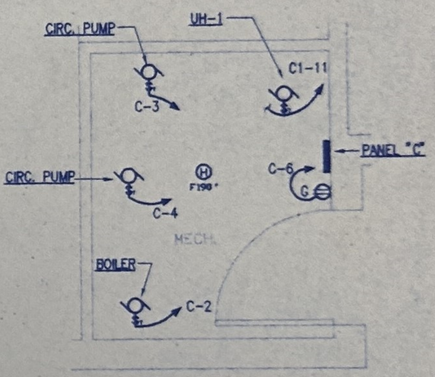

3 2 1 0 3 6 FEET
SCALE: 1/2" = 1'-0"

ENLARGED MECHANICAL ROOM PLAN
1/2"=1'-0"

J.O. #20839

REV NO.	RECORD DATE / DESIGN DATE	PRINTED NAME	DRAWN BY / CHECKED BY	DESCRIPTION
		JODI SORDAHL		HOUSING REPLACEMENT PROGRAM

DEPARTMENT OF TRANSPORTATION
FEDERAL AVIATION ADMINISTRATION
ALASKAN REGION - ANCHORAGE, ALASKA

HOUSING - TYPE C
POWER AND SIGNAL PLAN
3 BEDROOM ADAPTABLE HOUSE

FPE Roen ENGINEERS
STATE OF ALASKA 4921 Robert B. Powell EX. 7796 REGISTERED PROFESSIONAL ENGINEER
DATE STAMPED

SUBMITTED BY
JODI SORDAHL
PROJECT ENGINEER, AAL-451

APPROVED BY
KENAI B. NARDHAUL, SUPERVISOR
ENVIRONMENTAL SECTION, AAL-451

DESIGNED BY: A.M.
DRAWN BY: K.M.-D.F.
REVIEWED BY:

SHEET BY
AIRWAY FACILITIES DIVISION

DATE 12/30/94
DRAWING NUMBER ALD-KSM-XXXXXX
SHEET 543