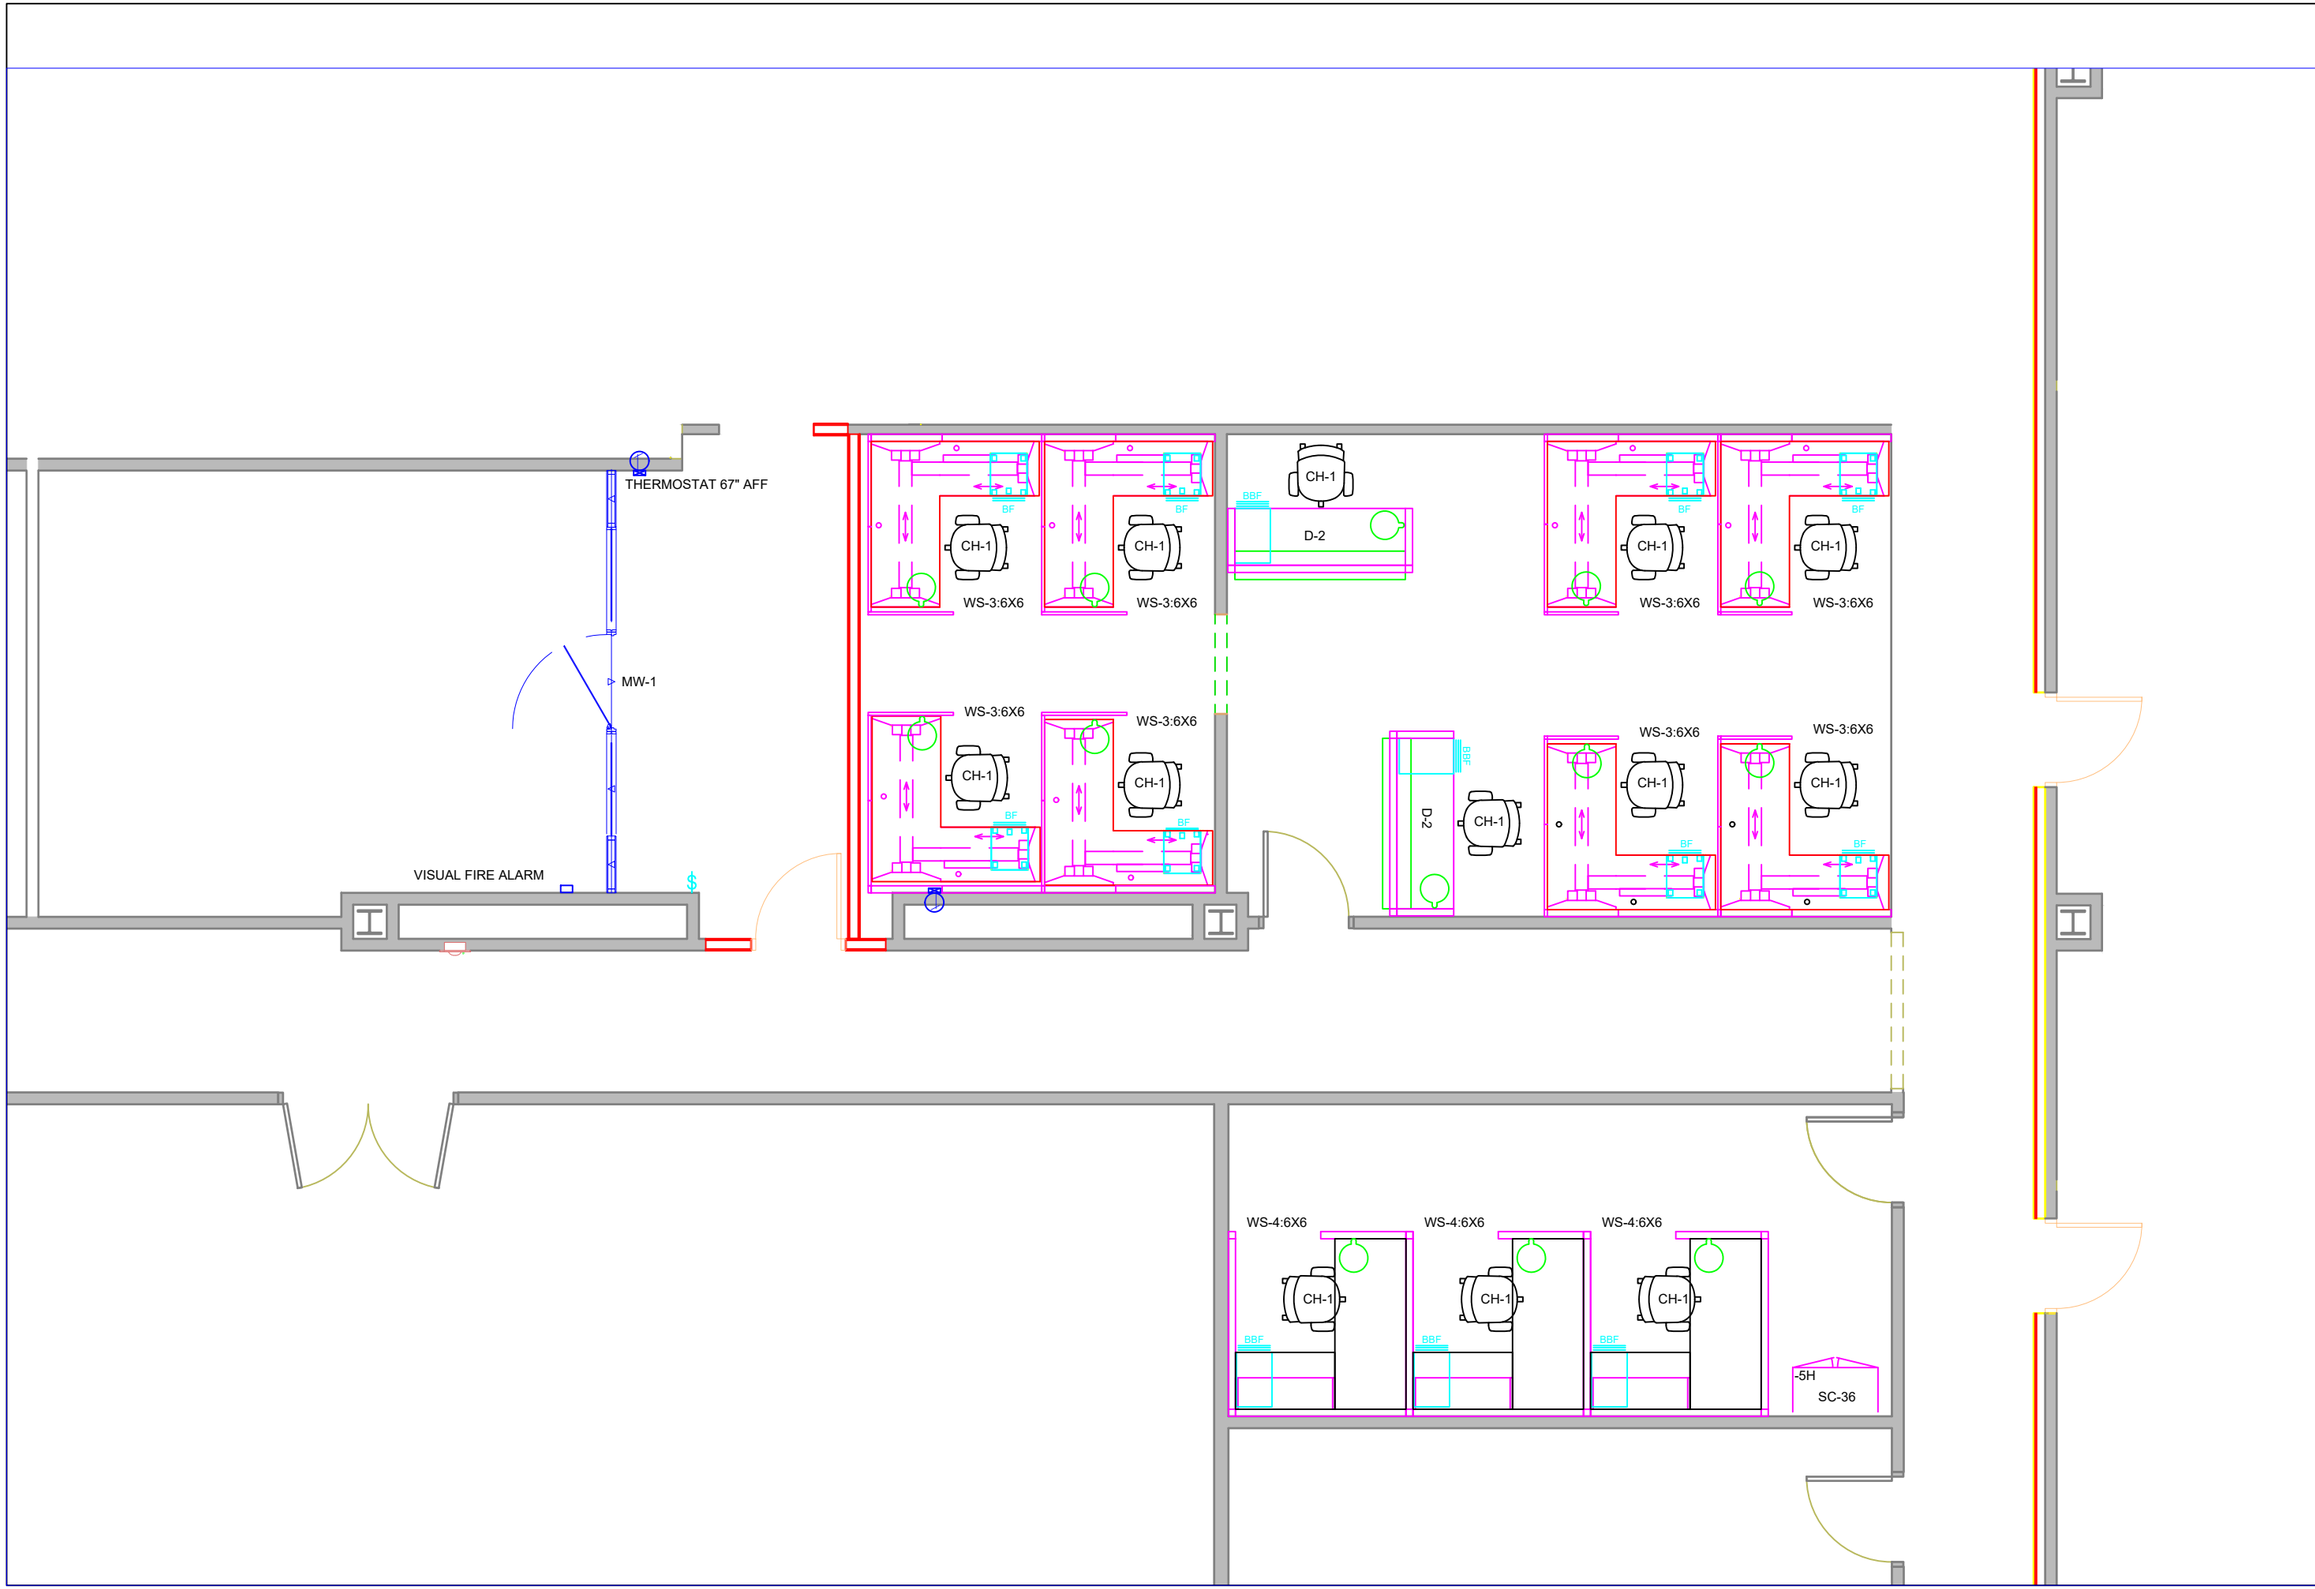

CHIEF-ENG. CONST.			CHIEF-ENG. SECTION			COORDINATOR		
DATE	NO	REVISION	BY	DATE	NO	REVISION	BY	
XX/XX/XX	XX	XXX						

WPAFB
WRIGHT-PATTERSON AIR FORCE BASE

F20553 FURNITURE
PROJECT NO. 2025SH172
FURNITURE PLAN

DESIGNED	DRAWN	CHECKED	DATE
SDH	SDH	XXX	03/18/2026

ID-2