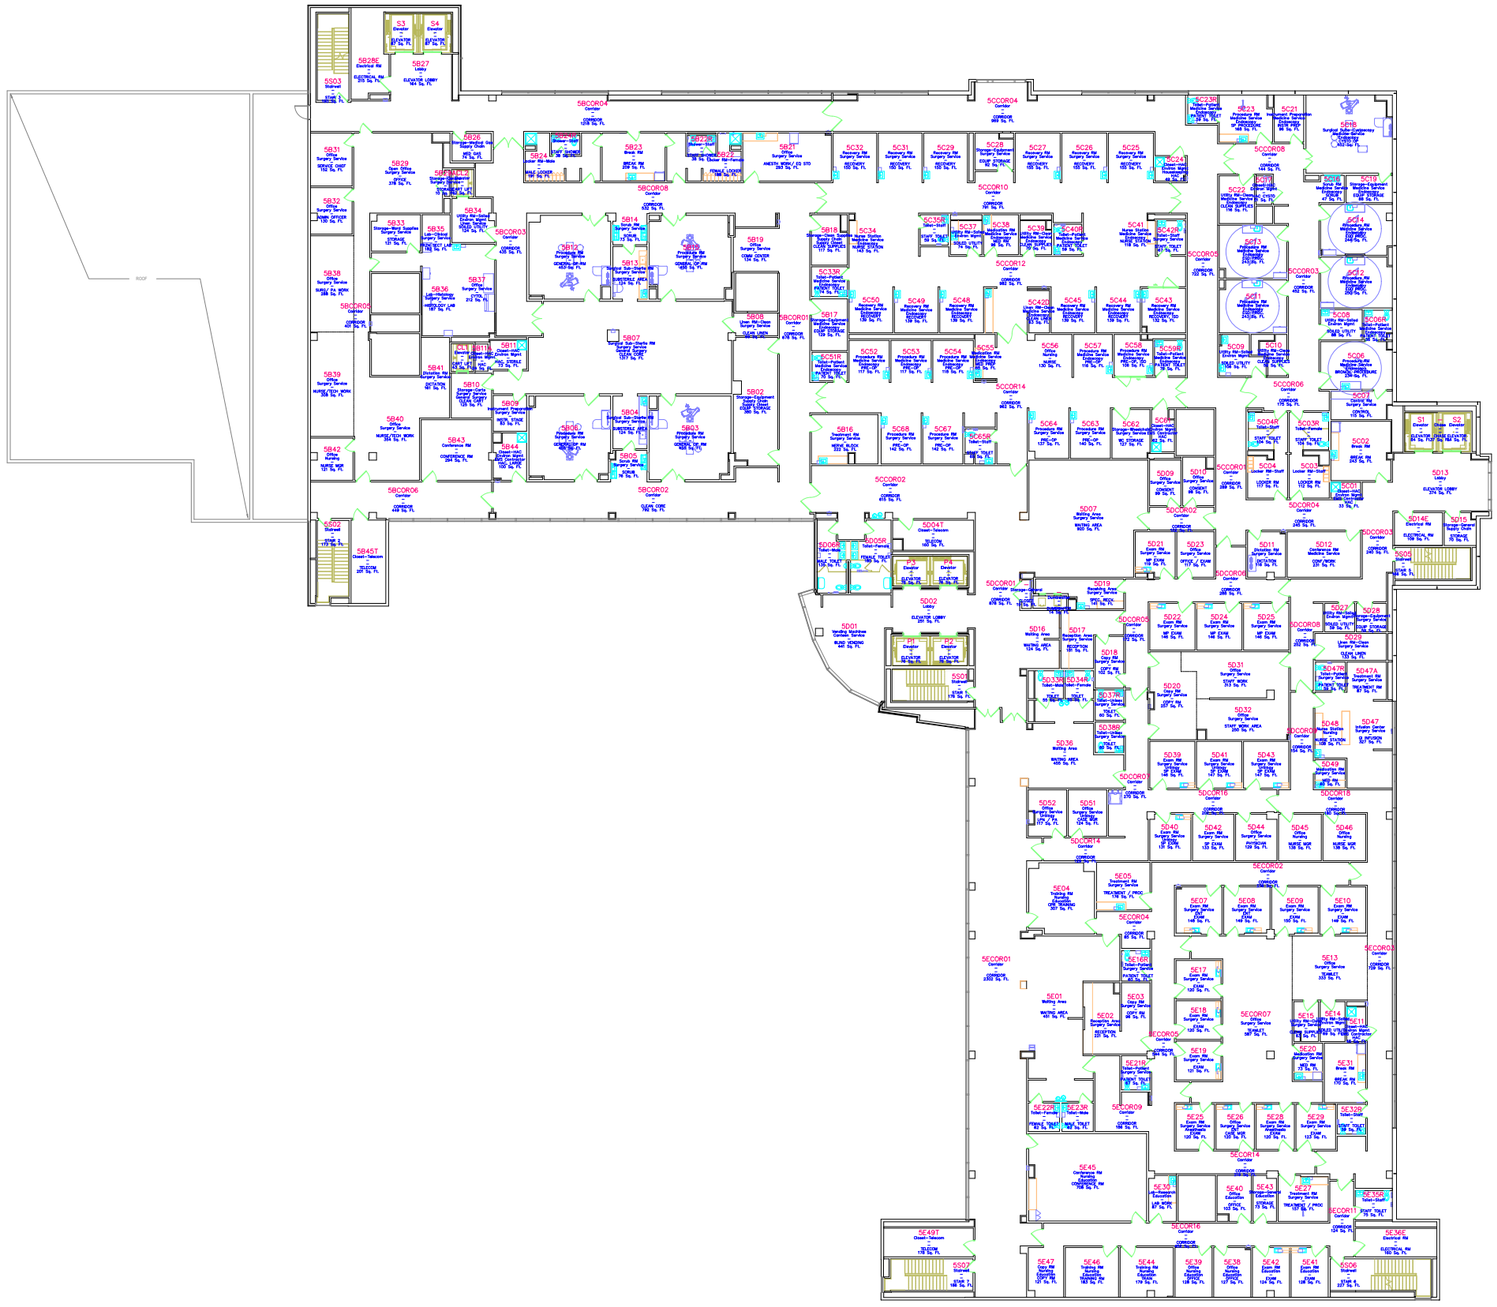

		Architects/Engineers/Consultants:			Drawing Title: SOUTH CHARLOTTE HCC	Project Title: FIFTH FLOOR	Project Number:
							Building Number:
					Approved Project Director:	File Name:	Drawing Number:
						Date: 01/15/2025 Checked: Drawn: Tm	Dwg. of
Final Submission							Office of Construction and Facilities Management
Revisions	Date		Professional Seal				

VA FORM 08-6231, OCT 1978