Revisions	Date

GROUND FLOOR
SCALE: 1/16" = 1'-0"

Drawing Title

GROUND FLOOR

Project Title

PLUMBING

Approved: Project Section Chief

Approved: Division Chief

Approved: Facility Director

Location
JAMES A. HALEY VETERANS' HOSPITAL
13000 BRUCE B. DOWNS BLVD.
TAMPA, FLORIDA 33612

Drawn	Date
MWK	02/04/04
Checked	Project No.

Bldg #	DRAWING NO.
1	1-PL106
File Number	Dwg. Of

Office of Facilities

Department of Veterans Affairs

Revisions	Date

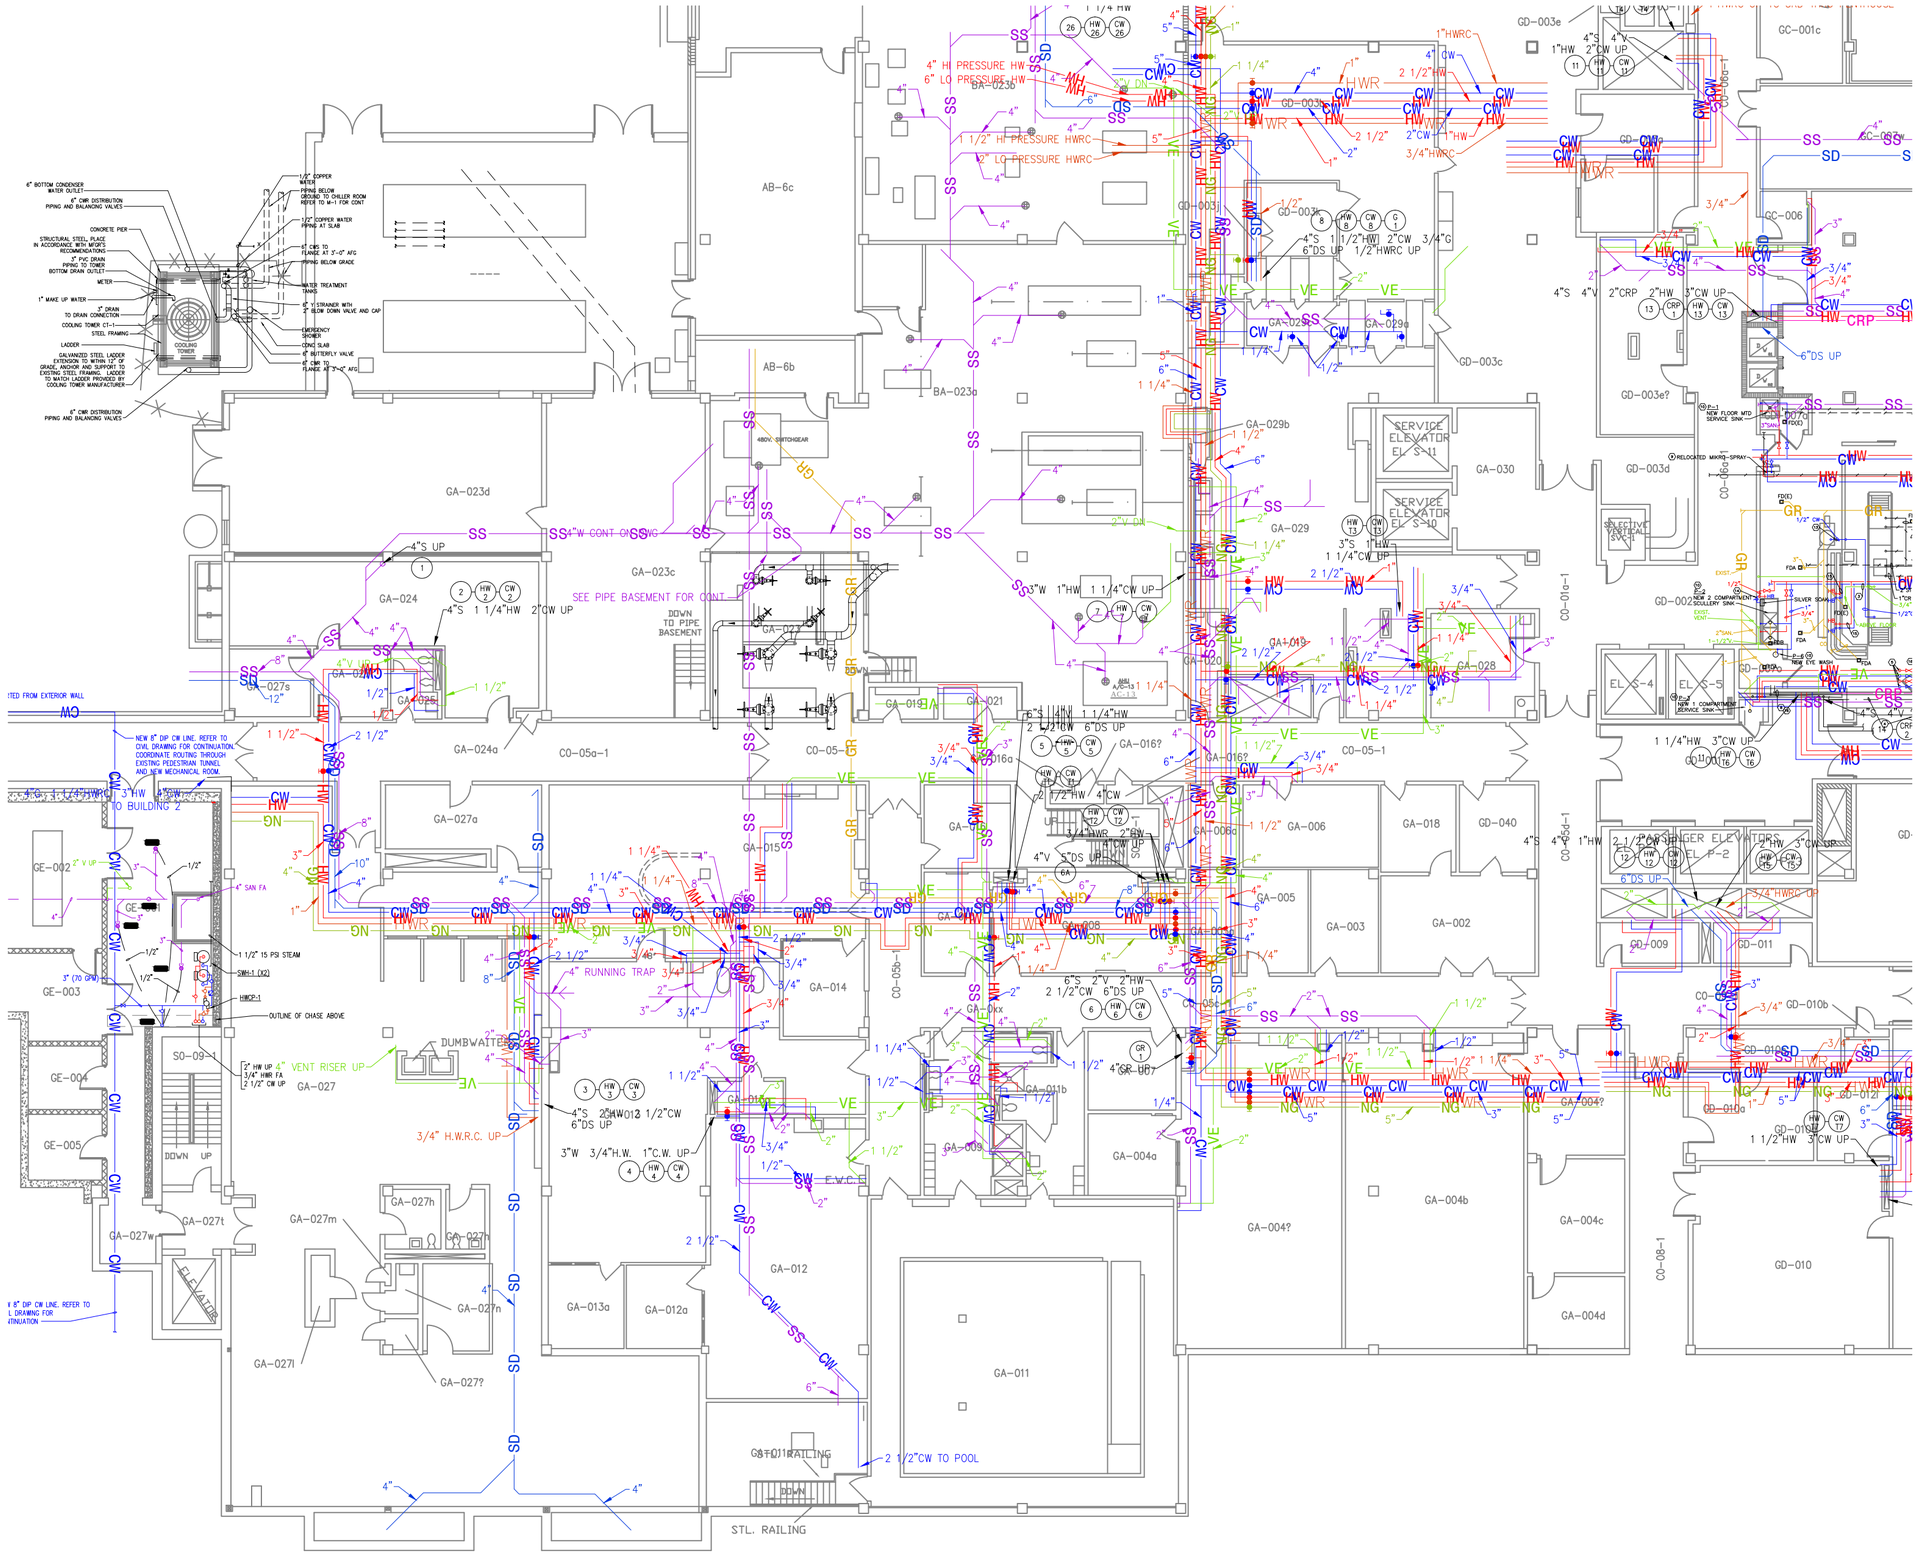

GROUND FLOOR WING A
SCALE: 1/16" = 1'-0"

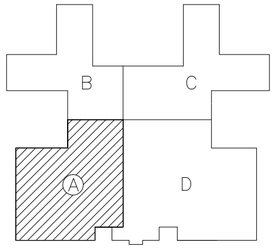

KEY PLAN

Drawing Title	GROUND FLOOR WING A
Project Title	PLUMBING
Approved: Project Section Chief	
Approved: Service Chief	
Approved: Facility Director	
Location	JAMES A. HALEY VETERANS' HOSPITAL 13000 BRUCE B. DOWNS BLVD. TAMPA, FLORIDA 33612
Drawn: MWK	Date: 09/02/04
Checked	Project No.
Building Number: 1	DRAWING NO. 1-PL107
File Number	Dwg. Of

Office of Facilities

Department of Veterans Affairs

Revisions	Date

GROUND FLOOR WING B
SCALE: 1/16" = 1'-0"

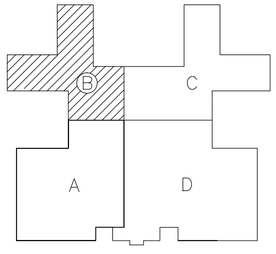

KEY PLAN

Drawing Title

GROUND FLOOR WING B

Project Title

PLUMBING

Approved: Project Section Chief

Approved: Service Chief

Approved: Facility Director

Location JAMES A. HALEY VETERANS' HOSPITAL 13000 BRUCE B. DOWNS BLVD. TAMPA, FLORIDA 33612

Drawn	Date
MWK	09/02/04
Checked	Project No.
Building Number 1	DRAWING NO. 1-PL108
File Number	Dwg. Of

Office of Facilities

Department of Veterans Affairs

Revisions	Date

GROUND FLOOR WING C
SCALE: 1/16" = 1'-0"

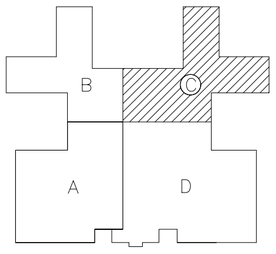

KEY PLAN

Drawing Title

GROUND FLOOR WING C

Project Title

PLUMBING

Approved: Project Section Chief

Approved: Service Chief

Approved: Facility Director

Location JAMES A. HALEY VETERANS' HOSPITAL 13000 BRUCE B. DOWNS BLVD. TAMPA, FLORIDA 33612

Drawn	Date
MWK	09/02/04
Checked	Project No.
Building Number 1	DRAWING NO. 1-PL109
File Number	Dwg. Of

Office of Facilities

Department of Veterans Affairs

Revisions	Date

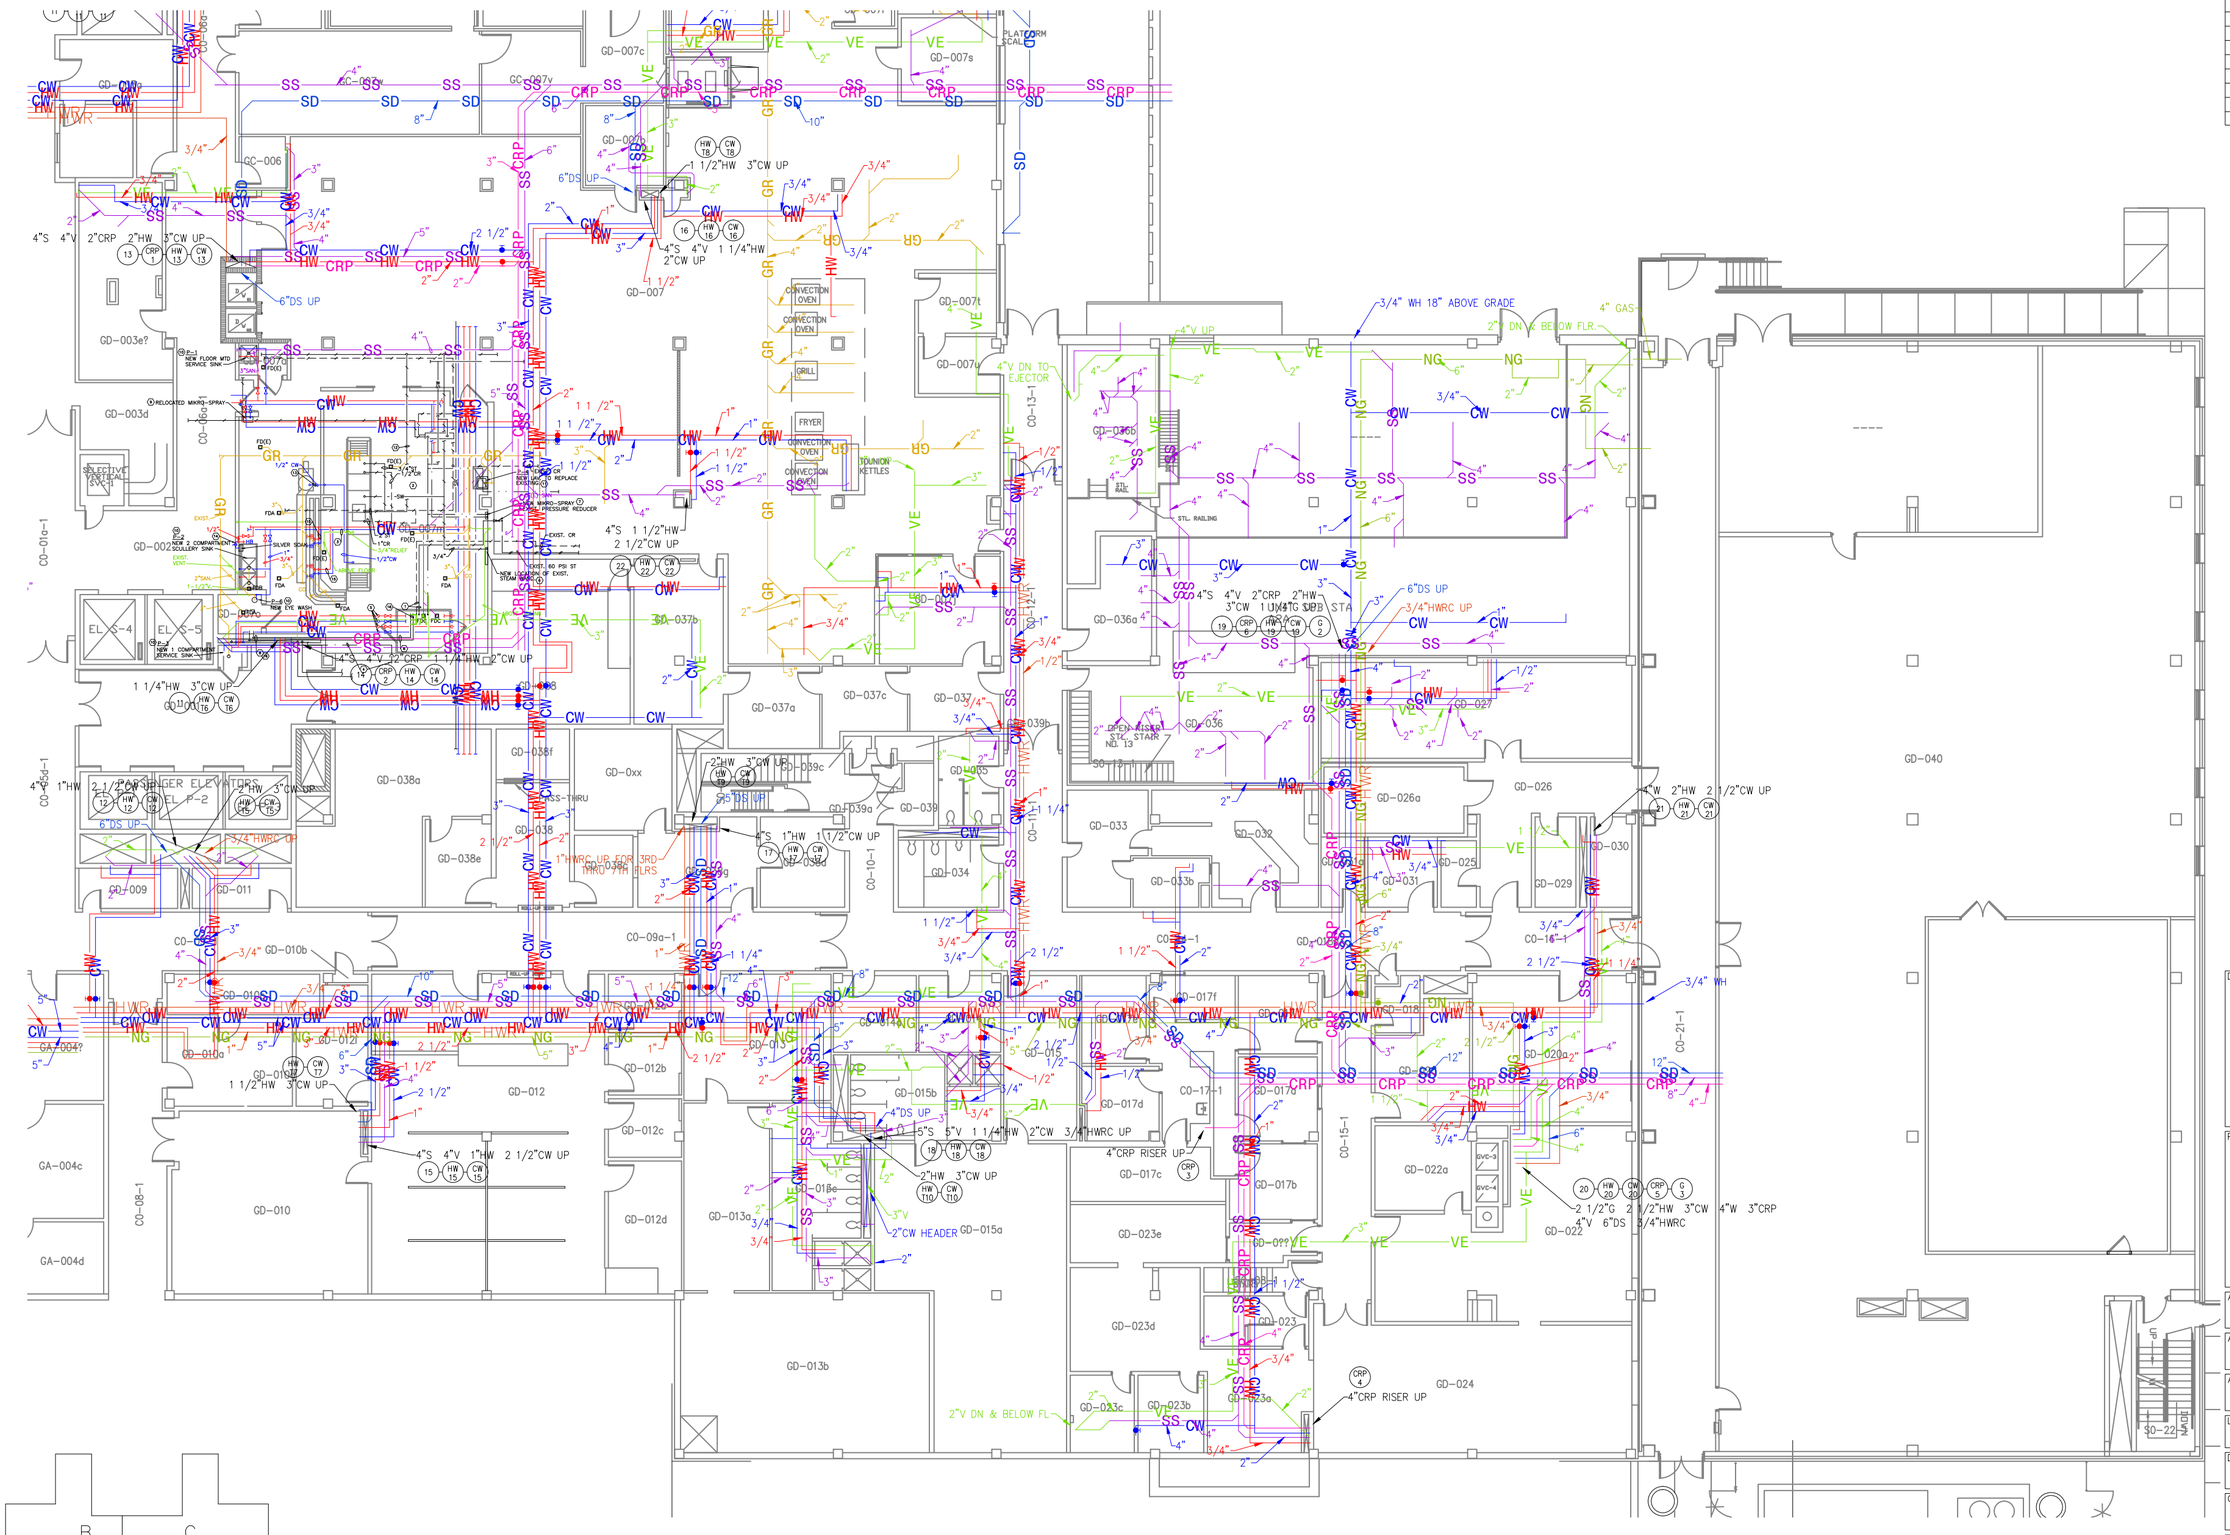

GROUND FLOOR WING D
SCALE: 1/16" = 1'-0"

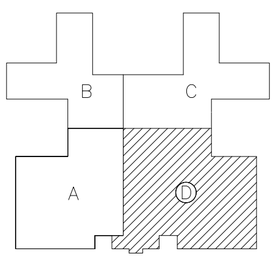

KEY PLAN

Drawing Title

GROUND FLOOR WING D

Project Title

PLUMBING

Approved: Project Section Chief

Approved: Service Chief

Approved: Facility Director

Location JAMES A. HALEY VETERANS' HOSPITAL 13000 BRUCE B. DOWNS BLVD. TAMPA, FLORIDA 33612

Drawn	Date
MWK	09/02/04
Checked	Project No.
Building Number 1	DRAWING NO. 1-PL110
File Number	Dwg. Of

Office of Facilities

Department of Veterans Affairs

Revisions	Date

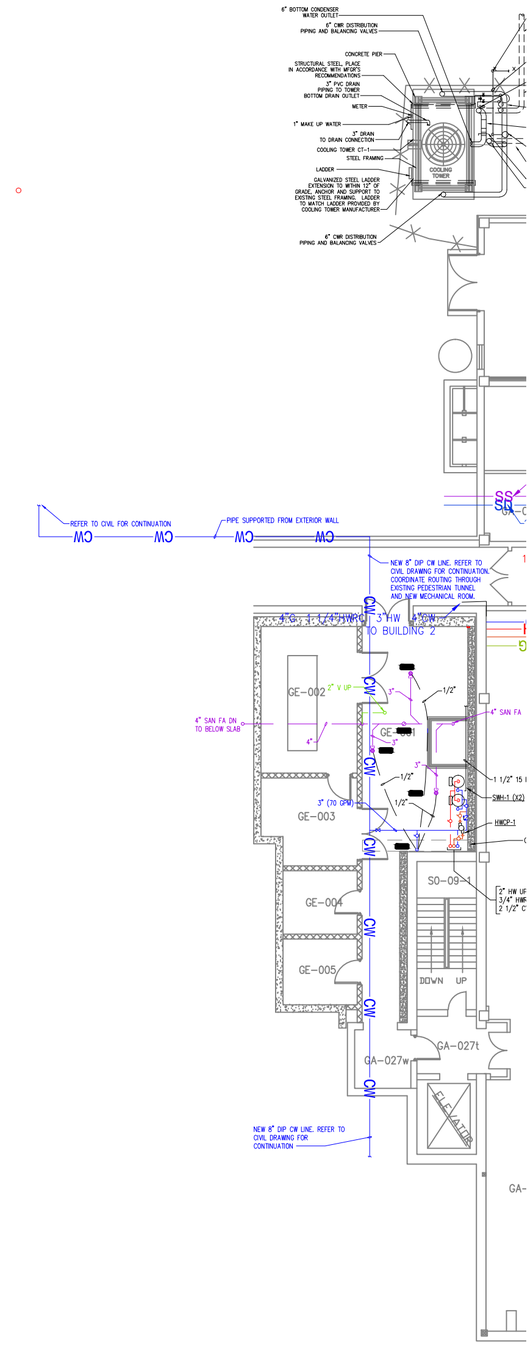

GROUND FLOOR WING E
SCALE: 1/16" = 1'-0"

KEY PLAN

Drawing Title

GROUND FLOOR WING E

Project Title

PLUMBING

Approved: Project Section Chief

Approved: Service Chief

Approved: Facility Director

Location JAMES A. HALEY VETERANS' HOSPITAL 13000 BRUCE B. DOWNS BLVD. TAMPA, FLORIDA 33612

Drawn	Date
MWK	02/04/09
Checked	Project No.
Building Number 1	DRAWING NO. 1-PL107
File Number	Dwg. Of

Office of Facilities

Department of Veterans Affairs