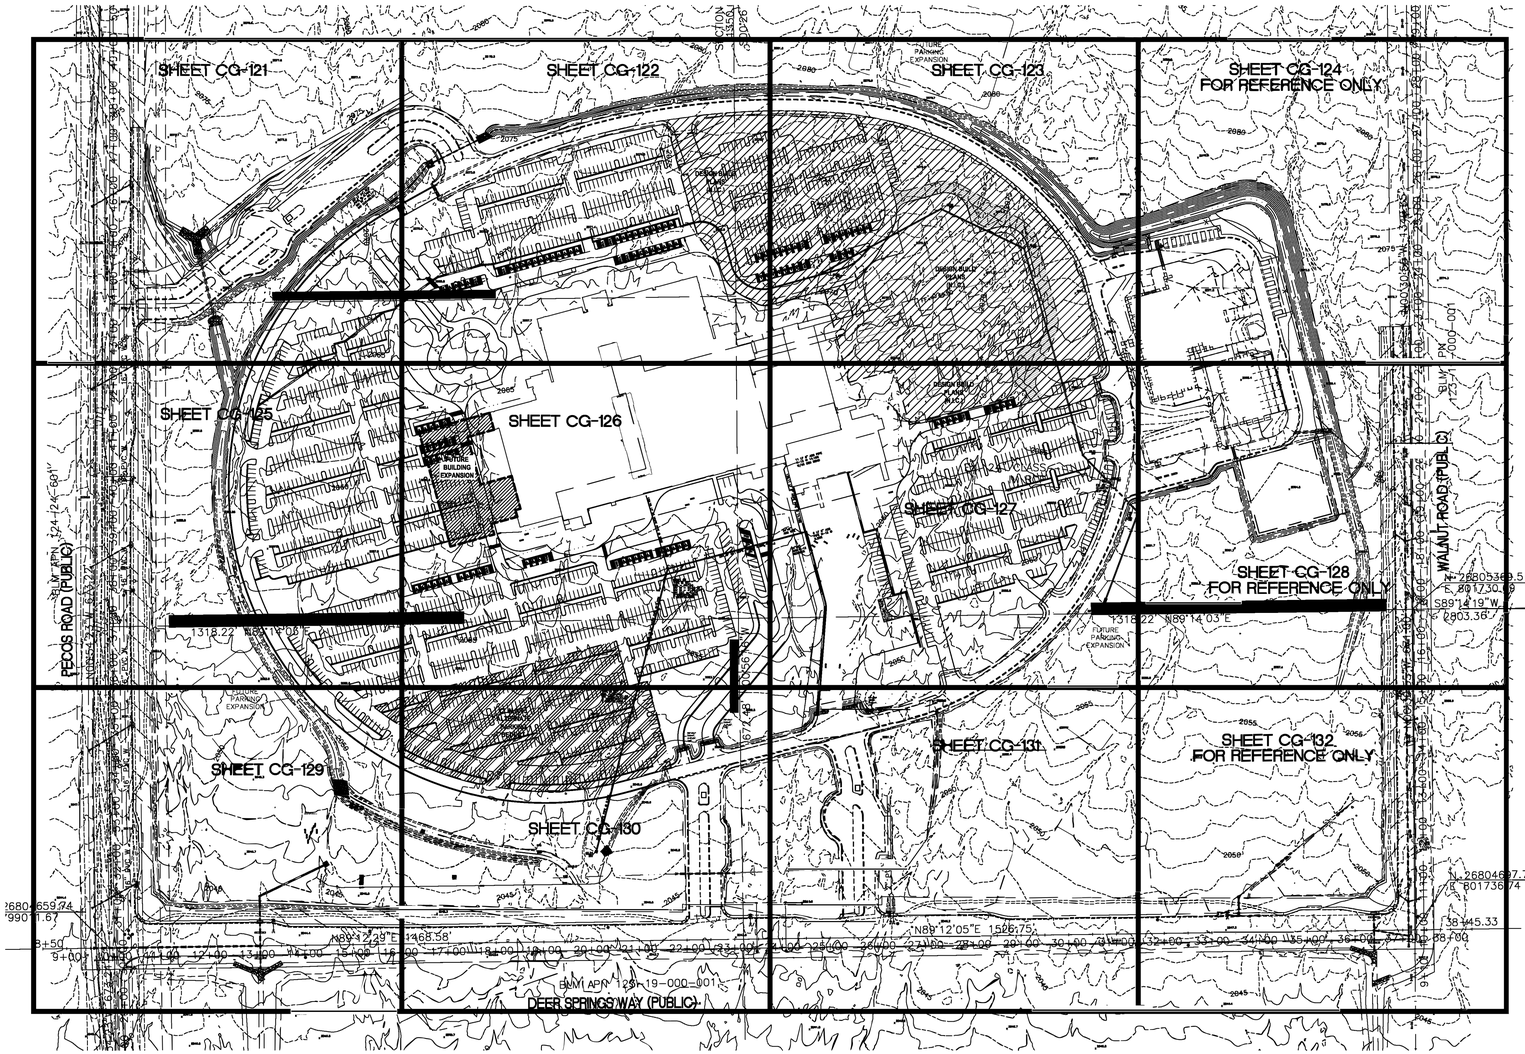

Avoid overhead power line contact. It's costly.

CALL BEFORE YOU OVERHEAD

1-702-227-2929

Call before you Dig

Call 811

1-800-227-2600

OR

1-702-455-7544

NORTH

SCALE 1"=120'

120 0 120 240

SCALE FEET

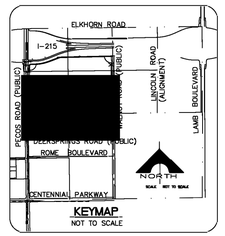

KEYMAP

NOT TO SCALE

CLIN 0005 DEDUCT ALTERNATE DELETE THREE HUNDRED AND THREE (303) PARKING SPACES ON THE SOUTH SIDE OF THE WEST STAFF PARKING AREA (SW PARKING LOT). PAVE ONLY THE ACCESS DRIVE FROM THE LOOP ROAD. LEAVE UNPAVED AREA GRADED ONLY.

BASIS OF BEARING

NORTH 00°02'18" EAST, BEING THE BEARING OF THE WEST LINE OF THE NORTHWEST QUARTER (NW 1/4), OF THE NORTHWEST QUARTER (NW 1/4), OF SECTION 19, TOWNSHIP 19 SOUTH, RANGE 62 EAST, M.D.M., AS PER FILE 128, PAGE 034 OF SURVEYS, RECORDED IN THE OFFICE OF THE CLARK COUNTY, NEVADA RECORDER.

PROJECT BENCHMARK:

ONLV BENCHMARK 630121
1" DIAMETER CONCRETE MONUMENT 50.0 FEET SOUTH AND 56.0 FEET EAST OF THE NORTHWEST CORNER OF SECTION 30, TOWNSHIP 19 SOUTH, RANGE 62 EAST, 40.0 FEET WEST OF POWER POLE #/6
ELEVATION: 616.087 METERS 2021.279 FEET
NAVD88

THIS PLAN IS FOR REFERENCE PURPOSE ONLY, SEE INDIVIDUAL GRADING PLANS.

GENERAL NOTES

1. PHASE 1 IMPROVEMENTS ARE SHOWN FOR REFERENCE ONLY. SEE APPROVED PLANS.

2. BOLLARDS SHOWN ARE REFERENCE ONLY. SEE ARCH PLANS FOR LOCATION AND DETAILS.

FULLY SPRINKLERED

Revisions:	Date

CONSULTANTS:

CIVIL:	G.C. WALLACE, INC., 1555 RAINBOW BLVD., LAS VEGAS, NV 89146
M&P:	SYSKA HENNESSY GROUP, 11500 W. OLYMPIC BL.VD. SUITE 680, LOS ANGELES, CA 90064
LIFE SAFETY:	LASALLE ENGINEERING, LLC, 630 FITZWATERTOWN RD. SUITE A1, WILLOW GROVE, PA 19090
MEDICAL EQUIP. PLANNING:	RTKL HEALTHCARE TECHNOLOGIES, 1250 CONNECTICUT AVE., NW, WASHINGTON, DC 20036
STRUCTURAL:	DEGENKOLB ENGINEERING, 235 MONGOMERY STREET., SUITE 500, SAN FRANCISCO, CA 94104
FOOD SERVICE:	CULINARY ADVISORS, 3734 CROSSBOW CT., ELLICOTT CITY, MD 21042
GEOTECHNICAL:	NINYO AND MOORE, 3155 E. PATRICK LANE, SUITE 12, LAS VEGAS, NV 89120
TELECOMS/SECURITY:	RTKL SPECIAL SYSTEMS GROUP, 1250 CONNECTICUT AVE., NW, WASHINGTON, DC 20036
VERTICAL TRANSPORTATION/ MATERIALS MANAGEMENT:	SYSKA HENNESSY GROUP, 425 CALIFORNIA STREET, SUITE 700, SAN FRANCISCO, CA 94104

KEY PLAN

ARCHITECT/ENGINEERS:

F:\558-100\DWG\Comm\Blocks\RTKL_JMALOGO.jpg

Drawing Title	MASTER GRADING & STORM DRAIN PLAN
Scale:	1"-120'
Approved: Project Director	F:\558-100\DWG\VA-STANDARDS\Titleblock\Sig signature.tif
Project Title	New VA Medical Center Phase IV
Location	North Las Vegas, NV
Date	June 5, 2008
Checked	LG
Drawn	TC
Project Number	593-202
Building Number	1
Drawing Number	CG-120
Dwg. 29 of 2149	

Office of Facilities Management

Department of Veterans Affairs

VA FORM 08-6231, OCT 1978