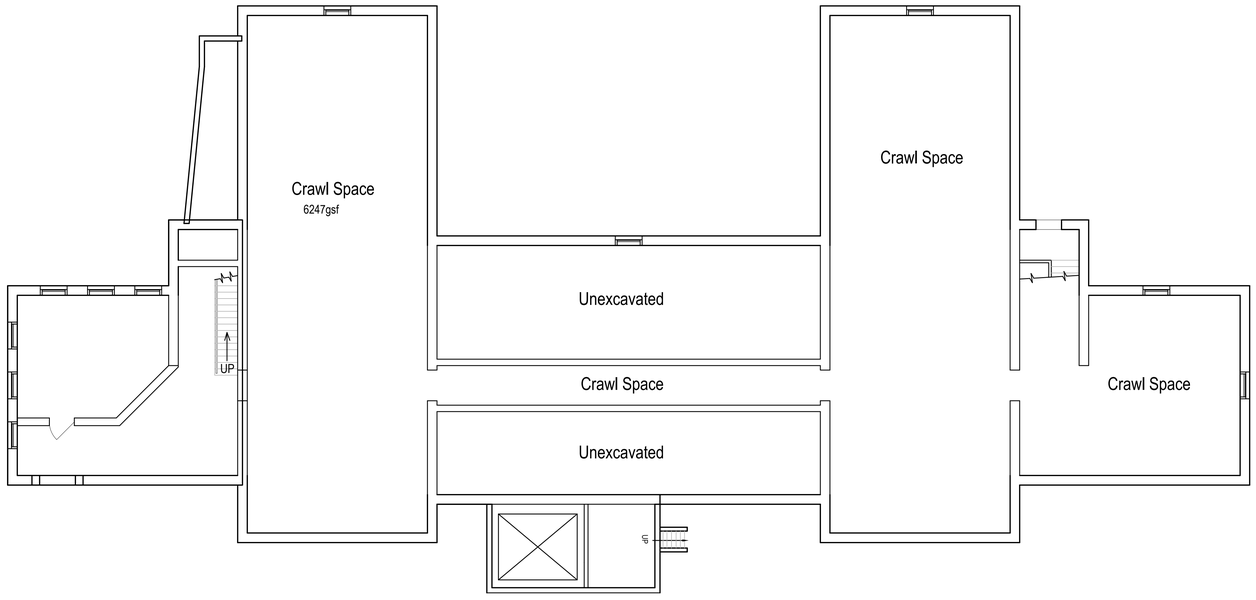

01 BUILDING 2 BASEMENT
SCALE: 1/8" = 1'-0"

GRAPHIC SCALE:
1/8" = 1'-0"

#	Revision Description:	Date:
	-	-
	-	-
	-	-
	-	-
	-	-
	-	-
	-	-
	-	-
	-	-

CONSULTANT

DESIGNER OF RECORD

STAMP

Office of Construction and Facilities Management

VA U.S. Department of Veterans Affairs

Drawing Title: BASEMENT

Approved Date: -
Approved Name: -
Approved Title: -

Phase: -

FULLY SPRINKLERED

Project Title:

Location: -

Issue Date: -
Checked: -
Drawn: -

Project Number: -

Building Number: 2

Drawing Number: B2-00

VA FORM 08 - 6231

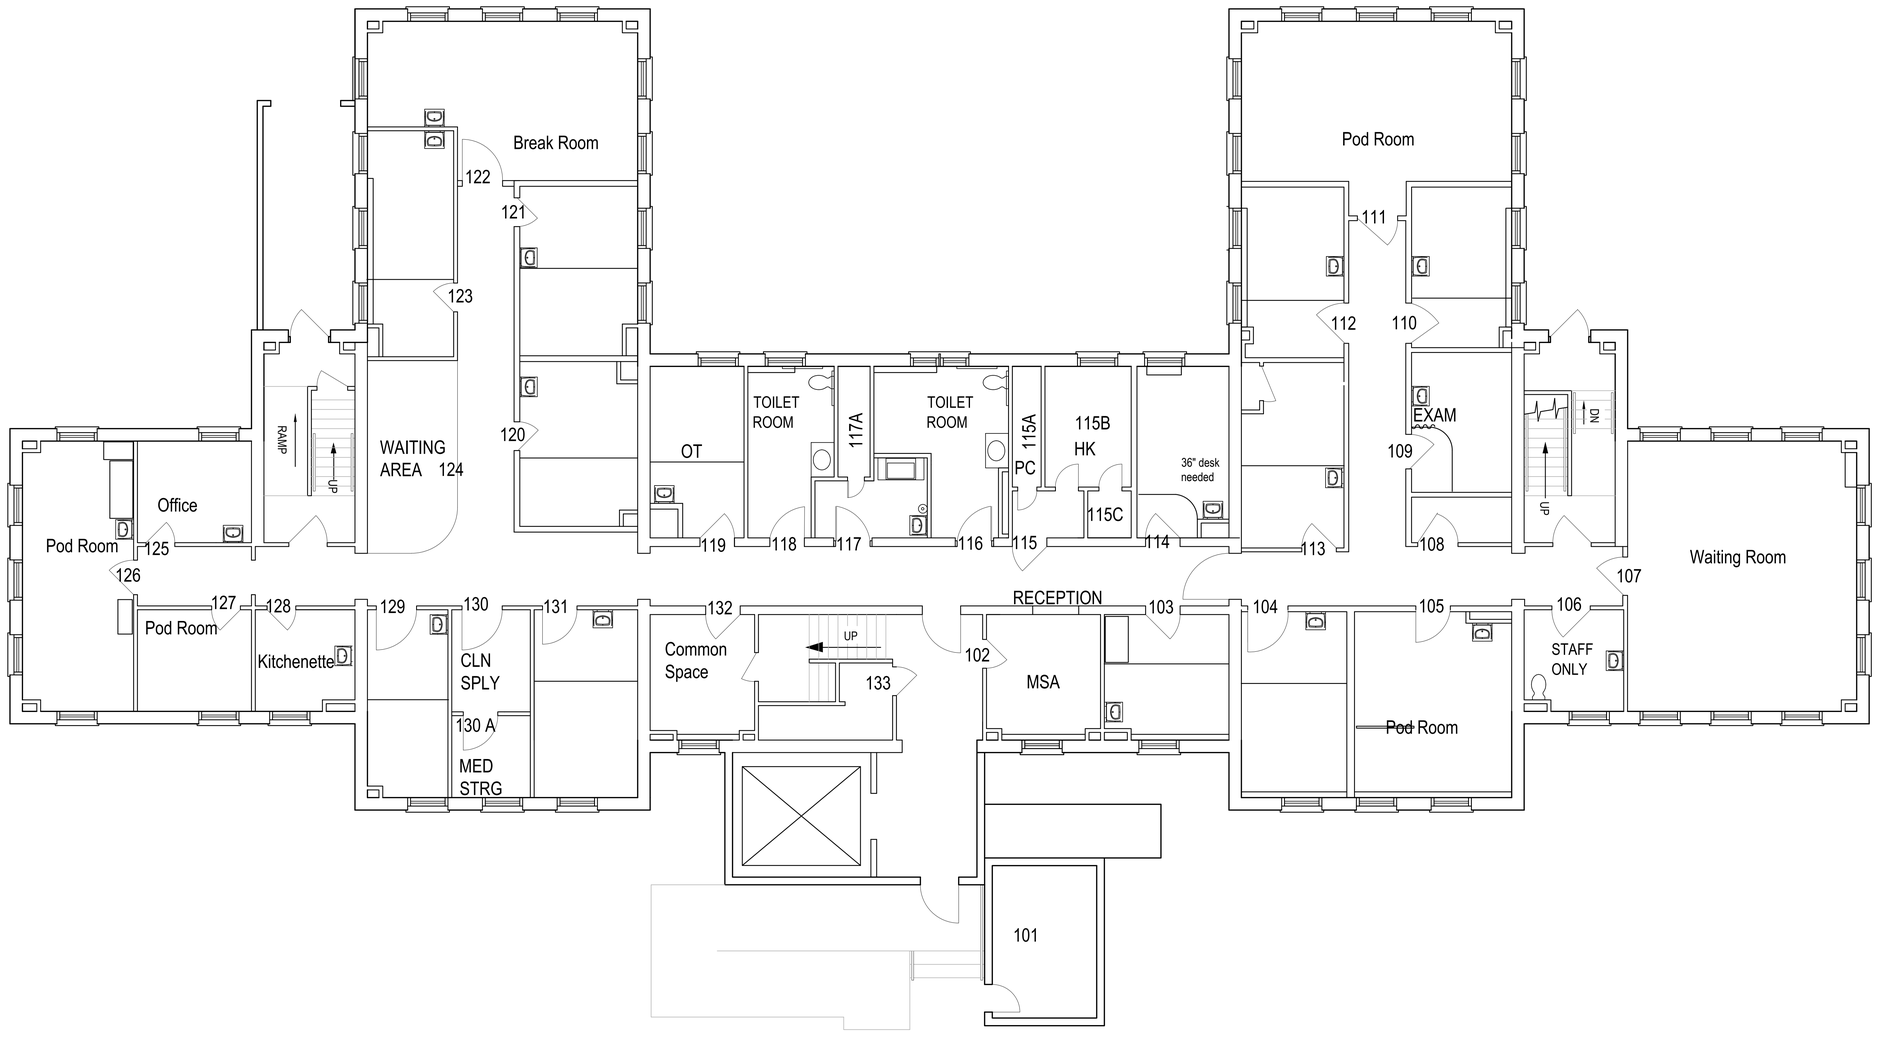

01 BUILDING 2 LEVEL 1
SCALE: 3/16" = 1'-0"

GRAPHIC SCALE: 3/16" = 1'-0"

ROOM DESCRIPTION LEGEND

EL	ELECTRICAL ROOM
FC	FIRE CLOSET
HK	HOUSEKEEPING
ME	MECHANICAL ROOM
PC	PIPE CHASE
TC	TELEPHONE CLOSET (IRM)

#	Revision Description:	Date:
-	-	-
-	-	-
-	-	-
-	-	-
-	-	-
-	-	-
-	-	-
-	-	-
-	-	-

CONSULTANT

DESIGNER OF RECORD

STAMP

Office of Construction and Facilities Management

VA U.S. Department of Veterans Affairs

Drawing Title: LEVEL 1

Approved Date: -
Approved Name: -
Approved Title: -

Phase: -

FULLY SPRINKLERED

Project Title:

Location: -

Issue Date: -
Checked: -
Drawn: -

Project Number: -

Building Number: 2

Drawing Number: B2-01

VA FORM 08 - 6231

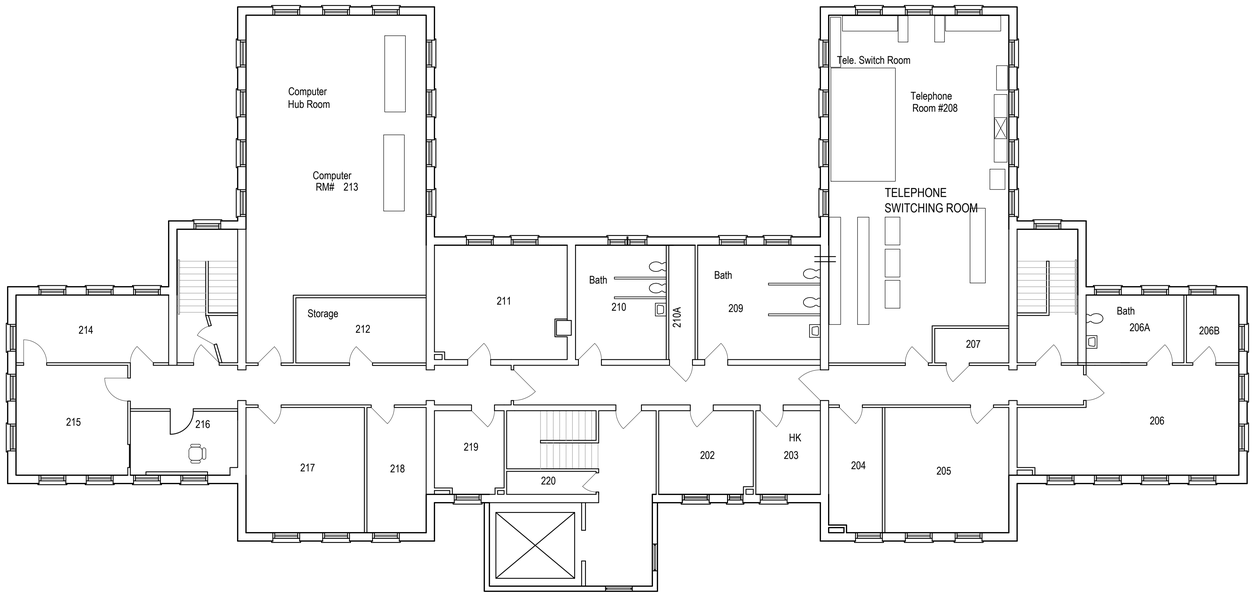

01 BUILDING 2 LEVEL 2
SCALE: 1/8" = 1'-0"

GRAPHIC SCALE:
1/8" = 1'-0"

ROOM DESCRIPTION LEGEND

EL	ELECTRICAL ROOM
FC	FIRE CLOSET
HK	HOUSEKEEPING
ME	MECHANICAL ROOM
PC	PIPE CHASE
TC	TELEPHONE CLOSET (IRM)

#	Revision Description:	Date:
-	-	-
-	-	-
-	-	-
-	-	-
-	-	-
-	-	-
-	-	-
-	-	-
-	-	-

CONSULTANT

DESIGNER OF RECORD

STAMP

Office of Construction and Facilities Management

VA U.S. Department of Veterans Affairs

Drawing Title: LEVEL 2

Phase: -

Approved Date: -
Approved Name: -
Approved Title: -

FULLY SPRINKLERED

Project Title:

Project Number: -

Building Number: 2

Location: -

Issue Date: -

Checked: -

Drawn: -

Drawing Number: B2-02

VA FORM 08 - 6231

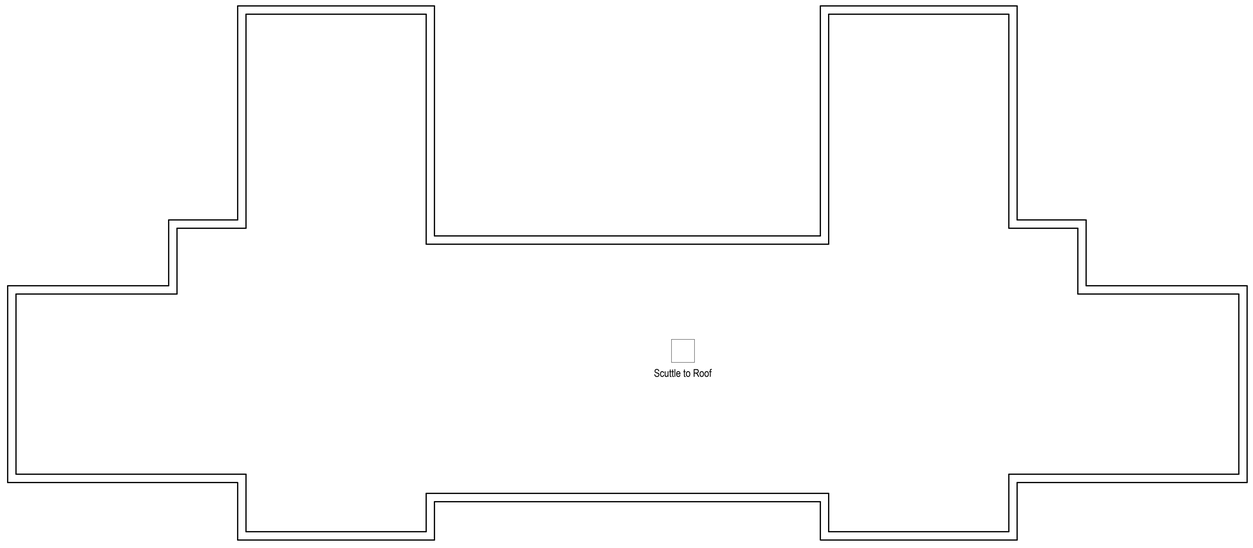

01 BUILDING 2 ATTIC LEVEL
SCALE: 1/8" = 1'-0"

GRAPHIC SCALE:
1/8" = 1'-0"

#	Revision Description:	Date:
	-	-
	-	-
	-	-
	-	-
	-	-
	-	-
	-	-
	-	-
	-	-
	-	-

CONSULTANT

DESIGNER OF RECORD

STAMP

Office of Construction and Facilities Management

VA U.S. Department of Veterans Affairs

Drawing Title: ATTIC LEVEL

Phase: -

Approved Date: -
Approved Name: -
Approved Title: -

FULLY SPRINKLERED

Project Title:

Project Number: -

Building Number: 2

Location: -

Issue Date: -

Checked: -

Drawn: -

Drawing Number: B2-0A

VA FORM 08 - 6231