Proposed Storage Shed for QWO ARSR

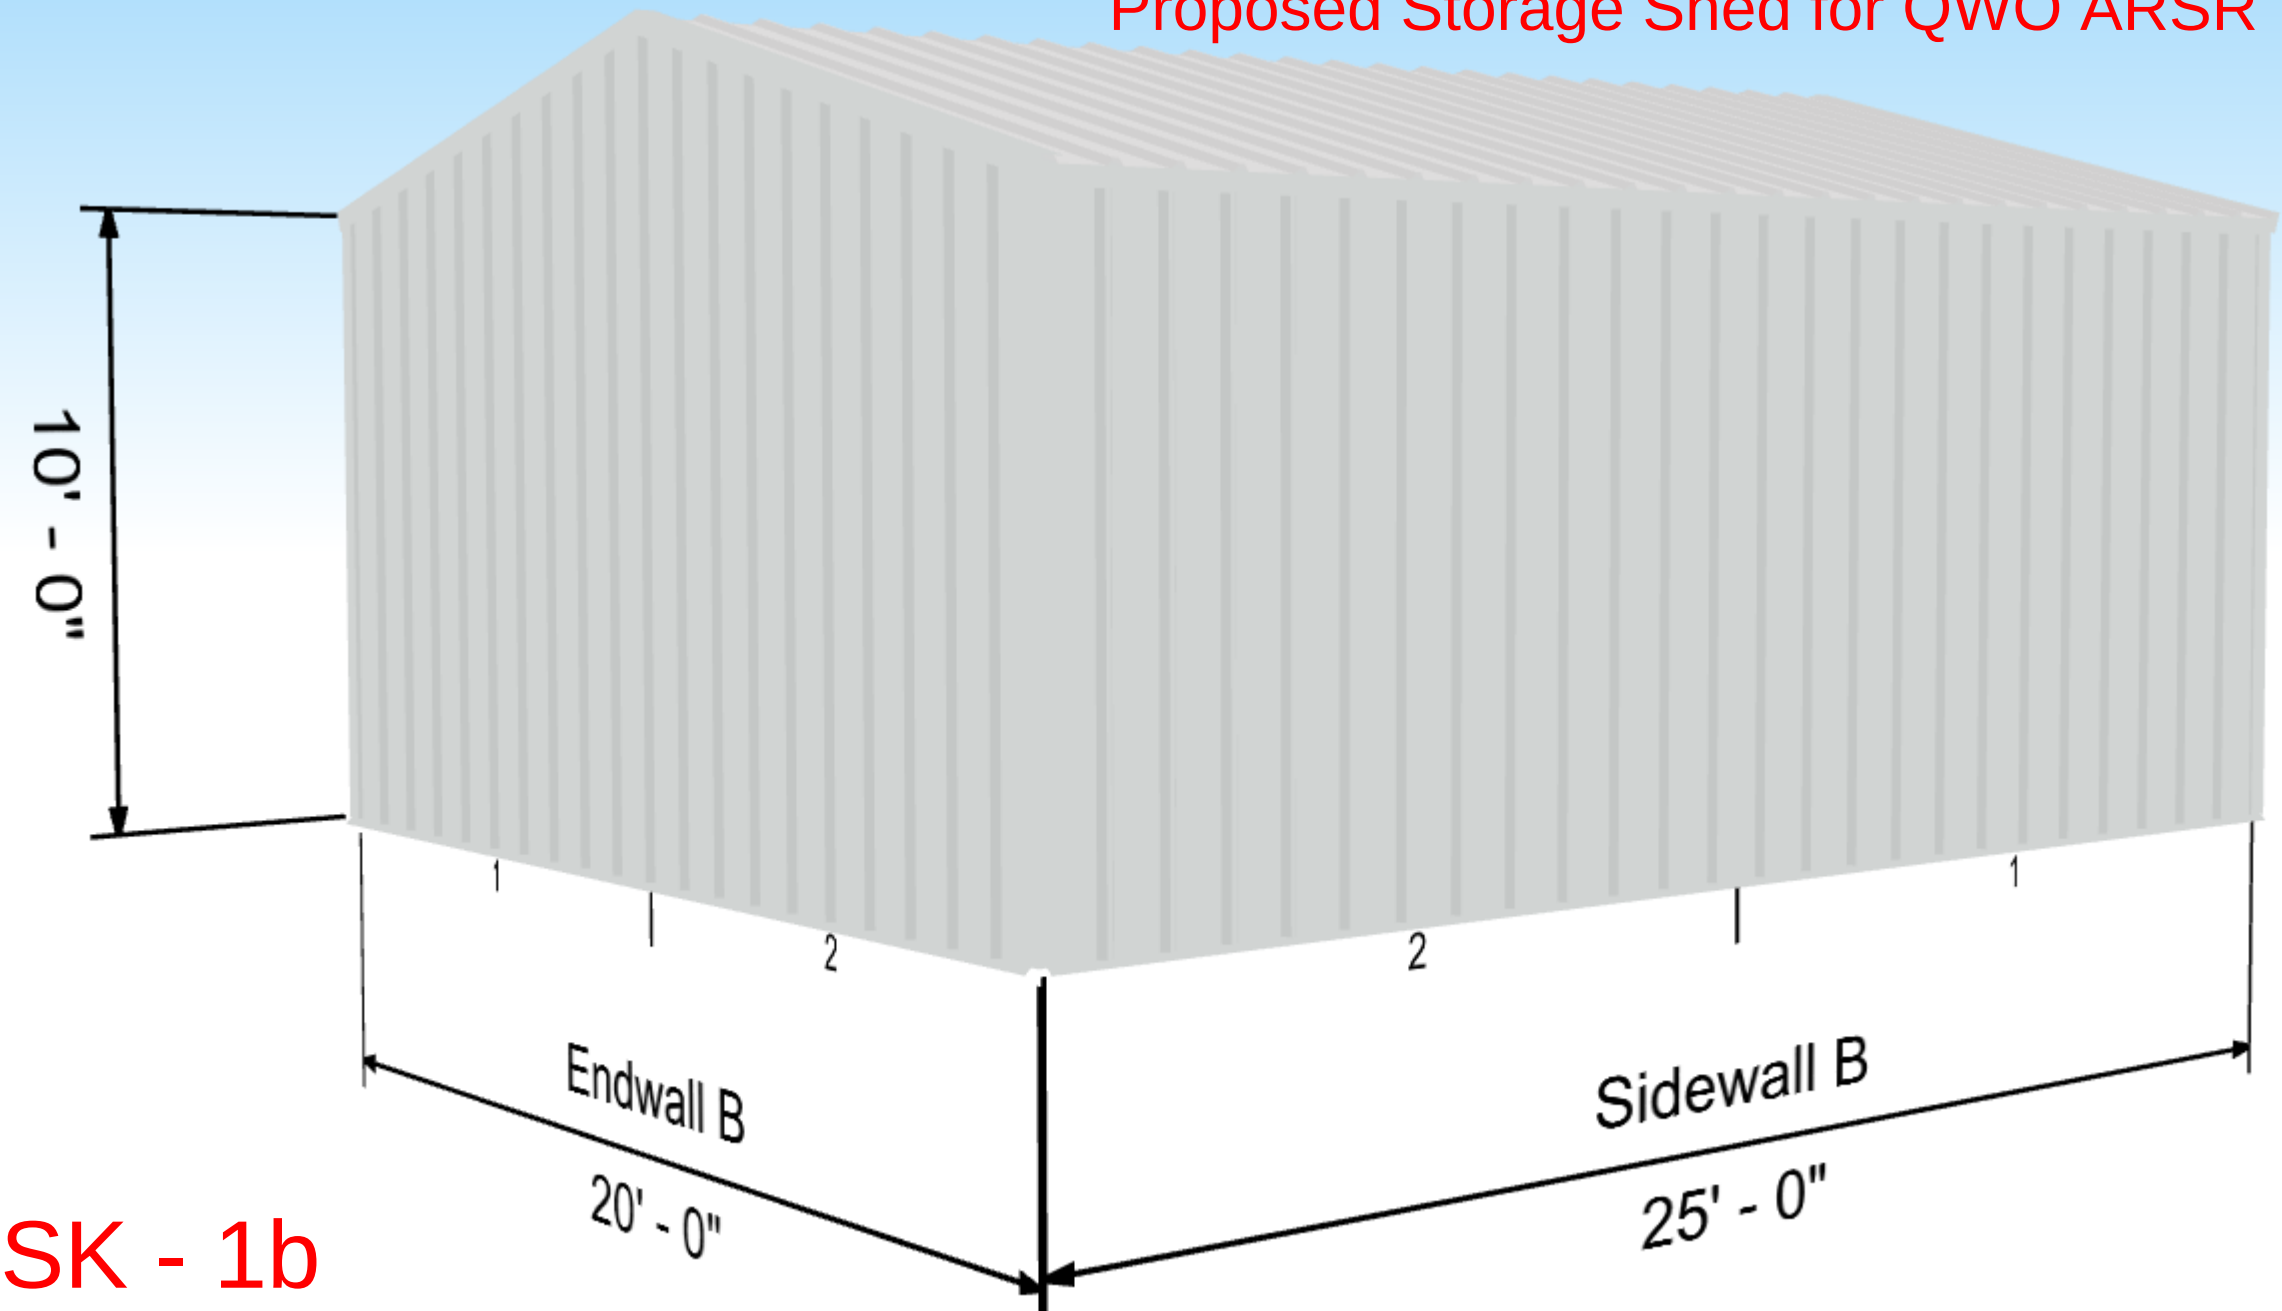

SK - 1b