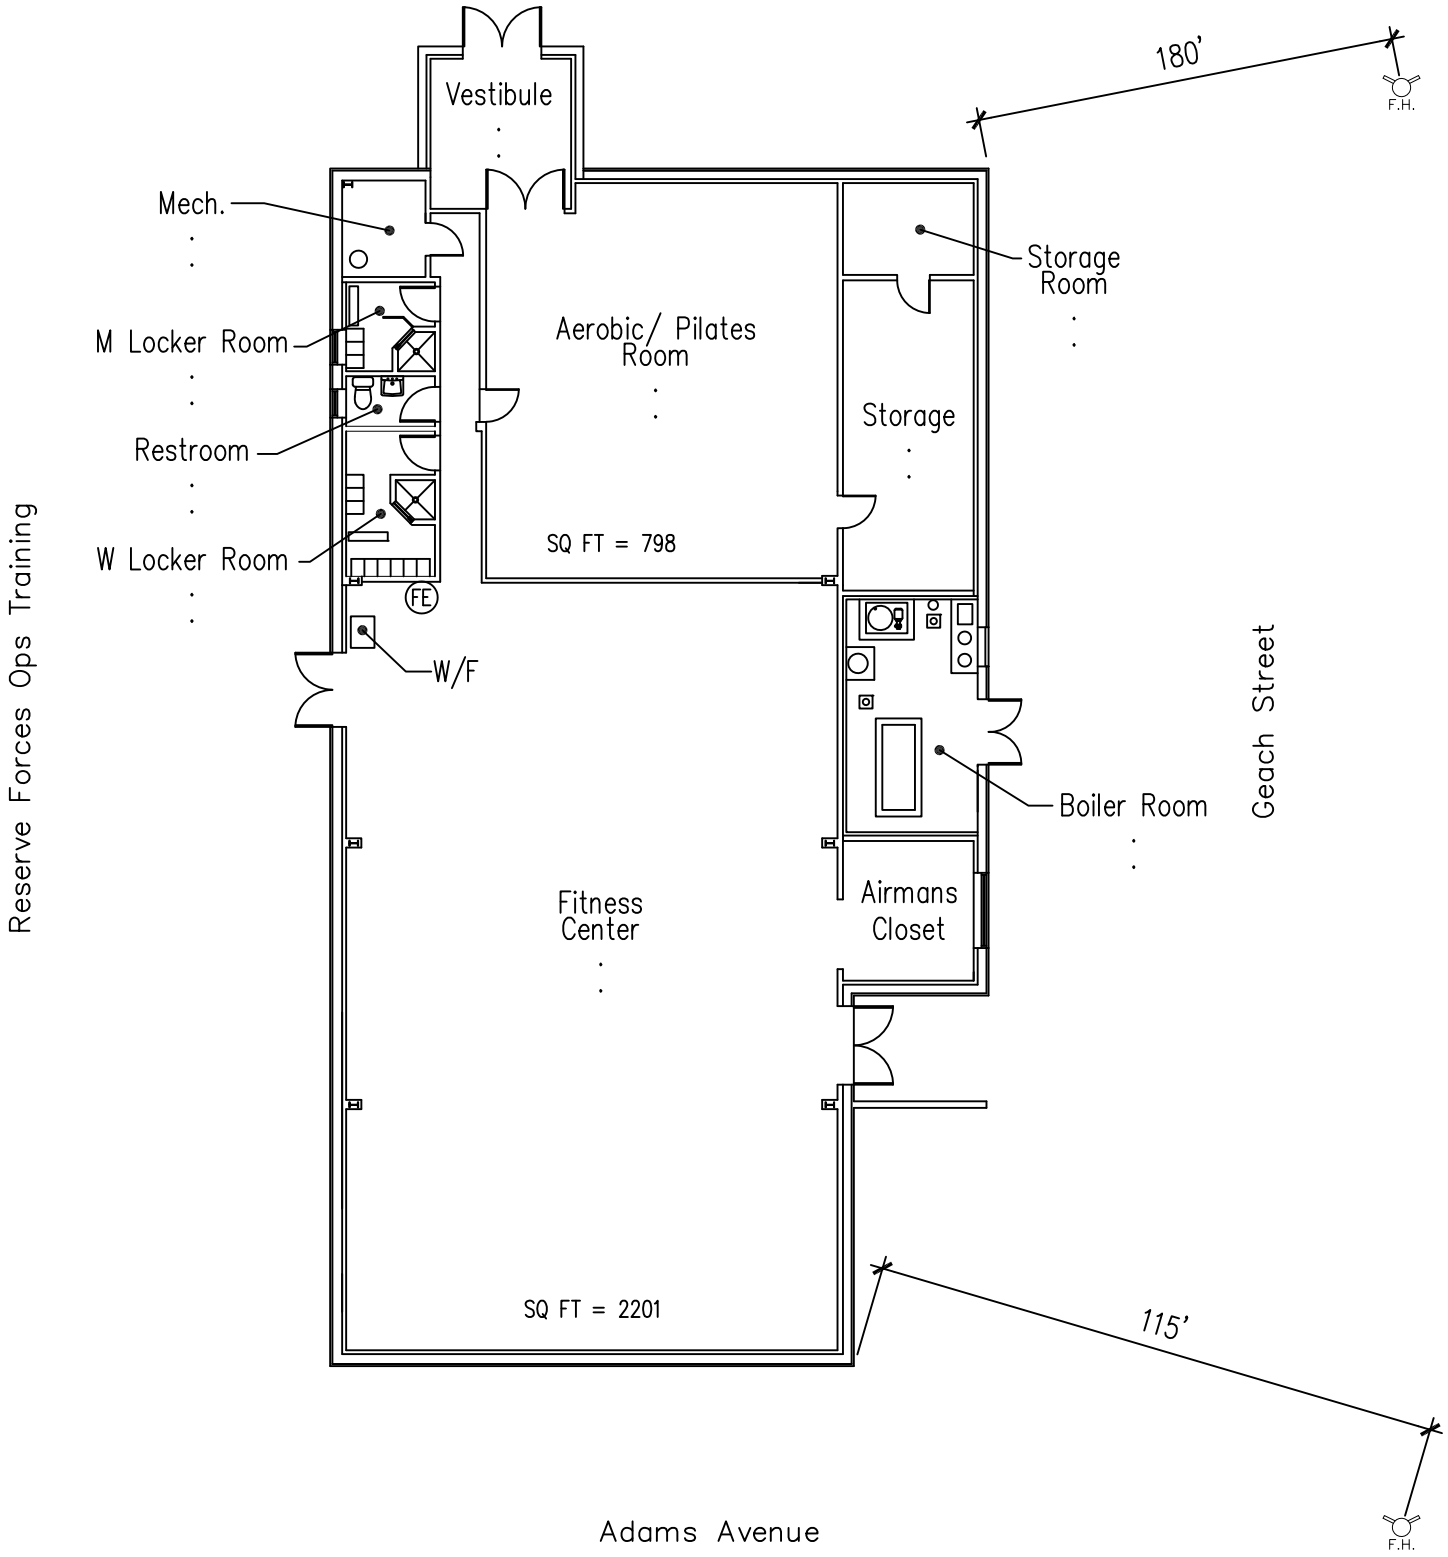

Floor Plan
4,437 SF
Not to Scale

067 GYMNASIUM BUILDING

Nevada Air National Guard
152nd Airlift Wing Reno, NV
UCTL June 2026

North