SPENCER BRISTOL ENGINEERING, INC.
5880 LIVE OAK PARKWAY NW, SUITE 140
NORCROSS, GEORGIA 30093
Tel. 770.484.8628 Fax 770.484.6024
SBE Project No. 06086

PROVIDE CLEAN AGENT SYSTEMS IN ROOMS AS DOCUMENTED IN GENERAL NOTE 9 ON FP0.1.

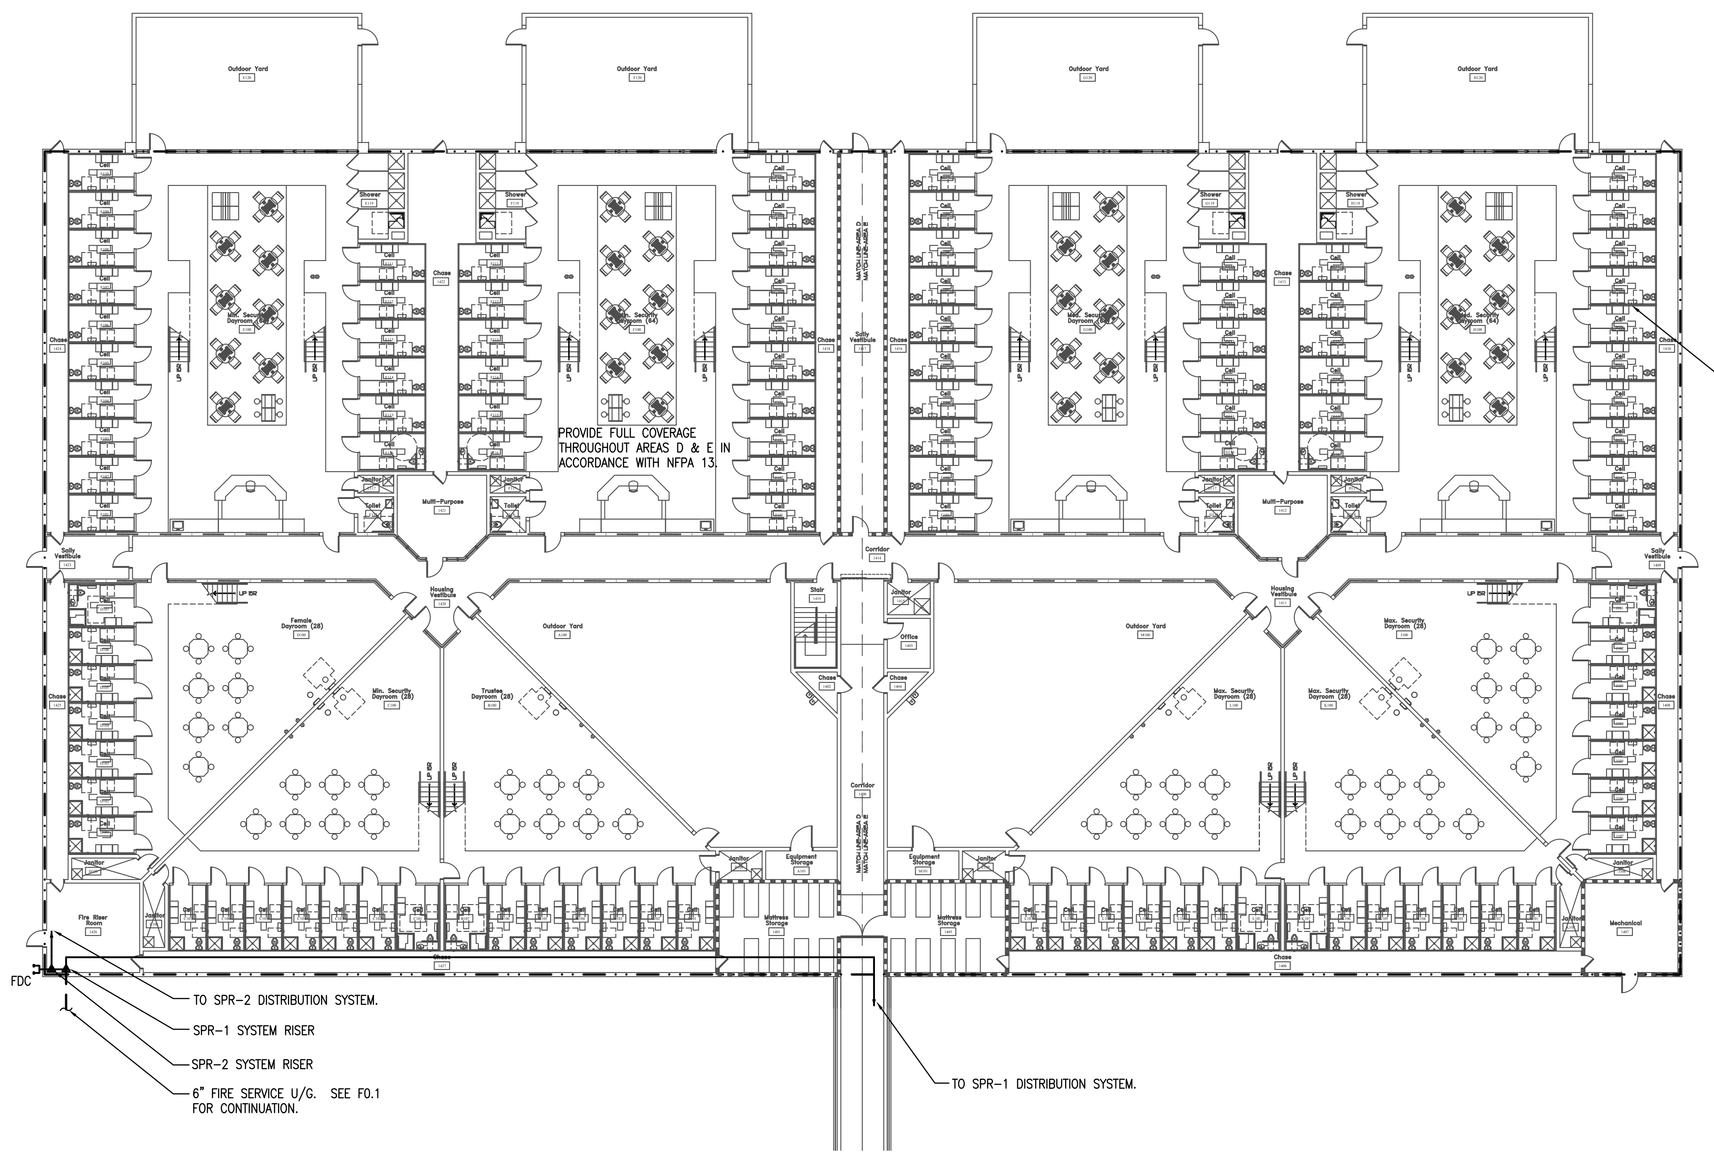
Outdoor Yard
Outdoor Yard
Outdoor Yard
Outdoor Yard
Shower
Chase
Cell
Toilet
Multi-Purpose
Toilet
Corridor
Stair
Office
Chase
Female Dormitory (24)
Min. Security Dormitory (28)
Trustee Dormitory (24)
Outdoor Yard
Outdoor Yard
Mon. Security Dormitory (28)
Mon. Security Dormitory (28)
Mon. Security Dormitory (28)
Equipment Storage
Janitor Closet
Mechanical
Fire Riser Room
Chase
Corridor
Chase
Chase
Chase