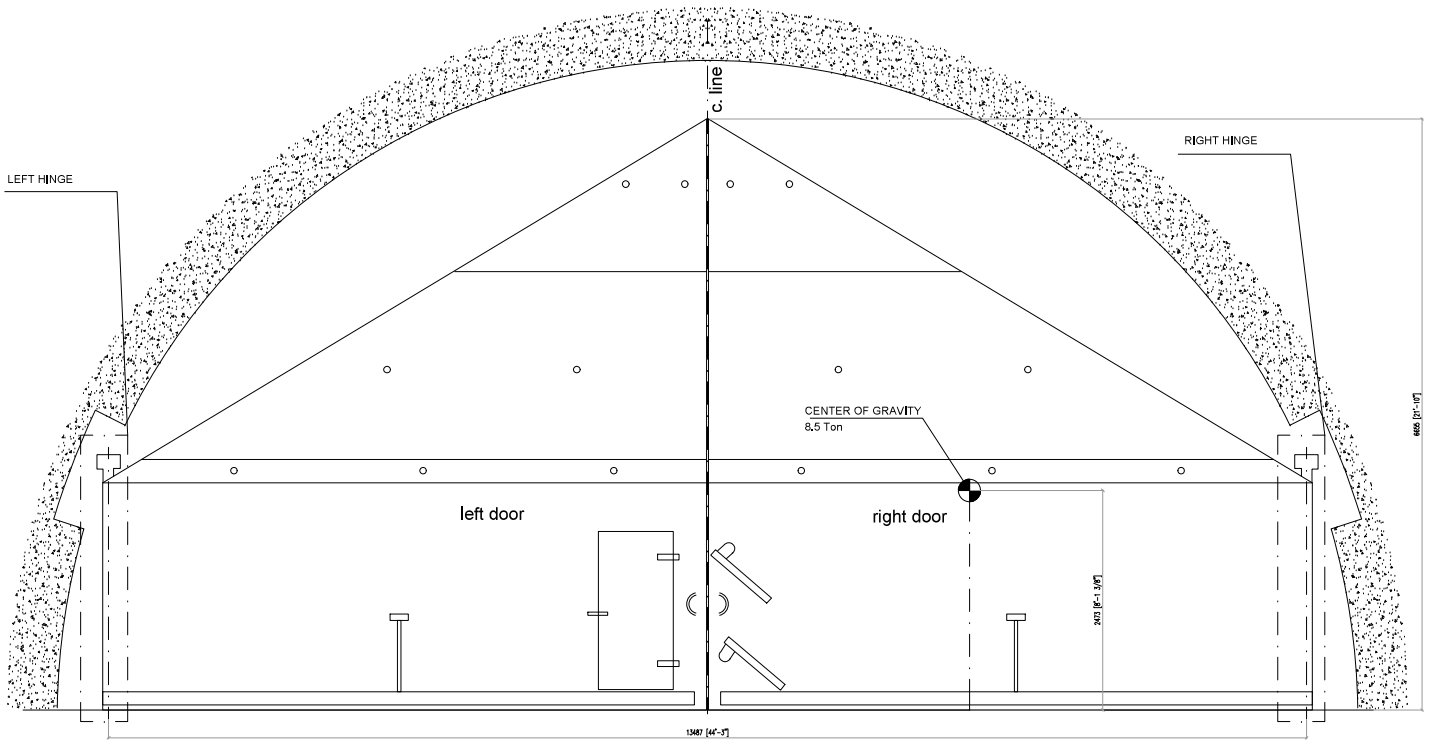

FRONT VIEW
SCALE 1:20

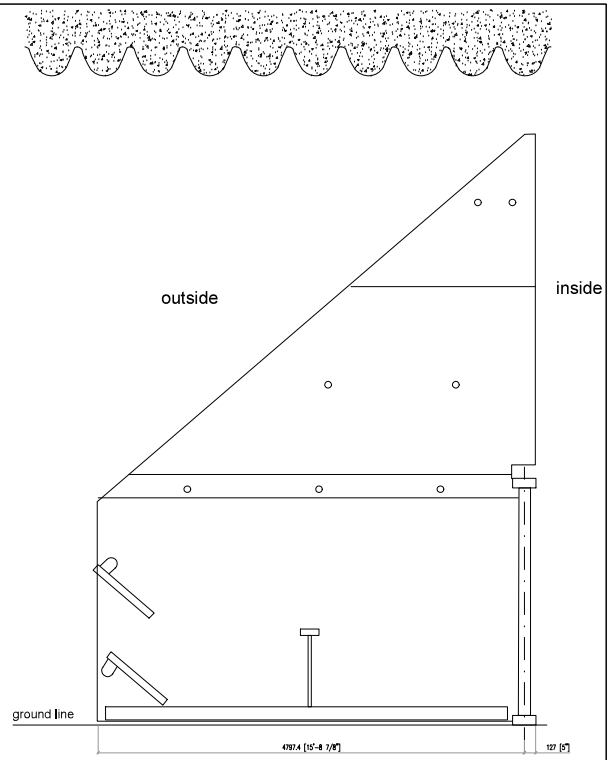

SIDE VIEW
SCALE 1:20

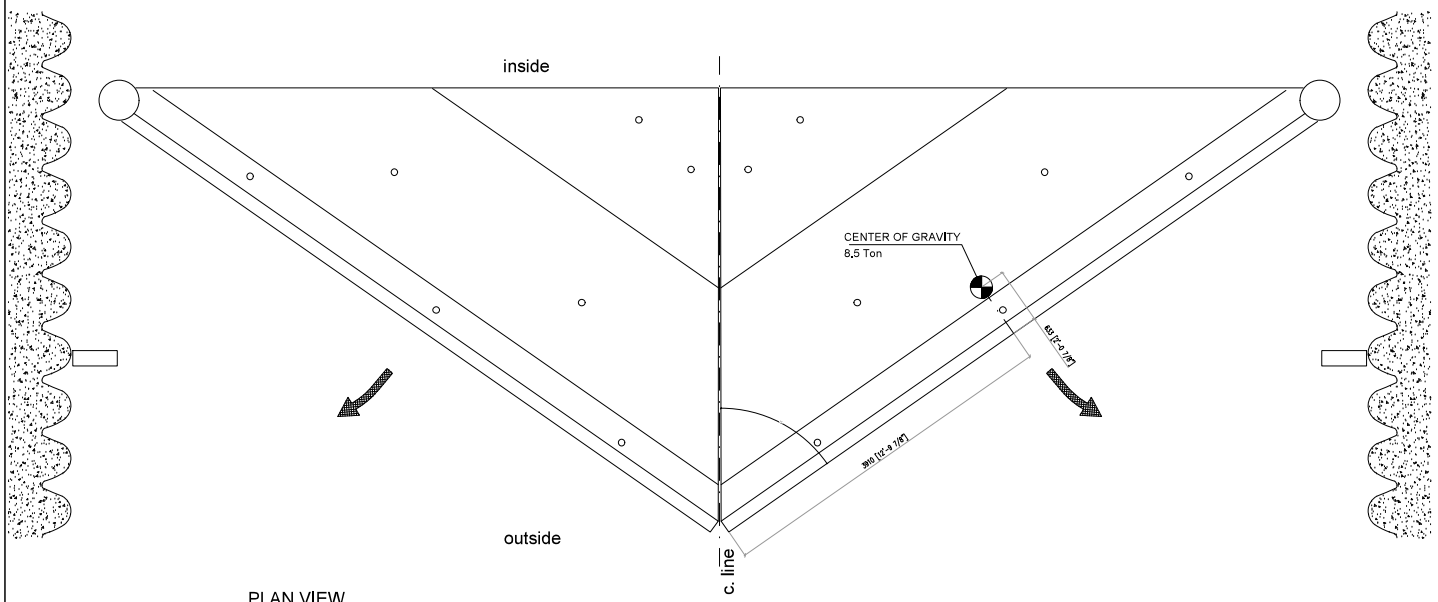

PLAN VIEW
SCALE 1:20

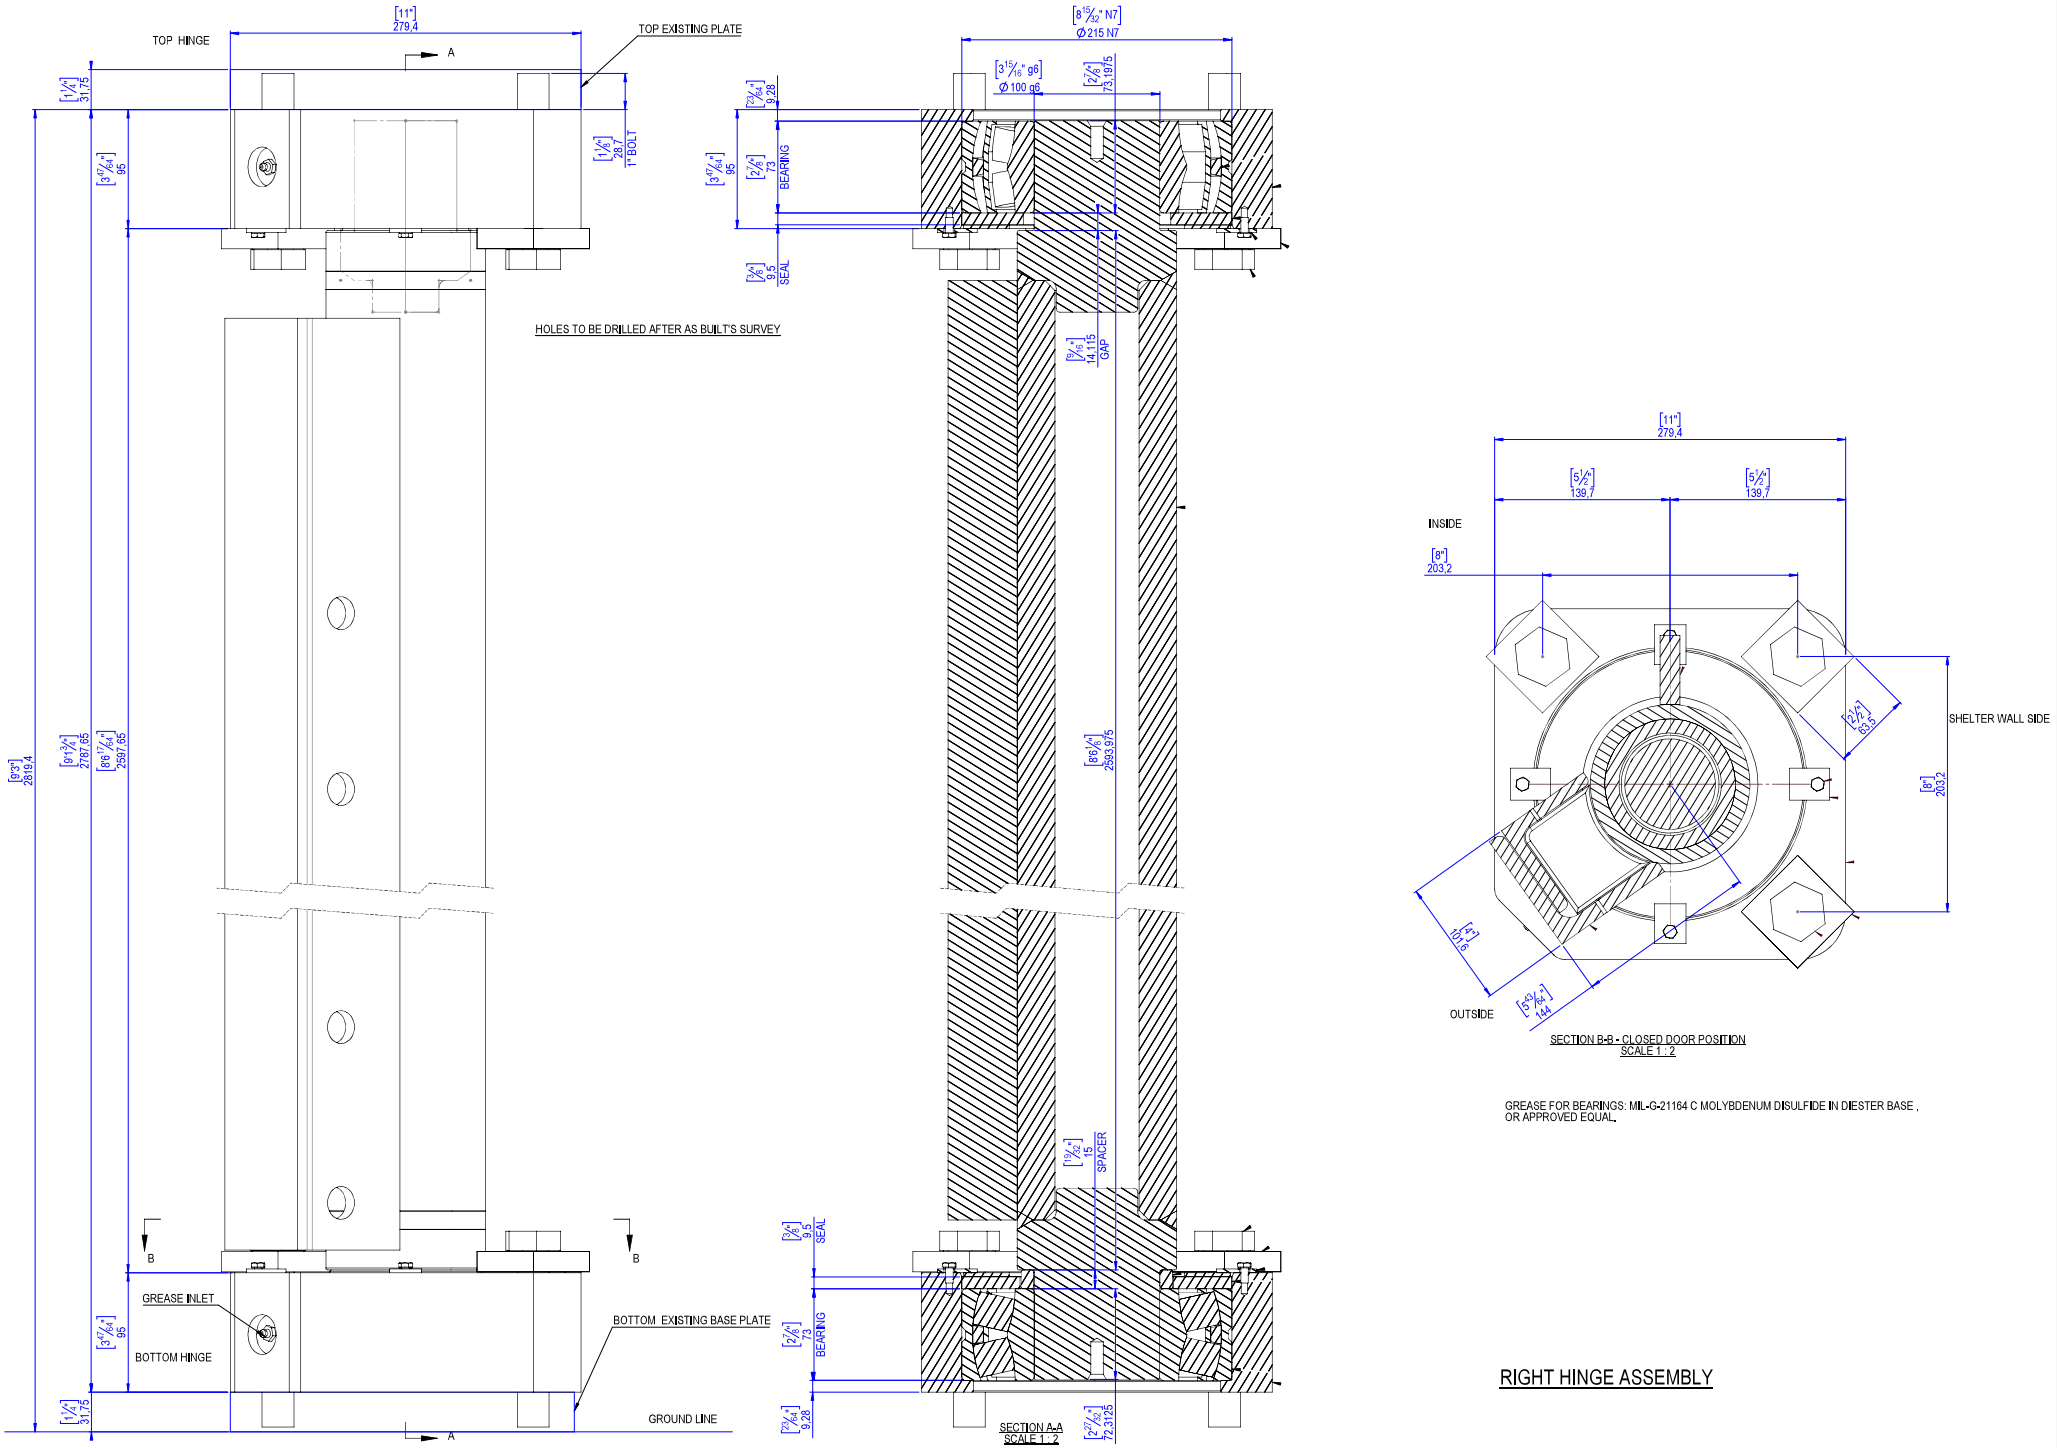

GREASE FOR BEARINGS: MIL-G-21164 C MOLYBDENUM DISULFIDE IN DIESTER BASE , OR APPROVED EQUAL.

RIGHT HINGE ASSEMBLY

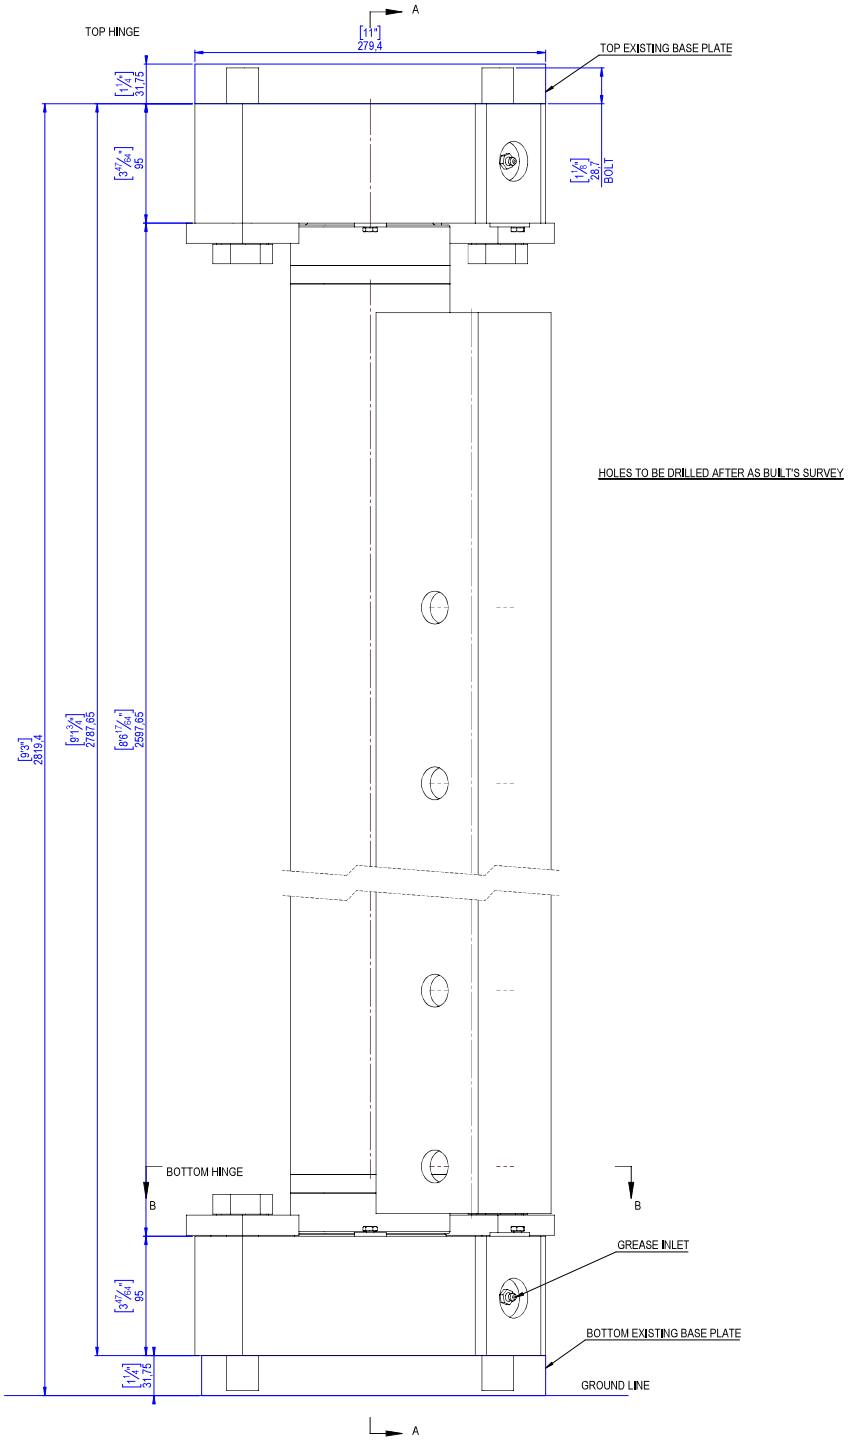

HOLES TO BE DRILLED AFTER AS BUILT'S SURVEY

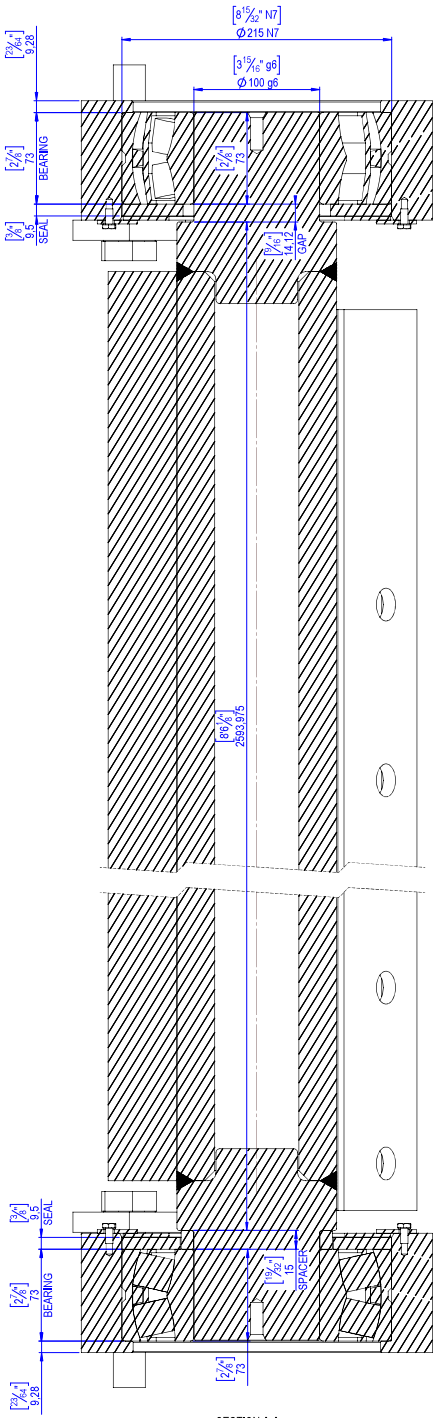

SECTION A-A
SCALE 1 : 2

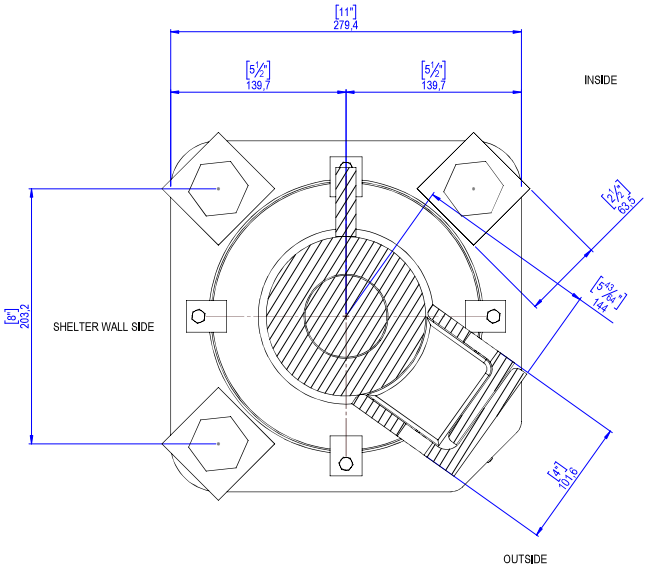

SECTION B-B - CLOSED DOOR POSITION
SCALE 1 : 2

GREASE FOR BEARINGS: MIL-G-21164 C MOLYBDENUM DISULFIDE IN DIESTER BASE , OR APPROVED EQUAL.

LEFT HINGE ASSEMBLY

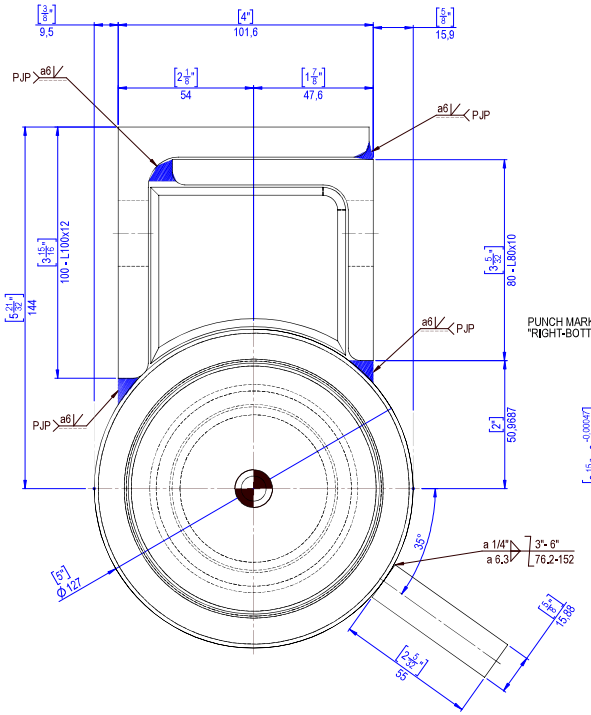

SECTION A-A
SCALE 1 : 1

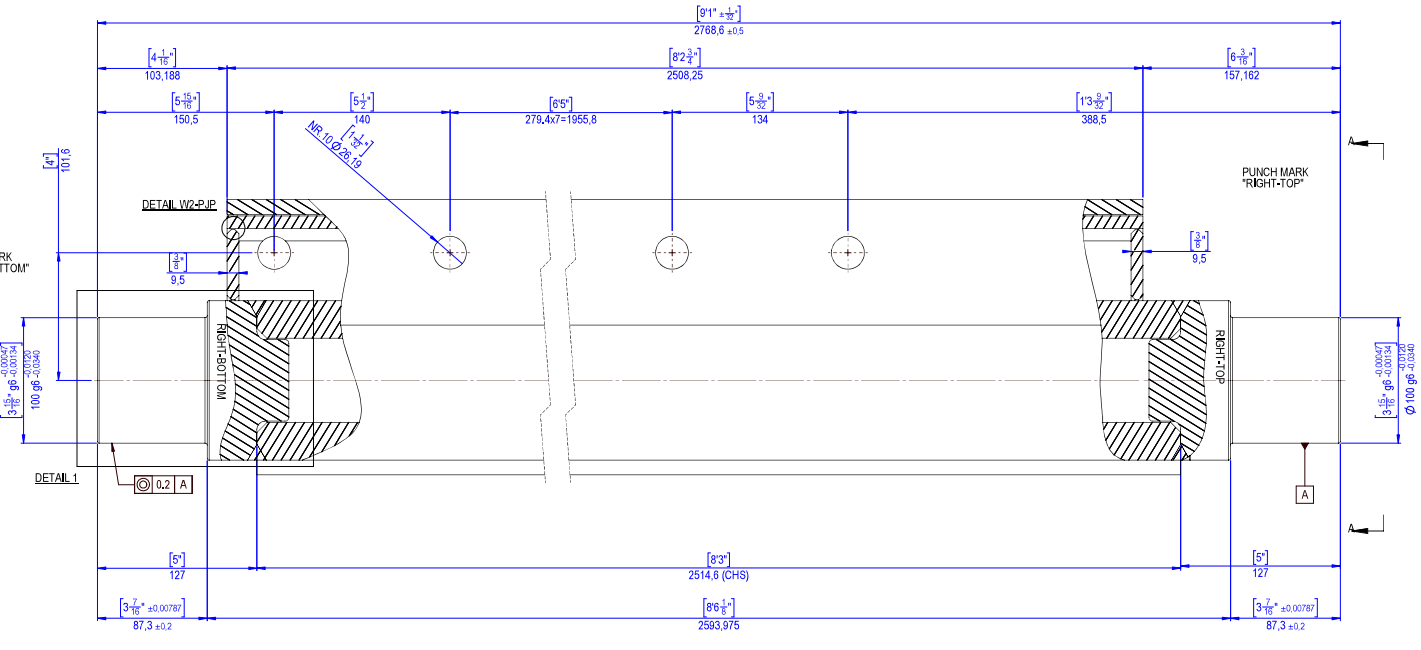

GENERAL VIEW
SCALE 1:2

NOTE:
- PLEASE NOTE THAT SPECIFIC SPACING BETWEEN HOLES IS APPLICABLE TO ZULU-2 HANGAR HINGES ONLY AND ARE NOT APPLICABLE FOR GENERAL PORPOISE

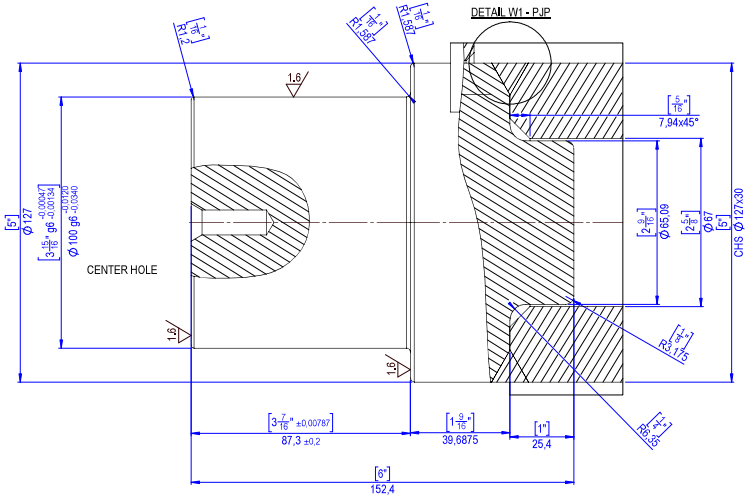

DETAIL 1
SCALE 1 : 1

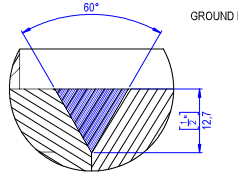

DETAIL W1 - PJP
SCALE 2 : 1

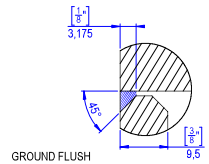

DETAIL W2-PJP
SCALE 2 : 1

DOOR RIGHT HINGE

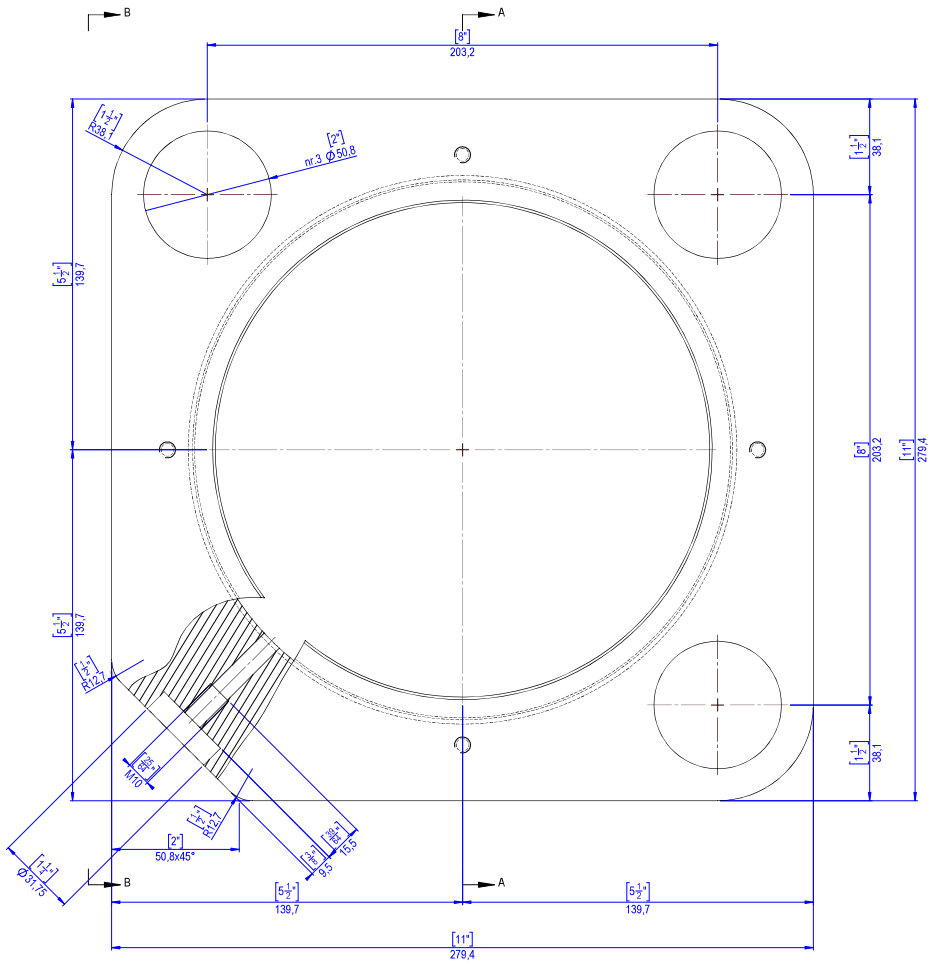

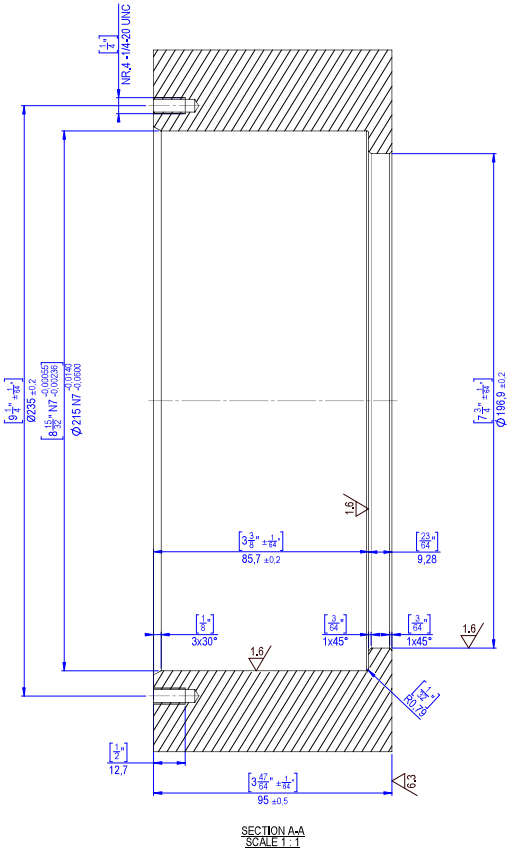

SECTION A-A
SCALE 1 : 1

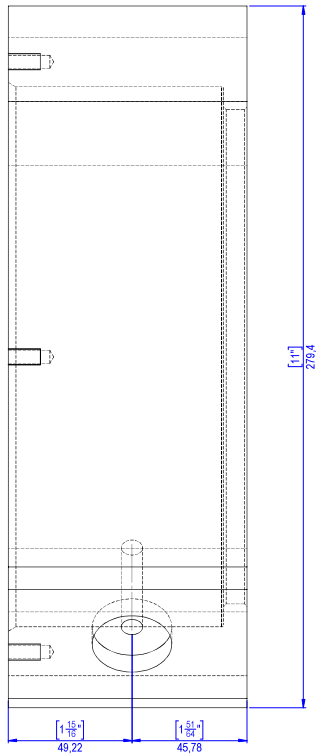

SECTION B-B
SCALE 1 : 1

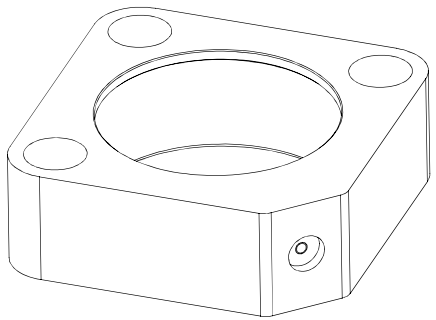

DOOR HINGE BEARING BLOCK

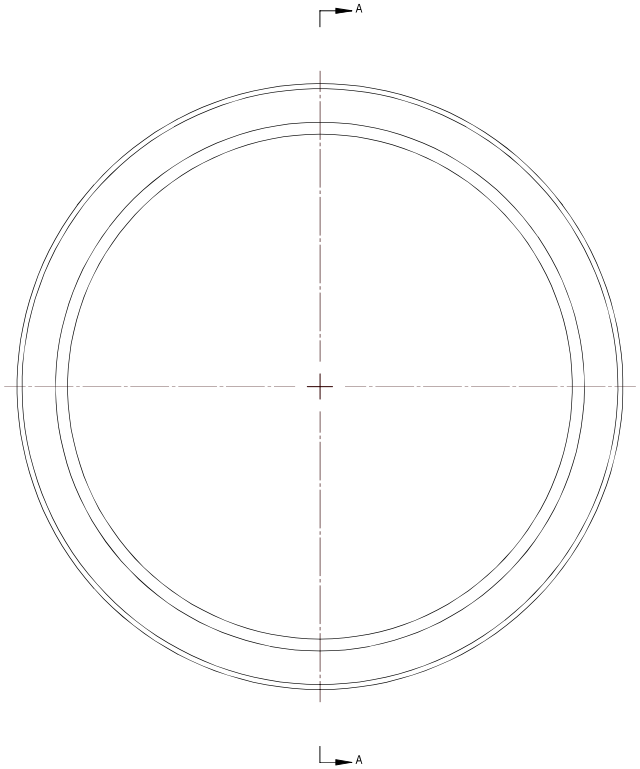

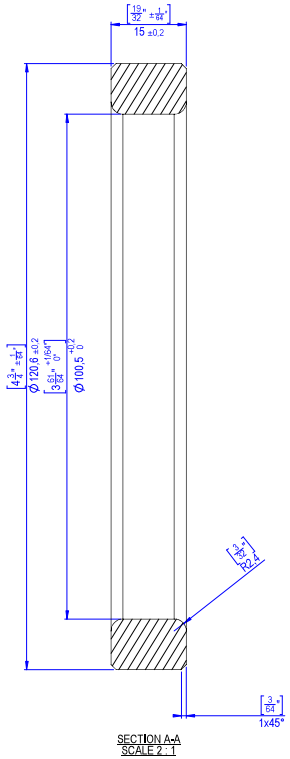

SECTION A-A
SCALE 2 : 1

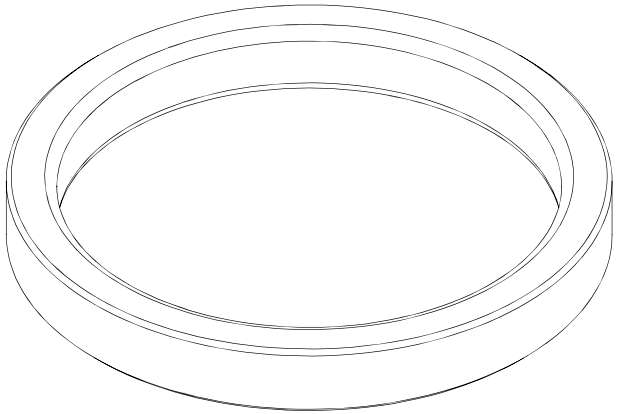

DOOR HINGE SPACER

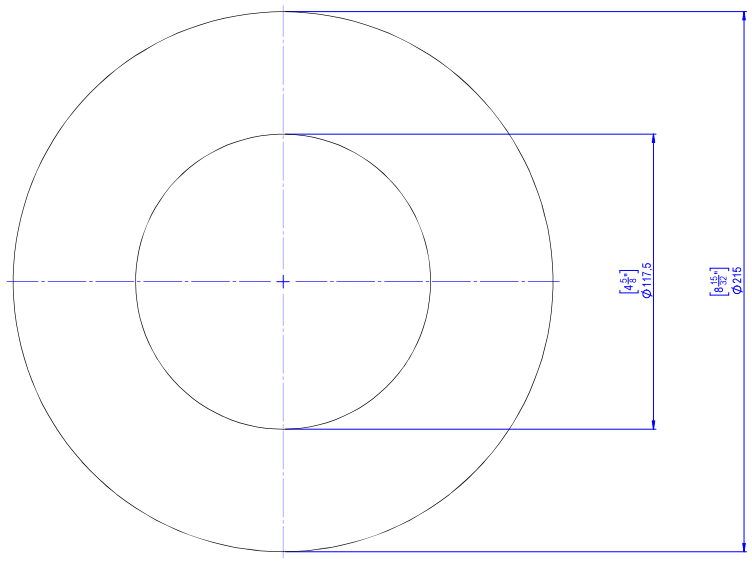

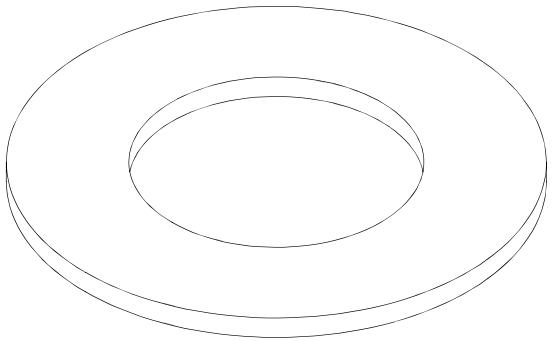

DOOR HINGE TOP RUBBER SEAL

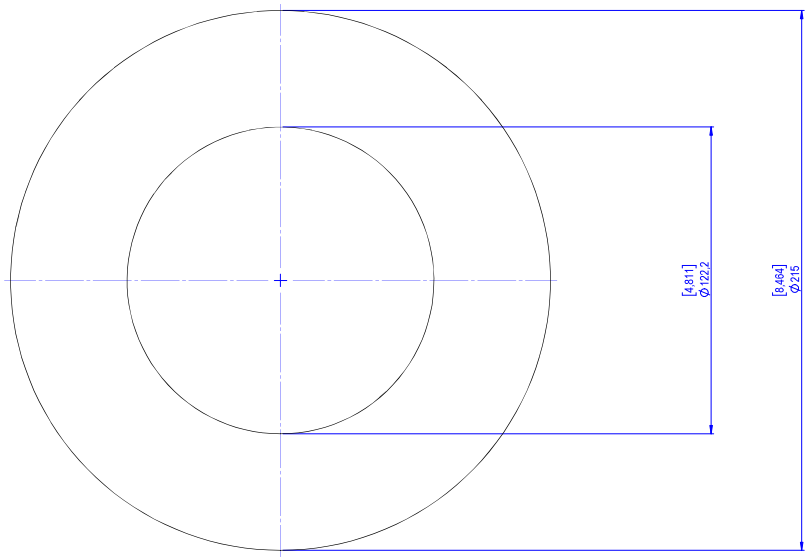

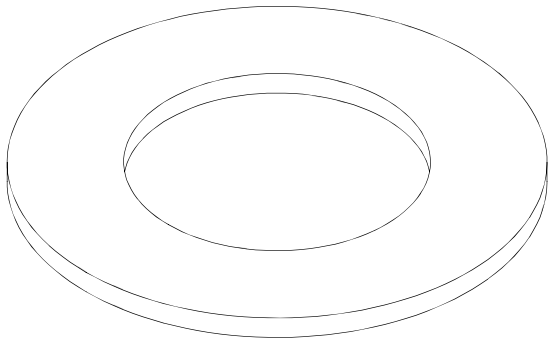

DOOR HINGE BOTTOM RUBBER SEAL

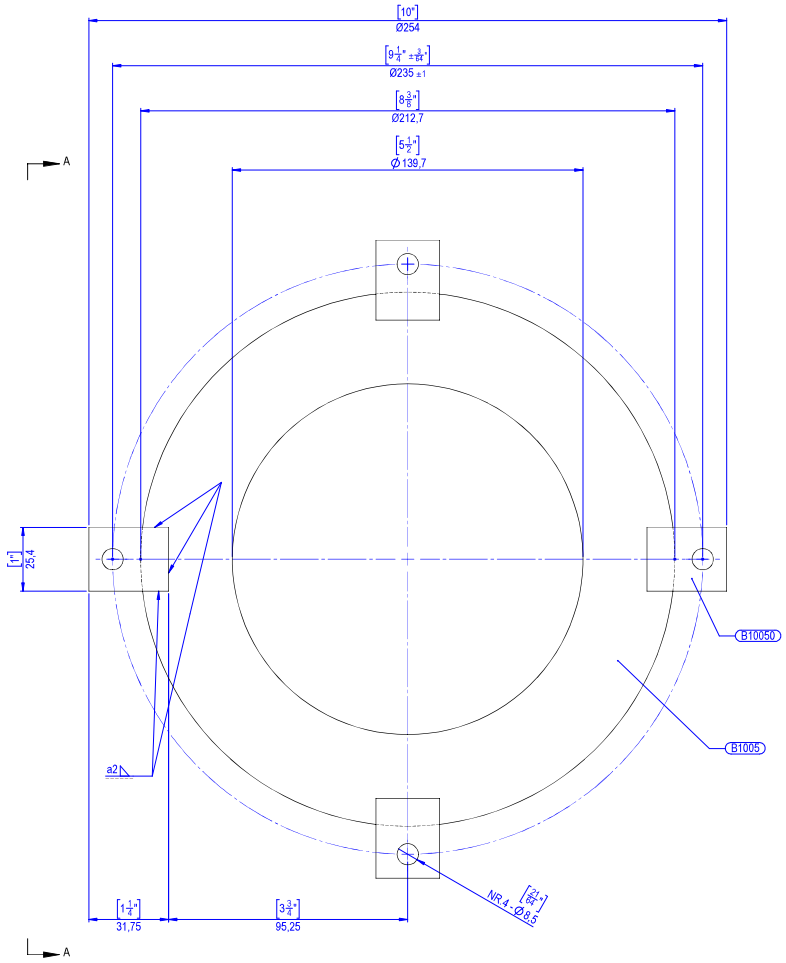

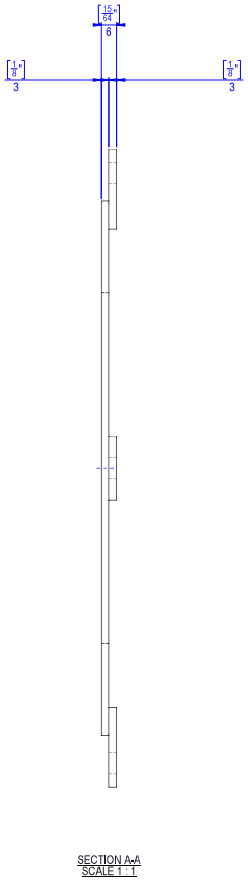

SECTION A-A
SCALE 1 : 1

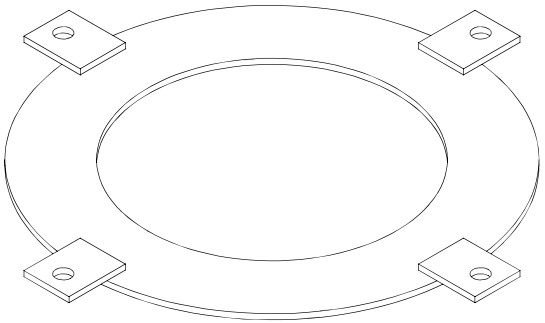

DOOR HINGE STEEL RING

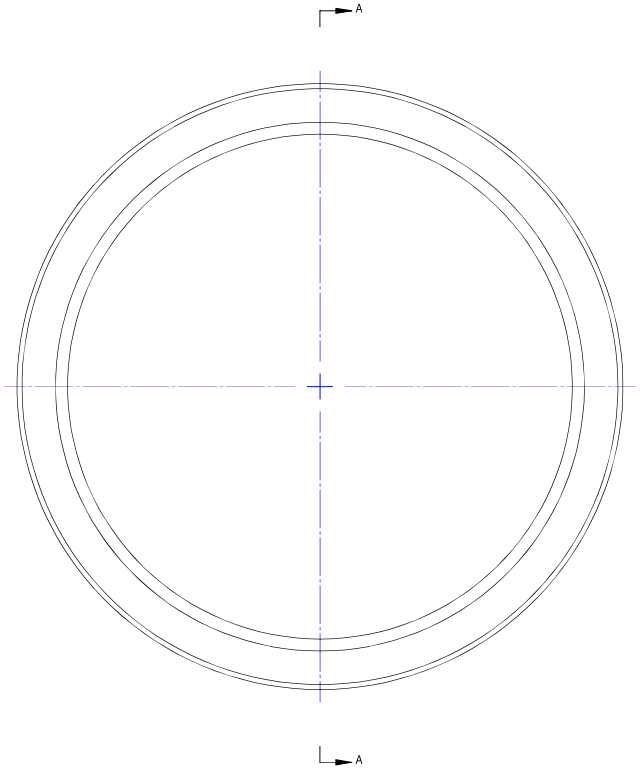

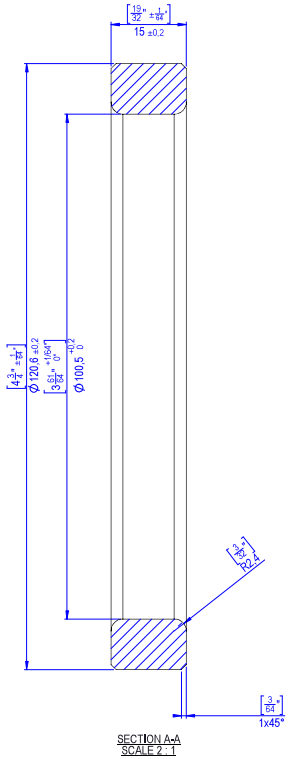

SECTION A-A
SCALE 2 : 1

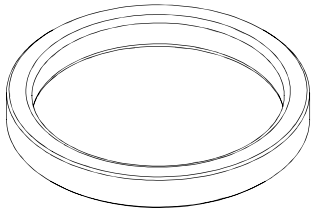

DOOR HINGE SPACER

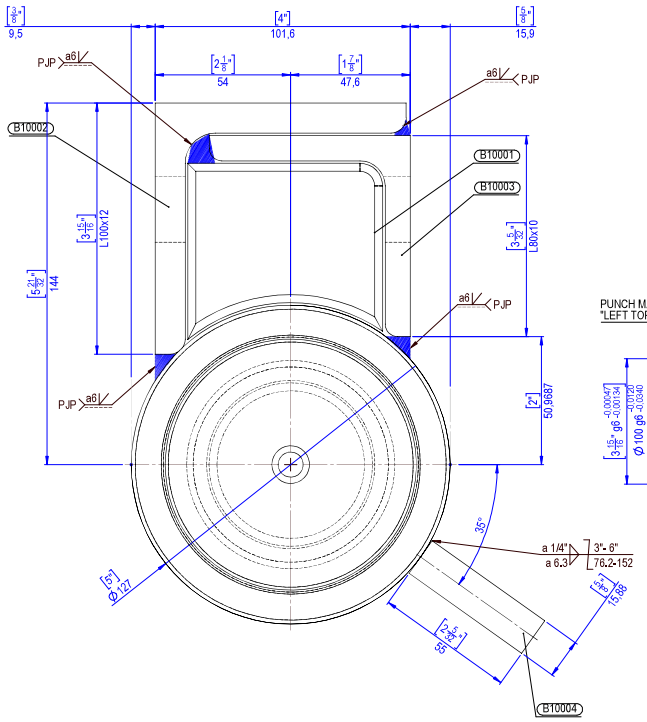

SECTION A-A
SCALE 1 : 1

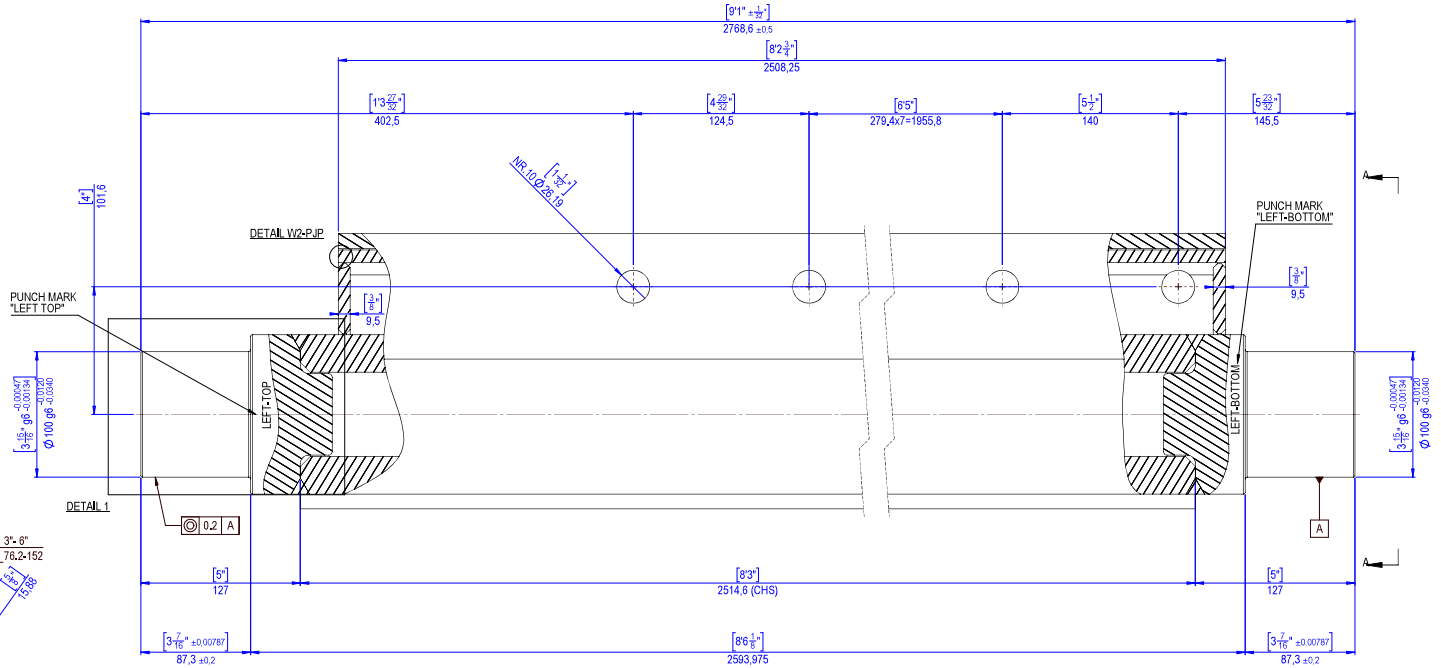

GENERAL VIEW
SCALE 1:2

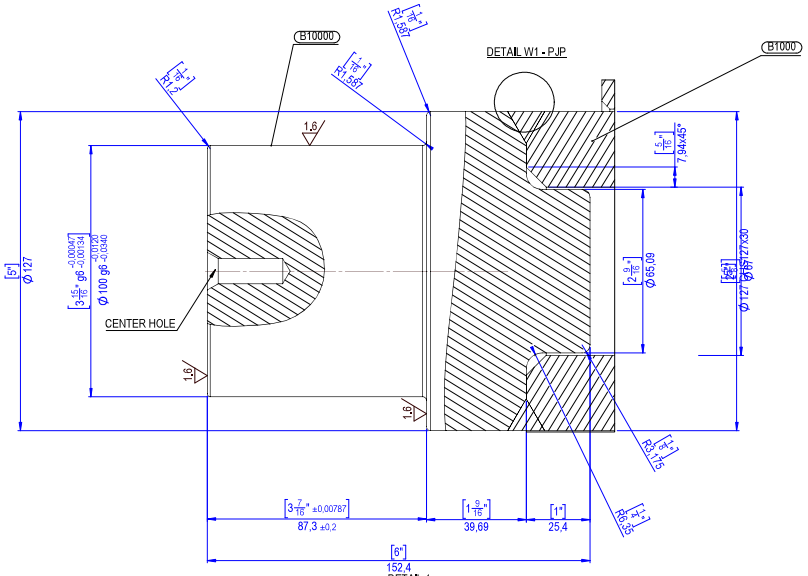

DETAIL 1
SCALE 1 : 1

NOTE:
- PLEASE NOTE THAT SPECIFIC SPACING BETWEEN HOLES IS APPLICABLE TO ZULU-2 HANGAR HINGES ONLY AND ARE NOT APPLICABLE FOR GENERAL PORPOISE

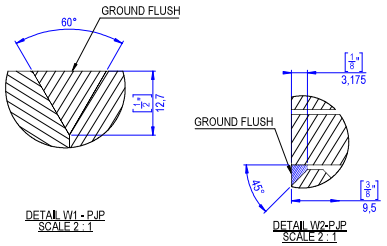

DETAIL W1 - PJP
SCALE 2 : 1

DETAIL W2-PJP
SCALE 2 : 1

DOOR LEFT HINGE