EXHIBIT 'C'

UPRIGHT HEADSTONE REALIGNMENT DIAGRAMS

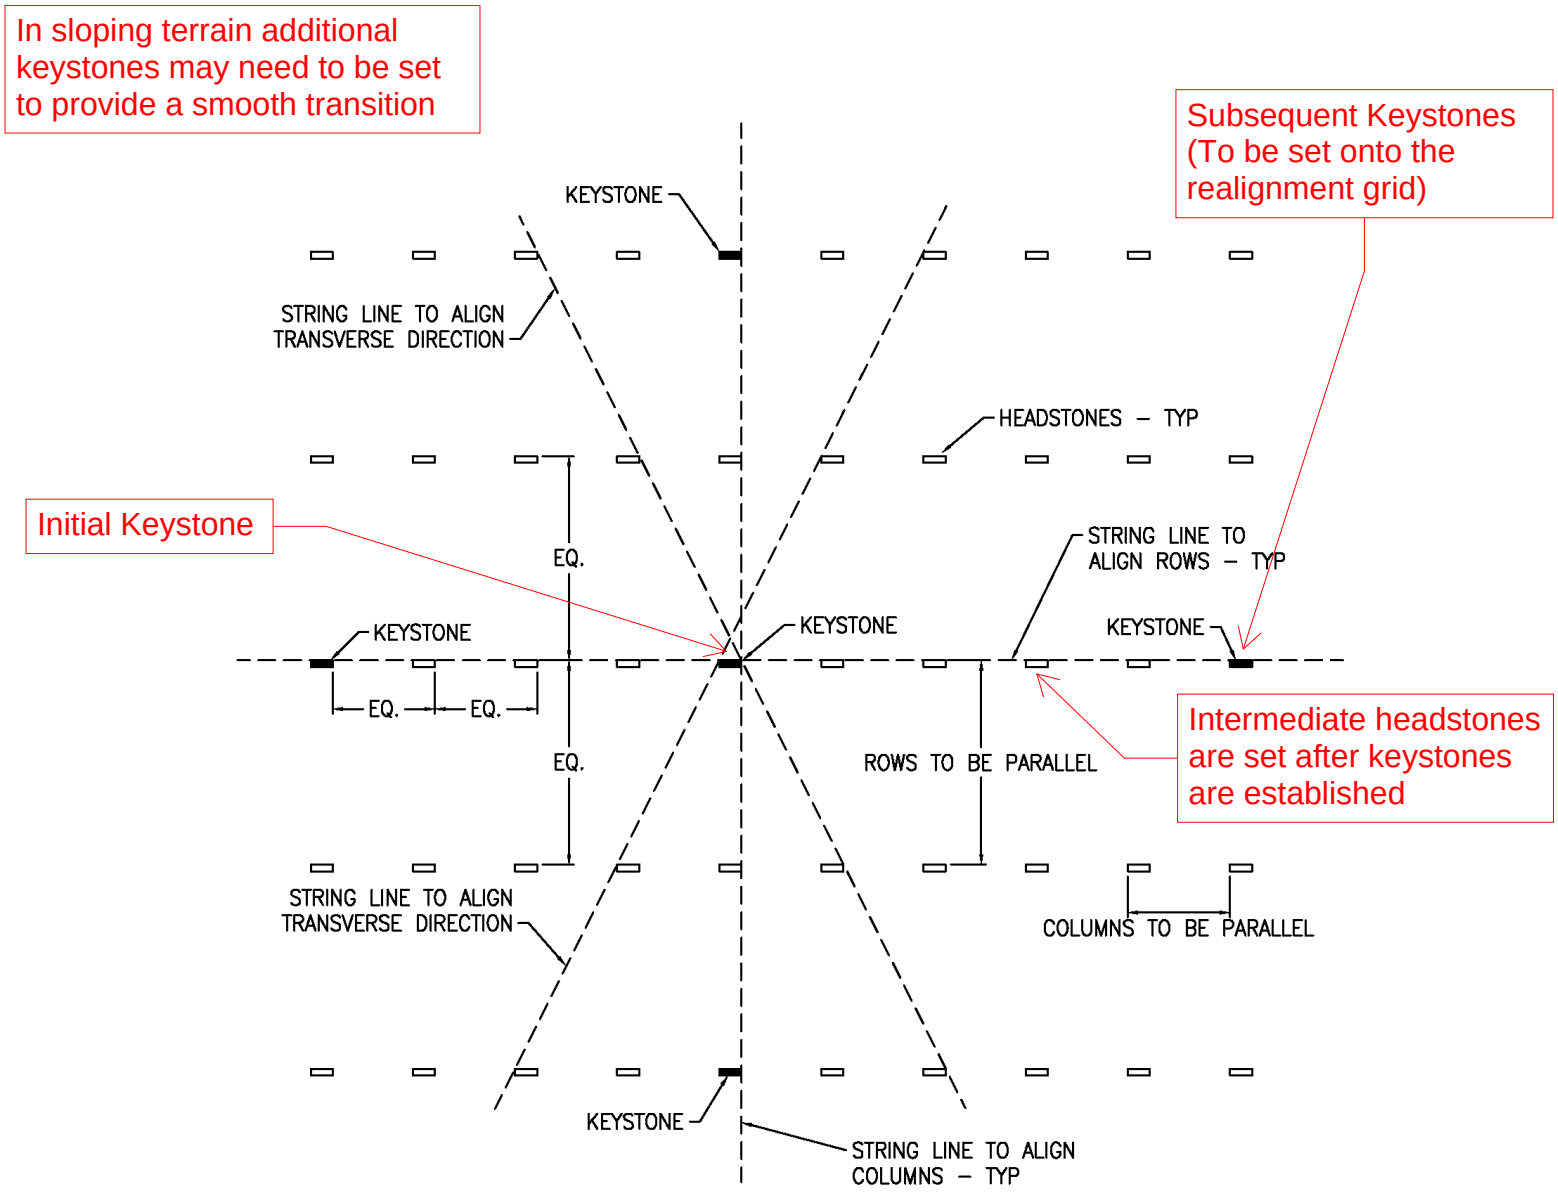

FIGURE 2
PLAN VIEW OF
BURIAL SECTION REALIGNMENT

`

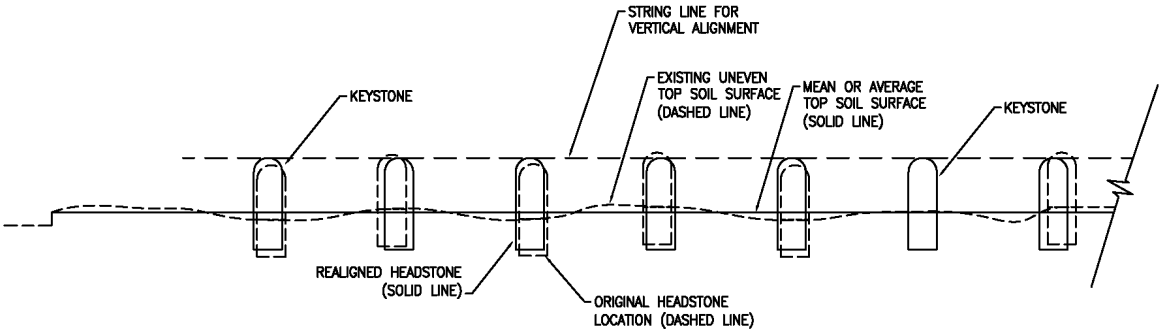

TYPICAL VERTICAL ALIGNMENT IN A FLAT SECTION

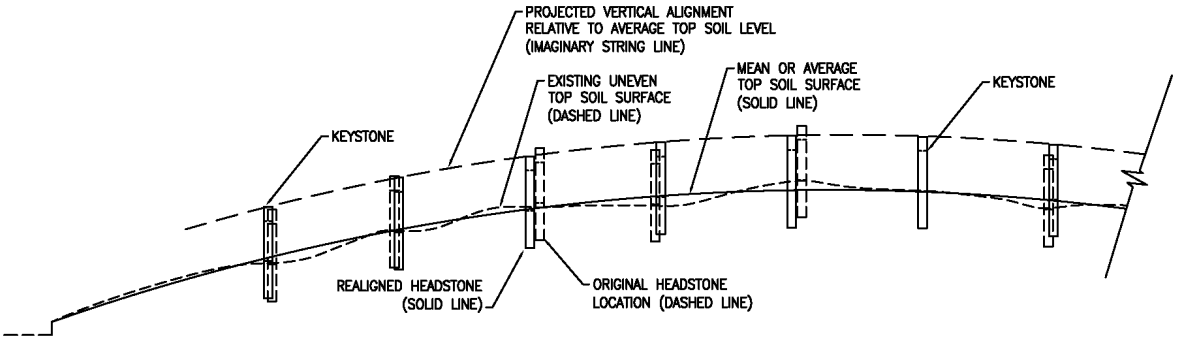

TYPICAL VERTICAL ALIGNMENT IN A SLOPED SECTION

FIGURE 3
ELEVATION VIEW OF
BURIAL SECTION REALIGNMENT

`