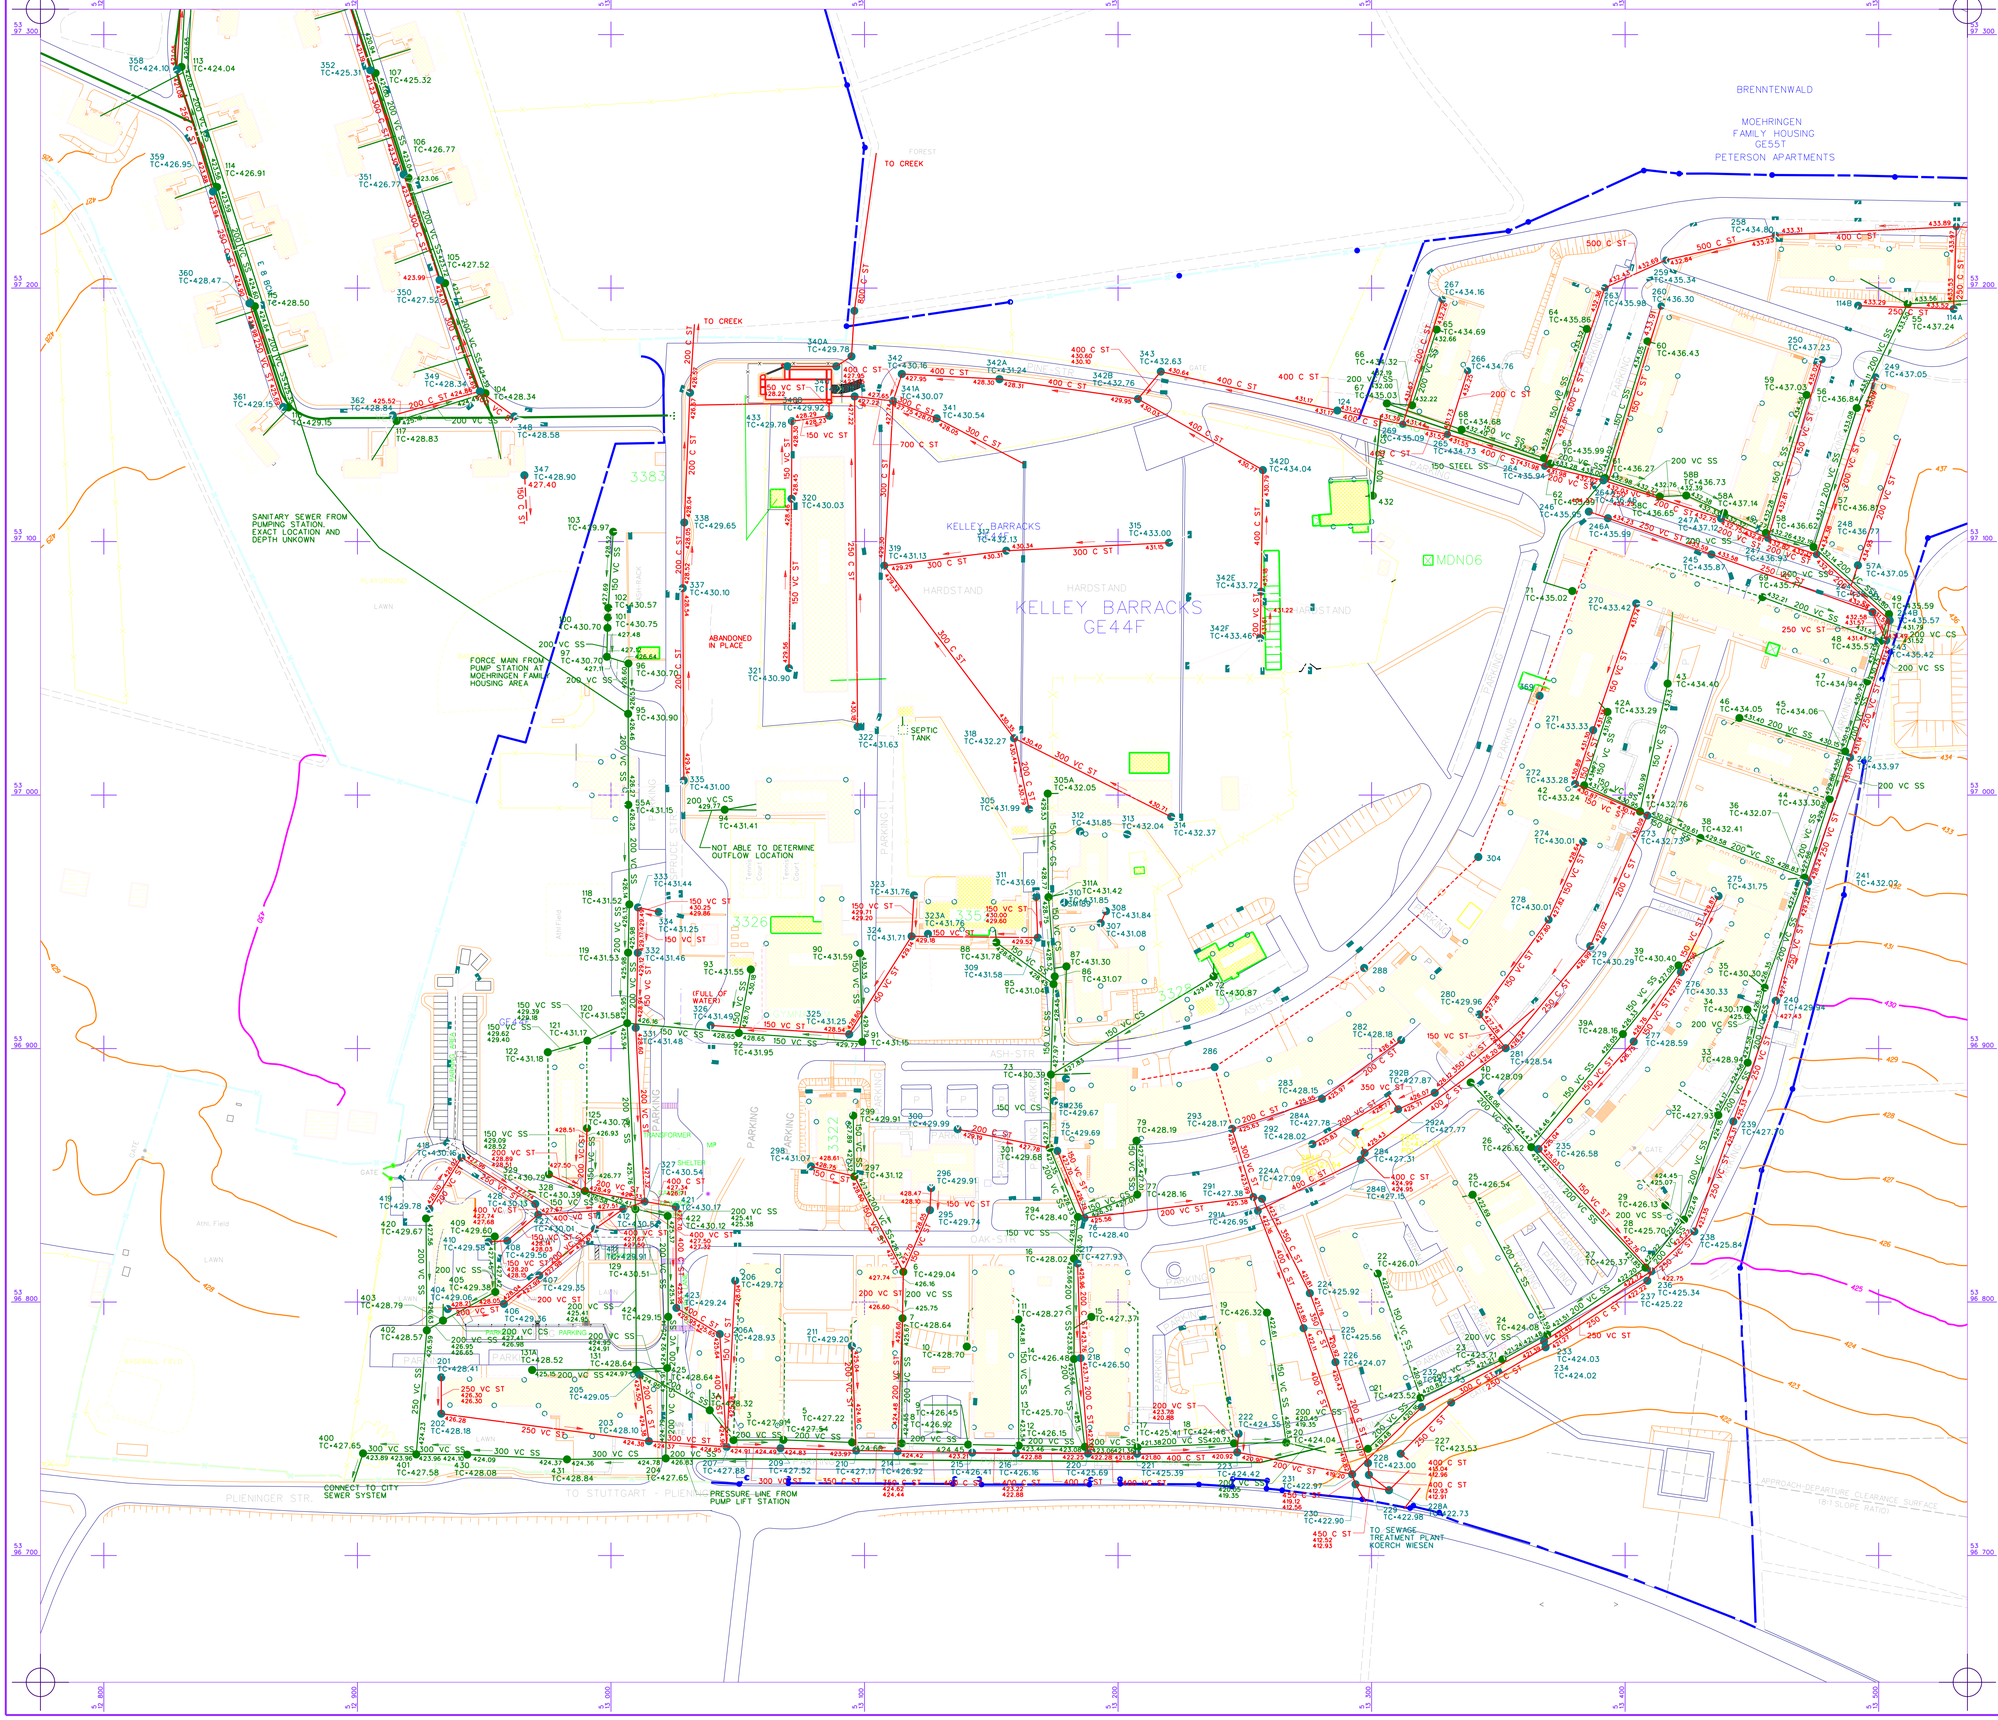

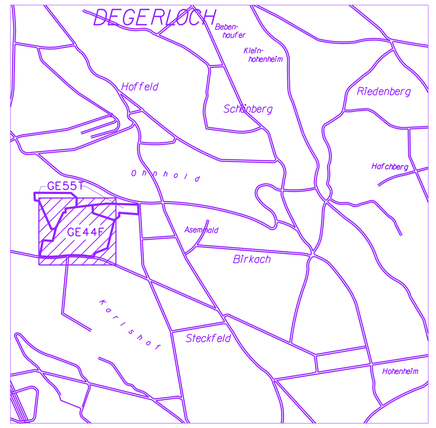

KEY MAP

SCALE 1:25,000

LEGEND

GRID BASED ON UNIVERSAL TRANSVERSE MERCATOR PROJECTION
TOPOGRAPHY COMPILED BY MID STATES ENGINEERING, INC.
FROM NOVEMBER 1984 PHOTOGRAPHY

MAP REFLECTS INFORMATION AVAILABLE
AS OF JANUARY 2003

PREVAILING WIND

GRID NORTH

SCALE 1:1000

25 0 25 50 75 100 METERS

50 0 100 200 300 FEET

6TH AREA SUPPORT GROUP
DIRECTORATE OF PUBLIC WORKS
APO 09107

DEPARTMENT OF THE ARMY
6TH AREA SUPPORT GROUP
DIRECTORATE OF PUBLIC WORKS
APO 09107

GE44F

KELLEY BARRACKS

BLACK & VEATCH
6601 College Blvd.
Overland Park, Kansas 66211 USA

MASTER PLAN
BASIC INFORMATION MAP
COMBINED SEWER COLLECTION SYSTEM MAP

RECOMMENDED BY THE MILITARY COMMUNITY PLANNING BOARD FOR APPROVAL

DATE: _____

REVIEWED BY MAJOR COMMAND & FORWARDED TO OCE/SENIOR USAREUR

DATE: _____

UTM GRID ZONE: 32U
COORDINATES: NU 133970
MAP REF.: L 7120
MAP SCALE: 1:50 000

DATE	DRAWING NO.
AUG 2003	
SHEET NO.	FILE NO.
1 OF 1	GE44F_UTSEW1