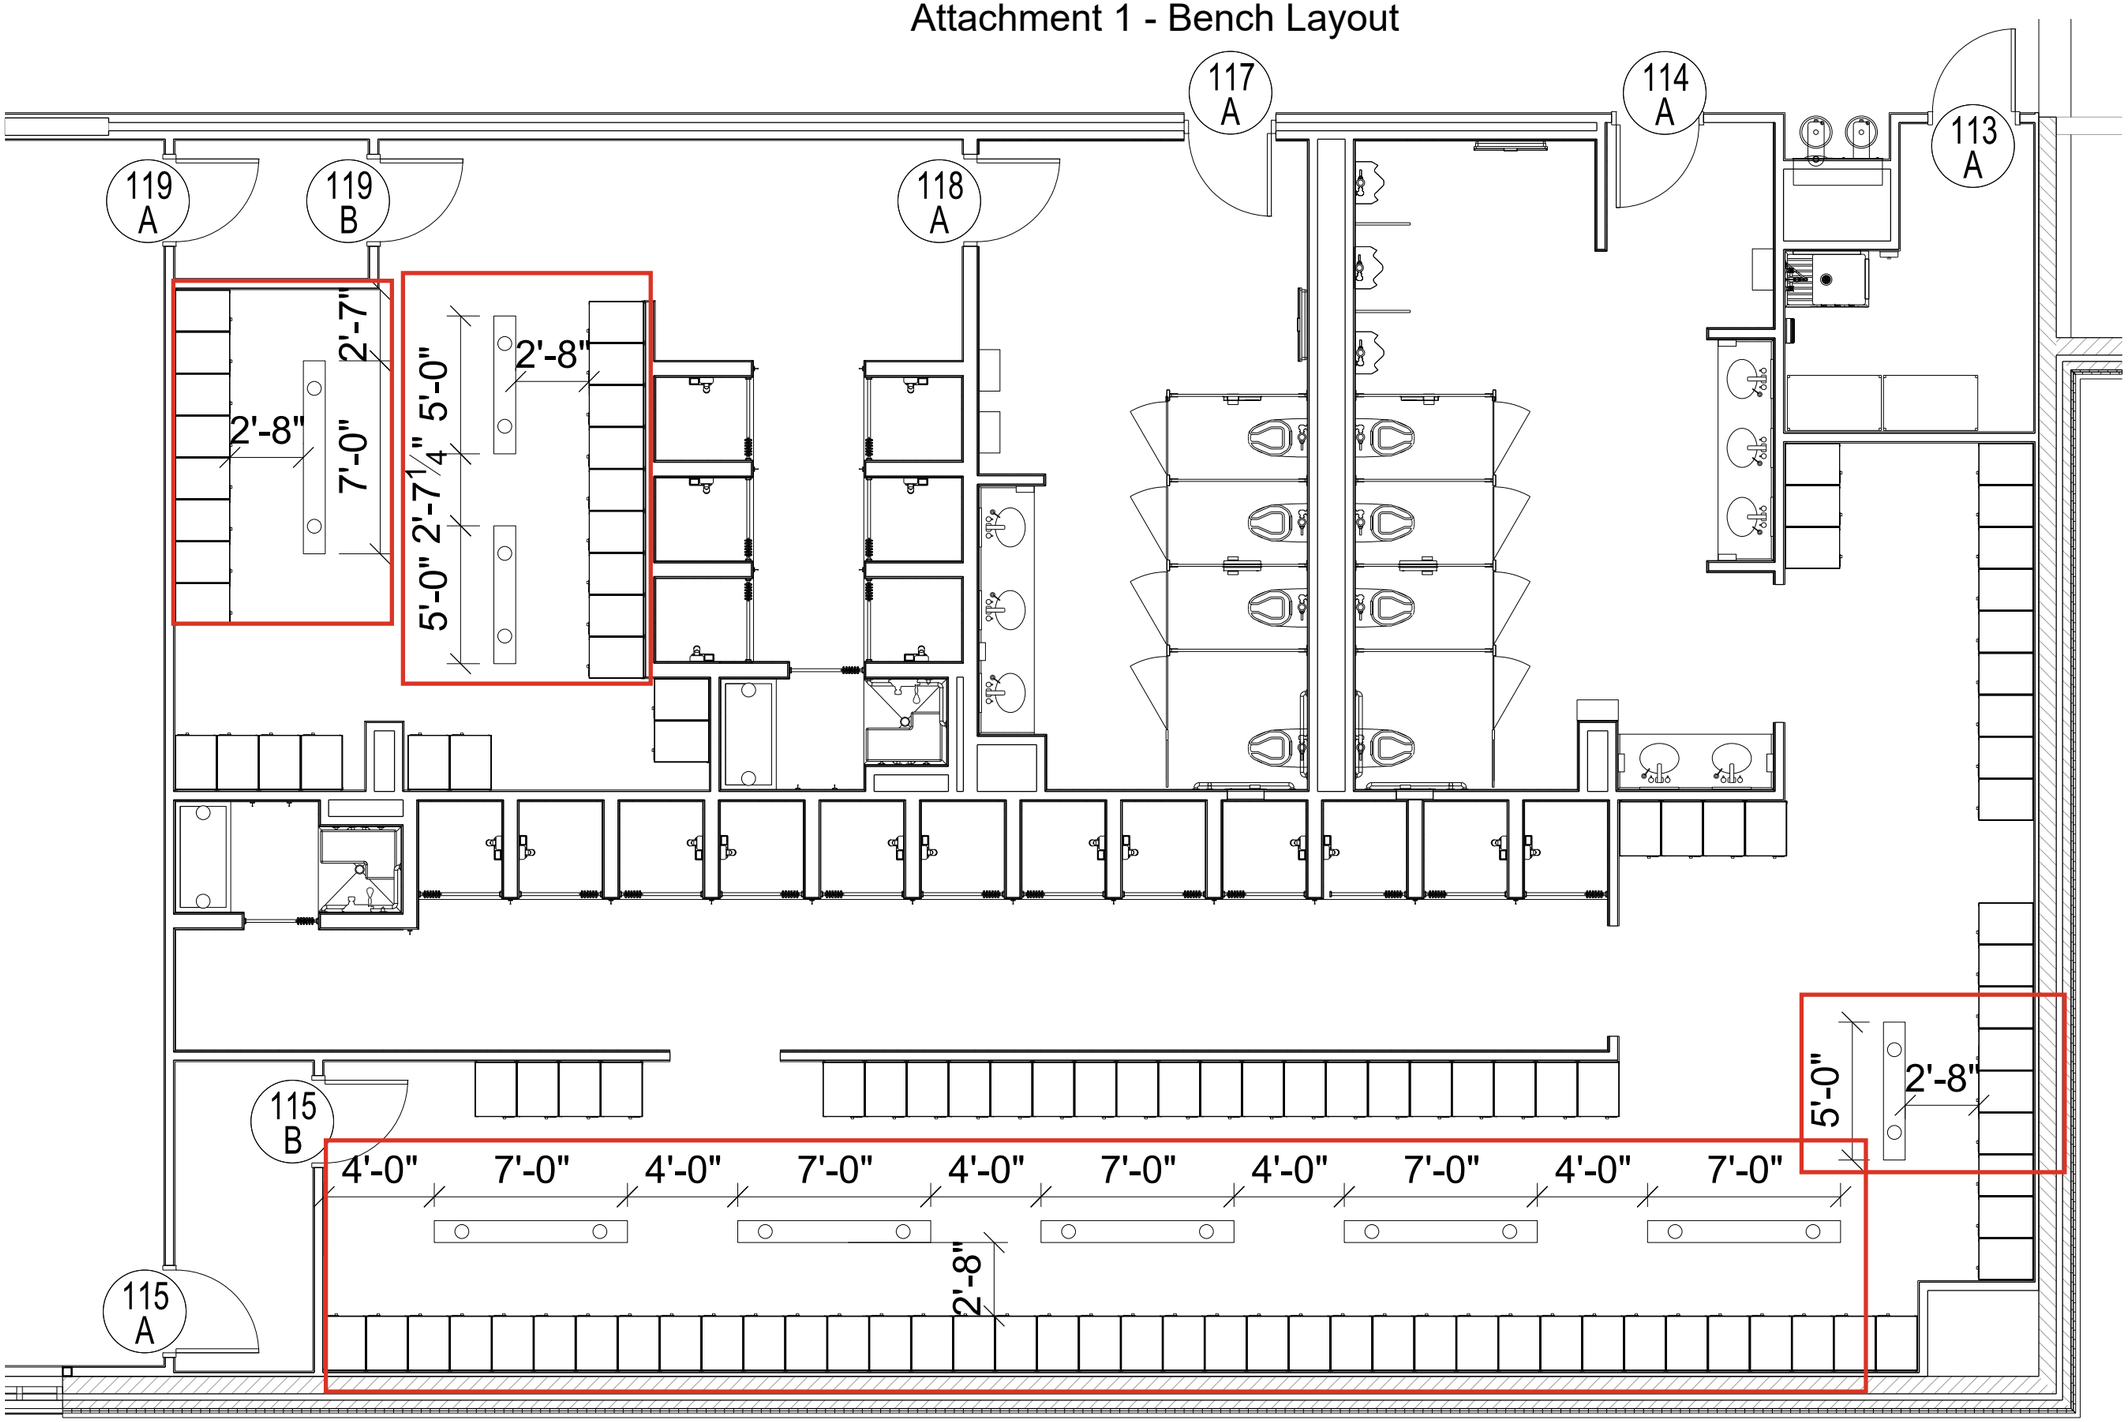Attachment 1 - Bench Layout