Revisions	Date
GENERAL UPDATE	01-12-11

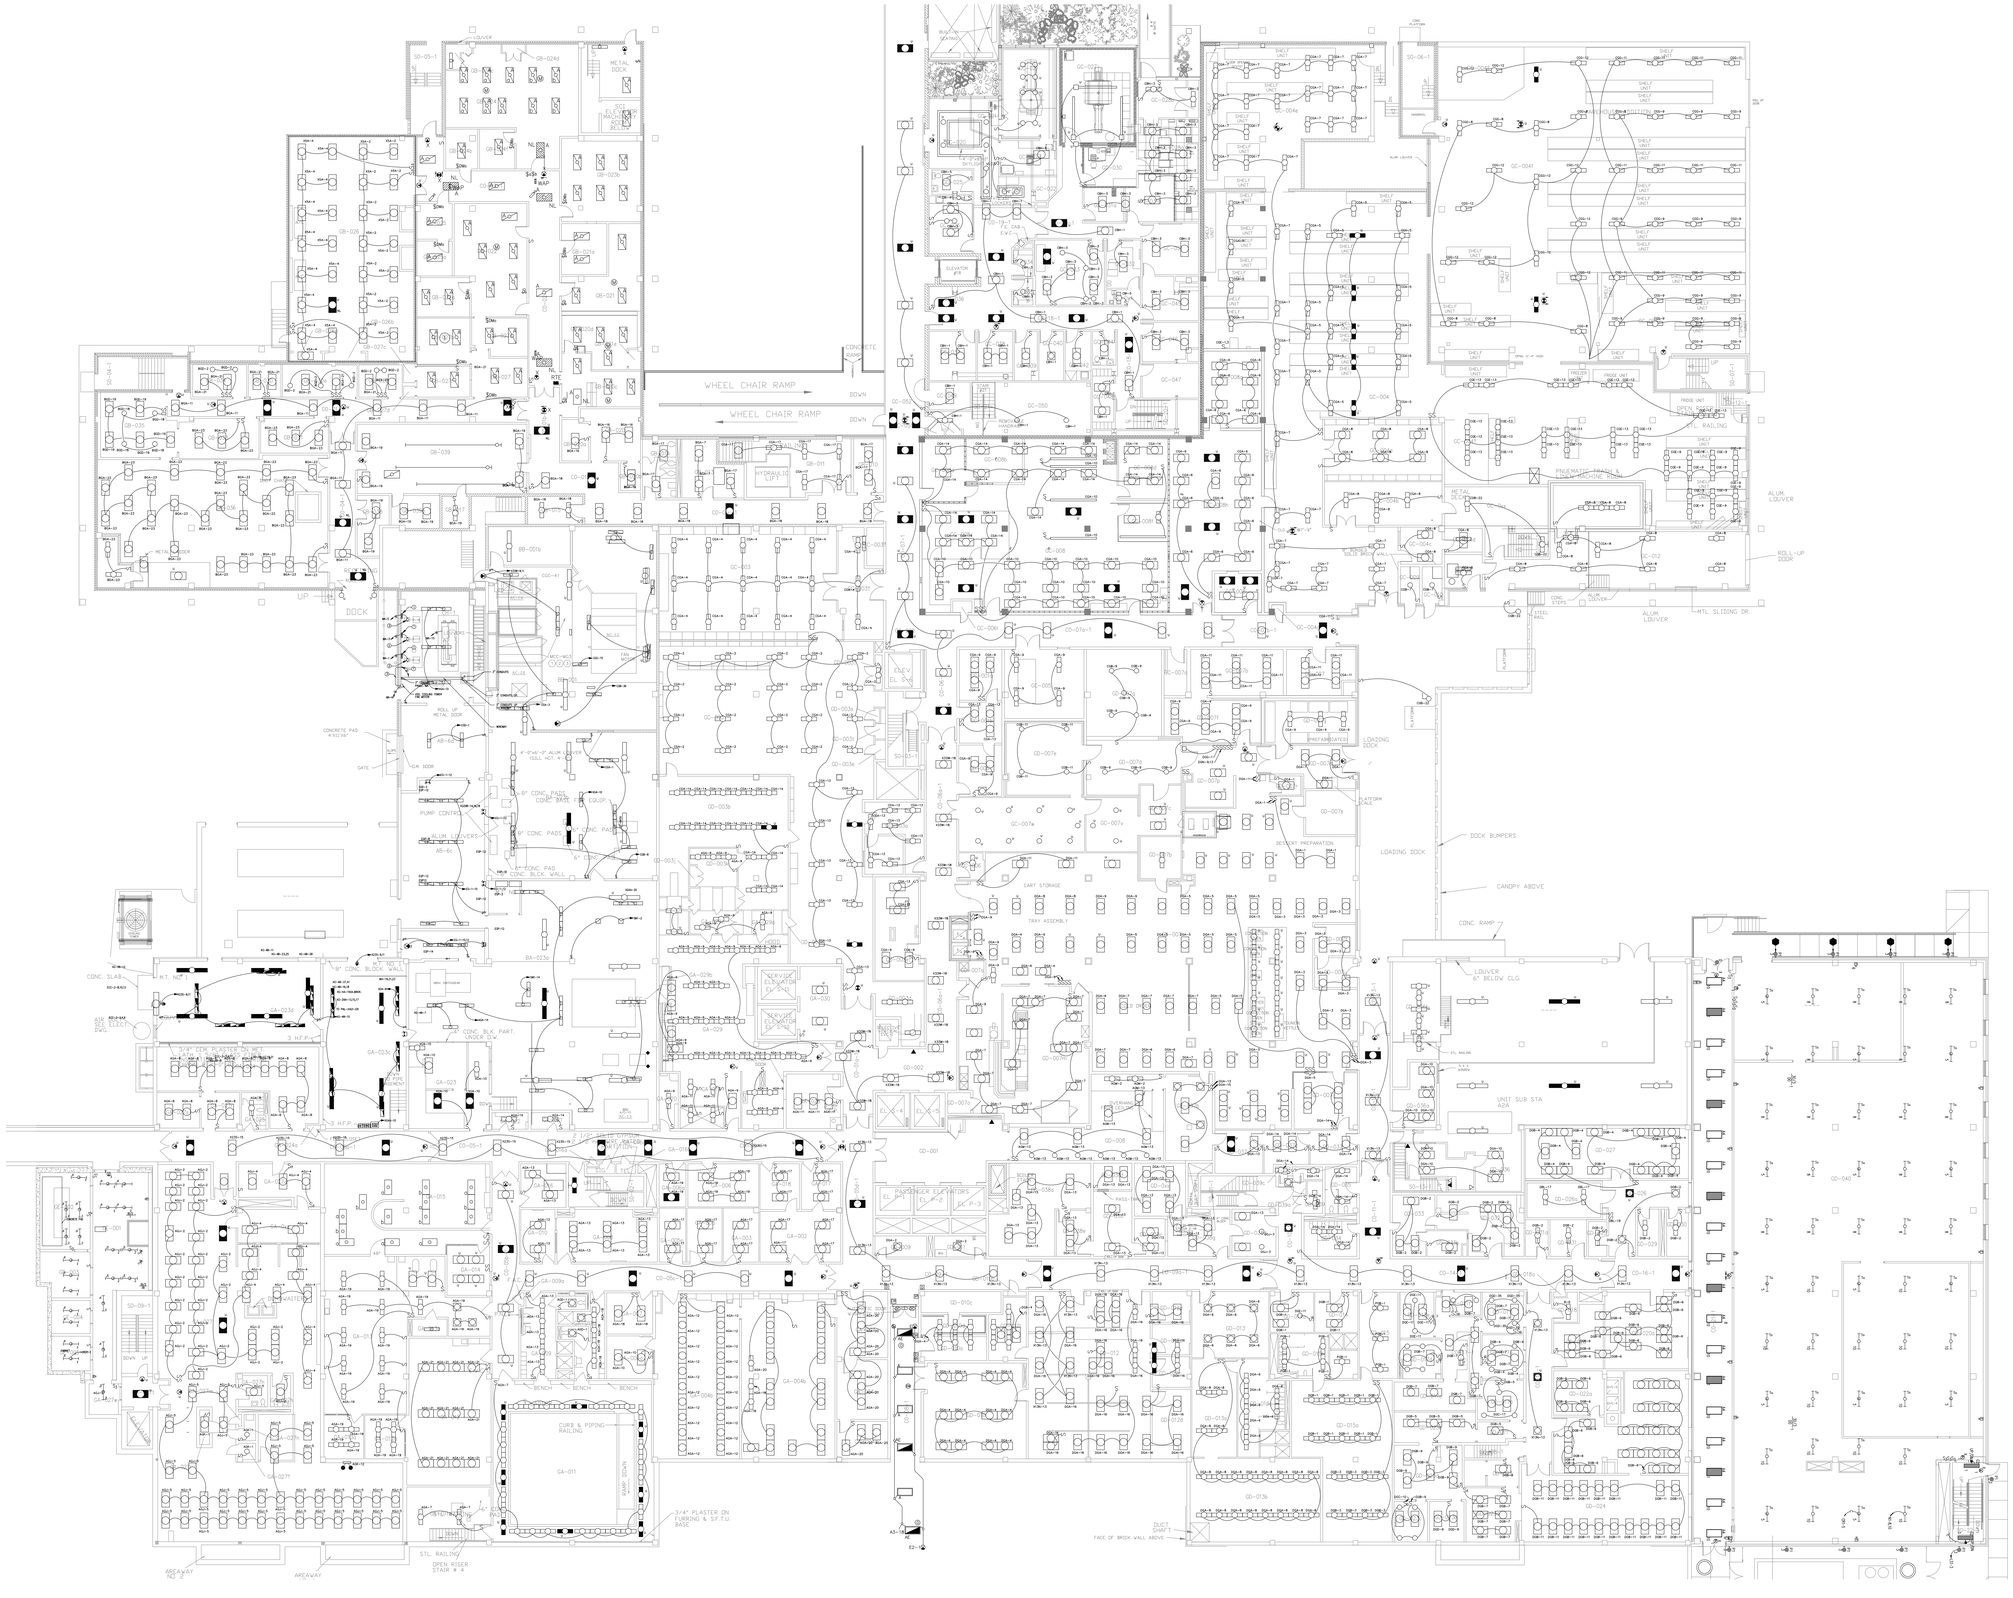

SCALE: 1/16" = 1'-0"

Drawing Title

LIGHTING
GROUND FLOOR

Project Title

ELECTRICAL

Approved: Project Section Chief

Approved: Division Chief

Approved: Facility Director

Location
JAMES A. HALEY VETERANS' HOSPITAL
13000 BRUCE B. DOWNS BLVD.
TAMPA, FLORIDA 33612

Drawn	Date
MWK	10/07/05
Checked	Project No.

Bldg #	DRAWING NO.
1	1EL106
File Number	Dwg. Of

Office of Facilities

Department of Veterans Affairs

Revisions	Date
GENERAL UPDATE	01-12-11

SCALE: 1/16" = 1'-0"

Drawing Title

POWER & SIGNAL GROUND FLOOR

Project Title

ELECTRICAL

Approved: Project Section Chief

Approved: Division Chief

Approved: Facility Director

Location

JAMES A. HALEY VETERANS' HOSPITAL
13000 BRUCE B. DOWNS BLVD.
TAMPA, FLORIDA 33612

Drawn	Date
MWK	10/07/05
Checked	Project No.

Bldg #	DRAWING NO.
1	1EP106
File Number	Dwg. Of

Office of Facilities

Department of Veterans Affairs

Revisions	Date

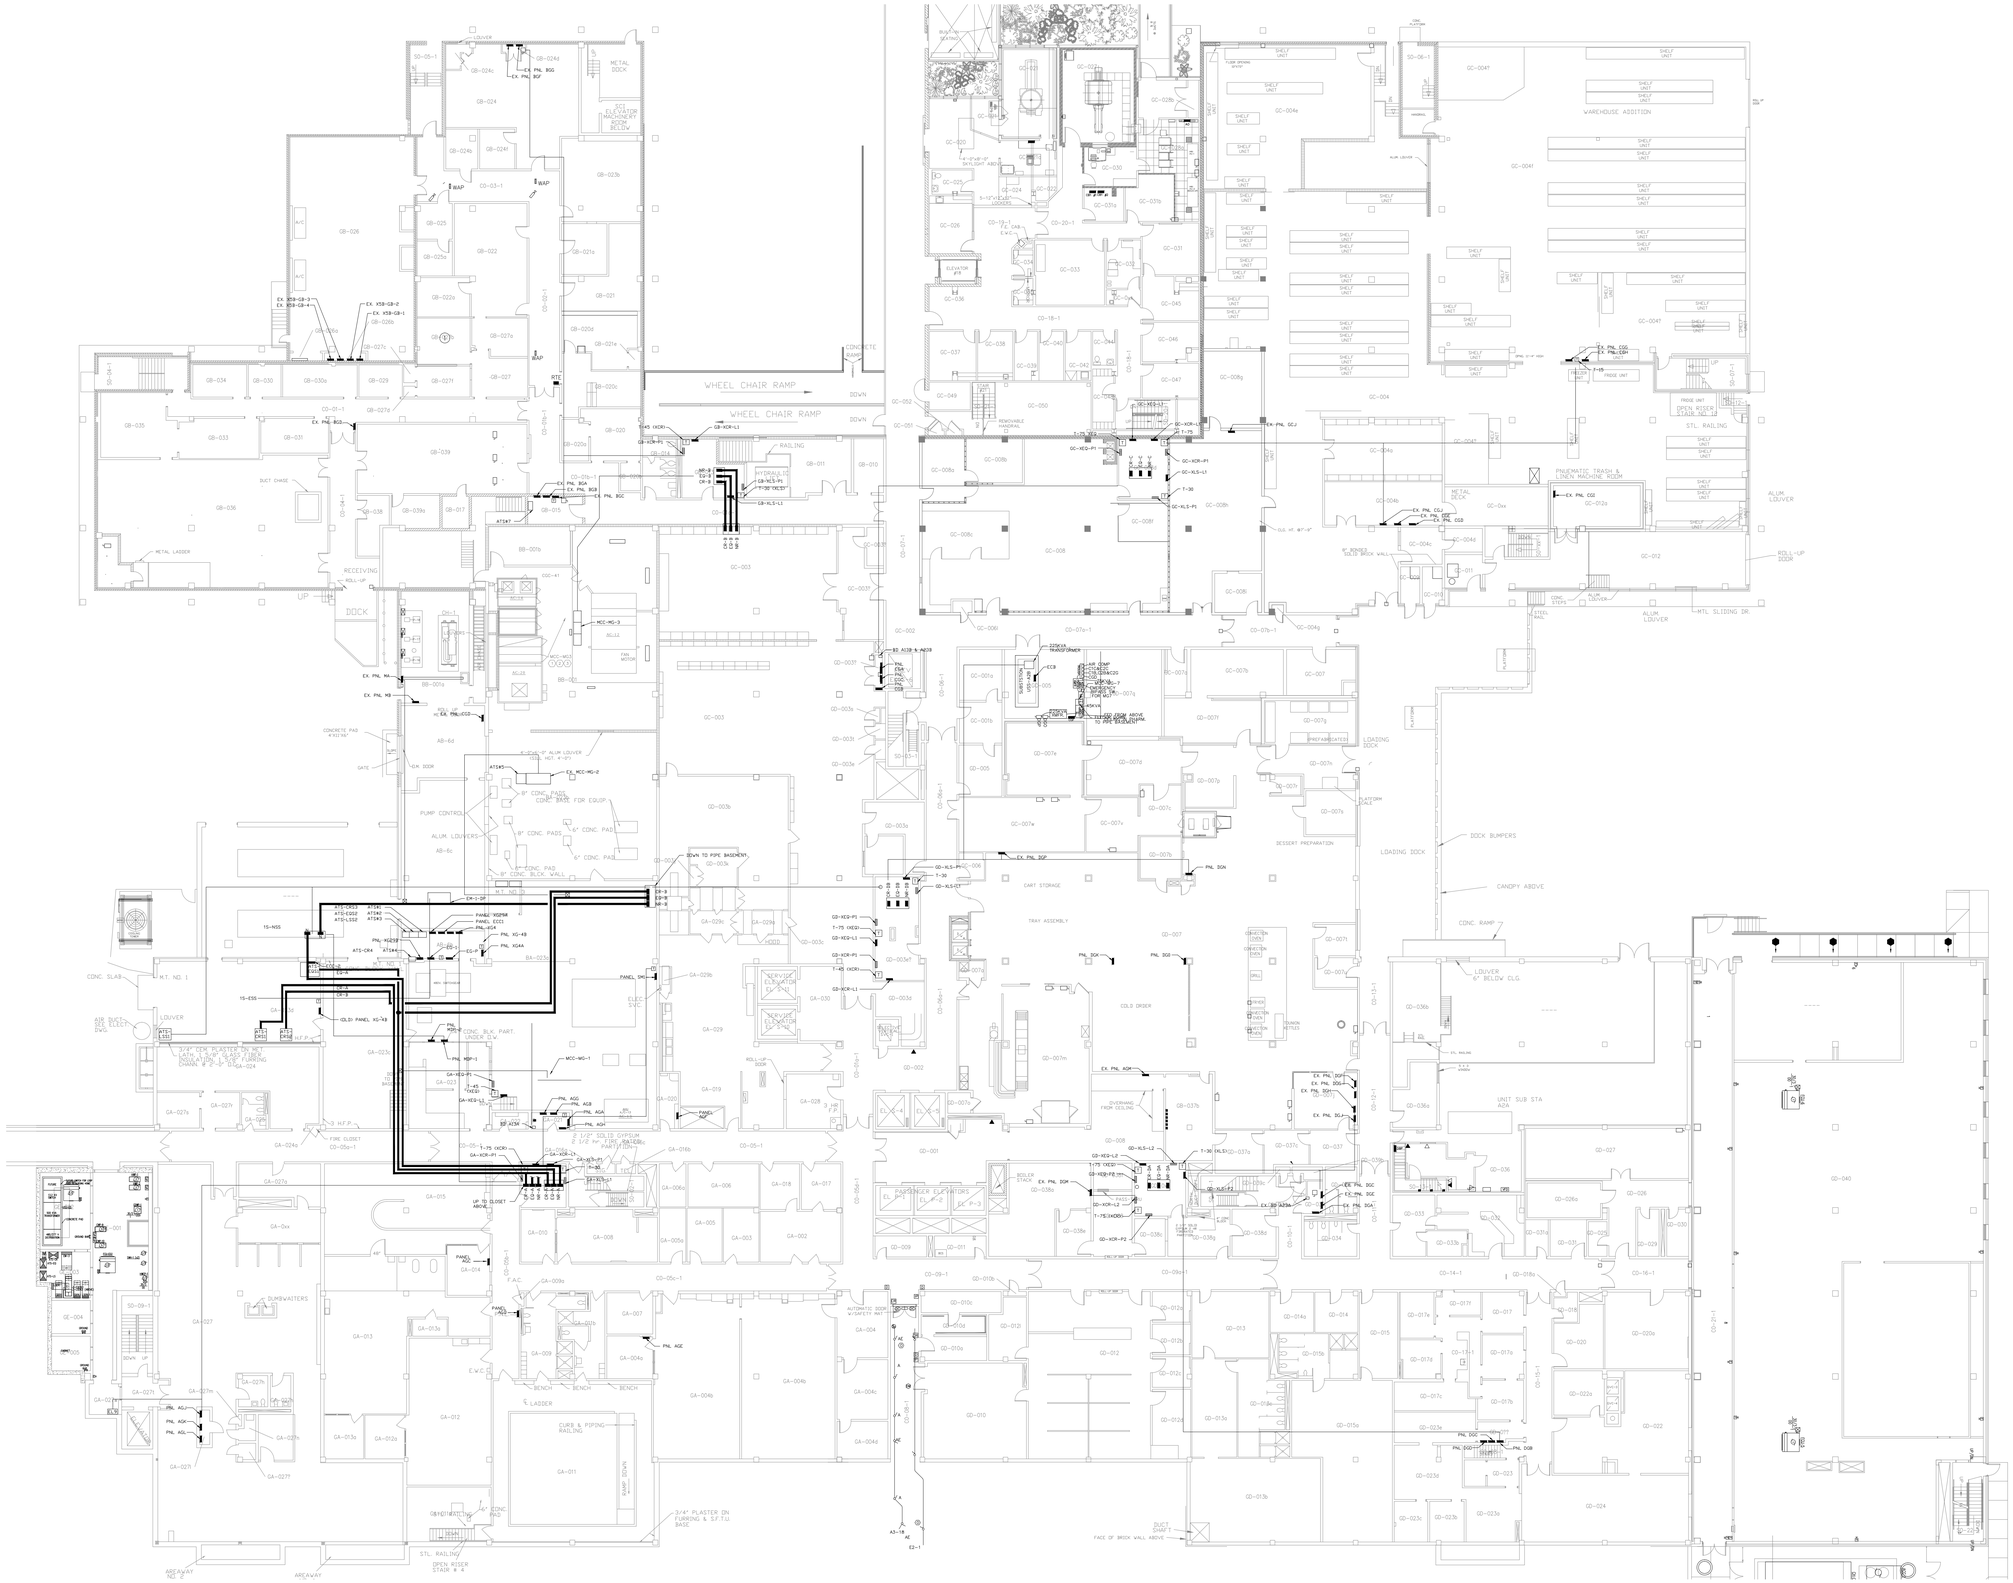

Drawing Title

BUSWAY
GROUND FLOOR

Project Title

ELECTRICAL

Approved: Project Section Chief

Approved: Division Chief

Approved: Facility Director

Location
JAMES A. HALEY VETERANS' HOSPITAL
13000 BRUCE B. DOWNS BLVD.
TAMPA, FLORIDA 33612

Drawn	Date
MWK	05/13/11
Checked	Project No.

Bldg #	DRAWING NO.
1	1EP1xx
File Number	Dwg. Of

Office of Facilities
Department of Veterans Affairs

Revisions	Date
GENERAL UPDATE	01-12-11

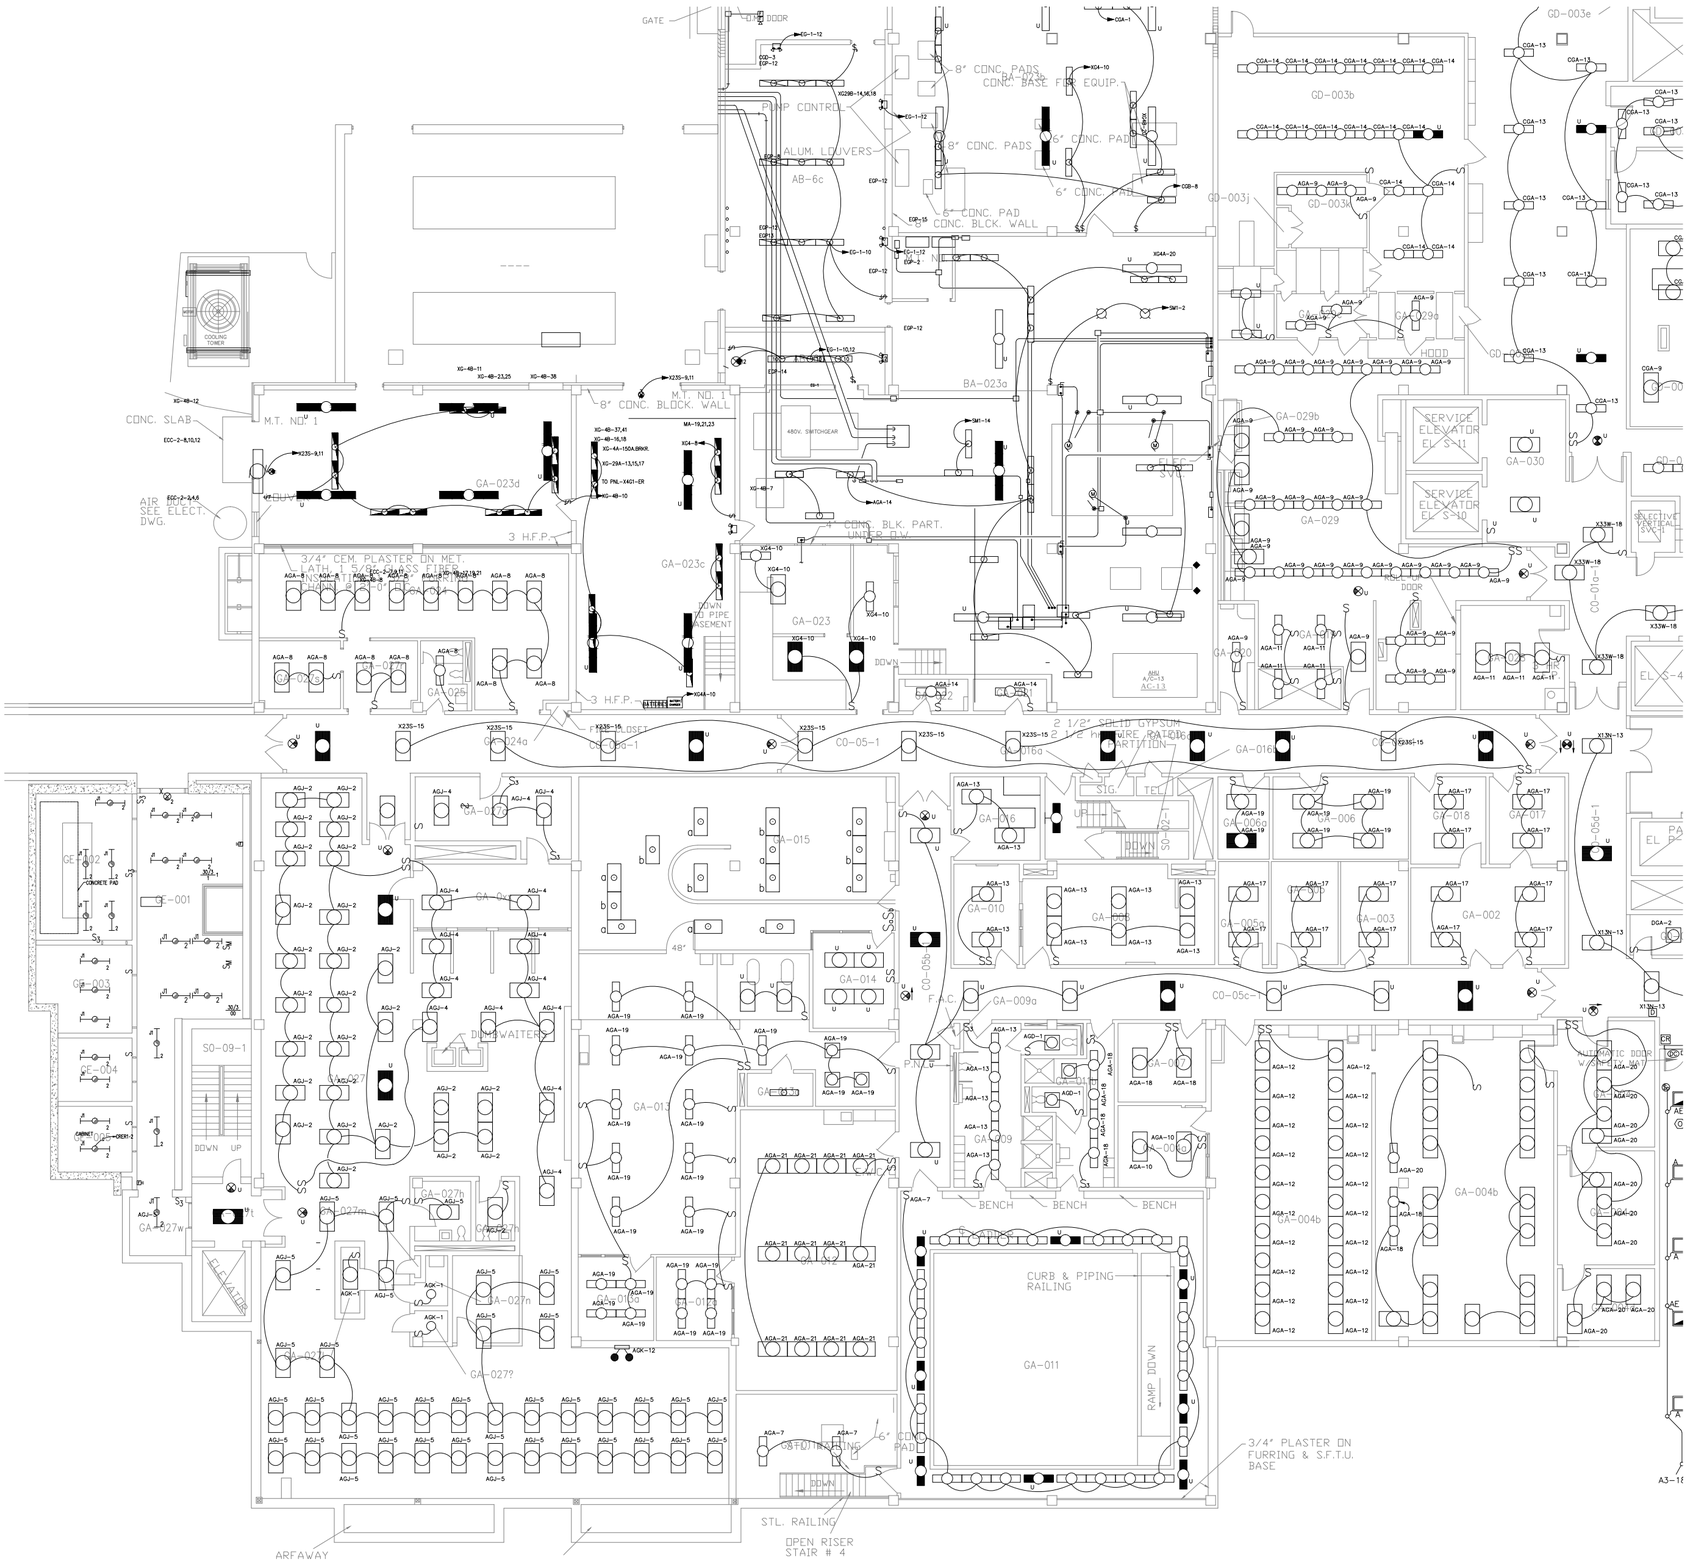

Drawing Title
LIGHTING GROUND FLOOR WING A & E

Project Title
ELECTRICAL

Approved: Project Section Chief

Approved: Service Chief

Approved: Facility Director

Location	JAMES A. HALEY VETERANS' HOSPITAL 13000 BRUCE B. DOWNS BLVD. TAMPA, FLORIDA 33612

Drawn	Date
MWK	10/07/05
Checked	Project No.
Building Number	DRAWING NO.
1	1EL107
File Number	Dwg. Of

SCALE: 1/16" = 1'-0"

Office of Facilities

Department of Veterans Affairs

Revisions	Date
GENERAL UPDATE	01-12-11

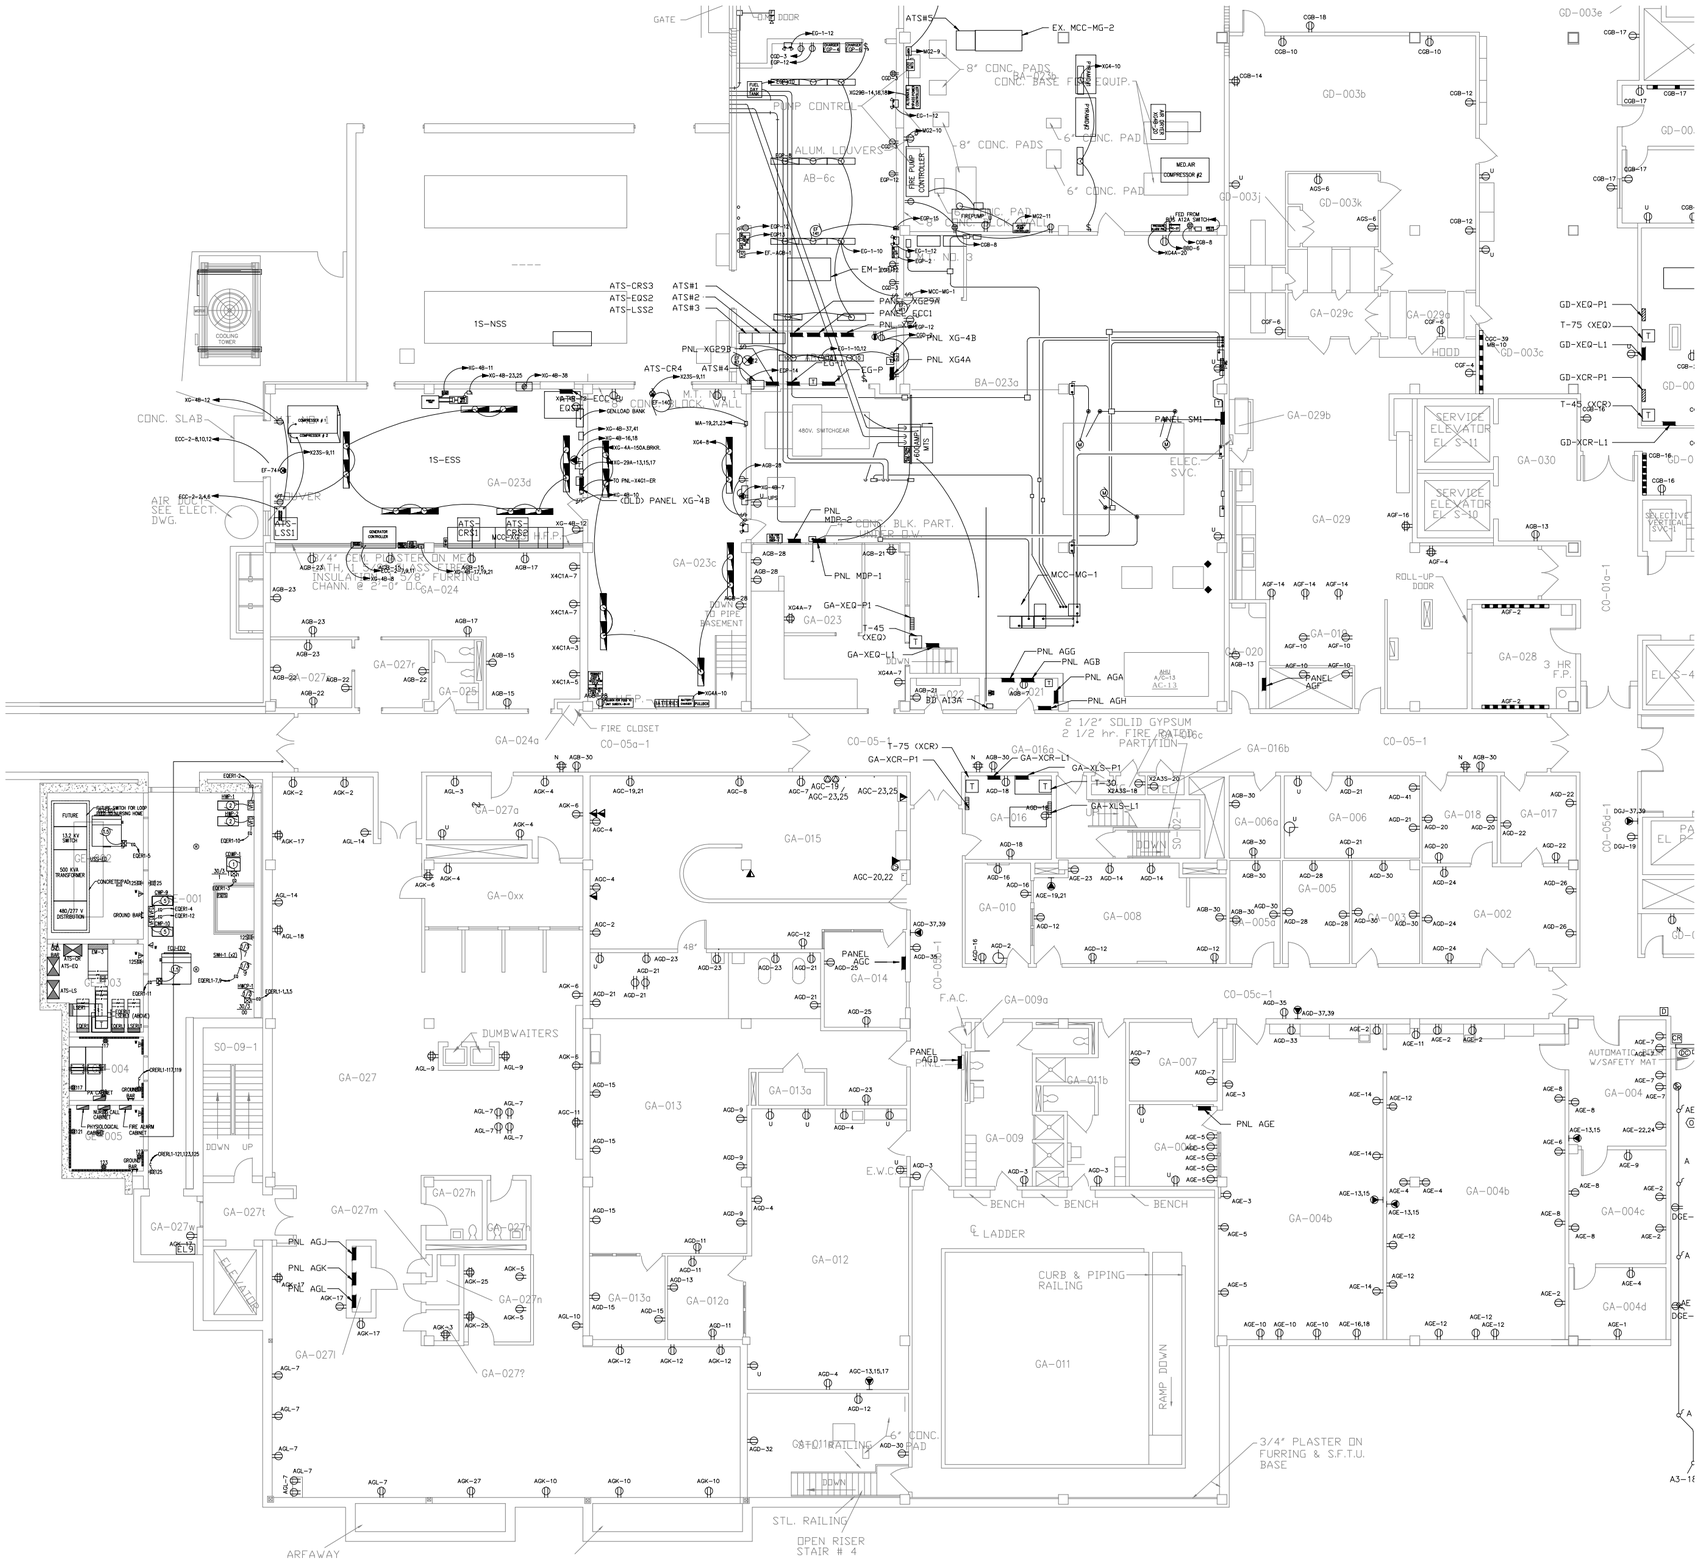

SCALE: 1/16" = 1'-0"

Drawing Title

POWER & SIGNAL GROUND FLOOR WING A & E

Project Title

ELECTRICAL

Approved: Project Section Chief

Approved: Service Chief

Approved: Facility Director

Location JAMES A. HALEY VETERANS' HOSPITAL
13000 BRUCE B. DOWNS BLVD.
TAMPA, FLORIDA 33612

Drawn	Date
MWK	10/07/05
Checked	Project No.
Building Number 1	DRAWING NO. 1EP107
File Number	Dwg. Of

Office of Facilities

Department of Veterans Affairs

Revisions	Date

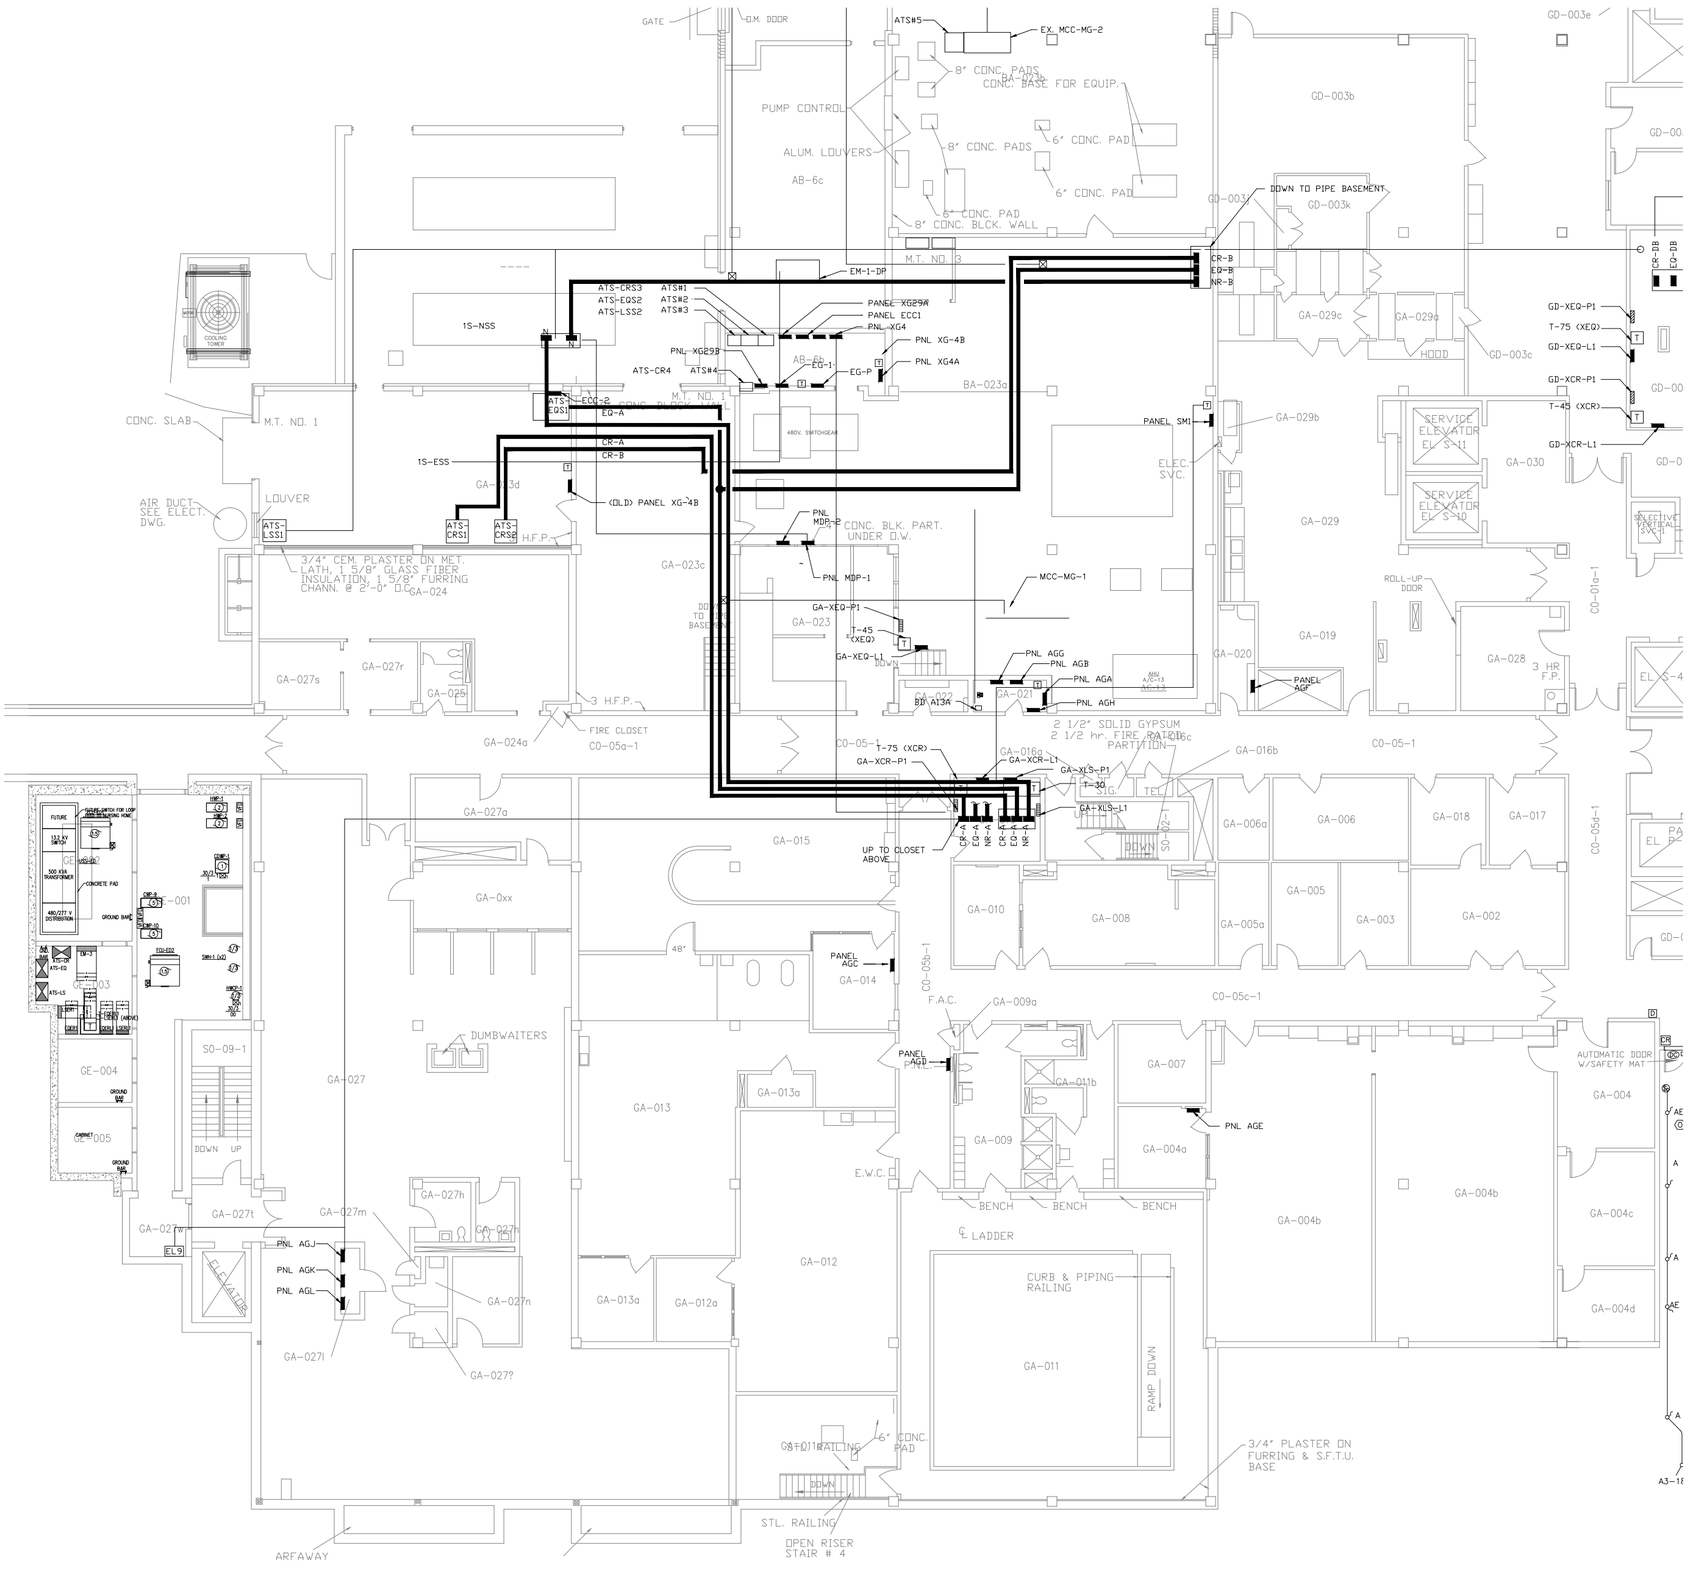

SCALE: 1/16" = 1'-0"

Drawing Title

BUSWAY
GROUND FLOOR
WING A & E

Project Title

ELECTRICAL

Approved: Project Section Chief

Approved: Service Chief

Approved: Facility Director

Location JAMES A. HALEY VETERANS' HOSPITAL
13000 BRUCE B. DOWNS BLVD.
TAMPA, FLORIDA 33612

Drawn	Date
MWK	05/13/11
Checked	Project No.

Building Number: 1

File Number

DRAWING NO. 1EP1xx

Dwg. Of

Office of Facilities

Department of Veterans Affairs

Revisions	Date
GENERAL UPDATE	01-12-11

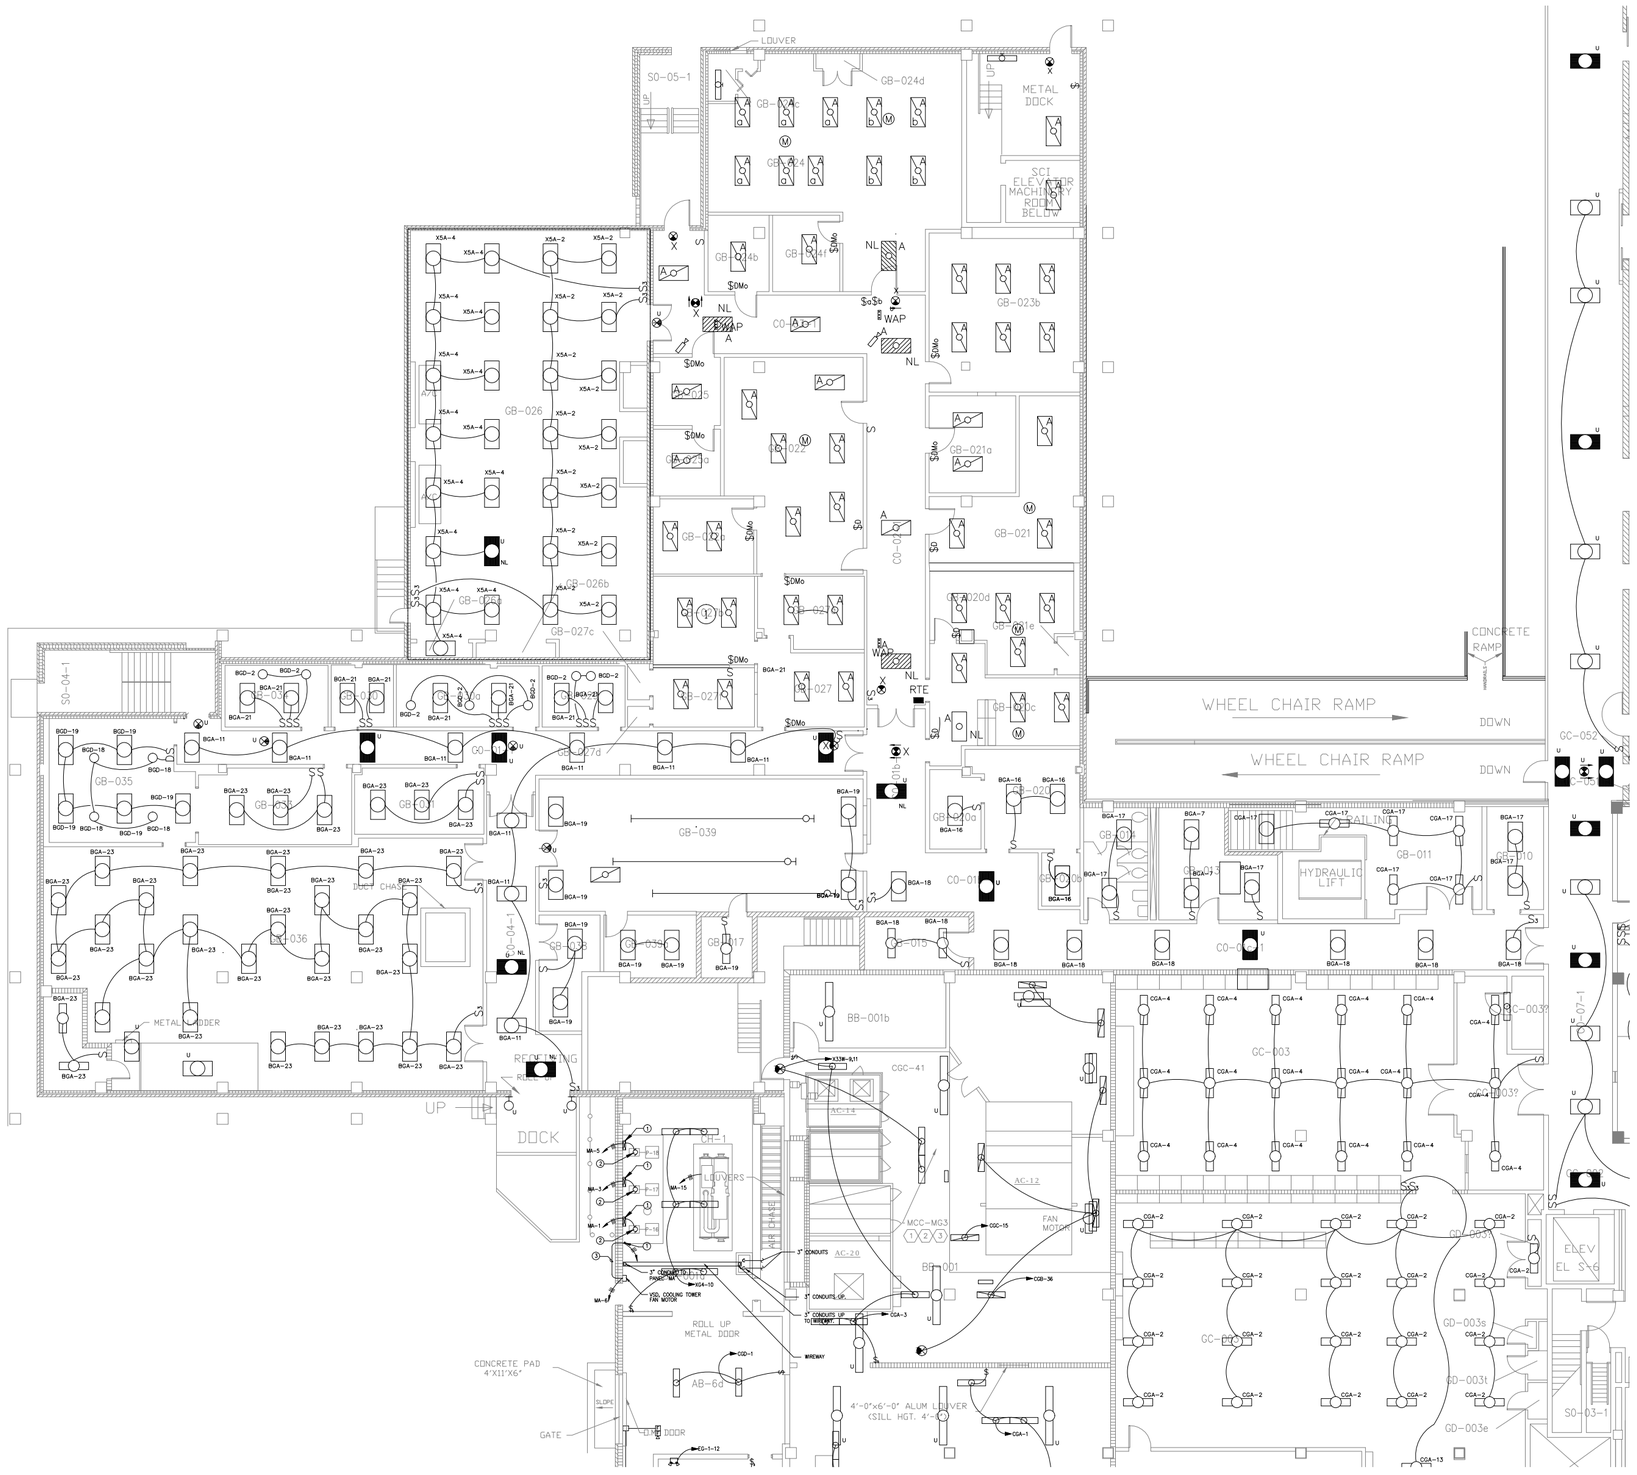

SCALE: 1/16" = 1'-0"

Drawing Title

LIGHTING
GROUND FLOOR
WING B

Project Title

ELECTRICAL

Approved: Project Section Chief

Approved: Service Chief

Approved: Facility Director

Location JAMES A. HALEY VETERANS' HOSPITAL
13000 BRUCE B. DOWNS BLVD.
TAMPA, FLORIDA 33612

Drawn	Date
MWK	10/07/05
Checked	Project No.
Building Number 1	DRAWING NO. 1EL108
File Number	Dwg. Of

Office of Facilities

Department of Veterans Affairs

Revisions	Date
GENERAL UPDATE	01-12-11

Drawing Title

POWER & SIGNAL GROUND FLOOR WING B

Project Title

ELECTRICAL

Approved: Project Section Chief

Approved: Service Chief

Approved: Facility Director

Location JAMES A. HALEY VETERANS' HOSPITAL 13000 BRUCE B. DOWNS BLVD. TAMPA, FLORIDA 33612

Drawn	Date
MWK	10/07/05
Checked	Project No.
Building Number 1	DRAWING NO. 1EP108
File Number	Dwg. Of

SCALE: 1/16" = 1'-0"

Office of Facilities

Department of Veterans Affairs

Revisions	Date

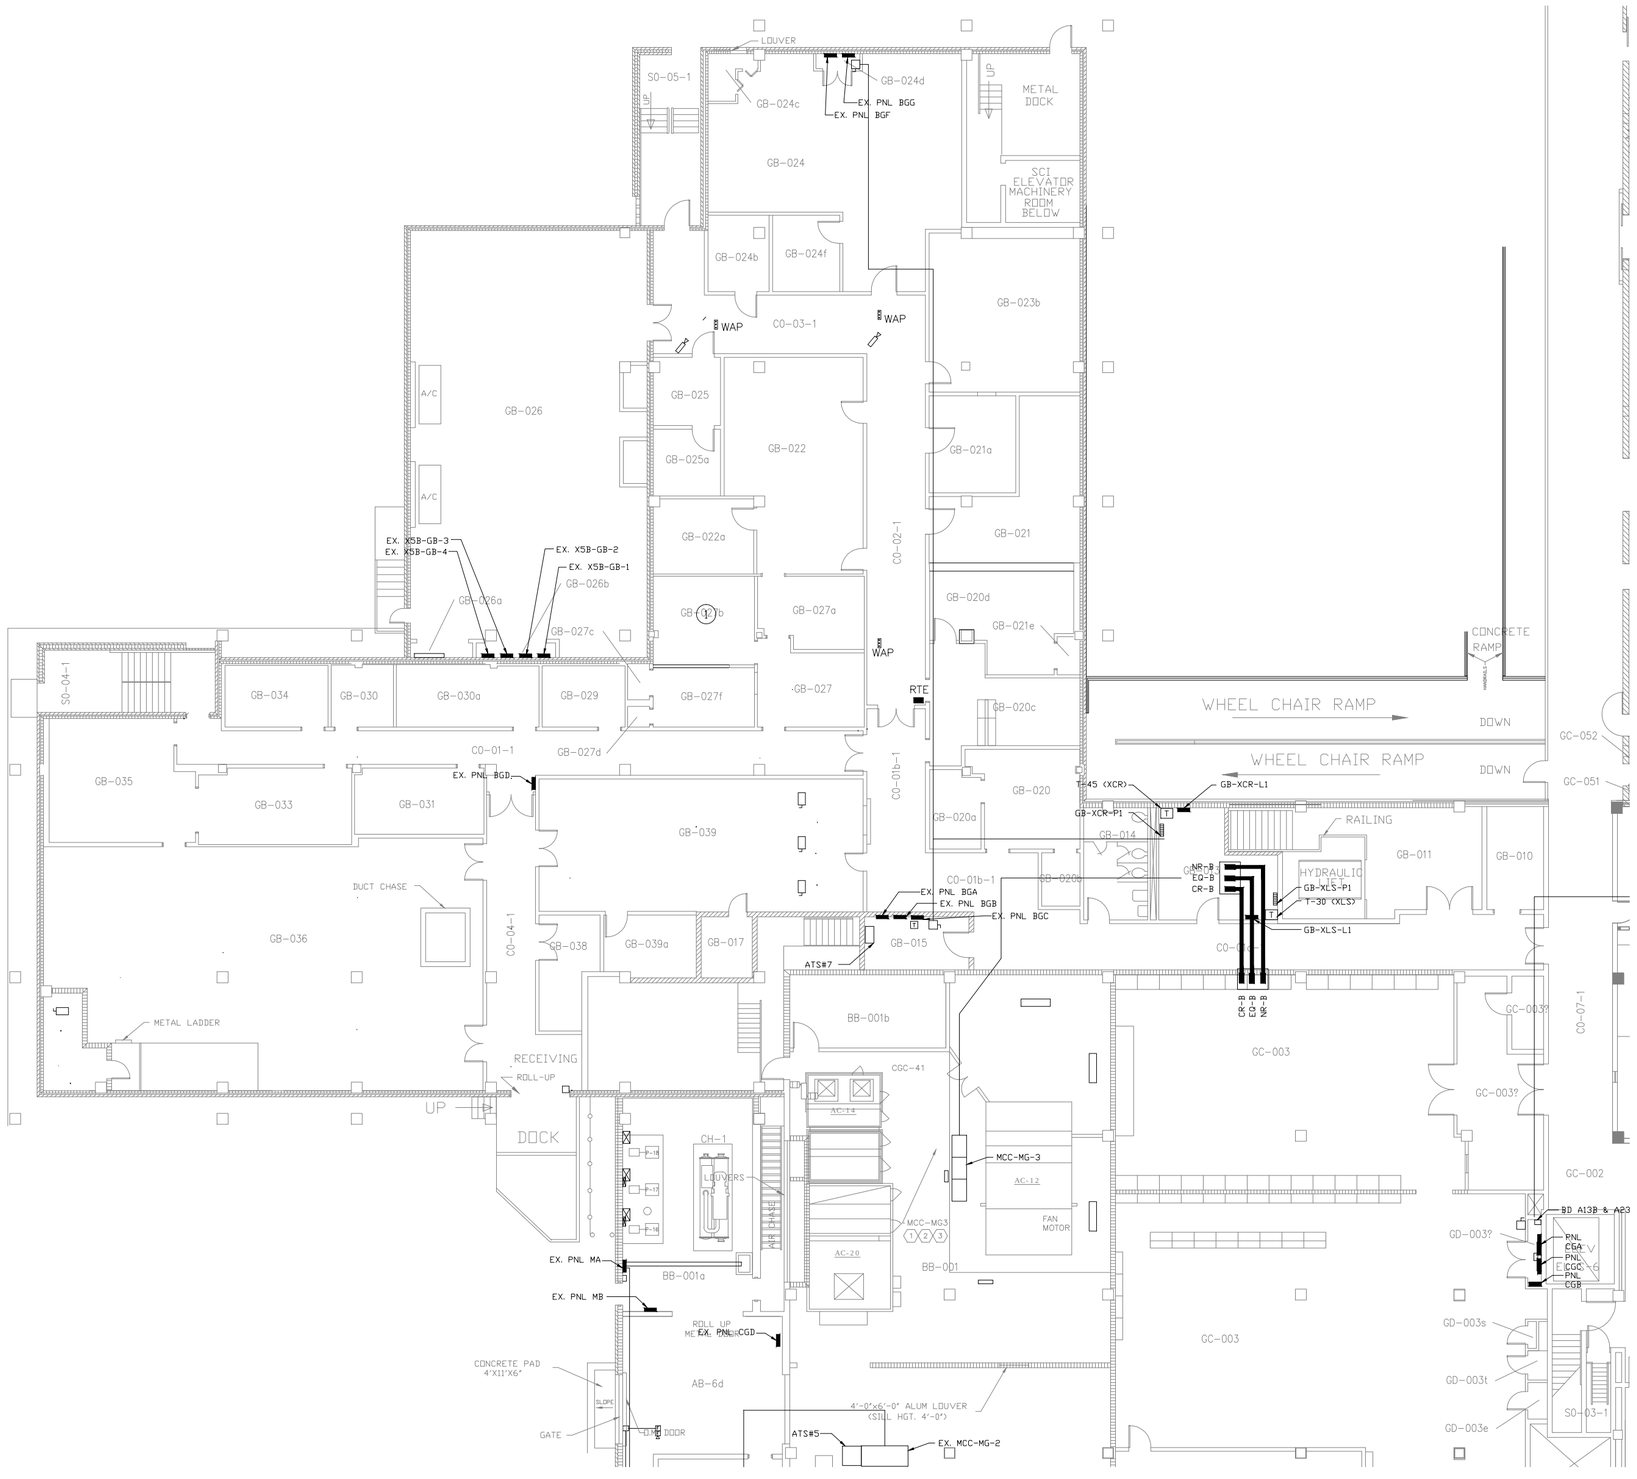

SCALE: 1/16" = 1'-0"

Drawing Title

BUSWAY
GROUND FLOOR
WING B

Project Title

ELECTRICAL

Approved: Project Section Chief

Approved: Service Chief

Approved: Facility Director

Location JAMES A. HALEY VETERANS' HOSPITAL
13000 BRUCE B. DOWNS BLVD.
TAMPA, FLORIDA 33612

Drawn	Date
MWK	05/13/11
Checked	Project No.
Building Number 1	DRAWING NO. 1EP1xx
File Number	Dwg. Of

Office of Facilities

Department of Veterans Affairs

Revisions	Date
ADDED OPEN MRI LIGHTING	05/25/06
GENERAL UPDATE	01-13-11

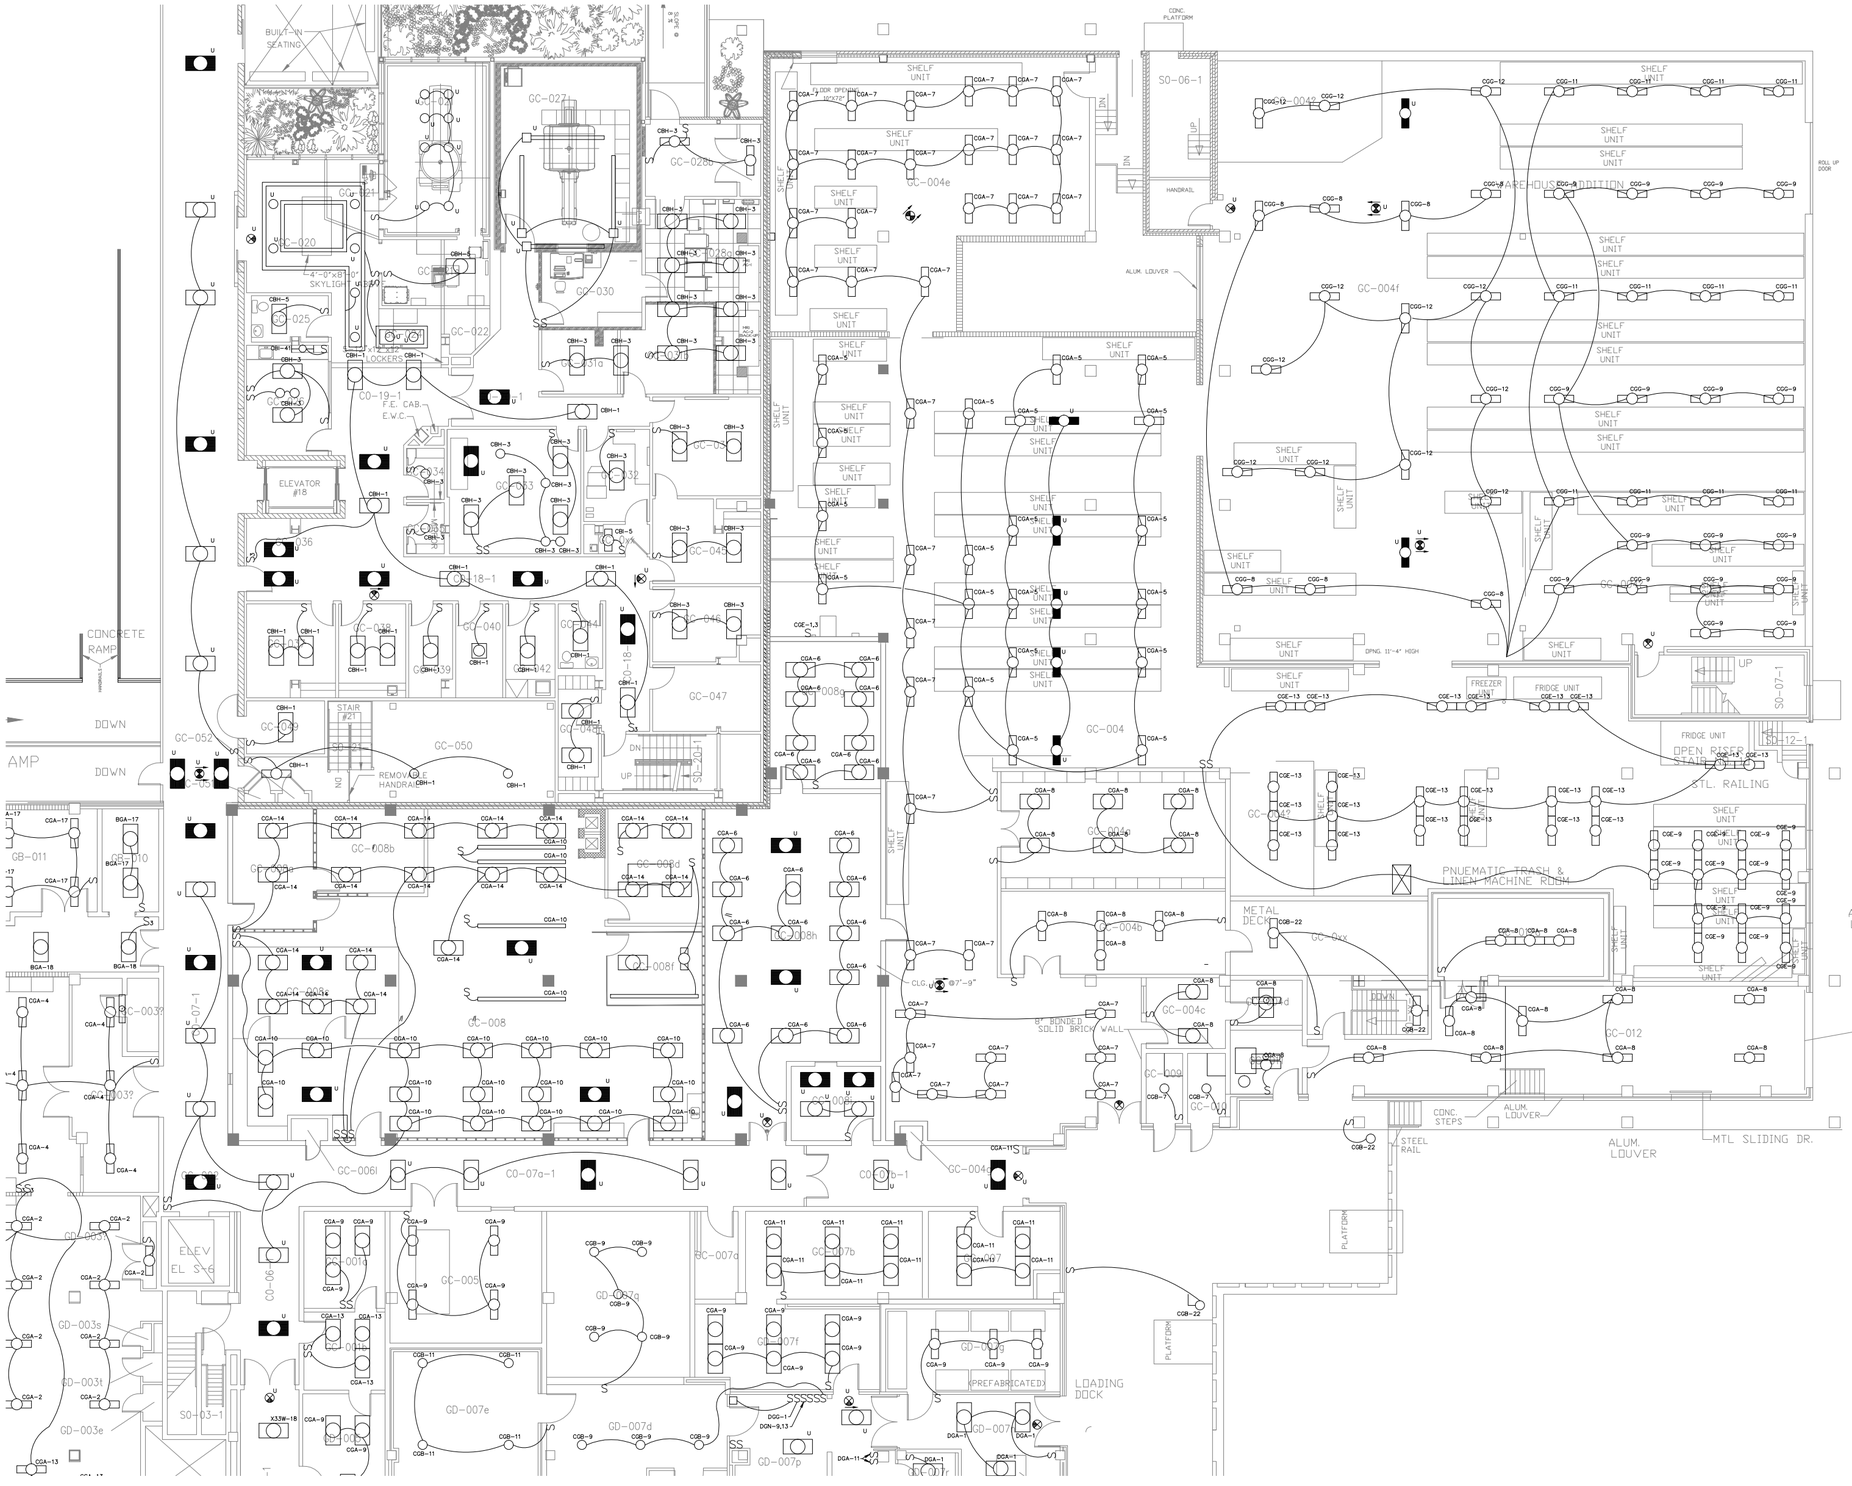
BUILT-IN SEATING
GC-027
GC-020
SKYLIGHT
GC-022
LOCKERS
ELEVATOR #18
GC-047
GC-050
STAIR #21
REMOVABLE HANDRAIL
GC-008b
GC-008
GC-004e
GC-004f
GC-004
SHELF UNIT
S0-06-1
HANDRAIL
ALUM. LOUVER
WAREHOUSE ADDITION
ROLL UP DOOR
FREEZER
FRIDGE UNIT
OPEN RISER STAIR
STL. RAILING
PNUEMATIC TRASH & LINEN MACHINE ROOM
METAL DECK
GC-012
ROLL-UP DOOR
CONC. STEPS
STEEL RAIL
MTL SLIDING DR.
PLATFORM
LOADING DOCK
(PREFABRICATED)
CONCRETE RAMP
DOWN
ELEV
S0-03-1
GD-003e
GD-007e
GD-007d
GD-007p
GC-006l
GC-005
GC-007a
GC-007b
GC-007f
GC-007g
GC-004b
GC-004c
GC-004d
GC-004g
GC-004h
GC-009
GC-011
GC-012-1
S0-07-1
S0-04-1
GC-052
GC-053
GC-008f
GC-008h
GC-008d
GC-008g

Revisions	Date
GENERAL UPDATE	01-13-11

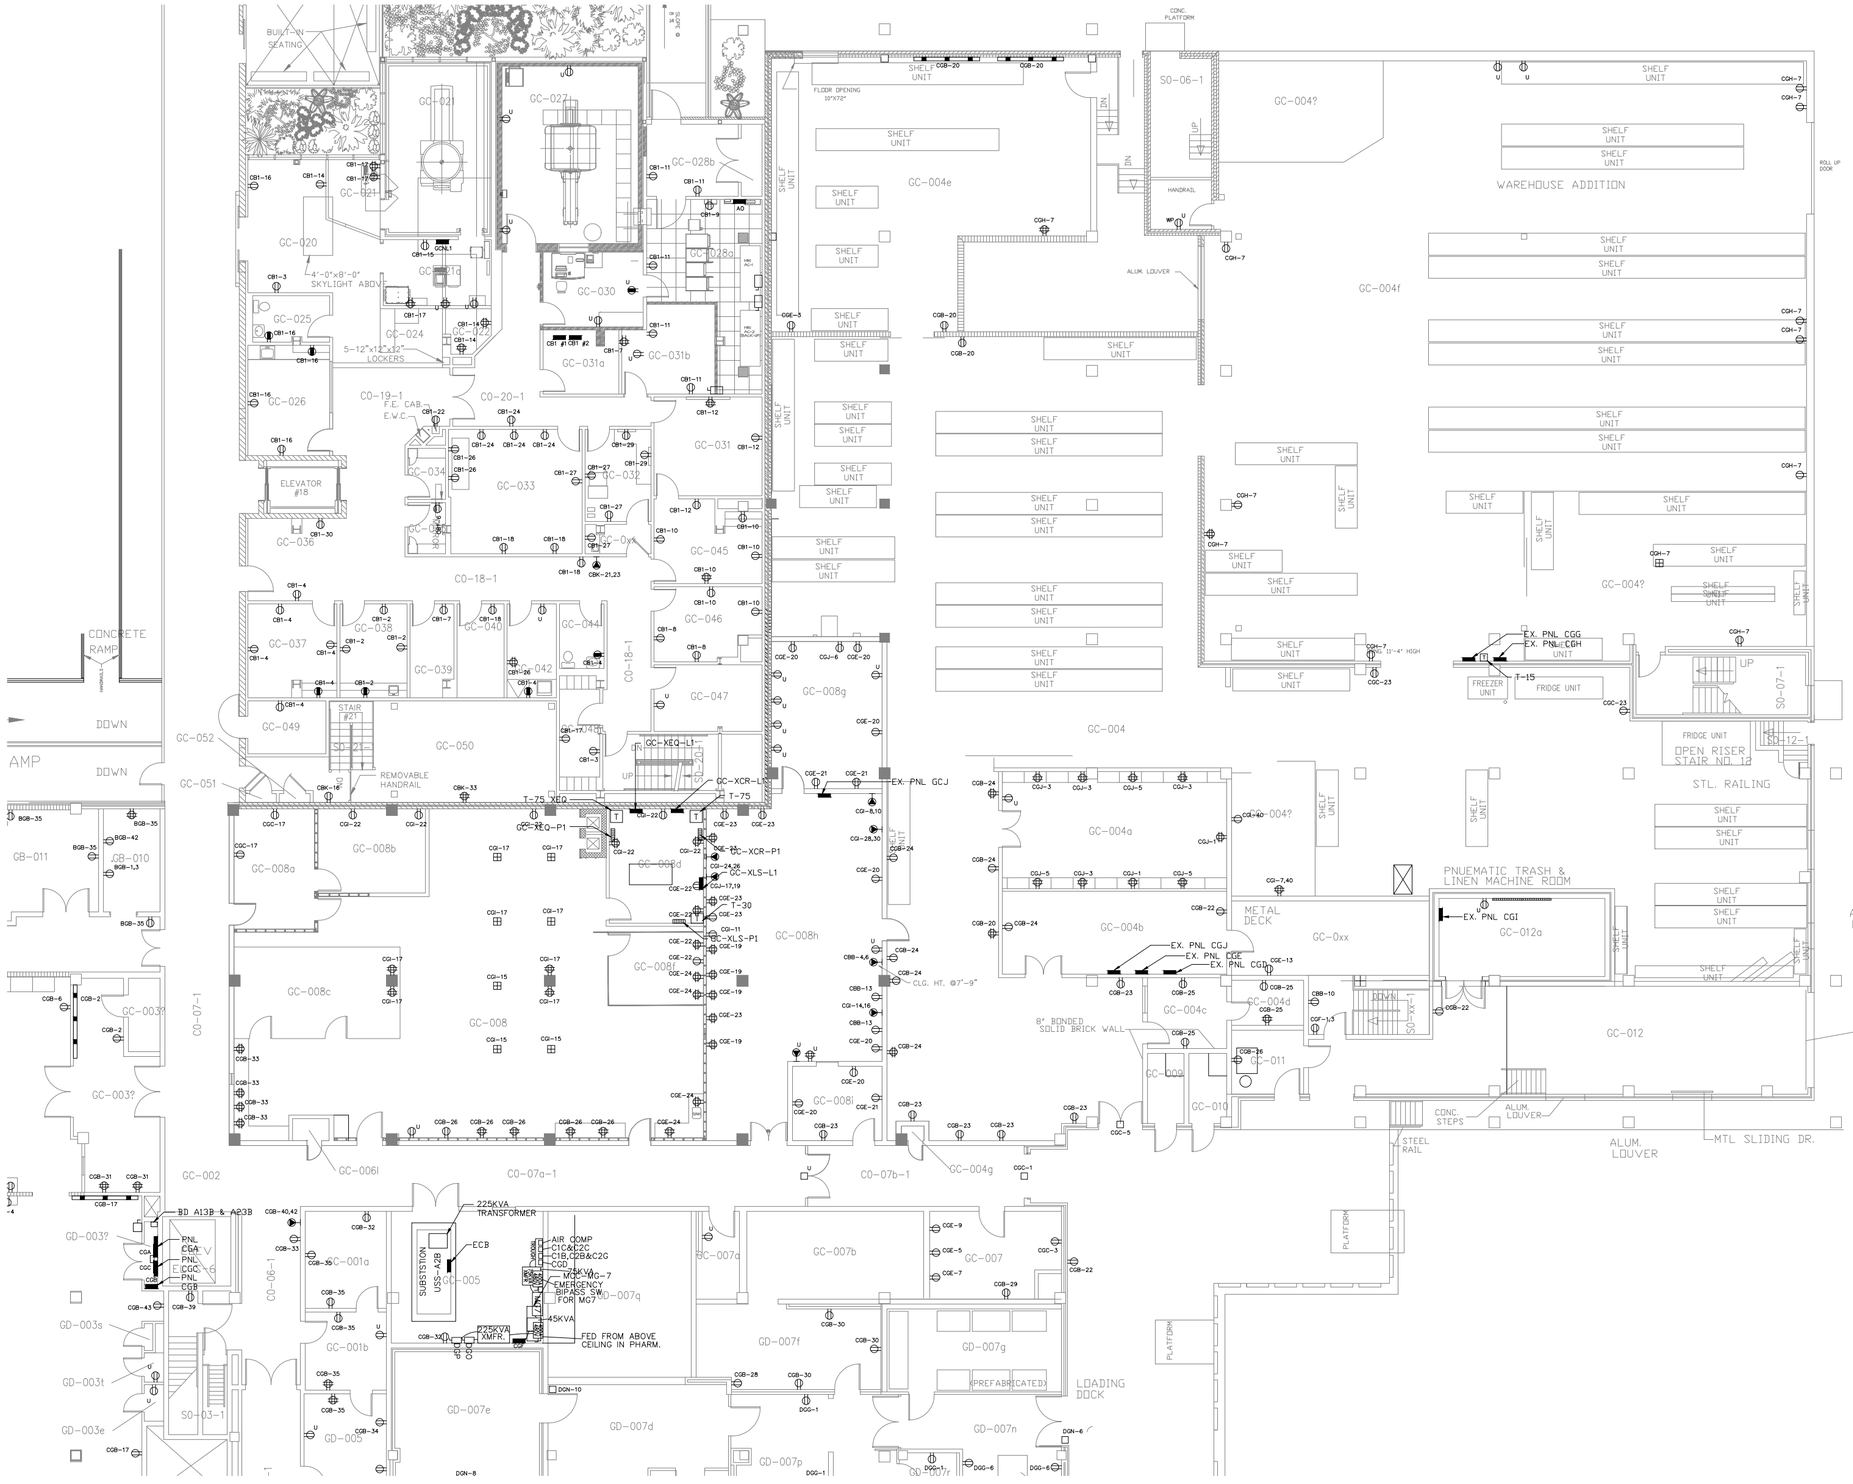

Drawing Title

POWER & SIGNAL GROUND FLOOR WING C

Project Title

ELECTRICAL

Approved: Project Section Chief

Approved: Service Chief

Approved: Facility Director

Location JAMES A. HALEY VETERANS' HOSPITAL 13000 BRUCE B. DOWNS BLVD. TAMPA, FLORIDA 33612

Drawn	Date
MWK	10/07/05
Checked	Project No.

Building Number 1

File Number

DRAWING NO. 1EP109

Dwg. Of

Office of Facilities

Department of Veterans Affairs

Revisions	Date

Drawing Title

BUSWAY
GROUND FLOOR
WING C

Project Title

ELECTRICAL

Approved: Project Section Chief

Approved: Service Chief

Approved: Facility Director

Location JAMES A. HALEY VETERANS' HOSPITAL
13000 BRUCE B. DOWNS BLVD.
TAMPA, FLORIDA 33612

Drawn	Date
MWK	05/13/11
Checked	Project No.

Building Number 1

File Number

DRAWING NO. 1EP1xx

Dwg. Of

Office of Facilities

Department of Veterans Affairs

Revisions	Date
GENERAL UPDATE	01-13-11

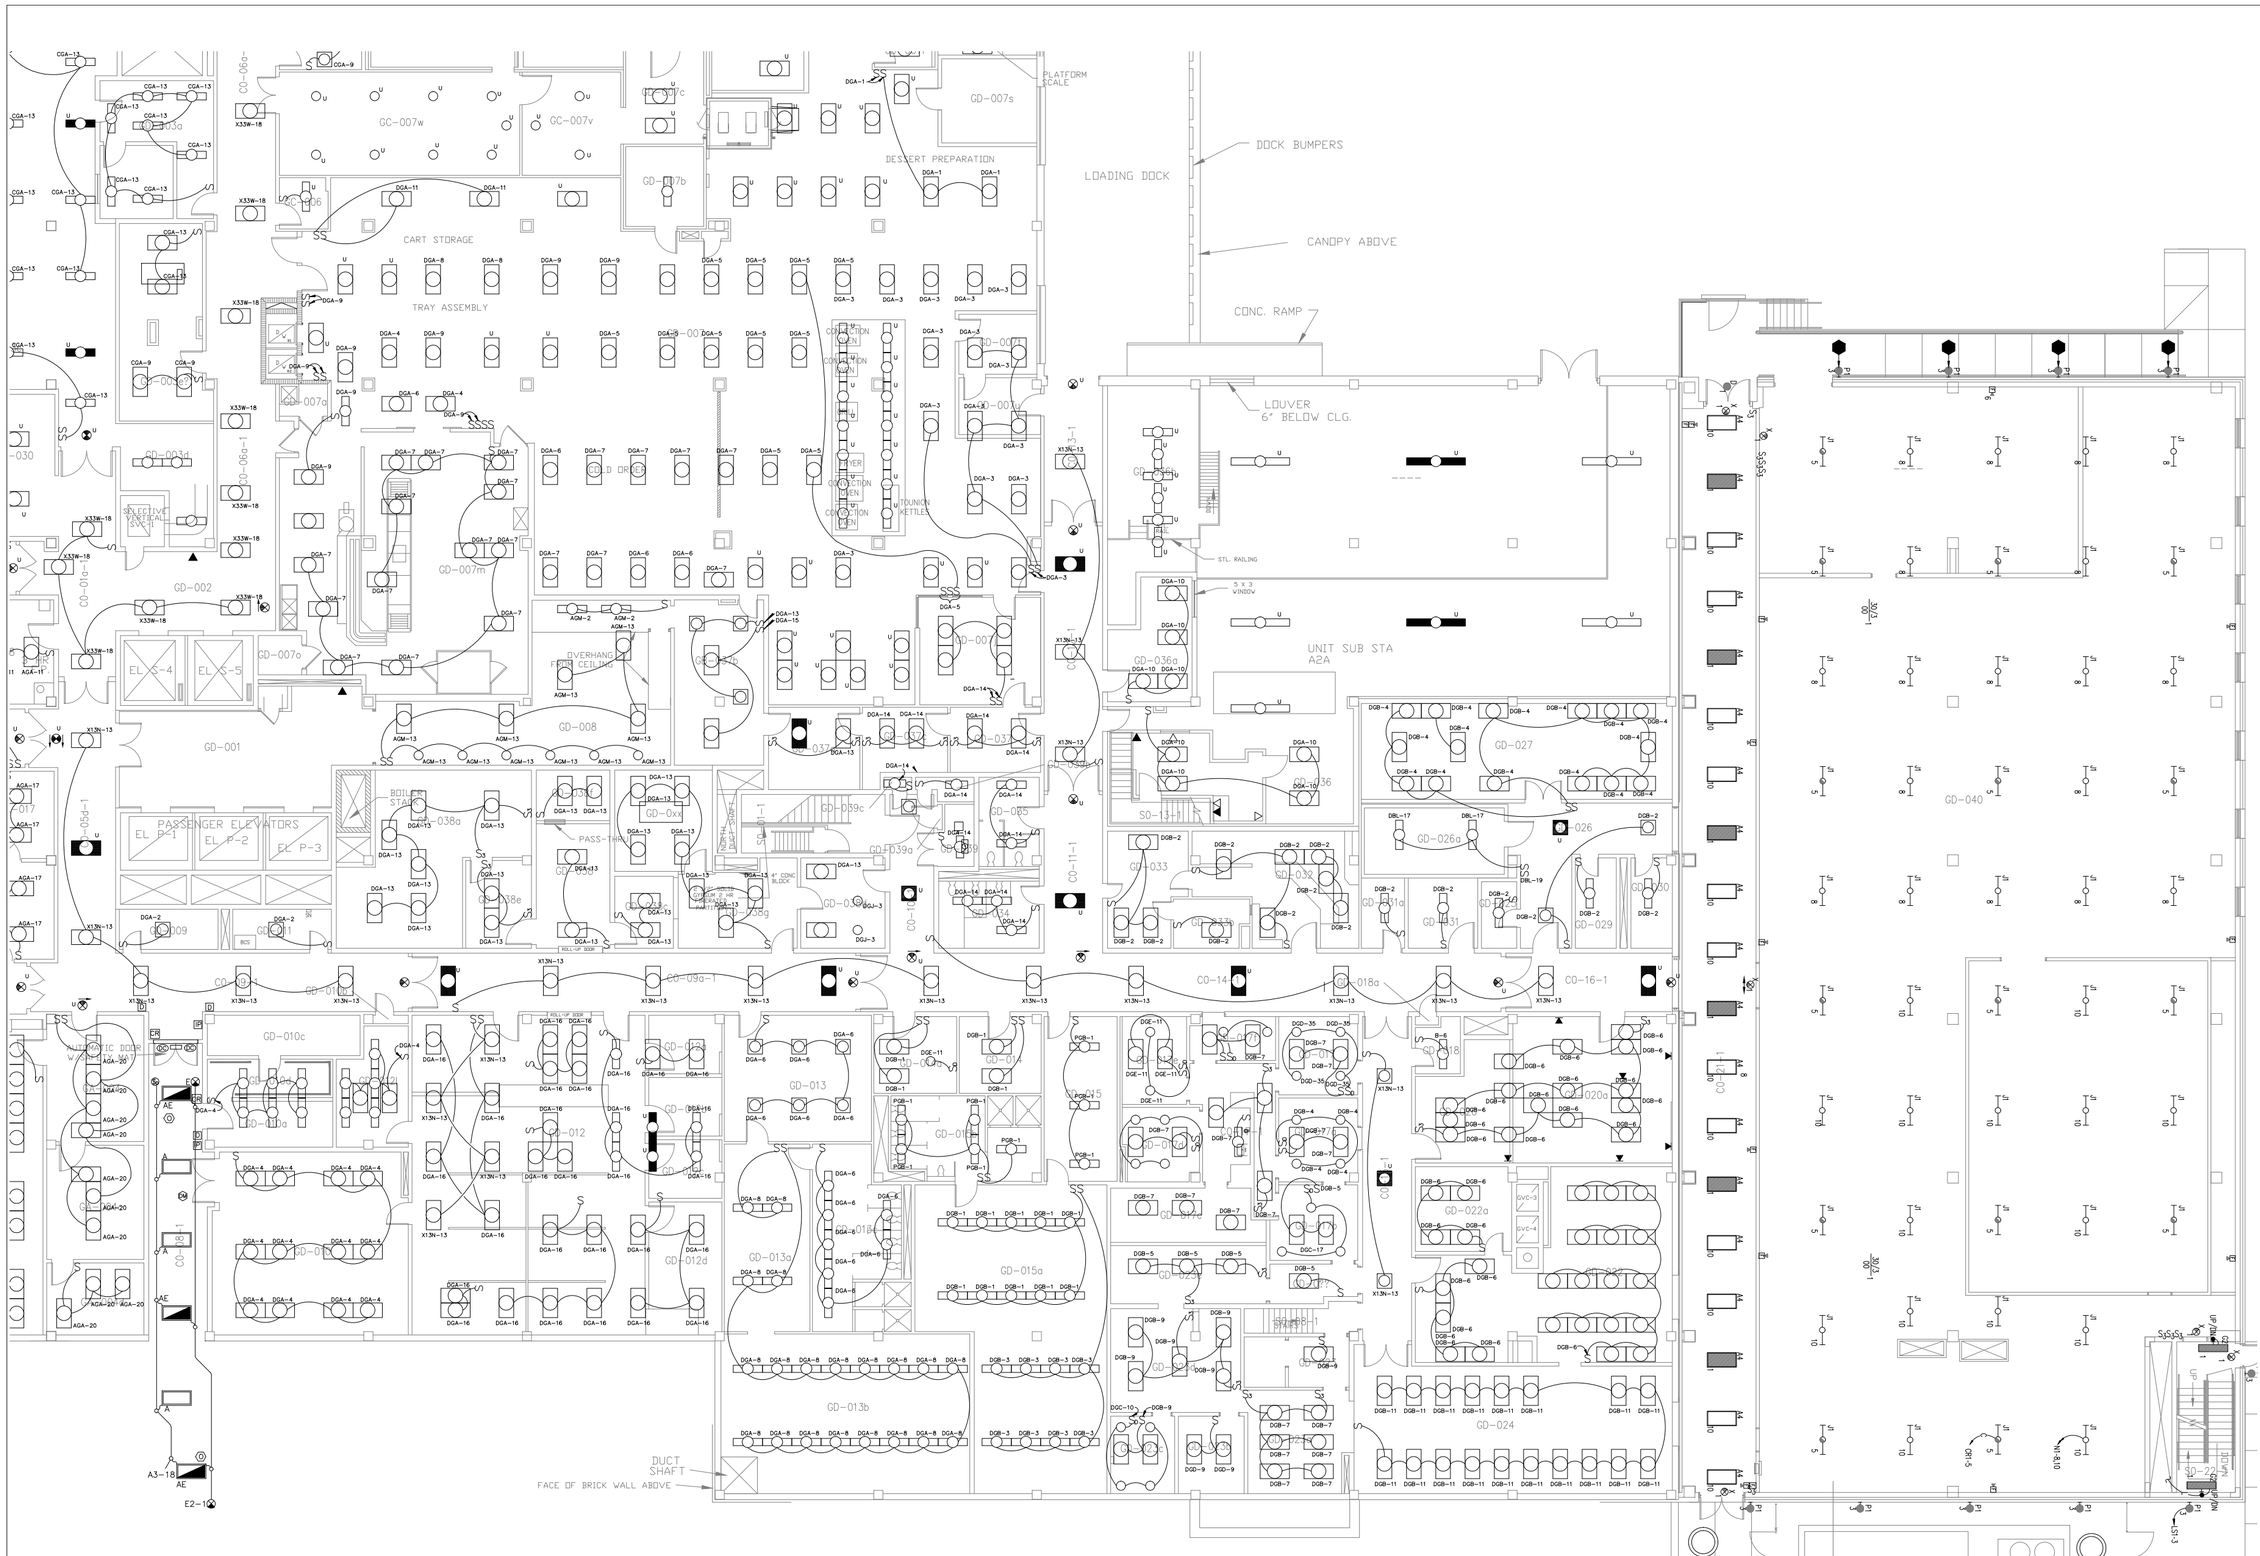

SCALE: 1/16" = 1'-0"

Drawing Title

LIGHTING
GROUND FLOOR
WING D

Project Title

ELECTRICAL

Approved: Project Section Chief

Approved: Service Chief

Approved: Facility Director

Location JAMES A. HALEY VETERANS' HOSPITAL
13000 BRUCE B. DOWNS BLVD.
TAMPA, FLORIDA 33612

Drawn	Date
MWK	10/07/05
Checked	Project No.
Building Number 1	DRAWING NO. 1EL110
File Number	Dwg. Of

Office of Facilities

Department of Veterans Affairs

Revisions	Date
GENERAL UPDATE	01-13-11

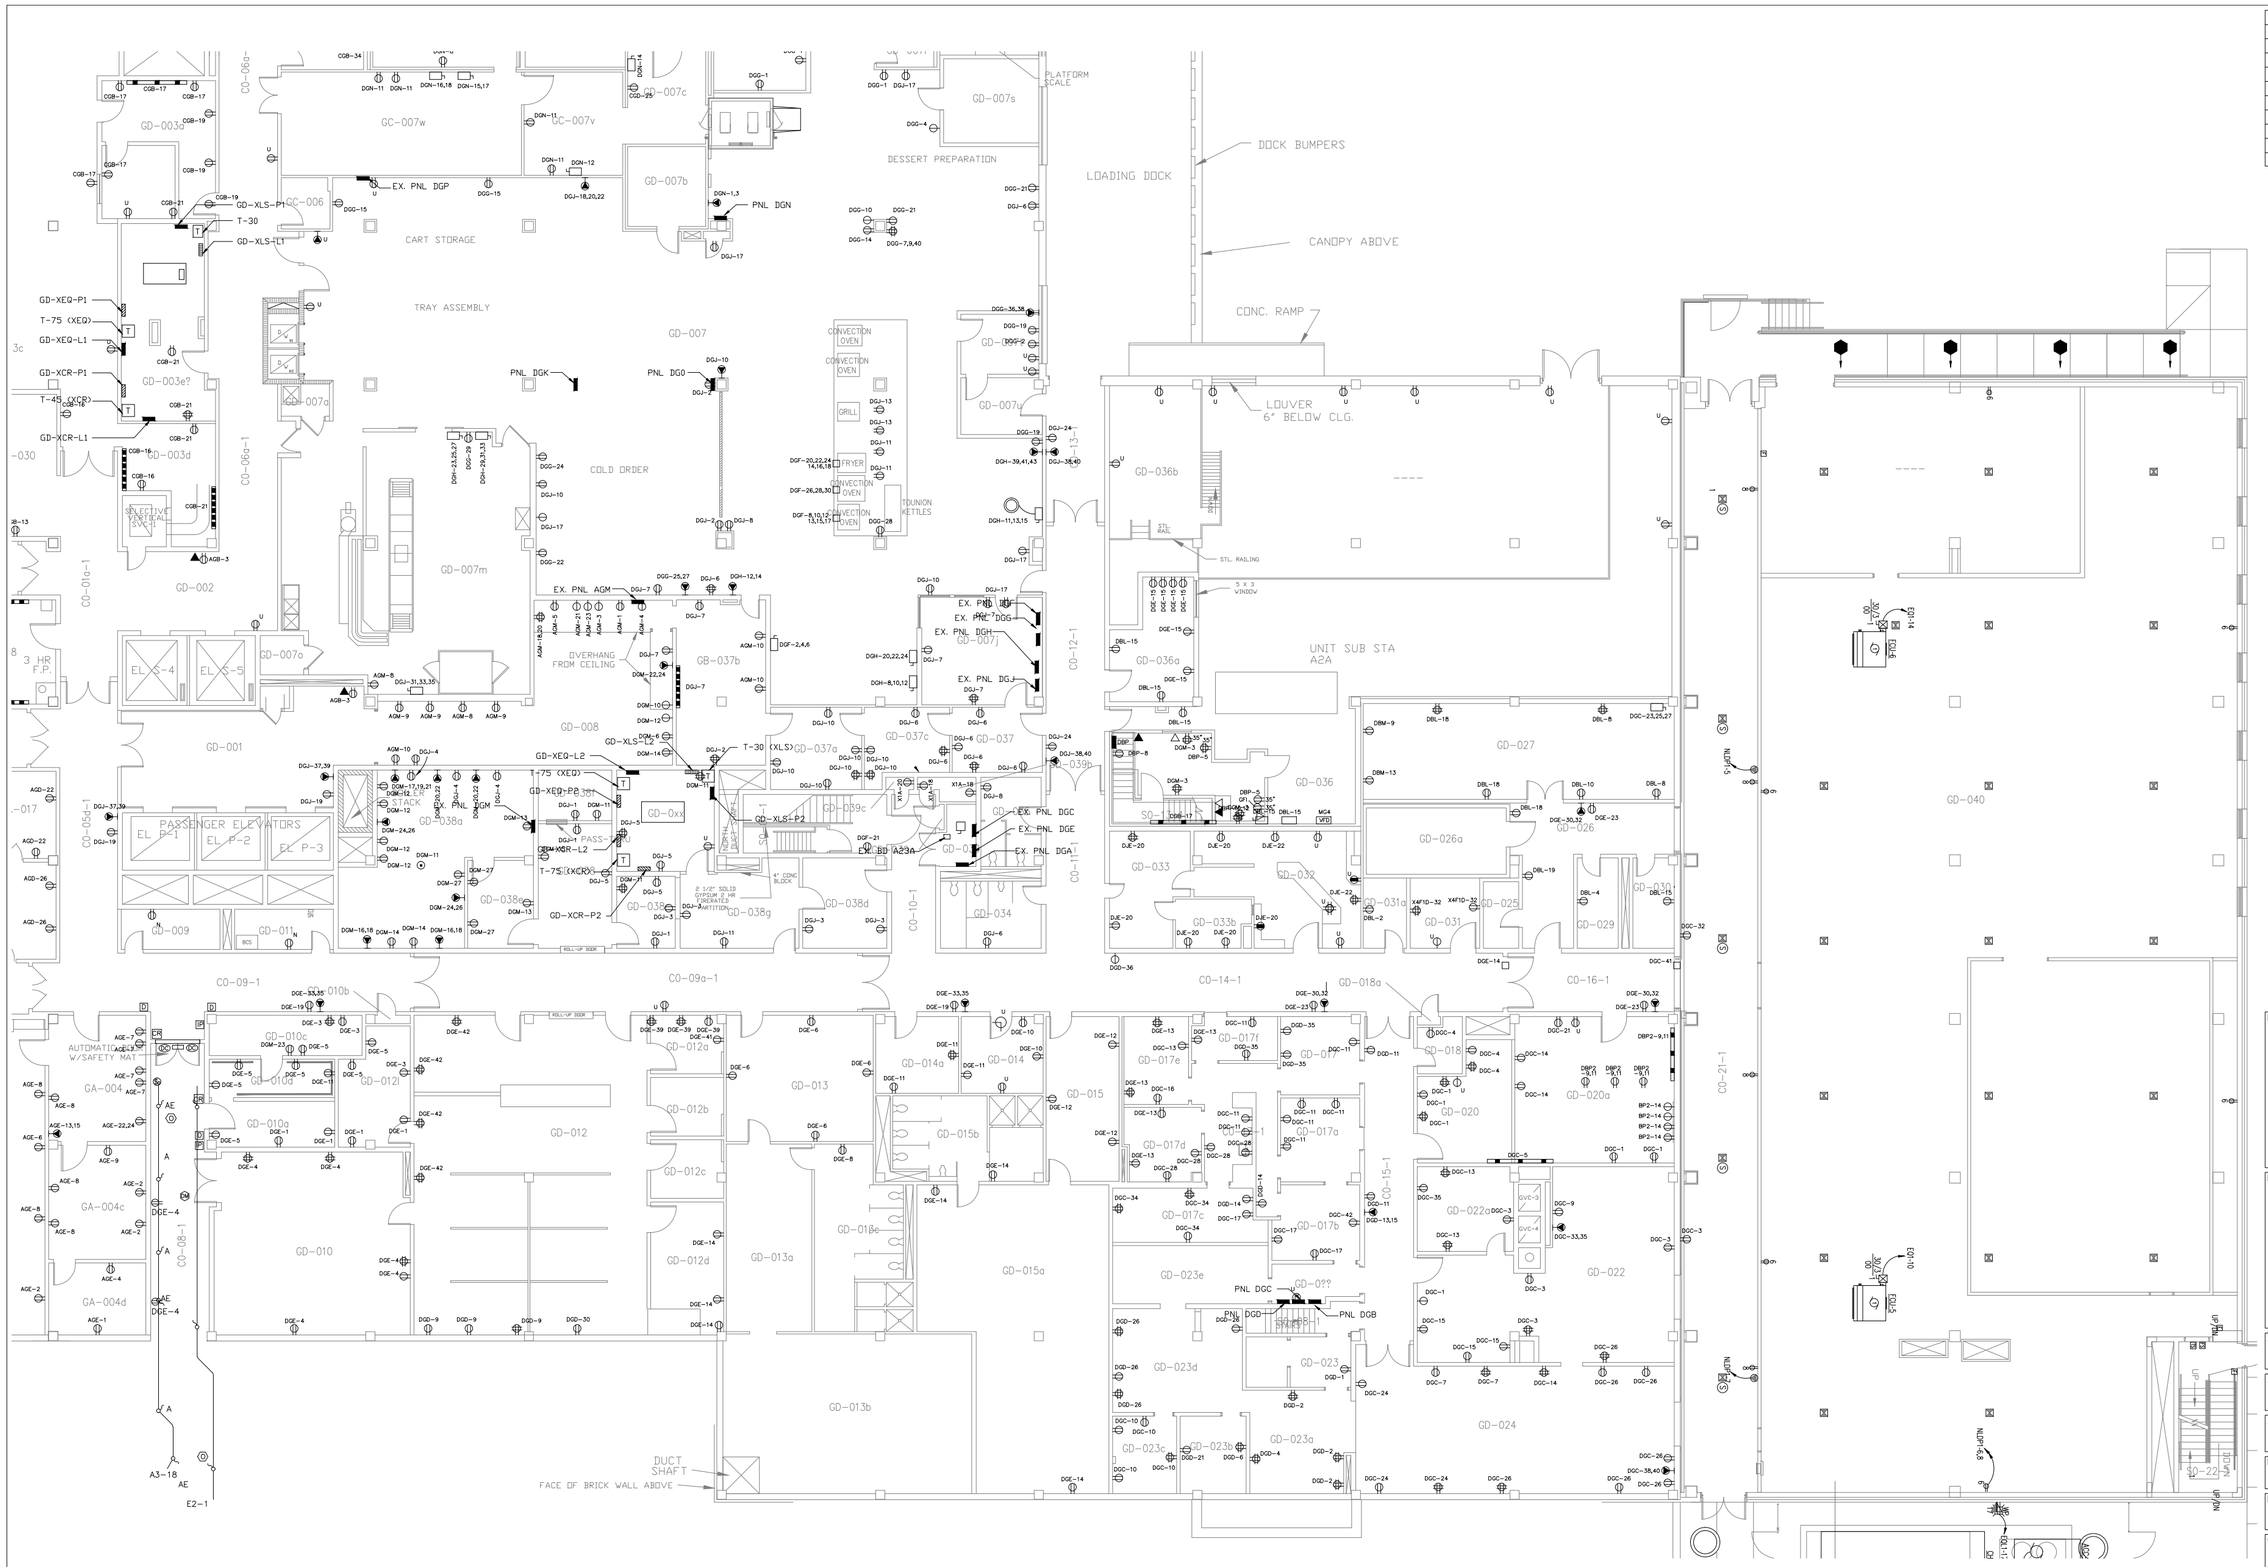

SCALE: 1/16" = 1'-0"

Drawing Title

POWER & SIGNAL GROUND FLOOR WING D

Project Title

ELECTRICAL

Approved: Project Section Chief

Approved: Service Chief

Approved: Facility Director

Location JAMES A. HALEY VETERANS' HOSPITAL 13000 BRUCE B. DOWNS BLVD. TAMPA, FLORIDA 33612

Drawn	Date
MWK	10/07/05
Checked	Project No.
Building Number 1	DRAWING NO. 1EP110
File Number	Dwg. Of

Office of Facilities

Department of Veterans Affairs

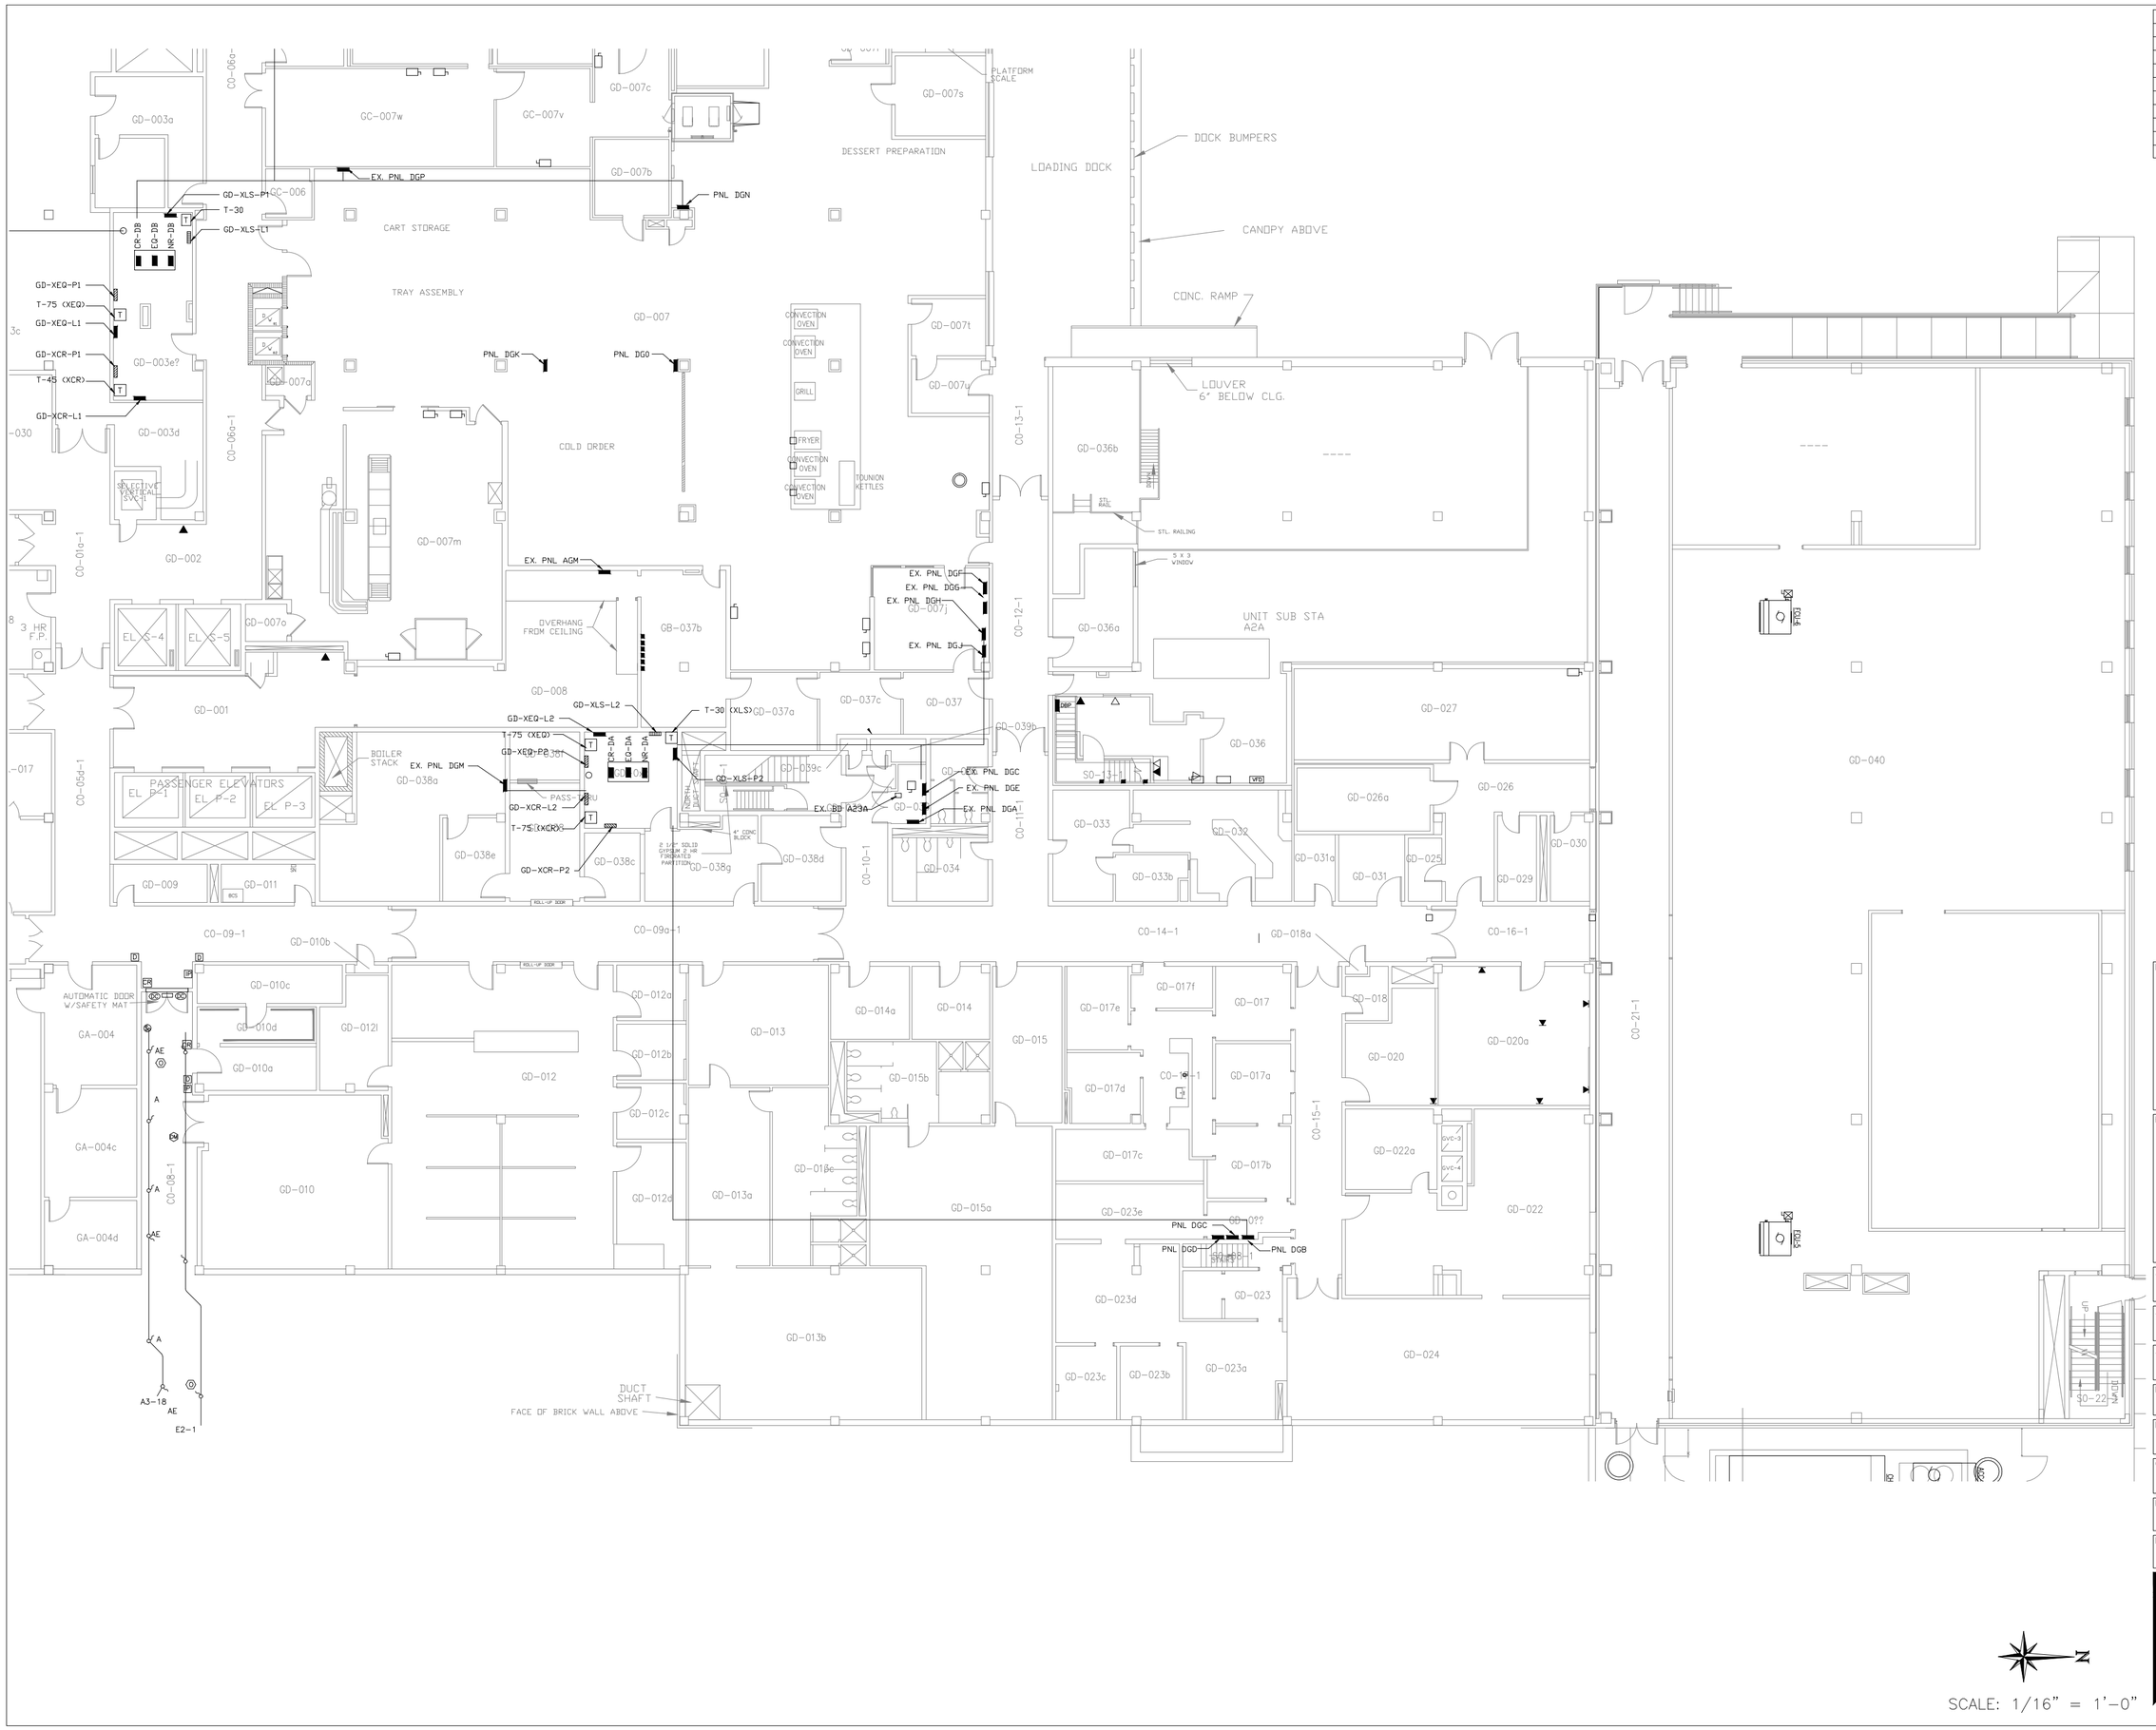

Revisions	Date

Drawing Title

BUSWAY
GROUND FLOOR
WING D

Project Title

ELECTRICAL

Approved: Project Section Chief

Approved: Service Chief

Approved: Facility Director

Location JAMES A. HALEY VETERANS' HOSPITAL
13000 BRUCE B. DOWNS BLVD.
TAMPA, FLORIDA 33612

Drawn	Date
MWK	05/13/11
Checked	Project No.
Building Number 1	DRAWING NO. 1EP1xx
File Number	Dwg. Of

SCALE: 1/16" = 1'-0"

Office of Facilities

Department of Veterans Affairs